



Phase I Environmental Site Assessment
Mud Creek Property
S Grove St
Hendersonville North Carolina 28792
S&ME Project No. 24410083

PREPARED FOR:

City of Hendersonville
160 6th Ave E
Hendersonville, North Carolina 28792

PREPARED BY:

S&ME, Inc.
8646 West Market Street
Greensboro, North Carolina 27409

July 22, 2024



July 22, 2024

City of Hendersonville
160 6th Ave E
Hendersonville, North Carolina 28792

Attention: Mr. Michael S. Huffman

Reference: **Phase I Environmental Site Assessment
Mud Creek Property**
Hendersonville, Henderson County, North Carolina
S&ME Project No. 24410083

Dear Mr. Huffman

S&ME, Inc. (S&ME) has completed a Phase I Environmental Site Assessment (Phase I ESA) of the Mud Creek Property located to the northwest of the intersection of S Grove Street and Substation Street in Hendersonville, Henderson County, North Carolina (i.e., "subject property"). The attached report presents the findings of S&ME's Phase I ESA which was performed in accordance with ASTM E1527-21 and S&ME Proposal No. 24410083 dated June 10, 2024. The purpose of this Phase I ESA was to identify, to the extent feasible, *recognized environmental conditions* in connection with the subject property.

ASTM E 1527-21 states that a Phase I ESA "meeting or exceeding" this practice and completed less than 180 days prior to the date of acquisition or intended transaction is presumed to be valid if the report is being relied on by the User for whom the assessment was originally prepared and the following components were completed: interviews, the regulatory review, site visit, and the declaration by the environmental professional responsible for the assessment. Please refer to Section 1.5 of this report for the viable start date for this Phase I ESA.

S&ME appreciates the opportunity to provide our services on this project. Please contact us at your convenience if there are questions regarding the information contained in this report.

Sincerely,
S&ME, Inc.

A handwritten signature in cursive script that reads "Lauren Slakter".

Lauren Slakter
Staff Professional
laurenslakter@smeinc.com

A handwritten signature in cursive script that reads "Wayne Watterson".

Wayne Watterson
Principal Engineer
wwatterson@smeinc.com

LS/WW/wj



Table of Contents

Executive Summary1

1.0 Introduction2

1.1 Purpose2

1.2 Detailed Scope of Services.....3

1.2.1 ASTM E1527-21.....3

1.2.2 Exclusions from and Additions to Scope of Services.....4

1.3 Significant Assumptions.....5

1.4 Limitations and Exceptions of Assessment5

1.5 User Reliance.....5

2.0 General Site Description6

2.1 Site Location6

2.2 Site and Vicinity Characteristics.....6

3.0 User Provided Information7

3.1 Title Records.....7

3.2 Environmental Liens or Activity and Use Limitations7

3.3 Specialized Knowledge.....7

3.4 Commonly Known or Reasonably Ascertainable Information.....7

3.5 Valuation Reduction for Environmental Issues7

3.6 Owner, Property Manager and Occupant Information7

3.7 Reason for Performing the Phase I ESA8

3.8 Other.....8

4.0 Records Review8

4.1 Standard Environmental Record Sources8

4.1.1 Regulatory File Review9

4.2 Additional Environmental Record Sources10

4.2.1 EDR Supplementary Sources.....10

4.2.2 Tribal Record Sources11



4.2.3	<i>Other Record Sources</i>	11
4.3	Physical Setting Sources	11
4.4	Historical Use Information on the Subject Property	12
4.5	Historical Use Information on Adjoining Properties	14
4.6	Vapor Encroachment Screening	15
5.0	Site Reconnaissance	15
5.1	Methodology and Limiting Conditions	15
5.2	General Site Setting	16
5.2.1	<i>Current Use(s) of the Subject Property</i>	16
5.2.2	<i>Past Use(s) of the Subject Property</i>	16
5.2.3	<i>Current Use(s) of Adjoining and Surrounding Properties</i>	16
5.2.4	<i>Past Use(s) of Adjoining and Surrounding Properties</i>	16
5.2.5	<i>Geologic, Hydrogeologic, Hydrologic, and Topographic Conditions</i>	16
5.2.6	<i>Description of Structures and Roads</i>	16
5.2.7	<i>Potable Water Supply and Sewage Disposal System</i>	17
5.3	Exterior Observations	17
5.4	Interior Observations	18
6.0	Interviews	18
6.1	Interview with Past and Present Owners.....	18
6.2	Interview with Key Site Manager	19
6.3	Interview with Occupants	19
6.4	Interview with Local Government Officials	19
6.5	Interviews with Others	19
7.0	Findings and Opinions	19
7.1	On-Site Findings	19
7.2	Off-Site Findings.....	19
7.3	On-Site Opinions	20
7.4	Off-Site Opinions.....	20
7.5	Data Gaps	21



8.0 Conclusions21

9.0 Deviations.....21

10.0 Additional Services21

11.0 References.....21

12.0 Signature(s) of Environmental Professional(s)22

13.0 Qualification(s) of Environmental Professional(s)22

Appendices

Appendix I –Figures

Appendix II – EDR Report

Appendix III – Historical Research Documentation

Appendix IV – Vapor Encroachment Screening

Appendix V – Site Photographs

Appendix VI – User Questionnaire and Interview Documentation

Appendix VII – User/Owner Provided Information and File Review Documents

Appendix VIII – Qualifications of Environmental Professional and Staff

Phase I Environmental Site Assessment

Mud Creek Property

Hendersonville, Henderson County, North Carolina

S&ME Project No. 24410083



Phase I Environmental Site Assessment

MUD CREEK PROPERTY

HENDERSONVILLE, HENDERSON COUNTY, NORTH CAROLINA

Executive Summary

S&ME, Inc. (S&ME) has completed a Phase I Environmental Site, Assessment (Phase I ESA) of the Mud Creek Property located to the northwest of the intersection of S Grove Street and Substation Street in Hendersonville, Henderson County, North Carolina (the "subject property"). The following executive summary is intended as an overview of the Phase I ESA, for the convenience of the reader. The complete report should be reviewed in its entirety prior to making decisions regarding this site.

The subject property is comprised of portions of three parcels (Parcel Identification Numbers: 9568966774, 9568969488, and 9578064293) totaling approximately 22.05 acres. The subject property consists of partially wooded land in the northern portion and cleared land in the central portion, possibly utilized for agriculture. The subject property may serve as a location for hiking trails, as dirt paths are located along the wooded portion. Mud Creek and two Johnson Drainage Ditches divide the subject property into three portions. The subject property can be accessed from the southwest via a path located at 514 S Grove St.

According to historical aerial photographs reviewed by S&ME, the majority of the subject property has been agricultural, cleared, or wooded land from the late 1930s. The Blue Ridge Southern Railroad Track borders the eastern boundary of the subject property. Property usage in the area of the subject property is primarily commercial and residential properties.

S&ME contracted Lightbox to conduct an environmental database search of the subject property and the surrounding area, and Lightbox provided the EDR Radius Map Report with Geotcheck® (EDR Report) as the environmental database report. The subject property was not identified in the EDR Report. The subject property boundaries identified in the EDR Report includes excess portions of parcels (Parcel Identification Numbers 9568966774 and 9578064293) that are not a part of the subject property.

The EDR Report identified Manning Fisher as the property located 139 feet to the south-southwest. Manning Fisher is listed in the EDR Report in the Incident Management Database (IMD), Underground Storage Tank (UST) Finder, Leaking Underground Storage Tank (LUST), UST, LUST TRUST, and UST Finder Release databases. The LUST incident associated with this property has received regulatory closure. We do not consider this finding a *recognized environmental condition* associated with the subject property, based on the distance to the subject property and regulatory closure of the LUST incident.

The EDR Report identified B & S South Metal Works as the property located 382 feet to the south-southeast of the subject property. B & S South Metal Works is listed in the EDR Report in the LUST, UST, IMD, UST Finder, and UST Finder Release databases. Based on regulatory closure of the incident, B & S South Metal Works is not expected to affect soil, groundwater, or soil vapor at the subject property.

Phase I Environmental Site Assessment

Mud Creek Property

Hendersonville, Henderson County, North Carolina

S&ME Project No. 24410083



Mr. Brian Blake of S&ME conducted a site reconnaissance of the subject property on June 28, 2024. The site reconnaissance was performed by walking accessible areas of the subject property. Biological sheens were observed on the surface water in the northern drainage ditch in the western portion of the subject property. Slight hydraulic fluid or other petroleum odors were noted by the Blue Ridge Southern Railroad Track. S&ME did not observe stained soil, stressed vegetation, or spills in the vicinity of the railroad track where the odors were detected during the site reconnaissance. Minor dumping, miscellaneous debris, and an abandoned car were observed on the adjoining property to the west-southwest. The adjoining properties to the west-southwest are currently associated with automotive repair activities. According to a review of Sanborn Maps, an auto shop was on the adjoining property to west of the subject property in 1949 and 1954. Automotive repair activities may be associated with handling of hazardous substances and petroleum products. No evidence of hazardous substances or petroleum product releases was observed on the surface of or around the abandoned car or debris during the site reconnaissance. No records of hazardous substances or petroleum product releases associated with the offsite auto repair properties are documented in the EDR Report. Based on observations made during the site reconnaissance, we do not consider the automotive repair facilities to be recognized environmental conditions with respect to the subject property.

This assessment did not identify recognized environmental conditions, controlled recognized environmental conditions, or significant data gaps in connection with the subject property.

1.0 Introduction

S&ME conducted a Phase I ESA of the Mud Creek Property located to the northwest of the intersection of S Grove Street and Substation Street in Hendersonville, Henderson County, North Carolina (the "subject property") (**Appendix I, Figures 1 and 2**). The subject property is comprised of portions of three parcels (Parcel Identification Numbers: 9568966774, 9568969488, and 9578064293) totaling approximately 22.05 acres. The Phase I ESA was conducted using the ASTM International (ASTM) E1527-21, *Standard Practice for Environmental Site Assessments: Phase I Environmental Site Assessment Process* and in accordance with S&ME Proposal No. 24410083 dated June 10, 2024.

1.1 Purpose

The goal of the Phase I ESA process is to identify, pursuant to ASTM E1527-21, *recognized environmental conditions* in connection with the subject property. It is S&ME's understanding that the Phase I ESA is being conducted as part of due diligence activities for a potential property transaction associated with the subject property.

The following pertinent definitions to this Phase I ESA are provided in ASTM E1527-21:

- *Recognized Environmental Condition (REC)* - (1) the presence of *hazardous substances or petroleum products* in, on, or at the *subject property* due to a *release* to the *environment*; (2) the likely presence of *hazardous substances or petroleum products* in, on, or at the *subject property* due to a *release* or likely *release* to the *environment*; or (3) the presence of *hazardous substances or petroleum products* in, on, or at the *subject property* under conditions that pose a *material threat* of a future *release* to the *environment*.

Phase I Environmental Site Assessment

Mud Creek Property

Hendersonville, Henderson County, North Carolina

S&ME Project No. 24410083



- *Controlled Recognized Environmental Condition (CREC)* - a recognized environmental condition affecting the *subject property* that has been addressed to the satisfaction of the applicable regulatory authority or authorities with *hazardous substances* or *petroleum products* allowed to remain in place subject to the implementation of required controls (for example, *activity and use limitations* or *other property use limitations*).
- *Historical Recognized Environmental Condition (HREC)* - a previous *release of hazardous substances* or *petroleum products* affecting the *subject property* that has been addressed to the satisfaction of the applicable regulatory authority or authorities and meeting unrestricted user criteria established by the applicable regulatory authority or authorities without subjecting the *subject property* to any controls (for example, *activity and use limitations* or *other property use limitations*). An *historical recognized environmental condition* is not a *recognized environmental condition*.
- *Business Environmental Risk (BER)* - a risk which can have a material environmental or environmentally driven impact on the business associated with the current or planned use of *commercial real estate*, not necessarily related to those environmental issues required to be investigated in this practice. Consideration of BER issues may involve addressing one or more non-scope-of-services considerations, some of which are identified in Section 13 of ASTM E1527-21.
- *De minimis condition* - a condition related to a *release* that generally does not present a threat to human health or the *environment* and that generally would not be the subject of an enforcement action if brought to the attention of appropriate governmental agencies. A condition determined to be a *de minimis condition* is not a *recognized environmental condition* nor a *controlled recognized environmental condition*.

1.2 Detailed Scope of Services

1.2.1 ASTM E1527-21

S&ME's approach to performing this Phase I ESA consisted of four major tasks in accordance with ASTM Standard Practice E1527-21.

Task 1 - A review of reasonably ascertainable public records for the subject property and the immediate vicinity was conducted. This review was performed to characterize environmental features of the subject property and to identify past and present land use activities, on or in the vicinity of the subject property, which may indicate a potential for RECs. The review of the reasonably ascertainable public records included:

1. Review of federal, state, tribal, and reasonably ascertainable local public records for the subject property and immediate vicinity.
2. Review of the standard historical sources: aerial photographs, fire insurance maps, local street directories, topographic maps, building and tax department records, interviews, and other relevant standard historical sources for the subject property and adjoining properties for evidence indicating the presence of RECs in connection with the subject property.

Phase I Environmental Site Assessment

Mud Creek Property

Hendersonville, Henderson County, North Carolina

S&ME Project No. 24410083



3. Review of land title records, including a copy of the current deed, back to 1940 or first developed use, whichever is earlier, if the documents are provided to S&ME by the Phase I ESA User.

Task 2 - A site reconnaissance was performed to identify visible signs of past or existing contamination on or adjacent to the subject property as visually observed from the subject property or public right-of-way. This reconnaissance was also performed to evaluate evidence found in our public record review that might indicate activities resulting in hazardous substances or petroleum products being used or deposited on the subject property. The site reconnaissance included the following activities:

1. A reconnaissance of the subject property and adjacent properties was performed to look for evidence of current and past property uses, signs of spills, stressed vegetation, buried waste, underground or above ground storage tanks (USTs or ASTs), subsidence, transformers, or unusual soil discoloration which may indicate the possible presence of contaminants on the properties.
2. The site reconnaissance involved a viewing of the periphery of the subject property and a walk-through of accessible areas of the site interior.
3. Areas of the subject property were photographed to document the current use(s) of the subject property, as well as conditions such as unusually discolored soil, stressed vegetation, or other significant features associated with the subject property.

Task 3 - Interviews with past and present property owners (if available), operators, occupants and appropriate local officials were conducted to consider any local knowledge of hazardous substances or petroleum products on the subject property or on adjacent properties.

Task 4 - Report preparation.

1.2.2 *Exclusions from and Additions to Scope of Services*

Unless specifically authorized as an addition to the Phase I ESA work scope, the assessment does not include sampling of environmental media (i.e., soil, surface water, soil gas, groundwater or air). In addition, unless specifically authorized, the Phase I ESA scope of services does not include ASTM E1527-21 non-scope considerations, including but not limited to:

- assessment of business risk issues such as asbestos-containing materials (ACMs);
- biological agents, cultural/historic resources;
- ecological resources;
- endangered species;
- health/safety;
- regulatory compliance;
- indoor air quality including any assessment of vapor intrusion, with the exception of the Vapor Encroachment Screening as discussed in Section 4.6;
- industrial hygiene; lead-based paint (LBP);
- lead in drinking water;
- mold, fungi or bacteria in buildings;
- polychlorinated biphenyls (PCBs);
- naturally occurring radon;

Phase I Environmental Site Assessment

Mud Creek Property

Hendersonville, Henderson County, North Carolina

S&ME Project No. 24410083



- substances not defined as hazardous substances per 40 CFR 312, including emerging contaminants such as PFAS;
- or wetlands.

1.3 Significant Assumptions

Information obtained from the Client, the Client's representatives, individuals interviewed, and prior environmental reports was considered to be accurate unless S&ME's reasonable inquiries clearly revealed otherwise.

The groundwater within the local geologic province is typically contained in an unconfined (water table) aquifer. The slope of the water table under static conditions (no pumping interference) often approximates the land surface topography. Thus, the interpreted groundwater flow direction is assumed to be approximately the same as the topography of the ground surface. Perennial surface waters (creeks, streams, rivers, ponds, etc.) are assumed to act as discharge features for groundwater flow.

1.4 Limitations and Exceptions of Assessment

The Phase I ESA was conducted using ASTM E1527-21. The findings of this report are applicable, and representative of conditions encountered at the property on the date of this assessment and may not represent conditions at a later date. The review of public records was limited to that information which was available to S&ME at the time this report was prepared. Interviews with local and state government authorities were limited to those people whom S&ME was able to contact during the preparation of this report. Information was derived from "reasonably ascertainable" and "practically reviewable" sources in compliance with our understanding of the standards set forth by ASTM E1527-21.

The historical review failed to document property use in approximately five-year intervals back to its first developed use, or back to 1940, whichever is earlier, as historical resources for these periods were not reasonably attainable (i.e., data failure).

Unless provided by the User, land title and judicial records were not reviewed for environmental liens or activity and use limitations (AULs) by S&ME.

1.5 User Reliance

The User of this report is the City of Hendersonville. Use of this report by third parties will be at such party's sole risk except when granted under written permission by S&ME. Any such authorized use or reliance by third parties will be at the sole discretion of S&ME and subject to the same Agreement under which the work was conducted for the User.

The additional party's use and reliance on the report will be subject to the same rights, obligations, and limitations imposed on the User by our Agreement, unless otherwise agreed; however, the total liability of S&ME to all parties of the Phase I ESA shall be limited to the remedies and amounts as provided in the Agreement as a single contract. The additional party's use and reliance on the report shall signify the additional party's agreement to be bound by the proposal and contract that make up the Agreement between S&ME and the User.



According to standards set forth by ASTM E1527-21, certain components of the Phase I ESA will expire 180 days from the date of initiation of that component and will therefore require updating if the date of use exceeds these time periods. The following table lists the dates of initiation for pertinent components on this assessment:

Table 3-1 – Dates of Initiation for Phase I ESA Components

Component	Date of Initiation
Environmental Database Search	6/18/24
Site Reconnaissance	6/28/24
Interviews	6/21/24
Environmental Lien Search	N/A
Environmental Professional Declaration	7/22/24

2.0 General Site Description

2.1 Site Location

The subject property is located to the northwest of the intersection of S Grove Street and Substation Street. According to the Henderson County Geographic Information System (GIS) website, the subject property is comprised of portions of three parcels totaling approximately 22.05 acres. The following table summarizes the information associated with the tax parcels that consist of portions of the subject property.

Table 2-1 – Tax Parcel Information

Parcel ID	Acreage	Street Address	Owners
9568966774	9.56	508 S Grove Street	George R Scott, Jack Moses Scott
9568969488	8.64	514 S Grove Street	George Scott
9578064293	6.67	No Address Assigned	Jack Moses Scott

The location of the subject property is illustrated on **Figure 1** and **Figure 2** in **Appendix I**. Henderson County property tax parcel information is provided in **Appendix III**. The subject property is identified as Lot 1, according to a Preliminary Proposed Recombination Survey dated September 13, 2023, provided by the User and included in **Appendix VII**.

2.2 Site and Vicinity Characteristics

The subject property currently consists of partially wooded and cleared land, possibly utilized for agriculture. It may also serve as a location for hiking trails.

Property usage in the area of the subject property is primarily commercial and residential properties.



3.0 User Provided Information

Certain information identified in ASTM E1527-21 is to be provided by the User of this report. S&ME provided a User Questionnaire with our proposal, and the questionnaire was completed on June 27, 2024, by Mr. Michael Huffman with the City of Hendersonville. A copy of the completed User Questionnaire is included in **Appendix VI**.

3.1 Title Records

Mr. Huffman did not provide S&ME with title records for review.

3.2 Environmental Liens or Activity and Use Limitations

Review of AULs and environmental liens by the environmental professional can help in determining if a REC is associated with the property. AULs can include both institutional and engineering controls and are often recorded in land title records in the restrictions of record rather than a typical chain-of-title or title abstract. According to ASTM E1527-21, the User is responsible for providing land title (federal, state, tribal, and local) records that describe environmental liens or AULs back to 1980.

Mr. Huffman indicated on the User Questionnaire that he was not aware of any AULs or liens against the property.

3.3 Specialized Knowledge

Mr. Huffman indicated on the User Questionnaire that he had specialized knowledge or experience related to the subject property or nearby properties. Mr. Huffman did not include further information.

3.4 Commonly Known or Reasonably Ascertainable Information

No commonly known or reasonably ascertainable information about the subject property within the local community that was material to RECs in connection with the subject property was reported to S&ME on the User Questionnaire by Mr. Huffman.

3.5 Valuation Reduction for Environmental Issues

Mr. Huffman indicated on the User Questionnaire that the purchase price for the property reasonably reflects the fair market value of the property.

3.6 Owner, Property Manager and Occupant Information

According to Henderson County property records, the owner of the subject property is Mr. George Scott and Mr. Jack Scott.

The subject property is not currently occupied.

Mr. Huffman identified Mr. George Scott as the property owner.



3.7 Reason for Performing the Phase I ESA

This Phase I ESA is being conducted as part of due diligence services for a potential property transaction associated with the subject property. The purpose of the Phase I ESA is to identify, pursuant to ASTM E1527-21, RECs, CRECs, and HRECs in connection with the property.

3.8 Other

Mr. Huffman indicated on the User Questionnaire that the subject property is not connected to city utilities. He also indicated that he was not aware of a septic system or any buildings present on the subject property.

4.0 Records Review

This section summarizes records obtained and reviewed to help identify RECs, and CRECs in connection with the subject property.

4.1 Standard Environmental Record Sources

S&ME reviewed selected federal and state regulatory lists within an *approximate minimum search distance* of the subject property, as defined by ASTM E1527-21. The reviewed lists were compiled by LightBox into the EDR Report, which is included in **Appendix II**. The EDR Report includes a listing of the databases, search distances, an explanation of each database, and figures depicting the approximate locations of regulated facilities identified in the vicinity of the subject property. Regulatory listings are limited and include only those facilities or incidents that are known to the federal and state agencies at the time of publication of various agency databases, as indicated in the EDR Report.

The identified facilities of potential concern, based on distance and topography, are listed in the following table:

Table 4-1 – Database Search Summary Table (Standard Record Sources)

Site Name and Address	Direction & Distance	Record	Comment
Manning Fisher 540 S Grove St, Hendersonville, NC *Address is also listed as 540 Old Spartanburg Hwy in EDR Report	139 feet south-southwest	IMD, UST Finder, LUST, UST, LUST TRUST, UST Finder Release	According to a <i>Comprehensive Site Assessment Report</i> dated May 24, 1996, prepared by Blue Ridge, Environmental Services, Inc. this property formerly operated as a precast-concrete septic tank business (Manning Fisher Co) from about 1950 to 1992. According to the report, two USTs (one 1,000-gallon diesel and one 1,000-gallon gasoline) were removed on 09/10/1992. During UST removal activities, petroleum impacted soil was discovered. LUST incident #11656 was reported on 09/10/1992. Groundwater flow direction was estimated to be to

Phase I Environmental Site Assessment

Mud Creek Property

Hendersonville, Henderson County, North Carolina

S&ME Project No. 24410083



Site Name and Address	Direction & Distance	Record	Comment
			the west-northwest towards Mud Creek and the Johnson Drainage System. A Notice of No Further Action (NFA) letter was issued for the incident by the NCDEQ on May 1, 2024. See Section 4.1.1 for additional information regarding this property.
B & S South Metal Works 614 South Grove St *Address is also listed as 618 Old Spartanburg Road in EDR Report	382 feet south-southeast	LUST, UST, IMD, UST Finder, UST Finder Release	LUST incident #13732 was reported on 01/25/1995. According to an <i>Underground Storage Tank Closure Report</i> dated January 1995, prepared by Alpha Environmental Sciences, Inc., one 1,000-gallon gasoline UST located on the property was removed on 01/06/1995. Groundwater and soil assessment activities during the UST removal discovered groundwater contamination above 2L Standards, while soil samples were found to be below regulated levels. Groundwater flow direction was estimated to be to the north-northwest. A NFA letter was issued for the incident by the NCDEQ on 02/23/1995, and no petroleum compounds exceeding North Carolina's groundwater standards were detected according to the letter.

Based on the information in the EDR Report, the distance from the subject property, and/or the topographic relationship with respect to the subject property, the EDR listings not included in the above table are not expected to impact the subject property.

4.1.1 Regulatory File Review

S&ME conducted a review of available regulatory files associated with the subject property via Laserfiche, the North Carolina Department of Environmental Quality (NCDEQ) public information website. The following text summarizes information obtained during the file review. Selected portions of reviewed material are included in **Appendix VII**.

- **Manning Fisher 540 S Grove St**

540 S Grove St is the property located 139 feet south-southwest of the subject property. According to the EDR report, the property previously had one 550-gallon diesel UST and one 1,100-gallon gasoline UST that were installed on 04/28/1966 and removed on 09/30/1986. The EDR Report also documents one 1,000-gallon diesel and one 1,000-gallon gasoline UST installed on 09/22/1986. According to a review of the *Comprehensive Site Assessment Report (CSA)* dated May 24, 1996, prepared by Blue Ridge, Environmental Services, Inc., the former 1000-gallon USTs on the property were located southwest of the building and to the east of Old Spartanburg Highway (currently S Grove St). According to the CSA report,



the two 1,000-gallon USTs were closed on 09/10/1992, and a "Report of UST Closure" was issued on 09/25/1992. In August and September of 1994 and May of 1995, groundwater monitoring wells were installed on the property and across the Old Spartanburg Highway. Free product was not observed in the monitoring wells. Approximately 75 cubic yards of contaminated soil was excavated during UST removal activities and was stockpiled and stored on plastic on site. Assessment activities in October of 1995 reported a soil sample collected from the excavated soil to be below the detection limits. However, levels of petroleum compounds excessive of NC 2L Groundwater Standards were reported. According to a Notice of Regulatory Requirement letter dated 03/24/2020, the incident was reported a low priority and deemed a low-risk classification. A Notice of Residual Petroleum was issued for the property on 04/03/2024, with land use restrictions in place regarding soil and groundwater. The property is only to be used for commercial or industrial purposes and groundwater is prohibited from use as a water supply. An NFA letter was issued for the incident by NCDEQ on 05/01/2024. The owner of the subject property, Mr. George Scott, received a Public Notice Letter of No Further Action regarding the former Manning Fisher property.

4.2 Additional Environmental Record Sources

4.2.1 EDR Supplementary Sources

The EDR Report includes additional environmental records not listed among the standard federal, state and tribal databases, such as historical auto stations, historical dry cleaners and manufactured gas plants.

Table 4-2 – EDR Supplementary Services

Facility	Database	Details/Status	Distance/Gradient From Subject Property
Village Cleaners 221 E Barnwell	EDR Hist Cleaner	This facility is listed in the EDR Report as Village Cleaners from 1988 to 1993. It is listed a Drycleaning Plant, Except Rugs. No releases of hazardous substances or petroleum products were documented at this property.	461 feet West, Upgradient
S & S Inc 120 E Barnwell St	EDR Hist Cleaner	This facility is listed in the EDR Report as Sage Inc from 1974 to 1976. It is listed as S & S Inc from miscellaneous years between 1979 and 2000. For miscellaneous years between 2001 to 2009, the facility is listed as Carolina Cleaners Inc and as Todays Cleaners in 2003. It is listed a Drycleaning Plant, Except Rugs. No releases of hazardous substances or petroleum	647 feet West, Upgradient



Facility	Database	Details/Status	Distance/Gradient From Subject Property
		products were documented at this property.	

4.2.2 Tribal Record Sources

The EDR Report did not reveal listings of tribal environmental records.

4.2.3 Other Record Sources

No additional records were reviewed during this Phase I ESA.

4.3 Physical Setting Sources

Physical setting sources were reviewed to provide information about the geology and hydrogeology of the area of the subject property.

Surface Drainage and Soil

Based upon a review of the topographic map, it appears that the subject property is generally level with a slight slope upward towards the northwest and southeast (see **Figure 1**, United States Geological Survey (USGS) Topographic Map, **Appendix I**). The subject property has an estimated surface elevation of approximately 2080 feet above mean sea level. During the site reconnaissance it was observed that subject property surface topography and drainage is consistent with the topographic map.

The United States Department of Agriculture (USDA) Soil Survey website was reviewed to identify the soil type underlying the subject property. A review of the information presented on the website indicated that the majority of the subject property as being underlain by the following soils:

Table 4-3 – Site Soils

Soil Series	Drainage	Runoff Class
Hatboro loam (Ha)	Poorly drained	Very high
Toxaway silt loam (To)	Very poorly drained	Very high

Depth to a restrictive feature is typically greater than 80 inches. **Bedrock**

According to the Geologic Map of North Carolina dated 1985, the subject property is located over intrusive rocks that can further be described as monzonitic to granodioritic and are from the Cambrian Period, as part of the Inner Piedmont Belt.

Groundwater

Phase I Environmental Site Assessment

Mud Creek Property

Hendersonville, Henderson County, North Carolina

S&ME Project No. 24410083



The source of groundwater in Henderson County is precipitation in the form of snow and rain. A portion of the precipitation infiltrates into the ground and moves under the influence of gravity to the water table. Henderson County is an uplifted plain moderately dissected by streams. Inter-stream areas are generally low, and most of the larger streams are bordered by wide flood plains.

Based upon a review of topographic maps, groundwater on the subject property is anticipated to generally flow towards the Mud Creek or Johnson Drainage Ditches.

4.4 Historical Use Information on the Subject Property

S&ME reviewed historical use information from LightBox as part of this Phase I assessment. The following documents were reviewed:

- Aerial photographs for the years 1939, 1951, 1956, 1964, 1969, 1976, 1986, 1994, 1998, 2006, 2009, 2012, 2016, and 2020
- Historical Sanborn Fire Insurance Maps for the years 1922, 1926, 1949, and 1954.
- Local Street Directories for the years 1987, 1992, 1995, 2000, 2005, 2010, 2014, 2017, and 2020.
- Topographic maps for the years 1889, 1907, 1935, 1946, 1947, 1965, 1977, 1978, 1990, 2000, 2013, 2016, 2019, and 2022.

*The subject property boundaries identified in the EDR Report includes portions of parcels (Parcel Identification Numbers 9568966774 and 9578064293) that are not a part of the subject property.

Historical information is included in **Appendix III**. S&ME's historical document review findings for the subject property are presented in the following table.

Table 4-4 – Historical Use Summary Table (Onsite)

Listing/Observed Feature	Years Found for this Listing	Source(s)
<p>1939, 1951, 1956, 1964, 1976, 1986, 1994, 1998: The subject property is primarily cleared or agricultural land with some trees along the southeastern boundary. The northwest boundary is marked by a creek and a tree line. Two water channels traverse the subject property from the northeastern to the southwestern boundary.</p> <p>1969: Due to the resolution of the photograph, no site features could be identified.</p> <p>2006: The subject property is primarily grassy land. The entire subject property is bordered by trees. Two water channels traverse the subject property from the northeastern to the southwestern boundary.</p>	1939, 1951, 1956, 1964, 1969, 1976, 1986, 1994, 1998, 2006, 2009, 2012, 2016, 2020	Aerial Photographs

Phase I Environmental Site Assessment

Mud Creek Property

Hendersonville, Henderson County, North Carolina

S&ME Project No. 24410083



Listing/Observed Feature	Years Found for this Listing	Source(s)
<p>2009: The subject property is primarily grassy land. The entire subject property is bordered by trees. The southeastern boundary appears to be saturated.</p> <p>2012, 2016: The subject property is primarily grassy land. The entire subject property is bordered by trees. Two water channels traverse the subject property from the northeastern to the southwestern boundary.</p> <p>2020: The subject property is partially cleared, grassy land with wooded land in the northwestern portion of the subject property and scattered trees throughout the rest of the subject property. The northwest boundary is marked by a creek and tree line. The entire subject property is bordered by trees. Two water channels traverse the subject property from the northeastern to the southwestern boundary.</p>		
<p>1922: No features are depicted on the subject property. A portion of the subject property is unmapped.</p> <p>1926, 1949, 1954: A portion of Mud Creek is depicted in the northwestern corner of the subject property. A portion of the subject property is unmapped.</p>	1922, 1926, 1949, 1954	Sanborn Maps
<p>*A review of local street directories was performed for two property addresses (508 S Grove St and 514 S Grove St) that include portions of the subject property (PIN 9568966774 and 9568969488). The third parcel portion (PIN 9578064293) of the subject property has no assigned address.</p> <p>508 S Grove St: Older Motors (2017), AES Car Restoration LLC (2020).</p> <p>514 S Grove St: Randys Service Center (2014, 2017).</p>	1987, 1992, 1995, 2000, 2005, 2010, 2014, 2017, 2020	Local Street Directories
<p>1889: The subject property is flat with a creek along the northwestern boundary. A railroad is depicted along the northeastern boundary.</p> <p>1907: The subject property is flat with a creek along the northwestern boundary. An additional creek runs from the northeastern to the southwestern border, and a railroad is depicted along the northeastern boundary.</p> <p>1935: The subject property is flat with a creek along the northwestern boundary. Johnson Drainage Ditches traverse the subject property from the northeastern to the southwestern border, and a railroad is depicted along the northeastern boundary.</p>	1889, 1907, 1935, 1946, 1947, 1965, 1978, 1990, 2000, 2013, 2016, 2019, 2022	Topographic Maps

Phase I Environmental Site Assessment

Mud Creek Property

Hendersonville, Henderson County, North Carolina

S&ME Project No. 24410083



Listing/Observed Feature	Years Found for this Listing	Source(s)
<p>1946, 1947, 1965: The subject property is flat with Mud Creek along the northwestern boundary. A Johnson Drainage ditch traverses the subject property from the northeastern to the southwestern border, and a railroad is located along the northeastern boundary. An overhead utility line is depicted in the southeastern portion of the subject property.</p> <p>1978, 1990, 2000: The subject property is flat with Mud Creek along the northwestern boundary. A Johnson Drainage Ditch runs from the northeastern to the southwestern border, and a railroad is located along the northeastern boundary. An overhead utility line is depicted in the southeastern portion of the subject property. A city boundary line is depicted along the northern and western boundary.</p> <p>2013: The subject property is flat with Mud Creek along the northwestern boundary. A Johnson Drainage Ditch runs from the northeastern to the southwestern border. Woodland is depicted in the southeastern portion of the subject property.</p> <p>2016, 2019: The subject property is flat with Mud Creek along the northwestern boundary. A Johnson Drainage Ditch runs from the northeastern to the southwestern border and a railroad is depicted along the northeastern boundary. Woodland is depicted in the southeastern and southwestern portions of the subject property.</p> <p>2022: Mud Creek runs along the northwestern boundary. Johnson Drainage ditches run from the northeastern to the southwestern border. A railroad is depicted along the northeastern boundary.</p>		

4.5 Historical Use Information on Adjoining Properties

Historical information including the above-referenced resources were reviewed to assess off-site historical land uses. S&ME's historical document review findings for adjoining properties are presented in the following table.

Table 4-5 – Historical Use Summary Table (Adjoining and Area)

Listing/Observed Feature	Years Found for this Listing	Source(s)
<p>North: Cleared or agricultural land and apparent residential or commercial properties from 1939 to 1998. Partially wooded and cleared land, with apparent residential or commercial properties from 2006 to 2020.</p>	1939, 1951, 1956, 1964, 1969, 1976, 1986, 1994, 1998,	Aerial Photographs



Listing/Observed Feature	Years Found for this Listing	Source(s)
	2006, 2009, 2012, 2016, 2020	
East: Cleared, agricultural, or wooded land and apparent residential properties from 1939 to 2020. Recreational baseball fields or bike parks are visible from 1986 to 2020.	1939, 1951, 1956, 1964, 1969, 1976, 1986, 1994, 1998, 2006, 2009, 2012, 2016, 2020	Aerial Photographs
South: Cleared, agricultural, or wooded land and apparent residential properties and a road from 1939 to 1964. Partially wooded and partially cleared land and apparent commercial properties and a road from 1969 to 2020.	1939, 1951, 1956, 1964, 1969, 1976, 1986, 1994, 1998, 2006, 2009, 2012, 2016, 2020	Aerial Photographs
West: Cleared, agricultural, or wooded land and apparent residential or commercial properties from 1939 to 1998. A road is also depicted from 1939 to 1998.	1939, 1951, 1956, 1964, 1969, 1976, 1986, 1994, 1998, 2006, 2009, 2012, 2016, 2020	Aerial Photographs
West: An auto repair shop is depicted to the west of the subject property on the 1949 and 1954 Sanborn Maps	1922, 1926, 1949, 1954	Sanborn Maps

4.6 Vapor Encroachment Screening

A Vapor Encroachment Screening (VES) of identified potential contaminant sources was performed as part of this Phase I ESA. The conclusions of the VES indicate that a Vapor Encroachment Condition (VEC) **does exist** in connection to an offsite facility (Manning Fisher) identified in the EDR Report. The VES completed by S&ME is provided in **Appendix IV**.

5.0 Site Reconnaissance

The site reconnaissance was performed by Mr. Brian Blake of S&ME on June 28, 2024. Representative photographs of the subject property are included in **Appendix V**. On-site observations are depicted on **Figure 2, Appendix I**.

5.1 Methodology and Limiting Conditions

The purpose of the site reconnaissance is to obtain information indicating the likelihood of identifying RECs in connection with the subject property. The site reconnaissance was performed by walking accessible areas of the subject property.



5.2 General Site Setting

5.2.1 *Current Use(s) of the Subject Property*

The subject property consists of partially wooded land in the northern portion and cleared land in the central portion. The subject property may serve as a location for hiking trails, as dirt paths were observed along the wooded portion. Mud Creek and two Johnson Drainage Ditches divide the subject property into three portions.

The portion of the parcel with PIN 9578064293 was not accessed during the site reconnaissance due to wet conditions and dense wooded land.

5.2.2 *Past Use(s) of the Subject Property*

No evidence of past use at the subject property was observed.

5.2.3 *Current Use(s) of Adjoining and Surrounding Properties*

The current uses of the adjoining properties were identified to the extent that they were visually observed from the subject property during our field reconnaissance or during interviews or in the records review. Descriptions of adjoining properties are provided below:

- **North:** Northern boundary of the property is Mud Creek followed by wooded land.
- **East:** Partially cleared and partially wooded land followed by Blue Ridge Southern Railroad Track and Sunny Dog Park.
- **South:** Soil and broken concrete to the southeast edge and junk yards to the southwest edge, followed by Substation St.
- **West:** Travis Collision Services, Kaizen Garage, and Scott's Upholstery followed by S Grove St.

5.2.4 *Past Use(s) of Adjoining and Surrounding Properties*

No indications of the previous use of adjoining and surrounding properties were noted during the site reconnaissance.

5.2.5 *Geologic, Hydrogeologic, Hydrologic, and Topographic Conditions*

The subject property is generally level, with a slight slope upward towards the northwest and southeast. Surface water generated at the subject property is expected to be routed to Mud Creek or the drainage ditches on the subject property. Surface water flow direction generally was observed to be to the northeast.

5.2.6 *Description of Structures and Roads*

No structures were observed on the subject property.

Dirt paths were observed along the wooded area, located in the northern portion of the subject property.

Phase I Environmental Site Assessment

Mud Creek Property

Hendersonville, Henderson County, North Carolina

S&ME Project No. 24410083



5.2.7 Potable Water Supply and Sewage Disposal System

A water supply well was not observed on the subject property. Signs of a septic system were not observed on the subject property. According to the User Questionnaire and an interview with the property owner, the subject property is not connected to city utilities.

5.3 Exterior Observations

Exterior observations from the site reconnaissance are summarized in the following table.

Table 5-1 – General Exterior Observations

Description	Reported or Observed On-site (Y/N)	Comments (Noteworthy observations are further discussed below the table.)
Hazardous Substances and Petroleum Products	N	
Underground Storage Tanks (USTs)	N	
Aboveground Storage Tanks (ASTs)	N	
Oil/Water Separators	N	
Strong, Pungent, or Noxious Odors	Y	Slight hydraulic fluid or other petroleum odors were noted by the Blue Ridge Southern Railroad Track.
Drums, Barrels and/or Containers > 5 Gallons	N	
Unidentified Substance Containers	N	
Potential Polychlorinated Biphenyls (PCB)-Containing Equipment	N	
Hydraulic Equipment	N	
Utilities and Stormwater Management	Y	Culverts were observed in the western portion of the subject property in the northern drainage ditch
Pits, Ponds, Lagoons, and Surface Waters	Y	Mud Creek and Johnson Drainage Ditches traverse the subject property. Surface water flow direction was observed to generally flow to the northeast.
Surface Water Discoloration, Sheen or Free Product	Y	Biological sheens were observed on the surface water in northern drainage ditch in the western portion of the subject property.
Stained Soil or Pavement	N	
Stressed Vegetation	N	
Solid Waste	Y	Minor dumping was observed on the neighboring property near the southwest of the subject property.



Description	Reported or Observed On-site (Y/N)	Comments (Noteworthy observations are further discussed below the table.)
		Multiple piles of large tree trunks were observed across the subject property. An abandoned vehicle and miscellaneous debris were observed off property to the west.
Process/industrial Wastewater Discharges	N	
Wells	N	
Septic Systems	N	
Heating/Cooling	N	
Drains and Sumps	N	
Other	Y	A buried fiber optic marker was observed by the Blue Ridge Southern Railroad Track

5.4 Interior Observations

No buildings were observed on the subject property; therefore, no interior observations were documented.

6.0 Interviews

S&ME contacted individuals and local authorities that may have information concerning existing conditions, activities, and history of the property and off-site facilities. Brief summaries of the information from those interviews are discussed below. Copies of interview documentation are included in **Appendix VI**.

6.1 Interview with Past and Present Owners

Ms. Lauren Slakter of S&ME contacted Mr. George Scott, the current property owner on July 2, 2024, via phone call. Mr. Scott provided the following information regarding the subject property:

- Mr. Scott has owned the subject property for approximately five years.
- The subject property has been utilized for agricultural purposes and hiking trails.
- Mr. Scott was not aware of any buildings or structures on the subject property.
- Mr. Scott stated the subject property is not connected to city utilities.
- Mr. Scott is not aware of a septic system on the subject property.
- Mr. Scott is not aware of water supply wells or groundwater monitoring wells on the subject property.
- Mr. Scott does not have knowledge of any hazardous substances or petroleum products ever being generated on the subject property.
- Mr. Scott is not aware of any USTs or above ground storage tanks (ASTs) on the subject property.
- Mr. Scott is not aware of any waste being disposed of on the subject property.



6.2 Interview with Key Site Manager

See **Section 6.1**.

6.3 Interview with Occupants

The subject property is not currently occupied.

6.4 Interview with Local Government Officials

On June 21, 2024, S&ME contacted Hendersonville Fire Department via phone call to obtain information regarding possible releases of hazardous substances or petroleum products, or fire-related incidents in connection with the subject property. The Hendersonville Fire Department responded that they did not have any records for the subject property.

6.5 Interviews with Others

No other interviews were performed for this Phase I ESA.

7.0 Findings and Opinions

The results of the Phase I ESA are summarized in the following sections.

7.1 On-Site Findings

The following on-site findings were identified during this assessment:

- Slight hydraulic fluid odors were noted by the Blue Ridge Southern Railroad Track.
- Biological sheens were observed on the surface water in northern drainage ditch in the western portion of the subject property.
- The subject property has been agricultural, cleared, or wooded land from the late 1930s. Mud Creek and two Johnson Drainage Ditches divide the subject property into three portions.

7.2 Off-Site Findings

The following off-site findings were identified during this assessment:

- Manning Fisher is the property identified 139 feet south-southwest of the subject property. Manning Fisher is listed in the EDR Report in the IMD, UST Finder, LUST, UST, LUST TRUST, and UST Finder Release databases.
- B & S South Metal Works is the property located 382 feet south-southeast of the subject property. B & S South Metal Works is listed in the EDR Report in the LUST, UST, IMD, UST Finder, and UST Finder Release databases.
- Minor dumping, miscellaneous debris, and an abandoned car were observed on the adjoining property to the west-southwest.
- Additional offsite facilities identified in the EDR Report.

Phase I Environmental Site Assessment

Mud Creek Property

Hendersonville, Henderson County, North Carolina

S&ME Project No. 24410083



7.3 On-Site Opinions

The following opinions are provided concerning the on-site findings of this assessment:

- Slight hydraulic fluid or other petroleum odors were noted by the Blue Ridge Southern Railroad Track. These odors are likely attributable to the railroad operations. S&ME did not observe stained soil, stressed vegetation, or spills in the vicinity of the area. Therefore, based on our site observations, this finding **is not considered** a *recognized environmental condition* with respect to the subject property.
- The sheens observed on the ditch was determined to be a biological sheen rather than a petroleum sheen. Based on this observation, this finding **is not considered** a *recognized environmental condition* associated with the subject property.
- Historical photographs that were reviewed for this report suggests that the subject property has been agricultural, cleared, or wooded land from the late 1930s. S&ME did not observe evidence of a release of hazardous substances or petroleum products at the subject property during the site reconnaissance. The reviewed environmental databases included in the EDR Radius Map Report did not document a release at the subject property. Therefore, based on our site observations and the review of regulatory databases, agricultural, cleared, or wooded land at the subject property **is not considered** a *recognized environmental condition* with respect to the subject property.

7.4 Off-Site Opinions

The following opinions are provided concerning the off-site findings of this assessment:

- Manning Fisher is listed as having a LUST incident related to petroleum impacted soil discovered during the removal of two USTs. A Notice of Residual Petroleum was issued for the property on 04/03/2024, with land use restrictions in place regarding soil and groundwater. A NFA letter was issued for the incident by the NCDEQ on 05/01/2024. Based on distance to the subject property and regulatory closure of the incident, this finding **is not considered** a *recognized environmental condition* associated with the subject property.
- B & S South Metal Works is listed as having a LUST incident related to groundwater contamination discovered during the removal of one UST. A NFA letter was issued for the incident by the NCDEQ on 02/23/1995, and no petroleum compounds exceeding North Carolina's groundwater standards were detected according to the letter. Based on regulatory closure of the incident, this finding **is not considered** a *recognized environmental condition* with respect to the subject property.
- According to a review of Google Earth and local city directories, some of the adjoining properties to the west and southwest are utilized for auto repair activities. Automotive repair activities may be associated with handling of hazardous substances and petroleum products. No evidence of hazardous substances or petroleum product releases was observed on the surface of or around the abandoned car or debris during the site reconnaissance. No records of hazardous substances or petroleum product releases associated with the offsite auto repair properties are documented in the EDR Report. Therefore, based on observations made during the site reconnaissance, and the absence of a documented release of hazardous substances or petroleum products in the reviewed regulatory information, this finding **is not considered** a *recognized environmental condition* as it relates to the subject property.
- The additional off-site listings listed in the EDR Report are not likely to impact soil, soil vapor, or groundwater at the subject property because of their distance and/or topographic relationship with



respect to the subject property. Therefore, these listings **are not considered** a *recognized environmental condition* associated with the subject property.

7.5 Data Gaps

The following data gaps were identified during this assessment:

- The historical review failed to document property use in approximately five-year intervals back to its first developed use, or back to 1940, whichever is earlier (i.e., data failure). See **Section 4.4** of this report for more details on historical information.
- Land title and judicial records were not reviewed for environmental liens or AULs; however, the Client reported no knowledge of environmental liens or AULs.
- The portion of the subject property parcel with PIN 9578064293 was not accessed during the site reconnaissance due to wet conditions and dense wooded land

These data gaps **are not considered significant** to our ability to identify RECs in connection with the subject property.

8.0 Conclusions

S&ME has performed a Phase I Environmental Site Assessment in conformance with the scope and limitations of ASTM E1527-21 of the Mud Creek Property located to the northwest of the intersection of S Grove Street and Substation Street in Hendersonville, Henderson County, North Carolina. Exceptions to or deletions from this practice are described in **Section 1.4** and **Section 9** of this report.

This Phase I ESA did not identify any RECs, CRECs, or significant data gaps in connection with the subject property.

Based on the information obtained and the findings of this assessment, it is the opinion of the Environmental Professional that further assessment is not warranted.

9.0 Deviations

No deviations from the standard were made.

10.0 Additional Services

No additional services were performed by S&ME.

11.0 References

Material references are cited within the report text, unless listed below.



12.0 Signature(s) of Environmental Professional(s)

I declare that, to the best of my professional knowledge and belief, I meet the definition of Environmental Professional as defined in §312.10 of 40 CFR 312, and I have the specific qualifications based on education, training, and experience to assess a property of the nature, history, and setting of the subject property. I have developed and performed the all appropriate inquiries in conformance with the standards and practices set forth in 40 CFR Part 312.

A handwritten signature in black ink, appearing to read 'Wayne Watterson', written over a horizontal line.

Wayne Watterson
Environmental Professional


13.0 Qualification(s) of Environmental Professional(s)

S&ME delivers engineering, design, planning, environmental, and construction services for the built environment. Founded in 1973, we have grown to an 1,100-person corporation operating from 34 offices across the United States.

Qualifications of the environmental professional and staff who contributed to this Phase I ESA are included in **Appendix VIII**.

Appendices

Appendix I –Figures

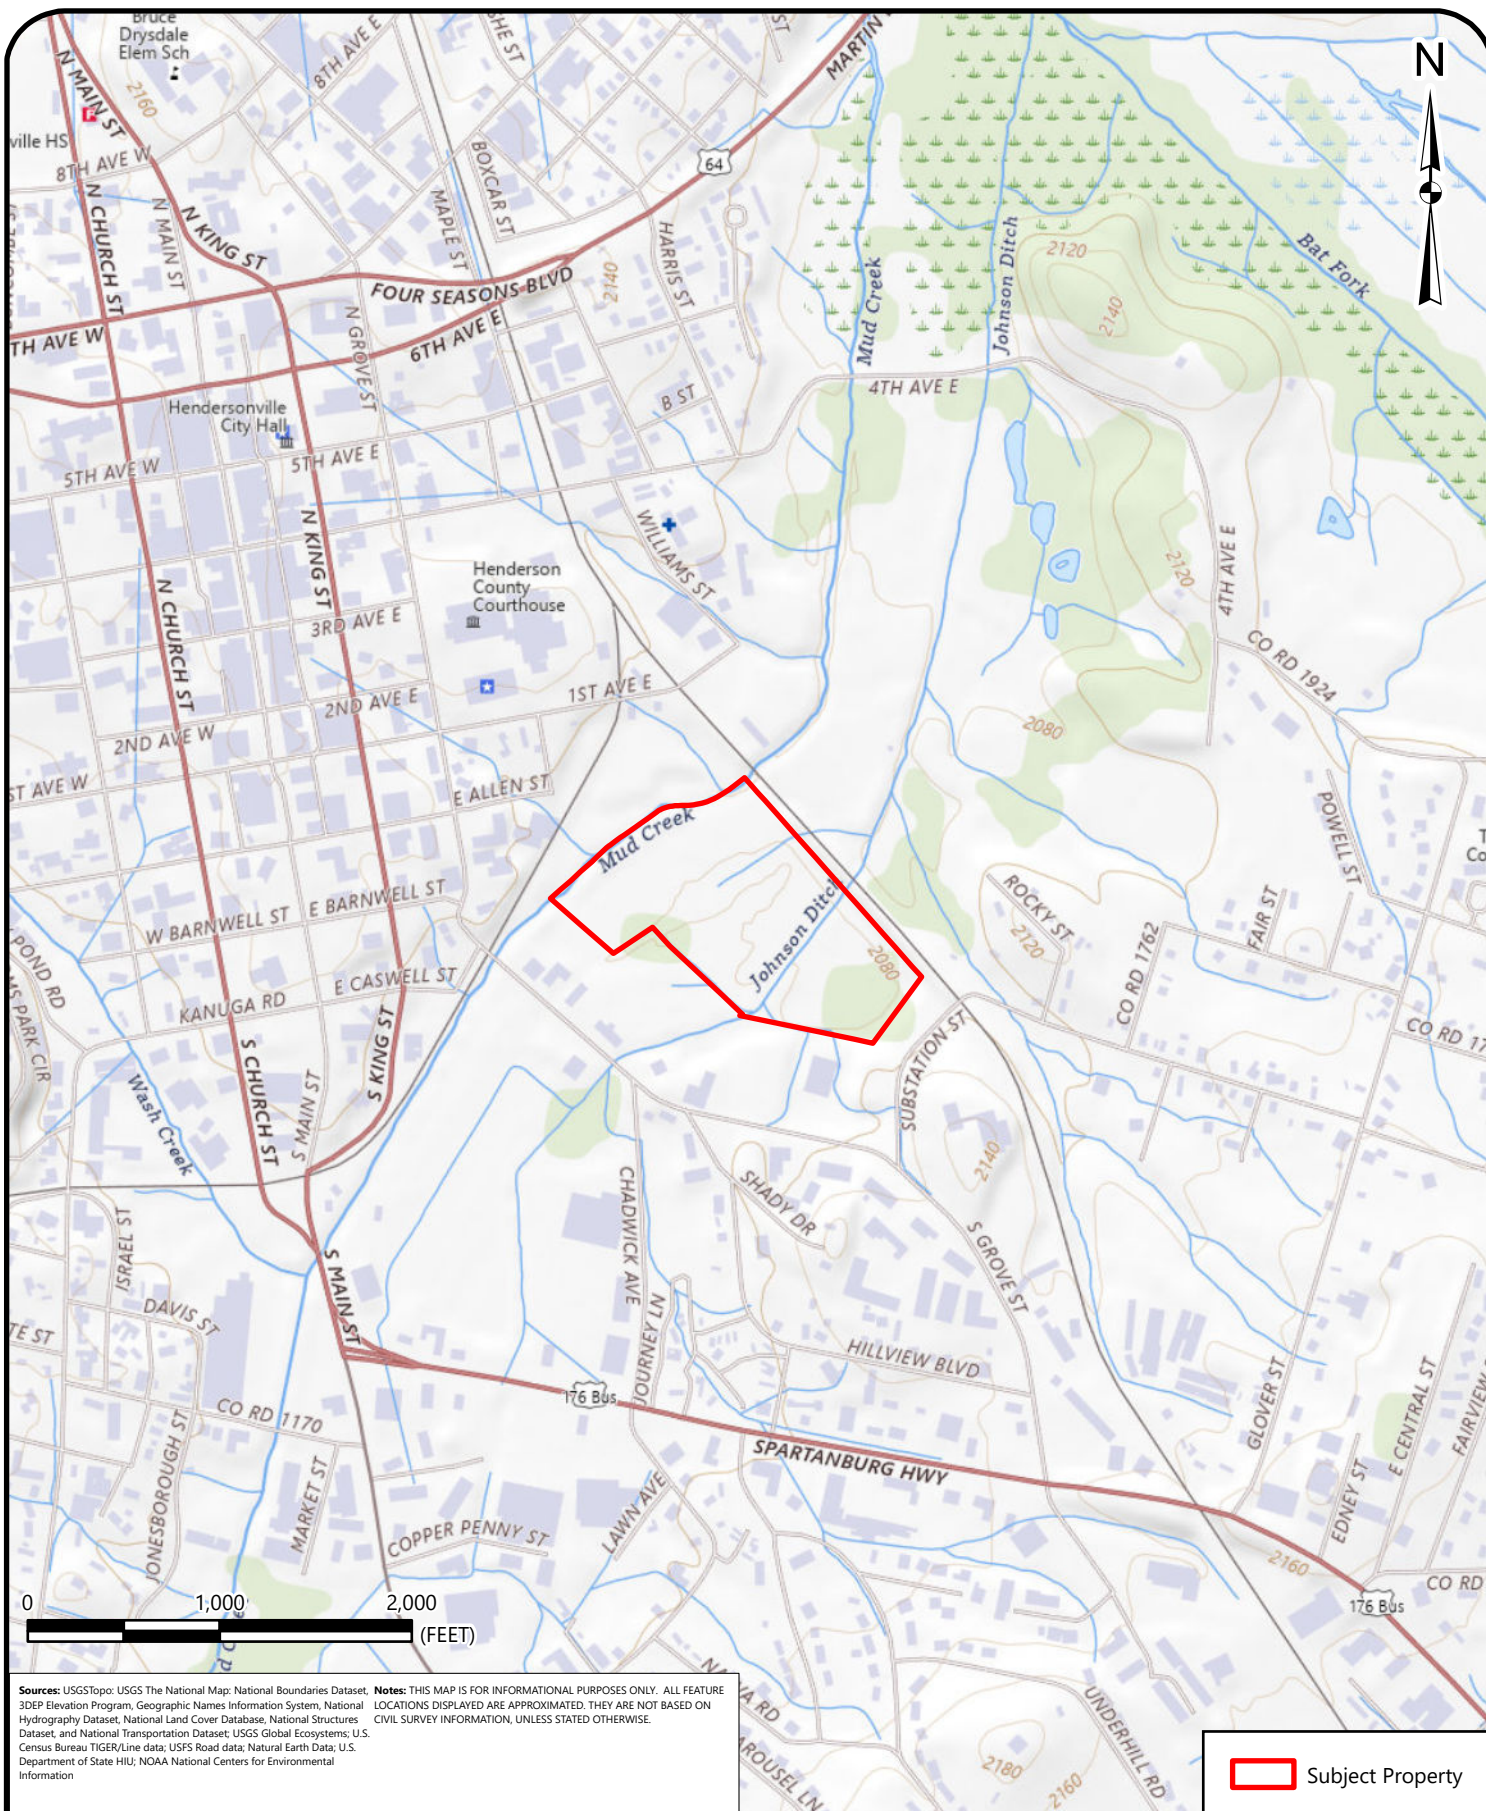

Drawing Path: T:\Asheville-1410\Projects\2024\24410083_City of Hendersonville_Hendersonville_Scott Property ESA_Hendersonville\N\ENV\GIS\Hendersonville\figures\ plotted by LaurenSlakter



Sources: NOneMap Orthoimagery Latest;
Hybrid Reference Layer: Esri Community Maps Contributors, State of North
Carolina DOT, Tennessee STS GIS, © OpenStreetMap, Microsoft, Esri,
TomTom, Garmin, SafeGraph, GeoTechnologies, Inc, METI/NASA, USGS, EPA,
NPS, US Census Bureau, USDA, USFWS

Notes: THIS MAP IS FOR INFORMATIONAL PURPOSES ONLY. ALL FEATURE
LOCATIONS DISPLAYED ARE APPROXIMATED. THEY ARE NOT BASED ON
CIVIL SURVEY INFORMATION, UNLESS STATED OTHERWISE.

 Subject Property



SITE MAP

PHASE I ENVIRONMENTAL SITE ASSESSMENT
MUD CREEK PROPERTY
HENDERSONVILLE, HENDERSON COUNTY, NORTH CAROLINA

SCALE:
1" = 400'
DATE:
JULY 2024
PROJECT NUMBER
24410083

FIGURE NO.

2

Appendix II – EDR Report

Mud Creek Property

508 S Grove St

HENDERSONVILLE, NC 28792

Inquiry Number: 7685591.2s

June 18, 2024

The EDR Radius Map™ Report with GeoCheck®



6 Armstrong Road, 4th floor
Shelton, CT 06484
Toll Free: 800.352.0050
www.edrnet.com

TABLE OF CONTENTS

<u>SECTION</u>	<u>PAGE</u>
Executive Summary	ES1
Overview Map	2
Detail Map	3
Map Findings Summary	4
Map Findings	8
Orphan Summary	339
Zip Scan Report	ZIP-1
Government Records Searched/Data Currency Tracking	GR-1
 <u>GEOCHECK ADDENDUM</u>	
Physical Setting Source Addendum	A-1
Physical Setting Source Summary	A-2
Physical Setting Source Map	A-7
Physical Setting Source Map Findings	A-8
Physical Setting Source Records Searched	PSGR-1

Thank you for your business.
Please contact EDR at 1-800-352-0050
with any questions or comments.

Disclaimer - Copyright and Trademark Notice

This Report contains certain information obtained from a variety of public and other sources reasonably available to Environmental Data Resources, LLC. It cannot be concluded from this Report that coverage information for the target and surrounding properties does not exist from other sources. This Report is provided on an "AS IS", "AS AVAILABLE" basis. **NO WARRANTY EXPRESS OR IMPLIED IS MADE WHATSOEVER IN CONNECTION WITH THIS REPORT. ENVIRONMENTAL DATA RESOURCES, LLC AND ITS SUBSIDIARIES, AFFILIATES AND THIRD PARTY SUPPLIERS DISCLAIM ALL WARRANTIES, OF ANY KIND OR NATURE, EXPRESS OR IMPLIED, ARISING OUT OF OR RELATED TO THIS REPORT OR ANY OF THE DATA AND INFORMATION PROVIDED IN THIS REPORT, INCLUDING WITHOUT LIMITATION, ANY WARRANTIES REGARDING ACCURACY, QUALITY, CORRECTNESS, COMPLETENESS, COMPREHENSIVENESS, SUITABILITY, MERCHANTABILITY, FITNESS FOR A PARTICULAR PURPOSE, TITLE, NON-INFRINGEMENT, MISAPPROPRIATION, OR OTHERWISE. ALL RISK IS ASSUMED BY THE USER. IN NO EVENT SHALL ENVIRONMENTAL DATA RESOURCES, LLC OR ITS SUBSIDIARIES, AFFILIATES OR THIRD PARTY SUPPLIERS BE LIABLE TO ANYONE FOR ANY DIRECT, INCIDENTAL, INDIRECT, SPECIAL, CONSEQUENTIAL OR OTHER DAMAGES OF ANY TYPE OR KIND (INCLUDING BUT NOT LIMITED TO LOSS OF PROFITS, LOSS OF USE, OR LOSS OF DATA) INFORMATION PROVIDED IN THIS REPORT.** Any analyses, estimates, ratings, environmental risk levels, or risk codes provided in this Report are provided for illustrative purposes only, and are not intended to provide, nor should they be interpreted as providing any facts regarding, or prediction or forecast of, any environmental risk for any property. Only an assessment performed by a qualified environmental professional can provide findings, opinions or conclusions regarding the environmental risk or conditions in, on or at any property.

Copyright 2024 by Environmental Data Resources, LLC. All rights reserved. Reproduction in any media or format, in whole or in part, of any report or map of Environmental Data Resources, LLC, or its affiliates, is prohibited without prior written permission.

EDR and its logos (including Sanborn and Sanborn Map) are trademarks of Environmental Data Resources, LLC or its affiliates. All other trademarks used herein are the property of their respective owners.

EXECUTIVE SUMMARY

A search of available environmental records was conducted by Environmental Data Resources, Inc (EDR). The report was designed to assist parties seeking to meet the search requirements of EPA's Standards and Practices for All Appropriate Inquiries (40 CFR Part 312), the ASTM Standard Practice for Environmental Site Assessments (E1527 - 21), the ASTM Standard Practice for Environmental Site Assessments for Forestland or Rural Property (E2247 - 16), the ASTM Standard Practice for Limited Environmental Due Diligence: Transaction Screen Process (E1528 - 22) or custom requirements developed for the evaluation of environmental risk associated with a parcel of real estate.

TARGET PROPERTY INFORMATION

ADDRESS

508 S GROVE ST
HENDERSONVILLE, NC 28792

COORDINATES

Latitude (North):	35.3129340 - 35° 18' 46.56"
Longitude (West):	82.4543480 - 82° 27' 15.65"
Universal Transverse Mercator:	Zone 17
UTM X (Meters):	367787.8
UTM Y (Meters):	3908518.8
Elevation:	2080 ft. above sea level

USGS TOPOGRAPHIC MAP ASSOCIATED WITH TARGET PROPERTY

Target Property Map:	50022436 HENDERSONVILLE, NC
Version Date:	2022

AERIAL PHOTOGRAPHY IN THIS REPORT

Portions of Photo from:	20200930
Source:	USDA

MAPPED SITES SUMMARY

Target Property Address:
508 S GROVE ST
HENDERSONVILLE, NC 28792

Click on Map ID to see full detail.

MAP ID	SITE NAME	ADDRESS	DATABASE ACRONYMS	RELATIVE ELEVATION	DIST (ft. & mi.) DIRECTION
A1	MANNING FISHER		IMD	Higher	103, 0.020, SSW
A2	MANNING FURNITURE CO	540 OLD SPARTANBURG	UST FINDER	Higher	139, 0.026, SSW
A3	EAST FLAT ROCK PROPE	540 OLD SPARTANBURG	LUST TRUST	Higher	139, 0.026, SSW
A4	THE MANNING FISHER C	540 OLD SPARTANBURG	UST FINDER	Higher	139, 0.026, SSW
A5	MANNING FISHER	540 OLD SPARTANBURG	UST FINDER RELEASE	Higher	139, 0.026, SSW
A6	THE MANNING FISHER C	540 OLD SPARTANBURG	UST	Higher	139, 0.026, SSW
A7	MANNING FISHER	540 S GROVE ST	LUST	Higher	178, 0.034, South
8	CHEVY TRUCK PARTS UN	401 OLD SPARTANBURG	RCRA NonGen / NLR	Higher	231, 0.044, WSW
B9	B & S METAL WORKS, I	618 OLD SPARTANBURG	UST, IMD	Higher	382, 0.072, SSE
B10	B & S METAL WORKS	614 SOUTH GROVE STRE	LUST	Higher	382, 0.072, SSE
B11	B & S METAL WORKS, I	618 OLD SPARTANBURG	UST FINDER, UST FINDER RELEASE	Higher	408, 0.077, SE
C12	SINCLAIR OFFICE SUPP	204 SOUTH GROVE STRE	UST	Higher	433, 0.082, WNW
C13	SINCLAIR OFFICE SUPP	204 SOUTH GROVE STRE	UST FINDER	Higher	433, 0.082, WNW
D14	VILLAGE CLEANERS	221 E BARNWELL	EDR Hist Cleaner	Higher	461, 0.087, West
E15	PACE BROTHERS CONST.	619 OLD SPARTANBURG	UST FINDER	Higher	510, 0.097, SE
E16	PACE BROTHERS CONST.	619 OLD SPARTANBURG	UST	Higher	510, 0.097, SE
F17	TOWN & COUNTRY MOTOR	416 S KING ST	UST FINDER, UST FINDER RELEASE	Higher	633, 0.120, SW
F18	TOWN & COUNTRY MOTOR	416 S KING ST	UST	Higher	633, 0.120, SW
F19	MAYTAG WASHERAMA	120 EAST CASWELL	DRYCLEANERS	Higher	642, 0.122, WSW
F20	W A BAXTER OIL CO IN	420 S KING ST	AST	Higher	646, 0.122, SW
D21	CAROLINA CLEANERS	120 E BARNWELL ST	DRYCLEANERS	Higher	647, 0.123, West
D22	NCDS CA DC450002(CAR	120 N BARNWELL ST	RCRA-VSQG, E MANIFEST	Higher	647, 0.123, West
D23	CAROLINA CLEANERS	120 E BARNWELL ST	RCRA-VSQG	Higher	647, 0.123, West
D24	S & S INC	120 E BARNWELL ST	EDR Hist Cleaner	Higher	647, 0.123, West
G25	SSC HENDERSONVILLE	136 SOUTH KING STREE	UST	Higher	758, 0.144, WNW
G26	SOUTHERN STATES-HEND	136 S. KING ST.	UST FINDER RELEASE	Higher	758, 0.144, WNW
G27	SSC HENDERSONVILLE	136 SOUTH KING STREE	UST FINDER	Higher	758, 0.144, WNW
G28	SOUTHERN STATES-HEND	136 S. KING ST.	LUST, IMD	Higher	758, 0.144, WNW
H29	THE SHERWIN-WILLIAMS	320 S MAIN ST	RCRA-VSQG	Higher	850, 0.161, WSW
H30	SHERWIN WILLIAMS- PT	320 SOUTH MAIN STREE	LUST, INST CONTROL	Higher	850, 0.161, WSW
F31	NU-WAY CLEANERS	414 SOUTH MAIN	DRYCLEANERS	Higher	860, 0.163, WSW
F32	NU WAY CLEANERS DC45	414 S. MAIN STREET	RCRA-VSQG, E MANIFEST	Higher	860, 0.163, WSW
F33	NU WAY CLEANERS	414 S MAIN ST	RCRA-VSQG	Higher	860, 0.163, WSW
F34	NU WAY CLEANERS	414 S MAIN ST	DRYCLEANERS	Higher	860, 0.163, WSW
I35	SOUTH MAIN AMOCO STA	403 S MAIN ST	UST FINDER, UST FINDER RELEASE	Higher	997, 0.189, WSW
I36	SOUTH MAIN AMOCO STA	403 S MAIN ST	LUST, LAST, UST, IMD	Higher	997, 0.189, WSW
I37	SOUTHERN SERVICE STA	403 S MAIN ST	IMD	Higher	997, 0.189, WSW
G38	KING ST.WAREHOUSE CO	KING ST & FIRST AVE	LAST	Higher	1017, 0.193, WNW
J39	DANA PIT		MINES MRDS	Higher	1043, 0.198, SSW

MAPPED SITES SUMMARY

Target Property Address:
508 S GROVE ST
HENDERSONVILLE, NC 28792

Click on Map ID to see full detail.

MAP ID	SITE NAME	ADDRESS	DATABASE ACRONYMS	RELATIVE ELEVATION	DIST (ft. & mi.) DIRECTION
J40	CASE PIT		MINES MRDS	Higher	1043, 0.198, SSW
K41	COLE OIL COMPANY	502 S. MAIN ST.	LAST, IMD	Higher	1117, 0.212, SW
42	HENDERSON DUMP	WILLIAMS ST.	OLI	Higher	1171, 0.222, NE
K43	EGOLF MOTORS INC	447 S MAIN ST	RCRA-VSQG	Higher	1219, 0.231, SW
K44	AUTOZONE	447 S MAIN ST	E MANIFEST	Higher	1219, 0.231, SW
45	HISTORIC COTTON MILL	200 KING ST N	US BROWNFIELDS	Higher	1257, 0.238, NW
L46	COURTHOUSE JAIL	113 NORTH MAIN STREE	UST	Higher	1300, 0.246, WNW
L47	COURTHOUSE JAIL	113 NORTH MAIN STREE	UST FINDER	Higher	1300, 0.246, WNW
K48	GARY'S SERVICE CENTE	508 SOUTH MAIN STREE	UST FINDER	Higher	1310, 0.248, SW
K49	GARY'S SERVICE CENTE	508 SOUTH MAIN STREE	UST	Higher	1310, 0.248, SW
K50	SOUTHSIDE GATEWAY PA	511 SOUTH MAIN STREE	US BROWNFIELDS	Higher	1379, 0.261, SW
K51	THOMAS BP SERVICE	511 S. MAIN ST.	UST FINDER, UST FINDER RELEASE	Higher	1379, 0.261, SW
K52	SOUTHSIDE PARK - CIT	511 SOUTH MAIN ST.	LUST, INST CONTROL, IMD	Higher	1379, 0.261, SW
K53	SOUTHSIDE PARK - CIT	511 SOUTH MAIN ST.	UST FINDER RELEASE	Higher	1379, 0.261, SW
M54	BROWNS AUTO SERVICE	106 S CHURCH ST	UST FINDER, UST FINDER RELEASE	Higher	1448, 0.274, West
M55	BROWN'S AUTO SERVICE	106 S CHURCH ST	IMD	Higher	1448, 0.274, West
M56	BROWNS AUTO SERVICE	106 S CHURCH ST	LUST, UST	Higher	1448, 0.274, West
N57	YOUNGBLOOD OIL CO.-B	4TH & PINE	LAST, IMD	Higher	1487, 0.282, NNW
O58	520 S. MAIN/FMR AUTO	520 SOUTH MAIN ST.	LUST	Higher	1487, 0.282, SW
O59	MAIN ST SOLVENT CONT	510 TO 520 S MAIN ST	SHWS	Higher	1487, 0.282, SW
O60	AUTO UNDERTAKERS	510-520 SOUTH MAIN S	INST CONTROL	Higher	1487, 0.282, SW
O61	520 S. MAIN/FMR AUTO	520 SOUTH MAIN ST.	UST FINDER RELEASE	Higher	1487, 0.282, SW
O62	AUTO UNDERTAKERS	510 - 520 S. MAIN ST	BROWNFIELDS	Higher	1487, 0.282, SW
P63	HARRIS TEETER DIESEL	636 SPARTANBURG HIGH	LAST	Higher	1497, 0.284, South
M64	THOS. SHEPHERD & SON	125 S. CHURCH ST.-P.	UST FINDER, UST FINDER RELEASE	Higher	1506, 0.285, West
M65	THOS. SHEPHERD & SON	125 S. CHURCH ST.	IMD	Higher	1506, 0.285, West
L66	HENDERSON CO. SHERIF	107 SECOND AVE WEST	UST FINDER RELEASE	Higher	1519, 0.288, WNW
L67	HENDERSON CO. SHERIF	107 SECOND AVE WEST	LUST, IMD	Higher	1519, 0.288, WNW
N68	GREY HOSIERY MILL	318 FOURTH AVENUE EA	US BROWNFIELDS	Higher	1545, 0.293, NNW
Q69	MR. PETE'S MARKET #4	608 SPARTANBURG HWY	IMD	Higher	1560, 0.295, SSW
Q70	MR. PETE'S MARKET 4	608 SPARTANBURG HIGH	UST FINDER, UST FINDER RELEASE	Higher	1560, 0.295, SSW
Q71	MR. PETE'S MARKET 4	608 SPARTANBURG HIGH	LUST, UST	Higher	1560, 0.295, SSW
R72	SHERMAN'S SUPERETTE	324 S. WASHINGTON ST	IMD	Higher	1584, 0.300, WSW
R73	KAYRA EXPRESS (FAST	324 S WASHINGTON ST	LUST, LUST TRUST, UST, Financial Assurance	Higher	1584, 0.300, WSW
R74	KAYRA EXPRESS (FAST	324 S WASHINGTON ST	UST FINDER, UST FINDER RELEASE	Higher	1584, 0.300, WSW
Q75	HARDING & SON PAVING	611 SPARTANBURG HIGH	UST FINDER, UST FINDER RELEASE	Higher	1621, 0.307, SSW
Q76	HARDING & SON PAVING	611 SPARTANBURG HIGH	LUST, UST	Higher	1621, 0.307, SSW
P77	SHERMAN'S SUPERETTE	629 SPARTANBURG HWY	IMD, ASBESTOS	Higher	1623, 0.307, South
P78	SHERMANS SUPERETTES	629 SPARTENBURG HWY	UST FINDER, UST FINDER RELEASE	Higher	1623, 0.307, South

MAPPED SITES SUMMARY

Target Property Address:
508 S GROVE ST
HENDERSONVILLE, NC 28792

Click on Map ID to see full detail.

MAP ID	SITE NAME	ADDRESS	DATABASE ACRONYMS	RELATIVE ELEVATION	DIST (ft. & mi.) DIRECTION
S79	FORMER BAXTER OIL	619 SPARTANBURG HIGH	US BROWNFIELDS	Higher	1625, 0.308, SSW
S80	BAXTER OIL COMPANY F	619 SPARTANBURG HIGH	LAST, INST CONTROL, BROWNFIELDS, IMD	Higher	1625, 0.308, SSW
S81	BAXTER OIL 2	619 SPARTANBURG HIGH	US BROWNFIELDS	Higher	1625, 0.308, SSW
R82	NCDOT - KANUGA ROAD	KANUGA AND S. WASHIN	LUST, IMD	Higher	1640, 0.311, WSW
T83	OLD MILL BLDG	301 FOURTH AVE EAST	SHWS	Higher	1651, 0.313, NW
T84	OLD MILL BUILDING SI	301 FOURTH AVE. E.	IMD	Higher	1651, 0.313, NW
U85	SO BELL-CHURCH ST CE	212 NORTH CHURCH ST.	IMD	Higher	1683, 0.319, WNW
U86	SO BELL-CHURCH ST CE	212 NORTH CHURCH ST.	UST FINDER RELEASE	Higher	1683, 0.319, WNW
U87	BELLSOUTH HNVLCCH 2	212 NORTH CHURCH STR	LUST, UST	Higher	1683, 0.319, WNW
N88	LANCE LUMBER COMPANY	414 N. PINE ST	LUST	Higher	1685, 0.319, NNW
89	AGUDAS ISRAEL CONGRE	328 NORTH KING ST.	LUST TRUST	Higher	1701, 0.322, NW
U90	101 NORTH CHURCH STR	101 NORTH CHURCH STR	LUST, ASBESTOS	Higher	1729, 0.327, WNW
U91	101 NORTH CHURCH STR	101 NORTH CHURCH STR	UST FINDER RELEASE	Higher	1729, 0.327, WNW
V92	AUTO BELL CAR WASH	880 SPARTANBURG HWY	UST FINDER, UST FINDER RELEASE	Higher	1734, 0.328, SSE
V93	AUTO BELL CAR WASH	880 SPARTANBURG HWY	IMD	Higher	1734, 0.328, SSE
94	ENMARK 250	845 SPARTANBURG HWY	LUST	Higher	1795, 0.340, SSE
W95	SPEEDWAY #7916	707 SPARTENBURG HWY	UST FINDER, UST FINDER RELEASE	Higher	1830, 0.347, South
W96	SPEEDWAY 7916	707 SPARTANBURG HIGH	LUST, LUST TRUST, INST CONTROL, IMD	Higher	1830, 0.347, South
V97	HIGHWAY 176 EXXON	851 SPARTANBURG HIGH	UST FINDER, UST FINDER RELEASE	Higher	1833, 0.347, SSE
V98	HIGHWAY 176 EXXON	851 SPARTANBURG HIGH	LUST, UST, IMD, Financial Assurance	Higher	1833, 0.347, SSE
U99	SHIPMAN PROPERTY (VE	240 N. CHURCH STREET	LUST, ASBESTOS	Higher	1834, 0.347, WNW
100	LANCE LUMBER COMPANY		IMD	Higher	1867, 0.354, NNW
X101	FUNB SOUTHSIDE BRANC	535 GREENVILLE HWY	LUST, IMD	Higher	1907, 0.361, SSW
102	INGLES #77 OUT-PARCE	625 SPARTANBURG HIGH	LUST	Higher	1939, 0.367, SSW
Y103	CHURCH STREET EXXON	300 NORTH CHURCH ST.	LUST, LUST TRUST	Higher	1957, 0.371, WNW
Y104	CHURCH STREET EXXON	300 N CHURCH ST	UST FINDER, UST FINDER RELEASE	Higher	1957, 0.371, WNW
X105	WALGREENS	626 GREENVILLE HWY	LUST, INST CONTROL, BROWNFIELDS, DRYCLEANERS	Higher	1987, 0.376, SSW
X106	HENDERSON GROCERY PR	US 176	LAST, IMD	Higher	1991, 0.377, SSW
Z107	MILLER'S LAUNDRY	423 NO. KING STREET	UST FINDER RELEASE	Higher	1993, 0.377, NW
Z108	MILLERS LAUNDRY & CL	423 N KING ST	RCRA-VSQG, LUST, IMD, E MANIFEST	Higher	1993, 0.377, NW
AA109	CHEAP CHIPS 5	443 KANUGA ST	LUST, UST	Higher	2177, 0.412, WSW
AA110	KANUGA STREET AMOCO	443 KANUGA ST.	UST FINDER RELEASE	Higher	2177, 0.412, WSW
AA111	KANUGA STREET AMOCO	443 KANUGA ST.	IMD	Higher	2177, 0.412, WSW
AB112	SOUTH MARKET VILLAGE	617 GREENVILLE HIGHW	LAST	Higher	2262, 0.428, SSW
AB113	SOUTH MARKET VILLAGE	617 GREENVILLE HIGHW	LUST	Higher	2262, 0.428, SSW
AB114	SOUTH MARKET VILLAGE	617 GREENVILLE HIGHW	LUST	Higher	2262, 0.428, SSW
115	JSD, INC. PROPERTY	244 4TH AVE WEST	LUST, LUST TRUST	Higher	2332, 0.442, WNW
116	432 N CHURCH STREET	432 N CHURCH STREET	LUST, ASBESTOS	Higher	2407, 0.456, NW
AC117	KING HARDWARE CO INC	610 N. GROVE ST	UST FINDER, UST FINDER RELEASE	Higher	2417, 0.458, NNW

MAPPED SITES SUMMARY

Target Property Address:
508 S GROVE ST
HENDERSONVILLE, NC 28792

Click on Map ID to see full detail.

MAP ID	SITE NAME	ADDRESS	DATABASE ACRONYMS	RELATIVE ELEVATION	DIST (ft. & mi.) DIRECTION
AC118	KING'S HARDWARE	610 NORTH GROVE ST	IMD	Higher	2417, 0.458, NNW
AD119	PROFESSIONAL PLANNIN	611 KANUGA ROAD	IMD	Higher	2425, 0.459, SW
AD120	PROFESSIONAL PLANNIN	611 KANUGA ROAD	LUST, LUST TRUST	Higher	2425, 0.459, SW
AE121	DUKE POWER HEND-1000	957 SPARTANBURG HIGH	IMD	Higher	2461, 0.466, SE
AE122	DUKE POWER OPERATION	957 SPARTANBURG HIGH	LUST	Higher	2461, 0.466, SE
AE123	HENDERSONVILLE GARAG	957 SPARTANBURG HIGH	LUST TRUST, UST, IMD, ASBESTOS	Higher	2461, 0.466, SE
AE124	DUKE ENERGY HENDERSO	957 SPARTANBURG HIGH	LUST	Higher	2461, 0.466, SE
AE125	DUKE POWER OPERATION	957 SPARTANBURG HIGH	IMD	Higher	2461, 0.466, SE
AE126	DUKE POWER HEND-1000	957 SPARTANBURG HIGH	LUST	Higher	2461, 0.466, SE
AE127	DUKE POWER OPERATION	957 SPARTANBURG HIGH	UST FINDER, UST FINDER RELEASE	Higher	2461, 0.466, SE
AF128	CLINT'S AMOCO	600 N MAIN ST	LUST, UST	Higher	2621, 0.496, NW
AF129	CLINT'S AMOCO	600 N. MAIN STREET	UST FINDER RELEASE	Higher	2621, 0.496, NW
130	ROBINSON TERRACE SOU	810 ROBINSON TERRACE	SHWS, INST CONTROL, BROWNFIELDS	Higher	3696, 0.700, North

EXECUTIVE SUMMARY

TARGET PROPERTY SEARCH RESULTS

The target property was not listed in any of the databases searched by EDR.

DATABASES WITH NO MAPPED SITES

No mapped sites were found in EDR's search of available ("reasonably ascertainable ") government records either on the target property or within the search radius around the target property for the following databases:

STANDARD ENVIRONMENTAL RECORDS

Lists of Federal NPL (Superfund) sites

NPL..... National Priority List
Proposed NPL..... Proposed National Priority List Sites
NPL LIENS..... Federal Superfund Liens

Lists of Federal Delisted NPL sites

Delisted NPL..... National Priority List Deletions

Lists of Federal sites subject to CERCLA removals and CERCLA orders

FEDERAL FACILITY..... Federal Facility Site Information listing
SEMS..... Superfund Enterprise Management System

Lists of Federal CERCLA sites with NFRAP

SEMS-ARCHIVE..... Superfund Enterprise Management System Archive

Lists of Federal RCRA facilities undergoing Corrective Action

CORRACTS..... Corrective Action Report

Lists of Federal RCRA TSD facilities

RCRA-TSDF..... RCRA - Treatment, Storage and Disposal

Lists of Federal RCRA generators

RCRA-LQG..... RCRA - Large Quantity Generators
RCRA-SQG..... RCRA - Small Quantity Generators

Federal institutional controls / engineering controls registries

LUCIS..... Land Use Control Information System
US ENG CONTROLS..... Engineering Controls Sites List
US INST CONTROLS..... Institutional Controls Sites List

EXECUTIVE SUMMARY

Federal ERNS list

ERNS..... Emergency Response Notification System

Lists of state- and tribal (Superfund) equivalent sites

NC HSDS..... Hazardous Substance Disposal Site

Lists of state and tribal landfills and solid waste disposal facilities

SWF/LF..... List of Solid Waste Facilities

DEBRIS..... Solid Waste Active Disaster Debris Sites Listing

LCID..... Land-Clearing and Inert Debris (LCID) Landfill Notifications

Lists of state and tribal leaking storage tanks

INDIAN LUST..... Leaking Underground Storage Tanks on Indian Land

Lists of state and tribal registered storage tanks

FEMA UST..... Underground Storage Tank Listing

INDIAN UST..... Underground Storage Tanks on Indian Land

Lists of state and tribal voluntary cleanup sites

INDIAN VCP..... Voluntary Cleanup Priority Listing

VCP..... Responsible Party Voluntary Action Sites

ADDITIONAL ENVIRONMENTAL RECORDS

Local Lists of Landfill / Solid Waste Disposal Sites

HIST LF..... Solid Waste Facility Listing

SWRCY..... Recycling Center Listing

INDIAN ODI..... Report on the Status of Open Dumps on Indian Lands

ODI..... Open Dump Inventory

DEBRIS REGION 9..... Torres Martinez Reservation Illegal Dump Site Locations

IHS OPEN DUMPS..... Open Dumps on Indian Land

Local Lists of Hazardous waste / Contaminated Sites

US HIST CDL..... Delisted National Clandestine Laboratory Register

US CDL..... National Clandestine Laboratory Register

Local Land Records

LIENS 2..... CERCLA Lien Information

Records of Emergency Release Reports

HMIRS..... Hazardous Materials Information Reporting System

SPILLS..... Spills Incident Listing

SPILLS 90..... SPILLS 90 data from FirstSearch

EXECUTIVE SUMMARY

SPILLS 80..... SPILLS 80 data from FirstSearch

Other Ascertainable Records

FUDS.....	Formerly Used Defense Sites
DOD.....	Department of Defense Sites
SCRD DRYCLEANERS.....	State Coalition for Remediation of Drycleaners Listing
US FIN ASSUR.....	Financial Assurance Information
EPA WATCH LIST.....	EPA WATCH LIST
2020 COR ACTION.....	2020 Corrective Action Program List
TSCA.....	Toxic Substances Control Act
TRIS.....	Toxic Chemical Release Inventory System
SSTS.....	Section 7 Tracking Systems
ROD.....	Records Of Decision
RMP.....	Risk Management Plans
RAATS.....	RCRA Administrative Action Tracking System
PRP.....	Potentially Responsible Parties
PADS.....	PCB Activity Database System
ICIS.....	Integrated Compliance Information System
FTTS.....	FIFRA/ TSCA Tracking System - FIFRA (Federal Insecticide, Fungicide, & Rodenticide Act)/TSCA (Toxic Substances Control Act)
MLTS.....	Material Licensing Tracking System
COAL ASH DOE.....	Steam-Electric Plant Operation Data
COAL ASH EPA.....	Coal Combustion Residues Surface Impoundments List
PCB TRANSFORMER.....	PCB Transformer Registration Database
RADINFO.....	Radiation Information Database
HIST FTTS.....	FIFRA/TSCA Tracking System Administrative Case Listing
DOT OPS.....	Incident and Accident Data
CONSENT.....	Superfund (CERCLA) Consent Decrees
INDIAN RESERV.....	Indian Reservations
FUSRAP.....	Formerly Utilized Sites Remedial Action Program
UMTRA.....	Uranium Mill Tailings Sites
LEAD SMELTERS.....	Lead Smelter Sites
US AIRS.....	Aerometric Information Retrieval System Facility Subsystem
US MINES.....	Mines Master Index File
ABANDONED MINES.....	Abandoned Mines
FINDS.....	Facility Index System/Facility Registry System
ECHO.....	Enforcement & Compliance History Information
DOCKET HWC.....	Hazardous Waste Compliance Docket Listing
UXO.....	Unexploded Ordnance Sites
FUELS PROGRAM.....	EPA Fuels Program Registered Listing
PFAS NPL.....	Superfund Sites with PFAS Detections Information
PFAS FEDERAL SITES.....	Federal Sites PFAS Information
PFAS TSCA.....	PFAS Manufacture and Imports Information
PFAS TRIS.....	List of PFAS Added to the TRI
PFAS RCRA MANIFEST.....	PFAS Transfers Identified In the RCRA Database Listing
PFAS ATSDR.....	PFAS Contamination Site Location Listing
PFAS WQP.....	Ambient Environmental Sampling for PFAS
PFAS NPDES.....	Clean Water Act Discharge Monitoring Information
PFAS ECHO.....	Facilities in Industries that May Be Handling PFAS Listing
PFAS ECHO FIRE TRAIN.....	Facilities in Industries that May Be Handling PFAS Listing
PFAS PT 139 AIRPORT.....	All Certified Part 139 Airports PFAS Information Listing
AQUEOUS FOAM NRC.....	Aqueous Foam Related Incidents Listing
BIOSOLIDS.....	ICIS-NPDES Biosolids Facility Data
PFAS.....	PFAS Contamination Site Listing

EXECUTIVE SUMMARY

AIRS.....	Air Quality Permit Listing
ASBESTOS.....	Asbestos Permits & Notifications Information
CCB.....	Coal Ash Structural Fills (CCB) Listing
COAL ASH.....	Coal Ash Disposal Sites
Financial Assurance.....	Financial Assurance Information Listing
NPDES.....	NPDES Facility Location Listing
PCSRP.....	Petroleum-Contaminated Soil Remediation Permits
SEPT HAULERS.....	Permitted Septage Haulers Listing
UIC.....	Underground Injection Wells Listing
AOP.....	Animal Operation Permits Listing
PFAS PROJECT.....	NORTHEASTERN UNIVERSITY PFAS PROJECT

EDR HIGH RISK HISTORICAL RECORDS

EDR Exclusive Records

EDR MGP.....	EDR Proprietary Manufactured Gas Plants
EDR Hist Auto.....	EDR Exclusive Historical Auto Stations

EDR RECOVERED GOVERNMENT ARCHIVES

Exclusive Recovered Govt. Archives

RGA HWS.....	Recovered Government Archive State Hazardous Waste Facilities List
RGA LF.....	Recovered Government Archive Solid Waste Facilities List
RGA LUST.....	Recovered Government Archive Leaking Underground Storage Tank

SURROUNDING SITES: SEARCH RESULTS

Surrounding sites were identified in the following databases.

Elevations have been determined from the USGS Digital Elevation Model and should be evaluated on a relative (not an absolute) basis. Relative elevation information between sites of close proximity should be field verified. Sites with an elevation equal to or higher than the target property have been differentiated below from sites with an elevation lower than the target property. Page numbers and map identification numbers refer to the EDR Radius Map report where detailed data on individual sites can be reviewed.

Sites listed in ***bold italics*** are in multiple databases.

Unmappable (orphan) sites are not considered in the foregoing analysis.

STANDARD ENVIRONMENTAL RECORDS

Lists of Federal RCRA generators

RCRA-VSQG: RCRAInfo is EPA's comprehensive information system, providing access to data supporting the Resource Conservation and Recovery Act (RCRA) of 1976 and the Hazardous and Solid Waste Amendments (HSWA) of 1984. The database includes selective information on sites which generate, transport, store, treat and/or dispose of hazardous waste as defined by the Resource Conservation and Recovery Act (RCRA). Very small quantity generators (VSQGs) generate less than 100 kg of hazardous waste, or less than 1 kg of acutely hazardous waste per month.

A review of the RCRA-VSQG list, as provided by EDR, and dated 12/04/2023 has revealed that there are

EXECUTIVE SUMMARY

6 RCRA-VSQG sites within approximately 0.25 miles of the target property.

<u>Equal/Higher Elevation</u>	<u>Address</u>	<u>Direction / Distance</u>	<u>Map ID</u>	<u>Page</u>
NCDSCA DC450002(CAR EPA ID:: NCR000143487	120 N BARNWELL ST	W 0 - 1/8 (0.123 mi.)	D22	34
CAROLINA CLEANERS EPA ID:: NCD981748775	120 E BARNWELL ST	W 0 - 1/8 (0.123 mi.)	D23	54
THE SHERWIN-WILLIAMS EPA ID:: NCD986228450	320 S MAIN ST	WSW 1/8 - 1/4 (0.161 mi.)	H29	77
NU WAY CLEANERS DC45 EPA ID:: NCR000179499	414 S. MAIN STREET	WSW 1/8 - 1/4 (0.163 mi.)	F32	82
NU WAY CLEANERS EPA ID:: NCD066300906	414 S MAIN ST	WSW 1/8 - 1/4 (0.163 mi.)	F33	91
EGOLF MOTORS INC EPA ID:: NCD059138735	447 S MAIN ST	SW 1/8 - 1/4 (0.231 mi.)	K43	115

Lists of state- and tribal hazardous waste facilities

SHWS: The State Hazardous Waste Sites records are the states' equivalent to CERCLIS. These sites may or may not already be listed on the federal CERCLIS list. Priority sites planned for cleanup using state funds (state equivalent of Superfund) are identified along with sites where cleanup will be paid for by potentially responsible parties. The data come from the Department of Environment & Natural Resources' Inactive Hazardous Sites Program.

A review of the SHWS list, as provided by EDR, and dated 02/29/2024 has revealed that there are 3 SHWS sites within approximately 1 mile of the target property.

<u>Equal/Higher Elevation</u>	<u>Address</u>	<u>Direction / Distance</u>	<u>Map ID</u>	<u>Page</u>
MAIN ST SOLVENT CONT Facility Id: NONCD0003087	510 TO 520 S MAIN ST	SW 1/4 - 1/2 (0.282 mi.)	O59	165
OLD MILL BLDG Facility Id: NONCD0001090	301 FOURTH AVE EAST	NW 1/4 - 1/2 (0.313 mi.)	T83	224
ROBINSON TERRACE SOU Facility Id: NONCD0003130	810 ROBINSON TERRACE	N 1/2 - 1 (0.700 mi.)	130	337

Lists of state and tribal landfills and solid waste disposal facilities

OLI: Old Landfill Inventory Database.

A review of the OLI list, as provided by EDR, and dated 12/07/2023 has revealed that there is 1 OLI site within approximately 0.5 miles of the target property.

<u>Equal/Higher Elevation</u>	<u>Address</u>	<u>Direction / Distance</u>	<u>Map ID</u>	<u>Page</u>
HENDERSON DUMP Facility Id: NONCD0000359	WILLIAMS ST.	NE 1/8 - 1/4 (0.222 mi.)	42	115

EXECUTIVE SUMMARY

Lists of state and tribal leaking storage tanks

LAST: A listing of leaking aboveground storage tank site locations.

A review of the LAST list, as provided by EDR, and dated 01/26/2024 has revealed that there are 8 LAST sites within approximately 0.5 miles of the target property.

<u>Equal/Higher Elevation</u>	<u>Address</u>	<u>Direction / Distance</u>	<u>Map ID</u>	<u>Page</u>
<i>SOUTH MAIN AMOCO STA</i> Incident Number: 10644 Current Status: C	<i>403 S MAIN ST</i>	<i>WSW 1/8 - 1/4 (0.189 mi.)</i>	<i>I36</i>	<i>98</i>
KING ST.WAREHOUSE CO Close Out: 05/24/1996 Incident Number: 15580 Current Status: A	KING ST & FIRST AVE	WNW 1/8 - 1/4 (0.193 mi.)	G38	108
<i>COLE OIL COMPANY</i> Incident Number: 13533 Current Status: C	<i>502 S. MAIN ST.</i>	<i>SW 1/8 - 1/4 (0.212 mi.)</i>	<i>K41</i>	<i>112</i>
<i>YOUNGBLOOD OIL CO.-B</i> Incident Number: 8593 Current Status: C	<i>4TH & PINE</i>	<i>NNW 1/4 - 1/2 (0.282 mi.)</i>	<i>N57</i>	<i>160</i>
HARRIS TEETER DIESEL Close Out: 08/12/2016 Incident Number: 89197 Current Status: C	636 SPARTANBURG HIGH	S 1/4 - 1/2 (0.284 mi.)	P63	167
<i>BAXTER OIL COMPANY F</i> Incident Number: 87432 Current Status: C	<i>619 SPARTANBURG HIGH</i>	<i>SSW 1/4 - 1/2 (0.308 mi.)</i>	<i>S80</i>	<i>208</i>
<i>HENDERSON GROCERY PR</i> Close Out: 12/09/1992 Incident Number: 5349 Current Status: A	<i>US 176</i>	<i>SSW 1/4 - 1/2 (0.377 mi.)</i>	<i>X106</i>	<i>274</i>
SOUTH MARKET VILLAGE Close Out: 10/02/2017 Incident Number: 89231 Current Status: C	617 GREENVILLE HIGHW	SSW 1/4 - 1/2 (0.428 mi.)	AB112	299

LUST: The Leaking Underground Storage Tank Incidents Management Database contains an inventory of reported leaking underground storage tank incidents. The data come from the Department of Environment, & Natural Resources' Incidents by Address.

A review of the LUST list, as provided by EDR, and dated 01/26/2024 has revealed that there are 35 LUST sites within approximately 0.5 miles of the target property.

<u>Equal/Higher Elevation</u>	<u>Address</u>	<u>Direction / Distance</u>	<u>Map ID</u>	<u>Page</u>
MANNING FISHER Incident Phase: RE Incident Number: 11656 Current Status: File Located in House	540 S GROVE ST	S 0 - 1/8 (0.034 mi.)	A7	15
B & S METAL WORKS	614 SOUTH GROVE STRE	SSE 0 - 1/8 (0.072 mi.)	B10	21

EXECUTIVE SUMMARY

Incident Phase: CO Incident Number: 13732 Current Status: File Located in Archives				
SOUTHERN STATES-HEND Incident Phase: CO Incident Number: 7335 Current Status: File Located in Archives	136 S. KING ST.	WNW 1/8 - 1/4 (0.144 mi.)	G28	74
SHERWIN WILLIAMS- PT Incident Phase: CO Incident Number: 41551 Current Status: File Located in Archives	320 SOUTH MAIN STREE	WSW 1/8 - 1/4 (0.161 mi.)	H30	80
SOUTH MAIN AMOCO STA Incident Phase: CO Incident Number: 12776 Current Status: File Located in Archives	403 S MAIN ST	WSW 1/8 - 1/4 (0.189 mi.)	I36	98
SOUTHSIDE PARK - CIT Incident Phase: CO Incident Number: 28863 Current Status: File Located in Archives	511 SOUTH MAIN ST.	SW 1/4 - 1/2 (0.261 mi.)	K52	147
BROWNS AUTO SERVICE Incident Phase: CO Incident Number: 12765 Current Status: File Located in Archives	106 S CHURCH ST	W 1/4 - 1/2 (0.274 mi.)	M56	157
520 S. MAIN/FMR AUTO Incident Number: 41208 Current Status: File Located in Archives	520 SOUTH MAIN ST.	SW 1/4 - 1/2 (0.282 mi.)	O58	164
HENDERSON CO. SHERIF Incident Phase: CO Incident Number: 7336 Current Status: File Located in Archives	107 SECOND AVE WEST	WNW 1/4 - 1/2 (0.288 mi.)	L67	173
MR. PETE'S MARKET 4 Incident Phase: CO Incident Number: 28276 Current Status: File Located in House	608 SPARTANBURG HIGH	SSW 1/4 - 1/2 (0.295 mi.)	Q71	183
KAYRA EXPRESS (FAST Incident Phase: CO Incident Number: 16380 Current Status: File Located in Archives	324 S WASHINGTON ST	WSW 1/4 - 1/2 (0.300 mi.)	R73	188
HARDING & SON PAVING Incident Phase: CO Incident Number: 28557 Current Status: File Located in Archives	611 SPARTANBURG HIGH	SSW 1/4 - 1/2 (0.307 mi.)	Q76	197
NCDOT - KANUGA ROAD Incident Phase: CO Incident Number: 28348 Current Status: File Located in Archives	KANUGA AND S. WASHIN	WSW 1/4 - 1/2 (0.311 mi.)	R82	221
BELLSOUTH HNVLCCH 2 Incident Phase: CO Incident Number: 13192 Current Status: File Located in Archives	212 NORTH CHURCH STR	WNW 1/4 - 1/2 (0.319 mi.)	U87	229
LANCE LUMBER COMPANY	414 N. PINE ST	NNW 1/4 - 1/2 (0.319 mi.)	N88	232

EXECUTIVE SUMMARY

Incident Phase: CO Incident Number: 11645 Current Status: File Located in House				
101 NORTH CHURCH STR	101 NORTH CHURCH STR	WNW 1/4 - 1/2 (0.327 mi.)	U90	234
Incident Phase: CO Incident Number: 41598 Current Status: File Located in Archives				
ENMARK 250	845 SPARTANBURG HWY	SSE 1/4 - 1/2 (0.340 mi.)	94	240
Incident Phase: CO Incident Number: 41700 Current Status: File Located in House				
SPEEDWAY 7916	707 SPARTANBURG HIGH	S 1/4 - 1/2 (0.347 mi.)	W96	245
Incident Phase: CO Incident Number: 48484 Incident Number: 22240 Current Status: File Located in House				
HIGHWAY 176 EXXON	851 SPARTANBURG HIGH	SSE 1/4 - 1/2 (0.347 mi.)	V98	253
Incident Phase: CO Incident Number: 4090 Current Status: File Located in House				
SHIPMAN PROPERTY (VE	240 N. CHURCH STREET	WNW 1/4 - 1/2 (0.347 mi.)	U99	258
Incident Phase: CO Incident Number: 41712 Current Status: File Located in House				
FUNB SOUTHSIDE BRANC	535 GREENVILLE HWY	SSW 1/4 - 1/2 (0.361 mi.)	X101	262
Incident Phase: CO Incident Number: 10522 Current Status: File Located in Archives				
INGLES #77 OUT-PARCE	625 SPARTANBURG HIGH	SSW 1/4 - 1/2 (0.367 mi.)	102	266
Incident Number: 41478 Current Status: File Located in House				
CHURCH STREET EXXON	300 NORTH CHURCH ST.	WNW 1/4 - 1/2 (0.371 mi.)	Y103	267
Incident Phase: CO Incident Number: 28702 Current Status: File Located in House				
WALGREENS	626 GREENVILLE HWY	SSW 1/4 - 1/2 (0.376 mi.)	X105	271
Incident Phase: CO Incident Number: 28707 Current Status: File Located in Archives				
MILLERS LAUNDRY & CL	423 N KING ST	NW 1/4 - 1/2 (0.377 mi.)	Z108	278
Incident Phase: CO Incident Number: 14420 Current Status: File Located in Archives				
CHEAP CHIPS 5	443 KANUGA ST	WSW 1/4 - 1/2 (0.412 mi.)	AA109	291
Incident Phase: CO Incident Number: 12767 Current Status: File Located in Archives				
SOUTH MARKET VILLAGE	617 GREENVILLE HIGHW	SSW 1/4 - 1/2 (0.428 mi.)	AB113	301
Incident Phase: CO Incident Number: 41570 Current Status: File Located in Archives				
SOUTH MARKET VILLAGE	617 GREENVILLE HIGHW	SSW 1/4 - 1/2 (0.428 mi.)	AB114	302

EXECUTIVE SUMMARY

Incident Phase: CO
Incident Number: 41569
Current Status: File Located in House

JSD, INC. PROPERTY	244 4TH AVE WEST	WNW 1/4 - 1/2 (0.442 mi.)	115	304
Incident Phase: CO Incident Number: 28956 Current Status: File Located in Archives				
432 N CHURCH STREET	432 N CHURCH STREET	NW 1/4 - 1/2 (0.456 mi.)	116	306
Incident Number: 47704 Current Status: File Located in House				
PROFESSIONAL PLANNIN	611 KANUGA ROAD	SW 1/4 - 1/2 (0.459 mi.)	AD120	312
Incident Phase: CO Incident Number: 28152 Current Status: File Located in Archives				
DUKE POWER OPERATION	957 SPARTANBURG HIGH	SE 1/4 - 1/2 (0.466 mi.)	AE122	316
Incident Phase: CO Incident Number: 5574 Current Status: File Located in Archives				
DUKE ENERGY HENDERSO	957 SPARTANBURG HIGH	SE 1/4 - 1/2 (0.466 mi.)	AE124	323
Incident Number: 28671 Current Status: File Located in Archives				
DUKE POWER HEND-1000	957 SPARTANBURG HIGH	SE 1/4 - 1/2 (0.466 mi.)	AE126	327
Incident Phase: CO Incident Number: 16470 Current Status: File Located in Archives				
CLINT'S AMOCO	600 N MAIN ST	NW 1/4 - 1/2 (0.496 mi.)	AF128	333
Incident Phase: CO Incident Number: 19312 Current Status: File Located in House				

LUST TRUST: This database contains information about claims against the State Trust Funds for reimbursements for expenses incurred while remediating Leaking USTs.

A review of the LUST TRUST list, as provided by EDR, and dated 01/02/2024 has revealed that there are 8 LUST TRUST sites within approximately 0.5 miles of the target property.

<u>Equal/Higher Elevation</u>	<u>Address</u>	<u>Direction / Distance</u>	<u>Map ID</u>	<u>Page</u>
EAST FLAT ROCK PROPE Facility Id: 0-025981 Site ID: 11656	540 OLD SPARTANBURG	SSW 0 - 1/8 (0.026 mi.)	A3	11
KAYRA EXPRESS (FAST Facility Id: 0-017659 Site ID: 16380	324 S WASHINGTON ST	WSW 1/4 - 1/2 (0.300 mi.)	R73	188
AGUDAS ISRAEL CONGRE Site ID: 10100	328 NORTH KING ST.	NW 1/4 - 1/2 (0.322 mi.)	89	234
SPEEDWAY 7916 Facility Id: 0-010382 Site ID: 22240	707 SPARTANBURG HIGH	S 1/4 - 1/2 (0.347 mi.)	W96	245
CHURCH STREET EXXON	300 NORTH CHURCH ST.	WNW 1/4 - 1/2 (0.371 mi.)	Y103	267

EXECUTIVE SUMMARY

Facility Id: 0-017490
Site ID: 28702

JSD, INC. PROPERTY Site ID: 28956	244 4TH AVE WEST	WNW 1/4 - 1/2 (0.442 mi.)	115	304
PROFESSIONAL PLANNIN Site ID: 28152	611 KANUGA ROAD	SW 1/4 - 1/2 (0.459 mi.)	AD120	312
HENDERSONVILLE GARAG Facility Id: 0-009830 Site ID: 5574	957 SPARTANBURG HIGH	SE 1/4 - 1/2 (0.466 mi.)	AE123	318

Lists of state and tribal registered storage tanks

UST: The Underground Storage Tank database contains registered USTs. USTs are regulated under Subtitle I of the Resource Conservation and Recovery Act (RCRA). The data come from the Department of Environment & Natural Resources' Petroleum Underground Storage Tank Database.

A review of the UST list, as provided by EDR, and dated 04/12/2024 has revealed that there are 9 UST sites within approximately 0.25 miles of the target property.

<u>Equal/Higher Elevation</u>	<u>Address</u>	<u>Direction / Distance</u>	<u>Map ID</u>	<u>Page</u>
THE MANNING FISHER C Tank Status: Removed Facility Id: 00-0-0000025981 Facility Id: 00-0-0000009578	540 OLD SPARTANBURG	SSW 0 - 1/8 (0.026 mi.)	A6	13
B & S METAL WORKS, I Tank Status: Removed Facility Id: 00-0-0000010944	618 OLD SPARTANBURG	SSE 0 - 1/8 (0.072 mi.)	B9	19
SINCLAIR OFFICE SUPP Tank Status: Removed Facility Id: 00-0-0000009632	204 SOUTH GROVE STRE	WNW 0 - 1/8 (0.082 mi.)	C12	24
PACE BROTHERS CONST. Tank Status: Removed Facility Id: 00-0-0000018062	619 OLD SPARTANBURG	SE 0 - 1/8 (0.097 mi.)	E16	28
TOWN & COUNTRY MOTOR Tank Status: Removed Facility Id: 00-0-0000032467	416 S KING ST	SW 0 - 1/8 (0.120 mi.)	F18	31
SSC HENDERSONVILLE Tank Status: Removed Facility Id: 00-0-0000009652	136 SOUTH KING STREE	WNW 1/8 - 1/4 (0.144 mi.)	G25	71
SOUTH MAIN AMOCO STA Tank Status: Removed Facility Id: 00-0-0000013173	403 S MAIN ST	WSW 1/8 - 1/4 (0.189 mi.)	I36	98
COURTHOUSE JAIL Tank Status: Removed Facility Id: 00-0-0000017425	113 NORTH MAIN STREE	WNW 1/8 - 1/4 (0.246 mi.)	L46	130
GARY'S SERVICE CENTE Tank Status: Removed Facility Id: 00-0-0000003360	508 SOUTH MAIN STREE	SW 1/8 - 1/4 (0.248 mi.)	K49	134

EXECUTIVE SUMMARY

AST: The Aboveground Storage Tank database contains registered ASTs. The data come from the Department of Environment, Health, & Natural Resources' Petroleum Aboveground Storage Tank Database.

A review of the AST list, as provided by EDR, and dated 11/08/2023 has revealed that there is 1 AST site within approximately 0.25 miles of the target property.

<u>Equal/Higher Elevation</u>	<u>Address</u>	<u>Direction / Distance</u>	<u>Map ID</u>	<u>Page</u>
W A BAXTER OIL CO IN Facility Id: 45012	420 S KING ST	SW 0 - 1/8 (0.122 mi.)	F20	32

State and tribal institutional control / engineering control registries

INST CONTROL: No Further Action Sites With Land Use Restrictions Monitoring.

A review of the INST CONTROL list, as provided by EDR, and dated 02/29/2024 has revealed that there are 6 INST CONTROL sites within approximately 0.5 miles of the target property.

<u>Equal/Higher Elevation</u>	<u>Address</u>	<u>Direction / Distance</u>	<u>Map ID</u>	<u>Page</u>
SHERWIN WILLIAMS- PT	320 SOUTH MAIN STREE	WSW 1/8 - 1/4 (0.161 mi.)	H30	80
SOUTHSIDE PARK - CIT	511 SOUTH MAIN ST.	SW 1/4 - 1/2 (0.261 mi.)	K52	147
AUTO UNDERTAKERS	510-520 SOUTH MAIN S	SW 1/4 - 1/2 (0.282 mi.)	O60	166
BAXTER OIL COMPANY F	619 SPARTANBURG HIGH	SSW 1/4 - 1/2 (0.308 mi.)	S80	208
SPEEDWAY 7916	707 SPARTANBURG HIGH	S 1/4 - 1/2 (0.347 mi.)	W96	245
WALGREENS	626 GREENVILLE HWY	SSW 1/4 - 1/2 (0.376 mi.)	X105	271

Lists of state and tribal brownfield sites

BROWNFIELDS: A brownfield site is an abandoned, idled, or underused property where the threat of environmental contamination has hindered its redevelopment. All of the sites in the inventory are working toward a brownfield agreement for cleanup and liability control.

A review of the BROWNFIELDS list, as provided by EDR, and dated 03/06/2024 has revealed that there are 3 BROWNFIELDS sites within approximately 0.5 miles of the target property.

<u>Equal/Higher Elevation</u>	<u>Address</u>	<u>Direction / Distance</u>	<u>Map ID</u>	<u>Page</u>
AUTO UNDERTAKERS Project ID: 17004-13-045	510 - 520 S. MAIN ST	SW 1/4 - 1/2 (0.282 mi.)	O62	167
BAXTER OIL COMPANY F	619 SPARTANBURG HIGH	SSW 1/4 - 1/2 (0.308 mi.)	S80	208
WALGREENS Project ID: 11019-07-045	626 GREENVILLE HWY	SSW 1/4 - 1/2 (0.376 mi.)	X105	271

ADDITIONAL ENVIRONMENTAL RECORDS

Local Brownfield lists

EXECUTIVE SUMMARY

US BROWNFIELDS: The EPA's listing of Brownfields properties from the Cleanups in My Community program, which provides information on Brownfields properties for which information is reported back to EPA, as well as areas served by Brownfields grant programs.

A review of the US BROWNFIELDS list, as provided by EDR, and dated 03/11/2024 has revealed that there are 5 US BROWNFIELDS sites within approximately 0.5 miles of the target property.

<u>Equal/Higher Elevation</u>	<u>Address</u>	<u>Direction / Distance</u>	<u>Map ID</u>	<u>Page</u>
HISTORIC COTTON MILL	200 KING ST N	NW 1/8 - 1/4 (0.238 mi.)	45	128
SOUTHSIDE GATEWAY PA	511 SOUTH MAIN STREE	SW 1/4 - 1/2 (0.261 mi.)	K50	135
GREY HOSIERY MILL	318 FOURTH AVENUE EA	NNW 1/4 - 1/2 (0.293 mi.)	N68	177
FORMER BAXTER OIL	619 SPARTANBURG HIGH	SSW 1/4 - 1/2 (0.308 mi.)	S79	204
BAXTER OIL 2	619 SPARTANBURG HIGH	SSW 1/4 - 1/2 (0.308 mi.)	S81	212

Cleanup Completion Date: 9/16/2010

Records of Emergency Release Reports

IMD: Incident Management Database.

A review of the IMD list, as provided by EDR, and dated 01/26/2024 has revealed that there are 31 IMD sites within approximately 0.5 miles of the target property.

<u>Equal/Higher Elevation</u>	<u>Address</u>	<u>Direction / Distance</u>	<u>Map ID</u>	<u>Page</u>
MANNING FISHER Facility Id: 11656		SSW 0 - 1/8 (0.020 mi.)	A1	8
B & S METAL WORKS, I Facility Id: 13732	618 OLD SPARTANBURG	SSE 0 - 1/8 (0.072 mi.)	B9	19
SOUTHERN STATES-HEND Facility Id: 7335	136 S. KING ST.	WNW 1/8 - 1/4 (0.144 mi.)	G28	74
SOUTH MAIN AMOCO STA Facility Id: 12776	403 S MAIN ST	WSW 1/8 - 1/4 (0.189 mi.)	I36	98
SOUTHERN SERVICE STA Facility Id: 10644	403 S MAIN ST	WSW 1/8 - 1/4 (0.189 mi.)	I37	107
COLE OIL COMPANY Facility Id: 13533	502 S. MAIN ST.	SW 1/8 - 1/4 (0.212 mi.)	K41	112
SOUTHSIDE PARK - CIT Facility Id: 00-0-0000031251	511 SOUTH MAIN ST.	SW 1/4 - 1/2 (0.261 mi.)	K52	147
BROWN'S AUTO SERVICE Facility Id: 12765	106 S CHURCH ST	W 1/4 - 1/2 (0.274 mi.)	M55	155
YOUNGBLOOD OIL CO.-B Facility Id: 8593	4TH & PINE	NNW 1/4 - 1/2 (0.282 mi.)	N57	160
THOS. SHEPHERD & SON Facility Id: 00-0-0000009721	125 S. CHURCH ST.	W 1/4 - 1/2 (0.285 mi.)	M65	171
HENDERSON CO. SHERIF Facility Id: 7336	107 SECOND AVE WEST	WNW 1/4 - 1/2 (0.288 mi.)	L67	173
MR. PETE'S MARKET #4 Facility Id: 28276	608 SPARTANBURG HWY	SSW 1/4 - 1/2 (0.295 mi.)	Q69	179
SHERMAN'S SUPERETTE	324 S. WASHINGTON ST	WSW 1/4 - 1/2 (0.300 mi.)	R72	186

EXECUTIVE SUMMARY

Facility Id: 16380				
SHERMAN'S SUPERETTE	629 SPARTANBURG HWY	S 1/4 - 1/2 (0.307 mi.)	P77	200
Facility Id: 00-0-0000017660				
BAXTER OIL COMPANY F	619 SPARTANBURG HIGH	SSW 1/4 - 1/2 (0.308 mi.)	S80	208
Facility Id: 87432				
NCDOT - KANUGA ROAD	KANUGA AND S. WASHIN	WSW 1/4 - 1/2 (0.311 mi.)	R82	221
Facility Id: 28348				
OLD MILL BUILDING SI	301 FOURTH AVE. E.	NW 1/4 - 1/2 (0.313 mi.)	T84	225
Facility Id: 15114				
SO BELL-CHURCH ST CE	212 NORTH CHURCH ST.	WNW 1/4 - 1/2 (0.319 mi.)	U85	227
Facility Id: 13192				
AUTO BELL CAR WASH	880 SPARTANBURG HWY	SSE 1/4 - 1/2 (0.328 mi.)	V93	239
Facility Id: 00-0-0000017835				
SPEEDWAY 7916	707 SPARTANBURG HIGH	S 1/4 - 1/2 (0.347 mi.)	W96	245
Facility Id: 22240				
HIGHWAY 176 EXXON	851 SPARTANBURG HIGH	SSE 1/4 - 1/2 (0.347 mi.)	V98	253
Facility Id: 4090				
LANCE LUMBER COMPANY		NNW 1/4 - 1/2 (0.354 mi.)	100	260
Facility Id: 11645				
FUNB SOUTHSIDE BRANC	535 GREENVILLE HWY	SSW 1/4 - 1/2 (0.361 mi.)	X101	262
Facility Id: 10522				
HENDERSON GROCERY PR	US 176	SSW 1/4 - 1/2 (0.377 mi.)	X106	274
Facility Id: 5349				
MILLERS LAUNDRY & CL	423 N KING ST	NW 1/4 - 1/2 (0.377 mi.)	Z108	278
Facility Id: 14420				
KANUGA STREET AMOCO	443 KANUGA ST.	WSW 1/4 - 1/2 (0.412 mi.)	AA111	297
Facility Id: 12767				
KING'S HARDWARE	610 NORTH GROVE ST	NNW 1/4 - 1/2 (0.458 mi.)	AC118	309
Facility Id: 00-0-0000017961				
PROFESSIONAL PLANNIN	611 KANUGA ROAD	SW 1/4 - 1/2 (0.459 mi.)	AD119	310
Facility Id: 28152				
DUKE POWER HEND-1000	957 SPARTANBURG HIGH	SE 1/4 - 1/2 (0.466 mi.)	AE121	314
Facility Id: 16470				
HENDERSONVILLE GARAG	957 SPARTANBURG HIGH	SE 1/4 - 1/2 (0.466 mi.)	AE123	318
Facility Id: 00-0-0000009830				
DUKE POWER OPERATION	957 SPARTANBURG HIGH	SE 1/4 - 1/2 (0.466 mi.)	AE125	325
Facility Id: 5574				

Other Ascertainable Records

RCRA NonGen / NLR: RCRAInfo is EPA's comprehensive information system, providing access to data supporting the Resource Conservation and Recovery Act (RCRA) of 1976 and the Hazardous and Solid Waste Amendments (HSWA) of 1984. The database includes selective information on sites which generate, transport, store, treat and/or dispose of hazardous waste as defined by the Resource Conservation and Recovery Act (RCRA). Non-Generators do not presently generate hazardous waste.

A review of the RCRA NonGen / NLR list, as provided by EDR, and dated 12/04/2023 has revealed that

EXECUTIVE SUMMARY

there is 1 RCRA NonGen / NLR site within approximately 0.25 miles of the target property.

<u>Equal/Higher Elevation</u>	<u>Address</u>	<u>Direction / Distance</u>	<u>Map ID</u>	<u>Page</u>
CHEVY TRUCK PARTS UN EPA ID:: NCS000002386	401 OLD SPARTANBURG	WSW 0 - 1/8 (0.044 mi.)	8	16

MINES MRDS: Mineral Resources Data System

A review of the MINES MRDS list, as provided by EDR, and dated 08/23/2022 has revealed that there are 2 MINES MRDS sites within approximately 0.25 miles of the target property.

<u>Equal/Higher Elevation</u>	<u>Address</u>	<u>Direction / Distance</u>	<u>Map ID</u>	<u>Page</u>
DANA PIT		SSW 1/8 - 1/4 (0.198 mi.)	J39	110
CASE PIT		SSW 1/8 - 1/4 (0.198 mi.)	J40	111

DRYCLEANERS: Potential and known drycleaning sites, active and abandoned, that the Drycleaning Solvent Cleanup Program has knowledge of and entered into this database.

A review of the DRYCLEANERS list, as provided by EDR, and dated 01/08/2024 has revealed that there are 4 DRYCLEANERS sites within approximately 0.25 miles of the target property.

<u>Equal/Higher Elevation</u>	<u>Address</u>	<u>Direction / Distance</u>	<u>Map ID</u>	<u>Page</u>
MAYTAG WASHERAMA	120 EAST CASWELL	WSW 0 - 1/8 (0.122 mi.)	F19	31
CAROLINA CLEANERS Facility Id: DC450002 Facility Id: 450001C	120 E BARNWELL ST	W 0 - 1/8 (0.123 mi.)	D21	32
NU-WAY CLEANERS	414 SOUTH MAIN	WSW 1/8 - 1/4 (0.163 mi.)	F31	82
NU WAY CLEANERS Facility Id: DC450005 Facility Id: 450006C	414 S MAIN ST	WSW 1/8 - 1/4 (0.163 mi.)	F34	93

E MANIFEST: EPA established a national system for tracking hazardous waste shipments electronically. This system, known as e-Manifest, will modernize the nation's cradle-to-grave hazardous waste tracking process while saving valuable time, resources, and dollars for industry and states.

A review of the E MANIFEST list, as provided by EDR, and dated 07/24/2023 has revealed that there are 3 E MANIFEST sites within approximately 0.25 miles of the target property.

<u>Equal/Higher Elevation</u>	<u>Address</u>	<u>Direction / Distance</u>	<u>Map ID</u>	<u>Page</u>
NCDSCA DC450002(CAR	120 N BARNWELL ST	W 0 - 1/8 (0.123 mi.)	D22	34
NU WAY CLEANERS DC45	414 S. MAIN STREET	WSW 1/8 - 1/4 (0.163 mi.)	F32	82
AUTOZONE	447 S MAIN ST	SW 1/8 - 1/4 (0.231 mi.)	K44	120

EXECUTIVE SUMMARY

UST FINDER: EPA developed UST Finder, a web map application containing a comprehensive, state-sourced national map of underground storage tank (UST) and leaking UST (LUST) data. It provides the attributes and locations of active and closed USTs, UST facilities, and LUST sites from states and from Tribal lands and US territories. UST Finder contains information about proximity of UST facilities and LUST sites to: surface and groundwater public drinking water protection areas; estimated number of private domestic wells and number of people living nearby; and flooding and wildfires.

A review of the UST FINDER list, as provided by EDR, and dated 06/08/2023 has revealed that there are 10 UST FINDER sites within approximately 0.25 miles of the target property.

Equal/Higher Elevation	Address	Direction / Distance	Map ID	Page
MANNING FURNITURE CO	540 OLD SPARTANBURG	SSW 0 - 1/8 (0.026 mi.)	A2	10
THE MANNING FISHER C	540 OLD SPARTANBURG	SSW 0 - 1/8 (0.026 mi.)	A4	11
B & S METAL WORKS, I	618 OLD SPARTANBURG	SE 0 - 1/8 (0.077 mi.)	B11	23
SINCLAIR OFFICE SUPP	204 SOUTH GROVE STRE	WNW 0 - 1/8 (0.082 mi.)	C13	25
PACE BROTHERS CONST.	619 OLD SPARTANBURG	SE 0 - 1/8 (0.097 mi.)	E15	26
TOWN & COUNTRY MOTOR	416 S KING ST	SW 0 - 1/8 (0.120 mi.)	F17	29
SSC HENDERSONVILLE	136 SOUTH KING STREE	WNW 1/8 - 1/4 (0.144 mi.)	G27	73
SOUTH MAIN AMOCO STA	403 S MAIN ST	WSW 1/8 - 1/4 (0.189 mi.)	I35	95
COURTHOUSE JAIL	113 NORTH MAIN STREE	WNW 1/8 - 1/4 (0.246 mi.)	L47	131
GARY'S SERVICE CENTE	508 SOUTH MAIN STREE	SW 1/8 - 1/4 (0.248 mi.)	K48	132

UST FINDER RELEASE: US EPA's UST Finder data is a national composite of leaking underground storage tanks. This data contains information about, and locations of, leaking underground storage tanks. Data was collected from state sources and standardized into a national profile by EPA's Office of Underground Storage Tanks, Office of Research and Development, and the Association of State and Territorial Solid Waste Management Officials.

A review of the UST FINDER RELEASE list, as provided by EDR, and dated 06/08/2023 has revealed that there are 26 UST FINDER RELEASE sites within approximately 0.5 miles of the target property.

Equal/Higher Elevation	Address	Direction / Distance	Map ID	Page
MANNING FISHER	540 OLD SPARTANBURG	SSW 0 - 1/8 (0.026 mi.)	A5	12
B & S METAL WORKS, I	618 OLD SPARTANBURG	SE 0 - 1/8 (0.077 mi.)	B11	23
TOWN & COUNTRY MOTOR	416 S KING ST	SW 0 - 1/8 (0.120 mi.)	F17	29
SOUTHERN STATES-HEND	136 S. KING ST.	WNW 1/8 - 1/4 (0.144 mi.)	G26	72
SOUTH MAIN AMOCO STA	403 S MAIN ST	WSW 1/8 - 1/4 (0.189 mi.)	I35	95
THOMAS BP SERVICE	511 S. MAIN ST.	SW 1/4 - 1/2 (0.261 mi.)	K51	144
SOUTHSIDE PARK - CIT	511 SOUTH MAIN ST.	SW 1/4 - 1/2 (0.261 mi.)	K53	152
BROWNS AUTO SERVICE	106 S CHURCH ST	W 1/4 - 1/2 (0.274 mi.)	M54	153
520 S. MAIN/FMR AUTO	520 SOUTH MAIN ST.	SW 1/4 - 1/2 (0.282 mi.)	O61	166
THOS. SHEPHERD & SON	125 S. CHURCH ST.-P.	W 1/4 - 1/2 (0.285 mi.)	M64	169
HENDERSON CO. SHERIF	107 SECOND AVE WEST	WNW 1/4 - 1/2 (0.288 mi.)	L66	173
MR. PETE'S MARKET 4	608 SPARTANBURG HIGH	SSW 1/4 - 1/2 (0.295 mi.)	Q70	181
KAYRA EXPRESS (FAST	324 S WASHINGTON ST	WSW 1/4 - 1/2 (0.300 mi.)	R74	193
HARDING & SON PAVING	611 SPARTANBURG HIGH	SSW 1/4 - 1/2 (0.307 mi.)	Q75	196
SHERMANS SUPERETTES	629 SPARTENBURG HWY	S 1/4 - 1/2 (0.307 mi.)	P78	202
SO BELL-CHURCH ST CE	212 NORTH CHURCH ST.	WNW 1/4 - 1/2 (0.319 mi.)	U86	229
101 NORTH CHURCH STR	101 NORTH CHURCH STR	WNW 1/4 - 1/2 (0.327 mi.)	U91	236
AUTO BELL CAR WASH	880 SPARTANBURG HWY	SSE 1/4 - 1/2 (0.328 mi.)	V92	237
SPEEDWAY #7916	707 SPARTENBURG HWY	S 1/4 - 1/2 (0.347 mi.)	W95	242
HIGHWAY 176 EXXON	851 SPARTANBURG HIGH	SSE 1/4 - 1/2 (0.347 mi.)	V97	251
CHURCH STREET EXXON	300 N CHURCH ST	WNW 1/4 - 1/2 (0.371 mi.)	Y104	269
MILLER'S LAUNDRY	423 NO. KING STREET	NW 1/4 - 1/2 (0.377 mi.)	Z107	278
KANUGA STREET AMOCO	443 KANUGA ST.	WSW 1/4 - 1/2 (0.412 mi.)	AA110	296
KING HARDWARE CO INC	610 N. GROVE ST	NNW 1/4 - 1/2 (0.458 mi.)	AC117	307

EXECUTIVE SUMMARY

<u>Equal/Higher Elevation</u>	<u>Address</u>	<u>Direction / Distance</u>	<u>Map ID</u>	<u>Page</u>
DUKE POWER OPERATION CLINT'S AMOCO	957 SPARTANBURG HIGH 600 N. MAIN STREET	SE 1/4 - 1/2 (0.466 mi.) NW 1/4 - 1/2 (0.496 mi.)	AE127 AF129	328 337

EDR HIGH RISK HISTORICAL RECORDS

EDR Exclusive Records

EDR Hist Cleaner: EDR has searched selected national collections of business directories and has collected listings of potential dry cleaner sites that were available to EDR researchers. EDR's review was limited to those categories of sources that might, in EDR's opinion, include dry cleaning establishments. The categories reviewed included, but were not limited to dry cleaners, cleaners, laundry, laundromat, cleaning/laundry, wash & dry etc. This database falls within a category of information EDR classifies as "High Risk Historical Records", or HRHR. EDR's HRHR effort presents unique and sometimes proprietary data about past sites and operations that typically create environmental concerns, but may not show up in current government records searches.

A review of the EDR Hist Cleaner list, as provided by EDR, has revealed that there are 2 EDR Hist Cleaner sites within approximately 0.125 miles of the target property.


<u>Equal/Higher Elevation</u>	<u>Address</u>	<u>Direction / Distance</u>	<u>Map ID</u>	<u>Page</u>
VILLAGE CLEANERS	221 E BARNWELL	W 0 - 1/8 (0.087 mi.)	D14	26
S & S INC	120 E BARNWELL ST	W 0 - 1/8 (0.123 mi.)	D24	70

EXECUTIVE SUMMARY

Due to poor or inadequate address information, the following sites were not mapped. Count: 14 records.

<u>Site Name</u>	<u>Database(s)</u>
ROY'S TREE SERVICE SPILL	LAST
HAWKINS POINTE	LUST
CHURCH STREET PARKING DECK	LUST
BARKER HEIGHTS	LUST
HOUSING ASSISTANCE PROPERTY	LUST
GENERAL ELECTRIC-UST #8	LUST
GENERAL ELECTRIC-UST #7	LUST
GENERAL ELECTRIC-UST #12	LUST
GENERAL ELECTRIC-UST #10,11,15	LUST
GE-UST NO. 5	LUST
GENERAL ELECTRIC-UST #1	LUST
GE-NO. 2 OIL LINE RUPTURE	LUST
GENERAL ELECTRIC-UST #4	LUST
FORMER ODELL JACKSON PROP	LUST TRUST

OVERVIEW MAP - 7685591.2S

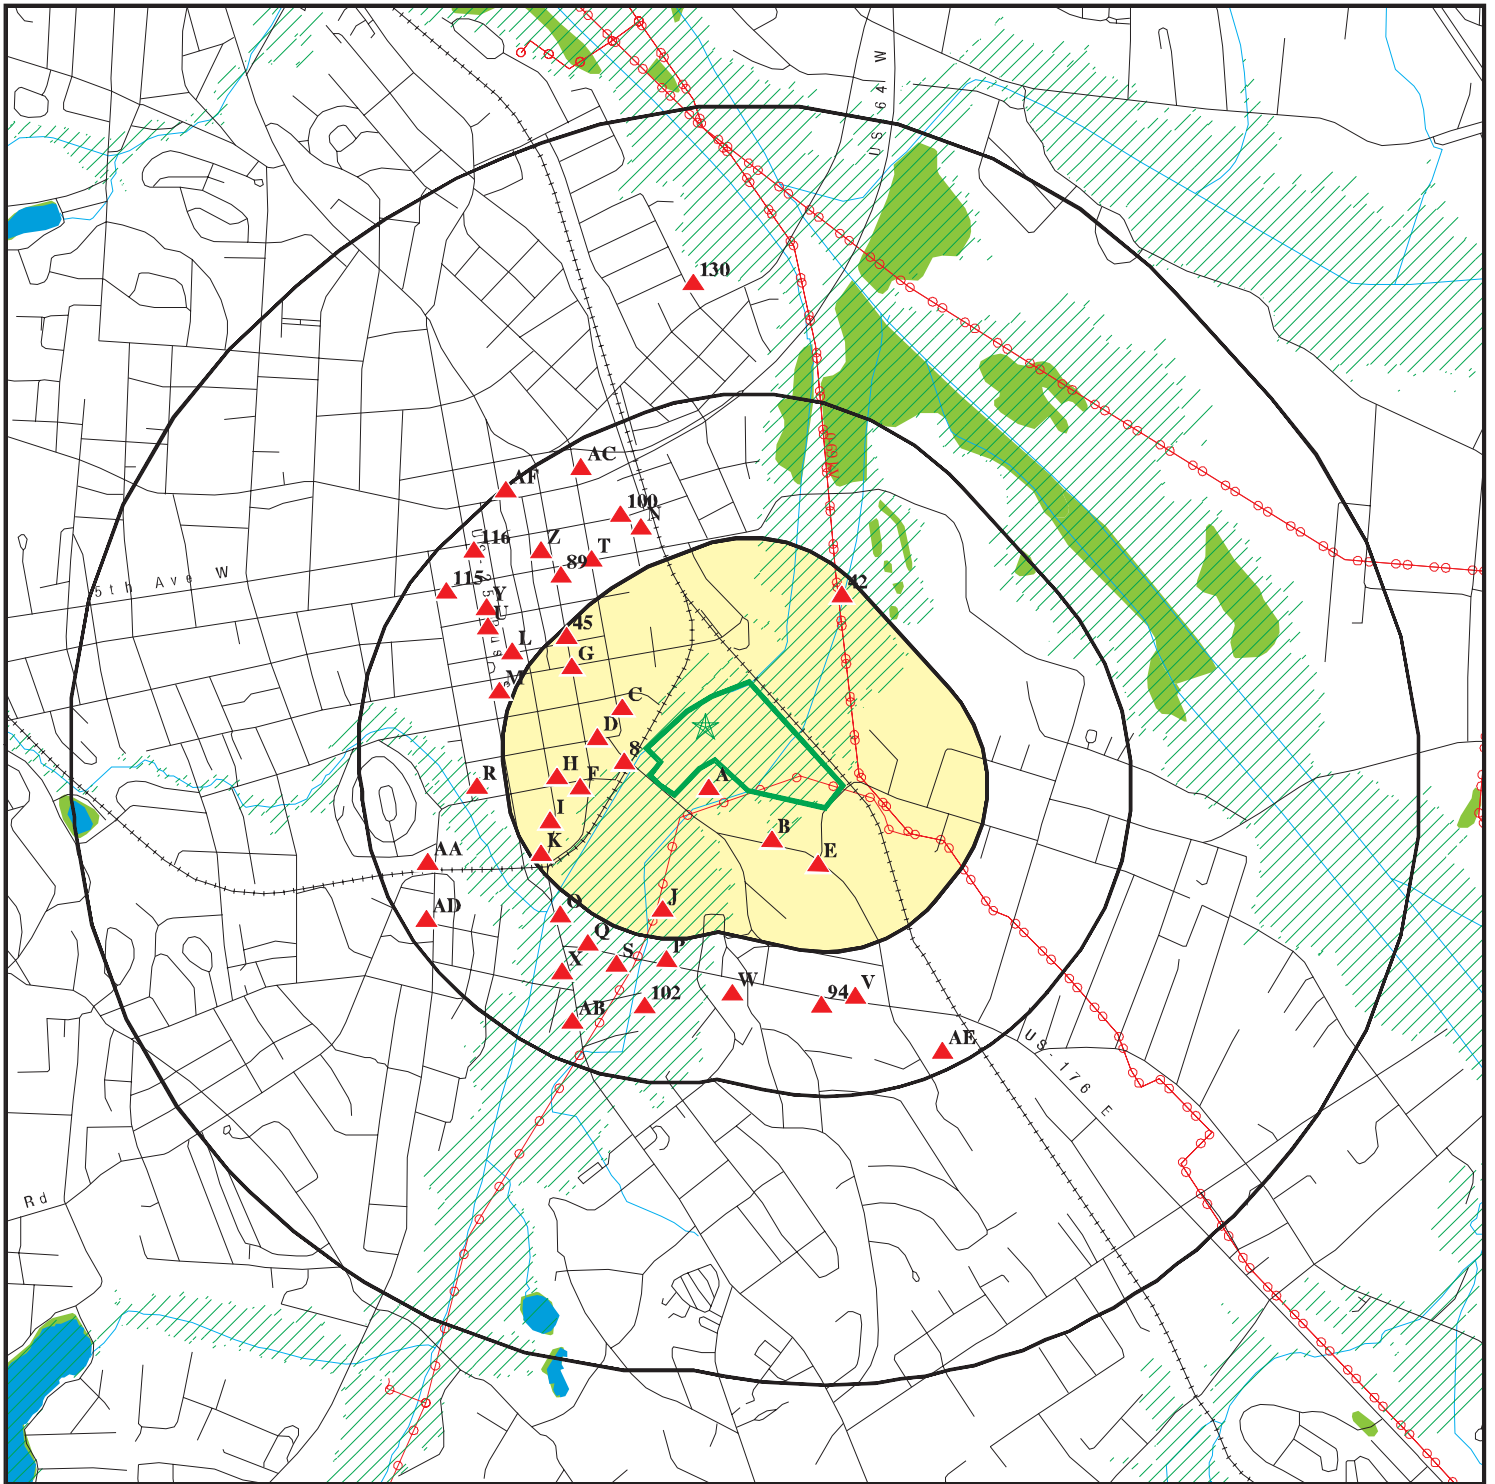

Target Property

Sites at elevations higher than or equal to the target property

Sites at elevations lower than the target property

Manufactured Gas Plants

National Priority List Sites

Dept. Defense Sites

Indian Reservations BIA

Power transmission lines

Special Flood Hazard Area (1%)

0.2% Annual Chance Flood Hazard

National Wetland Inventory

State Wetlands


Hazardous Substance Disposal Sites

This report includes Interactive Map Layers to display and/or hide map information. The legend includes only those icons for the default map view.

SITE NAME: Mud Creek Property
ADDRESS: 508 S Grove St
HENDERSONVILLE NC 28792
LAT/LONG: 35.312934 / 82.454348

CLIENT: S&ME
CONTACT: Wendy Johnson
INQUIRY #: 7685591.2s
DATE: June 18, 2024 7:00 pm

DETAIL MAP - 7685591.2S

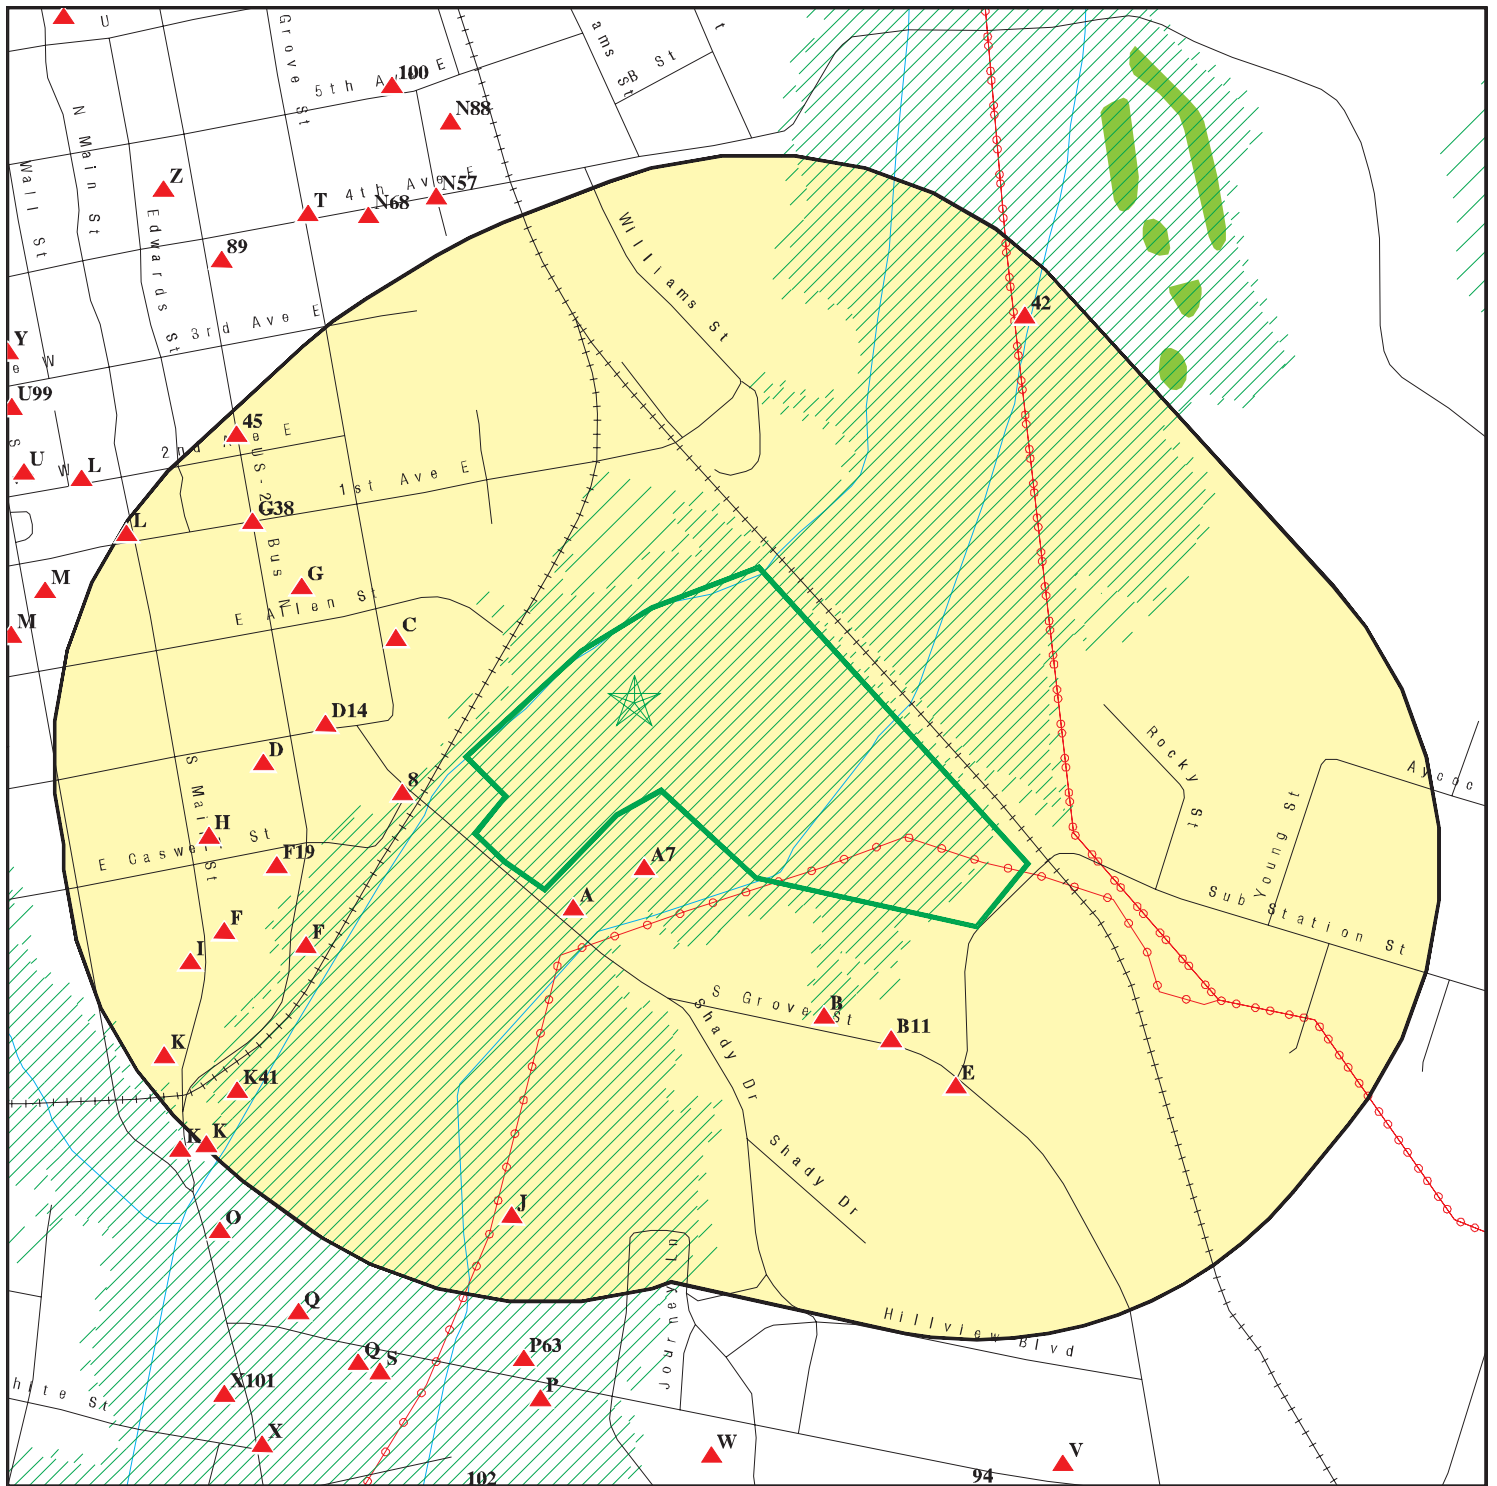

Target Property

Sites at elevations higher than or equal to the target property

Sites at elevations lower than the target property

Manufactured Gas Plants

Sensitive Receptors

National Priority List Sites

Dept. Defense Sites

Indian Reservations BIA

Power transmission lines

Special Flood Hazard Area (1%)

0.2% Annual Chance Flood Hazard

National Wetland Inventory

State Wetlands

Hazardous Substance Disposal Sites

This report includes Interactive Map Layers to display and/or hide map information. The legend includes only those icons for the default map view.

SITE NAME: Mud Creek Property
ADDRESS: 508 S Grove St
HENDERSONVILLE NC 28792
LAT/LONG: 35.312934 / 82.454348

CLIENT: S&ME
CONTACT: Wendy Johnson
INQUIRY #: 7685591.2s
DATE: June 18, 2024 7:07 pm

MAP FINDINGS SUMMARY

Database	Search Distance (Miles)	Target Property	< 1/8	1/8 - 1/4	1/4 - 1/2	1/2 - 1	> 1	Total Plotted
STANDARD ENVIRONMENTAL RECORDS								
<i>Lists of Federal NPL (Superfund) sites</i>								
NPL	1.000		0	0	0	0	NR	0
Proposed NPL	1.000		0	0	0	0	NR	0
NPL LIENS	1.000		0	0	0	0	NR	0
<i>Lists of Federal Delisted NPL sites</i>								
Delisted NPL	1.000		0	0	0	0	NR	0
<i>Lists of Federal sites subject to CERCLA removals and CERCLA orders</i>								
FEDERAL FACILITY	0.500		0	0	0	NR	NR	0
SEMS	0.500		0	0	0	NR	NR	0
<i>Lists of Federal CERCLA sites with NFRAP</i>								
SEMS-ARCHIVE	0.500		0	0	0	NR	NR	0
<i>Lists of Federal RCRA facilities undergoing Corrective Action</i>								
CORRACTS	1.000		0	0	0	0	NR	0
<i>Lists of Federal RCRA TSD facilities</i>								
RCRA-TSDF	0.500		0	0	0	NR	NR	0
<i>Lists of Federal RCRA generators</i>								
RCRA-LQG	0.250		0	0	NR	NR	NR	0
RCRA-SQG	0.250		0	0	NR	NR	NR	0
RCRA-VSQG	0.250		2	4	NR	NR	NR	6
<i>Federal institutional controls / engineering controls registries</i>								
LUCIS	0.500		0	0	0	NR	NR	0
US ENG CONTROLS	0.500		0	0	0	NR	NR	0
US INST CONTROLS	0.500		0	0	0	NR	NR	0
<i>Federal ERNS list</i>								
ERNS	TP		NR	NR	NR	NR	NR	0
<i>Lists of state- and tribal (Superfund) equivalent sites</i>								
NC HSDS	1.000		0	0	0	0	NR	0
<i>Lists of state- and tribal hazardous waste facilities</i>								
SHWS	1.000		0	0	2	1	NR	3
<i>Lists of state and tribal landfills and solid waste disposal facilities</i>								
SWF/LF	0.500		0	0	0	NR	NR	0

MAP FINDINGS SUMMARY

Database	Search Distance (Miles)	Target Property	< 1/8	1/8 - 1/4	1/4 - 1/2	1/2 - 1	> 1	Total Plotted
OLI	0.500		0	1	0	NR	NR	1
DEBRIS	0.500		0	0	0	NR	NR	0
LCID	0.500		0	0	0	NR	NR	0
<i>Lists of state and tribal leaking storage tanks</i>								
LAST	0.500		0	3	5	NR	NR	8
LUST	0.500		2	3	30	NR	NR	35
INDIAN LUST	0.500		0	0	0	NR	NR	0
LUST TRUST	0.500		1	0	7	NR	NR	8
<i>Lists of state and tribal registered storage tanks</i>								
FEMA UST	0.250		0	0	NR	NR	NR	0
UST	0.250		5	4	NR	NR	NR	9
AST	0.250		1	0	NR	NR	NR	1
INDIAN UST	0.250		0	0	NR	NR	NR	0
<i>State and tribal institutional control / engineering control registries</i>								
INST CONTROL	0.500		0	1	5	NR	NR	6
<i>Lists of state and tribal voluntary cleanup sites</i>								
INDIAN VCP	0.500		0	0	0	NR	NR	0
VCP	0.500		0	0	0	NR	NR	0
<i>Lists of state and tribal brownfield sites</i>								
BROWNFIELDS	0.500		0	0	3	NR	NR	3
<u>ADDITIONAL ENVIRONMENTAL RECORDS</u>								
<i>Local Brownfield lists</i>								
US BROWNFIELDS	0.500		0	1	4	NR	NR	5
<i>Local Lists of Landfill / Solid Waste Disposal Sites</i>								
HIST LF	0.500		0	0	0	NR	NR	0
SWRCY	0.500		0	0	0	NR	NR	0
INDIAN ODI	0.500		0	0	0	NR	NR	0
ODI	0.500		0	0	0	NR	NR	0
DEBRIS REGION 9	0.500		0	0	0	NR	NR	0
IHS OPEN DUMPS	0.500		0	0	0	NR	NR	0
<i>Local Lists of Hazardous waste / Contaminated Sites</i>								
US HIST CDL	TP		NR	NR	NR	NR	NR	0
US CDL	TP		NR	NR	NR	NR	NR	0
<i>Local Land Records</i>								
LIENS 2	TP		NR	NR	NR	NR	NR	0
<i>Records of Emergency Release Reports</i>								
HMIRS	TP		NR	NR	NR	NR	NR	0

MAP FINDINGS SUMMARY

Database	Search Distance (Miles)	Target Property	< 1/8	1/8 - 1/4	1/4 - 1/2	1/2 - 1	> 1	Total Plotted
SPILLS	TP		NR	NR	NR	NR	NR	0
IMD	0.500		2	4	25	NR	NR	31
SPILLS 90	TP		NR	NR	NR	NR	NR	0
SPILLS 80	TP		NR	NR	NR	NR	NR	0
Other Ascertainable Records								
RCRA NonGen / NLR	0.250		1	0	NR	NR	NR	1
FUDS	1.000		0	0	0	0	NR	0
DOD	1.000		0	0	0	0	NR	0
SCRD DRYCLEANERS	0.500		0	0	0	NR	NR	0
US FIN ASSUR	TP		NR	NR	NR	NR	NR	0
EPA WATCH LIST	TP		NR	NR	NR	NR	NR	0
2020 COR ACTION	0.250		0	0	NR	NR	NR	0
TSCA	TP		NR	NR	NR	NR	NR	0
TRIS	TP		NR	NR	NR	NR	NR	0
SSTS	TP		NR	NR	NR	NR	NR	0
ROD	1.000		0	0	0	0	NR	0
RMP	TP		NR	NR	NR	NR	NR	0
RAATS	TP		NR	NR	NR	NR	NR	0
PRP	TP		NR	NR	NR	NR	NR	0
PADS	TP		NR	NR	NR	NR	NR	0
ICIS	TP		NR	NR	NR	NR	NR	0
FTTS	TP		NR	NR	NR	NR	NR	0
MLTS	TP		NR	NR	NR	NR	NR	0
COAL ASH DOE	TP		NR	NR	NR	NR	NR	0
COAL ASH EPA	0.500		0	0	0	NR	NR	0
PCB TRANSFORMER	TP		NR	NR	NR	NR	NR	0
RADINFO	TP		NR	NR	NR	NR	NR	0
HIST FTTS	TP		NR	NR	NR	NR	NR	0
DOT OPS	TP		NR	NR	NR	NR	NR	0
CONSENT	1.000		0	0	0	0	NR	0
INDIAN RESERV	1.000		0	0	0	0	NR	0
FUSRAP	1.000		0	0	0	0	NR	0
UMTRA	0.500		0	0	0	NR	NR	0
LEAD SMELTERS	TP		NR	NR	NR	NR	NR	0
US AIRS	TP		NR	NR	NR	NR	NR	0
US MINES	0.250		0	0	NR	NR	NR	0
ABANDONED MINES	0.250		0	0	NR	NR	NR	0
MINES MRDS	0.250		0	2	NR	NR	NR	2
FINDS	TP		NR	NR	NR	NR	NR	0
ECHO	TP		NR	NR	NR	NR	NR	0
DOCKET HWC	TP		NR	NR	NR	NR	NR	0
UXO	1.000		0	0	0	0	NR	0
FUELS PROGRAM	0.250		0	0	NR	NR	NR	0
PFAS NPL	0.250		0	0	NR	NR	NR	0
PFAS FEDERAL SITES	0.250		0	0	NR	NR	NR	0
PFAS TSCA	0.250		0	0	NR	NR	NR	0
PFAS TRIS	0.250		0	0	NR	NR	NR	0
PFAS RCRA MANIFEST	0.250		0	0	NR	NR	NR	0
PFAS ATSDR	0.250		0	0	NR	NR	NR	0
PFAS WQP	0.250		0	0	NR	NR	NR	0

MAP FINDINGS SUMMARY

EDR HIGH RISK HISTORICAL RECORDS

EDR MGP	1.000	0	0	0	0	NR	0
EDR Hist Auto	0.125	0	NR	NR	NR	NR	0
EDR Hist Cleaner	0.125	2	NR	NR	NR	NR	2

Exclusive Recovered Govt. Archives

- Totals --	0	28	33	102	1	0	164
-------------	---	----	----	-----	---	---	-----

TP = Target Property
NR = Not Requested at this Search Distance
Sites may be listed in more than one database

Map ID
Direction
Distance
Elevation

MAP FINDINGS

Site

Database(s)

EDR ID Number
EPA ID Number

A1
SSW
< 1/8
0.020 mi.
103 ft.

MANNING FISHER
HENDERSONVILLE, NC
Site 1 of 7 in cluster A

IMD **S105763203**
N/A

Relative:
Higher

IMD:

Actual:
2080 ft.

Facility ID: 11656
Name: MANNING FISHER
Address: Not reported
City,State,Zip: HENDERSONVILLE, NC
Date Occurred: Not reported
Submit Date: 2/10/1994
Incident Desc: SOIL CONTAM. CONFIRMED DURING UST REMOVAL.
Operator: Not reported
UST ID: Not reported
Incident ID: Not reported
Initials of UST Regional Contact: Not reported
Regional Office: Not reported
Responsible Party/Company Name: Not reported
Ownership: 4
Responsible Party Contact Name: Not reported
Operation: 5
Responsible Party Mailing Address: Not reported
Responsible Party City,State,Zip: Not reported
Ownership: Private
Operation Type: Industrial
Responsible Party County: Not reported
Source: Leak-underground
Type: GASOLINE/DIESEL
Location: 1
Petroleum Type: Not reported
Date Incident Reported: Not reported
Whether Tank is Commercial or Non Commercial: Not reported
Site Priority: 20 E
Whether Tank is Regulated: Not reported
Priority Update: 4/15/1998
Notice of Regulatory Requirement: Not reported
Wells Affected: No
Notice of Violation: Not reported
Phase 1 or Phase 2: Not reported
Num Affected: 0
Site Priority: Not reported
Location: Facility
Current Risk Condition: Not reported
Sampled By: 3
Samples Include: 2
Initial reported risk of incident (never changes): Not reported
7.5 Min Quad: Not reported
5 Min Quad: Q85H
Intermediate Condition Present: Not reported
Latitude: 35.31111111
Longitude: -82.455
Use of Land, Industrial: Not reported
Corrective Action Plan Selected - up to 5: Not reported
RBCA: Not reported
Date Close Review Requested From RP or Owner: Not reported
Date Case Closed: Not reported
Extent of Contamination: Not reported

Map ID
Direction
Distance
Elevation

MAP FINDINGS

Site

Database(s)

EDR ID Number
EPA ID Number

MANNING FISHER (Continued)

S105763203

Number of Supply Wells Located on Property:	Not reported
MTBE in Well Y/N/U Yes, No or Unknown:	Not reported
Facility Phone Number:	Not reported
MTBE in Groundwater Y/N/U Yes, No or Unknown:	Not reported
Date Land Use Restriction Filed:	Not reported
Date Cleanup Initiated:	Not reported
Record Status:	Not reported
RBCA GW Codes:	Not reported
RBCA GW:	Not reported
Pollutant Type Present:	Not reported
Reference Number for Media Disk for Archived Record:	Not reported
RP Owner?:	Not reported
RP Operator?:	Not reported
RP Landowner?:	Not reported
Comments:	Not reported
GW Contam:	Yes, Groundwater Contamination has been detected
Soil Contam:	No
Contact Phone:	Not reported
Owner Company:	HERB YOUNG, JR.
Operator Address:	P. O. BOX 91
Operator City,State,Zip:	EAST FLAT ROCK, NC 28726-
Operator County:	Not reported
Material:	GASOLINE
Qty Lost 1:	Not reported
Qty Recovered 1:	Not reported
Material:	DIESEL
Qty Lost:	Not reported
Qty Recovered:	Not reported
Setting:	3
Risk Site:	L
Priority Code:	L
Dem Contact:	MES
Wells Contam:	Not reported
Latitude Number:	351840
Longitude Number:	822718
Latitude Decimal:	35.3111111111111
Longitude Decimal:	82.455
GPS:	NOD
Agency:	DWM
Status:	
Facility ID:	11656
Last Modified:	1996-05-31 00:00:00
Incident Phase:	RE
NOV Issued:	Not reported
NORR Issued:	Not reported
45 Day Report:	Not reported
Public Meeting Held:	Not reported
Corrective Action Planned:	Not reported
SOC Sighned:	Not reported
Reclassification Report:	Not reported
RS Designation:	Not reported
Closure Request Date:	Not reported
Close-out Report:	Not reported

Map ID
Direction
Distance
Elevation

MAP FINDINGS

Site

Database(s)

EDR ID Number
EPA ID Number

A2
SSW
< 1/8
0.026 mi.

MANNING FURNITURE CO., INC.
540 OLD SPARTANBURG HWY
HENDERSONVILLE, NC 28739

UST FINDER

1028516680
N/A

139 ft.

Site 2 of 7 in cluster A

Relative:
Higher

UST FINDER:

Actual:
2080 ft.

Object ID: 593568
Facility ID: NC00-0-0000025981
Name: MANNING FURNITURE CO., INC.
Address: 540 OLD SPARTANBURG HWY
City,State,Zip: HENDERSONVILLE, NC 28739
Address Match Type: StreetAddress
Open USTs: 0
Closed USTs: 2
TOS USTs: 0
Population 1500ft: 165
Private Wells 1500ft: 1
Within 100yr Floodplain: Yes
Land Use: Developed, High Intensity
Within SPA: No
SPA PWS Facility ID: Not reported
SPA Water Type: Not reported
SPA Facility Type: Not reported
SPA HUC12: Not reported
Within WHPA: No
WHPA PWS Facility ID: Not reported
WHPA Water Type: Not reported
WHPA Facility Type: Not reported
WHPA HUC12: Not reported
Facility Status: Closed UST(s)
Date of Last Inspection: Not reported
EPA Region: 4
Tribe: Not reported
Coordinate Source: Geocode
X Coord: -82.457617
Y Coord: 35.307371
Latitude: 35.307371
Longitude: -82.457617

UST FINDER:

Object ID: 1340437
Facility ID: NC00-0-0000025981
Tank ID: NC00-0-0000025981_2
Tank Status: Closed
Installation Date: 1986/09/22 16:00:00+00
Removal Date: 1994/12/31 15:59:59+00
Tank Capacity: 1000
Substances: Diesel
Tank Wall Type: Single

Object ID: 1340438
Facility ID: NC00-0-0000025981
Tank ID: NC00-0-0000025981_1
Tank Status: Closed
Installation Date: 1986/09/22 16:00:00+00
Removal Date: 1994/12/31 15:59:59+00
Tank Capacity: 1000
Substances: Gasoline, Gas Mix
Tank Wall Type: Single

Map ID
Direction
Distance
Elevation

MAP FINDINGS

Site

Database(s)

EDR ID Number
EPA ID Number

A3
SSW
< 1/8
0.026 mi.
139 ft.
EAST FLAT ROCK PROPERTY
540 OLD SPARTANBURG
HENDERSONVILLE, NC
Site 3 of 7 in cluster A

LUST TRUST **S105218758**
N/A

Relative: LUST TRUST:
Higher Name: EAST FLAT ROCK PROPERTY
Address: 540 OLD SPARTANBURG
Actual: City,State,Zip: HENDERSONVILLE, NC
2080 ft. Facility ID: 0-025981
Site ID: 11656
Site Note: Not reported
Site Eligible?: True
Commercial Find: 100% Commercial
Priority Rank: Low
Deductable Amount: 20000
3rd Party Deductable Amt: 100000
Sum 3rd Party Amt Applied: 0

A4
SSW
< 1/8
0.026 mi.
139 ft.
THE MANNING FISHER CO., INC.
540 OLD SPARTANBURG HIGHWAY
HENDERSONVILLE, NC 28739
Site 4 of 7 in cluster A

UST FINDER **1028502899**
N/A

Relative: UST FINDER:
Higher Object ID: 593567
Facility ID: NC00-0-0000009578
Actual: Name: THE MANNING FISHER CO., INC.
2080 ft. Address: 540 OLD SPARTANBURG HIGHWAY
City,State,Zip: HENDERSONVILLE, NC 28739
Address Match Type: StreetAddress
Open USTs: 0
Closed USTs: 2
TOS USTs: 0
Population 1500ft: 165
Private Wells 1500ft: 1
Within 100yr Floodplain: Yes
Land Use: Developed, High Intensity
Within SPA: No
SPA PWS Facility ID: Not reported
SPA Water Type: Not reported
SPA Facility Type: Not reported
SPA HUC12: Not reported
Within WHPA: No
WHPA PWS Facility ID: Not reported
WHPA Water Type: Not reported
WHPA Facility Type: Not reported
WHPA HUC12: Not reported
Facility Status: Closed UST(s)
Date of Last Inspection: Not reported
EPA Region: 4
Tribe: Not reported
Coordinate Source: Geocode
X Coord: -82.457617
Y Coord: 35.307371
Latitude: 35.307371
Longitude: -82.457617

Map ID
Direction
Distance
Elevation

MAP FINDINGS

Site

Database(s)

EDR ID Number
EPA ID Number

THE MANNING FISHER CO., INC. (Continued)

1028502899

UST FINDER:

Object ID: 1383278
Facility ID: NC00-0-0000009578
Tank ID: NC00-0-0000009578_2
Tank Status: Closed
Installation Date: 1966/04/28 16:00:01+00
Removal Date: 1986/09/30 16:00:00+00
Tank Capacity: 550
Substances: Diesel
Tank Wall Type: Single

Object ID: 1383279
Facility ID: NC00-0-0000009578
Tank ID: NC00-0-0000009578_1
Tank Status: Closed
Installation Date: 1966/04/28 16:00:01+00
Removal Date: 1986/09/30 16:00:00+00
Tank Capacity: 1100
Substances: Gasoline, Gas Mix
Tank Wall Type: Single

A5
SSW
< 1/8
0.026 mi.
139 ft.

**MANNING FISHER
540 OLD SPARTANBURG HWY
HENDERSONVILLE, NC 0**

**UST FINDER RELEASE 1029018123
N/A**

Site 5 of 7 in cluster A

**Relative:
Higher**

UST FINDER RELEASE:

**Actual:
2080 ft.**

Object ID: 269607
Facility ID: Not reported
Lust ID: NC15102
Name: MANNING FISHER
Address: 540 OLD SPARTANBURG HWY
City,State,Zip: HENDERSONVILLE, NC 0
Address Match Type: Not reported
Reported Date: 1992/09/10 15:59:59+00
Status: Open
Substance: Not reported
Population within 1500ft: 84
Domestic Wells within 1500ft: 0
Land Use: Developed, Medium Intensity
Within SPA: No
SPA PWS Facility ID: Not reported
SPA Water Type: Not reported
SPA Facility Type: Not reported
SPA HUC12: Not reported
Within WHPA: No
WHPA PWS Facility ID: Not reported
WHPA Water Type: Not reported
WHPA Facility Type: Not reported
WHPA HUC12: Not reported
Within 100yr Floodplain: Yes
Tribe: Not reported
EPA Region: 4
NFA Letter 1: Not reported
NFA Letter 2: Not reported

Map ID
Direction
Distance
Elevation

MAP FINDINGS

Site

Database(s)

EDR ID Number
EPA ID Number

MANNING FISHER (Continued)

1029018123

NFA Letter 3: Not reported
NFA Letter 4: Not reported
Closed With Residual Contaminate: Not reported
Coordinate Source: State
X Coord: -82.455
Y Coord: 35.31111
Latitude: 35.3111099999999
Longitude: -82.4549999999999

**A6
SSW
< 1/8
0.026 mi.
139 ft.**

**THE MANNING FISHER CO., INC.
540 OLD SPARTANBURG HIGHWAY
HENDERSONVILLE, NC 28739**

**UST U003134626
N/A**

Site 6 of 7 in cluster A

**Relative:
Higher**

UST:

**Actual:
2080 ft.**

Name: MANNING FURNITURE CO., INC.
Address: 540 OLD SPARTANBURG HWY
City,State,Zip: HENDERSONVILLE, NC 28739
Facility Id: 00-0-0000025981
Contact: MANNING FURNITURE CO., INC.
Contact Address1: 540 OLD SPARTANBURG HWY
Contact Address2: Not reported
Contact City/State/Zip: HENDERSONVILLE, NC 28739
FIPS County Desc: Henderson
Latitude: 35.30734
Longitude: -82.4575

[Click here to access the North Carolina DEQ records for this facility:](#)

Tank Id: 1
Tank Status: Removed
Installed Date: 09/22/1986
Perm Close Date: 12/31/1994
Product Name: Gasoline, Gas Mix
Tank Capacity: 1000
Root Tank Id: Not reported
Main Tank: No
Compartment Tank: No
Manifold Tank: Not reported
Commercial: Yes
Regulated: Yes
Other CP Tank: Not reported
Overfill Protection Name: Unknown
Spill Protection Name: Unknown
Leak Detection Name: Not reported
Decode for TCONS_KEY: Single Wall Steel
Decode for PCONS_KEY: Single Wall Steel
Decode for PSYS_KEY: Unknown

Tank Id: 1
Tank Status: Removed
Installed Date: 04/28/1966
Perm Close Date: 09/30/1986
Product Name: Gasoline, Gas Mix
Tank Capacity: 1100

Map ID
Direction
Distance
Elevation

MAP FINDINGS

Site

Database(s)

EDR ID Number
EPA ID Number

THE MANNING FISHER CO., INC. (Continued)

U003134626

Root Tank Id: Not reported
Main Tank: No
Compartment Tank: No
Manifold Tank: Not reported
Commercial: Yes
Regulated: Yes
Other CP Tank: Not reported
Overfill Protection Name: Unknown
Spill Protection Name: Unknown
Leak Detection Name: Not reported
Decode for TCONS_KEY: Single Wall Steel
Decode for PCONS_KEY: Single Wall Steel
Decode for PSYS_KEY: Unknown

Tank Id: 2
Tank Status: Removed
Installed Date: 09/22/1986
Perm Close Date: 12/31/1994
Product Name: Diesel
Tank Capacity: 1000
Root Tank Id: Not reported
Main Tank: No
Compartment Tank: No
Manifold Tank: Not reported
Commercial: Yes
Regulated: Yes
Other CP Tank: Not reported
Overfill Protection Name: Unknown
Spill Protection Name: Unknown
Leak Detection Name: Not reported
Decode for TCONS_KEY: Single Wall Steel
Decode for PCONS_KEY: Single Wall Steel
Decode for PSYS_KEY: Unknown

Tank Id: 2
Tank Status: Removed
Installed Date: 04/28/1966
Perm Close Date: 09/30/1986
Product Name: Diesel
Tank Capacity: 550
Root Tank Id: Not reported
Main Tank: No
Compartment Tank: No
Manifold Tank: Not reported
Commercial: Yes
Regulated: Yes
Other CP Tank: Not reported
Overfill Protection Name: Unknown
Spill Protection Name: Unknown
Leak Detection Name: Not reported
Decode for TCONS_KEY: Single Wall Steel
Decode for PCONS_KEY: Single Wall Steel
Decode for PSYS_KEY: Unknown

Map ID
Direction
Distance
Elevation

MAP FINDINGS

Site

Database(s)

EDR ID Number
EPA ID Number

A7
South
< 1/8
0.034 mi.
178 ft.
MANNING FISHER
540 S GROVE ST
HENDERSONVILLE, NC
Site 7 of 7 in cluster A

LUST **S126204460**
N/A

Relative:
Higher

LUST:

Actual:
2080 ft.

Name: MANNING FISHER
Address: 540 S GROVE ST
City,State,Zip: HENDERSONVILLE, NC
Facility ID: 00-0-0000025981
UST Number: AS-1089
Incident Number: 11656
Source Type: 3
Date Reported: 09/10/1992
Closure Request: Not reported
Close Out: Not reported
Level Of Soil Cleanup Achieved: Not reported
Of Supply Wells: Not reported
Commercial/NonCommercial UST Site: C
Risk Classification: L
Risk Class Based On Review: L
Corrective Action Plan Type: Not reported
NOV Issue Date: Not reported
Site Priority: 20 E
Phase Of LSA Req: Not reported
Site Risk Reason: Not reported
Land Use: Not reported
MTBE: Not reported
MTBE1: U
Flag: 0
Flag1: 0
LUR Filed: Not reported
GPS Confirmed: 69
Current Status: C
RBCA GW: Not reported
PETOPT: Not reported
RPL: False
CD Num: 0
Reel Num: 0
RPOW: False
RPOP: False
Error Flag: 0
Error Code: Not reported
Valid: False
Testlat: Not reported
Regional Officer Project Mgr: STF
Company: HERB YOUNG, JR.
Telephone: Not reported
5 Min Quad: Not reported

LUST:

ERR Type: Not reported
UST Number: AS-1089
Facility Id: 11656
Date Occurred: 1992-09-10 00:00:00
Date Reported: 1994-02-10 00:00:00
Owner/Operator: HERB YOUNG, JR.
Ownership: 4
Operation Type: 5

Map ID
Direction
Distance
Elevation

MAP FINDINGS

Site

Database(s)

EDR ID Number
EPA ID Number

MANNING FISHER (Continued)

S126204460

Type: 3
Location: 1
Priority Update: 1998-04-15 00:00:00
Wells Affected Y/N: N
Samples Include: 0
7#5 Minute Quad: 3
5 Minute Quad: 2
Pirf/Min Soil: Not reported
Release Code: Q85H
Source Code: Pirf
Err Type: Not reported
Cause: Not reported
Source: Not reported
UST Number: Not reported

LUST:

Incident Number: 11656
Last Modified: 5/31/1996
Incident Phase: RE
NOV Issued: Not reported
NORR Issued: Not reported
45 Day Report: Not reported
Public Meeting Held: Not reported
SOC Signed: Not reported
Reclassification Report: Not reported
RS Designation: Not reported
Closure Request Date: Not reported
Close-out Report: Not reported

8
WSW
< 1/8
0.044 mi.
231 ft.

**CHEVY TRUCK PARTS UNLIMITED
401 OLD SPARTANBURG RD
HENDERSONVILLE, NC 28792**

RCRA NonGen / NLR

**1023678246
NCS000002386**

**Relative:
Higher**

**Actual:
2087 ft.**

RCRA Listings:

Date Form Received by Agency:	20170208
Handler Name:	Chevy Truck Parts Unlimited
Handler Address:	Old Spartanburg Rd
Handler City,State,Zip:	HENDERSONVILLE, NC 28792
EPA ID:	NCS000002386
Contact Name:	NA NA
Contact Address:	Not reported
Contact City,State,Zip:	Not reported
Contact Telephone:	Not reported
Contact Fax:	Not reported
Contact Email:	Not reported
Contact Title:	NA
EPA Region:	04
Land Type:	Private
Federal Waste Generator Description:	Not a generator, verified
Non-Notifier:	Not reported
Biennial Report Cycle:	Not reported
Accessibility:	Not reported
Active Site Indicator:	Not reported
State District Owner:	Not reported

Map ID
Direction
Distance
Elevation

MAP FINDINGS

Site

Database(s)

EDR ID Number
EPA ID Number

CHEVY TRUCK PARTS UNLIMITED (Continued)

1023678246

State District:	Not reported
Mailing Address:	OLD SPARTANBURG RD
Mailing City,State,Zip:	HENDERSONVILLE, NC 28792
Owner Name:	Not reported
Owner Type:	Not reported
Operator Name:	Not reported
Operator Type:	Not reported
Short-Term Generator Activity:	No
Importer Activity:	No
Mixed Waste Generator:	No
Transporter Activity:	No
Transfer Facility Activity:	No
Recycler Activity with Storage:	No
Small Quantity On-Site Burner Exemption:	No
Smelting Melting and Refining Furnace Exemption:	No
Underground Injection Control:	No
Off-Site Waste Receipt:	No
Universal Waste Indicator:	No
Universal Waste Destination Facility:	No
Federal Universal Waste:	No
Active Site State-Reg Handler:	---
Federal Facility Indicator:	Not reported
Hazardous Secondary Material Indicator:	NN
Sub-Part K Indicator:	Not reported
2018 GPRA Permit Baseline:	Not on the Baseline
2018 GPRA Renewals Baseline:	Not on the Baseline
202 GPRA Corrective Action Baseline:	No
Subject to Corrective Action Universe:	No
Non-TSDFs Where RCRA CA has Been Imposed Universe:	No
Corrective Action Priority Ranking:	No NCAPS ranking
Environmental Control Indicator:	No
Institutional Control Indicator:	No
Human Exposure Controls Indicator:	N/A
Groundwater Controls Indicator:	N/A
Significant Non-Complier Universe:	No
Unaddressed Significant Non-Complier Universe:	No
Addressed Significant Non-Complier Universe:	No
Significant Non-Complier With a Compliance Schedule Universe:	No
Financial Assurance Required:	Not reported
Handler Date of Last Change:	20170214
Recognized Trader-Importer:	No
Recognized Trader-Exporter:	No
Importer of Spent Lead Acid Batteries:	No
Exporter of Spent Lead Acid Batteries:	No
Recycler Activity Without Storage:	Not reported
Manifest Broker:	Not reported
Sub-Part P Indicator:	No

Historic Generators:

Receive Date:	20170208
Handler Name:	CHEVY TRUCK PARTS UNLIMITED
Federal Waste Generator Description:	Not a generator, verified
State District Owner:	Not reported
Large Quantity Handler of Universal Waste:	No
Recognized Trader Importer:	No
Recognized Trader Exporter:	No

Map ID
Direction
Distance
Elevation

MAP FINDINGS

Site

Database(s)

EDR ID Number
EPA ID Number

CHEVY TRUCK PARTS UNLIMITED (Continued)

1023678246

Spent Lead Acid Battery Importer:	No
Spent Lead Acid Battery Exporter:	No
Current Record:	Yes
Non Storage Recycler Activity:	Not reported
Electronic Manifest Broker:	Not reported

List of NAICS Codes and Descriptions:

NAICS Codes:	No NAICS Codes Found
--------------	----------------------

Has the Facility Received Notices of Violations:

Found Violation:	No
Agency Which Determined Violation:	Not reported
Violation Short Description:	Not reported
Date Violation was Determined:	Not reported
Actual Return to Compliance Date:	Not reported
Return to Compliance Qualifier:	Not reported
Violation Responsible Agency:	Not reported
Scheduled Compliance Date:	Not reported
Enforcement Identifier:	Not reported
Date of Enforcement Action:	Not reported
Enforcement Responsible Agency:	Not reported
Enforcement Docket Number:	Not reported
Enforcement Attorney:	Not reported
Corrective Action Component:	Not reported
Appeal Initiated Date:	Not reported
Appeal Resolution Date:	Not reported
Disposition Status Date:	Not reported
Disposition Status:	Not reported
Disposition Status Description:	Not reported
Consent/Final Order Sequence Number:	Not reported
Consent/Final Order Respondent Name:	Not reported
Consent/Final Order Lead Agency:	Not reported
Enforcement Type:	Not reported
Enforcement Responsible Person:	Not reported
Enforcement Responsible Sub-Organization:	Not reported
SEP Sequence Number:	Not reported
SEP Expenditure Amount:	Not reported
SEP Scheduled Completion Date:	Not reported
SEP Actual Date:	Not reported
SEP Defaulted Date:	Not reported
SEP Type:	Not reported
SEP Type Description:	Not reported
Proposed Amount:	Not reported
Final Monetary Amount:	Not reported
Paid Amount:	Not reported
Final Count:	Not reported
Final Amount:	Not reported

Evaluation Action Summary:

Evaluation Date:	20161117
Evaluation Responsible Agency:	State
Found Violation:	No
Evaluation Type Description:	FOCUSED COMPLIANCE INSPECTION
Evaluation Responsible Person Identifier:	NC115
Evaluation Responsible Sub-Organization:	11
Actual Return to Compliance Date:	Not reported

Map ID
Direction
Distance
Elevation

MAP FINDINGS

Site

Database(s)

EDR ID Number
EPA ID Number

CHEVY TRUCK PARTS UNLIMITED (Continued)

1023678246

Scheduled Compliance Date:	Not reported
Date of Request:	Not reported
Date Response Received:	Not reported
Request Agency:	Not reported
Former Citation:	Not reported

B9
SSE
< 1/8
0.072 mi.
382 ft.

B & S METAL WORKS, INC.
618 OLD SPARTANBURG ROAD
HENDERSONVILLE, NC 28739

UST **U003134974**
IMD **N/A**

Site 1 of 3 in cluster B

Relative:
Higher

UST:

Actual:
2086 ft.

Name:	B & S METAL WORKS, INC.
Address:	618 OLD SPARTANBURG ROAD
City,State,Zip:	HENDERSONVILLE, NC 28739
Facility Id:	00-0-0000010944
Contact:	BOBBY BARNWELL
Contact Address1:	3011 KANUGA RD
Contact Address2:	Not reported
Contact City/State/Zip:	HENDERSONVILLE, NC 28739
FIPS County Desc:	Henderson
Latitude:	35.30528
Longitude:	-82.4441

[Click here to access the North Carolina DEQ records for this facility:](#)

Tank Id:	1
Tank Status:	Removed
Installed Date:	02/27/1980
Perm Close Date:	01/06/1995
Product Name:	Gasoline, Gas Mix
Tank Capacity:	1000
Root Tank Id:	Not reported
Main Tank:	No
Compartment Tank:	No
Manifold Tank:	Not reported
Commercial:	No
Regulated:	Yes
Other CP Tank:	Not reported
Overfill Protection Name:	Unknown
Spill Protection Name:	Unknown
Leak Detection Name:	Not reported
Decode for TCONS_KEY:	Single Wall Steel
Decode for PCONS_KEY:	Single Wall Steel
Decode for PSYS_KEY:	Unknown

IMD:

Facility ID:	13732
Name:	B & S METAL WORKS
Address:	618 OLD SPARTANBURG ROAD
City,State,Zip:	HENDERSONVILLE, NC
Date Occurred:	Not reported
Submit Date:	3/31/1995
Incident Desc:	MINOR SOIL CONTAMINATION CONFIRMED DURING REMOVAL OF UST.

Map ID
Direction
Distance
Elevation

MAP FINDINGS

Site

Database(s)

EDR ID Number
EPA ID Number

B & S METAL WORKS, INC. (Continued)

U003134974

Operator:	Not reported
UST ID:	Not reported
Incident ID:	Not reported
Initials of UST Regional Contact:	Not reported
Regional Office:	Not reported
Responsible Party/Company Name:	Not reported
Ownership:	4
Responsible Party Contact Name:	Not reported
Operation:	6
Responsible Party Mailing Address:	Not reported
Responsible Party City,State,Zip:	Not reported
Ownership:	Private
Operation Type:	Commercial
Responsible Party County:	Not reported
Source:	Leak-underground
Type:	GASOLINE/DIESEL
Location:	Not reported
Petroleum Type:	Not reported
Date Incident Reported:	Not reported
Whether Tank is Commercial or Non Commercial:	Not reported
Site Priority:	Not reported
Whether Tank is Regulated:	Not reported
Priority Update:	Not reported
Notice of Regulatory Requirement:	Not reported
Wells Affected:	Not reported
Notice of Violation:	Not reported
Phase 1 or Phase 2:	Not reported
Num Affected:	0
Site Priority:	Not reported
Location:	Not reported
Current Risk Condition:	Not reported
Sampled By:	Not reported
Samples Include:	Not reported
Initial reported risk of incident (never changes):	Not reported
7.5 Min Quad:	Not reported
5 Min Quad:	Not reported
Intermediate Condition Present:	Not reported
Latitude:	Not reported
Longitude:	Not reported
Use of Land, Industrial:	Not reported
Corrective Action Plan Selected - up to 5:	Not reported
RBCA:	Not reported
Date Close Review Requested From RP or Owner:	Not reported
Date Case Closed:	Not reported
Extent of Contamination:	Not reported
Number of Supply Wells Located on Property:	Not reported
MTBE in Well Y/N/U Yes, No or Unknown:	Not reported
Facility Phone Number:	Not reported
MTBE in Groundwater Y/N/U Yes, No or Unknown:	Not reported
Date Land Use Restriction Filed:	Not reported
Date Cleanup Initiated:	Not reported
Record Status:	Not reported
RBCA GW Codes:	Not reported
RBCA GW:	Not reported
Pollutant Type Present:	Not reported
Reference Number for Media Disk for Archived Record:	Not reported
RP Owner?:	Not reported

Map ID
Direction
Distance
Elevation

MAP FINDINGS

Site

Database(s)

EDR ID Number
EPA ID Number

B & S METAL WORKS, INC. (Continued)

U003134974

RP Operator?: Not reported
RP Landowner?: Not reported
Comments: Not reported
GW Contam: No Groundwater Contamination detected
Soil Contam: Yes
Contact Phone: Not reported
Owner Company: Not reported
Operator Address: Not reported
Operator City,State,Zip: Not reported
Operator County: Not reported
Material: GASOLINE
Qty Lost 1: Not reported
Qty Recovered 1: Not reported
Setting: Not reported
Risk Site: L
Priority Code: Not reported
Dem Contact: MES
Wells Contam: Not reported
Latitude Number: Not reported
Longitude Number: Not reported
Latitude Decimal: Not reported
Longitude Decimal: Not reported
GPS: NOD
Agency: DWM

Status:

Facility ID: 13732
Last Modified: 1995-05-16 00:00:00
Incident Phase: CO
NOV Issued: Not reported
NORR Issued: Not reported
45 Day Report: Not reported
Public Meeting Held: Not reported
Corrective Action Planned: Not reported
SOC Sighned: Not reported
Reclassification Report: Not reported
RS Designation: Not reported
Closure Request Date: Not reported
Close-out Report: 1995-02-23 00:00:00

B10
SSE
< 1/8
0.072 mi.
382 ft.

B & S METAL WORKS
614 SOUTH GROVE STREET
HENDERSONVILLE, NC 28739

LUST S118755636
N/A

Site 2 of 3 in cluster B

Relative:
Higher

LUST:

Actual:
2086 ft.

Name: B & S METAL WORKS
Address: 614 SOUTH GROVE STREET
City,State,Zip: HENDERSONVILLE, NC 28739
Facility ID: 00-0-0000010944
UST Number: AS-1317
Incident Number: 13732
Source Type: 3
Date Reported: 01/25/1995
Closure Request: Not reported
Close Out: 03/14/1995

Map ID
Direction
Distance
Elevation

MAP FINDINGS

Site

Database(s)

EDR ID Number
EPA ID Number

B & S METAL WORKS (Continued)

S118755636

Level Of Soil Cleanup Achieved:	Not reported
# Of Supply Wells:	Not reported
Commercial/NonCommercial UST Site:	C
Risk Classification:	L
Risk Class Based On Review:	L
Corrective Action Plan Type:	Not reported
NOV Issue Date:	Not reported
Site Priority:	Not reported
Phase Of LSA Req:	Not reported
Site Risk Reason:	Not reported
Land Use:	Not reported
MTBE:	Not reported
MTBE1:	U
Flag:	1
Flag1:	0
LUR Filed:	Not reported
GPS Confirmed:	32
Current Status:	A
RBCA GW:	Not reported
PETOPT:	Not reported
RPL:	False
CD Num:	23
Reel Num:	0
RPOW:	False
RPOP:	False
Error Flag:	0
Error Code:	Not reported
Valid:	False
Testlat:	Not reported
Regional Officer Project Mgr:	MES
Company:	Not reported
Telephone:	Not reported
5 Min Quad:	Not reported
LUST:	
ERR Type:	Not reported
UST Number:	AS-1317
Facility Id:	13732
Date Occurred:	1995-01-06 00:00:00
Date Reported:	1995-01-25 00:00:00
Owner/Operator:	BOBBY BARNWELL
Ownership:	4
Operation Type:	6
Type:	3
Location:	1
Priority Update:	Not reported
Wells Affected Y/N:	N
Samples Include:	0
7#5 Minute Quad:	N
5 Minute Quad:	Not reported
Pirf/Min Soil:	Not reported
Release Code:	Not reported
Source Code:	Min_Soil
Err Type:	2
Cause:	7
Source:	G
UST Number:	P

Map ID
Direction
Distance
Elevation

MAP FINDINGS

Site

Database(s)

EDR ID Number
EPA ID Number

B & S METAL WORKS (Continued)

S118755636

LUST:

Incident Number: 13732
Last Modified: 5/16/1995
Incident Phase: CO
NOV Issued: Not reported
NORR Issued: Not reported
45 Day Report: Not reported
Public Meeting Held: Not reported
SOC Signed: Not reported
Reclassification Report: Not reported
RS Designation: Not reported
Closure Request Date: Not reported
Close-out Report: 2/23/1995

B11
SE
< 1/8
0.077 mi.
408 ft.

B & S METAL WORKS, INC.
618 OLD SPARTANBURG ROAD
HENDERSONVILLE, NC 28739

UST FINDER 1028504050
UST FINDER RELEASE N/A

Site 3 of 3 in cluster B

Relative:
Higher
Actual:
2095 ft.

UST FINDER:
Object ID: 593368
Facility ID: NC00-0-0000010944
Name: B & S METAL WORKS, INC.
Address: 618 OLD SPARTANBURG ROAD
City,State,Zip: HENDERSONVILLE, NC 28739
Address Match Type: StreetName
Open USTs: 0
Closed USTs: 1
TOS USTs: 0
Population 1500ft: Not reported
Private Wells 1500ft: Not reported
Within 100yr Floodplain: Not reported
Land Use: Not reported
Within SPA: Not reported
SPA PWS Facility ID: Not reported
SPA Water Type: Not reported
SPA Facility Type: Not reported
SPA HUC12: Not reported
Within WHPA: Not reported
WHPA PWS Facility ID: Not reported
WHPA Water Type: Not reported
WHPA Facility Type: Not reported
WHPA HUC12: Not reported
Facility Status: Closed UST(s)
Date of Last Inspection: Not reported
EPA Region: 4
Tribe: Not reported
Coordinate Source: Geocode
X Coord: -82.435193
Y Coord: 35.299137
Latitude: 35.299137
Longitude: -82.435193

UST FINDER:
Object ID: 1339945
Facility ID: NC00-0-0000010944

Map ID
Direction
Distance
Elevation

MAP FINDINGS

Site

Database(s)

EDR ID Number
EPA ID Number

B & S METAL WORKS, INC. (Continued)

1028504050

Tank ID: NC00-0-0000010944_1
Tank Status: Closed
Installation Date: 1980/02/27 16:00:00+00
Removal Date: 1995/01/06 15:59:59+00
Tank Capacity: 1000
Substances: Gasoline, Gas Mix
Tank Wall Type: Single

UST FINDER RELEASE:

Object ID: 269615
Facility ID: NC00-0-0000010944
Lust ID: NC10448
Name: B & S METAL WORKS
Address: 614 SOUTH GROVE STREET
City,State,Zip: HENDERSONVILLE, NC 28739
Address Match Type: Not reported
Reported Date: 1995/01/25 15:59:59+00
Status: No Further Action
Substance: Not reported
Population within 1500ft: 118
Domestic Wells within 1500ft: 0
Land Use: Developed, Low Intensity
Within SPA: No
SPA PWS Facility ID: Not reported
SPA Water Type: Not reported
SPA Facility Type: Not reported
SPA HUC12: Not reported
Within WHPA: No
WHPA PWS Facility ID: Not reported
WHPA Water Type: Not reported
WHPA Facility Type: Not reported
WHPA HUC12: Not reported
Within 100yr Floodplain: No
Tribe: Not reported
EPA Region: 4
NFA Letter 1: Not reported
NFA Letter 2: Not reported
NFA Letter 3: Not reported
NFA Letter 4: Not reported
Closed With Residual Contaminate: Not reported
Coordinate Source: State
X Coord: -82.45336999999999
Y Coord: 35.31019
Latitude: 35.31018999999999
Longitude: -82.45337

C12
WNW
< 1/8
0.082 mi.
433 ft.

SINCLAIR OFFICE SUPPLY
204 SOUTH GROVE STREET
HENDERSONVILLE, NC 28739

Site 1 of 2 in cluster C

UST U003134644
N/A

Relative:
Higher
Actual:
2121 ft.

UST:
Name: SINCLAIR OFFICE SUPPLY
Address: 204 SOUTH GROVE STREET
City,State,Zip: HENDERSONVILLE, NC 28739

Map ID
Direction
Distance
Elevation

MAP FINDINGS

Site

Database(s)

EDR ID Number
EPA ID Number

SINCLAIR OFFICE SUPPLY (Continued)

U003134644

Facility Id: 00-0-0000009632
Contact: SINCLAIR OFFICE SUPPLY
Contact Address1: 202 NORTH MAIN STREET
Contact Address2: Not reported
Contact City/State/Zip: HENDERSONVILLE, NC 28739
FIPS County Desc: Henderson
Latitude: 35.31357
Longitude: -82.4570

[Click here to access the North Carolina DEQ records for this facility:](#)

Tank Id: 1
Tank Status: Removed
Installed Date: 04/18/1975
Perm Close Date: 12/31/1987
Product Name: Gasoline, Gas Mix
Tank Capacity: 2000
Root Tank Id: Not reported
Main Tank: No
Compartment Tank: No
Manifold Tank: Not reported
Commercial: Yes
Regulated: Yes
Other CP Tank: Not reported
Overfill Protection Name: Unknown
Spill Protection Name: Unknown
Leak Detection Name: Not reported
Decode for TCONS_KEY: Single Wall Steel
Decode for PCONS_KEY: Single Wall Steel
Decode for PSYS_KEY: Unknown

C13
WNW
< 1/8
0.082 mi.
433 ft.
Site 2 of 2 in cluster C

SINCLAIR OFFICE SUPPLY
204 SOUTH GROVE STREET
HENDERSONVILLE, NC 28739

UST FINDER 1028502946
N/A

Relative:
Higher
Actual:
2121 ft.

UST FINDER:
Object ID: 593678
Facility ID: NC00-0-0000009632
Name: SINCLAIR OFFICE SUPPLY
Address: 204 SOUTH GROVE STREET
City,State,Zip: HENDERSONVILLE, NC 28739
Address Match Type: StreetAddress
Open USTs: 0
Closed USTs: 1
TOS USTs: 0
Population 1500ft: 190
Private Wells 1500ft: 0
Within 100yr Floodplain: No
Land Use: Developed, Medium Intensity
Within SPA: No
SPA PWS Facility ID: Not reported
SPA Water Type: Not reported
SPA Facility Type: Not reported
SPA HUC12: Not reported
Within WHPA: No

Map ID
Direction
Distance
Elevation

MAP FINDINGS

Site

Database(s)

EDR ID Number
EPA ID Number

SINCLAIR OFFICE SUPPLY (Continued)

1028502946

WHPA PWS Facility ID: Not reported
WHPA Water Type: Not reported
WHPA Facility Type: Not reported
WHPA HUC12: Not reported
Facility Status: Closed UST(s)
Date of Last Inspection: Not reported
EPA Region: 4
Tribe: Not reported
Coordinate Source: Geocode
X Coord: -82.457059
Y Coord: 35.3136420000001
Latitude: 35.313642
Longitude: -82.457059

UST FINDER:

Object ID: 1380783
Facility ID: NC00-0-0000009632
Tank ID: NC00-0-0000009632_1
Tank Status: Closed
Installation Date: 1975/04/18 16:00:00+00
Removal Date: 1987/12/31 16:00:00+00
Tank Capacity: 2000
Substances: Gasoline, Gas Mix
Tank Wall Type: Single

D14
West
< 1/8
0.087 mi.
461 ft.

VILLAGE CLEANERS
221 E BARNWELL
HENDERSONVILLE, NC 28739

EDR Hist Cleaner **1020114627**
N/A

Relative:
Higher

EDR Hist Cleaner

Actual:
2102 ft.

Year:	Name:	Type:
1988	VILLAGE CLEANERS	Drycleaning Plants, Except Rugs
1989	VILLAGE CLEANERS	Drycleaning Plants, Except Rugs, NEC
1990	VILLAGE CLEANERS	Drycleaning Plants, Except Rugs, NEC
1991	VILLAGE CLEANERS	Drycleaning Plants, Except Rugs, NEC
1992	VILLAGE CLEANERS	Drycleaning Plants, Except Rugs, NEC
1993	VILLAGE CLEANERS	Drycleaning Plants, Except Rugs, NEC

E15
SE
< 1/8
0.097 mi.
510 ft.

PACE BROTHERS CONST. CO., INC.
619 OLD SPARTANBURG ROAD
HENDERSONVILLE, NC 28739

UST FINDER **1028510213**
N/A

Relative:
Higher

UST FINDER:

Actual:
2111 ft.

Object ID: 593369
Facility ID: NC00-0-0000018062
Name: PACE BROTHERS CONST. CO., INC.
Address: 619 OLD SPARTANBURG ROAD
City,State,Zip: HENDERSONVILLE, NC 28739
Address Match Type: StreetName
Open USTs: 0
Closed USTs: 3

Map ID
Direction
Distance
Elevation

MAP FINDINGS

Site

Database(s)

EDR ID Number
EPA ID Number

PACE BROTHERS CONST. CO., INC. (Continued)

1028510213

TOS USTs: 0
Population 1500ft: Not reported
Private Wells 1500ft: Not reported
Within 100yr Floodplain: Not reported
Land Use: Not reported
Within SPA: Not reported
SPA PWS Facility ID: Not reported
SPA Water Type: Not reported
SPA Facility Type: Not reported
SPA HUC12: Not reported
Within WHPA: Not reported
WHPA PWS Facility ID: Not reported
WHPA Water Type: Not reported
WHPA Facility Type: Not reported
WHPA HUC12: Not reported
Facility Status: Closed UST(s)
Date of Last Inspection: Not reported
EPA Region: 4
Tribe: Not reported
Coordinate Source: Geocode
X Coord: -82.435193
Y Coord: 35.299137
Latitude: 35.299137
Longitude: -82.435193

UST FINDER:

Object ID: 1378191
Facility ID: NC00-0-0000018062
Tank ID: NC00-0-0000018062_3
Tank Status: Closed
Installation Date: 1981/03/14 16:00:00+00
Removal Date: 1988/09/30 16:00:00+00
Tank Capacity: 1000
Substances: Gasoline, Gas Mix
Tank Wall Type: Single

Object ID: 1345202
Facility ID: NC00-0-0000018062
Tank ID: NC00-0-0000018062_1
Tank Status: Closed
Installation Date: 1981/03/14 16:00:00+00
Removal Date: 1993/12/31 15:59:59+00
Tank Capacity: 1000
Substances: Diesel
Tank Wall Type: Single

Object ID: 1345203
Facility ID: NC00-0-0000018062
Tank ID: NC00-0-0000018062_4
Tank Status: Closed
Installation Date: 1981/03/14 16:00:00+00
Removal Date: 1993/12/31 15:59:59+00
Tank Capacity: 500
Substances: Gasoline, Gas Mix
Tank Wall Type: Single

Map ID
Direction
Distance
Elevation

MAP FINDINGS

Site

Database(s)

EDR ID Number
EPA ID Number

E16
SE
< 1/8
0.097 mi.
510 ft.

PACE BROTHERS CONST. CO., INC.
619 OLD SPARTANBURG ROAD
HENDERSONVILLE, NC 28739

UST **U003136791**
N/A

Site 2 of 2 in cluster E

Relative:
Higher

UST:

Actual:
2111 ft.

Name: PACE BROTHERS CONST. CO., INC.
Address: 619 OLD SPARTANBURG ROAD
City,State,Zip: HENDERSONVILLE, NC 28739
Facility Id: 00-0-0000018062
Contact: PACE BROTHERS CONST. CO., INC.
Contact Address1: 619 OLD SPARTANBURG ROAD
Contact Address2: Not reported
Contact City/State/Zip: HENDERSONVILLE, NC 28739
FIPS County Desc: Henderson
Latitude: 35.30685
Longitude: -82.4571

[Click here to access the North Carolina DEQ records for this facility:](#)

Tank Id: 1
Tank Status: Removed
Installed Date: 03/14/1981
Perm Close Date: 12/31/1993
Product Name: Diesel
Tank Capacity: 1000
Root Tank Id: Not reported
Main Tank: No
Compartment Tank: No
Manifold Tank: Not reported
Commercial: Yes
Regulated: Yes
Other CP Tank: Not reported
Overfill Protection Name: Unknown
Spill Protection Name: Unknown
Leak Detection Name: Not reported
Decode for TCONS_KEY: Single Wall Steel
Decode for PCONS_KEY: Single Wall Steel
Decode for PSYS_KEY: Unknown

Tank Id: 3
Tank Status: Removed
Installed Date: 03/14/1981
Perm Close Date: 12/31/1993
Product Name: Gasoline, Gas Mix
Tank Capacity: 1000
Root Tank Id: Not reported
Main Tank: No
Compartment Tank: No
Manifold Tank: Not reported
Commercial: Yes
Regulated: Yes
Other CP Tank: Not reported
Overfill Protection Name: Unknown
Spill Protection Name: Unknown
Leak Detection Name: Not reported

Map ID
Direction
Distance
Elevation

MAP FINDINGS

Site

Database(s)

EDR ID Number
EPA ID Number

PACE BROTHERS CONST. CO., INC. (Continued)

U003136791

Decode for TCONS_KEY: Single Wall Steel
Decode for PCONS_KEY: Single Wall Steel
Decode for PSYS_KEY: Unknown

Tank Id: 4
Tank Status: Removed
Installed Date: 03/14/1981
Perm Close Date: 12/31/1993
Product Name: Gasoline, Gas Mix
Tank Capacity: 500
Root Tank Id: Not reported
Main Tank: No
Compartment Tank: No
Manifold Tank: Not reported
Commercial: Yes
Regulated: Yes
Other CP Tank: Not reported
Overfill Protection Name: Unknown
Spill Protection Name: Unknown
Leak Detection Name: Not reported
Decode for TCONS_KEY: Single Wall Steel
Decode for PCONS_KEY: Single Wall Steel
Decode for PSYS_KEY: Unknown

F17
SW
< 1/8
0.120 mi.
633 ft.
TOWN & COUNTRY MOTORS
416 S KING ST
HENDERSONVILLE, NC 28792
Site 1 of 8 in cluster F

UST FINDER 1028519508
UST FINDER RELEASE N/A

Relative:
Higher
Actual:
2087 ft.

UST FINDER:
Object ID: 593624
Facility ID: NC00-0-0000032467
Name: TOWN & COUNTRY MOTORS
Address: 416 S KING ST
City,State,Zip: HENDERSONVILLE, NC 28792
Address Match Type: PointAddress
Open USTs: 0
Closed USTs: 1
TOS USTs: 0
Population 1500ft: 60
Private Wells 1500ft: 0
Within 100yr Floodplain: Yes
Land Use: Developed, Medium Intensity
Within SPA: No
SPA PWS Facility ID: Not reported
SPA Water Type: Not reported
SPA Facility Type: Not reported
SPA HUC12: Not reported
Within WHPA: No
WHPA PWS Facility ID: Not reported
WHPA Water Type: Not reported
WHPA Facility Type: Not reported
WHPA HUC12: Not reported
Facility Status: Closed UST(s)
Date of Last Inspection: Not reported
EPA Region: 4

Map ID
Direction
Distance
Elevation

MAP FINDINGS

Site

Database(s)

EDR ID Number
EPA ID Number

TOWN & COUNTRY MOTORS (Continued)

1028519508

Tribe: Not reported
Coordinate Source: Geocode
X Coord: -82.457979
Y Coord: 35.3107870000001
Latitude: 35.310787
Longitude: -82.457979

UST FINDER:

Object ID: 1339961
Facility ID: NC00-0-0000032467
Tank ID: NC00-0-0000032467_1
Tank Status: Closed
Installation Date: 1986/01/01 16:00:00+00
Removal Date: 1995/01/05 15:59:59+00
Tank Capacity: 500
Substances: Gasoline, Gas Mix
Tank Wall Type: Single

UST FINDER RELEASE:

Object ID: 269593
Facility ID: NC00-0-0000032467
Lust ID: NC2310
Name: TOWN & COUNTRY MOTORS
Address: 416 KING ST.
City,State,Zip: HENDERSONVILLE, NC 28792
Address Match Type: PointAddress
Reported Date: Not reported
Status: No Further Action
Substance: Not reported
Population within 1500ft: 60
Domestic Wells within 1500ft: 0
Land Use: Developed, Medium Intensity
Within SPA: No
SPA PWS Facility ID: Not reported
SPA Water Type: Not reported
SPA Facility Type: Not reported
SPA HUC12: Not reported
Within WHPA: No
WHPA PWS Facility ID: Not reported
WHPA Water Type: Not reported
WHPA Facility Type: Not reported
WHPA HUC12: Not reported
Within 100yr Floodplain: Yes
Tribe: Not reported
EPA Region: 4
NFA Letter 1: Not reported
NFA Letter 2: Not reported
NFA Letter 3: Not reported
NFA Letter 4: Not reported
Closed With Residual Contaminate: Not reported
Coordinate Source: Geocode
X Coord: -82.45798
Y Coord: 35.3107900000001
Latitude: 35.310789999999999
Longitude: -82.45798

Map ID
Direction
Distance
Elevation

MAP FINDINGS

Site

Database(s)

EDR ID Number
EPA ID Number

F18
SW
< 1/8
0.120 mi.
633 ft.

TOWN & COUNTRY MOTORS
416 S KING ST
HENDERSONVILLE, NC 28792

Site 2 of 8 in cluster F

UST **U003146987**
N/A

Relative:
Higher

UST:

Actual:
2087 ft.

Name: TOWN & COUNTRY MOTORS
Address: 416 S KING ST
City,State,Zip: HENDERSONVILLE, NC 28792
Facility Id: 00-0-0000032467
Contact: T & C INVESTMENTS, INC
Contact Address1: 416 S KING ST
Contact Address2: Not reported
Contact City/State/Zip: HENDERSONVILLE, NC 28792-5063
FIPS County Desc: Henderson
Latitude: 35.31078
Longitude: -82.4578

[Click here to access the North Carolina DEQ records for this facility:](#)

Tank Id: 1
Tank Status: Removed
Installed Date: 01/01/1986
Perm Close Date: 01/05/1995
Product Name: Gasoline, Gas Mix
Tank Capacity: 500
Root Tank Id: Not reported
Main Tank: No
Compartment Tank: No
Manifold Tank: Not reported
Commercial: Yes
Regulated: Yes
Other CP Tank: Not reported
Overfill Protection Name: Unknown
Spill Protection Name: Unknown
Leak Detection Name: Not reported
Decode for TCONS_KEY: Single Wall Steel/FRP
Decode for PCONS_KEY: Single Wall FRP
Decode for PSYS_KEY: Unknown

F19
WSW
< 1/8
0.122 mi.
642 ft.

MAYTAG WASHERAMA
120 EAST CASWELL
HENDERSONVILLE, NC

Site 3 of 8 in cluster F

DRYCLEANERS **S125084388**
N/A

Relative:
Higher

DRYCLEANERS:

Actual:
2104 ft.

Name: MAYTAG WASHERAMA
Address: 120 EAST CASWELL
City,State,Zip: HENDERSONVILLE, NC
Facility ID: Not reported
Status: Not reported
Priority: Not reported
Rank: Not reported
Lat/Long: Not reported
Shopping Center: Not reported
Certified Date: Not reported
Project Manager: Not reported

Map ID
Direction
Distance
Elevation

MAP FINDINGS

Site

Database(s)

EDR ID Number
EPA ID Number

MAYTAG WASHERAMA (Continued)

S125084388

Phone Number: Not reported
X Coordinates: -82.4582898
Y Coordinates: 35.3113471
Object ID: Not reported
Comments: Hendersonville 1967 City Directory, Laundries-Self Service Listing

F20
SW
< 1/8
0.122 mi.
646 ft.

W A BAXTER OIL CO INC
420 S KING ST
HENDERSONVILLE, NC 00000

AST A100187276
N/A

Site 4 of 8 in cluster F

Relative:
Higher

AST:

Actual:
2088 ft.

Name: W A BAXTER OIL CO INC
Address: 420 S KING ST
City,State,Zip: HENDERSONVILLE, NC 00000
Facility Id: 45012
Registration Number: 45002012
Certificate Number: Not reported
Status Change: Not reported
Date Change: Not reported
Date Application Received: Not reported
Owner Name: Not reported
Facility Phone: Not reported
Coordinate Source: Not reported
Certificate of Registration Issued: Not reported
Lat/Long: Not reported

D21
West
< 1/8
0.123 mi.
647 ft.

CAROLINA CLEANERS
120 E BARNWELL ST
HENDERSONVILLE, NC 28792

DRYCLEANERS S117666802
N/A

Site 2 of 5 in cluster D

Relative:
Higher

DRYCLEANERS:

Actual:
2120 ft.

Name: CAROLINA CLEANERS
Address: 120 E BARNWELL ST
City,State,Zip: HENDERSONVILLE, NC 28792-5200
Facility ID: DC450002
Status: Assessment
Priority: Low
Rank: R4
Lat/Long: Not reported
Shopping Center: Not reported
Certified Date: 09/19/2002
Project Manager: Scott Stupak
Phone Number: (919)707-8359
X Coordinates: Not reported
Y Coordinates: Not reported
Object ID: Not reported
Comments: Not reported

Name: CAROLINA CLEANERS II
Address: 120 E. BARNWELL STREET
City,State,Zip: HENDERSONVILLE, NC
Facility ID: 450001C

Map ID
Direction
Distance
Elevation

MAP FINDINGS

Site

Database(s)

EDR ID Number
EPA ID Number

CAROLINA CLEANERS (Continued)

S117666802

Status: Not reported
Priority: Not reported
Rank: Not reported
Lat/Long: Not reported
Shopping Center: Not reported
Certified Date: Not reported
Project Manager: Not reported
Phone Number: Not reported
X Coordinates: Not reported
Y Coordinates: Not reported
Object ID: Not reported
Comments: Full Service (Closed)

Name: CAROLINA CLEANERS II
Address: 120 E. BARNWELL STREET
City,State,Zip: HENDERSONVILLE, NC
Facility ID: 450001C
Status: Not reported
Priority: Not reported
Rank: Not reported
Lat/Long: Not reported
Shopping Center: Not reported
Certified Date: Not reported
Project Manager: Neshonda Cobbs
Phone Number: 704-235-2215
X Coordinates: -82.458389
Y Coordinates: 35.312335
Object ID: 116
Comments: Full Service (Closed) Date Established: 1/1/1980

Name: CAROLINA CLEANERS
Address: 120 E BARNWELL ST
City,State,Zip: HENDERSONVILLE, NC 28792-5200
Facility ID: DC450002
Status: Assessment
Priority: Low
Rank: R4
Lat/Long: Not reported
Shopping Center: Not reported
Certified Date: Not reported
Project Manager: Scott Stupak
Phone Number: (919)707-8359
X Coordinates: -82.458316
Y Coordinates: 35.312235
Object ID: 249
Comments: Contaminated

Name: CAROLINA CLEANERS
Address: 120 E BARNWELL ST
City,State,Zip: HENDERSONVILLE, NC 28739
Facility ID: Not reported
Status: Not reported
Priority: Not reported
Rank: Not reported
Lat/Long: Not reported
Shopping Center: Not reported
Certified Date: Not reported

Map ID
Direction
Distance
Elevation

MAP FINDINGS

Site

Database(s)

EDR ID Number
EPA ID Number

CAROLINA CLEANERS (Continued)

S117666802

Project Manager: Not reported
Phone Number: Not reported
X Coordinates: -82.4583027
Y Coordinates: 35.3122969
Object ID: Not reported
Comments: Not reported

D22 **NCDSCA DC450002(CAROLINA CLEANERS)**
West **120 N BARNWELL ST**
< 1/8 **HENDERSONVILLE, NC 28792**

RCRA-VSQG **1010323478**
E MANIFEST **NCR000143487**

0.123 mi.
647 ft.

Site 3 of 5 in cluster D

Relative:
Higher

Actual:
2120 ft.

RCRA Listings:
Date Form Received by Agency: 20230626
Handler Name: Ncdsca Dc450002(Carolina Cleaners)
Handler Address: E Barnwell St
Handler City,State,Zip: HENDERSONVILLE, NC 28792
EPA ID: NCR000143487
Contact Name: SCOTT STUPAK
Contact Address: MAIL SERVICE CENTER
Contact City,State,Zip: RALEIGH, NC 27699-1646
Contact Telephone: 919-707-8359
Contact Fax: Not reported
Contact Email: SCOTT.STUPAK@DEQ.NC.GOV
Contact Title: PROJECT MANAGER
EPA Region: 04
Land Type: Private
Federal Waste Generator Description: Conditionally Exempt Small Quantity Generator
Non-Notifier: Not reported
Biennial Report Cycle: Not reported
Accessibility: Not reported
Active Site Indicator: Handler Activities
State District Owner: Not reported
State District: Not reported
Mailing Address: MAIL SERVICE CENTER
Mailing City,State,Zip: RALEIGH, NC 27699-1646
Owner Name: Barnwell King Street Properties, Llc
Owner Type: Private
Operator Name: Petitioner(S) For Dsca Site Id Dc450002
Operator Type: Other
Short-Term Generator Activity: No
Importer Activity: No
Mixed Waste Generator: No
Transporter Activity: No
Transfer Facility Activity: No
Recycler Activity with Storage: No
Small Quantity On-Site Burner Exemption: No
Smelting Melting and Refining Furnace Exemption: No
Underground Injection Control: No
Off-Site Waste Receipt: No
Universal Waste Indicator: No
Universal Waste Destination Facility: No
Federal Universal Waste: No
Active Site State-Reg Handler: ---
Federal Facility Indicator: Not reported
Hazardous Secondary Material Indicator: N
Sub-Part K Indicator: Not reported

Map ID
Direction
Distance
Elevation

MAP FINDINGS

Site

Database(s)

EDR ID Number
EPA ID Number

NCDSCA DC450002(CAROLINA CLEANERS) (Continued)

1010323478

2018 GPRA Permit Baseline:	Not on the Baseline
2018 GPRA Renewals Baseline:	Not on the Baseline
202 GPRA Corrective Action Baseline:	No
Subject to Corrective Action Universe:	No
Non-TSDFs Where RCRA CA has Been Imposed Universe:	No
Corrective Action Priority Ranking:	No NCAPS ranking
Environmental Control Indicator:	No
Institutional Control Indicator:	No
Human Exposure Controls Indicator:	N/A
Groundwater Controls Indicator:	N/A
Significant Non-Complier Universe:	No
Unaddressed Significant Non-Complier Universe:	No
Addressed Significant Non-Complier Universe:	No
Significant Non-Complier With a Compliance Schedule Universe:	No
Financial Assurance Required:	Not reported
Handler Date of Last Change:	20230627
Recognized Trader-Importer:	No
Recognized Trader-Exporter:	No
Importer of Spent Lead Acid Batteries:	No
Exporter of Spent Lead Acid Batteries:	No
Recycler Activity Without Storage:	No
Manifest Broker:	No
Sub-Part P Indicator:	No

Biennial: List of Years

Year: 2013

[Click Here for Biennial Reporting System Data:](#)

Year: 2011

[Click Here for Biennial Reporting System Data:](#)

Year: 2009

[Click Here for Biennial Reporting System Data:](#)

Year: 2007

[Click Here for Biennial Reporting System Data:](#)

Hazardous Waste Summary:

Waste Code: F002

Waste Description: The Following Spent Halogenated Solvents: Tetrachloroethylene, Methylene Chloride, Trichloroethylene, 1,1,1-Trichloroethane, Chlorobenzene, 1,1,2-Trichloro-1,2,2-Trifluoroethane, Ortho-Dichlorobenzene, Trichlorofluoromethane, And 1,1,2, Trichloroethane; All Spent Solvent Mixtures/Blends Containing, Before Use, A Total Of Ten Percent Or More (By Volume) Of One Or More Of The Above Halogenated Solvents Or Those Solvents Listed In F001, F004, And F005; And Still Bottoms From The Recovery Of These Spent Solvents And Spent Solvent Mixtures.

Handler - Owner Operator:

Owner/Operator Indicator: Owner

Owner/Operator Name: HELEN MOXLEY

Legal Status: Private

Date Became Current: 20030218

Date Ended Current: Not reported

Map ID
Direction
Distance
Elevation

MAP FINDINGS

Site

Database(s)

EDR ID Number
EPA ID Number

NCDSCA DC450002(CAROLINA CLEANERS) (Continued)

1010323478

Owner/Operator Address: 1715 BLUE BIRD DRIVE
Owner/Operator City,State,Zip: HENDERSONVILLE, NC 28792
Owner/Operator Telephone: 828-692-8209
Owner/Operator Telephone Ext: Not reported
Owner/Operator Fax: Not reported
Owner/Operator Email: Not reported

Owner/Operator Indicator: Operator
Owner/Operator Name: PETITIONER(S) FOR DSCA SITE ID 045-0002
Legal Status: Private
Date Became Current: 20020919
Date Ended Current: Not reported
Owner/Operator Address: Not reported
Owner/Operator City,State,Zip: Not reported
Owner/Operator Telephone: Not reported
Owner/Operator Telephone Ext: Not reported
Owner/Operator Fax: Not reported
Owner/Operator Email: Not reported

Owner/Operator Indicator: Owner
Owner/Operator Name: HELEN MOXLEY
Legal Status: Private
Date Became Current: 20030218
Date Ended Current: Not reported
Owner/Operator Address: 1715 BLUE BIRD DR
Owner/Operator City,State,Zip: HENDERSONVILLE, NC 28792
Owner/Operator Telephone: Not reported
Owner/Operator Telephone Ext: Not reported
Owner/Operator Fax: Not reported
Owner/Operator Email: Not reported

Owner/Operator Indicator: Owner
Owner/Operator Name: HELEN MOXLEY
Legal Status: Private
Date Became Current: 20030218
Date Ended Current: Not reported
Owner/Operator Address: 1715 BLUE BIRD DRIVE
Owner/Operator City,State,Zip: HENDERSONVILLE, NC 28792
Owner/Operator Telephone: 828-692-8209
Owner/Operator Telephone Ext: Not reported
Owner/Operator Fax: Not reported
Owner/Operator Email: Not reported

Owner/Operator Indicator: Operator
Owner/Operator Name: PETITIONER(S) FOR DSCA SITE ID 045-0002
Legal Status: Other
Date Became Current: 20020919
Date Ended Current: Not reported
Owner/Operator Address: 1646 MAIL SERVICE CENTER
Owner/Operator City,State,Zip: RALEIGH, NC 27699-1646
Owner/Operator Telephone: 919-707-8359
Owner/Operator Telephone Ext: Not reported
Owner/Operator Fax: Not reported
Owner/Operator Email: Not reported

Owner/Operator Indicator: Owner
Owner/Operator Name: HELEN MOXLEY

Map ID
Direction
Distance
Elevation

MAP FINDINGS

Site

Database(s)

EDR ID Number
EPA ID Number

NCDSCA DC450002(CAROLINA CLEANERS) (Continued)

1010323478

Legal Status: Private
Date Became Current: 20030218
Date Ended Current: Not reported
Owner/Operator Address: 1715 BLUE BIRD DR
Owner/Operator City,State,Zip: HENDERSONVILLE, NC 28792
Owner/Operator Telephone: Not reported
Owner/Operator Telephone Ext: Not reported
Owner/Operator Fax: Not reported
Owner/Operator Email: Not reported

Owner/Operator Indicator: Owner
Owner/Operator Name: HELEN MOXLEY
Legal Status: Private
Date Became Current: 20030218
Date Ended Current: Not reported
Owner/Operator Address: 1715 BLUE BIRD DRIVE
Owner/Operator City,State,Zip: HENDERSONVILLE, NC 28792
Owner/Operator Telephone: 828-692-8209
Owner/Operator Telephone Ext: Not reported
Owner/Operator Fax: Not reported
Owner/Operator Email: Not reported

Owner/Operator Indicator: Owner
Owner/Operator Name: HELEN MOXLEY
Legal Status: Private
Date Became Current: 20030218
Date Ended Current: Not reported
Owner/Operator Address: 1715 BLUE BIRD DRIVE
Owner/Operator City,State,Zip: HENDERSONVILLE, NC 28792
Owner/Operator Telephone: Not reported
Owner/Operator Telephone Ext: Not reported
Owner/Operator Fax: Not reported
Owner/Operator Email: Not reported

Owner/Operator Indicator: Operator
Owner/Operator Name: PETITIONER(S) FOR DSCA SITE ID 045-0002
Legal Status: Other
Date Became Current: 20020919
Date Ended Current: Not reported
Owner/Operator Address: 1646 MAIL SERVICE CENTER
Owner/Operator City,State,Zip: RALEIGH, NC 27699-1646
Owner/Operator Telephone: 919-707-8359
Owner/Operator Telephone Ext: Not reported
Owner/Operator Fax: Not reported
Owner/Operator Email: Not reported

Owner/Operator Indicator: Operator
Owner/Operator Name: PETITIONER(S) FOR DSCA SITE ID 045-0002
Legal Status: Other
Date Became Current: 20020919
Date Ended Current: Not reported
Owner/Operator Address: Not reported
Owner/Operator City,State,Zip: Not reported
Owner/Operator Telephone: Not reported
Owner/Operator Telephone Ext: Not reported
Owner/Operator Fax: Not reported
Owner/Operator Email: Not reported

Map ID
Direction
Distance
Elevation

MAP FINDINGS

Site

Database(s)

EDR ID Number
EPA ID Number

NCDSCA DC450002(CAROLINA CLEANERS) (Continued)

1010323478

Owner/Operator Indicator: Owner
Owner/Operator Name: HELEN MOXLEY
Legal Status: Private
Date Became Current: 20030218
Date Ended Current: Not reported
Owner/Operator Address: 1715 BLUE BIRD DRIVE
Owner/Operator City,State,Zip: HENDERSONVILLE, NC 28792
Owner/Operator Telephone: Not reported
Owner/Operator Telephone Ext: Not reported
Owner/Operator Fax: Not reported
Owner/Operator Email: Not reported

Owner/Operator Indicator: Operator
Owner/Operator Name: PETITIONER(S) FOR DSCA SITE ID 045-0002
Legal Status: Other
Date Became Current: 20020919
Date Ended Current: Not reported
Owner/Operator Address: 1646 MAIL SERVICE CENTER
Owner/Operator City,State,Zip: RALEIGH, NC 27699-1646
Owner/Operator Telephone: 919-707-8359
Owner/Operator Telephone Ext: Not reported
Owner/Operator Fax: Not reported
Owner/Operator Email: Not reported

Owner/Operator Indicator: Owner
Owner/Operator Name: HELEN MOXLEY
Legal Status: Private
Date Became Current: 20030218
Date Ended Current: Not reported
Owner/Operator Address: 1715 BLUE BIRD DRIVE
Owner/Operator City,State,Zip: HENDERSONVILLE, NC 28792
Owner/Operator Telephone: 828-692-8209
Owner/Operator Telephone Ext: Not reported
Owner/Operator Fax: Not reported
Owner/Operator Email: Not reported

Owner/Operator Indicator: Operator
Owner/Operator Name: PETITIONER(S) FOR DSCA SITE ID DC450002
Legal Status: Other
Date Became Current: 20020919
Date Ended Current: Not reported
Owner/Operator Address: 1646 MAIL SERVICE CENTER
Owner/Operator City,State,Zip: RALEIGH, NC 27699-1646
Owner/Operator Telephone: 919-707-8359
Owner/Operator Telephone Ext: Not reported
Owner/Operator Fax: Not reported
Owner/Operator Email: SCOTT.STUPAK@NCDENR.GOV

Owner/Operator Indicator: Owner
Owner/Operator Name: BARNWELL KING STREET PROPERTIES, LLC
Legal Status: Private
Date Became Current: 20210514
Date Ended Current: Not reported
Owner/Operator Address: 303 S CHURCH ST
Owner/Operator City,State,Zip: HENDERSONVILLE, NC 28792
Owner/Operator Telephone: Not reported
Owner/Operator Telephone Ext: Not reported

Map ID
Direction
Distance
Elevation

MAP FINDINGS

Site

Database(s)

EDR ID Number
EPA ID Number

NCDSCA DC450002(CAROLINA CLEANERS) (Continued)

1010323478

Owner/Operator Fax:	Not reported
Owner/Operator Email:	Not reported
Owner/Operator Indicator:	Operator
Owner/Operator Name:	PETITIONER(S) FOR DSCA SITE ID 045-0002
Legal Status:	Other
Date Became Current:	20020919
Date Ended Current:	Not reported
Owner/Operator Address:	1646 MAIL SERVICE CENTER
Owner/Operator City,State,Zip:	RALEIGH, NC 27699-1646
Owner/Operator Telephone:	919-707-8359
Owner/Operator Telephone Ext:	Not reported
Owner/Operator Fax:	Not reported
Owner/Operator Email:	Not reported
Owner/Operator Indicator:	Operator
Owner/Operator Name:	PETITIONER(S) FOR DSCA SITE ID 045-0002
Legal Status:	Other
Date Became Current:	20020919
Date Ended Current:	Not reported
Owner/Operator Address:	1646 MAIL SERVICE CENTER
Owner/Operator City,State,Zip:	RALEIGH, NC 27699-1646
Owner/Operator Telephone:	919-707-8359
Owner/Operator Telephone Ext:	Not reported
Owner/Operator Fax:	Not reported
Owner/Operator Email:	Not reported
Owner/Operator Indicator:	Owner
Owner/Operator Name:	HELEN MOXLEY
Legal Status:	Private
Date Became Current:	20020919
Date Ended Current:	Not reported
Owner/Operator Address:	1715 BLUE BIRD DR
Owner/Operator City,State,Zip:	HENDERSONVILLE, NC 28792
Owner/Operator Telephone:	Not reported
Owner/Operator Telephone Ext:	Not reported
Owner/Operator Fax:	Not reported
Owner/Operator Email:	Not reported
Owner/Operator Indicator:	Operator
Owner/Operator Name:	PETITIONER(S) FOR DSCA SITE ID DC450002
Legal Status:	Other
Date Became Current:	20020919
Date Ended Current:	Not reported
Owner/Operator Address:	1646 MAIL SERVICE CENTER
Owner/Operator City,State,Zip:	RALEIGH, NC 27699-1646
Owner/Operator Telephone:	919-707-8359
Owner/Operator Telephone Ext:	Not reported
Owner/Operator Fax:	Not reported
Owner/Operator Email:	SCOTT.STUPAK@NCDENR.GOV
Owner/Operator Indicator:	Operator
Owner/Operator Name:	PETITIONER FOR DSCA SITE ID 045-0002
Legal Status:	Private
Date Became Current:	20020919
Date Ended Current:	Not reported
Owner/Operator Address:	Not reported

Map ID
Direction
Distance
Elevation

MAP FINDINGS

Site

Database(s)

EDR ID Number
EPA ID Number

NCDSCA DC450002(CAROLINA CLEANERS) (Continued)

1010323478

Owner/Operator City,State,Zip:	Not reported
Owner/Operator Telephone:	Not reported
Owner/Operator Telephone Ext:	Not reported
Owner/Operator Fax:	Not reported
Owner/Operator Email:	Not reported
Owner/Operator Indicator:	Operator
Owner/Operator Name:	PETITIONER(S) FOR DSCA SITE ID DC450002
Legal Status:	Other
Date Became Current:	20020919
Date Ended Current:	Not reported
Owner/Operator Address:	1646 MAIL SERVICE CENTER
Owner/Operator City,State,Zip:	RALEIGH, NC 27699-1646
Owner/Operator Telephone:	919-707-8359
Owner/Operator Telephone Ext:	Not reported
Owner/Operator Fax:	Not reported
Owner/Operator Email:	SCOTT.STUPAK@NCDENR.GOV
Owner/Operator Indicator:	Owner
Owner/Operator Name:	HELEN MOXLEY
Legal Status:	Private
Date Became Current:	20030218
Date Ended Current:	Not reported
Owner/Operator Address:	1715 BLUE BIRD DRIVE
Owner/Operator City,State,Zip:	HENDERSONVILLE, NC 28792
Owner/Operator Telephone:	Not reported
Owner/Operator Telephone Ext:	Not reported
Owner/Operator Fax:	Not reported
Owner/Operator Email:	Not reported
Owner/Operator Indicator:	Owner
Owner/Operator Name:	HELEN MOXLEY
Legal Status:	Private
Date Became Current:	20030218
Date Ended Current:	Not reported
Owner/Operator Address:	1715 BLUE BIRD DRIVE
Owner/Operator City,State,Zip:	HENDERSONVILLE, NC 28792
Owner/Operator Telephone:	828-692-8209
Owner/Operator Telephone Ext:	Not reported
Owner/Operator Fax:	Not reported
Owner/Operator Email:	Not reported
Owner/Operator Indicator:	Operator
Owner/Operator Name:	PETITIONER(S) FOR DSCA SITE ID 045-0002
Legal Status:	Private
Date Became Current:	20020919
Date Ended Current:	Not reported
Owner/Operator Address:	Not reported
Owner/Operator City,State,Zip:	Not reported
Owner/Operator Telephone:	Not reported
Owner/Operator Telephone Ext:	Not reported
Owner/Operator Fax:	Not reported
Owner/Operator Email:	Not reported
Owner/Operator Indicator:	Operator
Owner/Operator Name:	PETITIONER(S) FOR DSCA SITE ID 045-0002
Legal Status:	Other

Map ID
Direction
Distance
Elevation

MAP FINDINGS

Site

Database(s)

EDR ID Number
EPA ID Number

NCDSCA DC450002(CAROLINA CLEANERS) (Continued)

1010323478

Date Became Current: 20020919
Date Ended Current: Not reported
Owner/Operator Address: 1646 MAIL SERVICE CTR
Owner/Operator City,State,Zip: RALEIGH, NC 27699
Owner/Operator Telephone: 919-508-8576
Owner/Operator Telephone Ext: Not reported
Owner/Operator Fax: Not reported
Owner/Operator Email: Not reported

Owner/Operator Indicator: Operator
Owner/Operator Name: PETITIONER(S) FOR DSCA SITE ID 045-0002
Legal Status: Other
Date Became Current: 20020919
Date Ended Current: Not reported
Owner/Operator Address: 1646 MAIL SERVICE CTR
Owner/Operator City,State,Zip: RALEIGH, NC 27699
Owner/Operator Telephone: 919-508-8576
Owner/Operator Telephone Ext: Not reported
Owner/Operator Fax: Not reported
Owner/Operator Email: Not reported

Owner/Operator Indicator: Owner
Owner/Operator Name: HELEN MOXLEY
Legal Status: Private
Date Became Current: 20030218
Date Ended Current: Not reported
Owner/Operator Address: 1715 BLUE BIRD DRIVE
Owner/Operator City,State,Zip: HENDERSONVILLE, NC 28792
Owner/Operator Telephone: Not reported
Owner/Operator Telephone Ext: Not reported
Owner/Operator Fax: Not reported
Owner/Operator Email: Not reported

Owner/Operator Indicator: Owner
Owner/Operator Name: HELEN MOXLEY
Legal Status: Private
Date Became Current: 20030218
Date Ended Current: Not reported
Owner/Operator Address: 1715 BLUE BIRD DRIVE
Owner/Operator City,State,Zip: HENDERSONVILLE, NC 28792
Owner/Operator Telephone: 828-692-8209
Owner/Operator Telephone Ext: Not reported
Owner/Operator Fax: Not reported
Owner/Operator Email: Not reported

Historic Generators:

Receive Date: 20100225
Handler Name: NCDSCA 045-0002(VILLAGE ONE HOUR CLEANERS)
Federal Waste Generator Description: Large Quantity Generator
State District Owner: Not reported
Large Quantity Handler of Universal Waste: No
Recognized Trader Importer: No
Recognized Trader Exporter: No
Spent Lead Acid Battery Importer: No
Spent Lead Acid Battery Exporter: No
Current Record: No
Non Storage Recycler Activity: Not reported

Map ID
Direction
Distance
Elevation

MAP FINDINGS

Site

Database(s)

EDR ID Number
EPA ID Number

NCDSCA DC450002(CAROLINA CLEANERS) (Continued)

1010323478

Electronic Manifest Broker: Not reported

Receive Date: 20120316
Handler Name: NCDSCA 045-0002(CAROLINA CLEANERS)
Federal Waste Generator Description: Large Quantity Generator
State District Owner: Not reported
Large Quantity Handler of Universal Waste: No
Recognized Trader Importer: No
Recognized Trader Exporter: No
Spent Lead Acid Battery Importer: No
Spent Lead Acid Battery Exporter: No
Current Record: No
Non Storage Recycler Activity: Not reported
Electronic Manifest Broker: Not reported

Receive Date: 20140403
Handler Name: NCDSCA 045-0002(CAROLINA CLEANERS)
Federal Waste Generator Description: Small Quantity Generator
State District Owner: Not reported
Large Quantity Handler of Universal Waste: No
Recognized Trader Importer: No
Recognized Trader Exporter: No
Spent Lead Acid Battery Importer: No
Spent Lead Acid Battery Exporter: No
Current Record: No
Non Storage Recycler Activity: Not reported
Electronic Manifest Broker: Not reported

Receive Date: 20070110
Handler Name: NCDSCA 045-0002 (VILLAGE ONE HOUR)
Federal Waste Generator Description: Small Quantity Generator
State District Owner: Not reported
Large Quantity Handler of Universal Waste: No
Recognized Trader Importer: No
Recognized Trader Exporter: No
Spent Lead Acid Battery Importer: No
Spent Lead Acid Battery Exporter: No
Current Record: No
Non Storage Recycler Activity: Not reported
Electronic Manifest Broker: Not reported

Receive Date: 20070711
Handler Name: NCDSCA 045-0002 (VILLAGE ONE HOUR)
Federal Waste Generator Description: Large Quantity Generator
State District Owner: Not reported
Large Quantity Handler of Universal Waste: No
Recognized Trader Importer: No
Recognized Trader Exporter: No
Spent Lead Acid Battery Importer: No
Spent Lead Acid Battery Exporter: No
Current Record: No
Non Storage Recycler Activity: Not reported
Electronic Manifest Broker: Not reported

Receive Date: 20100913
Handler Name: NCDSCA 045-0002 (CAROLINA CLEANERS)
Federal Waste Generator Description: Small Quantity Generator

Map ID
Direction
Distance
Elevation

MAP FINDINGS

Site

Database(s)

EDR ID Number
EPA ID Number

NCDSCA DC450002(CAROLINA CLEANERS) (Continued)

1010323478

State District Owner: Not reported
Large Quantity Handler of Universal Waste: No
Recognized Trader Importer: No
Recognized Trader Exporter: No
Spent Lead Acid Battery Importer: No
Spent Lead Acid Battery Exporter: No
Current Record: No
Non Storage Recycler Activity: Not reported
Electronic Manifest Broker: Not reported

Receive Date: 20111010
Handler Name: NCDSCA 045-0002 (CAROLINA CLEANERS)
Federal Waste Generator Description: Large Quantity Generator
State District Owner: Not reported
Large Quantity Handler of Universal Waste: No
Recognized Trader Importer: No
Recognized Trader Exporter: No
Spent Lead Acid Battery Importer: No
Spent Lead Acid Battery Exporter: No
Current Record: No
Non Storage Recycler Activity: Not reported
Electronic Manifest Broker: Not reported

Receive Date: 20121219
Handler Name: NCDSCA 045-0002 (CAROLINA CLEANERS)
Federal Waste Generator Description: Small Quantity Generator
State District Owner: Not reported
Large Quantity Handler of Universal Waste: No
Recognized Trader Importer: No
Recognized Trader Exporter: No
Spent Lead Acid Battery Importer: No
Spent Lead Acid Battery Exporter: No
Current Record: No
Non Storage Recycler Activity: Not reported
Electronic Manifest Broker: Not reported

Receive Date: 20130610
Handler Name: NCDSCA 045-0002 (CAROLINA CLEANERS)
Federal Waste Generator Description: Large Quantity Generator
State District Owner: Not reported
Large Quantity Handler of Universal Waste: No
Recognized Trader Importer: No
Recognized Trader Exporter: No
Spent Lead Acid Battery Importer: No
Spent Lead Acid Battery Exporter: No
Current Record: No
Non Storage Recycler Activity: Not reported
Electronic Manifest Broker: Not reported

Receive Date: 20130624
Handler Name: NCDSCA 045-0002 (CAROLINA CLEANERS)
Federal Waste Generator Description: Small Quantity Generator
State District Owner: Not reported
Large Quantity Handler of Universal Waste: No
Recognized Trader Importer: No
Recognized Trader Exporter: No
Spent Lead Acid Battery Importer: No

Map ID
Direction
Distance
Elevation

MAP FINDINGS

Site

Database(s)

EDR ID Number
EPA ID Number

NCDSCA DC450002(CAROLINA CLEANERS) (Continued)

1010323478

Spent Lead Acid Battery Exporter: No
Current Record: No
Non Storage Recycler Activity: Not reported
Electronic Manifest Broker: Not reported

Receive Date: 20181206
Handler Name: NCDSCA DC450002(CAROLINA CLEANERS)
Federal Waste Generator Description: Large Quantity Generator
State District Owner: Not reported
Large Quantity Handler of Universal Waste: No
Recognized Trader Importer: No
Recognized Trader Exporter: No
Spent Lead Acid Battery Importer: No
Spent Lead Acid Battery Exporter: No
Current Record: No
Non Storage Recycler Activity: No
Electronic Manifest Broker: No

Receive Date: 20181227
Handler Name: NCDSCA DC450002(CAROLINA CLEANERS)
Federal Waste Generator Description: Small Quantity Generator
State District Owner: Not reported
Large Quantity Handler of Universal Waste: No
Recognized Trader Importer: No
Recognized Trader Exporter: No
Spent Lead Acid Battery Importer: No
Spent Lead Acid Battery Exporter: No
Current Record: No
Non Storage Recycler Activity: No
Electronic Manifest Broker: No

Receive Date: 20230626
Handler Name: NCDSCA DC450002(CAROLINA CLEANERS)
Federal Waste Generator Description: Conditionally Exempt Small Quantity Generator
State District Owner: Not reported
Large Quantity Handler of Universal Waste: No
Recognized Trader Importer: No
Recognized Trader Exporter: No
Spent Lead Acid Battery Importer: No
Spent Lead Acid Battery Exporter: No
Current Record: Yes
Non Storage Recycler Activity: No
Electronic Manifest Broker: No

Receive Date: 20080314
Handler Name: NCDSCA 045-0002 VILLAGE ONE HOUR CLEANER
Federal Waste Generator Description: Large Quantity Generator
State District Owner: Not reported
Large Quantity Handler of Universal Waste: No
Recognized Trader Importer: No
Recognized Trader Exporter: No
Spent Lead Acid Battery Importer: No
Spent Lead Acid Battery Exporter: No
Current Record: No
Non Storage Recycler Activity: Not reported
Electronic Manifest Broker: Not reported

Map ID
Direction
Distance
Elevation

MAP FINDINGS

Site

Database(s)

EDR ID Number
EPA ID Number

NCDSCA DC450002(CAROLINA CLEANERS) (Continued)

1010323478

List of NAICS Codes and Descriptions:

NAICS Code:	81231
NAICS Description:	COIN-OPERATED LAUNDRIES AND DRYCLEANERS
NAICS Code:	81232
NAICS Description:	DRYCLEANING AND LAUNDRY SERVICES (EXCEPT COIN-OPERATED)

Facility Has Received Notices of Violations:

Violations: No Violations Found

Evaluation Action Summary:

Evaluations: No Evaluations Found

E MANIFEST:

Manifest Tracking Number:	013311378FLE
Last Updated Date:	20200731
Shipped Date:	20200626
Received Date:	20200711
Manifest Status:	Signed
Submission Type:	DataImage5Copy
Origin Type:	Service
Generator EPA ID:	NCR000143487
Generator Name:	CAROLINA CLEANERS DC450002
Generator Mail Street Number:	Not reported
Generator Mail Street 1:	120 EAST BARNWELL STREET
Generator Mail Street 2:	Not reported
Generator Mail City:	HENDERSONVILLE
Generator Mail State:	NC
Generator Mail Zip:	28792
Generator Location Street Number:	Not reported
Generator Location Street 1:	120 East Barnwell Street
Generator Location Street 2:	Not reported
Generator Location City:	Hendersonville
Generator Location Zip:	28792
Generator Location State:	NC
Generator Contact Company Name:	Carolina Cleaners DC450002
Designated Facility EPA ID:	TXD055141378
Designated Facility Name:	Clean Harbors Deer Park, LLC
Designated Facility Mail Street Number:	Not reported
Designated Facility Mail Street 1:	Not reported
Designated Facility Mail Street 2:	2027 Independence Parkway South
Designated Facility Mail City:	La Porte
Designated Facility Mail Zip:	77571
Designated Facility Mail State:	TX
Designated Facility Location Street Number:	Not reported
Designated Facility Location Street 1:	2027 Independence Parkway South
Designated Facility Location Street 2:	Not reported
Designated Facility Location City:	La Porte
Designated Facility Location Zip:	77571
Designated Facility Location State:	TX
Designated Facility Contact Company Name:	Not reported
Manifest Residue Indicator:	N
Rejection Indicator:	N

Map ID
Direction
Distance
Elevation

MAP FINDINGS

Site

Database(s)

EDR ID Number
EPA ID Number

NCDSCA DC450002(CAROLINA CLEANERS) (Continued)

1010323478

Manifest Tracking Number: 014376842JJK
Last Updated Date: 20190308
Shipped Date: 20190215
Received Date: 20190220
Manifest Status: Signed
Submission Type: DataImage5Copy
Origin Type: Service
Generator EPA ID: NCR000143487
Generator Name: NCDSCA DC450002(CAROLINA CLEANERS)
Generator Mail Street Number: Not reported
Generator Mail Street 1: 120 N BARNWELL ST
Generator Mail Street 2: SUITE 100
Generator Mail City: HENDERSONVILLE
Generator Mail State: NC
Generator Mail Zip: 28792
Generator Location Street Number: Not reported
Generator Location Street 1: 1646 MAIL SERVICE CENTER
Generator Location Street 2: ATTN DSCA PROGRAM
Generator Location City: RALEIGH
Generator Location Zip: 27699-1646
Generator Location State: NC
Generator Contact Company Name: Not reported
Designated Facility EPA ID: MID000724831
Designated Facility Name: MICHIGAN DISPOSAL INC
Designated Facility Mail Street Number: Not reported
Designated Facility Mail Street 1: 49350 N I-94 SERVICE DR
Designated Facility Mail Street 2: ATTN SYLVIA SCOTT
Designated Facility Mail City: BELLEVILLE
Designated Facility Mail Zip: 48111
Designated Facility Mail State: MI
Designated Facility Location Street Number: Not reported
Designated Facility Location Street 1: 49350 NORTH I94 SERVICE DRIVE
Designated Facility Location Street 2: Not reported
Designated Facility Location City: BELLEVILLE
Designated Facility Location Zip: 48111
Designated Facility Location State: MI
Designated Facility Contact Company Name: Not reported
Manifest Residue Indicator: N
Rejection Indicator: N

Manifest Tracking Number: 017103986FLE
Last Updated Date: 20230327
Shipped Date: 20230224
Received Date: 20230302
Manifest Status: Signed
Submission Type: DataImage5Copy
Origin Type: Service
Generator EPA ID: NCR000143487
Generator Name: CAROLINA CLEANERS DC450002
Generator Mail Street Number: Not reported
Generator Mail Street 1: 120 EAST BARNWELL STREET
Generator Mail Street 2: Not reported
Generator Mail City: HENDERSONVILLE
Generator Mail State: NC
Generator Mail Zip: 28792
Generator Location Street Number: Not reported
Generator Location Street 1: 120 East Barnwell Street

Map ID
Direction
Distance
Elevation

MAP FINDINGS

Site

Database(s)

EDR ID Number
EPA ID Number

NCDSCA DC450002(CAROLINA CLEANERS) (Continued)

1010323478

Generator Location Street 2:	Not reported
Generator Location City:	Hendersonville
Generator Location Zip:	28792
Generator Location State:	NC
Generator Contact Company Name:	Carolina Cleaners DC450002
Designated Facility EPA ID:	NCD000648451
Designated Facility Name:	Clean Harbors Reidsville LLC
Designated Facility Mail Street Number:	Not reported
Designated Facility Mail Street 1:	Not reported
Designated Facility Mail Street 2:	208 Watlington Industrial Drive
Designated Facility Mail City:	Reidsville
Designated Facility Mail Zip:	27320
Designated Facility Mail State:	NC
Designated Facility Location Street Number:	Not reported
Designated Facility Location Street 1:	208 Watlington Industrial Drive
Designated Facility Location Street 2:	Not reported
Designated Facility Location City:	Reidsville
Designated Facility Location Zip:	27320
Designated Facility Location State:	NC
Designated Facility Contact Company Name:	Not reported
Manifest Residue Indicator:	N
Rejection Indicator:	N
Manifest Tracking Number:	017104028FLE
Last Updated Date:	20230515
Shipped Date:	20230329
Received Date:	20230421
Manifest Status:	Signed
Submission Type:	DataImage5Copy
Origin Type:	Service
Generator EPA ID:	NCR000143487
Generator Name:	CAROLINA CLEANERS DC450002
Generator Mail Street Number:	Not reported
Generator Mail Street 1:	120 EAST BARNWELL STREET
Generator Mail Street 2:	Not reported
Generator Mail City:	HENDERSONVILLE
Generator Mail State:	NC
Generator Mail Zip:	28792
Generator Location Street Number:	Not reported
Generator Location Street 1:	120 East Barnwell Street
Generator Location Street 2:	Not reported
Generator Location City:	Hendersonville
Generator Location Zip:	28792
Generator Location State:	NC
Generator Contact Company Name:	Carolina Cleaners DC450002
Designated Facility EPA ID:	NCD000648451
Designated Facility Name:	Clean Harbors Reidsville LLC
Designated Facility Mail Street Number:	Not reported
Designated Facility Mail Street 1:	Not reported
Designated Facility Mail Street 2:	208 Watlington Industrial Drive
Designated Facility Mail City:	Reidsville
Designated Facility Mail Zip:	27320
Designated Facility Mail State:	NC
Designated Facility Location Street Number:	Not reported
Designated Facility Location Street 1:	208 Watlington Industrial Drive
Designated Facility Location Street 2:	Not reported
Designated Facility Location City:	Reidsville

Map ID
Direction
Distance
Elevation

MAP FINDINGS

Site

Database(s)

EDR ID Number
EPA ID Number

NCDSCA DC450002(CAROLINA CLEANERS) (Continued)

1010323478

Designated Facility Location Zip:	27320
Designated Facility Location State:	NC
Designated Facility Contact Company Name:	Not reported
Manifest Residue Indicator:	N
Rejection Indicator:	N
Manifest Tracking Number:	014449777JJK
Last Updated Date:	20181121
Shipped Date:	20180928
Received Date:	20181008
Manifest Status:	Signed
Submission Type:	DataImage5Copy
Origin Type:	Service
Generator EPA ID:	NCR000143487
Generator Name:	NCDSCA 045-0002(CAROLINA CLEANERS)
Generator Mail Street Number:	Not reported
Generator Mail Street 1:	120 N BARNWELL ST
Generator Mail Street 2:	SUITE 100
Generator Mail City:	HENDERSONVILLE
Generator Mail State:	NC
Generator Mail Zip:	28792
Generator Location Street Number:	Not reported
Generator Location Street 1:	1646 MAIL SERVICE CENTER
Generator Location Street 2:	ATTN DSCA PROGRAM
Generator Location City:	RALEIGH
Generator Location Zip:	27699-1646
Generator Location State:	NC
Generator Contact Company Name:	Not reported
Designated Facility EPA ID:	MID000724831
Designated Facility Name:	MICHIGAN DISPOSAL INC
Designated Facility Mail Street Number:	Not reported
Designated Facility Mail Street 1:	49350 N I-94 SERVICE DR
Designated Facility Mail Street 2:	ATTN SYLVIA SCOTT
Designated Facility Mail City:	BELLEVILLE
Designated Facility Mail Zip:	48111
Designated Facility Mail State:	MI
Designated Facility Location Street Number:	Not reported
Designated Facility Location Street 1:	49350 NORTH I94 SERVICE DRIVE
Designated Facility Location Street 2:	Not reported
Designated Facility Location City:	BELLEVILLE
Designated Facility Location Zip:	48111
Designated Facility Location State:	MI
Designated Facility Contact Company Name:	Not reported
Manifest Residue Indicator:	N
Rejection Indicator:	N
Manifest Tracking Number:	013307758FLE
Last Updated Date:	20190828
Shipped Date:	20190417
Received Date:	20190507
Manifest Status:	Corrected
Submission Type:	DataImage5Copy
Origin Type:	Service
Generator EPA ID:	NCR000143487
Generator Name:	CAROLINA CLEANERS DC450002
Generator Mail Street Number:	Not reported
Generator Mail Street 1:	120 EAST BARNWELL STREET

Map ID
Direction
Distance
Elevation

MAP FINDINGS

Site

Database(s)

EDR ID Number
EPA ID Number

NCDSCA DC450002(CAROLINA CLEANERS) (Continued)

1010323478

Generator Mail Street 2:	Not reported
Generator Mail City:	HENDERSONVILLE
Generator Mail State:	NC
Generator Mail Zip:	28792
Generator Location Street Number:	Not reported
Generator Location Street 1:	120 East Barnwell Street
Generator Location Street 2:	Not reported
Generator Location City:	Hendersonville
Generator Location Zip:	28792
Generator Location State:	NC
Generator Contact Company Name:	Not reported
Designated Facility EPA ID:	TXD055141378
Designated Facility Name:	Clean Harbors Deer Park, LLC
Designated Facility Mail Street Number:	Not reported
Designated Facility Mail Street 1:	Not reported
Designated Facility Mail Street 2:	2027 Independence Parkway South
Designated Facility Mail City:	La Porte
Designated Facility Mail Zip:	77571
Designated Facility Mail State:	TX
Designated Facility Location Street Number:	Not reported
Designated Facility Location Street 1:	2027 Independence Parkway South
Designated Facility Location Street 2:	Not reported
Designated Facility Location City:	La Porte
Designated Facility Location Zip:	77571
Designated Facility Location State:	TX
Designated Facility Contact Company Name:	Not reported
Manifest Residue Indicator:	N
Rejection Indicator:	N
Manifest Tracking Number:	013307923FLE
Last Updated Date:	20190909
Shipped Date:	20190719
Received Date:	20190811
Manifest Status:	Signed
Submission Type:	DataImage5Copy
Origin Type:	Service
Generator EPA ID:	NCR000143487
Generator Name:	CAROLINA CLEANERS DC450002
Generator Mail Street Number:	Not reported
Generator Mail Street 1:	120 EAST BARNWELL STREET
Generator Mail Street 2:	Not reported
Generator Mail City:	HENDERSONVILLE
Generator Mail State:	NC
Generator Mail Zip:	28792
Generator Location Street Number:	Not reported
Generator Location Street 1:	120 East Barnwell Street
Generator Location Street 2:	Not reported
Generator Location City:	Hendersonville
Generator Location Zip:	28792
Generator Location State:	NC
Generator Contact Company Name:	Not reported
Designated Facility EPA ID:	TXD055141378
Designated Facility Name:	Clean Harbors Deer Park, LLC
Designated Facility Mail Street Number:	Not reported
Designated Facility Mail Street 1:	Not reported
Designated Facility Mail Street 2:	2027 Independence Parkway South
Designated Facility Mail City:	La Porte

Map ID
Direction
Distance
Elevation

MAP FINDINGS

Site

Database(s)

EDR ID Number
EPA ID Number

NCDSCA DC450002(CAROLINA CLEANERS) (Continued)

1010323478

Designated Facility Mail Zip: 77571
Designated Facility Mail State: TX
Designated Facility Location Street Number: Not reported
Designated Facility Location Street 1: 2027 Independence Parkway South
Designated Facility Location Street 2: Not reported
Designated Facility Location City: La Porte
Designated Facility Location Zip: 77571
Designated Facility Location State: TX
Designated Facility Contact Company Name: Not reported
Manifest Residue Indicator: N
Rejection Indicator: N

Manifest Tracking Number: 011561456JJK
Last Updated Date: 20220601
Shipped Date: 20220429
Received Date: 20220509
Manifest Status: Signed
Submission Type: DataImage5Copy
Origin Type: Service
Generator EPA ID: NCR000143487
Generator Name: CAROLINA CLEANERS DC450002
Generator Mail Street Number: Not reported
Generator Mail Street 1: 120 EAST BARNWELL STREET
Generator Mail Street 2: Not reported
Generator Mail City: HENDERSONVILLE
Generator Mail State: NC
Generator Mail Zip: 28792
Generator Location Street Number: Not reported
Generator Location Street 1: 120 East Barnwell Street
Generator Location Street 2: Not reported
Generator Location City: Hendersonville
Generator Location Zip: 28792
Generator Location State: NC
Generator Contact Company Name: Carolina Cleaners DC450002
Designated Facility EPA ID: NCD000648451
Designated Facility Name: Clean Harbors Reidsville LLC
Designated Facility Mail Street Number: Not reported
Designated Facility Mail Street 1: Not reported
Designated Facility Mail Street 2: 208 Watlington Industrial Drive
Designated Facility Mail City: Reidsville
Designated Facility Mail Zip: 27320
Designated Facility Mail State: NC
Designated Facility Location Street Number: Not reported
Designated Facility Location Street 1: 208 Watlington Industrial Drive
Designated Facility Location Street 2: Not reported
Designated Facility Location City: Reidsville
Designated Facility Location Zip: 27320
Designated Facility Location State: NC
Designated Facility Contact Company Name: Not reported
Manifest Residue Indicator: N
Rejection Indicator: N

Manifest Tracking Number: 013311631FLE
Last Updated Date: 20210222
Shipped Date: 20210115
Received Date: 20210202
Manifest Status: Signed

Map ID
Direction
Distance
Elevation

MAP FINDINGS

Site

Database(s)

EDR ID Number
EPA ID Number

NCDSCA DC450002(CAROLINA CLEANERS) (Continued)

1010323478

Submission Type:	DataImage5Copy
Origin Type:	Service
Generator EPA ID:	NCR000143487
Generator Name:	CAROLINA CLEANERS DC450002
Generator Mail Street Number:	Not reported
Generator Mail Street 1:	120 EAST BARNWELL STREET
Generator Mail Street 2:	Not reported
Generator Mail City:	HENDERSONVILLE
Generator Mail State:	NC
Generator Mail Zip:	28792
Generator Location Street Number:	Not reported
Generator Location Street 1:	120 East Barnwell Street
Generator Location Street 2:	Not reported
Generator Location City:	Hendersonville
Generator Location Zip:	28792
Generator Location State:	NC
Generator Contact Company Name:	Carolina Cleaners DC450002
Designated Facility EPA ID:	TXD055141378
Designated Facility Name:	Clean Harbors Deer Park, LLC
Designated Facility Mail Street Number:	Not reported
Designated Facility Mail Street 1:	Not reported
Designated Facility Mail Street 2:	2027 Independence Parkway South
Designated Facility Mail City:	La Porte
Designated Facility Mail Zip:	77571
Designated Facility Mail State:	TX
Designated Facility Location Street Number:	Not reported
Designated Facility Location Street 1:	2027 Independence Parkway South
Designated Facility Location Street 2:	Not reported
Designated Facility Location City:	La Porte
Designated Facility Location Zip:	77571
Designated Facility Location State:	TX
Designated Facility Contact Company Name:	Not reported
Manifest Residue Indicator:	N
Rejection Indicator:	N
Manifest Tracking Number:	015717572FLE
Last Updated Date:	20211101
Shipped Date:	20210908
Received Date:	20211012
Manifest Status:	Signed
Submission Type:	DataImage5Copy
Origin Type:	Service
Generator EPA ID:	NCR000143487
Generator Name:	CAROLINA CLEANERS DC450002
Generator Mail Street Number:	Not reported
Generator Mail Street 1:	120 EAST BARNWELL STREET
Generator Mail Street 2:	Not reported
Generator Mail City:	HENDERSONVILLE
Generator Mail State:	NC
Generator Mail Zip:	28792
Generator Location Street Number:	Not reported
Generator Location Street 1:	120 East Barnwell Street
Generator Location Street 2:	Not reported
Generator Location City:	Hendersonville
Generator Location Zip:	28792
Generator Location State:	NC
Generator Contact Company Name:	Carolina Cleaners DC450002

Map ID
Direction
Distance
Elevation

MAP FINDINGS

Site

Database(s)

EDR ID Number
EPA ID Number

NCDSCA DC450002(CAROLINA CLEANERS) (Continued)

1010323478

Designated Facility EPA ID: TXD055141378
Designated Facility Name: Clean Harbors Deer Park, LLC
Designated Facility Mail Street Number: Not reported
Designated Facility Mail Street 1: Not reported
Designated Facility Mail Street 2: 2027 Independence Parkway South
Designated Facility Mail City: La Porte
Designated Facility Mail Zip: 77571
Designated Facility Mail State: TX
Designated Facility Location Street Number: Not reported
Designated Facility Location Street 1: 2027 Independence Parkway South
Designated Facility Location Street 2: Not reported
Designated Facility Location City: La Porte
Designated Facility Location Zip: 77571
Designated Facility Location State: TX
Designated Facility Contact Company Name: Not reported
Manifest Residue Indicator: N
Rejection Indicator: N

Federal Waste:

Manifest Tracking Number: 015717572FLE
Waste Line Number: 1
Federal Waste Code: F002
Federal Waste:

THE FOLLOWING SPENT HALOGENATED SOLVENTS: TETRACHLOROETHYLENE, METHYLENE CHLORIDE, TRICHLOROETHYLENE, 1,1,1-TRICHLOROETHANE, CHLOROBENZENE, 1,1,2-TRICHLORO-1,2,2-TRIFLUOROETHANE, ORTHO-DICHLOROBENZENE, TRICHLOROFLUOROMETHANE, AND 1,1,2, TRICHLOROETHANE; ALL SPENT SOLVENT MIXTURES/BLENDS CONTAINING, BEFORE USE, A TOTAL OF TEN PERCENT OR MORE (BY VOLUME) OF ONE OR MORE OF THE ABOVE HALOGENATED SOLVENTS OR THOSE SOLVENTS LISTED IN F001, F004, AND F005; AND STILL BOTTOMS FROM THE RECOVERY OF THESE SPENT SOLVENTS AND SPENT SOLVENT MIXTURES.

State Waste:

Manifest Tracking Number: 015717572FLE
Waste Line Number: 1
State Waste Code Owner: TX
State Waste Code: OUTS301H
State Waste: Outs301h

Transporter:

Manifest Tracking Number: 015717572FLE
Transporter Line Number: 1
Transporter EPA ID: SCD987598331
Transporter Name: A&D Environmental Services (SC) LLC

Manifest Tracking Number: 015717572FLE
Transporter Line Number: 2
Transporter EPA ID: MOD095038998
Transporter Name: Tri State Motor Transit

Manifest Tracking Number: 015717572FLE
Transporter Line Number: 3
Transporter EPA ID: MOR000501973
Transporter Name: R & R Trucking

Manifest Tracking Number: 015717572FLE

Map ID
Direction
Distance
Elevation

MAP FINDINGS

Site

Database(s)

EDR ID Number
EPA ID Number

NCDSCA DC450002(CAROLINA CLEANERS) (Continued)

1010323478

Transporter Line Number: 4
Transporter EPA ID: MOR000501973
Transporter Name: R & R Trucking

Manifest Tracking Number: 015717572FLE
Transporter Line Number: 5
Transporter EPA ID: MOR000501973
Transporter Name: R & R Trucking

Waste Line:

Manifest Tracking Number: 015717572FLE
Waste Line Number: 1
U.S. DOT Hazardous Indicator: Y
U.S. DOT ID Number: NA3082
U.S. DOT Description: Na3082, Hazardous Waste, Liquid, N.O.S. (Tetrachloroethylene), 9, Pg

lii
Non-Hazardous Waste Description: Not reported
Number of Containers: 1
Container Type Code: DM
Container Type Description: Metal drums, barrels, kegs
Waste Quantity: 30
Quantity Unit of Measure Code: P
Quantity Unit of Measure Description: Pounds
Waste Quantity, in Tons: 0.015
Acute Waste Quantity, in Tons: 0
Non-Acute Waste Quantity, in Tons: 0.015
Waste Quantity, in Kilograms: 13.60545
Acute Waste Quantity, in Kilograms: 0
Non-Acute Waste Quantity, in Kilograms: 13.60545
Management Method Code: H141
Management Method Description: STORAGE, BULKING AND/OR TRANSFER OFF SITE
Waste Residue Indicator: N
Quantity Discrepancy Indicator: N
Waste Type Discrepancy Indicator: N
Waste Density: Not reported
Waste Density Unit of Measure Code: Not reported
Waste Density Unit of Measure Description: Not reported
Form Code: Not reported
Form Code Description: Not reported
Source Code: Not reported
Source Code Description: Not reported
Waste Minimization Code: Not reported
Waste Minimization Code Description: Not reported
Consent Number: Not reported
EPA Waste Indicator: Y

[Click this hyperlink](#) while viewing on your computer to access additional US EManifest detail in the EDR Site Report.

Map ID
Direction
Distance
Elevation

MAP FINDINGS

Site Database(s) EDR ID Number
EPA ID Number

D23
West
< 1/8
0.123 mi.
647 ft.
Site 4 of 5 in cluster D

RCRA-VSQG **1000276149**
NCD981748775

Relative:
Higher

Actual:
2120 ft.

RCRA Listings:
Date Form Received by Agency: 20010423
Handler Name: Carolina Cleaners
Handler Address: E Barnwell St
Handler City,State,Zip: HENDERSONVILLE, NC 28792
EPA ID: NCD981748775
Contact Name: SANDRA PITTS
Contact Address: 120 E BARNWELL ST
Contact City,State,Zip: HENDERSONVILLE, NC 28792
Contact Telephone: 828-692-2010
Contact Fax: Not reported
Contact Email: Not reported
Contact Title: Not reported
EPA Region: 04
Land Type: Private
Federal Waste Generator Description: Conditionally Exempt Small Quantity Generator
Non-Notifier: Not reported
Biennial Report Cycle: Not reported
Accessibility: Not reported
Active Site Indicator: Handler Activities
State District Owner: Not reported
State District: Not reported
Mailing Address: E BARNWELL ST
Mailing City,State,Zip: HENDERSONVILLE, NC 28792
Owner Name: Helen Pace
Owner Type: Private
Operator Name: Not reported
Operator Type: Not reported
Short-Term Generator Activity: No
Importer Activity: No
Mixed Waste Generator: No
Transporter Activity: No
Transfer Facility Activity: No
Recycler Activity with Storage: No
Small Quantity On-Site Burner Exemption: No
Smelting Melting and Refining Furnace Exemption: No
Underground Injection Control: No
Off-Site Waste Receipt: No
Universal Waste Indicator: No
Universal Waste Destination Facility: No
Federal Universal Waste: No
Active Site State-Reg Handler: ---
Federal Facility Indicator: Not reported
Hazardous Secondary Material Indicator: NN
Sub-Part K Indicator: Not reported
2018 GPRA Permit Baseline: Not on the Baseline
2018 GPRA Renewals Baseline: Not on the Baseline
202 GPRA Corrective Action Baseline: No
Subject to Corrective Action Universe: No
Non-TSDFs Where RCRA CA has Been Imposed Universe: No
Corrective Action Priority Ranking: No NCAPS ranking
Environmental Control Indicator: No
Institutional Control Indicator: No

Map ID
Direction
Distance
Elevation

MAP FINDINGS

Site

Database(s)

EDR ID Number
EPA ID Number

CAROLINA CLEANERS (Continued)

1000276149

Human Exposure Controls Indicator:	N/A
Groundwater Controls Indicator:	N/A
Significant Non-Complier Universe:	No
Unaddressed Significant Non-Complier Universe:	No
Addressed Significant Non-Complier Universe:	No
Significant Non-Complier With a Compliance Schedule Universe:	No
Financial Assurance Required:	Not reported
Handler Date of Last Change:	20060104
Recognized Trader-Importer:	No
Recognized Trader-Exporter:	No
Importer of Spent Lead Acid Batteries:	No
Exporter of Spent Lead Acid Batteries:	No
Recycler Activity Without Storage:	Not reported
Manifest Broker:	Not reported
Sub-Part P Indicator:	No

Hazardous Waste Summary:

Waste Code:	F002
Waste Description:	The Following Spent Halogenated Solvents: Tetrachloroethylene, Methylene Chloride, Trichloroethylene, 1,1,1-Trichloroethane, Chlorobenzene, 1,1,2-Trichloro-1,2,2-Trifluoroethane, Ortho-Dichlorobenzene, Trichlorofluoromethane, And 1,1,2, Trichloroethane; All Spent Solvent Mixtures/Blends Containing, Before Use, A Total Of Ten Percent Or More (By Volume) Of One Or More Of The Above Halogenated Solvents Or Those Solvents Listed In F001, F004, And F005; And Still Bottoms From The Recovery Of These Spent Solvents And Spent Solvent Mixtures.

Handler - Owner Operator:

Owner/Operator Indicator:	Owner
Owner/Operator Name:	HELEN PACE
Legal Status:	Private
Date Became Current:	Not reported
Date Ended Current:	Not reported
Owner/Operator Address:	1715 BLUE BIRD DR
Owner/Operator City,State,Zip:	HENDERSONVILLE, NC 28792
Owner/Operator Telephone:	828-692-8209
Owner/Operator Telephone Ext:	Not reported
Owner/Operator Fax:	Not reported
Owner/Operator Email:	Not reported

Historic Generators:

Receive Date:	19900627
Handler Name:	CAROLINA CLEANERS
Federal Waste Generator Description:	Small Quantity Generator
State District Owner:	Not reported
Large Quantity Handler of Universal Waste:	No
Recognized Trader Importer:	No
Recognized Trader Exporter:	No
Spent Lead Acid Battery Importer:	No
Spent Lead Acid Battery Exporter:	No
Current Record:	No
Non Storage Recycler Activity:	Not reported
Electronic Manifest Broker:	Not reported

Map ID
Direction
Distance
Elevation

MAP FINDINGS

Site

Database(s)

EDR ID Number
EPA ID Number

CAROLINA CLEANERS (Continued)

1000276149

Receive Date:	20010423
Handler Name:	CAROLINA CLEANERS
Federal Waste Generator Description:	Conditionally Exempt Small Quantity Generator
State District Owner:	Not reported
Large Quantity Handler of Universal Waste:	No
Recognized Trader Importer:	No
Recognized Trader Exporter:	No
Spent Lead Acid Battery Importer:	No
Spent Lead Acid Battery Exporter:	No
Current Record:	Yes
Non Storage Recycler Activity:	Not reported
Electronic Manifest Broker:	Not reported

List of NAICS Codes and Descriptions:

NAICS Codes:	No NAICS Codes Found
--------------	----------------------

Has the Facility Received Notices of Violations:

Found Violation:	No
Agency Which Determined Violation:	Not reported
Violation Short Description:	Not reported
Date Violation was Determined:	Not reported
Actual Return to Compliance Date:	Not reported
Return to Compliance Qualifier:	Not reported
Violation Responsible Agency:	Not reported
Scheduled Compliance Date:	Not reported
Enforcement Identifier:	Not reported
Date of Enforcement Action:	Not reported
Enforcement Responsible Agency:	Not reported
Enforcement Docket Number:	Not reported
Enforcement Attorney:	Not reported
Corrective Action Component:	Not reported
Appeal Initiated Date:	Not reported
Appeal Resolution Date:	Not reported
Disposition Status Date:	Not reported
Disposition Status:	Not reported
Disposition Status Description:	Not reported
Consent/Final Order Sequence Number:	Not reported
Consent/Final Order Respondent Name:	Not reported
Consent/Final Order Lead Agency:	Not reported
Enforcement Type:	Not reported
Enforcement Responsible Person:	Not reported
Enforcement Responsible Sub-Organization:	Not reported
SEP Sequence Number:	Not reported
SEP Expenditure Amount:	Not reported
SEP Scheduled Completion Date:	Not reported
SEP Actual Date:	Not reported
SEP Defaulted Date:	Not reported
SEP Type:	Not reported
SEP Type Description:	Not reported
Proposed Amount:	Not reported
Final Monetary Amount:	Not reported
Paid Amount:	Not reported
Final Count:	Not reported
Final Amount:	Not reported

Found Violation:	No
------------------	----

Map ID
Direction
Distance
Elevation

MAP FINDINGS

Site

Database(s)

EDR ID Number
EPA ID Number

CAROLINA CLEANERS (Continued)

1000276149

Agency Which Determined Violation:	Not reported
Violation Short Description:	Not reported
Date Violation was Determined:	Not reported
Actual Return to Compliance Date:	Not reported
Return to Compliance Qualifier:	Not reported
Violation Responsible Agency:	Not reported
Scheduled Compliance Date:	Not reported
Enforcement Identifier:	Not reported
Date of Enforcement Action:	Not reported
Enforcement Responsible Agency:	Not reported
Enforcement Docket Number:	Not reported
Enforcement Attorney:	Not reported
Corrective Action Component:	Not reported
Appeal Initiated Date:	Not reported
Appeal Resolution Date:	Not reported
Disposition Status Date:	Not reported
Disposition Status:	Not reported
Disposition Status Description:	Not reported
Consent/Final Order Sequence Number:	Not reported
Consent/Final Order Respondent Name:	Not reported
Consent/Final Order Lead Agency:	Not reported
Enforcement Type:	Not reported
Enforcement Responsible Person:	Not reported
Enforcement Responsible Sub-Organization:	Not reported
SEP Sequence Number:	Not reported
SEP Expenditure Amount:	Not reported
SEP Scheduled Completion Date:	Not reported
SEP Actual Date:	Not reported
SEP Defaulted Date:	Not reported
SEP Type:	Not reported
SEP Type Description:	Not reported
Proposed Amount:	Not reported
Final Monetary Amount:	Not reported
Paid Amount:	Not reported
Final Count:	Not reported
Final Amount:	Not reported

Found Violation:	No
Agency Which Determined Violation:	Not reported
Violation Short Description:	Not reported
Date Violation was Determined:	Not reported
Actual Return to Compliance Date:	Not reported
Return to Compliance Qualifier:	Not reported
Violation Responsible Agency:	Not reported
Scheduled Compliance Date:	Not reported
Enforcement Identifier:	Not reported
Date of Enforcement Action:	Not reported
Enforcement Responsible Agency:	Not reported
Enforcement Docket Number:	Not reported
Enforcement Attorney:	Not reported
Corrective Action Component:	Not reported
Appeal Initiated Date:	Not reported
Appeal Resolution Date:	Not reported
Disposition Status Date:	Not reported
Disposition Status:	Not reported
Disposition Status Description:	Not reported
Consent/Final Order Sequence Number:	Not reported

Map ID
Direction
Distance
Elevation

MAP FINDINGS

Site

Database(s)

EDR ID Number
EPA ID Number

CAROLINA CLEANERS (Continued)

1000276149

Consent/Final Order Respondent Name:	Not reported
Consent/Final Order Lead Agency:	Not reported
Enforcement Type:	Not reported
Enforcement Responsible Person:	Not reported
Enforcement Responsible Sub-Organization:	Not reported
SEP Sequence Number:	Not reported
SEP Expenditure Amount:	Not reported
SEP Scheduled Completion Date:	Not reported
SEP Actual Date:	Not reported
SEP Defaulted Date:	Not reported
SEP Type:	Not reported
SEP Type Description:	Not reported
Proposed Amount:	Not reported
Final Monetary Amount:	Not reported
Paid Amount:	Not reported
Final Count:	Not reported
Final Amount:	Not reported
Found Violation:	Yes
Agency Which Determined Violation:	State
Violation Short Description:	Generators - Pre-transport
Date Violation was Determined:	20000425
Actual Return to Compliance Date:	20001121
Return to Compliance Qualifier:	Not reported
Violation Responsible Agency:	State
Scheduled Compliance Date:	20000619
Enforcement Identifier:	006
Date of Enforcement Action:	20011108
Enforcement Responsible Agency:	State
Enforcement Docket Number:	2001-014
Enforcement Attorney:	Not reported
Corrective Action Component:	No
Appeal Initiated Date:	Not reported
Appeal Resolution Date:	Not reported
Disposition Status Date:	Not reported
Disposition Status:	Not reported
Disposition Status Description:	Not reported
Consent/Final Order Sequence Number:	Not reported
Consent/Final Order Respondent Name:	Not reported
Consent/Final Order Lead Agency:	Not reported
Enforcement Type:	FINAL 3008(A) COMPLIANCE ORDER
Enforcement Responsible Person:	NC030
Enforcement Responsible Sub-Organization:	01
SEP Sequence Number:	Not reported
SEP Expenditure Amount:	Not reported
SEP Scheduled Completion Date:	Not reported
SEP Actual Date:	Not reported
SEP Defaulted Date:	Not reported
SEP Type:	Not reported
SEP Type Description:	Not reported
Proposed Amount:	Not reported
Final Monetary Amount:	12500
Paid Amount:	12500
Final Count:	1
Final Amount:	12500
Found Violation:	Yes

Map ID
Direction
Distance
Elevation

MAP FINDINGS

Site

Database(s)

EDR ID Number
EPA ID Number

CAROLINA CLEANERS (Continued)

1000276149

Agency Which Determined Violation:	State
Violation Short Description:	Generators - Pre-transport
Date Violation was Determined:	20000425
Actual Return to Compliance Date:	20001121
Return to Compliance Qualifier:	Not reported
Violation Responsible Agency:	State
Scheduled Compliance Date:	20000619
Enforcement Identifier:	004
Date of Enforcement Action:	20000518
Enforcement Responsible Agency:	State
Enforcement Docket Number:	2000-143
Enforcement Attorney:	NCAG
Corrective Action Component:	No
Appeal Initiated Date:	Not reported
Appeal Resolution Date:	Not reported
Disposition Status Date:	Not reported
Disposition Status:	Not reported
Disposition Status Description:	Not reported
Consent/Final Order Sequence Number:	Not reported
Consent/Final Order Respondent Name:	Not reported
Consent/Final Order Lead Agency:	Not reported
Enforcement Type:	WRITTEN INFORMAL
Enforcement Responsible Person:	NC061
Enforcement Responsible Sub-Organization:	01
SEP Sequence Number:	Not reported
SEP Expenditure Amount:	Not reported
SEP Scheduled Completion Date:	Not reported
SEP Actual Date:	Not reported
SEP Defaulted Date:	Not reported
SEP Type:	Not reported
SEP Type Description:	Not reported
Proposed Amount:	Not reported
Final Monetary Amount:	Not reported
Paid Amount:	Not reported
Final Count:	Not reported
Final Amount:	Not reported

Found Violation:	No
Agency Which Determined Violation:	Not reported
Violation Short Description:	Not reported
Date Violation was Determined:	Not reported
Actual Return to Compliance Date:	Not reported
Return to Compliance Qualifier:	Not reported
Violation Responsible Agency:	Not reported
Scheduled Compliance Date:	Not reported
Enforcement Identifier:	Not reported
Date of Enforcement Action:	Not reported
Enforcement Responsible Agency:	Not reported
Enforcement Docket Number:	Not reported
Enforcement Attorney:	Not reported
Corrective Action Component:	Not reported
Appeal Initiated Date:	Not reported
Appeal Resolution Date:	Not reported
Disposition Status Date:	Not reported
Disposition Status:	Not reported
Disposition Status Description:	Not reported
Consent/Final Order Sequence Number:	Not reported

Map ID
Direction
Distance
Elevation

MAP FINDINGS

Site

Database(s)

EDR ID Number
EPA ID Number

CAROLINA CLEANERS (Continued)

1000276149

Consent/Final Order Respondent Name:	Not reported
Consent/Final Order Lead Agency:	Not reported
Enforcement Type:	Not reported
Enforcement Responsible Person:	Not reported
Enforcement Responsible Sub-Organization:	Not reported
SEP Sequence Number:	Not reported
SEP Expenditure Amount:	Not reported
SEP Scheduled Completion Date:	Not reported
SEP Actual Date:	Not reported
SEP Defaulted Date:	Not reported
SEP Type:	Not reported
SEP Type Description:	Not reported
Proposed Amount:	Not reported
Final Monetary Amount:	Not reported
Paid Amount:	Not reported
Final Count:	Not reported
Final Amount:	Not reported
Found Violation:	Yes
Agency Which Determined Violation:	State
Violation Short Description:	Generators - General
Date Violation was Determined:	20020806
Actual Return to Compliance Date:	20021018
Return to Compliance Qualifier:	Documented
Violation Responsible Agency:	State
Scheduled Compliance Date:	20020906
Enforcement Identifier:	008
Date of Enforcement Action:	20020806
Enforcement Responsible Agency:	State
Enforcement Docket Number:	2002-197
Enforcement Attorney:	Not reported
Corrective Action Component:	No
Appeal Initiated Date:	Not reported
Appeal Resolution Date:	Not reported
Disposition Status Date:	Not reported
Disposition Status:	Not reported
Disposition Status Description:	Not reported
Consent/Final Order Sequence Number:	Not reported
Consent/Final Order Respondent Name:	Not reported
Consent/Final Order Lead Agency:	Not reported
Enforcement Type:	WRITTEN INFORMAL
Enforcement Responsible Person:	NC061
Enforcement Responsible Sub-Organization:	01
SEP Sequence Number:	Not reported
SEP Expenditure Amount:	Not reported
SEP Scheduled Completion Date:	Not reported
SEP Actual Date:	Not reported
SEP Defaulted Date:	Not reported
SEP Type:	Not reported
SEP Type Description:	Not reported
Proposed Amount:	Not reported
Final Monetary Amount:	Not reported
Paid Amount:	Not reported
Final Count:	Not reported
Final Amount:	Not reported
Found Violation:	No

Map ID
Direction
Distance
Elevation

MAP FINDINGS

Site

Database(s)

EDR ID Number
EPA ID Number

CAROLINA CLEANERS (Continued)

1000276149

Agency Which Determined Violation:	Not reported
Violation Short Description:	Not reported
Date Violation was Determined:	Not reported
Actual Return to Compliance Date:	Not reported
Return to Compliance Qualifier:	Not reported
Violation Responsible Agency:	Not reported
Scheduled Compliance Date:	Not reported
Enforcement Identifier:	Not reported
Date of Enforcement Action:	Not reported
Enforcement Responsible Agency:	Not reported
Enforcement Docket Number:	Not reported
Enforcement Attorney:	Not reported
Corrective Action Component:	Not reported
Appeal Initiated Date:	Not reported
Appeal Resolution Date:	Not reported
Disposition Status Date:	Not reported
Disposition Status:	Not reported
Disposition Status Description:	Not reported
Consent/Final Order Sequence Number:	Not reported
Consent/Final Order Respondent Name:	Not reported
Consent/Final Order Lead Agency:	Not reported
Enforcement Type:	Not reported
Enforcement Responsible Person:	Not reported
Enforcement Responsible Sub-Organization:	Not reported
SEP Sequence Number:	Not reported
SEP Expenditure Amount:	Not reported
SEP Scheduled Completion Date:	Not reported
SEP Actual Date:	Not reported
SEP Defaulted Date:	Not reported
SEP Type:	Not reported
SEP Type Description:	Not reported
Proposed Amount:	Not reported
Final Monetary Amount:	Not reported
Paid Amount:	Not reported
Final Count:	Not reported
Final Amount:	Not reported
Found Violation:	Yes
Agency Which Determined Violation:	State
Violation Short Description:	Generators - Pre-transport
Date Violation was Determined:	20000425
Actual Return to Compliance Date:	20001121
Return to Compliance Qualifier:	Not reported
Violation Responsible Agency:	State
Scheduled Compliance Date:	20000619
Enforcement Identifier:	006
Date of Enforcement Action:	20001121
Enforcement Responsible Agency:	State
Enforcement Docket Number:	2001-014
Enforcement Attorney:	NC004
Corrective Action Component:	No
Appeal Initiated Date:	Not reported
Appeal Resolution Date:	Not reported
Disposition Status Date:	Not reported
Disposition Status:	Not reported
Disposition Status Description:	Not reported
Consent/Final Order Sequence Number:	Not reported

Map ID
Direction
Distance
Elevation

MAP FINDINGS

Site

Database(s)

EDR ID Number
EPA ID Number

CAROLINA CLEANERS (Continued)

1000276149

Consent/Final Order Respondent Name: Not reported
Consent/Final Order Lead Agency: Not reported
Enforcement Type: INITIAL 3008(A) COMPLIANCE
Enforcement Responsible Person: NC002
Enforcement Responsible Sub-Organization: 02
SEP Sequence Number: Not reported
SEP Expenditure Amount: Not reported
SEP Scheduled Completion Date: Not reported
SEP Actual Date: Not reported
SEP Defaulted Date: Not reported
SEP Type: Not reported
SEP Type Description: Not reported
Proposed Amount: 25000
Final Monetary Amount: Not reported
Paid Amount: Not reported
Final Count: Not reported
Final Amount: Not reported

Found Violation: No
Agency Which Determined Violation: Not reported
Violation Short Description: Not reported
Date Violation was Determined: Not reported
Actual Return to Compliance Date: Not reported
Return to Compliance Qualifier: Not reported
Violation Responsible Agency: Not reported
Scheduled Compliance Date: Not reported
Enforcement Identifier: Not reported
Date of Enforcement Action: Not reported
Enforcement Responsible Agency: Not reported
Enforcement Docket Number: Not reported
Enforcement Attorney: Not reported
Corrective Action Component: Not reported
Appeal Initiated Date: Not reported
Appeal Resolution Date: Not reported
Disposition Status Date: Not reported
Disposition Status: Not reported
Disposition Status Description: Not reported
Consent/Final Order Sequence Number: Not reported
Consent/Final Order Respondent Name: Not reported
Consent/Final Order Lead Agency: Not reported
Enforcement Type: Not reported
Enforcement Responsible Person: Not reported
Enforcement Responsible Sub-Organization: Not reported
SEP Sequence Number: Not reported
SEP Expenditure Amount: Not reported
SEP Scheduled Completion Date: Not reported
SEP Actual Date: Not reported
SEP Defaulted Date: Not reported
SEP Type: Not reported
SEP Type Description: Not reported
Proposed Amount: Not reported
Final Monetary Amount: Not reported
Paid Amount: Not reported
Final Count: Not reported
Final Amount: Not reported

Found Violation: Yes

Map ID
Direction
Distance
Elevation

MAP FINDINGS

Site

Database(s)

EDR ID Number
EPA ID Number

CAROLINA CLEANERS (Continued)

1000276149

Agency Which Determined Violation:	State
Violation Short Description:	Generators - Pre-transport
Date Violation was Determined:	19951030
Actual Return to Compliance Date:	19951229
Return to Compliance Qualifier:	Observed
Violation Responsible Agency:	State
Scheduled Compliance Date:	19951229
Enforcement Identifier:	003
Date of Enforcement Action:	19950821
Enforcement Responsible Agency:	State
Enforcement Docket Number:	95-1078
Enforcement Attorney:	NC
Corrective Action Component:	No
Appeal Initiated Date:	Not reported
Appeal Resolution Date:	Not reported
Disposition Status Date:	Not reported
Disposition Status:	Not reported
Disposition Status Description:	Not reported
Consent/Final Order Sequence Number:	Not reported
Consent/Final Order Respondent Name:	Not reported
Consent/Final Order Lead Agency:	Not reported
Enforcement Type:	WRITTEN INFORMAL
Enforcement Responsible Person:	NC061
Enforcement Responsible Sub-Organization:	01
SEP Sequence Number:	Not reported
SEP Expenditure Amount:	Not reported
SEP Scheduled Completion Date:	Not reported
SEP Actual Date:	Not reported
SEP Defaulted Date:	Not reported
SEP Type:	Not reported
SEP Type Description:	Not reported
Proposed Amount:	Not reported
Final Monetary Amount:	Not reported
Paid Amount:	Not reported
Final Count:	Not reported
Final Amount:	Not reported

Found Violation:	No
Agency Which Determined Violation:	Not reported
Violation Short Description:	Not reported
Date Violation was Determined:	Not reported
Actual Return to Compliance Date:	Not reported
Return to Compliance Qualifier:	Not reported
Violation Responsible Agency:	Not reported
Scheduled Compliance Date:	Not reported
Enforcement Identifier:	Not reported
Date of Enforcement Action:	Not reported
Enforcement Responsible Agency:	Not reported
Enforcement Docket Number:	Not reported
Enforcement Attorney:	Not reported
Corrective Action Component:	Not reported
Appeal Initiated Date:	Not reported
Appeal Resolution Date:	Not reported
Disposition Status Date:	Not reported
Disposition Status:	Not reported
Disposition Status Description:	Not reported
Consent/Final Order Sequence Number:	Not reported

Map ID
Direction
Distance
Elevation

MAP FINDINGS

Site

Database(s)

EDR ID Number
EPA ID Number

CAROLINA CLEANERS (Continued)

1000276149

Consent/Final Order Respondent Name: Not reported
Consent/Final Order Lead Agency: Not reported
Enforcement Type: Not reported
Enforcement Responsible Person: Not reported
Enforcement Responsible Sub-Organization: Not reported
SEP Sequence Number: Not reported
SEP Expenditure Amount: Not reported
SEP Scheduled Completion Date: Not reported
SEP Actual Date: Not reported
SEP Defaulted Date: Not reported
SEP Type: Not reported
SEP Type Description: Not reported
Proposed Amount: Not reported
Final Monetary Amount: Not reported
Paid Amount: Not reported
Final Count: Not reported
Final Amount: Not reported

Found Violation: No
Agency Which Determined Violation: Not reported
Violation Short Description: Not reported
Date Violation was Determined: Not reported
Actual Return to Compliance Date: Not reported
Return to Compliance Qualifier: Not reported
Violation Responsible Agency: Not reported
Scheduled Compliance Date: Not reported
Enforcement Identifier: Not reported
Date of Enforcement Action: Not reported
Enforcement Responsible Agency: Not reported
Enforcement Docket Number: Not reported
Enforcement Attorney: Not reported
Corrective Action Component: Not reported
Appeal Initiated Date: Not reported
Appeal Resolution Date: Not reported
Disposition Status Date: Not reported
Disposition Status: Not reported
Disposition Status Description: Not reported
Consent/Final Order Sequence Number: Not reported
Consent/Final Order Respondent Name: Not reported
Consent/Final Order Lead Agency: Not reported
Enforcement Type: Not reported
Enforcement Responsible Person: Not reported
Enforcement Responsible Sub-Organization: Not reported
SEP Sequence Number: Not reported
SEP Expenditure Amount: Not reported
SEP Scheduled Completion Date: Not reported
SEP Actual Date: Not reported
SEP Defaulted Date: Not reported
SEP Type: Not reported
SEP Type Description: Not reported
Proposed Amount: Not reported
Final Monetary Amount: Not reported
Paid Amount: Not reported
Final Count: Not reported
Final Amount: Not reported

Found Violation: No

Map ID
Direction
Distance
Elevation

MAP FINDINGS

Site

Database(s)

EDR ID Number
EPA ID Number

CAROLINA CLEANERS (Continued)

1000276149

Agency Which Determined Violation:	Not reported
Violation Short Description:	Not reported
Date Violation was Determined:	Not reported
Actual Return to Compliance Date:	Not reported
Return to Compliance Qualifier:	Not reported
Violation Responsible Agency:	Not reported
Scheduled Compliance Date:	Not reported
Enforcement Identifier:	Not reported
Date of Enforcement Action:	Not reported
Enforcement Responsible Agency:	Not reported
Enforcement Docket Number:	Not reported
Enforcement Attorney:	Not reported
Corrective Action Component:	Not reported
Appeal Initiated Date:	Not reported
Appeal Resolution Date:	Not reported
Disposition Status Date:	Not reported
Disposition Status:	Not reported
Disposition Status Description:	Not reported
Consent/Final Order Sequence Number:	Not reported
Consent/Final Order Respondent Name:	Not reported
Consent/Final Order Lead Agency:	Not reported
Enforcement Type:	Not reported
Enforcement Responsible Person:	Not reported
Enforcement Responsible Sub-Organization:	Not reported
SEP Sequence Number:	Not reported
SEP Expenditure Amount:	Not reported
SEP Scheduled Completion Date:	Not reported
SEP Actual Date:	Not reported
SEP Defaulted Date:	Not reported
SEP Type:	Not reported
SEP Type Description:	Not reported
Proposed Amount:	Not reported
Final Monetary Amount:	Not reported
Paid Amount:	Not reported
Final Count:	Not reported
Final Amount:	Not reported

Found Violation:	No
Agency Which Determined Violation:	Not reported
Violation Short Description:	Not reported
Date Violation was Determined:	Not reported
Actual Return to Compliance Date:	Not reported
Return to Compliance Qualifier:	Not reported
Violation Responsible Agency:	Not reported
Scheduled Compliance Date:	Not reported
Enforcement Identifier:	Not reported
Date of Enforcement Action:	Not reported
Enforcement Responsible Agency:	Not reported
Enforcement Docket Number:	Not reported
Enforcement Attorney:	Not reported
Corrective Action Component:	Not reported
Appeal Initiated Date:	Not reported
Appeal Resolution Date:	Not reported
Disposition Status Date:	Not reported
Disposition Status:	Not reported
Disposition Status Description:	Not reported
Consent/Final Order Sequence Number:	Not reported

Map ID
Direction
Distance
Elevation

MAP FINDINGS

Site

Database(s)

EDR ID Number
EPA ID Number

CAROLINA CLEANERS (Continued)

1000276149

Consent/Final Order Respondent Name:	Not reported
Consent/Final Order Lead Agency:	Not reported
Enforcement Type:	Not reported
Enforcement Responsible Person:	Not reported
Enforcement Responsible Sub-Organization:	Not reported
SEP Sequence Number:	Not reported
SEP Expenditure Amount:	Not reported
SEP Scheduled Completion Date:	Not reported
SEP Actual Date:	Not reported
SEP Defaulted Date:	Not reported
SEP Type:	Not reported
SEP Type Description:	Not reported
Proposed Amount:	Not reported
Final Monetary Amount:	Not reported
Paid Amount:	Not reported
Final Count:	Not reported
Final Amount:	Not reported
Found Violation:	Yes
Agency Which Determined Violation:	State
Violation Short Description:	Generators - General
Date Violation was Determined:	19951030
Actual Return to Compliance Date:	19951229
Return to Compliance Qualifier:	Observed
Violation Responsible Agency:	State
Scheduled Compliance Date:	19951229
Enforcement Identifier:	003
Date of Enforcement Action:	19950821
Enforcement Responsible Agency:	State
Enforcement Docket Number:	95-1078
Enforcement Attorney:	NC
Corrective Action Component:	No
Appeal Initiated Date:	Not reported
Appeal Resolution Date:	Not reported
Disposition Status Date:	Not reported
Disposition Status:	Not reported
Disposition Status Description:	Not reported
Consent/Final Order Sequence Number:	Not reported
Consent/Final Order Respondent Name:	Not reported
Consent/Final Order Lead Agency:	Not reported
Enforcement Type:	WRITTEN INFORMAL
Enforcement Responsible Person:	NC061
Enforcement Responsible Sub-Organization:	01
SEP Sequence Number:	Not reported
SEP Expenditure Amount:	Not reported
SEP Scheduled Completion Date:	Not reported
SEP Actual Date:	Not reported
SEP Defaulted Date:	Not reported
SEP Type:	Not reported
SEP Type Description:	Not reported
Proposed Amount:	Not reported
Final Monetary Amount:	Not reported
Paid Amount:	Not reported
Final Count:	Not reported
Final Amount:	Not reported

Map ID
Direction
Distance
Elevation

MAP FINDINGS

Site

Database(s)

EDR ID Number
EPA ID Number

CAROLINA CLEANERS (Continued)

1000276149

Evaluation Action Summary:

Evaluation Date: 20040407
Evaluation Responsible Agency: State
Found Violation: No
Evaluation Type Description: COMPLIANCE EVALUATION INSPECTION
Evaluation Responsible Person Identifier: NC061
Evaluation Responsible Sub-Organization: 01
Actual Return to Compliance Date: Not reported
Scheduled Compliance Date: Not reported
Date of Request: Not reported
Date Response Received: Not reported
Request Agency: Not reported
Former Citation: Not reported

Evaluation Date: 20040331
Evaluation Responsible Agency: State
Found Violation: No
Evaluation Type Description: COMPLIANCE EVALUATION INSPECTION
Evaluation Responsible Person Identifier: NC061
Evaluation Responsible Sub-Organization: 01
Actual Return to Compliance Date: Not reported
Scheduled Compliance Date: Not reported
Date of Request: Not reported
Date Response Received: Not reported
Request Agency: Not reported
Former Citation: Not reported

Evaluation Date: 20000629
Evaluation Responsible Agency: State
Found Violation: No
Evaluation Type Description: COMPLIANCE SCHEDULE EVALUATION
Evaluation Responsible Person Identifier: NC049
Evaluation Responsible Sub-Organization: 01
Actual Return to Compliance Date: Not reported
Scheduled Compliance Date: Not reported
Date of Request: Not reported
Date Response Received: Not reported
Request Agency: Not reported
Former Citation: Not reported

Evaluation Date: 20000425
Evaluation Responsible Agency: State
Found Violation: Yes
Evaluation Type Description: COMPLIANCE EVALUATION INSPECTION
Evaluation Responsible Person Identifier: NC061
Evaluation Responsible Sub-Organization: 01
Actual Return to Compliance Date: 20001121
Scheduled Compliance Date: 20000619
Date of Request: Not reported
Date Response Received: Not reported
Request Agency: Not reported
Former Citation: Not reported

Evaluation Date: 20000425
Evaluation Responsible Agency: State
Found Violation: Yes
Evaluation Type Description: COMPLIANCE EVALUATION INSPECTION

Map ID
Direction
Distance
Elevation

MAP FINDINGS

Site

Database(s)

EDR ID Number
EPA ID Number

CAROLINA CLEANERS (Continued)

1000276149

Evaluation Responsible Person Identifier:	NC061
Evaluation Responsible Sub-Organization:	01
Actual Return to Compliance Date:	20001121
Scheduled Compliance Date:	20000619
Date of Request:	Not reported
Date Response Received:	Not reported
Request Agency:	Not reported
Former Citation:	Not reported
Evaluation Date:	19941108
Evaluation Responsible Agency:	State
Found Violation:	No
Evaluation Type Description:	CASE DEVELOPMENT INSPECTION
Evaluation Responsible Person Identifier:	NC061
Evaluation Responsible Sub-Organization:	01
Actual Return to Compliance Date:	Not reported
Scheduled Compliance Date:	Not reported
Date of Request:	Not reported
Date Response Received:	Not reported
Request Agency:	Not reported
Former Citation:	Not reported
Evaluation Date:	20020806
Evaluation Responsible Agency:	State
Found Violation:	Yes
Evaluation Type Description:	COMPLIANCE EVALUATION INSPECTION
Evaluation Responsible Person Identifier:	NC061
Evaluation Responsible Sub-Organization:	01
Actual Return to Compliance Date:	20021018
Scheduled Compliance Date:	20020906
Date of Request:	Not reported
Date Response Received:	Not reported
Request Agency:	Not reported
Former Citation:	Not reported
Evaluation Date:	20001121
Evaluation Responsible Agency:	State
Found Violation:	No
Evaluation Type Description:	NO LONGER A SIGNIFICANT NON-COMPLIER
Evaluation Responsible Person Identifier:	NC061
Evaluation Responsible Sub-Organization:	01
Actual Return to Compliance Date:	Not reported
Scheduled Compliance Date:	Not reported
Date of Request:	Not reported
Date Response Received:	Not reported
Request Agency:	Not reported
Former Citation:	Not reported
Evaluation Date:	20000425
Evaluation Responsible Agency:	State
Found Violation:	Yes
Evaluation Type Description:	COMPLIANCE EVALUATION INSPECTION
Evaluation Responsible Person Identifier:	NC061
Evaluation Responsible Sub-Organization:	01
Actual Return to Compliance Date:	20001121
Scheduled Compliance Date:	20000619
Date of Request:	Not reported

Map ID
Direction
Distance
Elevation

MAP FINDINGS

Site

Database(s)

EDR ID Number
EPA ID Number

CAROLINA CLEANERS (Continued)

1000276149

Date Response Received:	Not reported
Request Agency:	Not reported
Former Citation:	Not reported
Evaluation Date:	20000511
Evaluation Responsible Agency:	State
Found Violation:	No
Evaluation Type Description:	COMPLIANCE EVALUATION INSPECTION
Evaluation Responsible Person Identifier:	NC049
Evaluation Responsible Sub-Organization:	01
Actual Return to Compliance Date:	Not reported
Scheduled Compliance Date:	Not reported
Date of Request:	Not reported
Date Response Received:	Not reported
Request Agency:	Not reported
Former Citation:	Not reported
Evaluation Date:	19950821
Evaluation Responsible Agency:	State
Found Violation:	Yes
Evaluation Type Description:	SIGNIFICANT NON-COMPLIER
Evaluation Responsible Person Identifier:	NC061
Evaluation Responsible Sub-Organization:	01
Actual Return to Compliance Date:	19951229
Scheduled Compliance Date:	19951229
Date of Request:	Not reported
Date Response Received:	Not reported
Request Agency:	Not reported
Former Citation:	Not reported
Evaluation Date:	20021018
Evaluation Responsible Agency:	State
Found Violation:	No
Evaluation Type Description:	COMPLIANCE SCHEDULE EVALUATION
Evaluation Responsible Person Identifier:	NC061
Evaluation Responsible Sub-Organization:	01
Actual Return to Compliance Date:	Not reported
Scheduled Compliance Date:	Not reported
Date of Request:	Not reported
Date Response Received:	Not reported
Request Agency:	Not reported
Former Citation:	Not reported
Evaluation Date:	19920929
Evaluation Responsible Agency:	State
Found Violation:	No
Evaluation Type Description:	COMPLIANCE EVALUATION INSPECTION
Evaluation Responsible Person Identifier:	NC061
Evaluation Responsible Sub-Organization:	01
Actual Return to Compliance Date:	Not reported
Scheduled Compliance Date:	Not reported
Date of Request:	Not reported
Date Response Received:	Not reported
Request Agency:	Not reported
Former Citation:	Not reported
Evaluation Date:	20010908

Map ID
Direction
Distance
Elevation

MAP FINDINGS

Site

Database(s)

EDR ID Number
EPA ID Number

CAROLINA CLEANERS (Continued)

1000276149

Evaluation Responsible Agency:	State
Found Violation:	No
Evaluation Type Description:	COMPLIANCE EVALUATION INSPECTION
Evaluation Responsible Person Identifier:	NC063
Evaluation Responsible Sub-Organization:	01
Actual Return to Compliance Date:	Not reported
Scheduled Compliance Date:	Not reported
Date of Request:	Not reported
Date Response Received:	Not reported
Request Agency:	Not reported
Former Citation:	Not reported
Evaluation Date:	20030717
Evaluation Responsible Agency:	State
Found Violation:	No
Evaluation Type Description:	COMPLIANCE EVALUATION INSPECTION
Evaluation Responsible Person Identifier:	NC061
Evaluation Responsible Sub-Organization:	01
Actual Return to Compliance Date:	Not reported
Scheduled Compliance Date:	Not reported
Date of Request:	Not reported
Date Response Received:	Not reported
Request Agency:	Not reported
Former Citation:	Not reported
Evaluation Date:	19950821
Evaluation Responsible Agency:	State
Found Violation:	Yes
Evaluation Type Description:	SIGNIFICANT NON-COMPLIER
Evaluation Responsible Person Identifier:	NC061
Evaluation Responsible Sub-Organization:	01
Actual Return to Compliance Date:	19951229
Scheduled Compliance Date:	19951229
Date of Request:	Not reported
Date Response Received:	Not reported
Request Agency:	Not reported
Former Citation:	Not reported

D24
West
< 1/8
0.123 mi.
647 ft.

S & S INC
120 E BARNWELL ST
HENDERSONVILLE, NC 28739
Site 5 of 5 in cluster D

EDR Hist Cleaner **1018502638**
N/A

Relative:
Higher

EDR Hist Cleaner

Actual:
2120 ft.

Year:	Name:	Type:
1974	SAGE INC	Drycleaning Plants, Except Rugs
1975	SAGE INC	Drycleaning Plants, Except Rugs
1976	SAGE INC	Drycleaning Plants, Except Rugs
1979	S & S INC	Drycleaning Plants, Except Rugs
1980	S & S INC	Drycleaning Plants, Except Rugs
1982	S & S INC	Drycleaning Plants, Except Rugs
1983	S & S INC	Drycleaning Plants, Except Rugs
1985	S & S INC	Drycleaning Plants, Except Rugs
1986	S & S INC	Drycleaning Plants, Except Rugs
1987	S & S INC	Drycleaning Plants, Except Rugs

Map ID
Direction
Distance
Elevation

MAP FINDINGS

Site

Database(s)

EDR ID Number
EPA ID Number

S & S INC (Continued)

1018502638

1988	S & S INC	Drycleaning Plants, Except Rugs
1989	S & S INC	Drycleaning Plants, Except Rugs
1990	S & S INC	Drycleaning Plants, Except Rugs
1991	S & S INC	Drycleaning Plants, Except Rugs
1992	S & S INC	Drycleaning Plants, Except Rugs
1993	S & S INC	Drycleaning Plants, Except Rugs
1994	S & S INC	Drycleaning Plants, Except Rugs
1995	S & S INC	Drycleaning Plants, Except Rugs
1996	S & S INC	Drycleaning Plants, Except Rugs
1997	S & S INC	Drycleaning Plants, Except Rugs
1998	S & S INC	Drycleaning Plants, Except Rugs
1999	S & S INC	Drycleaning Plants, Except Rugs
2000	S & S INC	Drycleaning Plants, Except Rugs
2001	CAROLINA CLEANERS INC	Drycleaning Plants, Except Rugs
2002	CAROLINA CLEANERS INC	Drycleaning Plants, Except Rugs
2003	TODAYS CLEANERS	Drycleaning Plants, Except Rugs, NEC
2003	CAROLINA CLEANERS INC	Drycleaning Plants, Except Rugs
2004	CAROLINA CLEANERS INC	Drycleaning Plants, Except Rugs
2005	CAROLINA CLEANERS INC	Drycleaning Plants, Except Rugs
2006	CAROLINA CLEANERS INC	Drycleaning Plants, Except Rugs
2007	CAROLINA CLEANERS INC	Drycleaning Plants, Except Rugs
2008	CAROLINA CLEANERS INC	Drycleaning Plants, Except Rugs
2009	CAROLINA CLEANERS INC	Drycleaning Plants, Except Rugs

G25
WNW
1/8-1/4
0.144 mi.
758 ft.

SSC HENDERSONVILLE
136 SOUTH KING STREET
HENDERSONVILLE, NC 28739

UST **U003134650**
N/A

Site 1 of 5 in cluster G

Relative:
Higher

UST:

Actual:
2125 ft.

Name:	SSC HENDERSONVILLE
Address:	136 SOUTH KING STREET
City,State,Zip:	HENDERSONVILLE, NC 28739
Facility Id:	00-0-0000009652
Contact:	SSC HENDERSONVILLE
Contact Address1:	136 SOUTH KING STREET
Contact Address2:	Not reported
Contact City/State/Zip:	HENDERSONVILLE, NC 28739
FIPS County Desc:	Henderson
Latitude:	35.31384
Longitude:	-82.4579

Click here to access the North Carolina DEQ records for this facility:

Tank Id:	1
Tank Status:	Removed
Installed Date:	04/15/1966
Perm Close Date:	06/06/1991
Product Name:	Gasoline, Gas Mix
Tank Capacity:	1000
Root Tank Id:	Not reported
Main Tank:	No
Compartment Tank:	No
Manifold Tank:	Not reported
Commercial:	Yes
Regulated:	Yes

Map ID
Direction
Distance
Elevation

MAP FINDINGS

Site

Database(s)

EDR ID Number
EPA ID Number

SSC HENDERSONVILLE (Continued)

U003134650

Other CP Tank: Not reported
Overfill Protection Name: Unknown
Spill Protection Name: Unknown
Leak Detection Name: Not reported
Decode for TCONS_KEY: Single Wall Steel
Decode for PCONS_KEY: Single Wall Steel
Decode for PSYS_KEY: Unknown

G26 **SOUTHERN STATES-HENDERSONVILLE**
WNW **136 S. KING ST.**
1/8-1/4 **HENDERSONVILLE, NC 28792**
0.144 mi.
758 ft. **Site 2 of 5 in cluster G**

UST FINDER RELEASE **1029109558**
N/A

Relative:
Higher
Actual:
2125 ft.

UST FINDER RELEASE:
Object ID: 269594
Facility ID: Not reported
Lust ID: NC15692
Name: SOUTHERN STATES-HENDERSONVILLE
Address: 136 S. KING ST.
City,State,Zip: HENDERSONVILLE, NC 287925087
Address Match Type: Not reported
Reported Date: 1991/06/05 15:59:59+00
Status: No Further Action
Substance: Not reported
Population within 1500ft: 225
Domestic Wells within 1500ft: 0
Land Use: Developed, High Intensity
Within SPA: No
SPA PWS Facility ID: Not reported
SPA Water Type: Not reported
SPA Facility Type: Not reported
SPA HUC12: Not reported
Within WHPA: No
WHPA PWS Facility ID: Not reported
WHPA Water Type: Not reported
WHPA Facility Type: Not reported
WHPA HUC12: Not reported
Within 100yr Floodplain: No
Tribe: Not reported
EPA Region: 4
NFA Letter 1: Not reported
NFA Letter 2: Not reported
NFA Letter 3: Not reported
NFA Letter 4: Not reported
Closed With Residual Contaminate: Not reported
Coordinate Source: State
X Coord: -82.45791
Y Coord: 35.31393
Latitude: 35.3139299999999
Longitude: -82.4579099999999

Map ID
Direction
Distance
Elevation

MAP FINDINGS

Site

Database(s)

EDR ID Number
EPA ID Number

G27
WNW
1/8-1/4
0.144 mi.
758 ft.
SSC HENDERSONVILLE
136 SOUTH KING STREET
HENDERSONVILLE, NC 28739
Site 3 of 5 in cluster G

UST FINDER **1028502960**
N/A

Relative:
Higher

Actual:
2125 ft.

UST FINDER:
Object ID: 593684
Facility ID: NC00-0-0000009652
Name: SSC HENDERSONVILLE
Address: 136 SOUTH KING STREET
City,State,Zip: HENDERSONVILLE, NC 28739
Address Match Type: PointAddress
Open USTs: 0
Closed USTs: 1
TOS USTs: 0
Population 1500ft: 241
Private Wells 1500ft: 0
Within 100yr Floodplain: No
Land Use: Developed, High Intensity
Within SPA: No
SPA PWS Facility ID: Not reported
SPA Water Type: Not reported
SPA Facility Type: Not reported
SPA HUC12: Not reported
Within WHPA: No
WHPA PWS Facility ID: Not reported
WHPA Water Type: Not reported
WHPA Facility Type: Not reported
WHPA HUC12: Not reported
Facility Status: Closed UST(s)
Date of Last Inspection: Not reported
EPA Region: 4
Tribe: Not reported
Coordinate Source: Geocode
X Coord: -82.458267
Y Coord: 35.3138870000001
Latitude: 35.313887
Longitude: -82.458267

UST FINDER:
Object ID: 1360452
Facility ID: NC00-0-0000009652
Tank ID: NC00-0-0000009652_1
Tank Status: Closed
Installation Date: 1966/04/15 16:00:01+00
Removal Date: 1991/06/06 15:59:59+00
Tank Capacity: 1000
Substances: Gasoline, Gas Mix
Tank Wall Type: Single

Map ID
Direction
Distance
Elevation

MAP FINDINGS

Site

Database(s)

EDR ID Number
EPA ID Number

G28 **SOUTHERN STATES-HENDERSONVILLE**
WNW **136 S. KING ST.**
1/8-1/4 **HENDERSONVILLE, NC 28792**
0.144 mi.
758 ft. **Site 4 of 5 in cluster G**

LUST **S105763634**
IMD **N/A**

Relative:
Higher

LUST:

Actual:
2125 ft.

Name: SOUTHERN STATES-HENDERSONVILLE
Address: 136 S. KING ST.
City,State,Zip: HENDERSONVILLE, NC 287925087
Facility ID: Not reported
UST Number: AS-544
Incident Number: 7335
Source Type: 3
Date Reported: 07/19/1992
Closure Request: Not reported
Close Out: 08/19/1991
Level Of Soil Cleanup Achieved: Not reported
Of Supply Wells: Not reported
Commercial/NonCommercial UST Site: C
Risk Classification: L
Risk Class Based On Review: L
Corrective Action Plan Type: Not reported
NOV Issue Date: Not reported
Site Priority: Not reported
Phase Of LSA Req: Not reported
Site Risk Reason: Not reported
Land Use: Not reported
MTBE: Not reported
MTBE1: U
Flag: 0
Flag1: 0
LUR Filed: Not reported
GPS Confirmed: 50
Current Status: A
RBCA GW: Not reported
PETOPT: Not reported
RPL: False
CD Num: 23
Reel Num: 0
RPOW: False
RPOP: False
Error Flag: 0
Error Code: Not reported
Valid: False
Testlat: Not reported
Regional Officer Project Mgr: HEM
Company: Not reported
Telephone: Not reported
5 Min Quad: Not reported

LUST:

ERR Type: Not reported
UST Number: AS-544
Facility Id: 7335
Date Occurred: 1991-06-05 00:00:00
Date Reported: 1991-06-05 00:00:00
Owner/Operator: Not reported
Ownership: Not reported
Operation Type: Not reported

Map ID
Direction
Distance
Elevation

MAP FINDINGS

Site

Database(s)

EDR ID Number
EPA ID Number

SOUTHERN STATES-HENDERSONVILLE (Continued)

S105763634

Type:	Not reported
Location:	Not reported
Priority Update:	Not reported
Wells Affected Y/N:	Not reported
Samples Include:	0
7#5 Minute Quad:	Not reported
5 Minute Quad:	Not reported
Pirf/Min Soil:	Not reported
Release Code:	Not reported
Source Code:	Min_Soil
Err Type:	Not reported
Cause:	Not reported
Source:	Not reported
UST Number:	Not reported

LUST:

Incident Number:	7335
Last Modified:	5/19/1992
Incident Phase:	CO
NOV Issued:	Not reported
NORR Issued:	Not reported
45 Day Report:	Not reported
Public Meeting Held:	Not reported
SOC Signed:	Not reported
Reclassification Report:	Not reported
RS Designation:	Not reported
Closure Request Date:	Not reported
Close-out Report:	3/26/1992

IMD:

Facility ID:	7335
Name:	SOUTHERN STATES-HENDERSONVILLE
Address:	136 S. KING ST.
City,State,Zip:	HENDERSONVILLE, NC
Date Occurred:	Not reported
Submit Date:	3/26/1992
Incident Desc:	CONTAMINATION FOUND DURING UST REMOVAL
Operator:	Not reported
UST ID:	Not reported
Incident ID:	Not reported
Initials of UST Regional Contact:	Not reported
Regional Office:	Not reported
Responsible Party/Company Name:	Not reported
Ownership:	Not reported
Responsible Party Contact Name:	Not reported
Operation:	Not reported
Responsible Party Mailing Address:	Not reported
Responsible Party City,State,Zip:	Not reported
Ownership:	Not reported
Operation Type:	Not reported
Responsible Party County:	Not reported
Source:	Leak-underground
Type:	GASOLINE/DIESEL
Location:	Not reported
Petroleum Type:	Not reported

Map ID
Direction
Distance
Elevation

MAP FINDINGS

Site

Database(s)

EDR ID Number
EPA ID Number

SOUTHERN STATES-HENDERSONVILLE (Continued)

S105763634

Date Incident Reported:	Not reported
Whether Tank is Commercial or Non Commercial:	Not reported
Site Priority:	Not reported
Whether Tank is Regulated:	Not reported
Priority Update:	Not reported
Notice of Regulatory Requirement:	Not reported
Wells Affected:	Not reported
Notice of Violation:	Not reported
Phase 1 or Phase 2:	Not reported
Num Affected:	0
Site Priority:	Not reported
Location:	Not reported
Current Risk Condition:	Not reported
Sampled By:	Not reported
Samples Include:	Not reported
Initial reported risk of incident (never changes):	Not reported
7.5 Min Quad:	Not reported
5 Min Quad:	Not reported
Intermediate Condition Present:	Not reported
Latitude:	Not reported
Longitude:	Not reported
Use of Land, Industrial:	Not reported
Corrective Action Plan Selected - up to 5:	Not reported
RBCA:	Not reported
Date Close Review Requested From RP or Owner:	Not reported
Date Case Closed:	Not reported
Extent of Contamination:	Not reported
Number of Supply Wells Located on Property:	Not reported
MTBE in Well Y/N/U Yes, No or Unknown:	Not reported
Facility Phone Number:	Not reported
MTBE in Groundwater Y/N/U Yes, No or Unknown:	Not reported
Date Land Use Restriction Filed:	Not reported
Date Cleanup Initiated:	Not reported
Record Status:	Not reported
RBCA GW Codes:	Not reported
RBCA GW:	Not reported
Pollutant Type Present:	Not reported
Reference Number for Media Disk for Archived Record:	Not reported
RP Owner?:	Not reported
RP Operator?:	Not reported
RP Landowner?:	Not reported
Comments:	Not reported
GW Contam:	No Groundwater Contamination detected
Soil Contam:	Yes
Contact Phone:	Not reported
Owner Company:	Not reported
Operator Address:	Not reported
Operator City,State,Zip:	Not reported
Operator County:	Not reported
Material:	Not reported
Qty Lost 1:	Not reported
Qty Recovered 1:	Not reported
Setting:	Not reported
Risk Site:	Not reported
Priority Code:	Not reported
Dem Contact:	HEM
Wells Contam:	Not reported

Map ID
Direction
Distance
Elevation

MAP FINDINGS

Site

Database(s)

EDR ID Number
EPA ID Number

SOUTHERN STATES-HENDERSONVILLE (Continued)

S105763634

Latitude Number: Not reported
Longitude Number: Not reported
Latitude Decimal: Not reported
Longitude Decimal: Not reported
GPS: NOD
Agency: DWM

Status:

Facility ID: 7335
Last Modified: 1992-05-19 00:00:00
Incident Phase: CO
NOV Issued: Not reported
NORR Issued: Not reported
45 Day Report: Not reported
Public Meeting Held: Not reported
Corrective Action Planned: Not reported
SOC Sighned: Not reported
Reclassification Report: Not reported
RS Designation: Not reported
Closure Request Date: Not reported
Close-out Report: 1992-03-26 00:00:00

H29
WSW
1/8-1/4
0.161 mi.
850 ft.

THE SHERWIN-WILLIAMS CO #2928
320 S MAIN ST
HENDERSONVILLE, NC 28792

RCRA-VSQG 1004746285
NCD986228450

Site 1 of 2 in cluster H

Relative:
Higher
Actual:
2124 ft.

RCRA Listings:

Date Form Received by Agency: 19940816
Handler Name: The Sherwin-Williams Co #2928
Handler Address: S Main St
Handler City,State,Zip: HENDERSONVILLE, NC 28792
EPA ID: NCD986228450
Contact Name: RALPH GRAHAM JR
Contact Address: 320 S MAIN ST
Contact City,State,Zip: HENDERSONVILLE, NC 28792
Contact Telephone: 704-693-6918
Contact Fax: Not reported
Contact Email: Not reported
Contact Title: Not reported
EPA Region: 04
Land Type: Private
Federal Waste Generator Description: Conditionally Exempt Small Quantity Generator
Non-Notifier: Not reported
Biennial Report Cycle: Not reported
Accessibility: Not reported
Active Site Indicator: Handler Activities
State District Owner: Not reported
State District: Not reported
Mailing Address: S MAIN ST
Mailing City,State,Zip: HENDERSONVILLE, NC 28792
Owner Name: Pt Green Inc
Owner Type: Private
Operator Name: Not reported
Operator Type: Not reported
Short-Term Generator Activity: No

Map ID
Direction
Distance
Elevation

MAP FINDINGS

Site

Database(s)

EDR ID Number
EPA ID Number

THE SHERWIN-WILLIAMS CO #2928 (Continued)

1004746285

Importer Activity:	No
Mixed Waste Generator:	No
Transporter Activity:	No
Transfer Facility Activity:	No
Recycler Activity with Storage:	No
Small Quantity On-Site Burner Exemption:	No
Smelting Melting and Refining Furnace Exemption:	No
Underground Injection Control:	No
Off-Site Waste Receipt:	No
Universal Waste Indicator:	No
Universal Waste Destination Facility:	No
Federal Universal Waste:	No
Active Site State-Reg Handler:	---
Federal Facility Indicator:	Not reported
Hazardous Secondary Material Indicator:	NN
Sub-Part K Indicator:	Not reported
2018 GPRA Permit Baseline:	Not on the Baseline
2018 GPRA Renewals Baseline:	Not on the Baseline
202 GPRA Corrective Action Baseline:	No
Subject to Corrective Action Universe:	No
Non-TSDFs Where RCRA CA has Been Imposed Universe:	No
Corrective Action Priority Ranking:	No NCAPS ranking
Environmental Control Indicator:	No
Institutional Control Indicator:	No
Human Exposure Controls Indicator:	N/A
Groundwater Controls Indicator:	N/A
Significant Non-Complier Universe:	No
Unaddressed Significant Non-Complier Universe:	No
Addressed Significant Non-Complier Universe:	No
Significant Non-Complier With a Compliance Schedule Universe:	No
Financial Assurance Required:	Not reported
Handler Date of Last Change:	20060104
Recognized Trader-Importer:	No
Recognized Trader-Exporter:	No
Importer of Spent Lead Acid Batteries:	No
Exporter of Spent Lead Acid Batteries:	No
Recycler Activity Without Storage:	Not reported
Manifest Broker:	Not reported
Sub-Part P Indicator:	No

Hazardous Waste Summary:

Waste Code:	D001
Waste Description:	Ignitable Waste

Waste Code:	D035
Waste Description:	Methyl Ethyl Ketone

Waste Code:	F003
Waste Description:	The Following Spent Nonhalogenated Solvents: Xylene, Acetone, Ethyl Acetate, Ethyl Benzene, Ethyl Ether, Methyl Isobutyl Ketone, N-Butyl Alcohol, Cyclohexanone, And Methanol; All Spent Solvent Mixtures/Blends Containing, Before Use, Only The Above Spent Nonhalogenated Solvents; And All Spent Solvent Mixtures/Blends Containing, Before Use, One Or More Of The Above Nonhalogenated Solvents, And A Total Of Ten Percent Or More (By Volume) Of One Or More Of Those Solvents Listed In F001, F002, F004, And F005; And Still

Map ID
Direction
Distance
Elevation

MAP FINDINGS

Site

Database(s)

EDR ID Number
EPA ID Number

THE SHERWIN-WILLIAMS CO #2928 (Continued)

1004746285

Bottoms From The Recovery Of These Spent Solvents And Spent Solvent Mixtures.

Waste Code: F005

Waste Description: The Following Spent Nonhalogenated Solvents: Toluene, Methyl Ethyl Ketone, Carbon Disulfide, Isobutanol, Pyridine, Benzene, 2-Ethoxyethanol, And 2-Nitropropane; All Spent Solvent Mixtures/Blends Containing, Before Use, A Total Of Ten Percent Or More (By Volume) Of One Or More Of The Above Nonhalogenated Solvents Or Those Solvents Listed In F001, F002, Or F004; And Still Bottoms From The Recovery Of These Spent Solvents And Spent Solvent Mixtures.

Handler - Owner Operator:

Owner/Operator Indicator:	Owner
Owner/Operator Name:	PT GREEN INC
Legal Status:	Private
Date Became Current:	Not reported
Date Ended Current:	Not reported
Owner/Operator Address:	PO BOX 1776
Owner/Operator City,State,Zip:	HENDERSONVILLE, NC 28793
Owner/Operator Telephone:	704-692-0583
Owner/Operator Telephone Ext:	Not reported
Owner/Operator Fax:	Not reported
Owner/Operator Email:	Not reported

Historic Generators:

Receive Date:	19940816
Handler Name:	THE SHERWIN-WILLIAMS CO #2928
Federal Waste Generator Description:	Conditionally Exempt Small Quantity Generator
State District Owner:	Not reported
Large Quantity Handler of Universal Waste:	No
Recognized Trader Importer:	No
Recognized Trader Exporter:	No
Spent Lead Acid Battery Importer:	No
Spent Lead Acid Battery Exporter:	No
Current Record:	Yes
Non Storage Recycler Activity:	Not reported
Electronic Manifest Broker:	Not reported

List of NAICS Codes and Descriptions:

NAICS Codes: No NAICS Codes Found

Facility Has Received Notices of Violations:

Violations: No Violations Found

Evaluation Action Summary:

Evaluations: No Evaluations Found

Map ID
Direction
Distance
Elevation

MAP FINDINGS

Site

Database(s)

EDR ID Number
EPA ID Number

H30 **SHERWIN WILLIAMS- PT GREEN FAMILY, LLC, PROP**
WSW **320 SOUTH MAIN STREET**
1/8-1/4 **HENDERSONVILLE, NC 28793**
0.161 mi.
850 ft. **Site 2 of 2 in cluster H**

LUST **S121291008**
INST CONTROL **N/A**

Relative:
Higher

LUST:

Actual:
2124 ft.

Name: SHERWIN WILLIAMS- PT GREEN FAMILY, LLC, PROP
Address: 320 SOUTH MAIN STREET
City,State,Zip: HENDERSONVILLE, NC 28793
Facility ID: Not reported
UST Number: AS-4504
Incident Number: 41551
Source Type: 3
Date Reported: 06/21/2017
Closure Request: Not reported
Close Out: 11/28/2017
Level Of Soil Cleanup Achieved: S1
Of Supply Wells: 0
Commercial/NonCommercial UST Site: C
Risk Classification: L
Risk Class Based On Review: L
Corrective Action Plan Type: Not reported
NOV Issue Date: Not reported
Site Priority: Not reported
Phase Of LSA Req: 1
Site Risk Reason: Not reported
Land Use: RES
MTBE: 0
MTBE1: U
Flag: 0
Flag1: 0
LUR Filed: 11/01/2017
GPS Confirmed: 31
Current Status: A
RBCA GW: G1
PETOPT: 3
RPL: True
CD Num: 0
Reel Num: 0
RPOW: True
RPOP: True
Error Flag: 0
Error Code: N
Valid: False
Testlat: Not reported
Regional Officer Project Mgr: CEL
Company: PT GREEN FAMILY, LLC
Telephone: Not reported
5 Min Quad: Not reported

LUST:

ERR Type: Not reported
UST Number: AS-4504
Facility Id: 41551
Date Occurred: 2017-04-11 00:00:00
Date Reported: 2017-06-21 00:00:00
Owner/Operator: Not reported
Ownership: 4
Operation Type: 6

Map ID
Direction
Distance
Elevation

MAP FINDINGS

Site

Database(s)

EDR ID Number
EPA ID Number

SHERWIN WILLIAMS- PT GREEN FAMILY, LLC, PROP (Continued)

S121291008

Type: 3
Location: 8
Priority Update: Not reported
Wells Affected Y/N: N
Samples Include: Not reported
7#5 Minute Quad: Y
5 Minute Quad: Not reported
Pirf/Min Soil: Not reported
Release Code: Not reported
Source Code: Not reported
Err Type: 3
Cause: 7
Source: G
UST Number: P

LUST:

Incident Number: 41551
Last Modified: 11/28/2017
Incident Phase: CO
NOV Issued: Not reported
NORR Issued: Not reported
45 Day Report: Not reported
Public Meeting Held: Not reported
SOC Signed: Not reported
Reclassification Report: Not reported
RS Designation: Not reported
Closure Request Date: Not reported
Close-out Report: Not reported

INST CONTROL:

Name: SHERWIN WILLIAMS- PT GREEN FAMILY, LLC, PROP
Address: 320 SOUTH MAIN STREET
City,State,Zip: HENDERSONVILLE, NC
Project Number: AS-4504
Object ID: Not reported
DWM Contact: Asheville Regional Office (828) 296-4500
DWM Program: Underground Storage Tank Section
Project Status: No Further Action
COC: Multi COC
Contamination Source: UST System
Received Date: 2017-10-31 00:00:00
Restricted Media: Soil Only
Allowed Use: Media Restrictions Only
Certification: None
Plant Reception Date: Not reported
Instrument Status: Effective
Deed BK: Not reported
Deed PG: Not reported
Plat BK: Not reported
Plat PG: Not reported
Instrument: Notice and Restriction
Deed: Not reported
Deed Date: Recorded 10-31-2017
Plat: Not reported
Plat Date: Not reported

Map ID
Direction
Distance
Elevation

MAP FINDINGS

Site

Database(s)

EDR ID Number
EPA ID Number

SHERWIN WILLIAMS- PT GREEN FAMILY, LLC, PROP (Continued)

S121291008

X Coord: 968355.83011
Y Coord: 586378.62107

F31
WSW
1/8-1/4
0.163 mi.
860 ft.

NU-WAY CLEANERS
414 SOUTH MAIN
HENDERSONVILLE, NC

DRYCLEANERS **S125086564**
N/A

Site 5 of 8 in cluster F

Relative:
Higher

DRYCLEANERS:

Actual:
2119 ft.

Name: NU-WAY CLEANERS
Address: 414 SOUTH MAIN
City,State,Zip: HENDERSONVILLE, NC
Facility ID: Not reported
Status: Not reported
Priority: Not reported
Rank: Not reported
Lat/Long: Not reported
Shopping Center: Not reported
Certified Date: Not reported
Project Manager: Not reported
Phone Number: Not reported
X Coordinates: -82.4586473
Y Coordinates: 35.3109691
Object ID: Not reported
Comments: Hendersonville 1967 City Directory, Dry Cleaners Listing

F32
WSW
1/8-1/4
0.163 mi.
860 ft.

NU WAY CLEANERS DC450005
414 S. MAIN STREET
HENDERSONVILLE, NC 28792

RCRA-VSQG **1026833230**
E MANIFEST **NCR000179499**

Site 6 of 8 in cluster F

Relative:
Higher

RCRA Listings:

Actual:
2119 ft.

Date Form Received by Agency: 20230628
Handler Name: Ncdsca Dc450005(Nu Way Cleaners)
Handler Address: S Main St
Handler City,State,Zip: HENDERSONVILLE, NC 28792
EPA ID: NCR000179499
Contact Name: SCOTT STUPAK
Contact Address: MAIL SERVICE CENTER
Contact City,State,Zip: RALEIGH, NC 27699-1646
Contact Telephone: 919-707-8359
Contact Fax: Not reported
Contact Email: SCOTT.STUPAK@DEQ.NC.GOV
Contact Title: PROJECT MANAGER
EPA Region: 04
Land Type: Private
Federal Waste Generator Description: Conditionally Exempt Small Quantity Generator
Non-Notifier: Not reported
Biennial Report Cycle: Not reported
Accessibility: Not reported
Active Site Indicator: Handler Activities
State District Owner: Not reported
State District: Not reported
Mailing Address: MAIL SERVICE CENTER

Map ID
Direction
Distance
Elevation

MAP FINDINGS

Site

Database(s)

EDR ID Number
EPA ID Number

NU WAY CLEANERS DC450005 (Continued)

1026833230

Mailing City,State,Zip:	RALEIGH, NC 27699-1646
Owner Name:	Almack, Inc.
Owner Type:	Private
Operator Name:	Petitioner(S) For Dsca Site Id Dc450005
Operator Type:	Other
Short-Term Generator Activity:	No
Importer Activity:	No
Mixed Waste Generator:	No
Transporter Activity:	No
Transfer Facility Activity:	No
Recycler Activity with Storage:	No
Small Quantity On-Site Burner Exemption:	No
Smelting Melting and Refining Furnace Exemption:	No
Underground Injection Control:	No
Off-Site Waste Receipt:	No
Universal Waste Indicator:	No
Universal Waste Destination Facility:	No
Federal Universal Waste:	No
Active Site State-Reg Handler:	---
Federal Facility Indicator:	Not reported
Hazardous Secondary Material Indicator:	N
Sub-Part K Indicator:	Not reported
2018 GPRA Permit Baseline:	Not on the Baseline
2018 GPRA Renewals Baseline:	Not on the Baseline
202 GPRA Corrective Action Baseline:	No
Subject to Corrective Action Universe:	No
Non-TSDFs Where RCRA CA has Been Imposed Universe:	No
Corrective Action Priority Ranking:	No NCAPS ranking
Environmental Control Indicator:	No
Institutional Control Indicator:	No
Human Exposure Controls Indicator:	N/A
Groundwater Controls Indicator:	N/A
Significant Non-Complier Universe:	No
Unaddressed Significant Non-Complier Universe:	No
Addressed Significant Non-Complier Universe:	No
Significant Non-Complier With a Compliance Schedule Universe:	No
Financial Assurance Required:	Not reported
Handler Date of Last Change:	20230628
Recognized Trader-Importer:	No
Recognized Trader-Exporter:	No
Importer of Spent Lead Acid Batteries:	No
Exporter of Spent Lead Acid Batteries:	No
Recycler Activity Without Storage:	No
Manifest Broker:	No
Sub-Part P Indicator:	No

Hazardous Waste Summary:

Waste Code:	F002
Waste Description:	The Following Spent Halogenated Solvents: Tetrachloroethylene, Methylene Chloride, Trichloroethylene, 1,1,1-Trichloroethane, Chlorobenzene, 1,1,2-Trichloro-1,2,2-Trifluoroethane, Ortho-Dichlorobenzene, Trichlorofluoromethane, And 1,1,2, Trichloroethane; All Spent Solvent Mixtures/Blends Containing, Before Use, A Total Of Ten Percent Or More (By Volume) Of One Or More Of The Above Halogenated Solvents Or Those Solvents Listed In F001, F004, And F005; And Still Bottoms From The Recovery Of These Spent Solvents And

Map ID
Direction
Distance
Elevation

MAP FINDINGS

Site

Database(s)

EDR ID Number
EPA ID Number

NU WAY CLEANERS DC450005 (Continued)

1026833230

Spent Solvent Mixtures.

Handler - Owner Operator:

Owner/Operator Indicator:	Owner
Owner/Operator Name:	ALMACK, INC.
Legal Status:	Private
Date Became Current:	19950606
Date Ended Current:	Not reported
Owner/Operator Address:	414 S MAIN ST
Owner/Operator City,State,Zip:	HENDERSONVILLE, NC 28792
Owner/Operator Telephone:	Not reported
Owner/Operator Telephone Ext:	Not reported
Owner/Operator Fax:	Not reported
Owner/Operator Email:	Not reported

Owner/Operator Indicator:	Operator
Owner/Operator Name:	PETITIONER(S) FOR DSCA SITE ID DC450005
Legal Status:	Other
Date Became Current:	20210728
Date Ended Current:	Not reported
Owner/Operator Address:	1646 MAIL SERVICE CENTER
Owner/Operator City,State,Zip:	RALEIGH, NC 27699-1646
Owner/Operator Telephone:	919-707-8359
Owner/Operator Telephone Ext:	Not reported
Owner/Operator Fax:	Not reported
Owner/Operator Email:	SCOTT.STUPAK@NCDENR.GOV

Owner/Operator Indicator:	Owner
Owner/Operator Name:	ALMACK, INC.
Legal Status:	Private
Date Became Current:	19950606
Date Ended Current:	Not reported
Owner/Operator Address:	414 S MAIN ST
Owner/Operator City,State,Zip:	HENDERSONVILLE, NC 28792
Owner/Operator Telephone:	Not reported
Owner/Operator Telephone Ext:	Not reported
Owner/Operator Fax:	Not reported
Owner/Operator Email:	Not reported

Owner/Operator Indicator:	Owner
Owner/Operator Name:	ALMACK, INC.
Legal Status:	Private
Date Became Current:	19950606
Date Ended Current:	Not reported
Owner/Operator Address:	414 S MAIN ST
Owner/Operator City,State,Zip:	HENDERSONVILLE, NC 28792
Owner/Operator Telephone:	Not reported
Owner/Operator Telephone Ext:	Not reported
Owner/Operator Fax:	Not reported
Owner/Operator Email:	Not reported

Owner/Operator Indicator:	Operator
Owner/Operator Name:	PETITIONER(S) FOR DSCA SITE ID DC450005
Legal Status:	Other
Date Became Current:	20210728
Date Ended Current:	Not reported
Owner/Operator Address:	1646 MAIL SERVICE CENTER

Map ID
Direction
Distance
Elevation

MAP FINDINGS

Site

Database(s)

EDR ID Number
EPA ID Number

NU WAY CLEANERS DC450005 (Continued)

1026833230

Owner/Operator City,State,Zip: RALEIGH, NC 27699-1646
Owner/Operator Telephone: 919-707-8359
Owner/Operator Telephone Ext: Not reported
Owner/Operator Fax: Not reported
Owner/Operator Email: SCOTT.STUPAK@NCDENR.GOV

Owner/Operator Indicator: Owner
Owner/Operator Name: ALMACK, INC.
Legal Status: Private
Date Became Current: 19950606
Date Ended Current: Not reported
Owner/Operator Address: 414 S MAIN ST
Owner/Operator City,State,Zip: HENDERSONVILLE, NC 28792
Owner/Operator Telephone: Not reported
Owner/Operator Telephone Ext: Not reported
Owner/Operator Fax: Not reported
Owner/Operator Email: Not reported

Owner/Operator Indicator: Operator
Owner/Operator Name: PETITIONER(S) FOR DSCA SITE ID DC450005
Legal Status: Other
Date Became Current: 20210728
Date Ended Current: Not reported
Owner/Operator Address: 1646 MAIL SERVICE CENTER
Owner/Operator City,State,Zip: RALEIGH, NC 27699-1646
Owner/Operator Telephone: 919-707-8359
Owner/Operator Telephone Ext: Not reported
Owner/Operator Fax: Not reported
Owner/Operator Email: SCOTT.STUPAK@NCDENR.GOV

Owner/Operator Indicator: Operator
Owner/Operator Name: PETITIONER(S) FOR DSCA SITE ID DC450005
Legal Status: Other
Date Became Current: 20210728
Date Ended Current: Not reported
Owner/Operator Address: 1646 MAIL SERVICE CENTER
Owner/Operator City,State,Zip: RALEIGH, NC 27699-1646
Owner/Operator Telephone: 919-707-8359
Owner/Operator Telephone Ext: Not reported
Owner/Operator Fax: Not reported
Owner/Operator Email: SCOTT.STUPAK@NCDENR.GOV

Historic Generators:

Receive Date: 20210901
Handler Name: NCDSCA DC450005(NU WAY CLEANERS)
Federal Waste Generator Description: Small Quantity Generator
State District Owner: Not reported
Large Quantity Handler of Universal Waste: No
Recognized Trader Importer: No
Recognized Trader Exporter: No
Spent Lead Acid Battery Importer: No
Spent Lead Acid Battery Exporter: No
Current Record: No
Non Storage Recycler Activity: No
Electronic Manifest Broker: No

Receive Date: 20220512

Map ID
Direction
Distance
Elevation

MAP FINDINGS

Site

Database(s)

EDR ID Number
EPA ID Number

NU WAY CLEANERS DC450005 (Continued)

1026833230

Handler Name: NCDSCA DC450005(NU WAY CLEANERS)
Federal Waste Generator Description: Large Quantity Generator
State District Owner: Not reported
Large Quantity Handler of Universal Waste: No
Recognized Trader Importer: No
Recognized Trader Exporter: No
Spent Lead Acid Battery Importer: No
Spent Lead Acid Battery Exporter: No
Current Record: No
Non Storage Recycler Activity: No
Electronic Manifest Broker: No

Receive Date: 20220609
Handler Name: NCDSCA DC450005(NU WAY CLEANERS)
Federal Waste Generator Description: Small Quantity Generator
State District Owner: Not reported
Large Quantity Handler of Universal Waste: No
Recognized Trader Importer: No
Recognized Trader Exporter: No
Spent Lead Acid Battery Importer: No
Spent Lead Acid Battery Exporter: No
Current Record: No
Non Storage Recycler Activity: No
Electronic Manifest Broker: No

Receive Date: 20230628
Handler Name: NCDSCA DC450005(NU WAY CLEANERS)
Federal Waste Generator Description: Conditionally Exempt Small Quantity Generator
State District Owner: Not reported
Large Quantity Handler of Universal Waste: No
Recognized Trader Importer: No
Recognized Trader Exporter: No
Spent Lead Acid Battery Importer: No
Spent Lead Acid Battery Exporter: No
Current Record: Yes
Non Storage Recycler Activity: No
Electronic Manifest Broker: No

List of NAICS Codes and Descriptions:

NAICS Code: 812320
NAICS Description: DRYCLEANING AND LAUNDRY SERVICES (EXCEPT COIN-OPERATED)

Facility Has Received Notices of Violations:

Violations: No Violations Found

Evaluation Action Summary:

Evaluations: No Evaluations Found

E MANIFEST:

Manifest Tracking Number: 017103935FLE
Last Updated Date: 20230223
Shipped Date: 20230123
Received Date: 20230126
Manifest Status: Signed

Map ID
Direction
Distance
Elevation

MAP FINDINGS

Site

Database(s)

EDR ID Number
EPA ID Number

NU WAY CLEANERS DC450005 (Continued)

1026833230

Submission Type:	DataImage5Copy
Origin Type:	Service
Generator EPA ID:	NCR000179499
Generator Name:	NU WAY CLEANERS DC450005
Generator Mail Street Number:	Not reported
Generator Mail Street 1:	414 S. MAIN STREET
Generator Mail Street 2:	Not reported
Generator Mail City:	HENDERSONVILLE
Generator Mail State:	NC
Generator Mail Zip:	28792
Generator Location Street Number:	Not reported
Generator Location Street 1:	414 S. Main Street
Generator Location Street 2:	Not reported
Generator Location City:	Hendersonville
Generator Location Zip:	28792
Generator Location State:	NC
Generator Contact Company Name:	Nu Way Cleaners DC450005
Designated Facility EPA ID:	NCD000648451
Designated Facility Name:	Clean Harbors Reidsville LLC
Designated Facility Mail Street Number:	Not reported
Designated Facility Mail Street 1:	Not reported
Designated Facility Mail Street 2:	208 Watlington Industrial Drive
Designated Facility Mail City:	Reidsville
Designated Facility Mail Zip:	27320
Designated Facility Mail State:	NC
Designated Facility Location Street Number:	Not reported
Designated Facility Location Street 1:	208 Watlington Industrial Drive
Designated Facility Location Street 2:	Not reported
Designated Facility Location City:	Reidsville
Designated Facility Location Zip:	27320
Designated Facility Location State:	NC
Designated Facility Contact Company Name:	Not reported
Manifest Residue Indicator:	N
Rejection Indicator:	N
Manifest Tracking Number:	011561455JJK
Last Updated Date:	20220601
Shipped Date:	20220429
Received Date:	20220509
Manifest Status:	Signed
Submission Type:	DataImage5Copy
Origin Type:	Service
Generator EPA ID:	NCR000179499
Generator Name:	NU WAY CLEANERS DC450005
Generator Mail Street Number:	Not reported
Generator Mail Street 1:	414 S. MAIN STREET
Generator Mail Street 2:	Not reported
Generator Mail City:	HENDERSONVILLE
Generator Mail State:	NC
Generator Mail Zip:	28792
Generator Location Street Number:	Not reported
Generator Location Street 1:	414 S. Main Street
Generator Location Street 2:	Not reported
Generator Location City:	Hendersonville
Generator Location Zip:	28792
Generator Location State:	NC
Generator Contact Company Name:	Nu Way Cleaners DC450005

Map ID
Direction
Distance
Elevation

MAP FINDINGS

Site

Database(s)

EDR ID Number
EPA ID Number

NU WAY CLEANERS DC450005 (Continued)

1026833230

Designated Facility EPA ID:	NCD000648451
Designated Facility Name:	Clean Harbors Reidsville LLC
Designated Facility Mail Street Number:	Not reported
Designated Facility Mail Street 1:	Not reported
Designated Facility Mail Street 2:	208 Watlington Industrial Drive
Designated Facility Mail City:	Reidsville
Designated Facility Mail Zip:	27320
Designated Facility Mail State:	NC
Designated Facility Location Street Number:	Not reported
Designated Facility Location Street 1:	208 Watlington Industrial Drive
Designated Facility Location Street 2:	Not reported
Designated Facility Location City:	Reidsville
Designated Facility Location Zip:	27320
Designated Facility Location State:	NC
Designated Facility Contact Company Name:	Not reported
Manifest Residue Indicator:	N
Rejection Indicator:	N
Manifest Tracking Number:	015717715FLE
Last Updated Date:	20220311
Shipped Date:	20220113
Received Date:	20220218
Manifest Status:	Signed
Submission Type:	DataImage5Copy
Origin Type:	Service
Generator EPA ID:	NCR000179499
Generator Name:	NU WAY CLEANERS DC450005
Generator Mail Street Number:	Not reported
Generator Mail Street 1:	414 S. MAIN STREET
Generator Mail Street 2:	Not reported
Generator Mail City:	HENDERSONVILLE
Generator Mail State:	NC
Generator Mail Zip:	28792
Generator Location Street Number:	Not reported
Generator Location Street 1:	414 S. Main Street
Generator Location Street 2:	Not reported
Generator Location City:	Hendersonville
Generator Location Zip:	28792
Generator Location State:	NC
Generator Contact Company Name:	Nu Way Cleaners DC450005
Designated Facility EPA ID:	TXD055141378
Designated Facility Name:	Clean Harbors Deer Park, LLC
Designated Facility Mail Street Number:	Not reported
Designated Facility Mail Street 1:	Not reported
Designated Facility Mail Street 2:	2027 Independence Parkway South
Designated Facility Mail City:	La Porte
Designated Facility Mail Zip:	77571
Designated Facility Mail State:	TX
Designated Facility Location Street Number:	Not reported
Designated Facility Location Street 1:	2027 Independence Parkway South
Designated Facility Location Street 2:	Not reported
Designated Facility Location City:	La Porte
Designated Facility Location Zip:	77571
Designated Facility Location State:	TX
Designated Facility Contact Company Name:	Not reported
Manifest Residue Indicator:	N
Rejection Indicator:	N

Map ID
Direction
Distance
Elevation

MAP FINDINGS

Site

Database(s)

EDR ID Number
EPA ID Number

NU WAY CLEANERS DC450005 (Continued)

1026833230

Federal Waste:

Manifest Tracking Number: 015717715FLE

Waste Line Number: 1

Federal Waste Code: F002

Federal Waste:

THE FOLLOWING SPENT HALOGENATED SOLVENTS: TETRACHLOROETHYLENE, METHYLENE CHLORIDE, TRICHLOROETHYLENE, 1,1,1-TRICHLOROETHANE, CHLOROBENZENE, 1,1,2-TRICHLORO-1,2,2-TRIFLUOROETHANE, ORTHO-DICHLOROBENZENE, TRICHLOROFLUOROMETHANE, AND 1,1,2, TRICHLOROETHANE; ALL SPENT SOLVENT MIXTURES/BLENDS CONTAINING, BEFORE USE, A TOTAL OF TEN PERCENT OR MORE (BY VOLUME) OF ONE OR MORE OF THE ABOVE HALOGENATED SOLVENTS OR THOSE SOLVENTS LISTED IN F001, F004, AND F005; AND STILL BOTTOMS FROM THE RECOVERY OF THESE SPENT SOLVENTS AND SPENT SOLVENT MIXTURES.

Manifest Tracking Number: 015717715FLE

Waste Line Number: 2

Federal Waste Code: F002

Federal Waste:

THE FOLLOWING SPENT HALOGENATED SOLVENTS: TETRACHLOROETHYLENE, METHYLENE CHLORIDE, TRICHLOROETHYLENE, 1,1,1-TRICHLOROETHANE, CHLOROBENZENE, 1,1,2-TRICHLORO-1,2,2-TRIFLUOROETHANE, ORTHO-DICHLOROBENZENE, TRICHLOROFLUOROMETHANE, AND 1,1,2, TRICHLOROETHANE; ALL SPENT SOLVENT MIXTURES/BLENDS CONTAINING, BEFORE USE, A TOTAL OF TEN PERCENT OR MORE (BY VOLUME) OF ONE OR MORE OF THE ABOVE HALOGENATED SOLVENTS OR THOSE SOLVENTS LISTED IN F001, F004, AND F005; AND STILL BOTTOMS FROM THE RECOVERY OF THESE SPENT SOLVENTS AND SPENT SOLVENT MIXTURES.

State Waste:

Manifest Tracking Number: 015717715FLE

Waste Line Number: 1

State Waste Code Owner: TX

State Waste Code: OUTS113H

State Waste: Outs113h

Manifest Tracking Number: 015717715FLE

Waste Line Number: 2

State Waste Code Owner: TX

State Waste Code: OUTS301H

State Waste: Outs301h

Transporter:

Manifest Tracking Number: 015717715FLE

Transporter Line Number: 1

Transporter EPA ID: NCD986232221

Transporter Name: A&D Environmental & Ind. Svcs

Manifest Tracking Number: 015717715FLE

Transporter Line Number: 2

Transporter EPA ID: MOD095038998

Transporter Name: Tri State Motor Transit

Manifest Tracking Number: 015717715FLE

Transporter Line Number: 3

Transporter EPA ID: MOD095038998

Transporter Name: Tri State Motor Transit

Map ID
Direction
Distance
Elevation

MAP FINDINGS

Site

Database(s)

EDR ID Number
EPA ID Number

NU WAY CLEANERS DC450005 (Continued)

1026833230

Manifest Tracking Number: 015717715FLE
Transporter Line Number: 4
Transporter EPA ID: MAD039322250
Transporter Name: Clean Harbors Environmental Services, Inc.

Waste Line:

Manifest Tracking Number: 015717715FLE
Waste Line Number: 1
U.S. DOT Hazardous Indicator: Y
U.S. DOT ID Number: NA3082
U.S. DOT Description: NA3082, Hazardous Waste, Liquid, N.O.S. (Tetrachloroethylene), 9, Pg
lii
Non-Hazardous Waste Description: Not reported
Number of Containers: 1
Container Type Code: DM
Container Type Description: Metal drums, barrels, kegs
Waste Quantity: 100
Quantity Unit of Measure Code: P
Quantity Unit of Measure Description: Pounds
Waste Quantity, in Tons: 0.05
Acute Waste Quantity, in Tons: 0
Non-Acute Waste Quantity, in Tons: 0.05
Waste Quantity, in Kilograms: 45.3515
Acute Waste Quantity, in Kilograms: 0
Non-Acute Waste Quantity, in Kilograms: 45.3515
Management Method Code: H141
Management Method Description: STORAGE, BULKING AND/OR TRANSFER OFF SITE
Waste Residue Indicator: N
Quantity Discrepancy Indicator: N
Waste Type Discrepancy Indicator: N
Waste Density: Not reported
Waste Density Unit of Measure Code: Not reported
Waste Density Unit of Measure Description: Not reported
Form Code: Not reported
Form Code Description: Not reported
Source Code: Not reported
Source Code Description: Not reported
Waste Minimization Code: Not reported
Waste Minimization Code Description: Not reported
Consent Number: Not reported
EPA Waste Indicator: Y

Manifest Tracking Number: 015717715FLE
Waste Line Number: 2
U.S. DOT Hazardous Indicator: Y
U.S. DOT ID Number: NA3077
U.S. DOT Description: NA3077, Hazardous Waste, Solid, N.O.S. (Tetrachloroethylene), 9, Pg
lii
Non-Hazardous Waste Description: Not reported
Number of Containers: 1
Container Type Code: DM
Container Type Description: Metal drums, barrels, kegs
Waste Quantity: 400
Quantity Unit of Measure Code: P
Quantity Unit of Measure Description: Pounds
Waste Quantity, in Tons: 0.2
Acute Waste Quantity, in Tons: 0

Map ID
Direction
Distance
Elevation

MAP FINDINGS

Site

Database(s)

EDR ID Number
EPA ID Number

NU WAY CLEANERS DC450005 (Continued)

1026833230

Non-Acute Waste Quantity, in Tons: 0.2
Waste Quantity, in Kilograms: 181.406
Acute Waste Quantity, in Kilograms: 0
Non-Acute Waste Quantity, in Kilograms: 181.406
Management Method Code: H141
Management Method Description: STORAGE, BULKING AND/OR TRANSFER OFF SITE
Waste Residue Indicator: N
Quantity Discrepancy Indicator: N
Waste Type Discrepancy Indicator: N
Waste Density: Not reported
Waste Density Unit of Measure Code: Not reported
Waste Density Unit of Measure Description: Not reported
Form Code: Not reported
Form Code Description: Not reported
Source Code: Not reported
Source Code Description: Not reported
Waste Minimization Code: Not reported
Waste Minimization Code Description: Not reported
Consent Number: Not reported
EPA Waste Indicator: Y

F33
WSW
1/8-1/4
0.163 mi.
860 ft.

NU WAY CLEANERS
414 S MAIN ST
HENDERSONVILLE, NC 28739

RCRA-VSQG 1004744732
NCD066300906

Site 7 of 8 in cluster F

Relative:
Higher

Actual:
2119 ft.

RCRA Listings:
Date Form Received by Agency: 19961016
Handler Name: Nu Way Cleaners
Handler Address: S Main St
Handler City,State,Zip: HENDERSONVILLE, NC 28739
EPA ID: NCD066300906
Contact Name: JOHN PERKINS
Contact Address: 414 S MAIN ST
Contact City,State,Zip: HENDERSONVILLE, NC 28739
Contact Telephone: 704-254-3052
Contact Fax: Not reported
Contact Email: Not reported
Contact Title: Not reported
EPA Region: 04
Land Type: Private
Federal Waste Generator Description: Conditionally Exempt Small Quantity Generator
Non-Notifier: Not reported
Biennial Report Cycle: Not reported
Accessibility: Not reported
Active Site Indicator: Handler Activities
State District Owner: Not reported
State District: Not reported
Mailing Address: S MAIN ST
Mailing City,State,Zip: HENDERSONVILLE, NC 28739
Owner Name: Almack Corp
Owner Type: Private
Operator Name: Not reported
Operator Type: Not reported
Short-Term Generator Activity: No
Importer Activity: No
Mixed Waste Generator: No

Map ID
Direction
Distance
Elevation

MAP FINDINGS

Site

Database(s)

EDR ID Number
EPA ID Number

NU WAY CLEANERS (Continued)

1004744732

Transporter Activity:	No
Transfer Facility Activity:	No
Recycler Activity with Storage:	No
Small Quantity On-Site Burner Exemption:	No
Smelting Melting and Refining Furnace Exemption:	No
Underground Injection Control:	No
Off-Site Waste Receipt:	No
Universal Waste Indicator:	No
Universal Waste Destination Facility:	No
Federal Universal Waste:	No
Active Site State-Reg Handler:	---
Federal Facility Indicator:	Not reported
Hazardous Secondary Material Indicator:	NN
Sub-Part K Indicator:	Not reported
2018 GPRA Permit Baseline:	Not on the Baseline
2018 GPRA Renewals Baseline:	Not on the Baseline
202 GPRA Corrective Action Baseline:	No
Subject to Corrective Action Universe:	No
Non-TSDFs Where RCRA CA has Been Imposed Universe:	No
Corrective Action Priority Ranking:	No NCAPS ranking
Environmental Control Indicator:	No
Institutional Control Indicator:	No
Human Exposure Controls Indicator:	N/A
Groundwater Controls Indicator:	N/A
Significant Non-Complier Universe:	No
Unaddressed Significant Non-Complier Universe:	No
Addressed Significant Non-Complier Universe:	No
Significant Non-Complier With a Compliance Schedule Universe:	No
Financial Assurance Required:	Not reported
Handler Date of Last Change:	20060104
Recognized Trader-Importer:	No
Recognized Trader-Exporter:	No
Importer of Spent Lead Acid Batteries:	No
Exporter of Spent Lead Acid Batteries:	No
Recycler Activity Without Storage:	Not reported
Manifest Broker:	Not reported
Sub-Part P Indicator:	No

Hazardous Waste Summary:

Waste Code:	F002
Waste Description:	The Following Spent Halogenated Solvents: Tetrachloroethylene, Methylene Chloride, Trichloroethylene, 1,1,1-Trichloroethane, Chlorobenzene, 1,1,2-Trichloro-1,2,2-Trifluoroethane, Ortho-Dichlorobenzene, Trichlorofluoromethane, And 1,1,2, Trichloroethane; All Spent Solvent Mixtures/Blends Containing, Before Use, A Total Of Ten Percent Or More (By Volume) Of One Or More Of The Above Halogenated Solvents Or Those Solvents Listed In F001, F004, And F005; And Still Bottoms From The Recovery Of These Spent Solvents And Spent Solvent Mixtures.

Handler - Owner Operator:

Owner/Operator Indicator:	Owner
Owner/Operator Name:	ALMACK CORP
Legal Status:	Private
Date Became Current:	Not reported

Map ID
Direction
Distance
Elevation

MAP FINDINGS

Site

Database(s)

EDR ID Number
EPA ID Number

NU WAY CLEANERS (Continued)

1004744732

Date Ended Current: Not reported
Owner/Operator Address: 414 S MAIN ST
Owner/Operator City,State,Zip: HENDERSONVILLE, NC 28793
Owner/Operator Telephone: 704-692-1352
Owner/Operator Telephone Ext: Not reported
Owner/Operator Fax: Not reported
Owner/Operator Email: Not reported

Historic Generators:

Receive Date: 19961016
Handler Name: NU WAY CLEANERS
Federal Waste Generator Description: Conditionally Exempt Small Quantity Generator
State District Owner: Not reported
Large Quantity Handler of Universal Waste: No
Recognized Trader Importer: No
Recognized Trader Exporter: No
Spent Lead Acid Battery Importer: No
Spent Lead Acid Battery Exporter: No
Current Record: Yes
Non Storage Recycler Activity: Not reported
Electronic Manifest Broker: Not reported

List of NAICS Codes and Descriptions:

NAICS Codes: No NAICS Codes Found

Facility Has Received Notices of Violations:

Violations: No Violations Found

Evaluation Action Summary:

Evaluations: No Evaluations Found

F34
WSW
1/8-1/4
0.163 mi.
860 ft.

NU WAY CLEANERS
414 S MAIN ST
HENDERSONVILLE, NC 28792
Site 8 of 8 in cluster F

DRYCLEANERS **S117666807**
N/A

Relative:
Higher
Actual:
2119 ft.

DRYCLEANERS:

Name: NU WAY CLEANERS
Address: 414 S MAIN ST
City,State,Zip: HENDERSONVILLE, NC 28792-5304
Facility ID: DC450005
Status: Assessment
Priority: High
Rank: P1
Lat/Long: Not reported
Shopping Center: Not reported
Certified Date: 07/28/2021
Project Manager: Scott Stupak
Phone Number: (919)707-8359
X Coordinates: Not reported
Y Coordinates: Not reported
Object ID: Not reported
Comments: Not reported

Map ID
Direction
Distance
Elevation

MAP FINDINGS

Site

Database(s)

EDR ID Number
EPA ID Number

NU WAY CLEANERS (Continued)

S117666807

Name: NU WAY CLEANERS INC
Address: 414 S MAIN ST
City,State,Zip: HENDERSONVILLE, NC
Facility ID: 450006C
Status: Not reported
Priority: Not reported
Rank: Not reported
Lat/Long: Not reported
Shopping Center: Not reported
Certified Date: Not reported
Project Manager: Not reported
Phone Number: Not reported
X Coordinates: Not reported
Y Coordinates: Not reported
Object ID: Not reported
Comments: Full Service (Closed)

Name: NU WAY CLEANERS
Address: 414 S MAIN ST
City,State,Zip: HENDERSONVILLE, NC 28792-5304
Facility ID: DC450005
Status: Assessment
Priority: High
Rank: P1
Lat/Long: Not reported
Shopping Center: Not reported
Certified Date: Not reported
Project Manager: Scott Stupak
Phone Number: (919)707-8359
X Coordinates: -82.458692007
Y Coordinates: 35.31091545
Object ID: 252
Comments: Contaminated

Name: NU WAY CLEANERS INC
Address: 414 S MAIN ST
City,State,Zip: HENDERSONVILLE, NC
Facility ID: 450006C
Status: Not reported
Priority: Not reported
Rank: Not reported
Lat/Long: Not reported
Shopping Center: Not reported
Certified Date: Not reported
Project Manager: Neshonda Cobbs
Phone Number: 704-235-2215
X Coordinates: -82.458634
Y Coordinates: 35.310881
Object ID: 121
Comments: Full Service (Closed) Date Established: 1/1/1955

Name: NU WAY CLEANERS
Address: 414 S MAIN ST
City,State,Zip: HENDERSONVILLE, NC 28792
Facility ID: Not reported
Status: Not reported
Priority: Not reported

Map ID
Direction
Distance
Elevation

MAP FINDINGS

Site

Database(s)

EDR ID Number
EPA ID Number

NU WAY CLEANERS (Continued)

S117666807

Rank: Not reported
Lat/Long: Not reported
Shopping Center: Not reported
Certified Date: Not reported
Project Manager: Not reported
Phone Number: Not reported
X Coordinates: -82.4586473
Y Coordinates: 35.3109691
Object ID: Not reported
Comments: Not reported

**I35
WSW
1/8-1/4
0.189 mi.
997 ft.**

**SOUTH MAIN AMOCO STATION
403 S MAIN ST
HENDERSONVILLE, NC 28793**

**UST FINDER 1028505984
UST FINDER RELEASE N/A**

Site 1 of 3 in cluster I

**Relative:
Higher
Actual:
2119 ft.**

UST FINDER:
Object ID: 593634
Facility ID: NC00-0-0000013173
Name: SOUTH MAIN AMOCO STATION
Address: 403 S MAIN ST
City,State,Zip: HENDERSONVILLE, NC 28793
Address Match Type: PointAddress
Open USTs: 0
Closed USTs: 9
TOS USTs: 0
Population 1500ft: 103
Private Wells 1500ft: 0
Within 100yr Floodplain: No
Land Use: Developed, High Intensity
Within SPA: No
SPA PWS Facility ID: Not reported
SPA Water Type: Not reported
SPA Facility Type: Not reported
SPA HUC12: Not reported
Within WHPA: No
WHPA PWS Facility ID: Not reported
WHPA Water Type: Not reported
WHPA Facility Type: Not reported
WHPA HUC12: Not reported
Facility Status: Closed UST(s)
Date of Last Inspection: Not reported
EPA Region: 4
Tribe: Not reported
Coordinate Source: Geocode
X Coord: -82.459055
Y Coord: 35.3113260000001
Latitude: 35.311326
Longitude: -82.459055

UST FINDER:
Object ID: 1342550
Facility ID: NC00-0-0000013173
Tank ID: NC00-0-0000013173_9
Tank Status: Closed
Installation Date: 1964/01/01 16:00:01+00
Removal Date: 1994/07/16 15:59:59+00

Map ID
Direction
Distance
Elevation

MAP FINDINGS

Site

Database(s)

EDR ID Number
EPA ID Number

SOUTH MAIN AMOCO STATION (Continued)

1028505984

Tank Capacity: 550
Substances: Unknown
Tank Wall Type: Not reported

Object ID: 1342634
Facility ID: NC00-0-0000013173
Tank ID: NC00-0-0000013173_1
Tank Status: Closed
Installation Date: 1952/05/16 16:00:01+00
Removal Date: 1994/07/06 15:59:59+00
Tank Capacity: 4000
Substances: Gasoline, Gas Mix
Tank Wall Type: Single

Object ID: 1342635
Facility ID: NC00-0-0000013173
Tank ID: NC00-0-0000013173_2
Tank Status: Closed
Installation Date: 1952/05/16 16:00:01+00
Removal Date: 1994/07/06 15:59:59+00
Tank Capacity: 4000
Substances: Gasoline, Gas Mix
Tank Wall Type: Single

Object ID: 1342636
Facility ID: NC00-0-0000013173
Tank ID: NC00-0-0000013173_3
Tank Status: Closed
Installation Date: 1952/05/16 16:00:01+00
Removal Date: 1994/07/06 15:59:59+00
Tank Capacity: 4000
Substances: Gasoline, Gas Mix
Tank Wall Type: Single

Object ID: 1342637
Facility ID: NC00-0-0000013173
Tank ID: NC00-0-0000013173_4
Tank Status: Closed
Installation Date: 1952/05/16 16:00:01+00
Removal Date: 1994/07/06 15:59:59+00
Tank Capacity: 550
Substances: Gasoline, Gas Mix
Tank Wall Type: Single

Object ID: 1342638
Facility ID: NC00-0-0000013173
Tank ID: NC00-0-0000013173_5
Tank Status: Closed
Installation Date: 1952/05/16 16:00:01+00
Removal Date: 1994/07/06 15:59:59+00
Tank Capacity: 550
Substances: Gasoline, Gas Mix
Tank Wall Type: Single

Object ID: 1342639
Facility ID: NC00-0-0000013173
Tank ID: NC00-0-0000013173_6

Map ID
Direction
Distance
Elevation

MAP FINDINGS

Site

Database(s)

EDR ID Number
EPA ID Number

SOUTH MAIN AMOCO STATION (Continued)

1028505984

Tank Status: Closed
Installation Date: 1975/05/11 16:00:00+00
Removal Date: 1994/07/06 15:59:59+00
Tank Capacity: 550
Substances: Diesel
Tank Wall Type: Single

Object ID: 1342640
Facility ID: NC00-0-0000013173
Tank ID: NC00-0-0000013173_7
Tank Status: Closed
Installation Date: 1983/05/09 16:00:00+00
Removal Date: 1994/07/06 15:59:59+00
Tank Capacity: 550
Substances: Kerosene, Kero Mix
Tank Wall Type: Single

Object ID: 1342641
Facility ID: NC00-0-0000013173
Tank ID: NC00-0-0000013173_8
Tank Status: Closed
Installation Date: 1984/09/22 16:00:00+00
Removal Date: 1994/07/06 15:59:59+00
Tank Capacity: 2000
Substances: Gasoline, Gas Mix
Tank Wall Type: Single

UST FINDER RELEASE:

Object ID: 269586
Facility ID: NC00-0-0000013173
Lust ID: NC9449
Name: SOUTH MAIN AMOCO
Address: 403 S MAIN ST
City,State,Zip: HENDERSONVILLE, NC 28793
Address Match Type: Not reported
Reported Date: 1994/09/06 15:59:59+00
Status: No Further Action
Substance: Not reported
Population within 1500ft: 103
Domestic Wells within 1500ft: 0
Land Use: Developed, Medium Intensity
Within SPA: No
SPA PWS Facility ID: Not reported
SPA Water Type: Not reported
SPA Facility Type: Not reported
SPA HUC12: Not reported
Within WHPA: No
WHPA PWS Facility ID: Not reported
WHPA Water Type: Not reported
WHPA Facility Type: Not reported
WHPA HUC12: Not reported
Within 100yr Floodplain: No
Tribe: Not reported
EPA Region: 4
NFA Letter 1: Not reported
NFA Letter 2: Not reported

Map ID
Direction
Distance
Elevation

MAP FINDINGS

Site

Database(s)

EDR ID Number
EPA ID Number

SOUTH MAIN AMOCO STATION (Continued)

1028505984

NFA Letter 3: Not reported
NFA Letter 4: Not reported
Closed With Residual Contaminate: Not reported
Coordinate Source: State
X Coord: -82.45931
Y Coord: 35.30958
Latitude: 35.3095799999999
Longitude: -82.45931

**I36
WSW
1/8-1/4
0.189 mi.
997 ft.**

**SOUTH MAIN AMOCO STATION
403 S MAIN ST
HENDERSONVILLE, NC 28793

Site 2 of 3 in cluster I**

**LUST U003144378
LAST N/A
UST
IMD**

**Relative:
Higher**

LUST:

**Actual:
2119 ft.**

Name: SOUTH MAIN AMOCO
Address: 403 S MAIN ST
City,State,Zip: HENDERSONVILLE, NC 28793
Facility ID: 00-0-0000013173
UST Number: AS-1208
Incident Number: 12776
Source Type: 3
Date Reported: 09/06/1994
Closure Request: Not reported
Close Out: 09/11/1994
Level Of Soil Cleanup Achieved: Not reported
Of Supply Wells: Not reported
Commercial/NonCommercial UST Site: C
Risk Classification: L
Risk Class Based On Review: L
Corrective Action Plan Type: Not reported
NOV Issue Date: Not reported
Site Priority: Not reported
Phase Of LSA Req: Not reported
Site Risk Reason: Not reported
Land Use: Not reported
MTBE: Not reported
MTBE1: U
Flag: 0
Flag1: 0
LUR Filed: Not reported
GPS Confirmed: 51
Current Status: A
RBCA GW: Not reported
PETOPT: Not reported
RPL: False
CD Num: 23
Reel Num: 0
RPOW: False
RPOP: False
Error Flag: 0
Error Code: Not reported
Valid: False
Testlat: Not reported
Regional Officer Project Mgr: JCA
Company: Not reported
Telephone: Not reported

Map ID
Direction
Distance
Elevation

MAP FINDINGS

Site

Database(s)

EDR ID Number
EPA ID Number

SOUTH MAIN AMOCO STATION (Continued)

U003144378

5 Min Quad: Not reported

LUST:

ERR Type: Not reported

UST Number: AS-1208

Facility Id: 12776

Date Occurred: 1994-07-15 00:00:00

Date Reported: 1994-09-06 00:00:00

Owner/Operator: Not reported

Ownership: 4

Operation Type: 6

Type: 3

Location: 1

Priority Update: Not reported

Wells Affected Y/N: N

Samples Include: 0

7#5 Minute Quad: Y

5 Minute Quad: Not reported

Pirf/Min Soil: Not reported

Release Code: Not reported

Source Code: Min_Soil

Err Type: 2

Cause: 7

Source: G

UST Number: P

LUST:

Incident Number: 12776

Last Modified: 1/5/1995

Incident Phase: CO

NOV Issued: Not reported

NORR Issued: Not reported

45 Day Report: Not reported

Public Meeting Held: Not reported

SOC Signed: Not reported

Reclassification Report: Not reported

RS Designation: Not reported

Closure Request Date: Not reported

Close-out Report: 9/11/1994

LAST:

Name: SOUTHERN SERVICE STATION

Address: 403 S MAIN ST

City,State,Zip: HENDERSONVILLE, NC 28739

Facility ID: Not reported

UST Number: AS-10644

Incident Number: 10644

Contamination Type: SL

Source Type: 19

Product Type: P

Date Reported: 11/01/1989

Date Occur: 11/01/1989

Cleanup: 11/01/1989

Closure Request: Not reported

Close Out: Not reported

Level Of Soil Cleanup Achieved: Not reported

Map ID
Direction
Distance
Elevation

MAP FINDINGS

Site

Database(s)

EDR ID Number
EPA ID Number

SOUTH MAIN AMOCO STATION (Continued)

U003144378

Tank Regulated Status: Not reported
Of Supply Wells: 0
Commercial/NonCommercial UST Site: Not reported
Risk Classification: L
Risk Class Based On Review: L
Corrective Action Plan Type: Not reported
NOV Issue Date: Not reported
NORR Issue Date: Not reported
Site Priority: 10
Phase Of LSA Req: Not reported
Site Risk Reason: Not reported
Land Use: Not reported
MTBE: No
MTBE1: Unknown
Flag: No
Flag1: No
LUR Filed: Not reported
Release Detection: 0
Current Status: C
RBCA GW: Not reported
PETOPT: 4
RPL: False
CD Num: 0
Reel Num: 0
RPOW: False
RPOP: False
Error Flag: 0
Error Code: Not reported
Valid: False
Lat/Long: Not reported
Lat/Long Decimal: 35.31111 -82.45972
Testlat: Not reported
Regional Officer Project Mgr: KM
Region: ASH
Company: Not reported
Contact Person: GEORGE SCOTT
Telephone: Not reported
RP Address: 403 S MAIN ST
RP City,St,Zip: HENDERSONVILLE, NC
RP County: Not reported
Comments: "SMALL" AMT. OF WASTE OIL DISCHARGED TO SURFACE W/ CONTAMINATED SOIL
REMOVED ACCORDING TO PIRF; LAST FILE ACTION 6/30/1993; NO NFA OR
CLOSURE INTENTION NOTED NOR CONFIRMATION SAMPLES
5 Min Quad: Not reported
PIRF:
Facility Id: 10644
Date Occurred: Not reported
Date Reported: Not reported
Description Of Incident: Not reported
Owner/Operator: Not reported
Ownership: 5
Operation Type: 8
Type: Not reported
Location: Not reported
Site Priority: 10E
Priority Update: Not reported
Wells Affected Y/N: N

Map ID
Direction
Distance
Elevation

MAP FINDINGS

Site

Database(s)

EDR ID Number
EPA ID Number

SOUTH MAIN AMOCO STATION (Continued)

U003144378

Wells Affected Number: 0
Samples Taken By: Not reported
Samples Include: Not reported
7#5 Min Quad: Not reported
5 Min Quad: Not reported
Pirf/Min Soil: Not reported
Release Code: Not reported
Cause: Not reported
Source: Not reported
Source Type: 1

Last Modified: 2/20/2001
Incident Phase: **FU**
NOV Issued: Not reported
NORR Issued: Not reported
45 Day Report: Not reported
Public Meeting Held: Not reported
Corrective Action Planned: Not reported
SOC Signed: Not reported
Reclassification Report: Not reported
RS Designation: Not reported
Closure Request Date: Not reported
Close-out Report: Not reported

UST:

Name: SOUTH MAIN AMOCO STATION
Address: 403 S MAIN ST
City,State,Zip: HENDERSONVILLE, NC 28793
Facility Id: 00-0-0000013173
Contact: YOUNGBLOOD OIL CO INC
Contact Address1: P O BOX 2590 - DAVID H PARRIS
Contact Address2: Not reported
Contact City/State/Zip: HENDERSONVILLE, NC 28793-2590
FIPS County Desc: Henderson
Latitude: 35.31131
Longitude: -82.4593

[Click here to access the North Carolina DEQ records for this facility:](#)

Tank Id: 1
Tank Status: Removed
Installed Date: 05/16/1952
Perm Close Date: 07/06/1994
Product Name: Gasoline, Gas Mix
Tank Capacity: 4000
Root Tank Id: Not reported
Main Tank: No
Compartment Tank: No
Manifold Tank: Not reported
Commercial: Yes
Regulated: Yes
Other CP Tank: Not reported
Overfill Protection Name: Unknown
Spill Protection Name: Unknown
Leak Detection Name: Not reported
Decode for TCONS_KEY: Single Wall Steel

Map ID
Direction
Distance
Elevation

MAP FINDINGS

Site

Database(s)

EDR ID Number
EPA ID Number

SOUTH MAIN AMOCO STATION (Continued)

U003144378

Decode for PCONS_KEY: Single Wall Steel
Decode for PSYS_KEY: Unknown

Tank Id: 2
Tank Status: Removed
Installed Date: 05/16/1952
Perm Close Date: 07/06/1994
Product Name: Gasoline, Gas Mix
Tank Capacity: 4000
Root Tank Id: Not reported
Main Tank: No
Compartment Tank: No
Manifold Tank: Not reported
Commercial: Yes
Regulated: Yes
Other CP Tank: Not reported
Overfill Protection Name: Unknown
Spill Protection Name: Unknown
Leak Detection Name: Not reported
Decode for TCONS_KEY: Single Wall Steel
Decode for PCONS_KEY: Single Wall Steel
Decode for PSYS_KEY: Unknown

Tank Id: 3
Tank Status: Removed
Installed Date: 05/16/1952
Perm Close Date: 07/06/1994
Product Name: Gasoline, Gas Mix
Tank Capacity: 4000
Root Tank Id: Not reported
Main Tank: No
Compartment Tank: No
Manifold Tank: Not reported
Commercial: Yes
Regulated: Yes
Other CP Tank: Not reported
Overfill Protection Name: Unknown
Spill Protection Name: Unknown
Leak Detection Name: Not reported
Decode for TCONS_KEY: Single Wall Steel
Decode for PCONS_KEY: Single Wall Steel
Decode for PSYS_KEY: Unknown

Tank Id: 4
Tank Status: Removed
Installed Date: 05/16/1952
Perm Close Date: 07/06/1994
Product Name: Gasoline, Gas Mix
Tank Capacity: 550
Root Tank Id: Not reported
Main Tank: No
Compartment Tank: No
Manifold Tank: Not reported
Commercial: Yes

Map ID
Direction
Distance
Elevation

MAP FINDINGS

Site

Database(s)

EDR ID Number
EPA ID Number

SOUTH MAIN AMOCO STATION (Continued)

U003144378

Regulated: Yes
Other CP Tank: Not reported
Overfill Protection Name: Unknown
Spill Protection Name: Unknown
Leak Detection Name: Not reported
Decode for TCONS_KEY: Single Wall Steel
Decode for PCONS_KEY: Single Wall Steel
Decode for PSYS_KEY: Unknown

Tank Id: 5
Tank Status: Removed
Installed Date: 05/16/1952
Perm Close Date: 07/06/1994
Product Name: Gasoline, Gas Mix
Tank Capacity: 550
Root Tank Id: Not reported
Main Tank: No
Compartment Tank: No
Manifold Tank: Not reported
Commercial: Yes
Regulated: Yes
Other CP Tank: Not reported
Overfill Protection Name: Unknown
Spill Protection Name: Unknown
Leak Detection Name: Not reported
Decode for TCONS_KEY: Single Wall Steel
Decode for PCONS_KEY: Single Wall Steel
Decode for PSYS_KEY: Unknown

Tank Id: 6
Tank Status: Removed
Installed Date: 05/11/1975
Perm Close Date: 07/06/1994
Product Name: Diesel
Tank Capacity: 550
Root Tank Id: Not reported
Main Tank: No
Compartment Tank: No
Manifold Tank: Not reported
Commercial: Yes
Regulated: Yes
Other CP Tank: Not reported
Overfill Protection Name: Unknown
Spill Protection Name: Unknown
Leak Detection Name: Not reported
Decode for TCONS_KEY: Single Wall Steel
Decode for PCONS_KEY: Single Wall Steel
Decode for PSYS_KEY: Unknown

Tank Id: 7
Tank Status: Removed
Installed Date: 05/09/1983
Perm Close Date: 07/06/1994
Product Name: Kerosene, Kero Mix

Map ID
Direction
Distance
Elevation

MAP FINDINGS

Site

Database(s)

EDR ID Number
EPA ID Number

SOUTH MAIN AMOCO STATION (Continued)

U003144378

Tank Capacity: 550
Root Tank Id: Not reported
Main Tank: No
Compartment Tank: No
Manifold Tank: Not reported
Commercial: Yes
Regulated: Yes
Other CP Tank: Not reported
Overfill Protection Name: Unknown
Spill Protection Name: Unknown
Leak Detection Name: Not reported
Decode for TCONS_KEY: Single Wall Steel
Decode for PCONS_KEY: Single Wall Steel
Decode for PSYS_KEY: Unknown

Tank Id: 8
Tank Status: Removed
Installed Date: 09/22/1984
Perm Close Date: 07/06/1994
Product Name: Gasoline, Gas Mix
Tank Capacity: 2000
Root Tank Id: Not reported
Main Tank: No
Compartment Tank: No
Manifold Tank: Not reported
Commercial: Yes
Regulated: Yes
Other CP Tank: Not reported
Overfill Protection Name: Unknown
Spill Protection Name: Unknown
Leak Detection Name: Not reported
Decode for TCONS_KEY: Single Wall Steel
Decode for PCONS_KEY: Single Wall Steel
Decode for PSYS_KEY: Unknown

Tank Id: 9
Tank Status: Removed
Installed Date: 01/01/1964
Perm Close Date: 07/06/1994
Product Name: Unknown
Tank Capacity: 550
Root Tank Id: Not reported
Main Tank: No
Compartment Tank: No
Manifold Tank: Not reported
Commercial: No
Regulated: Yes
Other CP Tank: Not reported
Overfill Protection Name: Unknown
Spill Protection Name: Unknown
Leak Detection Name: Not reported
Decode for TCONS_KEY: Unknown
Decode for PCONS_KEY: Unknown
Decode for PSYS_KEY: Unknown

Map ID
Direction
Distance
Elevation

MAP FINDINGS

Site

Database(s)

EDR ID Number
EPA ID Number

SOUTH MAIN AMOCO STATION (Continued)

U003144378

IMD:

Facility ID:	12776
Name:	SOUTH MAIN AMOCO
Address:	403 S MAIN ST
City,State,Zip:	HENDERSONVILLE, NC
Date Occurred:	Not reported
Submit Date:	9/26/1994
Incident Desc:	RELEASE RESULTING FROM THE REMOVAL OF A 550 GAL.VST (KEROSINE) AND 2(4000 GAL) GASOLINE MINO
Operator:	Not reported
UST ID:	Not reported
Incident ID:	Not reported
Initials of UST Regional Contact:	Not reported
Regional Office:	Not reported
Responsible Party/Company Name:	Not reported
Ownership:	4
Responsible Party Contact Name:	Not reported
Operation:	6
Responsible Party Mailing Address:	Not reported
Responsible Party City,State,Zip:	Not reported
Ownership:	Private
Operation Type:	Commercial
Responsible Party County:	Not reported
Source:	Leak-underground
Type:	GASOLINE/DIESEL
Location:	1
Petroleum Type:	Not reported
Date Incident Reported:	Not reported
Whether Tank is Commercial or Non Commercial:	Not reported
Site Priority:	Not reported
Whether Tank is Regulated:	Not reported
Priority Update:	Not reported
Notice of Regulatory Requirement:	Not reported
Wells Affected:	Not reported
Notice of Violation:	Not reported
Phase 1 or Phase 2:	Not reported
Num Affected:	0
Site Priority:	Not reported
Location:	Facility
Current Risk Condition:	Not reported
Sampled By:	Not reported
Samples Include:	Not reported
Initial reported risk of incident (never changes):	Not reported
7.5 Min Quad:	Not reported
5 Min Quad:	Not reported
Intermediate Condition Present:	Not reported
Latitude:	Not reported
Longitude:	Not reported
Use of Land, Industrial:	Not reported
Corrective Action Plan Selected - up to 5:	Not reported
RBCA:	Not reported
Date Close Review Requested From RP or Owner:	Not reported
Date Case Closed:	Not reported
Extent of Contamination:	Not reported
Number of Supply Wells Located on Property:	Not reported
MTBE in Well Y/N/U Yes, No or Unknown:	Not reported
Facility Phone Number:	Not reported

Map ID
Direction
Distance
Elevation

MAP FINDINGS

Site

Database(s)

EDR ID Number
EPA ID Number

SOUTH MAIN AMOCO STATION (Continued)

U003144378

MTBE in Groundwater Y/N/U Yes, No or Unknown:	Not reported
Date Land Use Restriction Filed:	Not reported
Date Cleanup Initiated:	Not reported
Record Status:	Not reported
RBCA GW Codes:	Not reported
RBCA GW:	Not reported
Pollutant Type Present:	Not reported
Reference Number for Media Disk for Archived Record:	Not reported
RP Owner?:	Not reported
RP Operator?:	Not reported
RP Landowner?:	Not reported
Comments:	Not reported
GW Contam:	No Groundwater Contamination detected
Soil Contam:	Yes
Contact Phone:	Not reported
Owner Company:	Not reported
Operator Address:	Not reported
Operator City,State,Zip:	Not reported
Operator County:	Not reported
Material:	GASOLINE
Qty Lost 1:	Not reported
Qty Recovered 1:	Not reported
Material:	DIESELL
Qty Lost:	Not reported
Qty Recovered:	Not reported
Setting:	3
Risk Site:	L
Priority Code:	Not reported
Dem Contact:	JCA
Wells Contam:	Not reported
Latitude Number:	Not reported
Longitude Number:	Not reported
Latitude Decimal:	Not reported
Longitude Decimal:	Not reported
GPS:	NOD
Agency:	DWM

Status:

Facility ID:	12776
Last Modified:	1995-01-05 00:00:00
Incident Phase:	CO
NOV Issued:	Not reported
NORR Issued:	Not reported
45 Day Report:	Not reported
Public Meeting Held:	Not reported
Corrective Action Planned:	Not reported
SOC Sighned:	Not reported
Reclassification Report:	Not reported
RS Designation:	Not reported
Closure Request Date:	Not reported
Close-out Report:	1994-09-11 00:00:00

Map ID
Direction
Distance
Elevation

MAP FINDINGS

Site

Database(s)

EDR ID Number
EPA ID Number

I37
WSW
1/8-1/4
0.189 mi.
997 ft.

SOUTHERN SERVICE STATION
403 S MAIN ST
HENDERSONVILLE, NC

Site 3 of 3 in cluster I

IMD S103131191
N/A

Relative:
Higher

IMD:

Actual:
2119 ft.

Facility ID: 10644
Name: SOUTHERN SERVICE STATION
Address: 403 S MAIN ST
City,State,Zip: HENDERSONVILLE, NC
Date Occurred: 11/1/1989
Submit Date: 8/4/1993
Incident Desc: "SMALL" AMT. OF WASTE OIL DISCHARGED TO SURFACE W/ CONTAMINATED SOIL
REMOVED ACCORDING TO PIRF; LAST FILE ACTION 6/30/1993; NO NFA OR
CLOSURE INTENTION NOTED NO
Operator: SCOTT, GEORGE
UST ID: Not reported
Incident ID: Not reported
Initials of UST Regional Contact: Not reported
Regional Office: Not reported
Responsible Party/Company Name: Not reported
Ownership: 5
Responsible Party Contact Name: Not reported
Operation: 8
Responsible Party Mailing Address: Not reported
Responsible Party City,State,Zip: Not reported
Ownership: Federal
Operation Type: Not reported
Responsible Party County: Not reported
Source: Spill-surface
Type: SEWAGE/SEPTAGE
Location: Not reported
Petroleum Type: Not reported
Date Incident Reported: Not reported
Whether Tank is Commercial or Non Commercial: Not reported
Site Priority: Not reported
Whether Tank is Regulated: Not reported
Priority Update: Not reported
Notice of Regulatory Requirement: Not reported
Wells Affected: No
Notice of Violation: Not reported
Phase 1 or Phase 2: Not reported
Num Affected: 0
Site Priority: Not reported
Location: Not reported
Current Risk Condition: Not reported
Sampled By: Not reported
Samples Include: Not reported
Initial reported risk of incident (never changes): Not reported
7.5 Min Quad: Not reported
5 Min Quad: Not reported
Intermediate Condition Present: Not reported
Latitude: Not reported
Longitude: Not reported
Use of Land, Industrial: Not reported
Corrective Action Plan Selected - up to 5: Not reported
RBCA: Not reported
Date Close Review Requested From RP or Owner: Not reported

Map ID
Direction
Distance
Elevation

MAP FINDINGS

Site

Database(s)

EDR ID Number
EPA ID Number

SOUTHERN SERVICE STATION (Continued)

S103131191

Date Case Closed:	Not reported
Extent of Contamination:	Not reported
Number of Supply Wells Located on Property:	Not reported
MTBE in Well Y/N/U Yes, No or Unknown:	Not reported
Facility Phone Number:	Not reported
MTBE in Groundwater Y/N/U Yes, No or Unknown:	Not reported
Date Land Use Restriction Filed:	Not reported
Date Cleanup Initiated:	Not reported
Record Status:	Not reported
RBCA GW Codes:	Not reported
RBCA GW:	Not reported
Pollutant Type Present:	Not reported
Reference Number for Media Disk for Archived Record:	Not reported
RP Owner?:	Not reported
RP Operator?:	Not reported
RP Landowner?:	Not reported
Comments:	Not reported
GW Contam:	Groundwater Contamination status unknown
Soil Contam:	Not reported
Contact Phone:	Not reported
Owner Company:	Not reported
Operator Address:	403 S MAIN ST
Operator City,State,Zip:	HENDERSONVILLE, NC
Operator County:	Not reported
Material:	Not reported
Qty Lost 1:	Not reported
Qty Recovered 1:	Not reported
Setting:	Not reported
Risk Site:	Not reported
Priority Code:	E
Dem Contact:	GLD
Wells Contam:	Not reported
Latitude Number:	Not reported
Longitude Number:	Not reported
Latitude Decimal:	Not reported
Longitude Decimal:	Not reported
GPS:	EST
Agency:	DWQ

G38
WNW
1/8-1/4
0.193 mi.
1017 ft.

KING ST.WAREHOUSE COMPLEX
KING ST & FIRST AVE
HENDERSONVILLE, NC
Site 5 of 5 in cluster G

LAST **S110628605**
N/A

Relative:
Higher

LAST:	
Name:	KING ST.WAREHOUSE COMPLEX
Address:	KING ST & FIRST AVE
City,State,Zip:	HENDERSONVILLE, NC
Facility ID:	Not reported
UST Number:	AS-88131
Incident Number:	15580
Contamination Type:	SL
Source Type:	Not reported
Product Type:	P
Date Reported:	05/24/1996
Date Occur:	05/24/1996
Cleanup:	Not reported

Actual:
2122 ft.

Map ID
Direction
Distance
Elevation

MAP FINDINGS

Site

Database(s)

EDR ID Number
EPA ID Number

KING ST.WAREHOUSE COMPLEX (Continued)

S110628605

Closure Request: Not reported
Close Out: 05/24/1996
Level Of Soil Cleanup Achieved: Not reported
Tank Regulated Status: Not reported
Of Supply Wells: 0
Commercial/NonCommercial UST Site: Not reported
Risk Classification: L
Risk Class Based On Review: L
Corrective Action Plan Type: Not reported
NOV Issue Date: Not reported
NORR Issue Date: Not reported
Site Priority: Not reported
Phase Of LSA Req: Not reported
Site Risk Reason: Not reported
Land Use: RES
MTBE: No
MTBE1: Unknown
Flag: Yes
Flag1: No
LUR Filed: Not reported
Release Detection: 0
Current Status: A
RBCA GW: Not reported
PETOPT: 5
RPL: False
CD Num: 301
Reel Num: 0
RPOW: False
RPOP: False
Error Flag: 0
Error Code: N
Valid: False
Lat/Long: Not reported
Lat/Long Decimal: 35.29999 -82.45000
Testlat: Not reported
Regional Officer Project Mgr: Not reported
Region: ASH
Company: Not reported
Contact Person: CHARLES FULENWIDER
Telephone: Not reported
RP Address: 30 WESTMINSTER COURT
RP City,St,Zip: HENDERSONVILLE, NC
RP County: Not reported
Comments: PHASE II SITE ASSESSMENT FOUND CONCRETE VAULT WITH PETRO-CONTAM.
MATERIAL. OIL AND GREASE BENEATH VAULT 165 PPM. BELOW ACTION LEVEL.
NFA FOR VAULT AREA. INCIDENT CLOSED.
5 Min Quad: Not reported
Last Modified: 5/24/1996
Incident Phase: CO
NOV Issued: Not reported
NORR Issued: Not reported
45 Day Report: Not reported
Public Meeting Held: Not reported
Corrective Action Planned: Not reported
SOC Signed: Not reported
Reclassification Report: Not reported
RS Designation: Not reported

Map ID
Direction
Distance
Elevation

MAP FINDINGS

Site

Database(s)

EDR ID Number
EPA ID Number

KING ST.WAREHOUSE COMPLEX (Continued)

S110628605

Closure Request Date: Not reported
Close-out Report: Not reported

J39
SSW
1/8-1/4
0.198 mi.
1043 ft.

DANA PIT
HENDERSON (County), NC
Site 1 of 2 in cluster J

MINES MRDS **1025746142**
N/A

Relative:
Higher

MINES MRDS:

Actual:
2080 ft.

Name: DANA PIT
Address: Not reported
Deposit identification Number: 10272677
City,State,Zip: NORTH CAROLINA
URL: https://mrdata.usgs.gov/mrds/show-mrds.php?dep_id=10272677
MRDS Identification Number: Not reported
MAS/MILS Identification Number: 0370890012
Region: NA
Country: United States
Primary Commodities: Sand and Gravel, Construction
Secondary Commodities: Not reported
Tertiary Commodities: Not reported
Operation Type: Surface
Deposit Type: Not reported
Production Size: Not reported
Development Status: Producer
Ore Minerals or Materials: Not reported
Gangue Minerals or Materials: Not reported
Other Minerals or Materials: Not reported
Ore Body Form: Not reported
Workings Type: Not reported
Mineral Deposit Model: Not reported
Alteration Processes: Not reported
Concentration Processes: Not reported
Previous Names: Not reported
Ore Controls: Not reported
Reporter: Eastern Field Operations Center (EFOC)
Host Rock Unit Name: Not reported
Host Rock Type: Not reported
Associated Rock Unit Name: Not reported
Associated Rock Type Code: Not reported
Structural Characteristics: Not reported
Tectonic Setting: Not reported
References: Not reported
First Production Year: Not reported
Began Before/After FPY: Not reported
Last Production Year: Not reported
Ended Before/After LPY: Not reported
Year Discovered: Not reported
Found Before/After YD: Not reported
Production History: Not reported
Discovery Information: Not reported
Latitude: 35.30841
Longitude: -82.45566

Map ID
Direction
Distance
Elevation

MAP FINDINGS

EDR ID Number
EPA ID Number

	Site	Database(s)	
J40	CASE PIT	MINES MRDS	1025657400
SSW			N/A
1/8-1/4	HENDERSON (County), NC		
0.198 mi.			
1043 ft.	Site 2 of 2 in cluster J		
Relative: Higher	MINES MRDS:		
Actual: 2080 ft.	Name:	CASE PIT	
	Address:	Not reported	
	Deposit identification Number:	10176369	
	City,State,Zip:	NORTH CAROLINA	
	URL:	https://mrdata.usgs.gov/mrds/show-mrds.php?dep_id=10176369	
	MRDS Identification Number:	Not reported	
	MAS/MILS Identification Number:	0370890011	
	Region:	NA	
	Country:	United States	
	Primary Commodities:	Sand and Gravel, Construction	
	Secondary Commodities:	Not reported	
	Tertiary Commodities:	Not reported	
	Operation Type:	Surface	
	Deposit Type:	Not reported	
	Production Size:	Not reported	
	Development Status:	Producer	
	Ore Minerals or Materials:	Not reported	
	Gangue Minerals or Materials:	Not reported	
	Other Minerals or Materials:	Not reported	
	Ore Body Form:	Not reported	
	Workings Type:	Not reported	
	Mineral Deposit Model:	Not reported	
	Alteration Processes:	Not reported	
	Concentration Processes:	Not reported	
	Previous Names:	Not reported	
	Ore Controls:	Not reported	
	Reporter:	Eastern Field Operations Center (EFOC)	
	Host Rock Unit Name:	Not reported	
	Host Rock Type:	Not reported	
	Associated Rock Unit Name:	Not reported	
	Associated Rock Type Code:	Not reported	
	Structural Characteristics:	Not reported	
	Tectonic Setting:	Not reported	
	References:	Not reported	
	First Production Year:	Not reported	
	Began Before/After FPY:	Not reported	
	Last Production Year:	Not reported	
	Ended Before/After LPY:	Not reported	
	Year Discovered:	Not reported	
	Found Before/After YD:	Not reported	
	Production History:	Not reported	
	Discovery Information:	Not reported	
	Latitude:	35.30841	
	Longitude:	-82.45566	

Map ID
Direction
Distance
Elevation

MAP FINDINGS

Site

Database(s)

EDR ID Number
EPA ID Number

K41
SW
1/8-1/4
0.212 mi.
1117 ft.
COLE OIL COMPANY
502 S. MAIN ST.
HENDERSONVILLE, NC 28739
Site 1 of 9 in cluster K

LAST **S103131404**
IMD **N/A**

Relative:
Higher

LAST:

Actual:
2088 ft.

Name: COLE OIL COMPANY
Address: 502 S. MAIN ST.
City,State,Zip: HENDERSONVILLE, NC 28739
Facility ID: Not reported
UST Number: AS-13533
Incident Number: 13533
Contamination Type: GW
Source Type: 14
Product Type: P
Date Reported: 02/16/1995
Date Occur: 02/16/1995
Cleanup: 02/16/1995
Closure Request: Not reported
Close Out: Not reported
Level Of Soil Cleanup Achieved: Not reported
Tank Regulated Status: Not reported
Of Supply Wells: 0
Commercial/NonCommercial UST Site: Not reported
Risk Classification: H
Risk Class Based On Review: L
Corrective Action Plan Type: Not reported
NOV Issue Date: Not reported
NORR Issue Date: Not reported
Site Priority: 20
Phase Of LSA Req: Not reported
Site Risk Reason: Not reported
Land Use: Not reported
MTBE: No
MTBE1: Unknown
Flag: No
Flag1: No
LUR Filed: Not reported
Release Detection: 0
Current Status: C
RBCA GW: Not reported
PETOPT: 4
RPL: False
CD Num: 0
Reel Num: 0
RPOW: False
RPOP: False
Error Flag: 0
Error Code: Not reported
Valid: False
Lat/Long: Not reported
Lat/Long Decimal: 35.3095 -82.45893
Testlat: Not reported
Regional Officer Project Mgr: KM
Region: ASH
Company: WILKERSON FUEL COMPANY
Contact Person: FRANK WILKERSON
Telephone: Not reported

Map ID
Direction
Distance
Elevation

MAP FINDINGS

Site

Database(s)

EDR ID Number
EPA ID Number

COLE OIL COMPANY (Continued)

S103131404

RP Address: P. O. BOX 2835
RP City,St,Zip: ROCK HILL, NC
RP County: Not reported
Comments: BROKEN UNDERGROUND LINE TO ASTS DISCOVERED. SITE HAS SHALLOW WATER
TABLE AND IS ADJACENT TO MUD CREEK.PROPOSING NATURAL ATTENUATION.
NOTHING IN FILE AFTER 1995 - site missed rank in lbeam as 20 B but
file review 10/18/2007 revealed should be 20 E which makes the site
Low updated RAST 10/19/2007
5 Min Quad: Not reported

PIRF:

Facility Id: 13533
Date Occurred: Not reported
Date Reported: Not reported
Description Of Incident: Not reported
Owner/Operator: Not reported
Ownership: 5
Operation Type: 8
Type: Not reported
Location: Not reported
Site Priority: 20B
Priority Update: Not reported
Wells Affected Y/N: N
Wells Affected Number: 0
Samples Taken By: Not reported
Samples Include: Not reported
7#5 Min Quad: Not reported
5 Min Quad: Not reported
Pirf/Min Soil: Not reported
Release Code: Not reported
Cause: Not reported
Source: Not reported
Source Type: 0

Last Modified: 5/5/2006
Incident Phase: FU
NOV Issued: Not reported
NORR Issued: Not reported
45 Day Report: Not reported
Public Meeting Held: Not reported
Corrective Action Planned: Not reported
SOC Signed: Not reported
Reclassification Report: Not reported
RS Designation: Not reported
Closure Request Date: Not reported
Close-out Report: Not reported

IMD:

Facility ID: 13533
Name: COLE OIL COMPANY
Address: 502 S. MAIN ST.
City,State,Zip: HENDERSONVILLE, NC
Date Occurred: 2/16/1995
Submit Date: 3/14/1995
Incident Desc: BROKEN UNDERGROUND LINE TO ASTS DISCOVERED. SITE HAS SHALLOW WATER
TABLE AND IS ADJACENT TO MUD CREEK.PROPOSING NATURAL ATTENUATION.
NOTHING IN FILE AFTER 1995

Map ID
Direction
Distance
Elevation

MAP FINDINGS

Site

Database(s)

EDR ID Number
EPA ID Number

COLE OIL COMPANY (Continued)

S103131404

Operator:	WILKERSON, FRANK
UST ID:	Not reported
Incident ID:	Not reported
Initials of UST Regional Contact:	Not reported
Regional Office:	Not reported
Responsible Party/Company Name:	Not reported
Ownership:	5
Responsible Party Contact Name:	Not reported
Operation:	8
Responsible Party Mailing Address:	Not reported
Responsible Party City,State,Zip:	Not reported
Ownership:	Federal
Operation Type:	Not reported
Responsible Party County:	Not reported
Source:	Dredge Spoil
Type:	HEATING OIL
Location:	1
Petroleum Type:	Not reported
Date Incident Reported:	Not reported
Whether Tank is Commercial or Non Commercial:	Not reported
Site Priority:	Not reported
Whether Tank is Regulated:	Not reported
Priority Update:	Not reported
Notice of Regulatory Requirement:	Not reported
Wells Affected:	No
Notice of Violation:	Not reported
Phase 1 or Phase 2:	Not reported
Num Affected:	0
Site Priority:	Not reported
Location:	Facility
Current Risk Condition:	Not reported
Sampled By:	3
Samples Include:	2
Initial reported risk of incident (never changes):	Not reported
7.5 Min Quad:	Not reported
5 Min Quad:	Q85H
Intermediate Condition Present:	Not reported
Latitude:	Not reported
Longitude:	Not reported
Use of Land, Industrial:	Not reported
Corrective Action Plan Selected - up to 5:	Not reported
RBCA:	Not reported
Date Close Review Requested From RP or Owner:	Not reported
Date Case Closed:	Not reported
Extent of Contamination:	Not reported
Number of Supply Wells Located on Property:	Not reported
MTBE in Well Y/N/U Yes, No or Unknown:	Not reported
Facility Phone Number:	Not reported
MTBE in Groundwater Y/N/U Yes, No or Unknown:	Not reported
Date Land Use Restriction Filed:	Not reported
Date Cleanup Initiated:	Not reported
Record Status:	Not reported
RBCA GW Codes:	Not reported
RBCA GW:	Not reported
Pollutant Type Present:	Not reported
Reference Number for Media Disk for Archived Record:	Not reported
RP Owner?:	Not reported

Map ID
Direction
Distance
Elevation

MAP FINDINGS

Site

Database(s)

EDR ID Number
EPA ID Number

COLE OIL COMPANY (Continued)

S103131404

RP Operator?:	Not reported
RP Landowner?:	Not reported
Comments:	Not reported
GW Contam:	Yes, Groundwater Contamination has been detected
Soil Contam:	Yes
Contact Phone:	Not reported
Owner Company:	WILKERSON FUEL COMPANY
Operator Address:	P. O. BOX 2835
Operator City,State,Zip:	ROCK HILL, SC
Operator County:	Not reported
Material:	HEATING OIL
Qty Lost 1:	Not reported
Qty Recovered 1:	Not reported
Setting:	3
Risk Site:	N
Priority Code:	B
Dem Contact:	MEH
Wells Contam:	Not reported
Latitude Number:	Not reported
Longitude Number:	Not reported
Latitude Decimal:	Not reported
Longitude Decimal:	Not reported
GPS:	GPS
Agency:	DWQ

**42
NE
1/8-1/4
0.222 mi.
1171 ft.**

**HENDERSON DUMP
WILLIAMS ST.
HENDERSONVILLE, NC**

**OLI S105485733
N/A**

**Relative:
Higher**

**Actual:
2080 ft.**

NC OLI:	
Name:	HENDERSON DUMP
Address:	WILLIAMS ST.
City,State,Zip:	HENDERSONVILLE, NC
Facility ID:	NONCD0000359
State Plane X:	-82.450162
State Plane Y:	35.31631320
Status:	Activity Pending
Contact:	PRLF Unit Supervisor
Phone:	919-707-8333
Email:	False
NFA With Restriction:	https://edocs.deq.nc.gov/WasteManagement/Search.aspx?dbid=0&searchcomm and={[{WMJ}:[Program_ID]=%22*NONCD0000359*%22}
File Link:	35.31631320

**K43
SW
1/8-1/4
0.231 mi.
1219 ft.**

**EGOLF MOTORS INC
447 S MAIN ST
HENDERSONVILLE, NC 28739**

**RCRA-VSQG 1000283646
NCD059138735**

Site 2 of 9 in cluster K

**Relative:
Higher**

**Actual:
2101 ft.**

RCRA Listings:	
Date Form Received by Agency:	19900501
Handler Name:	Egolf Motors Inc
Handler Address:	S Main St

Map ID
Direction
Distance
Elevation

MAP FINDINGS

Site

Database(s)

EDR ID Number
EPA ID Number

EGOLF MOTORS INC (Continued)

1000283646

Handler City,State,Zip:	HENDERSONVILLE, NC 28739
EPA ID:	NCD059138735
Contact Name:	LIZ HONNOLD
Contact Address:	447 S MAIN ST
Contact City,State,Zip:	HENDERSONVILLE, NC 28739
Contact Telephone:	704-693-7860
Contact Fax:	Not reported
Contact Email:	Not reported
Contact Title:	Not reported
EPA Region:	04
Land Type:	Private
Federal Waste Generator Description:	Conditionally Exempt Small Quantity Generator
Non-Notifier:	Not reported
Biennial Report Cycle:	Not reported
Accessibility:	Not reported
Active Site Indicator:	Handler Activities
State District Owner:	Not reported
State District:	Not reported
Mailing Address:	S MAIN ST
Mailing City,State,Zip:	HENDERSONVILLE, NC 28739
Owner Name:	John F. Egolf, Jr.
Owner Type:	Private
Operator Name:	Not reported
Operator Type:	Not reported
Short-Term Generator Activity:	No
Importer Activity:	No
Mixed Waste Generator:	No
Transporter Activity:	No
Transfer Facility Activity:	No
Recycler Activity with Storage:	No
Small Quantity On-Site Burner Exemption:	No
Smelting Melting and Refining Furnace Exemption:	No
Underground Injection Control:	No
Off-Site Waste Receipt:	No
Universal Waste Indicator:	No
Universal Waste Destination Facility:	No
Federal Universal Waste:	No
Active Site State-Reg Handler:	---
Federal Facility Indicator:	Not reported
Hazardous Secondary Material Indicator:	NN
Sub-Part K Indicator:	Not reported
2018 GPRA Permit Baseline:	Not on the Baseline
2018 GPRA Renewals Baseline:	Not on the Baseline
202 GPRA Corrective Action Baseline:	No
Subject to Corrective Action Universe:	No
Non-TSDFs Where RCRA CA has Been Imposed Universe:	No
Corrective Action Priority Ranking:	No NCAPS ranking
Environmental Control Indicator:	No
Institutional Control Indicator:	No
Human Exposure Controls Indicator:	N/A
Groundwater Controls Indicator:	N/A
Significant Non-Complier Universe:	No
Unaddressed Significant Non-Complier Universe:	No
Addressed Significant Non-Complier Universe:	No
Significant Non-Complier With a Compliance Schedule Universe:	No
Financial Assurance Required:	Not reported
Handler Date of Last Change:	20060104

Map ID
Direction
Distance
Elevation

MAP FINDINGS

Site

Database(s)

EDR ID Number
EPA ID Number

EGOLF MOTORS INC (Continued)

1000283646

Recognized Trader-Importer:	No
Recognized Trader-Exporter:	No
Importer of Spent Lead Acid Batteries:	No
Exporter of Spent Lead Acid Batteries:	No
Recycler Activity Without Storage:	Not reported
Manifest Broker:	Not reported
Sub-Part P Indicator:	No

Hazardous Waste Summary:

Waste Code:	F002
Waste Description:	The Following Spent Halogenated Solvents: Tetrachloroethylene, Methylene Chloride, Trichloroethylene, 1,1,1-Trichloroethane, Chlorobenzene, 1,1,2-Trichloro-1,2,2-Trifluoroethane, Ortho-Dichlorobenzene, Trichlorofluoromethane, And 1,1,2, Trichloroethane; All Spent Solvent Mixtures/Blends Containing, Before Use, A Total Of Ten Percent Or More (By Volume) Of One Or More Of The Above Halogenated Solvents Or Those Solvents Listed In F001, F004, And F005; And Still Bottoms From The Recovery Of These Spent Solvents And Spent Solvent Mixtures.

Waste Code:	F004
Waste Description:	The Following Spent Nonhalogenated Solvents: Cresols, Cresylic Acid, And Nitrobenzene; And The Still Bottoms From The Recovery Of These Solvents; All Spent Solvent Mixtures/Blends Containing, Before Use, A Total Of Ten Percent Or More (By Volume) Of One Or More Of The Above Nonhalogenated Solvents Or Those Solvents Listed In F001, F002, And F005; And Still Bottoms From The Recovery Of These Spent Solvents And Spent Solvent Mixtures.

Handler - Owner Operator:

Owner/Operator Indicator:	Owner
Owner/Operator Name:	JOHN F. EGOLF, JR.
Legal Status:	Private
Date Became Current:	Not reported
Date Ended Current:	Not reported
Owner/Operator Address:	Not reported
Owner/Operator City,State,Zip:	Not reported
Owner/Operator Telephone:	Not reported
Owner/Operator Telephone Ext:	Not reported
Owner/Operator Fax:	Not reported
Owner/Operator Email:	Not reported

Historic Generators:

Receive Date:	19900501
Handler Name:	EGOLF MOTORS INC
Federal Waste Generator Description:	Conditionally Exempt Small Quantity Generator
State District Owner:	Not reported
Large Quantity Handler of Universal Waste:	No
Recognized Trader Importer:	No
Recognized Trader Exporter:	No
Spent Lead Acid Battery Importer:	No
Spent Lead Acid Battery Exporter:	No
Current Record:	Yes
Non Storage Recycler Activity:	Not reported
Electronic Manifest Broker:	Not reported

Map ID
Direction
Distance
Elevation

MAP FINDINGS

Site

Database(s)

EDR ID Number
EPA ID Number

EGOLF MOTORS INC (Continued)

1000283646

List of NAICS Codes and Descriptions:

NAICS Codes:

No NAICS Codes Found

Has the Facility Received Notices of Violations:

Found Violation:	No
Agency Which Determined Violation:	Not reported
Violation Short Description:	Not reported
Date Violation was Determined:	Not reported
Actual Return to Compliance Date:	Not reported
Return to Compliance Qualifier:	Not reported
Violation Responsible Agency:	Not reported
Scheduled Compliance Date:	Not reported
Enforcement Identifier:	Not reported
Date of Enforcement Action:	Not reported
Enforcement Responsible Agency:	Not reported
Enforcement Docket Number:	Not reported
Enforcement Attorney:	Not reported
Corrective Action Component:	Not reported
Appeal Initiated Date:	Not reported
Appeal Resolution Date:	Not reported
Disposition Status Date:	Not reported
Disposition Status:	Not reported
Disposition Status Description:	Not reported
Consent/Final Order Sequence Number:	Not reported
Consent/Final Order Respondent Name:	Not reported
Consent/Final Order Lead Agency:	Not reported
Enforcement Type:	Not reported
Enforcement Responsible Person:	Not reported
Enforcement Responsible Sub-Organization:	Not reported
SEP Sequence Number:	Not reported
SEP Expenditure Amount:	Not reported
SEP Scheduled Completion Date:	Not reported
SEP Actual Date:	Not reported
SEP Defaulted Date:	Not reported
SEP Type:	Not reported
SEP Type Description:	Not reported
Proposed Amount:	Not reported
Final Monetary Amount:	Not reported
Paid Amount:	Not reported
Final Count:	Not reported
Final Amount:	Not reported

Found Violation:	No
Agency Which Determined Violation:	Not reported
Violation Short Description:	Not reported
Date Violation was Determined:	Not reported
Actual Return to Compliance Date:	Not reported
Return to Compliance Qualifier:	Not reported
Violation Responsible Agency:	Not reported
Scheduled Compliance Date:	Not reported
Enforcement Identifier:	Not reported
Date of Enforcement Action:	Not reported
Enforcement Responsible Agency:	Not reported
Enforcement Docket Number:	Not reported
Enforcement Attorney:	Not reported
Corrective Action Component:	Not reported

Map ID
Direction
Distance
Elevation

MAP FINDINGS

Site

Database(s)

EDR ID Number
EPA ID Number

EGOLF MOTORS INC (Continued)

1000283646

Appeal Initiated Date: Not reported
Appeal Resolution Date: Not reported
Disposition Status Date: Not reported
Disposition Status: Not reported
Disposition Status Description: Not reported
Consent/Final Order Sequence Number: Not reported
Consent/Final Order Respondent Name: Not reported
Consent/Final Order Lead Agency: Not reported
Enforcement Type: Not reported
Enforcement Responsible Person: Not reported
Enforcement Responsible Sub-Organization: Not reported
SEP Sequence Number: Not reported
SEP Expenditure Amount: Not reported
SEP Scheduled Completion Date: Not reported
SEP Actual Date: Not reported
SEP Defaulted Date: Not reported
SEP Type: Not reported
SEP Type Description: Not reported
Proposed Amount: Not reported
Final Monetary Amount: Not reported
Paid Amount: Not reported
Final Count: Not reported
Final Amount: Not reported

Evaluation Action Summary:

Evaluation Date: 19860702
Evaluation Responsible Agency: State
Found Violation: No
Evaluation Type Description: COMPLIANCE EVALUATION INSPECTION
Evaluation Responsible Person Identifier: Not reported
Evaluation Responsible Sub-Organization: Not reported
Actual Return to Compliance Date: Not reported
Scheduled Compliance Date: Not reported
Date of Request: Not reported
Date Response Received: Not reported
Request Agency: Not reported
Former Citation: Not reported

Evaluation Date: 20220303
Evaluation Responsible Agency: State
Found Violation: No
Evaluation Type Description: COMPLIANCE EVALUATION INSPECTION
Evaluation Responsible Person Identifier: NC014
Evaluation Responsible Sub-Organization: 01
Actual Return to Compliance Date: Not reported
Scheduled Compliance Date: Not reported
Date of Request: Not reported
Date Response Received: Not reported
Request Agency: Not reported
Former Citation: Not reported

Map ID
Direction
Distance
Elevation

MAP FINDINGS

EDR ID Number
EPA ID Number

K44
SW
1/8-1/4
0.231 mi.
1219 ft.

AUTOZONE
447 S MAIN ST
HENDERSONVILLE, NC 28792

Site 3 of 9 in cluster K

E MANIFEST **1027798170**
N/A

Relative:
Higher

Actual:
2101 ft.

E MANIFEST:

Manifest Tracking Number: 013666521FLE
Last Updated Date: 20200507
Shipped Date: 20200422
Received Date: 20200430
Manifest Status: Signed
Submission Type: DataImage5Copy
Origin Type: Service
Generator EPA ID: CESQG
Generator Name: AUTOZONE
Generator Mail Street Number: Not reported
Generator Mail Street 1: 447 S MAIN ST
Generator Mail Street 2: Not reported
Generator Mail City: HENDERSONVILLE
Generator Mail State: NC
Generator Mail Zip: 28792-5305
Generator Location Street Number: Not reported
Generator Location Street 1: 447 S Main St
Generator Location Street 2: Not reported
Generator Location City: Hendersonville
Generator Location Zip: 28792-5305
Generator Location State: NC
Generator Contact Company Name: Not reported
Designated Facility EPA ID: ALD094476793
Designated Facility Name: Allworth, LLC
Designated Facility Mail Street Number: Not reported
Designated Facility Mail Street 1: Not reported
Designated Facility Mail Street 2: 500 Medco Road
Designated Facility Mail City: Birmingham
Designated Facility Mail Zip: 35217
Designated Facility Mail State: AL
Designated Facility Location Street Number: Not reported
Designated Facility Location Street 1: 500 Medco Road
Designated Facility Location Street 2: Not reported
Designated Facility Location City: Birmingham
Designated Facility Location Zip: 35217
Designated Facility Location State: AL
Designated Facility Contact Company Name: Not reported
Manifest Residue Indicator: N
Rejection Indicator: N

Manifest Tracking Number: 015118056FLE
Last Updated Date: 20210301
Shipped Date: 20210208
Received Date: 20210225
Manifest Status: Signed
Submission Type: DataImage5Copy
Origin Type: Service
Generator EPA ID: CESQG
Generator Name: AUTOZONE
Generator Mail Street Number: Not reported
Generator Mail Street 1: 447 S MAIN ST
Generator Mail Street 2: Not reported

Map ID
Direction
Distance
Elevation

MAP FINDINGS

Site

Database(s)

EDR ID Number
EPA ID Number

AUTOZONE (Continued)

1027798170

Generator Mail City:	HENDERSONVILLE
Generator Mail State:	NC
Generator Mail Zip:	28792-5305
Generator Location Street Number:	Not reported
Generator Location Street 1:	447 S Main St
Generator Location Street 2:	Not reported
Generator Location City:	Hendersonville
Generator Location Zip:	28792-5305
Generator Location State:	NC
Generator Contact Company Name:	Not reported
Designated Facility EPA ID:	PAD085690592
Designated Facility Name:	Republic Env Sys Inc
Designated Facility Mail Street Number:	Not reported
Designated Facility Mail Street 1:	Not reported
Designated Facility Mail Street 2:	2869 Sandstone Drive
Designated Facility Mail City:	Hatfield
Designated Facility Mail Zip:	19440
Designated Facility Mail State:	PA
Designated Facility Location Street Number:	Not reported
Designated Facility Location Street 1:	2869 Sandstone Drive
Designated Facility Location Street 2:	Not reported
Designated Facility Location City:	Hatfield
Designated Facility Location Zip:	19440
Designated Facility Location State:	PA
Designated Facility Contact Company Name:	Not reported
Manifest Residue Indicator:	N
Rejection Indicator:	N
Manifest Tracking Number:	200153531CLE
Last Updated Date:	20220603
Shipped Date:	20220512
Received Date:	20220524
Manifest Status:	Signed
Submission Type:	DataImage5Copy
Origin Type:	Service
Generator EPA ID:	CESQG
Generator Name:	AUTOZONE
Generator Mail Street Number:	Not reported
Generator Mail Street 1:	447 S MAIN ST
Generator Mail Street 2:	Not reported
Generator Mail City:	HENDERSONVILLE
Generator Mail State:	NC
Generator Mail Zip:	28792-5305
Generator Location Street Number:	Not reported
Generator Location Street 1:	447 S Main St
Generator Location Street 2:	Not reported
Generator Location City:	Hendersonville
Generator Location Zip:	28792-5305
Generator Location State:	NC
Generator Contact Company Name:	Not reported
Designated Facility EPA ID:	PAD085690592
Designated Facility Name:	Republic Env Sys Inc
Designated Facility Mail Street Number:	Not reported
Designated Facility Mail Street 1:	Not reported
Designated Facility Mail Street 2:	2869 Sandstone Drive
Designated Facility Mail City:	Hatfield
Designated Facility Mail Zip:	19440

Map ID
Direction
Distance
Elevation

MAP FINDINGS

Site

Database(s)

EDR ID Number
EPA ID Number

AUTOZONE (Continued)

1027798170

Designated Facility Mail State: PA
Designated Facility Location Street Number: Not reported
Designated Facility Location Street 1: 2869 Sandstone Drive
Designated Facility Location Street 2: Not reported
Designated Facility Location City: Hatfield
Designated Facility Location Zip: 19440
Designated Facility Location State: PA
Designated Facility Contact Company Name: Not reported
Manifest Residue Indicator: N
Rejection Indicator: N

Manifest Tracking Number: 200148874CLE
Last Updated Date: 20220523
Shipped Date: 20220506
Received Date: 20220516
Manifest Status: Signed
Submission Type: DataImage5Copy
Origin Type: Service
Generator EPA ID: CESQG
Generator Name: AUTOZONE
Generator Mail Street Number: Not reported
Generator Mail Street 1: 447 S MAIN ST
Generator Mail Street 2: Not reported
Generator Mail City: HENDERSONVILLE
Generator Mail State: NC
Generator Mail Zip: 28792-5305
Generator Location Street Number: Not reported
Generator Location Street 1: 447 S Main St
Generator Location Street 2: Not reported
Generator Location City: Hendersonville
Generator Location Zip: 28792-5305
Generator Location State: NC
Generator Contact Company Name: Not reported
Designated Facility EPA ID: PAD085690592
Designated Facility Name: Republic Env Sys Inc
Designated Facility Mail Street Number: Not reported
Designated Facility Mail Street 1: Not reported
Designated Facility Mail Street 2: 2869 Sandstone Drive
Designated Facility Mail City: Hatfield
Designated Facility Mail Zip: 19440
Designated Facility Mail State: PA
Designated Facility Location Street Number: Not reported
Designated Facility Location Street 1: 2869 Sandstone Drive
Designated Facility Location Street 2: Not reported
Designated Facility Location City: Hatfield
Designated Facility Location Zip: 19440
Designated Facility Location State: PA
Designated Facility Contact Company Name: Not reported
Manifest Residue Indicator: N
Rejection Indicator: N

Manifest Tracking Number: 011399185FLE
Last Updated Date: 20190412
Shipped Date: 20180815
Received Date: 20180822
Manifest Status: Signed
Submission Type: DataImage5Copy

Map ID
Direction
Distance
Elevation

MAP FINDINGS

Site

Database(s)

EDR ID Number
EPA ID Number

AUTOZONE (Continued)

1027798170

Origin Type:	Service
Generator EPA ID:	CESQG
Generator Name:	AUTOZONE
Generator Mail Street Number:	Not reported
Generator Mail Street 1:	447 S MAIN ST
Generator Mail Street 2:	Not reported
Generator Mail City:	HENDERSONVILLE
Generator Mail State:	NC
Generator Mail Zip:	28792
Generator Location Street Number:	Not reported
Generator Location Street 1:	123 SOUTH FRONT STREET
Generator Location Street 2:	Not reported
Generator Location City:	MEMPHIS
Generator Location Zip:	38103
Generator Location State:	TN
Generator Contact Company Name:	Not reported
Designated Facility EPA ID:	ALD094476793
Designated Facility Name:	Allworth, LLC
Designated Facility Mail Street Number:	Not reported
Designated Facility Mail Street 1:	Not reported
Designated Facility Mail Street 2:	500 Medco Road
Designated Facility Mail City:	Birmingham
Designated Facility Mail Zip:	35217
Designated Facility Mail State:	AL
Designated Facility Location Street Number:	Not reported
Designated Facility Location Street 1:	500 Medco Road
Designated Facility Location Street 2:	Not reported
Designated Facility Location City:	Birmingham
Designated Facility Location Zip:	35217
Designated Facility Location State:	AL
Designated Facility Contact Company Name:	Not reported
Manifest Residue Indicator:	N
Rejection Indicator:	N
Manifest Tracking Number:	011424239FLE
Last Updated Date:	20190814
Shipped Date:	20190726
Received Date:	20190812
Manifest Status:	Signed
Submission Type:	DataImage5Copy
Origin Type:	Service
Generator EPA ID:	CESQG
Generator Name:	AUTOZONE
Generator Mail Street Number:	Not reported
Generator Mail Street 1:	447 S MAIN ST
Generator Mail Street 2:	Not reported
Generator Mail City:	HENDERSONVILLE
Generator Mail State:	NC
Generator Mail Zip:	28792-5305
Generator Location Street Number:	Not reported
Generator Location Street 1:	447 S Main St
Generator Location Street 2:	Not reported
Generator Location City:	Hendersonville
Generator Location Zip:	28792-5305
Generator Location State:	NC
Generator Contact Company Name:	Not reported
Designated Facility EPA ID:	INR000110197

Map ID
Direction
Distance
Elevation

MAP FINDINGS

Site

Database(s)

EDR ID Number
EPA ID Number

AUTOZONE (Continued)

1027798170

Designated Facility Name: Stericycle Environmental Solutions, Inc. Indianapolis
Designated Facility Mail Street Number: Not reported
Designated Facility Mail Street 1: Not reported
Designated Facility Mail Street 2: 2770 Fortune Circle East
Designated Facility Mail City: Indianapolis
Designated Facility Mail Zip: 46241
Designated Facility Mail State: IN
Designated Facility Location Street Number: Not reported
Designated Facility Location Street 1: 2770 Fortune Circle East
Designated Facility Location Street 2: Not reported
Designated Facility Location City: Indianapolis
Designated Facility Location Zip: 46241
Designated Facility Location State: IN
Designated Facility Contact Company Name: Not reported
Manifest Residue Indicator: N
Rejection Indicator: N

Federal Waste:

Manifest Tracking Number: 011424239FLE
Waste Line Number: 1
Federal Waste Code: D008
Federal Waste: LEAD

Manifest Tracking Number: 011424239FLE
Waste Line Number: 2
Federal Waste Code: D002
Federal Waste: CORROSIVE WASTE

Manifest Tracking Number: 011424239FLE
Waste Line Number: 3
Federal Waste Code: D001
Federal Waste: IGNITABLE WASTE

Manifest Tracking Number: 011424239FLE
Waste Line Number: 3
Federal Waste Code: D035
Federal Waste: METHYL ETHYL KETONE

Manifest Tracking Number: 011424239FLE
Waste Line Number: 4
Federal Waste Code: D001
Federal Waste: IGNITABLE WASTE

Manifest Tracking Number: 011424239FLE
Waste Line Number: 4
Federal Waste Code: D005
Federal Waste: BARIUM

Manifest Tracking Number: 011424239FLE
Waste Line Number: 4
Federal Waste Code: D007
Federal Waste: CHROMIUM

Manifest Tracking Number: 011424239FLE
Waste Line Number: 4
Federal Waste Code: D035
Federal Waste: METHYL ETHYL KETONE

Map ID
Direction
Distance
Elevation

MAP FINDINGS

Site

Database(s)

EDR ID Number
EPA ID Number

AUTOZONE (Continued)

1027798170

Transporter:

Manifest Tracking Number:	011424239FLE
Transporter Line Number:	1
Transporter EPA ID:	OH0000000539
Transporter Name:	MIDWEST ENVIRONMENTAL TRANS.
Manifest Tracking Number:	011424239FLE
Transporter Line Number:	2
Transporter EPA ID:	MNS000110924
Transporter Name:	Stericycle Specialty Waste Solutions Inc

Waste Line:

Manifest Tracking Number:	011424239FLE
Waste Line Number:	1
U.S. DOT Hazardous Indicator:	Y
U.S. DOT ID Number:	UN3262
U.S. DOT Description:	Un3262, Waste Corrosive Solid, Basic, Inorganic, N.O.S. (Sodium Carbonate, Lead), 8, Pg II, Erg#154
Non-Hazardous Waste Description:	Not reported
Number of Containers:	1
Container Type Code:	CF
Container Type Description:	Fiber or plastic boxes, cartons, cases
Waste Quantity:	5
Quantity Unit of Measure Code:	P
Quantity Unit of Measure Description:	Pounds
Waste Quantity, in Tons:	0.0025
Acute Waste Quantity, in Tons:	0
Non-Acute Waste Quantity, in Tons:	0.0025
Waste Quantity, in Kilograms:	2.267575
Acute Waste Quantity, in Kilograms:	0
Non-Acute Waste Quantity, in Kilograms:	2.267575
Management Method Code:	H141
Management Method Description:	STORAGE, BULKING AND/OR TRANSFER OFF SITE
Waste Residue Indicator:	N
Quantity Discrepancy Indicator:	N
Waste Type Discrepancy Indicator:	N
Waste Density:	Not reported
Waste Density Unit of Measure Code:	Not reported
Waste Density Unit of Measure Description:	Not reported
Form Code:	Not reported
Form Code Description:	Not reported
Source Code:	Not reported
Source Code Description:	Not reported
Waste Minimization Code:	Not reported
Waste Minimization Code Description:	Not reported
Consent Number:	Not reported
EPA Waste Indicator:	Y

Manifest Tracking Number:	011424239FLE
Waste Line Number:	2
U.S. DOT Hazardous Indicator:	Y
U.S. DOT ID Number:	UN3264
U.S. DOT Description:	Un3264, Waste Corrosive Liquid, Acidic, Inorganic, N.O.S. (Phosphoric Acid, Hydrofluoric Acid), 8, Pg II, Erg#154
Non-Hazardous Waste Description:	Not reported
Number of Containers:	1

Map ID
Direction
Distance
Elevation

MAP FINDINGS

Site

Database(s)

EDR ID Number
EPA ID Number

AUTOZONE (Continued)

1027798170

Container Type Code:	CF
Container Type Description:	Fiber or plastic boxes, cartons, cases
Waste Quantity:	4
Quantity Unit of Measure Code:	P
Quantity Unit of Measure Description:	Pounds
Waste Quantity, in Tons:	0.002
Acute Waste Quantity, in Tons:	0
Non-Acute Waste Quantity, in Tons:	0.002
Waste Quantity, in Kilograms:	1.8140601
Acute Waste Quantity, in Kilograms:	0
Non-Acute Waste Quantity, in Kilograms:	1.8140601
Management Method Code:	H141
Management Method Description:	STORAGE, BULKING AND/OR TRANSFER OFF SITE
Waste Residue Indicator:	N
Quantity Discrepancy Indicator:	N
Waste Type Discrepancy Indicator:	N
Waste Density:	Not reported
Waste Density Unit of Measure Code:	Not reported
Waste Density Unit of Measure Description:	Not reported
Form Code:	Not reported
Form Code Description:	Not reported
Source Code:	Not reported
Source Code Description:	Not reported
Waste Minimization Code:	Not reported
Waste Minimization Code Description:	Not reported
Consent Number:	Not reported
EPA Waste Indicator:	Y
Manifest Tracking Number:	011424239FLE
Waste Line Number:	3
U.S. DOT Hazardous Indicator:	Y
U.S. DOT ID Number:	UN1993
U.S. DOT Description:	Un1993, Waste Flammable Liquids, N.O.S. (Methyl Ethyl Ketone, Xylene), 3, Pg II, Erg#128
Non-Hazardous Waste Description:	Not reported
Number of Containers:	1
Container Type Code:	BA
Container Type Description:	Burlap, cloth, paper, or plastic bags
Waste Quantity:	8
Quantity Unit of Measure Code:	P
Quantity Unit of Measure Description:	Pounds
Waste Quantity, in Tons:	0.004
Acute Waste Quantity, in Tons:	0
Non-Acute Waste Quantity, in Tons:	0.004
Waste Quantity, in Kilograms:	3.6281202
Acute Waste Quantity, in Kilograms:	0
Non-Acute Waste Quantity, in Kilograms:	3.6281202
Management Method Code:	H141
Management Method Description:	STORAGE, BULKING AND/OR TRANSFER OFF SITE
Waste Residue Indicator:	N
Quantity Discrepancy Indicator:	N
Waste Type Discrepancy Indicator:	N
Waste Density:	Not reported
Waste Density Unit of Measure Code:	Not reported
Waste Density Unit of Measure Description:	Not reported
Form Code:	Not reported
Form Code Description:	Not reported

Map ID
Direction
Distance
Elevation

MAP FINDINGS

Site

Database(s)

EDR ID Number
EPA ID Number

AUTOZONE (Continued)

1027798170

Source Code:	Not reported
Source Code Description:	Not reported
Waste Minimization Code:	Not reported
Waste Minimization Code Description:	Not reported
Consent Number:	Not reported
EPA Waste Indicator:	Y
Manifest Tracking Number:	011424239FLE
Waste Line Number:	4
U.S. DOT Hazardous Indicator:	Y
U.S. DOT ID Number:	UN1950
U.S. DOT Description:	Un1950, Waste Aerosols, [Flammable, (Each Not Exceeding 1 L Capacity)] 2.1, Erg#126
Non-Hazardous Waste Description:	Not reported
Number of Containers:	1
Container Type Code:	BA
Container Type Description:	Burlap, cloth, paper, or plastic bags
Waste Quantity:	25
Quantity Unit of Measure Code:	P
Quantity Unit of Measure Description:	Pounds
Waste Quantity, in Tons:	0.0125
Acute Waste Quantity, in Tons:	0
Non-Acute Waste Quantity, in Tons:	0.0125
Waste Quantity, in Kilograms:	11.337875
Acute Waste Quantity, in Kilograms:	0
Non-Acute Waste Quantity, in Kilograms:	11.337875
Management Method Code:	H141
Management Method Description:	STORAGE, BULKING AND/OR TRANSFER OFF SITE
Waste Residue Indicator:	N
Quantity Discrepancy Indicator:	N
Waste Type Discrepancy Indicator:	N
Waste Density:	Not reported
Waste Density Unit of Measure Code:	Not reported
Waste Density Unit of Measure Description:	Not reported
Form Code:	Not reported
Form Code Description:	Not reported
Source Code:	Not reported
Source Code Description:	Not reported
Waste Minimization Code:	Not reported
Waste Minimization Code Description:	Not reported
Consent Number:	Not reported
EPA Waste Indicator:	Y
Manifest Tracking Number:	011424239FLE
Waste Line Number:	5
U.S. DOT Hazardous Indicator:	N
U.S. DOT ID Number:	Not reported
U.S. DOT Description:	Not reported
Non-Hazardous Waste Description:	Non-RCRA Hazardous Waste, Liquid (Ethanol, Isopropylalcohol),
Number of Containers:	1
Container Type Code:	CF
Container Type Description:	Fiber or plastic boxes, cartons, cases
Waste Quantity:	17
Quantity Unit of Measure Code:	P
Quantity Unit of Measure Description:	Pounds
Waste Quantity, in Tons:	0.0085
Acute Waste Quantity, in Tons:	0

Map ID
Direction
Distance
Elevation

MAP FINDINGS

Site

Database(s)

EDR ID Number
EPA ID Number

AUTOZONE (Continued)

1027798170

Non-Acute Waste Quantity, in Tons: 0.0085
Waste Quantity, in Kilograms: 7.709756
Acute Waste Quantity, in Kilograms: 0
Non-Acute Waste Quantity, in Kilograms: 7.709756
Management Method Code: H141
Management Method Description: STORAGE, BULKING AND/OR TRANSFER OFF SITE
Waste Residue Indicator: N
Quantity Discrepancy Indicator: N
Waste Type Discrepancy Indicator: N
Waste Density: Not reported
Waste Density Unit of Measure Code: Not reported
Waste Density Unit of Measure Description: Not reported
Form Code: Not reported
Form Code Description: Not reported
Source Code: Not reported
Source Code Description: Not reported
Waste Minimization Code: Not reported
Waste Minimization Code Description: Not reported
Consent Number: Not reported
EPA Waste Indicator: N

45
NW
1/8-1/4
0.238 mi.
1257 ft.

HISTORIC COTTON MILL
200 KING ST N
HENDERSONVILLE, NC 28792

US BROWNFIELDS **1012237707**
N/A

Relative:
Higher

US BROWNFIELDS:

Actual:
2128 ft.

Name: HISTORIC COTTON MILL
Address: 200 KING ST N
City,State,Zip: HENDERSONVILLE, NC 28792
Property ID: 11703
Property Alias: RiverLink Cotton Mill
Recipient Name: Land-of-Sky Regional Council
Grant Type: Not reported
Property Number: Not reported
Parcel Size: Not reported
Latitude: 35.315555
Longitude: -82.458679
Census Tract: 37089931200
State or Tribal Voluntary Response Program: Not reported
Program Name: BP
AA Activity Funded: Not reported
Start Date: Not reported
Redev Completion Date: Not reported
Completed Date: Not reported
Cleanup Funding: Not reported
Cleanup Funding Source: Not reported
Activity Funded: Not reported
Assessment Funding: Not reported
Assessment Funding Source: Not reported
Redevelopment Funding: Not reported
Contaminants REC: Not reported
Contaminants Found at Actionable Level: Not reported
Redev. Funding Source: Not reported
Redev. Funding Entity Name: Not reported
Contaminants Found Below Actionable Level: Not reported
Redevelopment Start Date: Not reported

Map ID
Direction
Distance
Elevation

MAP FINDINGS

Site

Database(s)

EDR ID Number
EPA ID Number

HISTORIC COTTON MILL (Continued)

1012237707

Assessment Funding Entity:	Not reported
Cleanup Funding Entity:	Not reported
Climate Adapt Mitig - Planning or Assessment:	Not reported
Cooperative Agreement Number:	97463802
Start Date:	3/31/2005
Ownership Entity:	Not reported
Additional Institutional Controls Information:	Not reported
Completion Date:	3/31/2005
Address of Data Sources (URL if available) 1:	Not reported
Cleanup Required:	Not reported
Indicates Cleanup/Treatment Tech Implemented:	Not reported
Institutional Controls Required:	Not reported
IC Category Proprietary Controls:	Not reported
Excavation and Disposal of Soils:	Not reported
Extraction of contaminants:	Not reported
IC Cat. Info. Devices:	Not reported
Removal of materials (tanks and piping, etc.):	Not reported
IC Cat. Gov. Controls:	Not reported
Reduction of Contam Bioremediation/Phytoremediation:	Not reported
IC Cat. Enforcement Permit Tools:	Not reported
Cleanup of structures:	Not reported
IC in place date:	Not reported
Additional Cleanup/Treatment Tech Info:	Not reported
IC in place:	U
Address of Data Source (URL if available) 2:	Not reported
Indicate whether Engineering Controls are required:	Not reported
State/tribal program ID:	Not reported
Cover Technologies (e.g., Capping):	Not reported
Security (e.g., Guard, Fence):	Not reported
Immobilization Process:	Not reported
Engineering Barriers (e.g., Slurry Walls, Sheet):	Not reported
Other:	Not reported
Additional Engineering Controls Information:	Not reported
Address of Data Source (URL if available) 3:	Not reported
Indicate whether Engineering Controls are in place:	Not reported
Date Engineering Controls put into place:	Not reported
ACRES Cleaned Up:	Not reported
Section 128(a) State/Tribal:	Not reported
Multipurpose - Cost Share Amount:	Not reported
Cleanup - Cost Share Amount:	Not reported
RLF Loan - Total Loan Amount:	Not reported
RLF - Loan Signed Date:	Not reported
RLF Loan - Anticipated Repayment Start Date:	Not reported
RLF Loan - Anticipated Repayment End Date:	Not reported
RLF Loan - Interest Rate:	Not reported
RLF Loan - EPA Funds Used:	Not reported
Contaminant Cleanup:	Not reported
RLF Loan - Cost Share Used:	Not reported
Media Affected:	Not reported
RLF Loan - Program Income Used:	Not reported
Media Cleanup:	Not reported
RLF Loan - Discounted:	Not reported
RLF Loan - Discount Percentage:	Not reported
RLF Subgrant - Total Subgrant Amount:	Not reported
RLF Subgrant - Signed Date:	Not reported
RLF Subgrant - EPA Funds Used:	Not reported
RLF Subgrant - Cost Share Used:	Not reported

Map ID
Direction
Distance
Elevation

MAP FINDINGS

Site

Database(s)

EDR ID Number
EPA ID Number

HISTORIC COTTON MILL (Continued)

1012237707

RLF Subgrant - Program Income Used:	Not reported
RLF Direct Cleanup - Total Funding Amt:	Not reported
Num. of cleanup and re-dev. jobs:	Not reported
RLF Direct Cleanup - Source of Funding:	Not reported
RLF Leveraged - Funding Source Type:	Not reported
Past use greenspace acreage:	Not reported
Past use residential acreage:	Not reported
RLF Leveraged - Entity Providing Funding:	Not reported
RLF Leveraged - Funding Amount:	Not reported
Cleanup Completion Doc - NFA Letter Received:	N
Past use commercial acreage:	Not reported
NFA Letter Date Received:	Not reported
Past use industrial acreage:	Not reported
Cleanup Comp Doc - Letter/Signed Rep Qualified Pro:	N
Future use greenspace acreage:	Not reported
Letter/Signed Report Date Received:	Not reported
Future use residential acreage:	Not reported
Future use commercial acreage:	Not reported
Cleanup Completion Doc- Other forms of Doc:	Not reported
Future use industrial acreage:	Not reported
Climate Adapt and Mitiga - Demo or Cleanup:	Not reported
ReDev Activity Funded:	Not reported
Amount of Funding Expended on this Activity 2:	Not reported
Number of Redevelopment Jobs Leveraged:	Not reported
Climate Adaptation and Mitigation Redevelopment:	Not reported
Radius:	0.5
Below Poverty Number:	281
Below Poverty Percent:	25.22
Meidan Income:	995
Meidan Income Number:	599
Meidan Income Percent:	53.77
Vacant Housing Number:	133
Vacant Housing Percent:	22.52
Unemployed Number:	74
Unemployed Percent:	6.64

L46
WNW
1/8-1/4
0.246 mi.
1300 ft.

COURTHOUSE JAIL
113 NORTH MAIN STREET
HENDERSONVILLE, NC 28792

UST **U003136662**
N/A

Site 1 of 4 in cluster L

Relative:
Higher

UST:

Actual:
2140 ft.

Name:	COURTHOUSE JAIL
Address:	113 NORTH MAIN STREET
City,State,Zip:	HENDERSONVILLE, NC 28792
Facility Id:	00-0-0000017425
Contact:	HENDERSON COUNTY
Contact Address1:	100 NORTH KING STREET
Contact Address2:	Not reported
Contact City/State/Zip:	HENDERSONVILLE, NC 28792
FIPS County Desc:	Henderson
Latitude:	35.31437
Longitude:	-82.4603

[Click here to access the North Carolina DEQ records for this facility:](#)

Map ID
Direction
Distance
Elevation

MAP FINDINGS

Site

Database(s)

EDR ID Number
EPA ID Number

COURTHOUSE JAIL (Continued)

U003136662

Tank Id: 1
Tank Status: Removed
Installed Date: 05/02/1971
Perm Close Date: 08/30/1990
Product Name: Gasoline, Gas Mix
Tank Capacity: 1000
Root Tank Id: Not reported
Main Tank: No
Compartment Tank: No
Manifold Tank: Not reported
Commercial: Yes
Regulated: Yes
Other CP Tank: Not reported
Overfill Protection Name: Unknown
Spill Protection Name: Unknown
Leak Detection Name: Not reported
Decode for TCONS_KEY: Single Wall Steel
Decode for PCONS_KEY: Single Wall Steel
Decode for PSYS_KEY: Unknown

Tank Id: 6-MAINT.
Tank Status: Removed
Installed Date: 05/02/1971
Perm Close Date: 08/30/1990
Product Name: Gasoline, Gas Mix
Tank Capacity: 1000
Root Tank Id: Not reported
Main Tank: No
Compartment Tank: No
Manifold Tank: Not reported
Commercial: Yes
Regulated: Yes
Other CP Tank: Not reported
Overfill Protection Name: Unknown
Spill Protection Name: Unknown
Leak Detection Name: Not reported
Decode for TCONS_KEY: Single Wall Steel
Decode for PCONS_KEY: Single Wall Steel
Decode for PSYS_KEY: Unknown

L47
WNW
1/8-1/4
0.246 mi.
1300 ft.

COURTHOUSE JAIL
113 NORTH MAIN STREET
HENDERSONVILLE, NC 28792

UST FINDER 1028509656
N/A

Site 2 of 4 in cluster L

Relative:
Higher
Actual:
2140 ft.

UST FINDER:
Object ID: 593696
Facility ID: NC00-0-0000017425
Name: COURTHOUSE JAIL
Address: 113 NORTH MAIN STREET
City,State,Zip: HENDERSONVILLE, NC 28792
Address Match Type: PointAddress
Open USTs: 0
Closed USTs: 2
TOS USTs: 0
Population 1500ft: 346

Map ID
Direction
Distance
Elevation

MAP FINDINGS

Site

Database(s)

EDR ID Number
EPA ID Number

COURTHOUSE JAIL (Continued)

1028509656

Private Wells 1500ft: 0
Within 100yr Floodplain: No
Land Use: Developed, High Intensity
Within SPA: No
SPA PWS Facility ID: Not reported
SPA Water Type: Not reported
SPA Facility Type: Not reported
SPA HUC12: Not reported
Within WHPA: No
WHPA PWS Facility ID: Not reported
WHPA Water Type: Not reported
WHPA Facility Type: Not reported
WHPA HUC12: Not reported
Facility Status: Closed UST(s)
Date of Last Inspection: Not reported
EPA Region: 4
Tribe: Not reported
Coordinate Source: Geocode
X Coord: -82.459773
Y Coord: 35.3144350000001
Latitude: 35.314435
Longitude: -82.459773

UST FINDER:

Object ID: 1364841
Facility ID: NC00-0-0000017425
Tank ID: NC00-0-0000017425_1
Tank Status: Closed
Installation Date: 1971/05/02 16:00:00+00
Removal Date: 1990/08/30 15:59:59+00
Tank Capacity: 1000
Substances: Gasoline, Gas Mix
Tank Wall Type: Single

Object ID: 1359815
Facility ID: NC00-0-0000017425
Tank ID: NC00-0-0000017425_6-MAINT.
Tank Status: Closed
Installation Date: 1971/05/02 16:00:00+00
Removal Date: 1991/07/31 15:59:59+00
Tank Capacity: 1000
Substances: Gasoline, Gas Mix
Tank Wall Type: Single

K48
SW
1/8-1/4
0.248 mi.
1310 ft.

GARY'S SERVICE CENTER
508 SOUTH MAIN STREET
HENDERSONVILLE, NC 28739

Site 4 of 9 in cluster K

Relative:
Higher

Actual:
2081 ft.

UST FINDER:

Object ID: 593600
Facility ID: NC00-0-0000003360
Name: GARY'S SERVICE CENTER
Address: 508 SOUTH MAIN STREET
City,State,Zip: HENDERSONVILLE, NC 28739
Address Match Type: PointAddress

UST FINDER 1028497632
N/A

Map ID
Direction
Distance
Elevation

MAP FINDINGS

Site

Database(s)

EDR ID Number
EPA ID Number

GARY'S SERVICE CENTER (Continued)

1028497632

Open USTs: 0
Closed USTs: 3
TOS USTs: 0
Population 1500ft: 108
Private Wells 1500ft: 0
Within 100yr Floodplain: Yes
Land Use: Developed, Medium Intensity
Within SPA: No
SPA PWS Facility ID: Not reported
SPA Water Type: Not reported
SPA Facility Type: Not reported
SPA HUC12: Not reported
Within WHPA: No
WHPA PWS Facility ID: Not reported
WHPA Water Type: Not reported
WHPA Facility Type: Not reported
WHPA HUC12: Not reported
Facility Status: Closed UST(s)
Date of Last Inspection: Not reported
EPA Region: 4
Tribe: Not reported
Coordinate Source: Geocode
X Coord: -82.459151
Y Coord: 35.309
Latitude: 35.309
Longitude: -82.459151

UST FINDER:

Object ID: 1369661
Facility ID: NC00-0-0000003360
Tank ID: NC00-0-0000003360_1
Tank Status: Closed
Installation Date: 1972/03/10 16:00:00+00
Removal Date: 1989/12/30 15:59:59+00
Tank Capacity: 4000
Substances: Gasoline, Gas Mix
Tank Wall Type: Single

Object ID: 1369662
Facility ID: NC00-0-0000003360
Tank ID: NC00-0-0000003360_2
Tank Status: Closed
Installation Date: 1972/03/10 16:00:00+00
Removal Date: 1989/12/30 15:59:59+00
Tank Capacity: 4000
Substances: Gasoline, Gas Mix
Tank Wall Type: Single

Object ID: 1369663
Facility ID: NC00-0-0000003360
Tank ID: NC00-0-0000003360_3
Tank Status: Closed
Installation Date: 1972/03/10 16:00:00+00
Removal Date: 1989/12/30 15:59:59+00
Tank Capacity: 4000
Substances: Gasoline, Gas Mix
Tank Wall Type: Single

Map ID
Direction
Distance
Elevation

MAP FINDINGS

Site

Database(s)

EDR ID Number
EPA ID Number

K49
SW
1/8-1/4
0.248 mi.
1310 ft.
GARY'S SERVICE CENTER
508 SOUTH MAIN STREET
HENDERSONVILLE, NC 28739
Site 5 of 9 in cluster K

UST **U001188235**
N/A

Relative:
Higher

UST:

Actual:
2081 ft.

Name: GARY'S SERVICE CENTER
Address: 508 SOUTH MAIN STREET
City,State,Zip: HENDERSONVILLE, NC 28739
Facility Id: 00-0-0000003360
Contact: MIKE . HODGES
Contact Address1: HWY 64 WEST
Contact Address2: Not reported
Contact City/State/Zip: ETOWAK, NC 28729
FIPS County Desc: Henderson
Latitude: 35.30919
Longitude: -82.4589

[Click here to access the North Carolina DEQ records for this facility:](#)

Tank Id: 1
Tank Status: Removed
Installed Date: 03/10/1972
Perm Close Date: 12/30/1989
Product Name: Gasoline, Gas Mix
Tank Capacity: 4000
Root Tank Id: Not reported
Main Tank: No
Compartment Tank: No
Manifold Tank: Not reported
Commercial: Yes
Regulated: Yes
Other CP Tank: Not reported
Overfill Protection Name: Unknown
Spill Protection Name: Unknown
Leak Detection Name: Not reported
Decode for TCONS_KEY: Single Wall Steel
Decode for PCONS_KEY: Single Wall Steel
Decode for PSYS_KEY: Unknown

Tank Id: 2
Tank Status: Removed
Installed Date: 03/10/1972
Perm Close Date: 12/30/1989
Product Name: Gasoline, Gas Mix
Tank Capacity: 4000
Root Tank Id: Not reported
Main Tank: No
Compartment Tank: No
Manifold Tank: Not reported
Commercial: Yes
Regulated: Yes
Other CP Tank: Not reported
Overfill Protection Name: Unknown
Spill Protection Name: Unknown
Leak Detection Name: Not reported

Map ID
Direction
Distance
Elevation

MAP FINDINGS

Site

Database(s)

EDR ID Number
EPA ID Number

GARY'S SERVICE CENTER (Continued)

U001188235

Decode for TCONS_KEY: Single Wall Steel
Decode for PCONS_KEY: Single Wall Steel
Decode for PSYS_KEY: Unknown

Tank Id: 3
Tank Status: Removed
Installed Date: 03/10/1972
Perm Close Date: 12/30/1989
Product Name: Gasoline, Gas Mix
Tank Capacity: 4000
Root Tank Id: Not reported
Main Tank: No
Compartment Tank: No
Manifold Tank: Not reported
Commercial: Yes
Regulated: Yes
Other CP Tank: Not reported
Overfill Protection Name: Unknown
Spill Protection Name: Unknown
Leak Detection Name: Not reported
Decode for TCONS_KEY: Single Wall Steel
Decode for PCONS_KEY: Single Wall Steel
Decode for PSYS_KEY: Unknown

K50
SW
1/4-1/2
0.261 mi.
1379 ft.

SOUTHSIDE GATEWAY PARK
511 SOUTH MAIN STREET
HENDERSONVILLE, NC 28793

US BROWNFIELDS **1014783620**
N/A

Site 6 of 9 in cluster K

Relative:
Higher

US BROWNFIELDS:

Actual:
2084 ft.

Name: SOUTHSIDE GATEWAY PARK
Address: 511 SOUTH MAIN STREET
City,State,Zip: HENDERSONVILLE, NC 28793
Property ID: 123902
Property Alias: Not reported
Recipient Name: Land-of-Sky Regional Council
Grant Type: Petroleum
Property Number: 9568850368
Parcel Size: 0.35
Latitude: 35.309218
Longitude: -82.459491
Census Tract: 37089931200
State or Tribal Voluntary Response Program: Y
Program Name: BF
AA Activity Funded: Not reported
Start Date: Not reported
Redev Completion Date: Not reported
Completed Date: Not reported
Cleanup Funding: Not reported
Cleanup Funding Source: Not reported
Activity Funded: Not reported
Assessment Funding: Not reported
Assessment Funding Source: Not reported
Redevelopment Funding: Not reported
Contaminants REC: Petroleum Products
Contaminants Found at Actionable Level: Petroleum Products

Map ID
Direction
Distance
Elevation

MAP FINDINGS

Site

Database(s)

EDR ID Number
EPA ID Number

SOUTHSIDE GATEWAY PARK (Continued)

1014783620

Redev. Funding Source:	Not reported
Redev. Funding Entity Name:	Not reported
Contaminants Found Below Actionable Level:	Not reported
Redevelopment Start Date:	Not reported
Assessment Funding Entity:	EPA
Cleanup Funding Entity:	Not reported
Climate Adapt Mitig - Planning or Assessment:	Not reported
Cooperative Agreement Number:	95408408
Start Date:	11/2/2010
Ownership Entity:	Government
Additional Institutional Controls Information:	Not reported
Completion Date:	12/1/2010
Address of Data Sources (URL if available) 1:	Not reported
Cleanup Required:	N
Indicates Cleanup/Treatment Tech Implemented:	Not reported
Institutional Controls Required:	Y
IC Category Proprietary Controls:	Not reported
Excavation and Disposal of Soils:	Not reported
Extraction of contaminants:	Not reported
IC Cat. Info. Devices:	Y
Removal of materials (tanks and piping, etc.):	Not reported
IC Cat. Gov. Controls:	Not reported
Reduction of Contam Bioremediation/Phytoremediation:	Not reported
IC Cat. Enforcement Permit Tools:	Not reported
Cleanup of structures:	Not reported
IC in place date:	6/29/2011
Additional Cleanup/Treatment Tech Info:	Not reported
IC in place:	Y
Address of Data Source (URL if available) 2:	Not reported
Indicate whether Engineering Controls are required:	N
State/tribal program ID:	Not reported
Cover Technologies (e.g., Capping):	Not reported
Security (e.g., Guard, Fence):	Not reported
Immobilization Process:	Not reported
Engineering Barriers (e.g., Slurry Walls, Sheet):	Not reported
Other:	Not reported
Additional Engineering Controls Information:	Not reported
Address of Data Source (URL if available) 3:	Not reported
Indicate whether Engineering Controls are in place:	N
Date Engineering Controls put into place:	Not reported
ACRES Cleaned Up:	Not reported
Section 128(a) State/Tribal:	Not reported
Multipurpose - Cost Share Amount:	Not reported
Cleanup - Cost Share Amount:	Not reported
RLF Loan - Total Loan Amount:	Not reported
RLF - Loan Signed Date:	Not reported
RLF Loan - Anticipated Repayment Start Date:	Not reported
RLF Loan - Anticipated Repayment End Date:	Not reported
RLF Loan - Interest Rate:	Not reported
RLF Loan - EPA Funds Used:	Not reported
Contaminant Cleanup:	Not reported
RLF Loan - Cost Share Used:	Not reported
Media Affected:	Ground Water Soil
RLF Loan - Program Income Used:	Not reported
Media Cleanup:	Not reported
RLF Loan - Discounted:	Not reported
RLF Loan - Discount Percentage:	Not reported

Map ID
Direction
Distance
Elevation

MAP FINDINGS

Site

Database(s)

EDR ID Number
EPA ID Number

SOUTHSIDE GATEWAY PARK (Continued)

1014783620

RLF Subgrant - Total Subgrant Amount:	Not reported
RLF Subgrant - Signed Date:	Not reported
RLF Subgrant - EPA Funds Used:	Not reported
RLF Subgrant - Cost Share Used:	Not reported
RLF Subgrant - Program Income Used:	Not reported
RLF Direct Cleanup - Total Funding Amt:	Not reported
Num. of cleanup and re-dev. jobs:	Not reported
RLF Direct Cleanup - Source of Funding:	Not reported
RLF Leveraged - Funding Source Type:	Not reported
Past use greenspace acreage:	Not reported
Past use residential acreage:	Not reported
RLF Leveraged - Entity Providing Funding:	Not reported
RLF Leveraged - Funding Amount:	Not reported
Cleanup Completion Doc - NFA Letter Received:	N
Past use commercial acreage:	0.35
NFA Letter Date Received:	2011-06-29 00:00:00
Past use industrial acreage:	Not reported
Cleanup Comp Doc - Letter/Signed Rep Qualified Pro:	N
Future use greenspace acreage:	0.35
Letter/Signed Report Date Received:	Not reported
Future use residential acreage:	Not reported
Future use commercial acreage:	Not reported
Cleanup Completion Doc- Other forms of Doc:	Not reported
Future use industrial acreage:	Not reported
Climate Adapt and Mitiga - Demo or Cleanup:	Not reported
ReDev Activity Funded:	Not reported
Amount of Funding Expended on this Activity 2:	Not reported
Number of Redevelopment Jobs Leveraged:	Not reported
Climate Adaptation and Mitigation Redevelopment:	Not reported
Radius:	0.5
Below Poverty Number:	193
Below Poverty Percent:	16.14
Meidan Income:	3691
Meidan Income Number:	542
Meidan Income Percent:	45.32
Vacant Housing Number:	139
Vacant Housing Percent:	22.6
Unemployed Number:	62
Unemployed Percent:	5.18
Name:	SOUTHSIDE GATEWAY PARK
Address:	511 SOUTH MAIN STREET
City,State,Zip:	HENDERSONVILLE, NC 28793
Property ID:	123902
Property Alias:	Not reported
Recipient Name:	Land-of-Sky Regional Council
Grant Type:	Petroleum
Property Number:	9568850368
Parcel Size:	0.35
Latitude:	35.309218
Longitude:	-82.459491
Census Tract:	37089931200
State or Tribal Voluntary Response Program:	Y
Program Name:	BF
AA Activity Funded:	Not reported
Start Date:	Not reported
Redev Completion Date:	Not reported

Map ID
Direction
Distance
Elevation

MAP FINDINGS

Site

Database(s)

EDR ID Number
EPA ID Number

SOUTHSIDE GATEWAY PARK (Continued)

1014783620

Completed Date:	Not reported
Cleanup Funding:	Not reported
Cleanup Funding Source:	Not reported
Activity Funded:	Not reported
Assessment Funding:	Not reported
Assessment Funding Source:	Not reported
Redevelopment Funding:	Not reported
Contaminants REC:	Petroleum Products
Contaminants Found at Actionable Level:	Petroleum Products
Redev. Funding Source:	Not reported
Redev. Funding Entity Name:	Not reported
Contaminants Found Below Actionable Level:	Not reported
Redevelopment Start Date:	Not reported
Assessment Funding Entity:	Not reported
Cleanup Funding Entity:	Not reported
Climate Adapt Mitig - Planning or Assessment:	Not reported
Cooperative Agreement Number:	95408408
Start Date:	Not reported
Ownership Entity:	Government
Additional Institutional Controls Information:	Not reported
Completion Date:	Not reported
Address of Data Sources (URL if available) 1:	Not reported
Cleanup Required:	N
Indicates Cleanup/Treatment Tech Implemented:	Not reported
Institutional Controls Required:	Y
IC Category Proprietary Controls:	Not reported
Excavation and Disposal of Soils:	Not reported
Extraction of contaminants:	Not reported
IC Cat. Info. Devices:	Y
Removal of materials (tanks and piping, etc.):	Not reported
IC Cat. Gov. Controls:	Not reported
Reduction of Contam Bioremediation/Phytoremediation:	Not reported
IC Cat. Enforcement Permit Tools:	Not reported
Cleanup of structures:	Not reported
IC in place date:	6/29/2011
Additional Cleanup/Treatment Tech Info:	Not reported
IC in place:	Y
Address of Data Source (URL if available) 2:	Not reported
Indicate whether Engineering Controls are required:	N
State/tribal program ID:	Not reported
Cover Technologies (e.g., Capping):	Not reported
Security (e.g., Guard, Fence):	Not reported
Immobilization Process:	Not reported
Engineering Barriers (e.g., Slurry Walls, Sheet):	Not reported
Other:	Not reported
Additional Engineering Controls Information:	Not reported
Address of Data Source (URL if available) 3:	Not reported
Indicate whether Engineering Controls are in place:	N
Date Engineering Controls put into place:	Not reported
ACRES Cleaned Up:	Not reported
Section 128(a) State/Tribal:	Not reported
Multipurpose - Cost Share Amount:	Not reported
Cleanup - Cost Share Amount:	Not reported
RLF Loan - Total Loan Amount:	Not reported
RLF - Loan Signed Date:	Not reported
RLF Loan - Anticipated Repayment Start Date:	Not reported
RLF Loan - Anticipated Repayment End Date:	Not reported

Map ID
Direction
Distance
Elevation

MAP FINDINGS

Site

Database(s)

EDR ID Number
EPA ID Number

SOUTHSIDE GATEWAY PARK (Continued)

1014783620

RLF Loan - Interest Rate:	Not reported
RLF Loan - EPA Funds Used:	Not reported
Contaminant Cleanup:	Not reported
RLF Loan - Cost Share Used:	Not reported
Media Affected:	Ground Water Soil
RLF Loan - Program Income Used:	Not reported
Media Cleanup:	Not reported
RLF Loan - Discounted:	Not reported
RLF Loan - Discount Percentage:	Not reported
RLF Subgrant - Total Subgrant Amount:	Not reported
RLF Subgrant - Signed Date:	Not reported
RLF Subgrant - EPA Funds Used:	Not reported
RLF Subgrant - Cost Share Used:	Not reported
RLF Subgrant - Program Income Used:	Not reported
RLF Direct Cleanup - Total Funding Amt:	Not reported
Num. of cleanup and re-dev. jobs:	Not reported
RLF Direct Cleanup - Source of Funding:	Not reported
RLF Leveraged - Funding Source Type:	Not reported
Past use greenspace acreage:	Not reported
Past use residential acreage:	Not reported
RLF Leveraged - Entity Providing Funding:	Not reported
RLF Leveraged - Funding Amount:	Not reported
Cleanup Completion Doc - NFA Letter Received:	N
Past use commercial acreage:	0.35
NFA Letter Date Received:	2011-06-29 00:00:00
Past use industrial acreage:	Not reported
Cleanup Comp Doc - Letter/Signed Rep Qualified Pro:	N
Future use greenspace acreage:	0.35
Letter/Signed Report Date Received:	Not reported
Future use residential acreage:	Not reported
Future use commercial acreage:	Not reported
Cleanup Completion Doc- Other forms of Doc:	Not reported
Future use industrial acreage:	Not reported
Climate Adapt and Mitiga - Demo or Cleanup:	Not reported
ReDev Activity Funded:	Not reported
Amount of Funding Expended on this Activity 2:	Not reported
Number of Redevelopment Jobs Leveraged:	Not reported
Climate Adaptation and Mitigation Redevelopment:	Not reported
Radius:	0.5
Below Poverty Number:	193
Below Poverty Percent:	16.14
Meidan Income:	3691
Meidan Income Number:	542
Meidan Income Percent:	45.32
Vacant Housing Number:	139
Vacant Housing Percent:	22.6
Unemployed Number:	62
Unemployed Percent:	5.18
Name:	SOUTHSIDE GATEWAY PARK
Address:	511 SOUTH MAIN STREET
City,State,Zip:	HENDERSONVILLE, NC 28793
Property ID:	123902
Property Alias:	Not reported
Recipient Name:	Land-of-Sky Regional Council
Grant Type:	Petroleum
Property Number:	9568850368

Map ID
Direction
Distance
Elevation

MAP FINDINGS

Site

Database(s)

EDR ID Number
EPA ID Number

SOUTHSIDE GATEWAY PARK (Continued)

1014783620

Parcel Size:	0.35
Latitude:	35.309218
Longitude:	-82.459491
Census Tract:	37089931200
State or Tribal Voluntary Response Program:	Y
Program Name:	BF
AA Activity Funded:	Not reported
Start Date:	Not reported
Redev Completion Date:	10/28/2011
Completed Date:	Not reported
Cleanup Funding:	Not reported
Cleanup Funding Source:	Not reported
Activity Funded:	Not reported
Assessment Funding:	Not reported
Assessment Funding Source:	Not reported
Redevelopment Funding:	Not reported
Contaminants REC:	Petroleum Products
Contaminants Found at Actionable Level:	Petroleum Products
Redev. Funding Source:	Not reported
Redev. Funding Entity Name:	City of Hendersonville
Contaminants Found Below Actionable Level:	Not reported
Redevelopment Start Date:	7/1/2011
Assessment Funding Entity:	Not reported
Cleanup Funding Entity:	Not reported
Climate Adapt Mitig - Planning or Assessment:	Not reported
Cooperative Agreement Number:	95408408
Start Date:	Not reported
Ownership Entity:	Government
Additional Institutional Controls Information:	Not reported
Completion Date:	Not reported
Address of Data Sources (URL if available) 1:	Not reported
Cleanup Required:	N
Indicates Cleanup/Treatment Tech Implemented:	Not reported
Institutional Controls Required:	Y
IC Category Proprietary Controls:	Not reported
Excavation and Disposal of Soils:	Not reported
Extraction of contaminants:	Not reported
IC Cat. Info. Devices:	Y
Removal of materials (tanks and piping, etc.):	Not reported
IC Cat. Gov. Controls:	Not reported
Reduction of Contam Bioremediation/Phytoremediation:	Not reported
IC Cat. Enforcement Permit Tools:	Not reported
Cleanup of structures:	Not reported
IC in place date:	6/29/2011
Additional Cleanup/Treatment Tech Info:	Not reported
IC in place:	Y
Address of Data Source (URL if available) 2:	Not reported
Indicate whether Engineering Controls are required:	N
State/tribal program ID:	Not reported
Cover Technologies (e.g., Capping):	Not reported
Security (e.g., Guard, Fence):	Not reported
Immobilization Process:	Not reported
Engineering Barriers (e.g., Slurry Walls, Sheet):	Not reported
Other:	Not reported
Additional Engineering Controls Information:	Not reported
Address of Data Source (URL if available) 3:	Not reported
Indicate whether Engineering Controls are in place:	N

Map ID
Direction
Distance
Elevation

MAP FINDINGS

Site

Database(s)

EDR ID Number
EPA ID Number

SOUTHSIDE GATEWAY PARK (Continued)

1014783620

Date Engineering Controls put into place:	Not reported
ACRES Cleaned Up:	Not reported
Section 128(a) State/Tribal:	Not reported
Multipurpose - Cost Share Amount:	Not reported
Cleanup - Cost Share Amount:	Not reported
RLF Loan - Total Loan Amount:	Not reported
RLF - Loan Signed Date:	Not reported
RLF Loan - Anticipated Repayment Start Date:	Not reported
RLF Loan - Anticipated Repayment End Date:	Not reported
RLF Loan - Interest Rate:	Not reported
RLF Loan - EPA Funds Used:	Not reported
Contaminant Cleanup:	Not reported
RLF Loan - Cost Share Used:	Not reported
Media Affected:	Ground Water Soil
RLF Loan - Program Income Used:	Not reported
Media Cleanup:	Not reported
RLF Loan - Discounted:	Not reported
RLF Loan - Discount Percentage:	Not reported
RLF Subgrant - Total Subgrant Amount:	Not reported
RLF Subgrant - Signed Date:	Not reported
RLF Subgrant - EPA Funds Used:	Not reported
RLF Subgrant - Cost Share Used:	Not reported
RLF Subgrant - Program Income Used:	Not reported
RLF Direct Cleanup - Total Funding Amt:	Not reported
Num. of cleanup and re-dev. jobs:	Not reported
RLF Direct Cleanup - Source of Funding:	Not reported
RLF Leveraged - Funding Source Type:	Not reported
Past use greenspace acreage:	Not reported
Past use residential acreage:	Not reported
RLF Leveraged - Entity Providing Funding:	Not reported
RLF Leveraged - Funding Amount:	Not reported
Cleanup Completion Doc - NFA Letter Received:	N
Past use commercial acreage:	0.35
NFA Letter Date Received:	2011-06-29 00:00:00
Past use industrial acreage:	Not reported
Cleanup Comp Doc - Letter/Signed Rep Qualified Pro:	N
Future use greenspace acreage:	0.35
Letter/Signed Report Date Received:	Not reported
Future use residential acreage:	Not reported
Future use commercial acreage:	Not reported
Cleanup Completion Doc- Other forms of Doc:	Not reported
Future use industrial acreage:	Not reported
Climate Adapt and Mitiga - Demo or Cleanup:	Not reported
ReDev Activity Funded:	Not reported
Amount of Funding Expended on this Activity 2:	40000
Number of Redevelopment Jobs Leveraged:	Not reported
Climate Adaptation and Mitigation Redevelopment:	Not reported
Radius:	0.5
Below Poverty Number:	193
Below Poverty Percent:	16.14
Meidan Income:	3691
Meidan Income Number:	542
Meidan Income Percent:	45.32
Vacant Housing Number:	139
Vacant Housing Percent:	22.6
Unemployed Number:	62
Unemployed Percent:	5.18

Map ID
Direction
Distance
Elevation

MAP FINDINGS

Site

Database(s)

EDR ID Number
EPA ID Number

SOUTHSIDE GATEWAY PARK (Continued)

1014783620

Name:	SOUTHSIDE GATEWAY PARK
Address:	511 SOUTH MAIN STREET
City,State,Zip:	HENDERSONVILLE, NC 28793
Property ID:	123902
Property Alias:	Not reported
Recipient Name:	Land-of-Sky Regional Council
Grant Type:	Petroleum
Property Number:	9568850368
Parcel Size:	0.35
Latitude:	35.309218
Longitude:	-82.459491
Census Tract:	37089931200
State or Tribal Voluntary Response Program:	Y
Program Name:	BF
AA Activity Funded:	Not reported
Start Date:	Not reported
Redev Completion Date:	Not reported
Completed Date:	Not reported
Cleanup Funding:	Not reported
Cleanup Funding Source:	Not reported
Activity Funded:	Not reported
Assessment Funding:	Not reported
Assessment Funding Source:	Not reported
Redevelopment Funding:	Not reported
Contaminants REC:	Petroleum Products
Contaminants Found at Actionable Level:	Petroleum Products
Redev. Funding Source:	Not reported
Redev. Funding Entity Name:	Not reported
Contaminants Found Below Actionable Level:	Not reported
Redevelopment Start Date:	Not reported
Assessment Funding Entity:	EPA
Cleanup Funding Entity:	Not reported
Climate Adapt Mitig - Planning or Assessment:	Not reported
Cooperative Agreement Number:	95408408
Start Date:	1/5/2011
Ownership Entity:	Government
Additional Institutional Controls Information:	Not reported
Completion Date:	6/30/2011
Address of Data Sources (URL if available) 1:	Not reported
Cleanup Required:	N
Indicates Cleanup/Treatment Tech Implemented:	Not reported
Institutional Controls Required:	Y
IC Category Proprietary Controls:	Not reported
Excavation and Disposal of Soils:	Not reported
Extraction of contaminants:	Not reported
IC Cat. Info. Devices:	Y
Removal of materials (tanks and piping, etc.):	Not reported
IC Cat. Gov. Controls:	Not reported
Reduction of Contam Bioremediation/Phytoremediation:	Not reported
IC Cat. Enforcement Permit Tools:	Not reported
Cleanup of structures:	Not reported
IC in place date:	6/29/2011
Additional Cleanup/Treatment Tech Info:	Not reported
IC in place:	Y
Address of Data Source (URL if available) 2:	Not reported
Indicate whether Engineering Controls are required:	N
State/tribal program ID:	Not reported

Map ID
Direction
Distance
Elevation

MAP FINDINGS

Site

Database(s)

EDR ID Number
EPA ID Number

SOUTHSIDE GATEWAY PARK (Continued)

1014783620

Cover Technologies (e.g., Capping):	Not reported
Security (e.g., Guard, Fence):	Not reported
Immobilization Process:	Not reported
Engineering Barriers (e.g., Slurry Walls, Sheet):	Not reported
Other:	Not reported
Additional Engineering Controls Information:	Not reported
Address of Data Source (URL if available) 3:	Not reported
Indicate whether Engineering Controls are in place:	N
Date Engineering Controls put into place:	Not reported
ACRES Cleaned Up:	Not reported
Section 128(a) State/Tribal:	Not reported
Multipurpose - Cost Share Amount:	Not reported
Cleanup - Cost Share Amount:	Not reported
RLF Loan - Total Loan Amount:	Not reported
RLF - Loan Signed Date:	Not reported
RLF Loan - Anticipated Repayment Start Date:	Not reported
RLF Loan - Anticipated Repayment End Date:	Not reported
RLF Loan - Interest Rate:	Not reported
RLF Loan - EPA Funds Used:	Not reported
Contaminant Cleanup:	Not reported
RLF Loan - Cost Share Used:	Not reported
Media Affected:	Ground Water Soil
RLF Loan - Program Income Used:	Not reported
Media Cleanup:	Not reported
RLF Loan - Discounted:	Not reported
RLF Loan - Discount Percentage:	Not reported
RLF Subgrant - Total Subgrant Amount:	Not reported
RLF Subgrant - Signed Date:	Not reported
RLF Subgrant - EPA Funds Used:	Not reported
RLF Subgrant - Cost Share Used:	Not reported
RLF Subgrant - Program Income Used:	Not reported
RLF Direct Cleanup - Total Funding Amt:	Not reported
Num. of cleanup and re-dev. jobs:	Not reported
RLF Direct Cleanup - Source of Funding:	Not reported
RLF Leveraged - Funding Source Type:	Not reported
Past use greenspace acreage:	Not reported
Past use residential acreage:	Not reported
RLF Leveraged - Entity Providing Funding:	Not reported
RLF Leveraged - Funding Amount:	Not reported
Cleanup Completion Doc - NFA Letter Received:	N
Past use commercial acreage:	0.35
NFA Letter Date Received:	2011-06-29 00:00:00
Past use industrial acreage:	Not reported
Cleanup Comp Doc - Letter/Signed Rep Qualified Pro:	N
Future use greenspace acreage:	0.35
Letter/Signed Report Date Received:	Not reported
Future use residential acreage:	Not reported
Future use commercial acreage:	Not reported
Cleanup Completion Doc- Other forms of Doc:	Not reported
Future use industrial acreage:	Not reported
Climate Adapt and Mitiga - Demo or Cleanup:	Not reported
ReDev Activity Funded:	Not reported
Amount of Funding Expended on this Activity 2:	Not reported
Number of Redevelopment Jobs Leveraged:	Not reported
Climate Adaptation and Mitigation Redevelopment:	Not reported
Radius:	0.5
Below Poverty Number:	193

Map ID
Direction
Distance
Elevation

MAP FINDINGS

Site

Database(s)

EDR ID Number
EPA ID Number

SOUTHSIDE GATEWAY PARK (Continued)

1014783620

Below Poverty Percent: 16.14
Meidan Income: 3691
Meidan Income Number: 542
Meidan Income Percent: 45.32
Vacant Housing Number: 139
Vacant Housing Percent: 22.6
Unemployed Number: 62
Unemployed Percent: 5.18

K51 THOMAS BP SERVICE
SW 511 S. MAIN ST.
1/4-1/2 HENDERSONVILLE, NC 28739
0.261 mi.
1379 ft. Site 7 of 9 in cluster K

UST FINDER 1028518717
UST FINDER RELEASE N/A

Relative:
Higher

Actual:
2084 ft.

UST FINDER:
Object ID: 593606
Facility ID: NC00-0-0000031251
Name: THOMAS BP SERVICE
Address: 511 S MAIN ST
City,State,Zip: HENDERSONVILLE, NC 28739
Address Match Type: PointAddress
Open USTs: 0
Closed USTs: 5
TOS USTs: 0
Population 1500ft: 107
Private Wells 1500ft: 0
Within 100yr Floodplain: Yes
Land Use: Developed, Medium Intensity
Within SPA: No
SPA PWS Facility ID: Not reported
SPA Water Type: Not reported
SPA Facility Type: Not reported
SPA HUC12: Not reported
Within WHPA: No
WHPA PWS Facility ID: Not reported
WHPA Water Type: Not reported
WHPA Facility Type: Not reported
WHPA HUC12: Not reported
Facility Status: Closed UST(s)
Date of Last Inspection: Not reported
EPA Region: 4
Tribe: Not reported
Coordinate Source: Geocode
X Coord: -82.45924699999999
Y Coord: 35.30922
Latitude: 35.30922
Longitude: -82.459247

UST FINDER:
Object ID: 1340186
Facility ID: NC00-0-0000031251
Tank ID: NC00-0-0000031251_3
Tank Status: Closed
Installation Date: 1969/09/26 16:00:01+00
Removal Date: 1994/12/27 15:59:59+00
Tank Capacity: 3000
Substances: Gasoline, Gas Mix

Map ID
Direction
Distance
Elevation

MAP FINDINGS

Site

Database(s)

EDR ID Number
EPA ID Number

THOMAS BP SERVICE (Continued)

1028518717

Tank Wall Type: Single

Object ID: 1330221
Facility ID: NC00-0-0000031251
Tank ID: NC00-0-0000031251_5
Tank Status: Closed
Installation Date: 1969/09/26 16:00:01+00
Removal Date: 1999/09/21 15:59:59+00
Tank Capacity: 550
Substances: Kerosene, Kero Mix
Tank Wall Type: Single

Object ID: 1330222
Facility ID: NC00-0-0000031251
Tank ID: NC00-0-0000031251_4
Tank Status: Closed
Installation Date: 1969/09/26 16:00:01+00
Removal Date: 1999/09/21 15:59:59+00
Tank Capacity: 3000
Substances: Gasoline, Gas Mix
Tank Wall Type: Single

Object ID: 1330223
Facility ID: NC00-0-0000031251
Tank ID: NC00-0-0000031251_2
Tank Status: Closed
Installation Date: 1984/09/22 16:00:00+00
Removal Date: 1999/09/21 15:59:59+00
Tank Capacity: 3000
Substances: Gasoline, Gas Mix
Tank Wall Type: Single

Object ID: 1330224
Facility ID: NC00-0-0000031251
Tank ID: NC00-0-0000031251_1
Tank Status: Closed
Installation Date: 1979/09/24 16:00:00+00
Removal Date: 1999/09/21 15:59:59+00
Tank Capacity: 8000
Substances: Gasoline, Gas Mix
Tank Wall Type: Single

UST FINDER RELEASE:

Object ID: 269587
Facility ID: NC00-0-0000031251
Lust ID: NC2755
Name: THOMAS BP SERVICE
Address: 511 S. MAIN ST.
City,State,Zip: HENDERSONVILLE, NC 28739
Address Match Type: PointAddress
Reported Date: Not reported
Status: No Further Action
Substance: Not reported
Population within 1500ft: 107
Domestic Wells within 1500ft: 0
Land Use: Developed, Medium Intensity

Map ID
Direction
Distance
Elevation

MAP FINDINGS

Site

Database(s)

EDR ID Number
EPA ID Number

THOMAS BP SERVICE (Continued)

1028518717

Within SPA:	No
SPA PWS Facility ID:	Not reported
SPA Water Type:	Not reported
SPA Facility Type:	Not reported
SPA HUC12:	Not reported
Within WHPA:	No
WHPA PWS Facility ID:	Not reported
WHPA Water Type:	Not reported
WHPA Facility Type:	Not reported
WHPA HUC12:	Not reported
Within 100yr Floodplain:	Yes
Tribe:	Not reported
EPA Region:	4
NFA Letter 1:	Not reported
NFA Letter 2:	Not reported
NFA Letter 3:	Not reported
NFA Letter 4:	Not reported
Closed With Residual Contaminate:	Not reported
Coordinate Source:	Geocode
X Coord:	-82.4592499999999
Y Coord:	35.30922
Latitude:	35.30922
Longitude:	-82.4592499999999
Object ID:	269588
Facility ID:	NC00-0-0000031251
Lust ID:	NC2756
Name:	THOMAS BP SERVICE
Address:	511 SOUTH MAIN ST
City,State,Zip:	HENDERSONVILLE, NC 28739
Address Match Type:	PointAddress
Reported Date:	Not reported
Status:	No Further Action
Substance:	Not reported
Population within 1500ft:	107
Domestic Wells within 1500ft:	0
Land Use:	Developed, Medium Intensity
Within SPA:	No
SPA PWS Facility ID:	Not reported
SPA Water Type:	Not reported
SPA Facility Type:	Not reported
SPA HUC12:	Not reported
Within WHPA:	No
WHPA PWS Facility ID:	Not reported
WHPA Water Type:	Not reported
WHPA Facility Type:	Not reported
WHPA HUC12:	Not reported
Within 100yr Floodplain:	Yes
Tribe:	Not reported
EPA Region:	4
NFA Letter 1:	Not reported
NFA Letter 2:	Not reported
NFA Letter 3:	Not reported
NFA Letter 4:	Not reported
Closed With Residual Contaminate:	Not reported
Coordinate Source:	Geocode
X Coord:	-82.4592499999999

Map ID
Direction
Distance
Elevation

MAP FINDINGS

Site

Database(s)

EDR ID Number
EPA ID Number

THOMAS BP SERVICE (Continued)

1028518717

Y Coord: 35.30922
Latitude: 35.30922
Longitude: -82.4592499999999

K52
SW
1/4-1/2
0.261 mi.
1379 ft.

SOUTHSIDE PARK - CITY OF HVL
511 SOUTH MAIN ST.
HENDERSONVILLE, NC 28792

LUST
INST CONTROL
IMD

S110629921
N/A

Site 8 of 9 in cluster K

Relative:
Higher

LUST:

Actual:
2084 ft.

Name: SOUTHSIDE PARK - CITY OF HVL
Address: 511 SOUTH MAIN ST.
City,State,Zip: HENDERSONVILLE, NC 28792
Facility ID: Not reported
UST Number: AS-3733
Incident Number: 28863
Source Type: 3
Date Reported: 07/22/2010
Closure Request: Not reported
Close Out: 06/29/2011
Level Of Soil Cleanup Achieved: Not reported
Of Supply Wells: 0
Commercial/NonCommercial UST Site: C
Risk Classification: L
Risk Class Based On Review: L
Corrective Action Plan Type: Not reported
NOV Issue Date: Not reported
Site Priority: Not reported
Phase Of LSA Req: Not reported
Site Risk Reason: Not reported
Land Use: Not reported
MTBE: 0
MTBE1: U
Flag: 0
Flag1: 0
LUR Filed: 08/05/2011
GPS Confirmed: 31
Current Status: A
RBCA GW: Not reported
PETOPT: 3
RPL: True
CD Num: 540
Reel Num: 0
RPOW: False
RPOP: False
Error Flag: 0
Error Code: N
Valid: False
Testlat: Not reported
Regional Officer Project Mgr: DME
Company: CITY OF HENDERSONVILLE
Telephone: 8286973084
5 Min Quad: Not reported

LUST:

ERR Type: Not reported
UST Number: AS-3733

Map ID
Direction
Distance
Elevation

MAP FINDINGS

Site

Database(s)

EDR ID Number
EPA ID Number

SOUTHSIDE PARK - CITY OF HVL (Continued)

S110629921

Facility Id: 28863
Date Occurred: 2010-07-22 00:00:00
Date Reported: 2010-07-22 00:00:00
Owner/Operator: Not reported
Ownership: 3
Operation Type: 6
Type: 3
Location: 1
Priority Update: Not reported
Wells Affected Y/N: N
Samples Include: Not reported
7#5 Minute Quad: Y
5 Minute Quad: Not reported
Pirf/Min Soil: Not reported
Release Code: Not reported
Source Code: Not reported
Err Type: 9
Cause: 3
Source: A
UST Number: P

LUST:

Incident Number: 28863
Last Modified: 6/29/2011
Incident Phase: CO
NOV Issued: Not reported
NORR Issued: Not reported
45 Day Report: Not reported
Public Meeting Held: Not reported
SOC Signed: Not reported
Reclassification Report: Not reported
RS Designation: Not reported
Closure Request Date: Not reported
Close-out Report: Not reported

INST CONTROL:

Name: SOUTHSIDE PARK - CITY OF HVL
Address: 511 SOUTH MAIN ST.
City,State,Zip: HENDERSONVILLE, NC
Project Number: AS-3733
Object ID: Not reported
DWM Contact: Asheville Regional Office (828) 296-4500
DWM Program: Underground Storage Tank Section
Project Status: No Further Action
COC: Multi COC
Contamination Source: UST System
Received Date: 2011-08-04 00:00:00
Restricted Media: Groundwater Only
Allowed Use: Media Restrictions Only
Certification: None
Plant Reception Date: Not reported
Instrument Status: Effective
Deed BK: Not reported
Deed PG: Not reported
Plat BK: Not reported

Map ID
Direction
Distance
Elevation

MAP FINDINGS

Site

Database(s)

EDR ID Number
EPA ID Number

SOUTHSIDE PARK - CITY OF HVL (Continued)

S110629921

Plat PG:	Not reported
Instrument:	Notice and Restriction
Deed:	Not reported
Deed Date:	Recorded 8-4-2011
Plat:	Not reported
Plat Date:	Not reported
X Coord:	968121.93819
Y Coord:	585406.42616

IMD:

Facility ID:	00-0-0000031251
Name:	THOMAS BP SERVICE
Address:	511 S. MAIN ST.
City,State,Zip:	HENDERSONVILLE, NC 28739
Date Occurred:	Not reported
Submit Date:	Not reported
Incident Desc:	Not reported
Operator:	Not reported
UST ID:	AS-2193
Incident ID:	Not reported
Initials of UST Regional Contact:	Not reported
Regional Office:	ASH
Responsible Party/Company Name:	Not reported
Ownership:	Not reported
Responsible Party Contact Name:	Not reported
Operation:	Not reported
Responsible Party Mailing Address:	Not reported
Responsible Party City,State,Zip:	NC
Ownership:	Not reported
Operation Type:	Not reported
Responsible Party County:	Not reported
Source:	Not reported
Type:	Not reported
Location:	Not reported
Petroleum Type:	Not reported
Date Incident Reported:	1995-01-20 00:00:00
Whether Tank is Commercial or Non Commercial:	COMMERCIAL
Site Priority:	Not reported
Whether Tank is Regulated:	REGULATED
Priority Update:	Not reported
Notice of Regulatory Requirement:	Not reported
Wells Affected:	Not reported
Notice of Violation:	Not reported
Phase 1 or Phase 2:	Not reported
Num Affected:	Not reported
Site Priority:	Not reported
Location:	Not reported
Current Risk Condition:	Not reported
Sampled By:	Not reported
Samples Include:	Not reported
Initial reported risk of incident (never changes):	L
7.5 Min Quad:	Not reported
5 Min Quad:	Not reported
Intermediate Condition Present:	Not reported
Latitude:	0
Longitude:	0
Use of Land, Industrial:	Not reported

Map ID
Direction
Distance
Elevation

MAP FINDINGS

Site

Database(s)

EDR ID Number
EPA ID Number

SOUTHSIDE PARK - CITY OF HVL (Continued)

S110629921

Corrective Action Plan Selected - up to 5:	Not reported
RBCA:	Not reported
Date Close Review Requested From RP or Owner:	Not reported
Date Case Closed:	1995-01-20 00:00:00
Extent of Contamination:	None
Number of Supply Wells Located on Property:	0
MTBE in Well Y/N/U Yes, No or Unknown:	0
Facility Phone Number:	Not reported
MTBE in Groundwater Y/N/U Yes, No or Unknown:	U
Date Land Use Restriction Filed:	Not reported
Date Cleanup Initiated:	1995-01-20 00:00:00
Record Status:	ARCHIVED RECORD
RBCA GW Codes:	Not reported
RBCA GW:	Not reported
Pollutant Type Present:	Not reported
Reference Number for Media Disk for Archived Record:	22
RP Owner?:	False
RP Operator?:	False
RP Landowner?:	False
Comments:	1-3k UL gas, clean closure, nfa ltr sent 1/20/1995 * SEE ALSO AS-2642 for clean closure of the remaining four tanks - see CD-93
GW Contam:	Not reported
Soil Contam:	Not reported
Contact Phone:	Not reported
Owner Company:	Not reported
Operator Address:	Not reported
Operator City,State,Zip:	Not reported
Operator County:	Not reported
Material:	Not reported
Qty Lost 1:	Not reported
Qty Recovered 1:	Not reported
Setting:	Not reported
Risk Site:	Not reported
Priority Code:	Not reported
Dem Contact:	Not reported
Wells Contam:	Not reported
Latitude Number:	Not reported
Longitude Number:	Not reported
Latitude Decimal:	Not reported
Longitude Decimal:	Not reported
GPS:	Not reported
Agency:	Not reported
Facility ID:	00-0-0000031251
Name:	THOMAS BP SERVICE
Address:	511 SOUTH MAIN ST
City,State,Zip:	HENDERSONVILLE, NC 28739
Date Occurred:	Not reported
Submit Date:	Not reported
Incident Desc:	Not reported
Operator:	Not reported
UST ID:	AS-2642
Incident ID:	Not reported
Initials of UST Regional Contact:	Not reported
Regional Office:	ASH
Responsible Party/Company Name:	Not reported
Ownership:	Not reported

Map ID
Direction
Distance
Elevation

MAP FINDINGS

Site

Database(s)

EDR ID Number
EPA ID Number

SOUTHSIDE PARK - CITY OF HVL (Continued)

S110629921

Responsible Party Contact Name:	Not reported
Operation:	Not reported
Responsible Party Mailing Address:	Not reported
Responsible Party City,State,Zip:	NC
Ownership:	Not reported
Operation Type:	Not reported
Responsible Party County:	Not reported
Source:	Not reported
Type:	Not reported
Location:	Not reported
Petroleum Type:	Not reported
Date Incident Reported:	1999-10-18 00:00:00
Whether Tank is Commercial or Non Commercial:	COMMERCIAL
Site Priority:	Not reported
Whether Tank is Regulated:	REGULATED
Priority Update:	Not reported
Notice of Regulatory Requirement:	Not reported
Wells Affected:	Not reported
Notice of Violation:	Not reported
Phase 1 or Phase 2:	Not reported
Num Affected:	Not reported
Site Priority:	Not reported
Location:	Not reported
Current Risk Condition:	Not reported
Sampled By:	Not reported
Samples Include:	Not reported
Initial reported risk of incident (never changes):	L
7.5 Min Quad:	Not reported
5 Min Quad:	Not reported
Intermediate Condition Present:	Not reported
Latitude:	0
Longitude:	0
Use of Land, Industrial:	Not reported
Corrective Action Plan Selected - up to 5:	Not reported
RBCA:	Not reported
Date Close Review Requested From RP or Owner:	Not reported
Date Case Closed:	1999-10-18 00:00:00
Extent of Contamination:	None
Number of Supply Wells Located on Property:	0
MTBE in Well Y/N/U Yes, No or Unknown:	0
Facility Phone Number:	Not reported
MTBE in Groundwater Y/N/U Yes, No or Unknown:	U
Date Land Use Restriction Filed:	Not reported
Date Cleanup Initiated:	1999-10-18 00:00:00
Record Status:	ARCHIVED RECORD
RBCA GW Codes:	Not reported
RBCA GW:	Not reported
Pollutant Type Present:	Not reported
Reference Number for Media Disk for Archived Record:	93
RP Owner?:	False
RP Operator?:	False
RP Landowner?:	False
Comments:	1-8-K, 2-3-K GAS; 1-550 KERO/TRS
GW Contam:	Not reported
Soil Contam:	Not reported
Contact Phone:	Not reported
Owner Company:	Not reported

Map ID
Direction
Distance
Elevation

MAP FINDINGS

Site

Database(s)

EDR ID Number
EPA ID Number

SOUTHSIDE PARK - CITY OF HVL (Continued)

S110629921

Operator Address:	Not reported
Operator City,State,Zip:	Not reported
Operator County:	Not reported
Material:	Not reported
Qty Lost 1:	Not reported
Qty Recovered 1:	Not reported
Setting:	Not reported
Risk Site:	Not reported
Priority Code:	Not reported
Dem Contact:	Not reported
Wells Contam:	Not reported
Latitude Number:	Not reported
Longitude Number:	Not reported
Latitude Decimal:	Not reported
Longitude Decimal:	Not reported
GPS:	Not reported
Agency:	Not reported

K53
SW
1/4-1/2
0.261 mi.
1379 ft.

SOUTHSIDE PARK - CITY OF HVL
511 SOUTH MAIN ST.
HENDERSONVILLE, NC 28792

UST FINDER RELEASE **1029109694**
N/A

Site 9 of 9 in cluster K

Relative:
Higher

UST FINDER RELEASE:

Actual:
2084 ft.

Object ID:	269584
Facility ID:	Not reported
Lust ID:	NC15547
Name:	SOUTHSIDE PARK - CITY OF HVL
Address:	511 SOUTH MAIN ST.
City,State,Zip:	HENDERSONVILLE, NC 28792
Address Match Type:	Not reported
Reported Date:	2010/07/22 15:59:59+00
Status:	No Further Action
Substance:	Not reported
Population within 1500ft:	116
Domestic Wells within 1500ft:	0
Land Use:	Developed, Medium Intensity
Within SPA:	No
SPA PWS Facility ID:	Not reported
SPA Water Type:	Not reported
SPA Facility Type:	Not reported
SPA HUC12:	Not reported
Within WHPA:	No
WHPA PWS Facility ID:	Not reported
WHPA Water Type:	Not reported
WHPA Facility Type:	Not reported
WHPA HUC12:	Not reported
Within 100yr Floodplain:	Yes
Tribe:	Not reported
EPA Region:	4
NFA Letter 1:	Not reported
NFA Letter 2:	Not reported
NFA Letter 3:	Not reported
NFA Letter 4:	Not reported
Closed With Residual Contaminate:	Not reported
Coordinate Source:	State
X Coord:	-82.45951999999999

Map ID
Direction
Distance
Elevation

MAP FINDINGS

Site

Database(s)

EDR ID Number
EPA ID Number

SOUTHSIDE PARK - CITY OF HVL (Continued)

1029109694

Y Coord: 35.3091000000001
Latitude: 35.3091
Longitude: -82.4595199999999

M54
West
1/4-1/2
0.274 mi.
1448 ft.
BROWNS AUTO SERVICE
106 S CHURCH ST
HENDERSONVILLE, NC 28793
Site 1 of 5 in cluster M

UST FINDER **1028505986**
UST FINDER RELEASE **N/A**

Relative:
Higher

Actual:
2126 ft.

UST FINDER:
Object ID: 593681
Facility ID: NC00-0-0000013175
Name: BROWNS AUTO SERVICE
Address: 106 S CHURCH ST
City,State,Zip: HENDERSONVILLE, NC 28793
Address Match Type: PointAddress
Open USTs: 0
Closed USTs: 4
TOS USTs: 0
Population 1500ft: 334
Private Wells 1500ft: 0
Within 100yr Floodplain: No
Land Use: Developed, Medium Intensity
Within SPA: No
SPA PWS Facility ID: Not reported
SPA Water Type: Not reported
SPA Facility Type: Not reported
SPA HUC12: Not reported
Within WHPA: No
WHPA PWS Facility ID: Not reported
WHPA Water Type: Not reported
WHPA Facility Type: Not reported
WHPA HUC12: Not reported
Facility Status: Closed UST(s)
Date of Last Inspection: Not reported
EPA Region: 4
Tribe: Not reported
Coordinate Source: Geocode
X Coord: -82.460861
Y Coord: 35.313861
Latitude: 35.313861
Longitude: -82.460861

UST FINDER:
Object ID: 1331485
Facility ID: NC00-0-0000013175
Tank ID: NC00-0-0000013175_5
Tank Status: Closed
Installation Date: 1964/05/13 16:00:01+00
Removal Date: 1998/12/16 15:59:59+00
Tank Capacity: 550
Substances: Oil, New/Used/Mix
Tank Wall Type: Single

Object ID: 1342938
Facility ID: NC00-0-0000013175
Tank ID: NC00-0-0000013175_1

Map ID
Direction
Distance
Elevation

MAP FINDINGS

Site

Database(s)

EDR ID Number
EPA ID Number

BROWNS AUTO SERVICE (Continued)

1028505986

Tank Status: Closed
Installation Date: 1964/05/13 16:00:01+00
Removal Date: 1994/06/08 15:59:59+00
Tank Capacity: 3000
Substances: Gasoline, Gas Mix
Tank Wall Type: Single

Object ID: 1342939
Facility ID: NC00-0-0000013175
Tank ID: NC00-0-0000013175_2
Tank Status: Closed
Installation Date: 1964/05/13 16:00:01+00
Removal Date: 1994/06/08 15:59:59+00
Tank Capacity: 3000
Substances: Gasoline, Gas Mix
Tank Wall Type: Single

Object ID: 1342940
Facility ID: NC00-0-0000013175
Tank ID: NC00-0-0000013175_3
Tank Status: Closed
Installation Date: 1964/05/13 16:00:01+00
Removal Date: 1994/06/08 15:59:59+00
Tank Capacity: 3000
Substances: Gasoline, Gas Mix
Tank Wall Type: Single

UST FINDER RELEASE:

Object ID: 269577
Facility ID: NC00-0-0000013175
Lust ID: NC9447
Name: BROWN'S AUTO SERVICE
Address: 106 S CHURCH ST
City,State,Zip: HENDERSONVILLE, NC 28793
Address Match Type: Not reported
Reported Date: 1994/06/21 15:59:59+00
Status: No Further Action
Substance: Not reported
Population within 1500ft: 284
Domestic Wells within 1500ft: 0
Land Use: Developed, Medium Intensity
Within SPA: No
SPA PWS Facility ID: Not reported
SPA Water Type: Not reported
SPA Facility Type: Not reported
SPA HUC12: Not reported
Within WHPA: No
WHPA PWS Facility ID: Not reported
WHPA Water Type: Not reported
WHPA Facility Type: Not reported
WHPA HUC12: Not reported
Within 100yr Floodplain: No
Tribe: Not reported
EPA Region: 4
NFA Letter 1: Not reported
NFA Letter 2: Not reported

Map ID
Direction
Distance
Elevation

MAP FINDINGS

Site

Database(s)

EDR ID Number
EPA ID Number

BROWNS AUTO SERVICE (Continued)

1028505986

NFA Letter 3: Not reported
NFA Letter 4: Not reported
Closed With Residual Contaminate: Not reported
Coordinate Source: State
X Coord: -82.46066
Y Coord: 35.31327
Latitude: 35.31327
Longitude: -82.46066

M55
West
1/4-1/2
0.274 mi.
1448 ft.
BROWN'S AUTO SERVICE
106 S CHURCH ST
HENDERSONVILLE, NC
Site 2 of 5 in cluster M

IMD S101573779
N/A

Relative:
Higher

IMD:

Actual:
2126 ft.

Facility ID: 12765
Name: BROWN'S AUTO SERVICE
Address: 106 S CHURCH ST
City,State,Zip: HENDERSONVILLE, NC
Date Occurred: Not reported
Submit Date: 9/26/1994
Incident Desc: RELEASE RESULTING FROM THE REMOVAL OF 3 VST , CONTAMINATED SOIL WAS DISPOSAL OF PROPERLY
Operator: Not reported
UST ID: Not reported
Incident ID: Not reported
Initials of UST Regional Contact: Not reported
Regional Office: Not reported
Responsible Party/Company Name: Not reported
Ownership: 4
Responsible Party Contact Name: Not reported
Operation: 6
Responsible Party Mailing Address: Not reported
Responsible Party City,State,Zip: Not reported
Ownership: Private
Operation Type: Commercial
Responsible Party County: Not reported
Source: Leak-underground
Type: GASOLINE/DIESEL
Location: 1
Petroleum Type: Not reported
Date Incident Reported: Not reported
Whether Tank is Commercial or Non Commercial: Not reported
Site Priority: Not reported
Whether Tank is Regulated: Not reported
Priority Update: Not reported
Notice of Regulatory Requirement: Not reported
Wells Affected: Not reported
Notice of Violation: Not reported
Phase 1 or Phase 2: Not reported
Num Affected: 0
Site Priority: Not reported
Location: Facility
Current Risk Condition: Not reported
Sampled By: Not reported
Samples Include: Not reported
Initial reported risk of incident (never changes): Not reported

Map ID
Direction
Distance
Elevation

MAP FINDINGS

Site

Database(s)

EDR ID Number
EPA ID Number

BROWN'S AUTO SERVICE (Continued)

S101573779

7.5 Min Quad:	Not reported
5 Min Quad:	Not reported
Intermediate Condition Present:	Not reported
Latitude:	Not reported
Longitude:	Not reported
Use of Land, Industrial:	Not reported
Corrective Action Plan Selected - up to 5:	Not reported
RBCA:	Not reported
Date Close Review Requested From RP or Owner:	Not reported
Date Case Closed:	Not reported
Extent of Contamination:	Not reported
Number of Supply Wells Located on Property:	Not reported
MTBE in Well Y/N/U Yes, No or Unknown:	Not reported
Facility Phone Number:	Not reported
MTBE in Groundwater Y/N/U Yes, No or Unknown:	Not reported
Date Land Use Restriction Filed:	Not reported
Date Cleanup Initiated:	Not reported
Record Status:	Not reported
RBCA GW Codes:	Not reported
RBCA GW:	Not reported
Pollutant Type Present:	Not reported
Reference Number for Media Disk for Archived Record:	Not reported
RP Owner?:	Not reported
RP Operator?:	Not reported
RP Landowner?:	Not reported
Comments:	Not reported
GW Contam:	No Groundwater Contamination detected
Soil Contam:	Yes
Contact Phone:	Not reported
Owner Company:	Not reported
Operator Address:	Not reported
Operator City,State,Zip:	Not reported
Operator County:	Not reported
Material:	GASOLINE
Qty Lost 1:	Not reported
Qty Recovered 1:	Not reported
Setting:	3
Risk Site:	L
Priority Code:	Not reported
Dem Contact:	JCA
Wells Contam:	Not reported
Latitude Number:	Not reported
Longitude Number:	Not reported
Latitude Decimal:	Not reported
Longitude Decimal:	Not reported
GPS:	NOD
Agency:	DWM

Status:

Facility ID:	12765
Last Modified:	1995-01-05 00:00:00
Incident Phase:	CO
NOV Issued:	Not reported
NORR Issued:	Not reported
45 Day Report:	Not reported
Public Meeting Held:	Not reported
Corrective Action Planned:	Not reported
SOC Sighned:	Not reported

Map ID
Direction
Distance
Elevation

MAP FINDINGS

Site

Database(s)

EDR ID Number
EPA ID Number

BROWN'S AUTO SERVICE (Continued)

S101573779

Reclassification Report: Not reported
RS Designation: Not reported
Closure Request Date: Not reported
Close-out Report: 1994-07-11 00:00:00

M56
West
1/4-1/2
0.274 mi.
1448 ft.

BROWNS AUTO SERVICE
106 S CHURCH ST
HENDERSONVILLE, NC 28793

LUST **U001194686**
UST **N/A**

Site 3 of 5 in cluster M

Relative:
Higher

LUST:

Actual:
2126 ft.

Name: BROWN'S AUTO SERVICE
Address: 106 S CHURCH ST
City,State,Zip: HENDERSONVILLE, NC 28793
Facility ID: 00-0-0000013175
UST Number: AS-1197
Incident Number: 12765
Source Type: 3
Date Reported: 06/21/1994
Closure Request: Not reported
Close Out: 07/11/1994
Level Of Soil Cleanup Achieved: Not reported
Of Supply Wells: Not reported
Commercial/NonCommercial UST Site: C
Risk Classification: L
Risk Class Based On Review: L
Corrective Action Plan Type: Not reported
NOV Issue Date: Not reported
Site Priority: Not reported
Phase Of LSA Req: Not reported
Site Risk Reason: Not reported
Land Use: Not reported
MTBE: Not reported
MTBE1: U
Flag: 0
Flag1: 0
LUR Filed: Not reported
GPS Confirmed: 51
Current Status: A
RBCA GW: Not reported
PETOPT: Not reported
RPL: False
CD Num: 23
Reel Num: 0
RPOW: False
RPOP: False
Error Flag: 0
Error Code: Not reported
Valid: False
Testlat: Not reported
Regional Officer Project Mgr: JCA
Company: Not reported
Telephone: Not reported
5 Min Quad: Not reported

LUST:

Map ID
Direction
Distance
Elevation

MAP FINDINGS

Site

Database(s)

EDR ID Number
EPA ID Number

BROWNS AUTO SERVICE (Continued)

U001194686

ERR Type: Not reported
UST Number: AS-1197
Facility Id: 12765
Date Occurred: 1994-06-08 00:00:00
Date Reported: 1994-06-21 00:00:00
Owner/Operator: Not reported
Ownership: 4
Operation Type: 6
Type: 3
Location: 1
Priority Update: Not reported
Wells Affected Y/N: N
Samples Include: 0
7#5 Minute Quad: N
5 Minute Quad: Not reported
Pirf/Min Soil: Not reported
Release Code: Not reported
Source Code: Min_Soil
Err Type: 2
Cause: 7
Source: G
UST Number: P

LUST:

Incident Number: 12765
Last Modified: 1/5/1995
Incident Phase: CO
NOV Issued: Not reported
NORR Issued: Not reported
45 Day Report: Not reported
Public Meeting Held: Not reported
SOC Signed: Not reported
Reclassification Report: Not reported
RS Designation: Not reported
Closure Request Date: Not reported
Close-out Report: 7/11/1994

UST:

Name: BROWNS AUTO SERVICE
Address: 106 S CHURCH ST
City,State,Zip: HENDERSONVILLE, NC 28793
Facility Id: 00-0-0000013175
Contact: YOUNGBLOOD OIL CO INC
Contact Address1: P O BOX 2590 - DAVID H PARRIS
Contact Address2: Not reported
Contact City/State/Zip: HENDERSONVILLE, NC 28793-2590
FIPS County Desc: Henderson
Latitude: 35.31391
Longitude: -82.4605

[Click here to access the North Carolina DEQ records for this facility:](#)

Tank Id: 1
Tank Status: Removed

Map ID
Direction
Distance
Elevation

MAP FINDINGS

Site

Database(s)

EDR ID Number
EPA ID Number

BROWNS AUTO SERVICE (Continued)

U001194686

Installed Date: 05/13/1964
Perm Close Date: 06/08/1994
Product Name: Gasoline, Gas Mix
Tank Capacity: 3000
Root Tank Id: Not reported
Main Tank: No
Compartment Tank: No
Manifold Tank: Not reported
Commercial: Yes
Regulated: Yes
Other CP Tank: Not reported
Overfill Protection Name: Unknown
Spill Protection Name: Unknown
Leak Detection Name: Not reported
Decode for TCONS_KEY: Single Wall Steel
Decode for PCONS_KEY: Single Wall Steel
Decode for PSYS_KEY: Unknown

Tank Id: 2
Tank Status: Removed
Installed Date: 05/13/1964
Perm Close Date: 06/08/1994
Product Name: Gasoline, Gas Mix
Tank Capacity: 3000
Root Tank Id: Not reported
Main Tank: No
Compartment Tank: No
Manifold Tank: Not reported
Commercial: Yes
Regulated: Yes
Other CP Tank: Not reported
Overfill Protection Name: Unknown
Spill Protection Name: Unknown
Leak Detection Name: Not reported
Decode for TCONS_KEY: Single Wall Steel
Decode for PCONS_KEY: Single Wall Steel
Decode for PSYS_KEY: Unknown

Tank Id: 3
Tank Status: Removed
Installed Date: 05/13/1964
Perm Close Date: 06/08/1994
Product Name: Gasoline, Gas Mix
Tank Capacity: 3000
Root Tank Id: Not reported
Main Tank: No
Compartment Tank: No
Manifold Tank: Not reported
Commercial: Yes
Regulated: Yes
Other CP Tank: Not reported
Overfill Protection Name: Unknown
Spill Protection Name: Unknown
Leak Detection Name: Not reported
Decode for TCONS_KEY: Single Wall Steel

Map ID
Direction
Distance
Elevation

MAP FINDINGS

Site

Database(s)

EDR ID Number
EPA ID Number

BROWNS AUTO SERVICE (Continued)

U001194686

Decode for PCONS_KEY: Single Wall Steel
Decode for PSYS_KEY: Unknown

Tank Id: 4
Tank Status: Removed
Installed Date: 05/13/1964
Perm Close Date: 06/08/1994
Product Name: Heating Oil/Fuel
Tank Capacity: 550
Root Tank Id: Not reported
Main Tank: No
Compartment Tank: No
Manifold Tank: Not reported
Commercial: No
Regulated: No
Other CP Tank: Not reported
Overfill Protection Name: Unknown
Spill Protection Name: Unknown
Leak Detection Name: Not reported
Decode for TCONS_KEY: Single Wall Steel
Decode for PCONS_KEY: Single Wall Steel
Decode for PSYS_KEY: Unknown

Tank Id: 5
Tank Status: Removed
Installed Date: 05/13/1964
Perm Close Date: 06/08/1994
Product Name: Oil, New/Used/Mix
Tank Capacity: 550
Root Tank Id: Not reported
Main Tank: No
Compartment Tank: No
Manifold Tank: Not reported
Commercial: Yes
Regulated: Yes
Other CP Tank: Not reported
Overfill Protection Name: Unknown
Spill Protection Name: Unknown
Leak Detection Name: Not reported
Decode for TCONS_KEY: Single Wall Steel
Decode for PCONS_KEY: Single Wall Steel
Decode for PSYS_KEY: Unknown

N57
NNW
1/4-1/2
0.282 mi.
1487 ft.
YOUNGBLOOD OIL CO.-BULK PLT.
4TH & PINE
HENDERSONVILLE, NC 28792
Site 1 of 3 in cluster N

LAST **S103131054**
IMD **N/A**

Relative: LAST:
Higher Name: YOUNGBLOOD OIL CO.-BULK PLT.
Address: 4TH & PINE
City,State,Zip: HENDERSONVILLE, NC 28792
Facility ID: Not reported
UST Number: AS-8593
Incident Number: 8593

Actual:
2106 ft.

Map ID
Direction
Distance
Elevation

MAP FINDINGS

Site

Database(s)

EDR ID Number
EPA ID Number

YOUNGBLOOD OIL CO.-BULK PLT. (Continued)

S103131054

Contamination Type:	GW
Source Type:	19
Product Type:	P
Date Reported:	07/16/1992
Date Occur:	07/16/1992
Cleanup:	Not reported
Closure Request:	Not reported
Close Out:	Not reported
Level Of Soil Cleanup Achieved:	Not reported
Tank Regulated Status:	N
# Of Supply Wells:	0
Commercial/NonCommercial UST Site:	N
Risk Classification:	L
Risk Class Based On Review:	I
Corrective Action Plan Type:	Not reported
NOV Issue Date:	Not reported
NORR Issue Date:	Not reported
Site Priority:	60
Phase Of LSA Req:	Not reported
Site Risk Reason:	Not reported
Land Use:	RES
MTBE:	No
MTBE1:	Unknown
Flag:	No
Flag1:	No
LUR Filed:	Not reported
Release Detection:	0
Current Status:	C
RBCA GW:	Not reported
PETOPT:	3
RPL:	False
CD Num:	0
Reel Num:	0
RPOW:	False
RPOP:	False
Error Flag:	0
Error Code:	Not reported
Valid:	False
Lat/Long:	Not reported
Lat/Long Decimal:	35.31777 -82.45638
Testlat:	Not reported
Regional Officer Project Mgr:	KLB
Region:	ASH
Company:	YOUNGBLOOD OIL CO.
Contact Person:	DAVID PARRIS
Telephone:	Not reported
RP Address:	P.O. BOX 2590
RP City,St,Zip:	HENDERSONVILLE, NC 28793
RP County:	Not reported
Comments:	AN INCOMPLETED CAP WAS RECEIVED ON 11/29/1999. IT WAS REJECTED AND REQUEST A COMPLETED CAP BE SUBMITTED BY 02/29/2000. NO REPORT HAS BEEN RECEIVED. A LETTER WILL BE SENT TO RP TO INFORM HIM THE CAP IS OVER DUE.
5 Min Quad:	Not reported
PIRF:	
Facility Id:	8593
Date Occurred:	Not reported

Map ID
Direction
Distance
Elevation

MAP FINDINGS

Site

Database(s)

EDR ID Number
EPA ID Number

YOUNGBLOOD OIL CO.-BULK PLT. (Continued)

S103131054

Date Reported:	Not reported
Description Of Incident:	Two UST-62: (1989) overill 2-20 gal. (1992) Petroleum odor detected in cavity beneath street. Soil cont. confirmed 10-12' bgs.
Owner/Operator:	Not reported
Ownership:	4
Operation Type:	5
Type:	3
Location:	1
Site Priority:	60E
Priority Update:	Not reported
Wells Affected Y/N:	N
Wells Affected Number:	0
Samples Taken By:	Y
Samples Include:	Not reported
7#5 Min Quad:	Not reported
5 Min Quad:	Not reported
Pirf/Min Soil:	Not reported
Release Code:	4
Cause:	2
Source:	G
Source Type:	P

Last Modified:	8/9/2023
Incident Phase:	FU
NOV Issued:	Not reported
NORR Issued:	Not reported
45 Day Report:	Not reported
Public Meeting Held:	Not reported
Corrective Action Planned:	Not reported
SOC Signed:	Not reported
Reclassification Report:	Not reported
RS Designation:	Not reported
Closure Request Date:	Not reported
Close-out Report:	Not reported

IMD:

Facility ID:	8593
Name:	YOUNGBLOOD OIL CO.-BULK PLT.
Address:	4TH & PINE
City,State,Zip:	HENDERSONVILLE, NC
Date Occurred:	7/16/1992
Submit Date:	7/27/1992
Incident Desc:	AN INCOMPLETED CAP WAS RECEIVED ON 11/29/1999. IT WAS REJECTED AND REQUEST A COMPLETED CAP BE SUBMITTED BY 02/29/2000. NO REPORT HAS BEEN RECEIVED. A LETTER WIL
Operator:	PARRIS, DAVID
UST ID:	Not reported
Incident ID:	Not reported
Initials of UST Regional Contact:	Not reported
Regional Office:	Not reported
Responsible Party/Company Name:	Not reported
Ownership:	5
Responsible Party Contact Name:	Not reported
Operation:	8
Responsible Party Mailing Address:	Not reported
Responsible Party City,State,Zip:	Not reported
Ownership:	Federal

Map ID
Direction
Distance
Elevation

MAP FINDINGS

Site

Database(s)

EDR ID Number
EPA ID Number

YOUNGBLOOD OIL CO.-BULK PLT. (Continued)

S103131054

Operation Type:	Not reported
Responsible Party County:	Not reported
Source:	Spill-surface
Type:	GASOLINE/DIESEL
Location:	Not reported
Petroleum Type:	Not reported
Date Incident Reported:	Not reported
Whether Tank is Commercial or Non Commercial:	Not reported
Site Priority:	Not reported
Whether Tank is Regulated:	Not reported
Priority Update:	Not reported
Notice of Regulatory Requirement:	Not reported
Wells Affected:	No
Notice of Violation:	Not reported
Phase 1 or Phase 2:	Not reported
Num Affected:	0
Site Priority:	Not reported
Location:	Not reported
Current Risk Condition:	Not reported
Sampled By:	Not reported
Samples Include:	Not reported
Initial reported risk of incident (never changes):	Not reported
7.5 Min Quad:	Not reported
5 Min Quad:	Not reported
Intermediate Condition Present:	Not reported
Latitude:	Not reported
Longitude:	Not reported
Use of Land, Industrial:	Not reported
Corrective Action Plan Selected - up to 5:	Not reported
RBCA:	Not reported
Date Close Review Requested From RP or Owner:	Not reported
Date Case Closed:	Not reported
Extent of Contamination:	Not reported
Number of Supply Wells Located on Property:	Not reported
MTBE in Well Y/N/U Yes, No or Unknown:	Not reported
Facility Phone Number:	Not reported
MTBE in Groundwater Y/N/U Yes, No or Unknown:	Not reported
Date Land Use Restriction Filed:	Not reported
Date Cleanup Initiated:	Not reported
Record Status:	Not reported
RBCA GW Codes:	Not reported
RBCA GW:	Not reported
Pollutant Type Present:	Not reported
Reference Number for Media Disk for Archived Record:	Not reported
RP Owner?:	Not reported
RP Operator?:	Not reported
RP Landowner?:	Not reported
Comments:	Not reported
GW Contam:	Yes, Groundwater Contamination has been detected
Soil Contam:	Not reported
Contact Phone:	828-693-6219
Owner Company:	YOUNGBLOOD OIL CO.
Operator Address:	P.O. BOX 2590
Operator City,State,Zip:	HENDERSONVILLE, NC 828-693-6219
Operator County:	Not reported
Material:	Not reported
Qty Lost 1:	Not reported

Map ID
Direction
Distance
Elevation

MAP FINDINGS

Site

Database(s)

EDR ID Number
EPA ID Number

YOUNGBLOOD OIL CO.-BULK PLT. (Continued)

S103131054

Qty Recovered 1:	Not reported
Setting:	Not reported
Risk Site:	Not reported
Priority Code:	E
Dem Contact:	QQ
Wells Contam:	Not reported
Latitude Number:	Not reported
Longitude Number:	Not reported
Latitude Decimal:	Not reported
Longitude Decimal:	Not reported
GPS:	EST
Agency:	DWQ

O58 **520 S. MAIN/FMR AUTO UNDERTAKER**
SW **520 SOUTH MAIN ST.**
1/4-1/2 **HENDERSONVILLE, NC 28792**
0.282 mi.
1487 ft. **Site 1 of 5 in cluster O**

LUST **S116491608**
 N/A

Relative:
Higher

LUST:

Actual:
2081 ft.

Name:	520 S. MAIN/FMR AUTO UNDERTAKER
Address:	520 SOUTH MAIN ST.
City,State,Zip:	HENDERSONVILLE, NC 28792
Facility ID:	Not reported
UST Number:	AS-4113
Incident Number:	41208
Source Type:	3
Date Reported:	03/28/2014
Closure Request:	Not reported
Close Out:	04/10/2014
Level Of Soil Cleanup Achieved:	Not reported
# Of Supply Wells:	0
Commercial/NonCommercial UST Site:	C
Risk Classification:	L
Risk Class Based On Review:	L
Corrective Action Plan Type:	Not reported
NOV Issue Date:	Not reported
Site Priority:	Not reported
Phase Of LSA Req:	Not reported
Site Risk Reason:	Not reported
Land Use:	Not reported
MTBE:	0
MTBE1:	U
Flag:	0
Flag1:	0
LUR Filed:	Not reported
GPS Confirmed:	31
Current Status:	A
RBCA GW:	Not reported
PETOPT:	5
RPL:	True
CD Num:	656
Reel Num:	0
RPOW:	False
RPOP:	False
Error Flag:	0
Error Code:	N
Valid:	False

Map ID
Direction
Distance
Elevation

MAP FINDINGS

Site

Database(s)

EDR ID Number
EPA ID Number

520 S. MAIN/FMR AUTO UNDERTAKER (Continued)

S116491608

Testlat: Not reported
Regional Officer Project Mgr: DME
Company: Not reported
Telephone: Not reported
5 Min Quad: Not reported

LUST:
ERR Type: Not reported
UST Number: AS-4113
Facility Id: 41208
Date Occurred: 2013-06-25 00:00:00
Date Reported: 2014-03-28 00:00:00
Owner/Operator: Not reported
Ownership: 4
Operation Type: 6
Type: 5
Location: 1
Priority Update: Not reported
Wells Affected Y/N: N
Samples Include: Not reported
7#5 Minute Quad: Y
5 Minute Quad: Not reported
Pirf/Min Soil: Not reported
Release Code: Not reported
Source Code: Not reported
Err Type: 2
Cause: 7
Source: A
UST Number: P

O59
SW
1/4-1/2
0.282 mi.
1487 ft.

MAIN ST SOLVENT CONTAMINATION_500 BLOCK
510 TO 520 S MAIN STREET
HENDERSONVILLE, NC
Site 2 of 5 in cluster O

SHWS S128588093
N/A

Relative:
Higher

SHWS:
Name: MAIN ST SOLVENT CONTAMINATION_500 BLOCK
Address: 510 TO 520 S MAIN STREET
City,State,Zip: HENDERSONVILLE, NC
EPAID: NONCD0003087
Lat/Longitude: Not reported
Geolocation Method: Not reported

Actual:
2081 ft.

Click here to access the North Carolina DEQ records for this facility:
Name: MAIN ST SOLVENT CONTAMINATION_500 BLOCK
Address: 510 TO 520 S MAIN STREET
City,State,Zip: HENDERSONVILLE, NC
EPAID: NONCD0003087
Lat/Longitude: 35.308438 / -82.458509
Geolocation Method: ON SCREEN PLACEMENT ON GEOREFERENCED MAP

Click here to access the North Carolina DEQ records for this facility:

Map ID
Direction
Distance
Elevation

MAP FINDINGS

EDR ID Number
EPA ID Number

	Site	Database(s)	
O60	AUTO UNDERTAKERS	INST CONTROL	S123300789
SW	510-520 SOUTH MAIN STREET		N/A
1/4-1/2	HENDERSONVILLE, NC		
0.282 mi.			
1487 ft.	Site 3 of 5 in cluster O		

Relative:	INST CONTROL:	
Higher	Name:	AUTO UNDERTAKERS
	Address:	510-520 SOUTH MAIN STREET
Actual:	City,State,Zip:	HENDERSONVILLE, NC
2081 ft.	Project Number:	17004-13-045
	Object ID:	Not reported
	DWM Contact:	Joe Ghiold
	DWM Program:	Brownfields Program
	Project Status:	Recorded Argreement
	COC:	Not reported
	Contamination Source:	Not reported
	Received Date:	2014-08-11 00:00:00
	Restricted Media:	Not reported
	Allowed Use:	Not reported
	Certification:	Annual
	Plant Reception Date:	8/11/2014
	Instrument Status:	Effective
	Deed BK:	1584
	Deed PG:	505
	Plat BK:	SLIDE
	Plat PG:	9390
	Instrument:	Notice and Restriction
	Deed:	Deed Bk/Pg: 1584 / 505
	Deed Date:	Recorded 8-11-2014
	Plat:	Plat Bk/Pg : SLIDE / 9390
	Plat Date:	Recorded on 8-11-2014
	X Coord:	968413.86904
	Y Coord:	585145.97852

O61	520 S. MAIN/FMR AUTO UNDERTAKER	UST FINDER RELEASE	1028912030
SW	520 SOUTH MAIN ST.		N/A
1/4-1/2	HENDERSONVILLE, NC 28792		
0.282 mi.			
1487 ft.	Site 4 of 5 in cluster O		

Relative:	UST FINDER RELEASE:	
Higher	Object ID:	269595
	Facility ID:	Not reported
Actual:	Lust ID:	NC15600
2081 ft.	Name:	520 S. MAIN/FMR AUTO UNDERTAKER
	Address:	520 SOUTH MAIN ST.
	City,State,Zip:	HENDERSONVILLE, NC 28792
	Address Match Type:	Not reported
	Reported Date:	2014/03/28 15:59:59+00
	Status:	No Further Action
	Substance:	Not reported
	Population within 1500ft:	218
	Domestic Wells within 1500ft:	2
	Land Use:	Developed, High Intensity
	Within SPA:	No
	SPA PWS Facility ID:	Not reported
	SPA Water Type:	Not reported
	SPA Facility Type:	Not reported
	SPA HUC12:	Not reported

Map ID
Direction
Distance
Elevation

MAP FINDINGS

Site

Database(s)

EDR ID Number
EPA ID Number

520 S. MAIN/FMR AUTO UNDERTAKER (Continued)

1028912030

Within WHPA:	No
WHPA PWS Facility ID:	Not reported
WHPA Water Type:	Not reported
WHPA Facility Type:	Not reported
WHPA HUC12:	Not reported
Within 100yr Floodplain:	Yes
Tribe:	Not reported
EPA Region:	4
NFA Letter 1:	Not reported
NFA Letter 2:	Not reported
NFA Letter 3:	Not reported
NFA Letter 4:	Not reported
Closed With Residual Contaminate:	Not reported
Coordinate Source:	State
X Coord:	-82.45779
Y Coord:	35.30639000000001
Latitude:	35.30639
Longitude:	-82.45779

O62
SW
1/4-1/2
0.282 mi.
1487 ft.

AUTO UNDERTAKERS
510 - 520 S. MAIN STREET
HENDERSONVILLE, NC

Site 5 of 5 in cluster O

BROWNFIELDS **S113414201**
N/A

Relative: BROWNFIELDS:
Higher Name: AUTO UNDERTAKERS
Actual: Address: 510 - 520 S. MAIN STREET
2081 ft. City,State,Zip: HENDERSONVILLE, NC
Project Type: Finalized
Project ID: 17004-13-045
Project ID: 17004-13-45
BF Manager: Joe Ghiold
BF Acreage: 2.3
Status Date: 08/10/2014
X Coord: -82.458511369
Y Coord: 35.308422603

[Click here to access the North Carolina DEQ records for this facility:](#)

P63
South
1/4-1/2
0.284 mi.
1497 ft.

HARRIS TEETER DIESEL SPILL
636 SPARTANBURG HIGHWAY
HENDERSONVILLE, NC 28792

Site 1 of 3 in cluster P

LAST **S119104624**
N/A

Relative: LAST:
Higher Name: HARRIS TEETER DIESEL SPILL
Actual: Address: 636 SPARTANBURG HIGHWAY
2082 ft. City,State,Zip: HENDERSONVILLE, NC 28792
Facility ID: Not reported
UST Number: AS-88360
Incident Number: 89197
Contamination Type: SL
Source Type: 12
Product Type: P

Map ID
Direction
Distance
Elevation

MAP FINDINGS

Site

Database(s)

EDR ID Number
EPA ID Number

HARRIS TEETER DIESEL SPILL (Continued)

S119104624

Date Reported: 07/05/2016
Date Occur: 07/01/2016
Cleanup: 07/01/2016
Closure Request: Not reported
Close Out: 08/12/2016
Level Of Soil Cleanup Achieved: S3
Tank Regulated Status: N
Of Supply Wells: 0
Commercial/NonCommercial UST Site: Not reported
Risk Classification: L
Risk Class Based On Review: L
Corrective Action Plan Type: Not reported
NOV Issue Date: Not reported
NORR Issue Date: Not reported
Site Priority: Not reported
Phase Of LSA Req: Not reported
Site Risk Reason: Not reported
Land Use: RES
MTBE: No
MTBE1: Unknown
Flag: No
Flag1: No
LUR Filed: Not reported
Release Detection: 0
Current Status: C
RBCA GW: Not reported
PETOPT: 3
RPL: False
CD Num: 0
Reel Num: 0
RPOW: True
RPOP: True
Error Flag: 0
Error Code: N
Valid: False
Lat/Long: Not reported
Lat/Long Decimal: 35.30937 -82.45522
Testlat: Not reported
Regional Officer Project Mgr: CEL
Region: ASH
Company: Tryon Distributing
Contact Person: Not reported
Telephone: 7043342563
RP Address: 4701 Stockholm Court
RP City,St,Zip: Charlotte, NC 28273
RP County: Not reported
Comments: 07/05/16 - UST-62 received: Product delivery vehicle ran over metal rebar in road which cause leak and ~75 gallons diesel fuel released. HeCo EMS contained spill and put down absorbent sand/pads. 08/08/16 - Soil Cleanup Rpt: On 7/1/16 absorbent booms were installed to prevent spill reaching stormwater drain. Mtn Env returned to site on 7/5/16 to excavate soil. Approx 5 tons impacted soil removed and 3 soil samples were collected. Soil > TPH DRO (13.2 to 61.4 mg/kg). Mtn Env returned to site to excavate additional soil. 3 tons removed and 3 add'l samples collected. One sample > DRO (74.9 mg/kg). On July 26, 2016 DEQ raised TPH DRO action level from 10 mg/kg to 100 mg/kg, which allowed for site closure. 08/12/16 - NFA Issued. ****ALL FILES

Map ID
Direction
Distance
Elevation

MAP FINDINGS

Site

Database(s)

EDR ID Number
EPA ID Number

HARRIS TEETER DIESEL SPILL (Continued)

S119104624

ON S LASERFICHE FOR PROCESSING****

5 Min Quad: Not reported

PIRF:

Facility Id: 89197
Date Occurred: Not reported
Date Reported: Not reported
Description Of Incident: Product delivery vehicle ran over metal rebar in road which cause leak and ~75 gallons diesel fuel released.
Owner/Operator: Not reported
Ownership: 4
Operation Type: 8
Type: 3
Location: 1
Site Priority: Not reported
Priority Update: Not reported
Wells Affected Y/N: N
Wells Affected Number: Not reported
Samples Taken By: Y
Samples Include: Not reported
7#5 Min Quad: Not reported
5 Min Quad: Not reported
Pirf/Min Soil: Not reported
Release Code: 4
Cause: Not reported
Source: Not reported
Source Type: P

Last Modified: Not reported

Incident Phase: CO

NOV Issued: Not reported
NORR Issued: Not reported
45 Day Report: Not reported
Public Meeting Held: Not reported
Corrective Action Planned: Not reported
SOC Signed: Not reported
Reclassification Report: Not reported
RS Designation: Not reported
Closure Request Date: Not reported
Close-out Report: Not reported

M64
West
1/4-1/2
0.285 mi.
1506 ft.
THOS. SHEPHERD & SON, INC.
125 S. CHURCH ST.-P.O. BOX 765
HENDERSONVILLE, NC 28739

UST FINDER 1028503019
UST FINDER RELEASE N/A

Site 4 of 5 in cluster M

Relative:
Higher

UST FINDER:
Object ID: 593672
Facility ID: NC00-0-0000009721
Name: THOS. SHEPHERD & SON, INC.
Address: 125 S. CHURCH ST.-P.O. BOX 765
City,State,Zip: HENDERSONVILLE, NC 28739
Address Match Type: PointAddress
Open USTs: 0
Closed USTs: 1
TOS USTs: 0
Population 1500ft: 300

Actual:
2120 ft.

Map ID
Direction
Distance
Elevation

MAP FINDINGS

Site

Database(s)

EDR ID Number
EPA ID Number

THOS. SHEPHERD & SON, INC. (Continued)

1028503019

Private Wells 1500ft: 0
Within 100yr Floodplain: No
Land Use: Developed, Medium Intensity
Within SPA: No
SPA PWS Facility ID: Not reported
SPA Water Type: Not reported
SPA Facility Type: Not reported
SPA HUC12: Not reported
Within WHPA: No
WHPA PWS Facility ID: Not reported
WHPA Water Type: Not reported
WHPA Facility Type: Not reported
WHPA HUC12: Not reported
Facility Status: Closed UST(s)
Date of Last Inspection: Not reported
EPA Region: 4
Tribe: Not reported
Coordinate Source: Geocode
X Coord: -82.460842
Y Coord: 35.3134890000001
Latitude: 35.313489
Longitude: -82.460842

UST FINDER:

Object ID: 1352305
Facility ID: NC00-0-0000009721
Tank ID: NC00-0-0000009721_1
Tank Status: Closed
Installation Date: 1974/05/05 16:00:00+00
Removal Date: 1992/11/29 15:59:59+00
Tank Capacity: 1000
Substances: Gasoline, Gas Mix
Tank Wall Type: Single

UST FINDER RELEASE:

Object ID: 269576
Facility ID: NC00-0-0000009721
Lust ID: NC11023
Name: THOS. SHEPHERD & SON INC
Address: 125 S. CHURCH ST.
City,State,Zip: HENDERSONVILLE, NC 28739
Address Match Type: PointAddress
Reported Date: Not reported
Status: No Further Action
Substance: Not reported
Population within 1500ft: 301
Domestic Wells within 1500ft: 0
Land Use: Developed, Medium Intensity
Within SPA: No
SPA PWS Facility ID: Not reported
SPA Water Type: Not reported
SPA Facility Type: Not reported
SPA HUC12: Not reported
Within WHPA: No
WHPA PWS Facility ID: Not reported
WHPA Water Type: Not reported

Map ID
Direction
Distance
Elevation

MAP FINDINGS

Site

Database(s)

EDR ID Number
EPA ID Number

THOS. SHEPHERD & SON, INC. (Continued)

1028503019

WHPA Facility Type:	Not reported
WHPA HUC12:	Not reported
Within 100yr Floodplain:	No
Tribe:	Not reported
EPA Region:	4
NFA Letter 1:	Not reported
NFA Letter 2:	Not reported
NFA Letter 3:	Not reported
NFA Letter 4:	Not reported
Closed With Residual Contaminate:	Not reported
Coordinate Source:	Geocode
X Coord:	-82.46084
Y Coord:	35.3134900000001
Latitude:	35.31349
Longitude:	-82.46084

M65
West
1/4-1/2
0.285 mi.
1506 ft.

THOS. SHEPHERD & SON INC
125 S. CHURCH ST.
HENDERSONVILLE, NC 28739
Site 5 of 5 in cluster M

IMD S127487629
N/A

Relative:
Higher

IMD:

Actual:
2120 ft.

Facility ID:	00-0-0000009721
Name:	THOS. SHEPHERD & SON INC
Address:	125 S. CHURCH ST.
City,State,Zip:	HENDERSONVILLE, NC 28739
Date Occurred:	Not reported
Submit Date:	Not reported
Incident Desc:	Not reported
Operator:	Not reported
UST ID:	AS-2185
Incident ID:	Not reported
Initials of UST Regional Contact:	Not reported
Regional Office:	ASH
Responsible Party/Company Name:	Not reported
Ownership:	Not reported
Responsible Party Contact Name:	Not reported
Operation:	Not reported
Responsible Party Mailing Address:	Not reported
Responsible Party City,State,Zip:	NC
Ownership:	Not reported
Operation Type:	Not reported
Responsible Party County:	Not reported
Source:	Not reported
Type:	Not reported
Location:	Not reported
Petroleum Type:	Not reported
Date Incident Reported:	1993-02-15 00:00:00
Whether Tank is Commercial or Non Commercial:	COMMERCIAL
Site Priority:	Not reported
Whether Tank is Regulated:	REGULATED
Priority Update:	Not reported
Notice of Regulatory Requirement:	Not reported
Wells Affected:	Not reported
Notice of Violation:	Not reported
Phase 1 or Phase 2:	Not reported
Num Affected:	Not reported

Map ID
Direction
Distance
Elevation

MAP FINDINGS

Site

Database(s)

EDR ID Number
EPA ID Number

THOS. SHEPHERD & SON INC (Continued)

S127487629

Site Priority:	Not reported
Location:	Not reported
Current Risk Condition:	Not reported
Sampled By:	Not reported
Samples Include:	Not reported
Initial reported risk of incident (never changes):	L
7.5 Min Quad:	Not reported
5 Min Quad:	Not reported
Intermediate Condition Present:	Not reported
Latitude:	0
Longitude:	0
Use of Land, Industrial:	Not reported
Corrective Action Plan Selected - up to 5:	Not reported
RBCA:	Not reported
Date Close Review Requested From RP or Owner:	Not reported
Date Case Closed:	1993-02-15 00:00:00
Extent of Contamination:	None
Number of Supply Wells Located on Property:	0
MTBE in Well Y/N/U Yes, No or Unknown:	0
Facility Phone Number:	Not reported
MTBE in Groundwater Y/N/U Yes, No or Unknown:	U
Date Land Use Restriction Filed:	Not reported
Date Cleanup Initiated:	1993-02-15 00:00:00
Record Status:	ARCHIVED RECORD
RBCA GW Codes:	Not reported
RBCA GW:	Not reported
Pollutant Type Present:	Not reported
Reference Number for Media Disk for Archived Record:	22
RP Owner?:	False
RP Operator?:	False
RP Landowner?:	False
Comments:	1-1k gas, clean closure, nfa ltr sent 2/15/1993
GW Contam:	Not reported
Soil Contam:	Not reported
Contact Phone:	Not reported
Owner Company:	Not reported
Operator Address:	Not reported
Operator City,State,Zip:	Not reported
Operator County:	Not reported
Material:	Not reported
Qty Lost 1:	Not reported
Qty Recovered 1:	Not reported
Setting:	Not reported
Risk Site:	Not reported
Priority Code:	Not reported
Dem Contact:	Not reported
Wells Contam:	Not reported
Latitude Number:	Not reported
Longitude Number:	Not reported
Latitude Decimal:	Not reported
Longitude Decimal:	Not reported
GPS:	Not reported
Agency:	Not reported

Map ID
Direction
Distance
Elevation

MAP FINDINGS

Site

Database(s)

EDR ID Number
EPA ID Number

L66
WNW
1/4-1/2
0.288 mi.
1519 ft.
HENDERSON CO. SHERIFF'S DEPT.
107 SECOND AVE WEST
HENDERSONVILLE, NC 28792
Site 3 of 4 in cluster L

UST FINDER RELEASE **1028975120**
N/A

Relative: UST FINDER RELEASE:
Higher Object ID: 269583
Facility ID: Not reported
Actual: Lust ID: NC15693
2140 ft. Name: HENDERSON CO. SHERIFF'S DEPT.
Address: 107 SECOND AVE WEST
City,State,Zip: HENDERSONVILLE, NC 287925024
Address Match Type: Not reported
Reported Date: 1991/08/05 15:59:59+00
Status: No Further Action
Substance: Not reported
Population within 1500ft: 387
Domestic Wells within 1500ft: 0
Land Use: Developed, High Intensity
Within SPA: No
SPA PWS Facility ID: Not reported
SPA Water Type: Not reported
SPA Facility Type: Not reported
SPA HUC12: Not reported
Within WHPA: No
WHPA PWS Facility ID: Not reported
WHPA Water Type: Not reported
WHPA Facility Type: Not reported
WHPA HUC12: Not reported
Within 100yr Floodplain: No
Tribe: Not reported
EPA Region: 4
NFA Letter 1: Not reported
NFA Letter 2: Not reported
NFA Letter 3: Not reported
NFA Letter 4: Not reported
Closed With Residual Contaminate: Not reported
Coordinate Source: State
X Coord: -82.46018
Y Coord: 35.31500000000001
Latitude: 35.31499999999999
Longitude: -82.46017999999999

L67
WNW
1/4-1/2
0.288 mi.
1519 ft.
HENDERSON CO. SHERIFF'S DEPT.
107 SECOND AVE WEST
HENDERSONVILLE, NC 28792
Site 4 of 4 in cluster L

LUST **S105893544**
IMD **N/A**

Relative: LUST:
Higher Name: HENDERSON CO. SHERIFF'S DEPT.
Address: 107 SECOND AVE WEST
Actual: City,State,Zip: HENDERSONVILLE, NC 287925024
2140 ft. Facility ID: Not reported
UST Number: AS-545
Incident Number: 7336
Source Type: 3
Date Reported: 07/06/1991
Closure Request: Not reported

Map ID
Direction
Distance
Elevation

MAP FINDINGS

Site

Database(s)

EDR ID Number
EPA ID Number

HENDERSON CO. SHERIFF'S DEPT. (Continued)

S105893544

Close Out:	08/06/1991
Level Of Soil Cleanup Achieved:	Not reported
# Of Supply Wells:	Not reported
Commercial/NonCommercial UST Site:	C
Risk Classification:	L
Risk Class Based On Review:	L
Corrective Action Plan Type:	Not reported
NOV Issue Date:	Not reported
Site Priority:	Not reported
Phase Of LSA Req:	Not reported
Site Risk Reason:	Not reported
Land Use:	Not reported
MTBE:	Not reported
MTBE1:	U
Flag:	0
Flag1:	0
LUR Filed:	Not reported
GPS Confirmed:	50
Current Status:	A
RBCA GW:	Not reported
PETOPT:	Not reported
RPL:	False
CD Num:	23
Reel Num:	0
RPOW:	False
RPOP:	False
Error Flag:	0
Error Code:	Not reported
Valid:	False
Testlat:	Not reported
Regional Officer Project Mgr:	HEM
Company:	Not reported
Telephone:	Not reported
5 Min Quad:	Not reported
LUST:	
ERR Type:	Not reported
UST Number:	AS-545
Facility Id:	7336
Date Occurred:	1991-08-05 00:00:00
Date Reported:	1991-08-05 00:00:00
Owner/Operator:	Not reported
Ownership:	Not reported
Operation Type:	Not reported
Type:	Not reported
Location:	Not reported
Priority Update:	Not reported
Wells Affected Y/N:	Not reported
Samples Include:	0
7#5 Minute Quad:	Not reported
5 Minute Quad:	Not reported
Pirf/Min Soil:	Not reported
Release Code:	Not reported
Source Code:	Min_Soil
Err Type:	Not reported
Cause:	Not reported
Source:	Not reported
UST Number:	Not reported

Map ID
Direction
Distance
Elevation

MAP FINDINGS

Site

Database(s)

EDR ID Number
EPA ID Number

HENDERSON CO. SHERIFF'S DEPT. (Continued)

S105893544

LUST:

Incident Number: 7336
Last Modified: 5/19/1992
Incident Phase: CO
NOV Issued: Not reported
NORR Issued: Not reported
45 Day Report: Not reported
Public Meeting Held: Not reported
SOC Signed: Not reported
Reclassification Report: Not reported
RS Designation: Not reported
Closure Request Date: Not reported
Close-out Report: 3/26/1992

IMD:

Facility ID: 7336
Name: HENDERSON CO. SHERIFF'S DEPT.
Address: 107 SECOND AVE WEST
City,State,Zip: HENDERSONVILLE, NC
Date Occurred: Not reported
Submit Date: 3/26/1992
Incident Desc: CONTAMINATION FOUND DURING UST REMOVAL
Operator: Not reported
UST ID: Not reported
Incident ID: Not reported
Initials of UST Regional Contact: Not reported
Regional Office: Not reported
Responsible Party/Company Name: Not reported
Ownership: Not reported
Responsible Party Contact Name: Not reported
Operation: Not reported
Responsible Party Mailing Address: Not reported
Responsible Party City,State,Zip: Not reported
Ownership: Not reported
Operation Type: Not reported
Responsible Party County: Not reported
Source: Leak-underground
Type: GASOLINE/DIESEL
Location: Not reported
Petroleum Type: Not reported
Date Incident Reported: Not reported
Whether Tank is Commercial or Non Commercial: Not reported
Site Priority: Not reported
Whether Tank is Regulated: Not reported
Priority Update: Not reported
Notice of Regulatory Requirement: Not reported
Wells Affected: Not reported
Notice of Violation: Not reported
Phase 1 or Phase 2: Not reported
Num Affected: 0
Site Priority: Not reported
Location: Not reported
Current Risk Condition: Not reported
Sampled By: Not reported
Samples Include: Not reported

Map ID
Direction
Distance
Elevation

MAP FINDINGS

Site

Database(s)

EDR ID Number
EPA ID Number

HENDERSON CO. SHERIFF'S DEPT. (Continued)

S105893544

Initial reported risk of incident (never changes):	Not reported
7.5 Min Quad:	Not reported
5 Min Quad:	Not reported
Intermediate Condition Present:	Not reported
Latitude:	Not reported
Longitude:	Not reported
Use of Land, Industrial:	Not reported
Corrective Action Plan Selected - up to 5:	Not reported
RBCA:	Not reported
Date Close Review Requested From RP or Owner:	Not reported
Date Case Closed:	Not reported
Extent of Contamination:	Not reported
Number of Supply Wells Located on Property:	Not reported
MTBE in Well Y/N/U Yes, No or Unknown:	Not reported
Facility Phone Number:	Not reported
MTBE in Groundwater Y/N/U Yes, No or Unknown:	Not reported
Date Land Use Restriction Filed:	Not reported
Date Cleanup Initiated:	Not reported
Record Status:	Not reported
RBCA GW Codes:	Not reported
RBCA GW:	Not reported
Pollutant Type Present:	Not reported
Reference Number for Media Disk for Archived Record:	Not reported
RP Owner?:	Not reported
RP Operator?:	Not reported
RP Landowner?:	Not reported
Comments:	Not reported
GW Contam:	No Groundwater Contamination detected
Soil Contam:	Yes
Contact Phone:	Not reported
Owner Company:	Not reported
Operator Address:	Not reported
Operator City,State,Zip:	Not reported
Operator County:	Not reported
Material:	Not reported
Qty Lost 1:	Not reported
Qty Recovered 1:	Not reported
Setting:	Not reported
Risk Site:	Not reported
Priority Code:	Not reported
Dem Contact:	HEM
Wells Contam:	Not reported
Latitude Number:	Not reported
Longitude Number:	Not reported
Latitude Decimal:	Not reported
Longitude Decimal:	Not reported
GPS:	NOD
Agency:	DWM

Status:

Facility ID:	7336
Last Modified:	1992-05-19 00:00:00
Incident Phase:	CO
NOV Issued:	Not reported
NORR Issued:	Not reported
45 Day Report:	Not reported
Public Meeting Held:	Not reported
Corrective Action Planned:	Not reported

Map ID
Direction
Distance
Elevation

MAP FINDINGS

Site

Database(s)

EDR ID Number
EPA ID Number

HENDERSON CO. SHERIFF'S DEPT. (Continued)

S105893544

SOC Sighned: Not reported
Reclassification Report: Not reported
RS Designation: Not reported
Closure Request Date: Not reported
Close-out Report: 1992-03-26 00:00:00

**N68
NNW
1/4-1/2
0.293 mi.
1545 ft.**

**GREY HOSIERY MILL
318 FOURTH AVENUE EAST
HENDERSONVILLE, NC 28792**

**US BROWNFIELDS 1012237592
N/A**

Site 2 of 3 in cluster N

**Relative:
Higher**

US BROWNFIELDS:

**Actual:
2112 ft.**

Name: GREY HOSIERY MILL
Address: 318 FOURTH AVENUE EAST
City,State,Zip: HENDERSONVILLE, NC 28792
Property ID: 11702
Property Alias: Not reported
Recipient Name: Land-of-Sky Regional Council
Grant Type: Not reported
Property Number: Not reported
Parcel Size: Not reported
Latitude: 35.317058
Longitude: -82.457485
Census Tract: 37089931200
State or Tribal Voluntary Response Program: Not reported
Program Name: BP
AA Activity Funded: Not reported
Start Date: Not reported
Redev Completion Date: Not reported
Completed Date: Not reported
Cleanup Funding: Not reported
Cleanup Funding Source: Not reported
Activity Funded: Not reported
Assessment Funding: Not reported
Assessment Funding Source: Not reported
Redevelopment Funding: Not reported
Contaminants REC: Not reported
Contaminants Found at Actionable Level: Not reported
Redev. Funding Source: Not reported
Redev. Funding Entity Name: Not reported
Contaminants Found Below Actionable Level: Not reported
Redevelopment Start Date: Not reported
Assessment Funding Entity: Not reported
Cleanup Funding Entity: Not reported
Climate Adapt Mitig - Planning or Assessment: Not reported
Cooperative Agreement Number: 97463802
Start Date: 3/31/2005
Ownership Entity: Not reported
Additional Institutional Controls Information: Not reported
Completion Date: 3/31/2005
Address of Data Sources (URL if available) 1: Not reported
Cleanup Required: Not reported
Indicates Cleanup/Treatment Tech Implemented: Not reported
Institutional Controls Required: Not reported
IC Category Proprietary Controls: Not reported
Excavation and Disposal of Soils: Not reported

Map ID
Direction
Distance
Elevation

MAP FINDINGS

Site

Database(s)

EDR ID Number
EPA ID Number

GREY HOSIERY MILL (Continued)

1012237592

Extraction of contaminants:	Not reported
IC Cat. Info. Devices:	Not reported
Removal of materials (tanks and piping, etc.):	Not reported
IC Cat. Gov. Controls:	Not reported
Reduction of Contam Bioremediation/Phytoremediation:	Not reported
IC Cat. Enforcement Permit Tools:	Not reported
Cleanup of structures:	Not reported
IC in place date:	Not reported
Additional Cleanup/Treatment Tech Info:	Not reported
IC in place:	U
Address of Data Source (URL if available) 2:	Not reported
Indicate whether Engineering Controls are required:	Not reported
State/tribal program ID:	Not reported
Cover Technologies (e.g., Capping):	Not reported
Security (e.g., Guard, Fence):	Not reported
Immobilization Process:	Not reported
Engineering Barriers (e.g., Slurry Walls, Sheet):	Not reported
Other:	Not reported
Additional Engineering Controls Information:	Not reported
Address of Data Source (URL if available) 3:	Not reported
Indicate whether Engineering Controls are in place:	Not reported
Date Engineering Controls put into place:	Not reported
ACRES Cleaned Up:	Not reported
Section 128(a) State/Tribal:	Not reported
Multipurpose - Cost Share Amount:	Not reported
Cleanup - Cost Share Amount:	Not reported
RLF Loan - Total Loan Amount:	Not reported
RLF - Loan Signed Date:	Not reported
RLF Loan - Anticipated Repayment Start Date:	Not reported
RLF Loan - Anticipated Repayment End Date:	Not reported
RLF Loan - Interest Rate:	Not reported
RLF Loan - EPA Funds Used:	Not reported
Contaminant Cleanup:	Not reported
RLF Loan - Cost Share Used:	Not reported
Media Affected:	Not reported
RLF Loan - Program Income Used:	Not reported
Media Cleanup:	Not reported
RLF Loan - Discounted:	Not reported
RLF Loan - Discount Percentage:	Not reported
RLF Subgrant - Total Subgrant Amount:	Not reported
RLF Subgrant - Signed Date:	Not reported
RLF Subgrant - EPA Funds Used:	Not reported
RLF Subgrant - Cost Share Used:	Not reported
RLF Subgrant - Program Income Used:	Not reported
RLF Direct Cleanup - Total Funding Amt:	Not reported
Num. of cleanup and re-dev. jobs:	Not reported
RLF Direct Cleanup - Source of Funding:	Not reported
RLF Leveraged - Funding Source Type:	Not reported
Past use greenspace acreage:	Not reported
Past use residential acreage:	Not reported
RLF Leveraged - Entity Providing Funding:	Not reported
RLF Leveraged - Funding Amount:	Not reported
Cleanup Completion Doc - NFA Letter Received:	N
Past use commercial acreage:	Not reported
NFA Letter Date Received:	Not reported
Past use industrial acreage:	Not reported
Cleanup Comp Doc - Letter/Signed Rep Qualified Pro:	N

Map ID
Direction
Distance
Elevation

MAP FINDINGS

Site

Database(s)

EDR ID Number
EPA ID Number

GREY HOSIERY MILL (Continued)

1012237592

Future use greenspace acreage:	Not reported
Letter/Signed Report Date Received:	Not reported
Future use residential acreage:	Not reported
Future use commercial acreage:	Not reported
Cleanup Completion Doc- Other forms of Doc:	Not reported
Future use industrial acreage:	Not reported
Climate Adapt and Mitiga - Demo or Cleanup:	Not reported
ReDev Activity Funded:	Not reported
Amount of Funding Expended on this Activity 2:	Not reported
Number of Redevelopment Jobs Leveraged:	Not reported
Climate Adaptation and Mitigation Redevelopment:	Not reported
Radius:	0.5
Below Poverty Number:	261
Below Poverty Percent:	26.91
Meidan Income:	2300
Meidan Income Number:	530
Meidan Income Percent:	54.64
Vacant Housing Number:	110
Vacant Housing Percent:	21.83
Unemployed Number:	61
Unemployed Percent:	6.29

Q69
SSW
1/4-1/2
0.295 mi.
1560 ft.

MR. PETE'S MARKET #4
608 SPARTANBURG HWY
HENDERSONVILLE, NC

IMD S106799435
N/A

Site 1 of 5 in cluster Q

Relative:
Higher

Actual:
2082 ft.

IMD:	
Facility ID:	28276
Name:	MR. PETE'S MARKET #4
Address:	608 SPARTANBURG HWY
City,State,Zip:	HENDERSONVILLE, NC
Date Occurred:	9/30/2004
Submit Date:	12/17/2004
Incident Desc:	Not reported
Operator:	David Parris
UST ID:	Not reported
Incident ID:	Not reported
Initials of UST Regional Contact:	Not reported
Regional Office:	Not reported
Responsible Party/Company Name:	Not reported
Ownership:	4
Responsible Party Contact Name:	Not reported
Operation:	6
Responsible Party Mailing Address:	Not reported
Responsible Party City,State,Zip:	Not reported
Ownership:	Private
Operation Type:	Commercial
Responsible Party County:	Not reported
Source:	Leak-underground
Type:	GASOLINE/DIESEL
Location:	1
Petroleum Type:	Not reported
Date Incident Reported:	Not reported
Whether Tank is Commercial or Non Commercial:	Not reported
Site Priority:	Not reported
Whether Tank is Regulated:	Not reported

Map ID
Direction
Distance
Elevation

MAP FINDINGS

Site

Database(s)

EDR ID Number
EPA ID Number

MR. PETE'S MARKET #4 (Continued)

S106799435

Priority Update:	Not reported
Notice of Regulatory Requirement:	Not reported
Wells Affected:	No
Notice of Violation:	Not reported
Phase 1 or Phase 2:	Not reported
Num Affected:	Not reported
Site Priority:	Not reported
Location:	Facility
Current Risk Condition:	Not reported
Sampled By:	y
Samples Include:	Not reported
Initial reported risk of incident (never changes):	Not reported
7.5 Min Quad:	Not reported
5 Min Quad:	Not reported
Intermediate Condition Present:	Not reported
Latitude:	Not reported
Longitude:	Not reported
Use of Land, Industrial:	Not reported
Corrective Action Plan Selected - up to 5:	Not reported
RBCA:	Not reported
Date Close Review Requested From RP or Owner:	Not reported
Date Case Closed:	Not reported
Extent of Contamination:	Not reported
Number of Supply Wells Located on Property:	Not reported
MTBE in Well Y/N/U Yes, No or Unknown:	Not reported
Facility Phone Number:	Not reported
MTBE in Groundwater Y/N/U Yes, No or Unknown:	Not reported
Date Land Use Restriction Filed:	Not reported
Date Cleanup Initiated:	Not reported
Record Status:	Not reported
RBCA GW Codes:	Not reported
RBCA GW:	Not reported
Pollutant Type Present:	Not reported
Reference Number for Media Disk for Archived Record:	Not reported
RP Owner?:	Not reported
RP Operator?:	Not reported
RP Landowner?:	Not reported
Comments:	Not reported
GW Contam:	No Groundwater Contamination detected
Soil Contam:	Yes
Contact Phone:	8286936219
Owner Company:	Youngblood Oil co.
Operator Address:	PO Box 2590
Operator City,State,Zip:	Hendersonville, NC 28793
Operator County:	Not reported
Material:	Not reported
Qty Lost 1:	Not reported
Qty Recovered 1:	Not reported
Setting:	Not reported
Risk Site:	I
Priority Code:	Not reported
Dem Contact:	DPM
Wells Contam:	Not reported
Latitude Number:	Not reported
Longitude Number:	Not reported
Latitude Decimal:	Not reported
Longitude Decimal:	Not reported

Map ID
Direction
Distance
Elevation

MAP FINDINGS

Site

Database(s)

EDR ID Number
EPA ID Number

MR. PETE'S MARKET #4 (Continued)

S106799435

GPS: 7
Agency: DWM
Status:
Facility ID: 28276
Last Modified: 2023-07-31 00:00:00
Incident Phase: CO
NOV Issued: Not reported
NORR Issued: Not reported
45 Day Report: Not reported
Public Meeting Held: Not reported
Corrective Action Planned: Not reported
SOC Sighned: Not reported
Reclassification Report: Not reported
RS Designation: Not reported
Closure Request Date: Not reported
Close-out Report: Not reported

Q70
SSW
1/4-1/2
0.295 mi.
1560 ft.

MR. PETE'S MARKET 4
608 SPARTANBURG HIGHWAY
HENDERSONVILLE, NC 28793

UST FINDER 1028512911
UST FINDER RELEASE N/A

Site 2 of 5 in cluster Q

Relative:
Higher
Actual:
2082 ft.

UST FINDER:
Object ID: 593573
Facility ID: NC00-0-0000021318
Name: MR. PETE'S MARKET 4
Address: 608 SPARTANBURG HIGHWAY
City,State,Zip: HENDERSONVILLE, NC 28793
Address Match Type: Not reported
Open USTs: 0
Closed USTs: 4
TOS USTs: 0
Population 1500ft: 148
Private Wells 1500ft: 1
Within 100yr Floodplain: Yes
Land Use: Developed, High Intensity
Within SPA: No
SPA PWS Facility ID: Not reported
SPA Water Type: Not reported
SPA Facility Type: Not reported
SPA HUC12: Not reported
Within WHPA: No
WHPA PWS Facility ID: Not reported
WHPA Water Type: Not reported
WHPA Facility Type: Not reported
WHPA HUC12: Not reported
Facility Status: Closed UST(s)
Date of Last Inspection: Not reported
EPA Region: 4
Tribe: Not reported
Coordinate Source: State
X Coord: -82.458
Y Coord: 35.3076
Latitude: 35.3076
Longitude: -82.458

Map ID
Direction
Distance
Elevation

MAP FINDINGS

Site

Database(s)

EDR ID Number
EPA ID Number

MR. PETE'S MARKET 4 (Continued)

1028512911

UST FINDER:

Object ID: 1326164
Facility ID: NC00-0-0000021318
Tank ID: NC00-0-0000021318_4
Tank Status: Closed
Installation Date: 1987/06/25 16:00:00+00
Removal Date: 2004/11/15 15:59:59+00
Tank Capacity: 4000
Substances: Diesel
Tank Wall Type: Single

Object ID: 1326165
Facility ID: NC00-0-0000021318
Tank ID: NC00-0-0000021318_3
Tank Status: Closed
Installation Date: 1987/06/25 16:00:00+00
Removal Date: 2004/11/15 15:59:59+00
Tank Capacity: 4000
Substances: Gasoline, Gas Mix
Tank Wall Type: Single

Object ID: 1326166
Facility ID: NC00-0-0000021318
Tank ID: NC00-0-0000021318_2
Tank Status: Closed
Installation Date: 1987/06/25 16:00:00+00
Removal Date: 2004/11/15 15:59:59+00
Tank Capacity: 10000
Substances: Gasoline, Gas Mix
Tank Wall Type: Single

Object ID: 1326167
Facility ID: NC00-0-0000021318
Tank ID: NC00-0-0000021318_1
Tank Status: Closed
Installation Date: 1987/06/25 16:00:00+00
Removal Date: 2004/11/15 15:59:59+00
Tank Capacity: 10000
Substances: Gasoline, Gas Mix
Tank Wall Type: Single

UST FINDER RELEASE:

Object ID: 269606
Facility ID: NC00-0-0000021318
Lust ID: NC5906
Name: MR. PETE'S MARKET #4
Address: 608 SPARTANBURG HWY
City,State,Zip: HENDERSONVILLE, NC 28793
Address Match Type: Not reported
Reported Date: 2004/09/30 15:59:59+00
Status: Open
Substance: Not reported
Population within 1500ft: 206
Domestic Wells within 1500ft: 1
Land Use: Developed, High Intensity

Map ID
Direction
Distance
Elevation

MAP FINDINGS

Site

Database(s)

EDR ID Number
EPA ID Number

MR. PETE'S MARKET 4 (Continued)

1028512911

Within SPA:	No
SPA PWS Facility ID:	Not reported
SPA Water Type:	Not reported
SPA Facility Type:	Not reported
SPA HUC12:	Not reported
Within WHPA:	No
WHPA PWS Facility ID:	Not reported
WHPA Water Type:	Not reported
WHPA Facility Type:	Not reported
WHPA HUC12:	Not reported
Within 100yr Floodplain:	Yes
Tribe:	Not reported
EPA Region:	4
NFA Letter 1:	Not reported
NFA Letter 2:	Not reported
NFA Letter 3:	Not reported
NFA Letter 4:	Not reported
Closed With Residual Contaminate:	Not reported
Coordinate Source:	State
X Coord:	-82.4555599999999
Y Coord:	35.30722
Latitude:	35.30722
Longitude:	-82.45556

Q71
SSW
1/4-1/2
0.295 mi.
1560 ft.

MR. PETE'S MARKET 4
608 SPARTANBURG HIGHWAY
HENDERSONVILLE, NC 28793

LUST **U003137428**
UST **N/A**

Site 3 of 5 in cluster Q

Relative:
Higher

LUST:

Actual:
2082 ft.

Name:	MR. PETE'S MARKET #4
Address:	608 SPARTANBURG HWY
City,State,Zip:	HENDERSONVILLE, NC 28793
Facility ID:	00-0-0000021318
UST Number:	AS-3067
Incident Number:	28276
Source Type:	3
Date Reported:	09/30/2004
Closure Request:	Not reported
Close Out:	07/31/2023
Level Of Soil Cleanup Achieved:	S2
# Of Supply Wells:	0
Commercial/NonCommercial UST Site:	C
Risk Classification:	I
Risk Class Based On Review:	L
Corrective Action Plan Type:	Not reported
NOV Issue Date:	Not reported
Site Priority:	Not reported
Phase Of LSA Req:	1
Site Risk Reason:	S
Land Use:	IND
MTBE:	0
MTBE1:	Y
Flag:	1
Flag1:	0
LUR Filed:	06/02/2023
GPS Confirmed:	90

Map ID
Direction
Distance
Elevation

MAP FINDINGS

Site

Database(s)

EDR ID Number
EPA ID Number

MR. PETE'S MARKET 4 (Continued)

U003137428

Current Status: C
RBCA GW: G2
PETOPT: 3
RPL: False
CD Num: 0
Reel Num: 0
RPOW: True
RPOP: False
Error Flag: 0
Error Code: N
Valid: False
Testlat: Not reported
Regional Officer Project Mgr: DPM
Company: YOUNGBLOOD OIL CO.
Telephone: 8286936219
5 Min Quad: Not reported

LUST:
ERR Type: Not reported
UST Number: AS-3067
Facility Id: 28276
Date Occurred: 2004-09-20 00:00:00
Date Reported: 2004-12-17 00:00:00
Owner/Operator: Not reported
Ownership: 4
Operation Type: 6
Type: 3
Location: 1
Priority Update: Not reported
Wells Affected Y/N: n
Samples Include: Not reported
7#5 Minute Quad: y
5 Minute Quad: Not reported
Pirf/Min Soil: Not reported
Release Code: Not reported
Source Code: Not reported
Err Type: 2
Cause: Not reported
Source: Not reported
UST Number: C

LUST:
Incident Number: 28276
Last Modified: 7/31/2023
Incident Phase: CO
NOV Issued: Not reported
NORR Issued: Not reported
45 Day Report: Not reported
Public Meeting Held: Not reported
SOC Signed: Not reported
Reclassification Report: Not reported
RS Designation: Not reported
Closure Request Date: Not reported
Close-out Report: Not reported

Map ID
Direction
Distance
Elevation

MAP FINDINGS

Site

Database(s)

EDR ID Number
EPA ID Number

MR. PETE'S MARKET 4 (Continued)

U003137428

UST:

Name: MR. PETE'S MARKET 4
Address: 608 SPARTANBURG HIGHWAY
City,State,Zip: HENDERSONVILLE, NC 28793
Facility Id: 00-0-0000021318
Contact: YOUNGBLOOD OIL CO INC
Contact Address1: P O BOX 2590 - DAVID H PARRIS
Contact Address2: Not reported
Contact City/State/Zip: HENDERSONVILLE, NC 28793-2590
FIPS County Desc: Henderson
Latitude: 35.3076
Longitude: -82.458

[Click here to access the North Carolina DEQ records for this facility:](#)

Tank Id: 1
Tank Status: Removed
Installed Date: 06/25/1987
Perm Close Date: 11/15/2004
Product Name: Gasoline, Gas Mix
Tank Capacity: 10000
Root Tank Id: Not reported
Main Tank: No
Compartment Tank: No
Manifold Tank: Not reported
Commercial: Yes
Regulated: Yes
Other CP Tank: Not reported
Overfill Protection Name: Auto Shutoff Device
Spill Protection Name: Catchment Basin
Leak Detection Name: Not reported
Decode for TCONS_KEY: Single Wall Steel
Decode for PCONS_KEY: Single Wall Steel
Decode for PSYS_KEY: Unknown

Tank Id: 2
Tank Status: Removed
Installed Date: 06/25/1987
Perm Close Date: 11/15/2004
Product Name: Gasoline, Gas Mix
Tank Capacity: 10000
Root Tank Id: Not reported
Main Tank: No
Compartment Tank: No
Manifold Tank: Not reported
Commercial: Yes
Regulated: Yes
Other CP Tank: Not reported
Overfill Protection Name: Auto Shutoff Device
Spill Protection Name: Catchment Basin
Leak Detection Name: Not reported
Decode for TCONS_KEY: Single Wall Steel
Decode for PCONS_KEY: Single Wall Steel
Decode for PSYS_KEY: Unknown

Map ID
Direction
Distance
Elevation

MAP FINDINGS

Site

Database(s)

EDR ID Number
EPA ID Number

MR. PETE'S MARKET 4 (Continued)

U003137428

Tank Id: 3
Tank Status: Removed
Installed Date: 06/25/1987
Perm Close Date: 11/15/2004
Product Name: Gasoline, Gas Mix
Tank Capacity: 4000
Root Tank Id: Not reported
Main Tank: No
Compartment Tank: No
Manifold Tank: Not reported
Commercial: Yes
Regulated: Yes
Other CP Tank: Not reported
Overfill Protection Name: Auto Shutoff Device
Spill Protection Name: Catchment Basin
Leak Detection Name: Not reported
Decode for TCONS_KEY: Single Wall Steel
Decode for PCONS_KEY: Single Wall Steel
Decode for PSYS_KEY: Unknown

Tank Id: 4
Tank Status: Removed
Installed Date: 06/25/1987
Perm Close Date: 11/15/2004
Product Name: Diesel
Tank Capacity: 4000
Root Tank Id: Not reported
Main Tank: No
Compartment Tank: No
Manifold Tank: Not reported
Commercial: Yes
Regulated: Yes
Other CP Tank: Not reported
Overfill Protection Name: Auto Shutoff Device
Spill Protection Name: Catchment Basin
Leak Detection Name: Not reported
Decode for TCONS_KEY: Single Wall Steel
Decode for PCONS_KEY: Single Wall Steel
Decode for PSYS_KEY: Unknown

R72
WSW
1/4-1/2
0.300 mi.
1584 ft.

SHERMAN'S SUPERETTE NO. 2
324 S. WASHINGTON ST.
HENDERSONVILLE, NC

Site 1 of 4 in cluster R

IMD U003136708
N/A

Relative:
Higher

Actual:
2099 ft.

IMD:
Facility ID: 16380
Name: SHERMAN'S SUPERETTE NO. 2
Address: 324 S. WASHINGTON ST.
City,State,Zip: HENDERSONVILLE, NC
Date Occurred: Not reported
Submit Date: 10/9/1996
Incident Desc: 3 GAS USTS REMOVED/CONTAM IN USTS AND COMPOSIT SAMPLES FROM STOCKPILE
GRO TPH 900 AND 5PPM

Operator: Not reported
UST ID: Not reported

Map ID
Direction
Distance
Elevation

MAP FINDINGS

Site

Database(s)

EDR ID Number
EPA ID Number

SHERMAN'S SUPERETTE NO. 2 (Continued)

U003136708

Incident ID:	Not reported
Initials of UST Regional Contact:	Not reported
Regional Office:	Not reported
Responsible Party/Company Name:	Not reported
Ownership:	4
Responsible Party Contact Name:	Not reported
Operation:	6
Responsible Party Mailing Address:	Not reported
Responsible Party City,State,Zip:	Not reported
Ownership:	Private
Operation Type:	Commercial
Responsible Party County:	Not reported
Source:	Leak-underground
Type:	GASOLINE/DIESEL
Location:	1
Petroleum Type:	Not reported
Date Incident Reported:	Not reported
Whether Tank is Commercial or Non Commercial:	Not reported
Site Priority:	Not reported
Whether Tank is Regulated:	Not reported
Priority Update:	Not reported
Notice of Regulatory Requirement:	Not reported
Wells Affected:	Not reported
Notice of Violation:	Not reported
Phase 1 or Phase 2:	Not reported
Num Affected:	0
Site Priority:	Not reported
Location:	Facility
Current Risk Condition:	Not reported
Sampled By:	Not reported
Samples Include:	Not reported
Initial reported risk of incident (never changes):	Not reported
7.5 Min Quad:	Not reported
5 Min Quad:	Not reported
Intermediate Condition Present:	Not reported
Latitude:	35.31166666
Longitude:	-82.46111111
Use of Land, Industrial:	Not reported
Corrective Action Plan Selected - up to 5:	Not reported
RBCA:	Not reported
Date Close Review Requested From RP or Owner:	Not reported
Date Case Closed:	Not reported
Extent of Contamination:	Not reported
Number of Supply Wells Located on Property:	Not reported
MTBE in Well Y/N/U Yes, No or Unknown:	Not reported
Facility Phone Number:	Not reported
MTBE in Groundwater Y/N/U Yes, No or Unknown:	Not reported
Date Land Use Restriction Filed:	Not reported
Date Cleanup Initiated:	Not reported
Record Status:	Not reported
RBCA GW Codes:	Not reported
RBCA GW:	Not reported
Pollutant Type Present:	Not reported
Reference Number for Media Disk for Archived Record:	Not reported
RP Owner?:	Not reported
RP Operator?:	Not reported
RP Landowner?:	Not reported

Map ID
Direction
Distance
Elevation

MAP FINDINGS

Site

Database(s)

EDR ID Number
EPA ID Number

SHERMAN'S SUPERETTE NO. 2 (Continued)

U003136708

Comments:	Not reported
GW Contam:	No Groundwater Contamination detected
Soil Contam:	Yes
Contact Phone:	Not reported
Owner Company:	Not reported
Operator Address:	Not reported
Operator City,State,Zip:	Not reported
Operator County:	Not reported
Material:	GASOLINE CLOSED ON 10/3/96
Qty Lost 1:	Not reported
Qty Recovered 1:	Not reported
Setting:	3
Risk Site:	L
Priority Code:	Not reported
Dem Contact:	QQ
Wells Contam:	Not reported
Latitude Number:	351842
Longitude Number:	822740
Latitude Decimal:	35.3116666666667
Longitude Decimal:	82.4611111111111
GPS:	NOD
Agency:	DWM

Status:	
Facility ID:	16380
Last Modified:	1999-03-25 00:00:00
Incident Phase:	CO
NOV Issued:	Not reported
NORR Issued:	Not reported
45 Day Report:	Not reported
Public Meeting Held:	Not reported
Corrective Action Planned:	Not reported
SOC Sighned:	Not reported
Reclassification Report:	Not reported
RS Designation:	Not reported
Closure Request Date:	Not reported
Close-out Report:	1996-10-03 00:00:00

R73
WSW
1/4-1/2
0.300 mi.
1584 ft.

KAYRA EXPRESS (FAST LANE EXPRESS #3)
324 S WASHINGTON ST
HENDERSONVILLE, NC 28739
Site 2 of 4 in cluster R

LUST **U004139185**
LUST TRUST **N/A**
UST
Financial Assurance

Relative:
Higher

Actual:
2099 ft.

LUST:	
Name:	SHERMAN'S SUPERETTE NO. 2
Address:	324 S. WASHINGTON ST.
City,State,Zip:	HENDERSONVILLE, NC 28739
Facility ID:	00-0-0000017659
UST Number:	AS-1495
Incident Number:	16380
Source Type:	3
Date Reported:	06/29/1996
Closure Request:	Not reported
Close Out:	10/03/1996
Level Of Soil Cleanup Achieved:	Not reported
# Of Supply Wells:	Not reported

Map ID
Direction
Distance
Elevation

MAP FINDINGS

Site

Database(s)

EDR ID Number
EPA ID Number

KAYRA EXPRESS (FAST LANE EXPRESS #3) (Continued)

U004139185

Commercial/NonCommercial UST Site: C
Risk Classification: L
Risk Class Based On Review: L
Corrective Action Plan Type: Not reported
NOV Issue Date: Not reported
Site Priority: Not reported
Phase Of LSA Req: Not reported
Site Risk Reason: Not reported
Land Use: Not reported
MTBE: Not reported
MTBE1: U
Flag: 0
Flag1: 0
LUR Filed: Not reported
GPS Confirmed: 51
Current Status: A
RBCA GW: Not reported
PETOPT: Not reported
RPL: False
CD Num: 23
Reel Num: 0
RPOW: False
RPOP: False
Error Flag: 0
Error Code: Not reported
Valid: False
Testlat: Not reported
Regional Officer Project Mgr: QQ
Company: Not reported
Telephone: Not reported
5 Min Quad: Not reported

LUST:

ERR Type: Not reported
UST Number: AS-1495
Facility Id: 16380
Date Occurred: 1996-09-27 00:00:00
Date Reported: 1996-09-27 00:00:00
Owner/Operator: TODD SHERMAN
Ownership: 4
Operation Type: 6
Type: 3
Location: 1
Priority Update: Not reported
Wells Affected Y/N: Not reported
Samples Include: 0
7#5 Minute Quad: Not reported
5 Minute Quad: Not reported
Pirf/Min Soil: Not reported
Release Code: Not reported
Source Code: Min_Soil
Err Type: Not reported
Cause: Not reported
Source: Not reported
UST Number: Not reported

LUST:

Map ID
Direction
Distance
Elevation

MAP FINDINGS

Site

Database(s)

EDR ID Number
EPA ID Number

KAYRA EXPRESS (FAST LANE EXPRESS #3) (Continued)

U004139185

Incident Number: 16380
Last Modified: 3/25/1999
Incident Phase: CO
NOV Issued: Not reported
NORR Issued: Not reported
45 Day Report: Not reported
Public Meeting Held: Not reported
SOC Signed: Not reported
Reclassification Report: Not reported
RS Designation: Not reported
Closure Request Date: Not reported
Close-out Report: 10/3/1996

LUST TRUST:

Name: SHERMANS SUPERETTE #2
Address: 324 S. WASHINGTON STREET
City,State,Zip: HENDERSONVILLE, NC
Facility ID: 0-017659
Site ID: 16380
Site Note: Not reported
Site Eligible?: True
Commercial Find: 100% Commercial
Priority Rank: Not reported
Deductable Amount: 75000
3rd Party Deductable Amt: 100000
Sum 3rd Party Amt Applied: 0

UST:

Name: KAYRA EXPRESS (FAST LANE EXPRESS #3)
Address: 324 S WASHINGTON ST
City,State,Zip: HENDERSONVILLE, NC 28739
Facility Id: 00-0-0000017659
Contact: ALPHA INVESTMENTS, LLC
Contact Address1: 373 KEMURE DR
Contact Address2: Not reported
Contact City/State/Zip: FLAT ROCK, NC 28731
FIPS County Desc: Henderson
Latitude: 35.31176
Longitude: -82.4612

[Click here to access the North Carolina DEQ records for this facility:](#)

Tank Id: 1
Tank Status: Removed
Installed Date: 04/27/1978
Perm Close Date: 04/23/1996
Product Name: Gasoline, Gas Mix
Tank Capacity: 10000
Root Tank Id: Not reported
Main Tank: No
Compartment Tank: No
Manifold Tank: Not reported
Commercial: Yes
Regulated: Yes

Map ID
Direction
Distance
Elevation

MAP FINDINGS

Site

Database(s)

EDR ID Number
EPA ID Number

KAYRA EXPRESS (FAST LANE EXPRESS #3) (Continued)

U004139185

Other CP Tank: Not reported
Overfill Protection Name: Ball Float Valve
Spill Protection Name: Catchment Basin
Leak Detection Name: Not reported
Decode for TCONS_KEY: Single Wall FRP
Decode for PCONS_KEY: Single Wall FRP
Decode for PSYS_KEY: Unknown

Tank Id: 1A
Tank Status: Current
Installed Date: 05/15/1996
Perm Close Date: 04/23/1996
Product Name: Gasoline, Gas Mix
Tank Capacity: 10000
Root Tank Id: Not reported
Main Tank: No
Compartment Tank: No
Manifold Tank: 0
Commercial: Yes
Regulated: Yes
Other CP Tank: Not reported
Overfill Protection Name: Ball Float Valve
Spill Protection Name: Catchment Basin
Leak Detection Name: Not reported
Decode for TCONS_KEY: Single Wall FRP
Decode for PCONS_KEY: Single Wall FRP
Decode for PSYS_KEY: Unknown

Tank Id: 2
Tank Status: Removed
Installed Date: 04/27/1978
Perm Close Date: 04/23/1996
Product Name: Gasoline, Gas Mix
Tank Capacity: 4000
Root Tank Id: Not reported
Main Tank: No
Compartment Tank: No
Manifold Tank: Not reported
Commercial: Yes
Regulated: Yes
Other CP Tank: Not reported
Overfill Protection Name: Ball Float Valve
Spill Protection Name: Catchment Basin
Leak Detection Name: Not reported
Decode for TCONS_KEY: Single Wall FRP
Decode for PCONS_KEY: Single Wall FRP
Decode for PSYS_KEY: Unknown

Tank Id: 2A
Tank Status: Current
Installed Date: 05/15/1996
Perm Close Date: 04/23/1996
Product Name: Gasoline, Gas Mix
Tank Capacity: 10000

Map ID
Direction
Distance
Elevation

MAP FINDINGS

Site

Database(s)

EDR ID Number
EPA ID Number

KAYRA EXPRESS (FAST LANE EXPRESS #3) (Continued)

U004139185

Root Tank Id: Not reported
Main Tank: No
Compartment Tank: No
Manifold Tank: 0
Commercial: Yes
Regulated: Yes
Other CP Tank: Not reported
Overfill Protection Name: Ball Float Valve
Spill Protection Name: Catchment Basin
Leak Detection Name: Not reported
Decode for TCONS_KEY: Single Wall FRP
Decode for PCONS_KEY: Single Wall FRP
Decode for PSYS_KEY: Unknown

Tank Id: 3
Tank Status: Removed
Installed Date: 04/27/1978
Perm Close Date: 04/23/1996
Product Name: Gasoline, Gas Mix
Tank Capacity: 4000
Root Tank Id: Not reported
Main Tank: No
Compartment Tank: No
Manifold Tank: Not reported
Commercial: Yes
Regulated: Yes
Other CP Tank: Not reported
Overfill Protection Name: Ball Float Valve
Spill Protection Name: Catchment Basin
Leak Detection Name: Not reported
Decode for TCONS_KEY: Single Wall FRP
Decode for PCONS_KEY: Single Wall FRP
Decode for PSYS_KEY: Unknown

Tank Id: 3A
Tank Status: Current
Installed Date: 05/15/1996
Perm Close Date: 04/23/1996
Product Name: Kerosene, Kero Mix
Tank Capacity: 8000
Root Tank Id: Not reported
Main Tank: No
Compartment Tank: No
Manifold Tank: 0
Commercial: Yes
Regulated: Yes
Other CP Tank: Not reported
Overfill Protection Name: Ball Float Valve
Spill Protection Name: Catchment Basin
Leak Detection Name: Not reported
Decode for TCONS_KEY: Single Wall FRP
Decode for PCONS_KEY: Single Wall FRP
Decode for PSYS_KEY: Unknown

Map ID
Direction
Distance
Elevation

MAP FINDINGS

Site

Database(s)

EDR ID Number
EPA ID Number

KAYRA EXPRESS (FAST LANE EXPRESS #3) (Continued)

U004139185

Tank Id: 4
Tank Status: Current
Installed Date: 05/15/1996
Perm Close Date: 04/23/1996
Product Name: Kerosene, Kero Mix
Tank Capacity: 2000
Root Tank Id: Not reported
Main Tank: No
Compartment Tank: No
Manifold Tank: 0
Commercial: Yes
Regulated: Yes
Other CP Tank: Not reported
Overfill Protection Name: Ball Float Valve
Spill Protection Name: Catchment Basin
Leak Detection Name: Not reported
Decode for TCONS_KEY: Single Wall FRP
Decode for PCONS_KEY: Single Wall FRP
Decode for PSYS_KEY: Unknown

NC Financial Assurance 1:

Name: KAYRA EXPRESS (FAST LANE EXPRESS #3)
Address: 324 S WASHINGTON ST
City,State,Zip: HENDERSONVILLE, NC 28739
Facility ID: 00-0-0000017659
Region: 1
Financial Responsibility Desc: Insurance & Risk Retention
Financial Responsibility Name: Crum & Forster Specialty Insurance Company
Started Date: Not reported
Ended Date: Not reported

R74
WSW
1/4-1/2
0.300 mi.
1584 ft.

KAYRA EXPRESS (FAST LANE EXPRESS #3)
324 S WASHINGTON ST
HENDERSONVILLE, NC 28739

UST FINDER 1028509867
UST FINDER RELEASE N/A

Site 3 of 4 in cluster R

Relative:
Higher

UST FINDER:

Actual:
2099 ft.

Object ID: 593639
Facility ID: NC00-0-0000017659
Name: KAYRA EXPRESS (FAST LANE EXPRESS #3)
Address: 324 S WASHINGTON ST
City,State,Zip: HENDERSONVILLE, NC 28739
Address Match Type: Not reported
Open USTs: 4
Closed USTs: 3
TOS USTs: 0
Population 1500ft: 286
Private Wells 1500ft: 0
Within 100yr Floodplain: No
Land Use: Developed, Medium Intensity
Within SPA: No
SPA PWS Facility ID: Not reported
SPA Water Type: Not reported
SPA Facility Type: Not reported
SPA HUC12: Not reported
Within WHPA: No

Map ID
Direction
Distance
Elevation

MAP FINDINGS

Site

Database(s)

EDR ID Number
EPA ID Number

KAYRA EXPRESS (FAST LANE EXPRESS #3) (Continued)

1028509867

WHPA PWS Facility ID: Not reported
WHPA Water Type: Not reported
WHPA Facility Type: Not reported
WHPA HUC12: Not reported
Facility Status: Open UST(s)
Date of Last Inspection: Not reported
EPA Region: 4
Tribe: Not reported
Coordinate Source: State
X Coord: -82.46122999999999
Y Coord: 35.31150400000001
Latitude: 35.311504
Longitude: -82.46123

UST FINDER:

Object ID: 1337206
Facility ID: NC00-0-0000017659
Tank ID: NC00-0-0000017659_1
Tank Status: Closed
Installation Date: 1978/04/27 16:00:00+00
Removal Date: 1996/04/23 15:59:59+00
Tank Capacity: 10000
Substances: Gasoline, Gas Mix
Tank Wall Type: Single

Object ID: 1337665
Facility ID: NC00-0-0000017659
Tank ID: NC00-0-0000017659_2
Tank Status: Closed
Installation Date: 1978/04/27 16:00:00+00
Removal Date: 1996/04/23 15:59:59+00
Tank Capacity: 4000
Substances: Gasoline, Gas Mix
Tank Wall Type: Single

Object ID: 1337666
Facility ID: NC00-0-0000017659
Tank ID: NC00-0-0000017659_3
Tank Status: Closed
Installation Date: 1978/04/27 16:00:00+00
Removal Date: 1996/04/23 15:59:59+00
Tank Capacity: 4000
Substances: Gasoline, Gas Mix
Tank Wall Type: Single

Object ID: 1398905
Facility ID: NC00-0-0000017659
Tank ID: NC00-0-0000017659_1A
Tank Status: Open
Installation Date: 1996/05/15 15:59:59+00
Removal Date: Not reported
Tank Capacity: 10000
Substances: Gasoline, Gas Mix
Tank Wall Type: Single

Object ID: 1398906
Facility ID: NC00-0-0000017659
Tank ID: NC00-0-0000017659_2A

Map ID
Direction
Distance
Elevation

MAP FINDINGS

Site

Database(s)

EDR ID Number
EPA ID Number

KAYRA EXPRESS (FAST LANE EXPRESS #3) (Continued)

1028509867

Tank Status: Open
Installation Date: 1996/05/15 15:59:59+00
Removal Date: Not reported
Tank Capacity: 10000
Substances: Gasoline, Gas Mix
Tank Wall Type: Single

Object ID: 1398907
Facility ID: NC00-0-0000017659
Tank ID: NC00-0-0000017659_3A
Tank Status: Open
Installation Date: 1996/05/15 15:59:59+00
Removal Date: Not reported
Tank Capacity: 8000
Substances: Kerosene, Kero Mix
Tank Wall Type: Single

Object ID: 1398908
Facility ID: NC00-0-0000017659
Tank ID: NC00-0-0000017659_4
Tank Status: Open
Installation Date: 1996/05/15 15:59:59+00
Removal Date: Not reported
Tank Capacity: 2000
Substances: Kerosene, Kero Mix
Tank Wall Type: Single

UST FINDER RELEASE:

Object ID: 269571
Facility ID: NC00-0-0000017659
Lust ID: NC7262
Name: SHERMAN'S SUPERETTE NO. 2
Address: 324 S. WASHINGTON ST.
City,State,Zip: HENDERSONVILLE, NC 28739
Address Match Type: Not reported
Reported Date: 1996/06/29 15:59:59+00
Status: No Further Action
Substance: Not reported
Population within 1500ft: 288
Domestic Wells within 1500ft: 0
Land Use: Developed, Medium Intensity
Within SPA: No
SPA PWS Facility ID: Not reported
SPA Water Type: Not reported
SPA Facility Type: Not reported
SPA HUC12: Not reported
Within WHPA: No
WHPA PWS Facility ID: Not reported
WHPA Water Type: Not reported
WHPA Facility Type: Not reported
WHPA HUC12: Not reported
Within 100yr Floodplain: No
Tribe: Not reported
EPA Region: 4
NFA Letter 1: Not reported
NFA Letter 2: Not reported

Map ID
Direction
Distance
Elevation

MAP FINDINGS

Site

Database(s)

EDR ID Number
EPA ID Number

KAYRA EXPRESS (FAST LANE EXPRESS #3) (Continued)

1028509867

NFA Letter 3: Not reported
NFA Letter 4: Not reported
Closed With Residual Contaminate: Not reported
Coordinate Source: State
X Coord: -82.46124
Y Coord: 35.31152
Latitude: 35.31152
Longitude: -82.46124

Q75
SSW
1/4-1/2
0.307 mi.
1621 ft.

HARDING & SON PAVING
611 SPARTANBURG HIGHWAY
HENDERSONVILLE, NC 28739

UST FINDER
UST FINDER RELEASE

1028503761
N/A

Site 4 of 5 in cluster Q

Relative:
Higher

UST FINDER:

Actual:
2082 ft.

Object ID: 593522
Facility ID: NC00-0-0000010580
Name: HARDING & SON PAVING
Address: 611 SPARTANBURG HIGHWAY
City,State,Zip: HENDERSONVILLE, NC 28739
Address Match Type: Not reported
Open USTs: 0
Closed USTs: 1
TOS USTs: 0
Population 1500ft: 357
Private Wells 1500ft: 1
Within 100yr Floodplain: No
Land Use: Developed, Medium Intensity
Within SPA: No
SPA PWS Facility ID: Not reported
SPA Water Type: Not reported
SPA Facility Type: Not reported
SPA HUC12: Not reported
Within WHPA: No
WHPA PWS Facility ID: Not reported
WHPA Water Type: Not reported
WHPA Facility Type: Not reported
WHPA HUC12: Not reported
Facility Status: Closed UST(s)
Date of Last Inspection: Not reported
EPA Region: 4
Tribe: Not reported
Coordinate Source: State
X Coord: -82.4487
Y Coord: 35.306
Latitude: 35.306
Longitude: -82.4487

UST FINDER:

Object ID: 1329772
Facility ID: NC00-0-0000010580
Tank ID: NC00-0-0000010580_1
Tank Status: Closed
Installation Date: 1961/03/16 16:00:01+00
Removal Date: 2000/07/14 15:59:59+00
Tank Capacity: 250
Substances: Gasoline, Gas Mix

Map ID
Direction
Distance
Elevation

MAP FINDINGS

Site

Database(s)

EDR ID Number
EPA ID Number

HARDING & SON PAVING (Continued)

1028503761

Tank Wall Type: Single

UST FINDER RELEASE:

Object ID: 269599
Facility ID: NC00-0-0000010580
Lust ID: NC10601
Name: HARDING REFRIGERATION
Address: 611 SPARTANBURG HWY
City,State,Zip: HENDERSONVILLE, NC 28792
Address Match Type: Not reported
Reported Date: 2007/07/02 15:59:59+00
Status: No Further Action
Substance: Not reported
Population within 1500ft: 191
Domestic Wells within 1500ft: 2
Land Use: Developed, High Intensity
Within SPA: No
SPA PWS Facility ID: Not reported
SPA Water Type: Not reported
SPA Facility Type: Not reported
SPA HUC12: Not reported
Within WHPA: No
WHPA PWS Facility ID: Not reported
WHPA Water Type: Not reported
WHPA Facility Type: Not reported
WHPA HUC12: Not reported
Within 100yr Floodplain: Yes
Tribe: Not reported
EPA Region: 4
NFA Letter 1: Not reported
NFA Letter 2: Not reported
NFA Letter 3: Not reported
NFA Letter 4: Not reported
Closed With Residual Contaminate: Not reported
Coordinate Source: State
X Coord: -82.45717999999999
Y Coord: 35.30705000000001
Latitude: 35.30704999999999
Longitude: -82.45717999999999

Q76
SSW
1/4-1/2
0.307 mi.
1621 ft.

HARDING & SON PAVING
611 SPARTANBURG HIGHWAY
HENDERSONVILLE, NC 28739
Site 5 of 5 in cluster Q

LUST **U003143984**
UST **N/A**

Relative:
Higher
Actual:
2082 ft.

LUST:

Name: HARDING REFRIGERATION
Address: 611 SPARTANBURG HWY
City,State,Zip: HENDERSONVILLE, NC 28792
Facility ID: 00-0-0000010580
UST Number: AS-3403
Incident Number: 28557
Source Type: 3
Date Reported: 07/02/2007
Closure Request: Not reported

Map ID
Direction
Distance
Elevation

MAP FINDINGS

Site

Database(s)

EDR ID Number
EPA ID Number

HARDING & SON PAVING (Continued)

U003143984

Close Out:	10/01/2008
Level Of Soil Cleanup Achieved:	Not reported
# Of Supply Wells:	0
Commercial/NonCommercial UST Site:	C
Risk Classification:	L
Risk Class Based On Review:	L
Corrective Action Plan Type:	Not reported
NOV Issue Date:	Not reported
Site Priority:	Not reported
Phase Of LSA Req:	Not reported
Site Risk Reason:	Not reported
Land Use:	Not reported
MTBE:	0
MTBE1:	U
Flag:	0
Flag1:	0
LUR Filed:	Not reported
GPS Confirmed:	90
Current Status:	A
RBCA GW:	Not reported
PETOPT:	3
RPL:	False
CD Num:	397
Reel Num:	0
RPOW:	False
RPOP:	False
Error Flag:	0
Error Code:	N
Valid:	False
Testlat:	Not reported
Regional Officer Project Mgr:	DME
Company:	Not reported
Telephone:	Not reported
5 Min Quad:	Not reported
LUST:	
ERR Type:	Not reported
UST Number:	AS-3403
Facility Id:	28557
Date Occurred:	2007-07-02 00:00:00
Date Reported:	2007-07-02 00:00:00
Owner/Operator:	Not reported
Ownership:	4
Operation Type:	6
Type:	3
Location:	1
Priority Update:	Not reported
Wells Affected Y/N:	Not reported
Samples Include:	Not reported
7#5 Minute Quad:	Not reported
5 Minute Quad:	Not reported
Pirf/Min Soil:	Not reported
Release Code:	Not reported
Source Code:	Not reported
Err Type:	2
Cause:	Not reported
Source:	Not reported
UST Number:	P

Map ID
Direction
Distance
Elevation

MAP FINDINGS

Site

Database(s)

EDR ID Number
EPA ID Number

HARDING & SON PAVING (Continued)

U003143984

LUST:

Incident Number:	28557
Last Modified:	10/1/2008
Incident Phase:	CO
NOV Issued:	Not reported
NORR Issued:	Not reported
45 Day Report:	Not reported
Public Meeting Held:	Not reported
SOC Signed:	Not reported
Reclassification Report:	Not reported
RS Designation:	Not reported
Closure Request Date:	Not reported
Close-out Report:	Not reported

UST:

Name:	HARDING & SON PAVING
Address:	611 SPARTANBURG HIGHWAY
City,State,Zip:	HENDERSONVILLE, NC 28739
Facility Id:	00-0-0000010580
Contact:	F.R. HARDING
Contact Address1:	611 SPARTANBURG HIGHWAY
Contact Address2:	Not reported
Contact City/State/Zip:	HENDERSONVILLE, NC 28739
FIPS County Desc:	Henderson
Latitude:	35.306
Longitude:	-82.4487

[Click here to access the North Carolina DEQ records for this facility:](#)

Tank Id:	1
Tank Status:	Removed
Installed Date:	03/16/1961
Perm Close Date:	07/14/2000
Product Name:	Gasoline, Gas Mix
Tank Capacity:	250
Root Tank Id:	Not reported
Main Tank:	No
Compartment Tank:	No
Manifold Tank:	Not reported
Commercial:	No
Regulated:	Yes
Other CP Tank:	Not reported
Overfill Protection Name:	Unknown
Spill Protection Name:	Unknown
Leak Detection Name:	Not reported
Decode for TCONS_KEY:	Single Wall Steel
Decode for PCONS_KEY:	Single Wall Steel
Decode for PSYS_KEY:	Unknown

Map ID
Direction
Distance
Elevation

MAP FINDINGS

EDR ID Number
EPA ID Number

P77
South
1/4-1/2
0.307 mi.
1623 ft.
SHERMAN'S SUPERETTE NO. 1
629 SPARTANBURG HWY
HENDERSONVILLE, NC 28792
Site 2 of 3 in cluster P

IMD
ASBESTOS
S121483544
N/A

Relative:
Higher

Actual:
2084 ft.

IMD:
Facility ID: 00-0-0000017660
Name: SHERMAN'S SUPERETTE NO. 1
Address: 629 SPARTANBURG HWY
City,State,Zip: HENDERSONVILLE, NC 28792
Date Occurred: Not reported
Submit Date: Not reported
Incident Desc: Not reported
Operator: Not reported
UST ID: AS-2206
Incident ID: Not reported
Initials of UST Regional Contact: Not reported
Regional Office: ASH
Responsible Party/Company Name: Not reported
Ownership: Not reported
Responsible Party Contact Name: Not reported
Operation: Not reported
Responsible Party Mailing Address: Not reported
Responsible Party City,State,Zip: NC
Ownership: Not reported
Operation Type: Not reported
Responsible Party County: Not reported
Source: Not reported
Type: Not reported
Location: Not reported
Petroleum Type: Not reported
Date Incident Reported: 1998-06-14 00:00:00
Whether Tank is Commercial or Non Commercial: COMMERCIAL
Site Priority: Not reported
Whether Tank is Regulated: REGULATED
Priority Update: Not reported
Notice of Regulatory Requirement: Not reported
Wells Affected: Not reported
Notice of Violation: Not reported
Phase 1 or Phase 2: Not reported
Num Affected: Not reported
Site Priority: Not reported
Location: Not reported
Current Risk Condition: Not reported
Sampled By: Not reported
Samples Include: Not reported
Initial reported risk of incident (never changes): L
7.5 Min Quad: Not reported
5 Min Quad: Not reported
Intermediate Condition Present: Not reported
Latitude: 0
Longitude: 0
Use of Land, Industrial: Not reported
Corrective Action Plan Selected - up to 5: Not reported
RBCA: Not reported
Date Close Review Requested From RP or Owner: Not reported
Date Case Closed: 1998-06-14 00:00:00
Extent of Contamination: None

Map ID
Direction
Distance
Elevation

MAP FINDINGS

Site

Database(s)

EDR ID Number
EPA ID Number

SHERMAN'S SUPERETTE NO. 1 (Continued)

S121483544

Number of Supply Wells Located on Property: 0
MTBE in Well Y/N/U Yes, No or Unknown: 0
Facility Phone Number: Not reported
MTBE in Groundwater Y/N/U Yes, No or Unknown: U
Date Land Use Restriction Filed: Not reported
Date Cleanup Initiated: 1998-06-14 00:00:00
Record Status: ARCHIVED RECORD
RBCA GW Codes: Not reported
RBCA GW: Not reported
Pollutant Type Present: Not reported
Reference Number for Media Disk for Archived Record: 93
RP Owner?: False
RP Operator?: False
RP Landowner?: False
Comments: clean closure
GW Contam: Not reported
Soil Contam: Not reported
Contact Phone: Not reported
Owner Company: Not reported
Operator Address: Not reported
Operator City,State,Zip: Not reported
Operator County: Not reported
Material: Not reported
Qty Lost 1: Not reported
Qty Recovered 1: Not reported
Setting: Not reported
Risk Site: Not reported
Priority Code: Not reported
Dem Contact: Not reported
Wells Contam: Not reported
Latitude Number: Not reported
Longitude Number: Not reported
Latitude Decimal: Not reported
Longitude Decimal: Not reported
GPS: Not reported
Agency: Not reported

ASBESTOS:

Name: WAREHOUSE
Address: 629 SPARTANBURG HWY
City,State,Zip: HENDERSONVILLE, NC
Permit Number: Not reported
NESHAP Number: 50511
Contractor: Pace Construction and Demolition
Owner Name: Ingles Markets tnc
Phone: (828) 768-3992
Removal Start Date: Not reported
Removal End Date: Not reported
Demo Start Date: 05-18-16
Demo End Date: 08-18-16
Linear Feet: 0
Square Feet: 0
Cubic Feet: 0
Type: D

Map ID
Direction
Distance
Elevation

MAP FINDINGS

Site

Database(s)

EDR ID Number
EPA ID Number

P78
South
1/4-1/2
0.307 mi.
1623 ft.

SHERMANS SUPERETTES INC 1
629 SPARTENBURG HWY
HENDERSONVILLE, NC 28792

UST FINDER 1028509868
UST FINDER RELEASE N/A

Site 3 of 3 in cluster P

Relative:
Higher

UST FINDER:

Actual:
2084 ft.

Object ID: 593542
Facility ID: NC00-0-0000017660
Name: SHERMANS SUPERETTES INC 1
Address: 629 SPARTENBURG HWY
City,State,Zip: HENDERSONVILLE, NC 28792
Address Match Type: StreetAddress
Open USTs: 0
Closed USTs: 3
TOS USTs: 0
Population 1500ft: 240
Private Wells 1500ft: 2
Within 100yr Floodplain: Yes
Land Use: Developed, High Intensity
Within SPA: No
SPA PWS Facility ID: Not reported
SPA Water Type: Not reported
SPA Facility Type: Not reported
SPA HUC12: Not reported
Within WHPA: No
WHPA PWS Facility ID: Not reported
WHPA Water Type: Not reported
WHPA Facility Type: Not reported
WHPA HUC12: Not reported
Facility Status: Closed UST(s)
Date of Last Inspection: Not reported
EPA Region: 4
Tribe: Not reported
Coordinate Source: Geocode
X Coord: -82.45569499999999
Y Coord: 35.30693400000001
Latitude: 35.306934
Longitude: -82.455695

UST FINDER:

Object ID: 1333328
Facility ID: NC00-0-0000017660
Tank ID: NC00-0-0000017660_1
Tank Status: Closed
Installation Date: 1977/04/27 16:00:00+00
Removal Date: 1998/04/05 15:59:59+00
Tank Capacity: 10000
Substances: Gasoline, Gas Mix
Tank Wall Type: Single

Object ID: 1333329
Facility ID: NC00-0-0000017660
Tank ID: NC00-0-0000017660_2
Tank Status: Closed
Installation Date: 1977/04/27 16:00:00+00
Removal Date: 1998/04/05 15:59:59+00
Tank Capacity: 4000
Substances: Gasoline, Gas Mix
Tank Wall Type: Single

Map ID
Direction
Distance
Elevation

MAP FINDINGS

Site

Database(s)

EDR ID Number
EPA ID Number

SHERMANS SUPERETTES INC 1 (Continued)

1028509868

Object ID: 1333330
Facility ID: NC00-0-0000017660
Tank ID: NC00-0-0000017660_3
Tank Status: Closed
Installation Date: 1977/04/27 16:00:00+00
Removal Date: 1998/04/05 15:59:59+00
Tank Capacity: 4000
Substances: Gasoline, Gas Mix
Tank Wall Type: Single

UST FINDER RELEASE:

Object ID: 269605
Facility ID: NC00-0-0000017660
Lust ID: NC7261
Name: SHERMAN'S SUPERETTE NO. 1
Address: 629 SPARTANBURG HWY
City,State,Zip: HENDERSONVILLE, NC 28792
Address Match Type: StreetAddress
Reported Date: Not reported
Status: No Further Action
Substance: Not reported
Population within 1500ft: 240
Domestic Wells within 1500ft: 2
Land Use: Developed, High Intensity
Within SPA: No
SPA PWS Facility ID: Not reported
SPA Water Type: Not reported
SPA Facility Type: Not reported
SPA HUC12: Not reported
Within WHPA: No
WHPA PWS Facility ID: Not reported
WHPA Water Type: Not reported
WHPA Facility Type: Not reported
WHPA HUC12: Not reported
Within 100yr Floodplain: Yes
Tribe: Not reported
EPA Region: 4
NFA Letter 1: Not reported
NFA Letter 2: Not reported
NFA Letter 3: Not reported
NFA Letter 4: Not reported
Closed With Residual Contaminate: Not reported
Coordinate Source: Geocode
X Coord: -82.45568999999999
Y Coord: 35.30693000000001
Latitude: 35.30693
Longitude: -82.45569

Map ID
Direction
Distance
Elevation

MAP FINDINGS

EDR ID Number
EPA ID Number

	Site	Database(s)	
S79	FORMER BAXTER OIL	US BROWNFIELDS	1009310170
SSW	619 SPARTANBURG HIGHWAY (US 176)		N/A
1/4-1/2	HENDERSONVILLE, NC 28792		
0.308 mi.			
1625 ft.	Site 1 of 3 in cluster S		
Relative:	US BROWNFIELDS:		
Higher	Name:	FORMER BAXTER OIL	
	Address:	619 SPARTANBURG HIGHWAY (US 176)	
Actual:	City,State,Zip:	HENDERSONVILLE, NC 28792	
2082 ft.	Property ID:	18821	
	Property Alias:	Not reported	
	Recipient Name:	Land-of-Sky Regional Council	
	Grant Type:	Petroleum	
	Property Number:	00-9568-84-7540-55	
	Parcel Size:	0.21	
	Latitude:	35.3068529	
	Longitude:	-82.457114	
	Census Tract:	37089931300	
	State or Tribal Voluntary Response Program:	Not reported	
	Program Name:	BF	
	AA Activity Funded:	Not reported	
	Start Date:	Not reported	
	Redev Completion Date:	Not reported	
	Completed Date:	Not reported	
	Cleanup Funding:	Not reported	
	Cleanup Funding Source:	Not reported	
	Activity Funded:	Not reported	
	Assessment Funding:	Not reported	
	Assessment Funding Source:	Not reported	
	Redevelopment Funding:	Not reported	
	Contaminants REC:	Not reported	
	Contaminants Found at Actionable Level:	Petroleum Products	
	Redev. Funding Source:	Not reported	
	Redev. Funding Entity Name:	Not reported	
	Contaminants Found Below Actionable Level:	Not reported	
	Redevelopment Start Date:	Not reported	
	Assessment Funding Entity:	Not reported	
	Cleanup Funding Entity:	Not reported	
	Climate Adapt Mitig - Planning or Assessment:	Not reported	
	Cooperative Agreement Number:	96412204	
	Start Date:	2/10/2006	
	Ownership Entity:	Private	
	Additional Institutional Controls Information:	Not reported	
	Completion Date:	4/2/2007	
	Address of Data Sources (URL if available) 1:	Not reported	
	Cleanup Required:	Y	
	Indicates Cleanup/Treatment Tech Implemented:	Not reported	
	Institutional Controls Required:	Y	
	IC Category Proprietary Controls:	Not reported	
	Excavation and Disposal of Soils:	Not reported	
	Extraction of contaminants:	Not reported	
	IC Cat. Info. Devices:	Y	
	Removal of materials (tanks and piping, etc.):	Not reported	
	IC Cat. Gov. Controls:	Not reported	
	Reduction of Contam Bioremediation/Phytoremediation:	Not reported	
	IC Cat. Enforcement Permit Tools:	Not reported	
	Cleanup of structures:	Not reported	
	IC in place date:	Not reported	

Map ID
Direction
Distance
Elevation

MAP FINDINGS

Site

Database(s)

EDR ID Number
EPA ID Number

FORMER BAXTER OIL (Continued)

1009310170

Additional Cleanup/Treatment Tech Info:	Not reported
IC in place:	N
Address of Data Source (URL if available) 2:	Not reported
Indicate whether Engineering Controls are required:	Not reported
State/tribal program ID:	09036-05-45
Cover Technologies (e.g., Capping):	Not reported
Security (e.g., Guard, Fence):	Not reported
Immobilization Process:	Not reported
Engineering Barriers (e.g., Slurry Walls, Sheet):	Not reported
Other:	Not reported
Additional Engineering Controls Information:	Not reported
Address of Data Source (URL if available) 3:	Not reported
Indicate whether Engineering Controls are in place:	Not reported
Date Engineering Controls put into place:	Not reported
ACRES Cleaned Up:	Not reported
Section 128(a) State/Tribal:	Not reported
Multipurpose - Cost Share Amount:	Not reported
Cleanup - Cost Share Amount:	Not reported
RLF Loan - Total Loan Amount:	Not reported
RLF - Loan Signed Date:	Not reported
RLF Loan - Anticipated Repayment Start Date:	Not reported
RLF Loan - Anticipated Repayment End Date:	Not reported
RLF Loan - Interest Rate:	Not reported
RLF Loan - EPA Funds Used:	Not reported
Contaminant Cleanup:	Petroleum Products
RLF Loan - Cost Share Used:	Not reported
Media Affected:	Ground Water Soil
RLF Loan - Program Income Used:	Not reported
Media Cleanup:	Ground Water Soil
RLF Loan - Discounted:	Not reported
RLF Loan - Discount Percentage:	Not reported
RLF Subgrant - Total Subgrant Amount:	Not reported
RLF Subgrant - Signed Date:	Not reported
RLF Subgrant - EPA Funds Used:	Not reported
RLF Subgrant - Cost Share Used:	Not reported
RLF Subgrant - Program Income Used:	Not reported
RLF Direct Cleanup - Total Funding Amt:	Not reported
Num. of cleanup and re-dev. jobs:	Not reported
RLF Direct Cleanup - Source of Funding:	Not reported
RLF Leveraged - Funding Source Type:	Not reported
Past use greenspace acreage:	Not reported
Past use residential acreage:	Not reported
RLF Leveraged - Entity Providing Funding:	Not reported
RLF Leveraged - Funding Amount:	Not reported
Cleanup Completion Doc - NFA Letter Received:	N
Past use commercial acreage:	0.21
NFA Letter Date Received:	Not reported
Past use industrial acreage:	Not reported
Cleanup Comp Doc - Letter/Signed Rep Qualified Pro:	N
Future use greenspace acreage:	Not reported
Letter/Signed Report Date Received:	Not reported
Future use residential acreage:	Not reported
Future use commercial acreage:	Not reported
Cleanup Completion Doc- Other forms of Doc:	Not reported
Future use industrial acreage:	Not reported
Climate Adapt and Mitiga - Demo or Cleanup:	Not reported
ReDev Activity Funded:	Not reported

Map ID
Direction
Distance
Elevation

MAP FINDINGS

Site

Database(s)

EDR ID Number
EPA ID Number

FORMER BAXTER OIL (Continued)

1009310170

Amount of Funding Expended on this Activity 2:	Not reported
Number of Redevelopment Jobs Leveraged:	Not reported
Climate Adaptation and Mitigation Redevelopment:	Not reported
Radius:	0.5
Below Poverty Number:	110
Below Poverty Percent:	12.22
Meidan Income:	3273
Meidan Income Number:	376
Meidan Income Percent:	41.78
Vacant Housing Number:	90
Vacant Housing Percent:	21.11
Unemployed Number:	56
Unemployed Percent:	6.22
Name:	FORMER BAXTER OIL
Address:	619 SPARTANBURG HIGHWAY (US 176)
City,State,Zip:	HENDERSONVILLE, NC 28792
Property ID:	18821
Property Alias:	Not reported
Recipient Name:	Land-of-Sky Regional Council
Grant Type:	Petroleum
Property Number:	00-9568-84-7540-55
Parcel Size:	0.21
Latitude:	35.3068529
Longitude:	-82.457114
Census Tract:	37089931300
State or Tribal Voluntary Response Program:	Not reported
Program Name:	BF
AA Activity Funded:	Not reported
Start Date:	Not reported
Redev Completion Date:	Not reported
Completed Date:	Not reported
Cleanup Funding:	Not reported
Cleanup Funding Source:	Not reported
Activity Funded:	Not reported
Assessment Funding:	Not reported
Assessment Funding Source:	Not reported
Redevelopment Funding:	Not reported
Contaminants REC:	Not reported
Contaminants Found at Actionable Level:	Petroleum Products
Redev. Funding Source:	Not reported
Redev. Funding Entity Name:	Not reported
Contaminants Found Below Actionable Level:	Not reported
Redevelopment Start Date:	Not reported
Assessment Funding Entity:	Not reported
Cleanup Funding Entity:	Not reported
Climate Adapt Mitig - Planning or Assessment:	Not reported
Cooperative Agreement Number:	96412204
Start Date:	10/14/2005
Ownership Entity:	Private
Additional Institutional Controls Information:	Not reported
Completion Date:	1/6/2006
Address of Data Sources (URL if available) 1:	Not reported
Cleanup Required:	Y
Indicates Cleanup/Treatment Tech Implemented:	Not reported
Institutional Controls Required:	Y
IC Category Proprietary Controls:	Not reported

Map ID
Direction
Distance
Elevation

MAP FINDINGS

Site

Database(s)

EDR ID Number
EPA ID Number

FORMER BAXTER OIL (Continued)

1009310170

Excavation and Disposal of Soils:	Not reported
Extraction of contaminants:	Not reported
IC Cat. Info. Devices:	Y
Removal of materials (tanks and piping, etc.):	Not reported
IC Cat. Gov. Controls:	Not reported
Reduction of Contam Bioremediation/Phytoremediation:	Not reported
IC Cat. Enforcement Permit Tools:	Not reported
Cleanup of structures:	Not reported
IC in place date:	Not reported
Additional Cleanup/Treatment Tech Info:	Not reported
IC in place:	N
Address of Data Source (URL if available) 2:	Not reported
Indicate whether Engineering Controls are required:	Not reported
State/tribal program ID:	09036-05-45
Cover Technologies (e.g., Capping):	Not reported
Security (e.g., Guard, Fence):	Not reported
Immobilization Process:	Not reported
Engineering Barriers (e.g., Slurry Walls, Sheet):	Not reported
Other:	Not reported
Additional Engineering Controls Information:	Not reported
Address of Data Source (URL if available) 3:	Not reported
Indicate whether Engineering Controls are in place:	Not reported
Date Engineering Controls put into place:	Not reported
ACRES Cleaned Up:	Not reported
Section 128(a) State/Tribal:	Not reported
Multipurpose - Cost Share Amount:	Not reported
Cleanup - Cost Share Amount:	Not reported
RLF Loan - Total Loan Amount:	Not reported
RLF - Loan Signed Date:	Not reported
RLF Loan - Anticipated Repayment Start Date:	Not reported
RLF Loan - Anticipated Repayment End Date:	Not reported
RLF Loan - Interest Rate:	Not reported
RLF Loan - EPA Funds Used:	Not reported
Contaminant Cleanup:	Petroleum Products
RLF Loan - Cost Share Used:	Not reported
Media Affected:	Ground Water Soil
RLF Loan - Program Income Used:	Not reported
Media Cleanup:	Ground Water Soil
RLF Loan - Discounted:	Not reported
RLF Loan - Discount Percentage:	Not reported
RLF Subgrant - Total Subgrant Amount:	Not reported
RLF Subgrant - Signed Date:	Not reported
RLF Subgrant - EPA Funds Used:	Not reported
RLF Subgrant - Cost Share Used:	Not reported
RLF Subgrant - Program Income Used:	Not reported
RLF Direct Cleanup - Total Funding Amt:	Not reported
Num. of cleanup and re-dev. jobs:	Not reported
RLF Direct Cleanup - Source of Funding:	Not reported
RLF Leveraged - Funding Source Type:	Not reported
Past use greenspace acreage:	Not reported
Past use residential acreage:	Not reported
RLF Leveraged - Entity Providing Funding:	Not reported
RLF Leveraged - Funding Amount:	Not reported
Cleanup Completion Doc - NFA Letter Received:	N
Past use commercial acreage:	0.21
NFA Letter Date Received:	Not reported
Past use industrial acreage:	Not reported

Map ID
Direction
Distance
Elevation

MAP FINDINGS

Site

Database(s)

EDR ID Number
EPA ID Number

FORMER BAXTER OIL (Continued)

1009310170

Cleanup Comp Doc - Letter/Signed Rep Qualified Pro: N
Future use greenspace acreage: Not reported
Letter/Signed Report Date Received: Not reported
Future use residential acreage: Not reported
Future use commercial acreage: Not reported
Cleanup Completion Doc- Other forms of Doc: Not reported
Future use industrial acreage: Not reported
Climate Adapt and Mitiga - Demo or Cleanup: Not reported
ReDev Activity Funded: Not reported
Amount of Funding Expended on this Activity 2: Not reported
Number of Redevelopment Jobs Leveraged: Not reported
Climate Adaptation and Mitigation Redevelopment: Not reported
Radius: 0.5
Below Poverty Number: 110
Below Poverty Percent: 12.22
Meidan Income: 3273
Meidan Income Number: 376
Meidan Income Percent: 41.78
Vacant Housing Number: 90
Vacant Housing Percent: 21.11
Unemployed Number: 56
Unemployed Percent: 6.22

S80
SSW
1/4-1/2
0.308 mi.
1625 ft.

BAXTER OIL COMPANY FORMER
619 SPARTANBURG HIGHWAY
HENDERSONVILLE, NC 28792

LAST
INST CONTROL
BROWNFIELDS
IMD

S107405364
N/A

Site 2 of 3 in cluster S

Relative:
Higher

LAST:

Actual:
2082 ft.

Name: BAXTER OIL COMPANY FORMER
Address: 619 SPARTANBURG HIGHWAY
City,State,Zip: HENDERSONVILLE, NC 28792
Facility ID: Not reported
UST Number: AS-87432
Incident Number: 87432
Contamination Type: GW
Source Type: 14
Product Type: P
Date Reported: 07/11/2005
Date Occur: 07/11/2005
Cleanup: Not reported
Closure Request: Not reported
Close Out: Not reported
Level Of Soil Cleanup Achieved: Not reported
Tank Regulated Status: N
Of Supply Wells: 0
Commercial/NonCommercial UST Site: N
Risk Classification: L
Risk Class Based On Review: L
Corrective Action Plan Type: Not reported
NOV Issue Date: Not reported
NORR Issue Date: Not reported
Site Priority: 80
Phase Of LSA Req: Not reported
Site Risk Reason: Not reported
Land Use: Not reported
MTBE: No

Map ID
Direction
Distance
Elevation

MAP FINDINGS

Site

Database(s)

EDR ID Number
EPA ID Number

BAXTER OIL COMPANY FORMER (Continued)

S107405364

MTBE1: Unknown
Flag: No
Flag1: No
LUR Filed: Not reported
Release Detection: 0
Current Status: C
RBCA GW: Not reported
PETOPT: 3
RPL: False
CD Num: 0
Reel Num: 0
RPOW: False
RPOP: False
Error Flag: 0
Error Code: Not reported
Valid: False
Lat/Long: Not reported
Lat/Long Decimal: 35.30669 -82.45702
Testlat: Not reported
Regional Officer Project Mgr: KM
Region: ASH
Company: Baxter Oil Company
Contact Person: Kenneth McSwain
Telephone: Not reported
RP Address: 150 Kensington Drive
RP City,St,Zip: Greenwood, NC 29649
RP County: Not reported
Comments: Mr. McSwain purchased property from Joe Wright, before the sale the property was used for waterbed business and possibly a restaurant before that. After the purchase the property was used as a mini-golf course and business office. Mr. McSwain claimed that he never knew that the property was an oil distribution center and never did any environmental assessment at the site. A potential buyer installed two MWs and one of them contains free product (1/2 inch of old diesel).
5 Min Quad: Not reported
PIRF:
Facility Id: 87432
Date Occurred: Not reported
Date Reported: Not reported
Description Of Incident: Not reported
Owner/Operator: Not reported
Ownership: 5
Operation Type: 8
Type: Not reported
Location: Not reported
Site Priority: 80E
Priority Update: Not reported
Wells Affected Y/N: Not reported
Wells Affected Number: Not reported
Samples Taken By: Not reported
Samples Include: Not reported
7#5 Min Quad: Not reported
5 Min Quad: Not reported
Pirf/Min Soil: Not reported
Release Code: Not reported
Cause: Not reported
Source: Not reported

Map ID
Direction
Distance
Elevation

MAP FINDINGS

Site

Database(s)

EDR ID Number
EPA ID Number

BAXTER OIL COMPANY FORMER (Continued)

S107405364

Source Type: 0

Last Modified: 8/11/2005

Incident Phase: FU

NOV Issued: Not reported

NORR Issued: Not reported

45 Day Report: Not reported

Public Meeting Held: Not reported

Corrective Action Planned: Not reported

SOC Signed: Not reported

Reclassification Report: Not reported

RS Designation: Not reported

Closure Request Date: Not reported

Close-out Report: Not reported

INST CONTROL:

Name: BAXTER OIL (FORMER)

Address: 619 SPARTANBURG HWY

City,State,Zip: HENDERSONVILLE, NC

Project Number: 09036-05-045

Object ID: Not reported

DWM Contact: Tracy Wahl

DWM Program: Brownfields Program

Project Status: Recorded Argreement

COC: Not reported

Contamination Source: Not reported

Received Date: 2010-12-01 00:00:00

Restricted Media: Not reported

Allowed Use: Not reported

Certification: Annual

Plant Reception Date: 12/1/2010

Instrument Status: Effective

Deed BK: 1446

Deed PG: 665

Plat BK: 2010

Plat PG: 8200

Instrument: Notice and Restriction

Deed: Deed Bk/Pg: 1446 / 665

Deed Date: Recorded 12-1-2010

Plat: Plat Bk/Pg : 2010 / 8200

Plat Date: Recorded on 12-1-2010

X Coord: 968809.71634

Y Coord: 584562.99084

BROWNFIELDS:

Name: BAXTER OIL, FORMER

Address: 619 SPARTANBURG HWY

City,State,Zip: HENDERSONVILLE, NC

Project Type: Finalized

Project ID: Not reported

Project ID: 09036-05-45

BF Manager: Not reported

BF Acreage: Not reported

Status Date: Not reported

X Coord: Not reported

Y Coord: Not reported

Map ID
Direction
Distance
Elevation

MAP FINDINGS

Site

Database(s)

EDR ID Number
EPA ID Number

BAXTER OIL COMPANY FORMER (Continued)

S107405364

IMD:

Facility ID:	87432
Name:	BAXTER OIL COMPANY FORMER
Address:	619 SPARTANBURG HIGHWAY
City,State,Zip:	HENDERSONVILLE, NC
Date Occurred:	7/11/2005
Submit Date:	8/11/2005
Incident Desc:	Mr. McSwain purchased property from Joe Wright, before the sale the property was used for waterbed business and possibly a restaurant before that. After the pur
Operator:	McSwain, Kenneth
UST ID:	Not reported
Incident ID:	Not reported
Initials of UST Regional Contact:	Not reported
Regional Office:	Not reported
Responsible Party/Company Name:	Not reported
Ownership:	5
Responsible Party Contact Name:	Not reported
Operation:	8
Responsible Party Mailing Address:	Not reported
Responsible Party City,State,Zip:	Not reported
Ownership:	Federal
Operation Type:	Not reported
Responsible Party County:	Not reported
Source:	Dredge Spoil
Type:	OTHER INORGANICS
Location:	Not reported
Petroleum Type:	Not reported
Date Incident Reported:	Not reported
Whether Tank is Commercial or Non Commercial:	Not reported
Site Priority:	80
Whether Tank is Regulated:	Not reported
Priority Update:	Not reported
Notice of Regulatory Requirement:	Not reported
Wells Affected:	No
Notice of Violation:	Not reported
Phase 1 or Phase 2:	Not reported
Num Affected:	Not reported
Site Priority:	Not reported
Location:	Not reported
Current Risk Condition:	Not reported
Sampled By:	Not reported
Samples Include:	Not reported
Initial reported risk of incident (never changes):	Not reported
7.5 Min Quad:	Not reported
5 Min Quad:	Not reported
Intermediate Condition Present:	Not reported
Latitude:	35.30669
Longitude:	-82.45702
Use of Land, Industrial:	Not reported
Corrective Action Plan Selected - up to 5:	Not reported
RBCA:	Not reported
Date Close Review Requested From RP or Owner:	Not reported
Date Case Closed:	Not reported
Extent of Contamination:	Not reported
Number of Supply Wells Located on Property:	Not reported
MTBE in Well Y/N/U Yes, No or Unknown:	Not reported

Map ID
Direction
Distance
Elevation

MAP FINDINGS

Site

Database(s)

EDR ID Number
EPA ID Number

BAXTER OIL COMPANY FORMER (Continued)

S107405364

Facility Phone Number:	Not reported
MTBE in Groundwater Y/N/U Yes, No or Unknown:	Not reported
Date Land Use Restriction Filed:	Not reported
Date Cleanup Initiated:	Not reported
Record Status:	Not reported
RBCA GW Codes:	Not reported
RBCA GW:	Not reported
Pollutant Type Present:	Not reported
Reference Number for Media Disk for Archived Record:	Not reported
RP Owner?:	Not reported
RP Operator?:	Not reported
RP Landowner?:	Not reported
Comments:	Not reported
GW Contam:	Yes, Groundwater Contamination has been detected
Soil Contam:	Not reported
Contact Phone:	864-229-1983
Owner Company:	Baxter Oil Company
Operator Address:	150 Kensington Drive
Operator City,State,Zip:	Greenwood, SC 864-229-1983
Operator County:	Not reported
Material:	Not reported
Qty Lost 1:	Not reported
Qty Recovered 1:	Not reported
Setting:	Not reported
Risk Site:	Not reported
Priority Code:	E
Dem Contact:	QQ
Wells Contam:	Not reported
Latitude Number:	Not reported
Longitude Number:	Not reported
Latitude Decimal:	Not reported
Longitude Decimal:	Not reported
GPS:	GPS
Agency:	DWQ

S81
SSW
1/4-1/2
0.308 mi.
1625 ft.

BAXTER OIL 2
619 SPARTANBURG HIGHWAY
HENDERSONVILLE, NC 28793

US BROWNFIELDS **1012231252**
N/A

Site 3 of 3 in cluster S

Relative:
Higher

US BROWNFIELDS:

Actual:
2082 ft.

Name:	BAXTER OIL 2
Address:	619 SPARTANBURG HIGHWAY
City,State,Zip:	HENDERSONVILLE, NC 28793
Property ID:	102441
Property Alias:	Not reported
Recipient Name:	Land-of-Sky Regional Council
Grant Type:	Petroleum
Property Number:	00-9568-84-7540-55
Parcel Size:	0.21
Latitude:	35.3068529
Longitude:	-82.457114
Census Tract:	37089931300
State or Tribal Voluntary Response Program:	Not reported
Program Name:	BF
AA Activity Funded:	Not reported
Start Date:	Not reported

Map ID
Direction
Distance
Elevation

MAP FINDINGS

Site

Database(s)

EDR ID Number
EPA ID Number

BAXTER OIL 2 (Continued)

1012231252

Redev Completion Date:	Not reported
Completed Date:	Not reported
Cleanup Funding:	Not reported
Cleanup Funding Source:	Not reported
Activity Funded:	Not reported
Assessment Funding:	Not reported
Assessment Funding Source:	Private/Other Funding
Redevelopment Funding:	Not reported
Contaminants REC:	Petroleum Products
Contaminants Found at Actionable Level:	Petroleum Products
Redev. Funding Source:	Not reported
Redev. Funding Entity Name:	Not reported
Contaminants Found Below Actionable Level:	Not reported
Redevelopment Start Date:	Not reported
Assessment Funding Entity:	developer
Cleanup Funding Entity:	Not reported
Climate Adapt Mitig - Planning or Assessment:	Not reported
Cooperative Agreement Number:	96460606
Start Date:	10/22/2007
Ownership Entity:	Private
Additional Institutional Controls Information:	Not reported
Completion Date:	1/15/2008
Address of Data Sources (URL if available) 1:	Not reported
Cleanup Required:	Y
Indicates Cleanup/Treatment Tech Implemented:	Not reported
Institutional Controls Required:	Y
IC Category Proprietary Controls:	Not reported
Excavation and Disposal of Soils:	Not reported
Extraction of contaminants:	Not reported
IC Cat. Info. Devices:	Y
Removal of materials (tanks and piping, etc.):	Not reported
IC Cat. Gov. Controls:	Not reported
Reduction of Contam Bioremediation/Phytoremediation:	Not reported
IC Cat. Enforcement Permit Tools:	Not reported
Cleanup of structures:	Not reported
IC in place date:	12/1/2010
Additional Cleanup/Treatment Tech Info:	Not reported
IC in place:	Y
Address of Data Source (URL if available) 2:	Not reported
Indicate whether Engineering Controls are required:	N
State/tribal program ID:	09036-05-45
Cover Technologies (e.g., Capping):	Not reported
Security (e.g., Guard, Fence):	Not reported
Immobilization Process:	Not reported
Engineering Barriers (e.g., Slurry Walls, Sheet):	Not reported
Other:	Not reported
Additional Engineering Controls Information:	Not reported
Address of Data Source (URL if available) 3:	Not reported
Indicate whether Engineering Controls are in place:	Not reported
Date Engineering Controls put into place:	Not reported
ACRES Cleaned Up:	Not reported
Section 128(a) State/Tribal:	Not reported
Multipurpose - Cost Share Amount:	Not reported
Cleanup - Cost Share Amount:	Not reported
RLF Loan - Total Loan Amount:	Not reported
RLF - Loan Signed Date:	Not reported
RLF Loan - Anticipated Repayment Start Date:	Not reported

Map ID
Direction
Distance
Elevation

MAP FINDINGS

Site

Database(s)

EDR ID Number
EPA ID Number

BAXTER OIL 2 (Continued)

1012231252

RLF Loan - Anticipated Repayment End Date:	Not reported
RLF Loan - Interest Rate:	Not reported
RLF Loan - EPA Funds Used:	Not reported
Contaminant Cleanup:	Not reported
RLF Loan - Cost Share Used:	Not reported
Media Affected:	Ground Water Soil
RLF Loan - Program Income Used:	Not reported
Media Cleanup:	Not reported
RLF Loan - Discounted:	Not reported
RLF Loan - Discount Percentage:	Not reported
RLF Subgrant - Total Subgrant Amount:	Not reported
RLF Subgrant - Signed Date:	Not reported
RLF Subgrant - EPA Funds Used:	Not reported
RLF Subgrant - Cost Share Used:	Not reported
RLF Subgrant - Program Income Used:	Not reported
RLF Direct Cleanup - Total Funding Amt:	Not reported
Num. of cleanup and re-dev. jobs:	Not reported
RLF Direct Cleanup - Source of Funding:	Not reported
RLF Leveraged - Funding Source Type:	RLF Leveraged
Past use greenspace acreage:	Not reported
Past use residential acreage:	Not reported
RLF Leveraged - Entity Providing Funding:	private developer
RLF Leveraged - Funding Amount:	15000
Cleanup Completion Doc - NFA Letter Received:	N
Past use commercial acreage:	0.21
NFA Letter Date Received:	2010-02-01 00:00:00
Past use industrial acreage:	Not reported
Cleanup Comp Doc - Letter/Signed Rep Qualified Pro:	N
Future use greenspace acreage:	Not reported
Letter/Signed Report Date Received:	Not reported
Future use residential acreage:	Not reported
Future use commercial acreage:	0.21
Cleanup Completion Doc- Other forms of Doc:	Not reported
Future use industrial acreage:	Not reported
Climate Adapt and Mitiga - Demo or Cleanup:	Not reported
ReDev Activity Funded:	Not reported
Amount of Funding Expended on this Activity 2:	Not reported
Number of Redevelopment Jobs Leveraged:	Not reported
Climate Adaptation and Mitigation Redevelopment:	Not reported
Radius:	0.5
Below Poverty Number:	110
Below Poverty Percent:	12.22
Meidan Income:	3273
Meidan Income Number:	376
Meidan Income Percent:	41.78
Vacant Housing Number:	90
Vacant Housing Percent:	21.11
Unemployed Number:	56
Unemployed Percent:	6.22
Name:	BAXTER OIL 2
Address:	619 SPARTANBURG HIGHWAY
City,State,Zip:	HENDERSONVILLE, NC 28793
Property ID:	102441
Property Alias:	Not reported
Recipient Name:	Land-of-Sky Regional Council
Grant Type:	Petroleum

Map ID
Direction
Distance
Elevation

MAP FINDINGS

Site

Database(s)

EDR ID Number
EPA ID Number

BAXTER OIL 2 (Continued)

1012231252

Property Number:	00-9568-84-7540-55
Parcel Size:	0.21
Latitude:	35.3068529
Longitude:	-82.457114
Census Tract:	37089931300
State or Tribal Voluntary Response Program:	Not reported
Program Name:	BF
AA Activity Funded:	Not reported
Start Date:	Not reported
Redev Completion Date:	Not reported
Completed Date:	Not reported
Cleanup Funding:	Not reported
Cleanup Funding Source:	Not reported
Activity Funded:	Not reported
Assessment Funding:	Not reported
Assessment Funding Source:	Not reported
Redevelopment Funding:	Not reported
Contaminants REC:	Petroleum Products
Contaminants Found at Actionable Level:	Petroleum Products
Redev. Funding Source:	Not reported
Redev. Funding Entity Name:	Not reported
Contaminants Found Below Actionable Level:	Not reported
Redevelopment Start Date:	Not reported
Assessment Funding Entity:	Not reported
Cleanup Funding Entity:	Not reported
Climate Adapt Mitig - Planning or Assessment:	Not reported
Cooperative Agreement Number:	96460606
Start Date:	Not reported
Ownership Entity:	Private
Additional Institutional Controls Information:	Not reported
Completion Date:	Not reported
Address of Data Sources (URL if available) 1:	Not reported
Cleanup Required:	Y
Indicates Cleanup/Treatment Tech Implemented:	Not reported
Institutional Controls Required:	Y
IC Category Proprietary Controls:	Not reported
Excavation and Disposal of Soils:	Not reported
Extraction of contaminants:	Not reported
IC Cat. Info. Devices:	Y
Removal of materials (tanks and piping, etc.):	Not reported
IC Cat. Gov. Controls:	Not reported
Reduction of Contam Bioremediation/Phytoremediation:	Not reported
IC Cat. Enforcement Permit Tools:	Not reported
Cleanup of structures:	Not reported
IC in place date:	12/1/2010
Additional Cleanup/Treatment Tech Info:	Not reported
IC in place:	Y
Address of Data Source (URL if available) 2:	Not reported
Indicate whether Engineering Controls are required:	N
State/tribal program ID:	09036-05-45
Cover Technologies (e.g., Capping):	Not reported
Security (e.g., Guard, Fence):	Not reported
Immobilization Process:	Not reported
Engineering Barriers (e.g., Slurry Walls, Sheet):	Not reported
Other:	Not reported
Additional Engineering Controls Information:	Not reported
Address of Data Source (URL if available) 3:	Not reported

Map ID
Direction
Distance
Elevation

MAP FINDINGS

Site

Database(s)

EDR ID Number
EPA ID Number

BAXTER OIL 2 (Continued)

1012231252

Indicate whether Engineering Controls are in place:	Not reported
Date Engineering Controls put into place:	Not reported
ACRES Cleaned Up:	Not reported
Section 128(a) State/Tribal:	Not reported
Multipurpose - Cost Share Amount:	Not reported
Cleanup - Cost Share Amount:	Not reported
RLF Loan - Total Loan Amount:	Not reported
RLF - Loan Signed Date:	Not reported
RLF Loan - Anticipated Repayment Start Date:	Not reported
RLF Loan - Anticipated Repayment End Date:	Not reported
RLF Loan - Interest Rate:	Not reported
RLF Loan - EPA Funds Used:	Not reported
Contaminant Cleanup:	Not reported
RLF Loan - Cost Share Used:	Not reported
Media Affected:	Ground Water Soil
RLF Loan - Program Income Used:	Not reported
Media Cleanup:	Not reported
RLF Loan - Discounted:	Not reported
RLF Loan - Discount Percentage:	Not reported
RLF Subgrant - Total Subgrant Amount:	Not reported
RLF Subgrant - Signed Date:	Not reported
RLF Subgrant - EPA Funds Used:	Not reported
RLF Subgrant - Cost Share Used:	Not reported
RLF Subgrant - Program Income Used:	Not reported
RLF Direct Cleanup - Total Funding Amt:	Not reported
Num. of cleanup and re-dev. jobs:	Not reported
RLF Direct Cleanup - Source of Funding:	Not reported
RLF Leveraged - Funding Source Type:	RLF Leveraged
Past use greenspace acreage:	Not reported
Past use residential acreage:	Not reported
RLF Leveraged - Entity Providing Funding:	private developer
RLF Leveraged - Funding Amount:	15000
Cleanup Completion Doc - NFA Letter Received:	N
Past use commercial acreage:	0.21
NFA Letter Date Received:	2010-02-01 00:00:00
Past use industrial acreage:	Not reported
Cleanup Comp Doc - Letter/Signed Rep Qualified Pro:	N
Future use greenspace acreage:	Not reported
Letter/Signed Report Date Received:	Not reported
Future use residential acreage:	Not reported
Future use commercial acreage:	0.21
Cleanup Completion Doc- Other forms of Doc:	Not reported
Future use industrial acreage:	Not reported
Climate Adapt and Mitiga - Demo or Cleanup:	Not reported
ReDev Activity Funded:	Not reported
Amount of Funding Expended on this Activity 2:	Not reported
Number of Redevelopment Jobs Leveraged:	Not reported
Climate Adaptation and Mitigation Redevelopment:	Not reported
Radius:	0.5
Below Poverty Number:	110
Below Poverty Percent:	12.22
Meidan Income:	3273
Meidan Income Number:	376
Meidan Income Percent:	41.78
Vacant Housing Number:	90
Vacant Housing Percent:	21.11
Unemployed Number:	56

Map ID
Direction
Distance
Elevation

MAP FINDINGS

Site

Database(s)

EDR ID Number
EPA ID Number

BAXTER OIL 2 (Continued)

1012231252

Unemployed Percent:	6.22
Name:	BAXTER OIL 2
Address:	619 SPARTANBURG HIGHWAY
City,State,Zip:	HENDERSONVILLE, NC 28793
Property ID:	102441
Property Alias:	Not reported
Recipient Name:	Land-of-Sky Regional Council
Grant Type:	Petroleum
Property Number:	00-9568-84-7540-55
Parcel Size:	0.21
Latitude:	35.3068529
Longitude:	-82.457114
Census Tract:	37089931300
State or Tribal Voluntary Response Program:	Not reported
Program Name:	BF
AA Activity Funded:	Not reported
Start Date:	6/13/2007
Redev Completion Date:	Not reported
Completed Date:	9/16/2010
Cleanup Funding:	Not reported
Cleanup Funding Source:	private developer
Activity Funded:	Not reported
Assessment Funding:	Not reported
Assessment Funding Source:	Not reported
Redevelopment Funding:	Not reported
Contaminants REC:	Petroleum Products
Contaminants Found at Actionable Level:	Petroleum Products
Redev. Funding Source:	Not reported
Redev. Funding Entity Name:	Not reported
Contaminants Found Below Actionable Level:	Not reported
Redevelopment Start Date:	Not reported
Assessment Funding Entity:	Not reported
Cleanup Funding Entity:	Private/Other Funding
Climate Adapt Mitig - Planning or Assessment:	Not reported
Cooperative Agreement Number:	96460606
Start Date:	Not reported
Ownership Entity:	Private
Additional Institutional Controls Information:	Not reported
Completion Date:	Not reported
Address of Data Sources (URL if available) 1:	Not reported
Cleanup Required:	Y
Indicates Cleanup/Treatment Tech Implemented:	Not reported
Institutional Controls Required:	Y
IC Category Proprietary Controls:	Not reported
Excavation and Disposal of Soils:	Not reported
Extraction of contaminants:	Not reported
IC Cat. Info. Devices:	Y
Removal of materials (tanks and piping, etc.):	Not reported
IC Cat. Gov. Controls:	Not reported
Reduction of Contam Bioremediation/Phytoremediation:	Not reported
IC Cat. Enforcement Permit Tools:	Not reported
Cleanup of structures:	Not reported
IC in place date:	12/1/2010
Additional Cleanup/Treatment Tech Info:	Not reported
IC in place:	Y
Address of Data Source (URL if available) 2:	Not reported

Map ID
Direction
Distance
Elevation

MAP FINDINGS

Site

Database(s)

EDR ID Number
EPA ID Number

BAXTER OIL 2 (Continued)

1012231252

Indicate whether Engineering Controls are required:	N
State/tribal program ID:	09036-05-45
Cover Technologies (e.g., Capping):	Not reported
Security (e.g., Guard, Fence):	Not reported
Immobilization Process:	Not reported
Engineering Barriers (e.g., Slurry Walls, Sheet):	Not reported
Other:	Not reported
Additional Engineering Controls Information:	Not reported
Address of Data Source (URL if available) 3:	Not reported
Indicate whether Engineering Controls are in place:	Not reported
Date Engineering Controls put into place:	Not reported
ACRES Cleaned Up:	0.21
Section 128(a) State/Tribal:	Not reported
Multipurpose - Cost Share Amount:	Not reported
Cleanup - Cost Share Amount:	Not reported
RLF Loan - Total Loan Amount:	Not reported
RLF - Loan Signed Date:	Not reported
RLF Loan - Anticipated Repayment Start Date:	Not reported
RLF Loan - Anticipated Repayment End Date:	Not reported
RLF Loan - Interest Rate:	Not reported
RLF Loan - EPA Funds Used:	Not reported
Contaminant Cleanup:	Not reported
RLF Loan - Cost Share Used:	Not reported
Media Affected:	Ground Water Soil
RLF Loan - Program Income Used:	Not reported
Media Cleanup:	Not reported
RLF Loan - Discounted:	Not reported
RLF Loan - Discount Percentage:	Not reported
RLF Subgrant - Total Subgrant Amount:	Not reported
RLF Subgrant - Signed Date:	Not reported
RLF Subgrant - EPA Funds Used:	Not reported
RLF Subgrant - Cost Share Used:	Not reported
RLF Subgrant - Program Income Used:	Not reported
RLF Direct Cleanup - Total Funding Amt:	Not reported
Num. of cleanup and re-dev. jobs:	Not reported
RLF Direct Cleanup - Source of Funding:	Not reported
RLF Leveraged - Funding Source Type:	RLF Leveraged
Past use greenspace acreage:	Not reported
Past use residential acreage:	Not reported
RLF Leveraged - Entity Providing Funding:	private developer
RLF Leveraged - Funding Amount:	15000
Cleanup Completion Doc - NFA Letter Received:	N
Past use commercial acreage:	0.21
NFA Letter Date Received:	2010-02-01 00:00:00
Past use industrial acreage:	Not reported
Cleanup Comp Doc - Letter/Signed Rep Qualified Pro:	N
Future use greenspace acreage:	Not reported
Letter/Signed Report Date Received:	Not reported
Future use residential acreage:	Not reported
Future use commercial acreage:	0.21
Cleanup Completion Doc- Other forms of Doc:	Not reported
Future use industrial acreage:	Not reported
Climate Adapt and Mitiga - Demo or Cleanup:	Not reported
ReDev Activity Funded:	Not reported
Amount of Funding Expended on this Activity 2:	Not reported
Number of Redevelopment Jobs Leveraged:	Not reported
Climate Adaptation and Mitigation Redevelopment:	Not reported

Map ID
Direction
Distance
Elevation

MAP FINDINGS

Site

Database(s)

EDR ID Number
EPA ID Number

BAXTER OIL 2 (Continued)

1012231252

Radius:	0.5
Below Poverty Number:	110
Below Poverty Percent:	12.22
Meidan Income:	3273
Meidan Income Number:	376
Meidan Income Percent:	41.78
Vacant Housing Number:	90
Vacant Housing Percent:	21.11
Unemployed Number:	56
Unemployed Percent:	6.22
Name:	BAXTER OIL 2
Address:	619 SPARTANBURG HIGHWAY
City,State,Zip:	HENDERSONVILLE, NC 28793
Property ID:	102441
Property Alias:	Not reported
Recipient Name:	Land-of-Sky Regional Council
Grant Type:	Petroleum
Property Number:	00-9568-84-7540-55
Parcel Size:	0.21
Latitude:	35.3068529
Longitude:	-82.457114
Census Tract:	37089931300
State or Tribal Voluntary Response Program:	Not reported
Program Name:	BF
AA Activity Funded:	Not reported
Start Date:	Not reported
Redev Completion Date:	Not reported
Completed Date:	Not reported
Cleanup Funding:	Not reported
Cleanup Funding Source:	Not reported
Activity Funded:	Not reported
Assessment Funding:	Not reported
Assessment Funding Source:	Private/Other Funding
Redevelopment Funding:	Not reported
Contaminants REC:	Petroleum Products
Contaminants Found at Actionable Level:	Petroleum Products
Redev. Funding Source:	Not reported
Redev. Funding Entity Name:	Not reported
Contaminants Found Below Actionable Level:	Not reported
Redevelopment Start Date:	Not reported
Assessment Funding Entity:	EPA
Cleanup Funding Entity:	Not reported
Climate Adapt Mitig - Planning or Assessment:	Not reported
Cooperative Agreement Number:	96460606
Start Date:	10/22/2007
Ownership Entity:	Private
Additional Institutional Controls Information:	Not reported
Completion Date:	1/15/2008
Address of Data Sources (URL if available) 1:	Not reported
Cleanup Required:	Y
Indicates Cleanup/Treatment Tech Implemented:	Not reported
Institutional Controls Required:	Y
IC Category Proprietary Controls:	Not reported
Excavation and Disposal of Soils:	Not reported
Extraction of contaminants:	Not reported
IC Cat. Info. Devices:	Y

Map ID
Direction
Distance
Elevation

MAP FINDINGS

Site

Database(s)

EDR ID Number
EPA ID Number

BAXTER OIL 2 (Continued)

1012231252

Removal of materials (tanks and piping, etc.):	Not reported
IC Cat. Gov. Controls:	Not reported
Reduction of Contam Bioremediation/Phytoremediation:	Not reported
IC Cat. Enforcement Permit Tools:	Not reported
Cleanup of structures:	Not reported
IC in place date:	12/1/2010
Additional Cleanup/Treatment Tech Info:	Not reported
IC in place:	Y
Address of Data Source (URL if available) 2:	Not reported
Indicate whether Engineering Controls are required:	N
State/tribal program ID:	09036-05-45
Cover Technologies (e.g., Capping):	Not reported
Security (e.g., Guard, Fence):	Not reported
Immobilization Process:	Not reported
Engineering Barriers (e.g., Slurry Walls, Sheet):	Not reported
Other:	Not reported
Additional Engineering Controls Information:	Not reported
Address of Data Source (URL if available) 3:	Not reported
Indicate whether Engineering Controls are in place:	Not reported
Date Engineering Controls put into place:	Not reported
ACRES Cleaned Up:	Not reported
Section 128(a) State/Tribal:	Not reported
Multipurpose - Cost Share Amount:	Not reported
Cleanup - Cost Share Amount:	Not reported
RLF Loan - Total Loan Amount:	Not reported
RLF - Loan Signed Date:	Not reported
RLF Loan - Anticipated Repayment Start Date:	Not reported
RLF Loan - Anticipated Repayment End Date:	Not reported
RLF Loan - Interest Rate:	Not reported
RLF Loan - EPA Funds Used:	Not reported
Contaminant Cleanup:	Not reported
RLF Loan - Cost Share Used:	Not reported
Media Affected:	Ground Water Soil
RLF Loan - Program Income Used:	Not reported
Media Cleanup:	Not reported
RLF Loan - Discounted:	Not reported
RLF Loan - Discount Percentage:	Not reported
RLF Subgrant - Total Subgrant Amount:	Not reported
RLF Subgrant - Signed Date:	Not reported
RLF Subgrant - EPA Funds Used:	Not reported
RLF Subgrant - Cost Share Used:	Not reported
RLF Subgrant - Program Income Used:	Not reported
RLF Direct Cleanup - Total Funding Amt:	Not reported
Num. of cleanup and re-dev. jobs:	Not reported
RLF Direct Cleanup - Source of Funding:	Not reported
RLF Leveraged - Funding Source Type:	RLF Leveraged
Past use greenspace acreage:	Not reported
Past use residential acreage:	Not reported
RLF Leveraged - Entity Providing Funding:	private developer
RLF Leveraged - Funding Amount:	15000
Cleanup Completion Doc - NFA Letter Received:	N
Past use commercial acreage:	0.21
NFA Letter Date Received:	2010-02-01 00:00:00
Past use industrial acreage:	Not reported
Cleanup Comp Doc - Letter/Signed Rep Qualified Pro:	N
Future use greenspace acreage:	Not reported
Letter/Signed Report Date Received:	Not reported

Map ID
Direction
Distance
Elevation

MAP FINDINGS

Site

Database(s)

EDR ID Number
EPA ID Number

BAXTER OIL 2 (Continued)

1012231252

Future use residential acreage: Not reported
Future use commercial acreage: 0.21
Cleanup Completion Doc- Other forms of Doc: Not reported
Future use industrial acreage: Not reported
Climate Adapt and Mitiga - Demo or Cleanup: Not reported
ReDev Activity Funded: Not reported
Amount of Funding Expended on this Activity 2: Not reported
Number of Redevelopment Jobs Leveraged: Not reported
Climate Adaptation and Mitigation Redevelopment: Not reported
Radius: 0.5
Below Poverty Number: 110
Below Poverty Percent: 12.22
Meidan Income: 3273
Meidan Income Number: 376
Meidan Income Percent: 41.78
Vacant Housing Number: 90
Vacant Housing Percent: 21.11
Unemployed Number: 56
Unemployed Percent: 6.22

R82
WSW
1/4-1/2
0.311 mi.
1640 ft.

NCDOT - KANUGA ROAD
KANUGA AND S. WASHINGTON
HENDERSONVILLE, NC

LUST **S107459459**
IMD **N/A**

Site 4 of 4 in cluster R

Relative:
Higher
Actual:
2099 ft.

LUST:
Name: NCDOT - KANUGA ROAD
Address: KANUGA AND S. WASHINGTON
City,State,Zip: HENDERSONVILLE, NC
Facility ID: Not reported
UST Number: AS-3157
Incident Number: 28348
Source Type: 3
Date Reported: 07/21/2005
Closure Request: Not reported
Close Out: 02/28/2017
Level Of Soil Cleanup Achieved: Not reported
Of Supply Wells: 0
Commercial/NonCommercial UST Site: C
Risk Classification: L
Risk Class Based On Review: L
Corrective Action Plan Type: Not reported
NOV Issue Date: Not reported
Site Priority: Not reported
Phase Of LSA Req: 2
Site Risk Reason: Not reported
Land Use: Not reported
MTBE: 0
MTBE1: U
Flag: 0
Flag1: 0
LUR Filed: Not reported
GPS Confirmed: 21
Current Status: A
RBCA GW: Not reported
PETOPT: 3
RPL: True

Map ID
Direction
Distance
Elevation

MAP FINDINGS

Site

Database(s)

EDR ID Number
EPA ID Number

NCDOT - KANUGA ROAD (Continued)

S107459459

CD Num: 0
Reel Num: 0
RPOW: False
RPOP: False
Error Flag: 0
Error Code: N
Valid: False
Testlat: Not reported
Regional Officer Project Mgr: MES
Company: NCDOT
Telephone: 9192504088
5 Min Quad: Not reported

LUST:

ERR Type: Not reported
UST Number: AS-3157
Facility Id: 28348
Date Occurred: 2005-06-06 00:00:00
Date Reported: 2005-07-21 00:00:00
Owner/Operator: Not reported
Ownership: 3
Operation Type: Not reported
Type: 3
Location: 8
Priority Update: Not reported
Wells Affected Y/N: n
Samples Include: Not reported
7#5 Minute Quad: s
5 Minute Quad: Not reported
Pirf/Min Soil: Not reported
Release Code: Not reported
Source Code: Not reported
Err Type: 2
Cause: Not reported
Source: Not reported
UST Number: P

LUST:

Incident Number: 28348
Last Modified: 2/28/2017
Incident Phase: CO
NOV Issued: Not reported
NORR Issued: Not reported
45 Day Report: Not reported
Public Meeting Held: Not reported
SOC Signed: Not reported
Reclassification Report: Not reported
RS Designation: Not reported
Closure Request Date: Not reported
Close-out Report: Not reported

IMD:

Facility ID: 28348
Name: NCDOT - KANUGA ROAD
Address: KANUGA AND S. WASHINGTON
City,State,Zip: HENDERSONVILLE, NC

Map ID
Direction
Distance
Elevation

MAP FINDINGS

Site

Database(s)

EDR ID Number
EPA ID Number

NCDOT - KANUGA ROAD (Continued)

S107459459

Date Occurred:	6/6/2005
Submit Date:	7/21/2005
Incident Desc:	Two orphan 550 gallon USTs (suspected to be gasoline) were discovered in NCDOT right of way during contruction improvements to Kanuga Road in Hendersonville.
Operator:	Greg Smith
UST ID:	Not reported
Incident ID:	Not reported
Initials of UST Regional Contact:	Not reported
Regional Office:	Not reported
Responsible Party/Company Name:	Not reported
Ownership:	3
Responsible Party Contact Name:	Not reported
Operation:	Not reported
Responsible Party Mailing Address:	Not reported
Responsible Party City,State,Zip:	Not reported
Ownership:	Unknown
Operation Type:	Not reported
Responsible Party County:	Not reported
Source:	Leak-underground
Type:	GASOLINE/DIESEL
Location:	8
Petroleum Type:	Not reported
Date Incident Reported:	Not reported
Whether Tank is Commercial or Non Commercial:	Not reported
Site Priority:	Not reported
Whether Tank is Regulated:	Not reported
Priority Update:	Not reported
Notice of Regulatory Requirement:	Not reported
Wells Affected:	No
Notice of Violation:	Not reported
Phase 1 or Phase 2:	Not reported
Num Affected:	Not reported
Site Priority:	Not reported
Location:	Other
Current Risk Condition:	Not reported
Sampled By:	s
Samples Include:	Not reported
Initial reported risk of incident (never changes):	Not reported
7.5 Min Quad:	Not reported
5 Min Quad:	Not reported
Intermediate Condition Present:	Not reported
Latitude:	Not reported
Longitude:	Not reported
Use of Land, Industrial:	Not reported
Corrective Action Plan Selected - up to 5:	Not reported
RBCA:	Not reported
Date Close Review Requested From RP or Owner:	Not reported
Date Case Closed:	Not reported
Extent of Contamination:	Not reported
Number of Supply Wells Located on Property:	Not reported
MTBE in Well Y/N/U Yes, No or Unknown:	Not reported
Facility Phone Number:	Not reported
MTBE in Groundwater Y/N/U Yes, No or Unknown:	Not reported
Date Land Use Restriction Filed:	Not reported
Date Cleanup Initiated:	Not reported
Record Status:	Not reported

Map ID
Direction
Distance
Elevation

MAP FINDINGS

Site

Database(s)

EDR ID Number
EPA ID Number

NCDOT - KANUGA ROAD (Continued)

S107459459

RBCA GW Codes: Not reported
RBCA GW: Not reported
Pollutant Type Present: Not reported
Reference Number for Media Disk for Archived Record: Not reported
RP Owner?: Not reported
RP Operator?: Not reported
RP Landowner?: Not reported
Comments: Not reported
GW Contam: No Groundwater Contamination detected
Soil Contam: Yes
Contact Phone: 9192504088
Owner Company: NCDOT
Operator Address: 1589 Mail Service Center
Operator City,State,Zip: Raleigh, NC 276991589
Operator County: Not reported
Material: Not reported
Qty Lost 1: Not reported
Qty Recovered 1: Not reported
Setting: Not reported
Risk Site: Not reported
Priority Code: Not reported
Dem Contact: mes
Wells Contam: Not reported
Latitude Number: Not reported
Longitude Number: Not reported
Latitude Decimal: Not reported
Longitude Decimal: Not reported
GPS: EST
Agency: DWM

Status:

Facility ID: 28348
Last Modified: 2017-02-28 00:00:00
Incident Phase: CO
NOV Issued: Not reported
NORR Issued: Not reported
45 Day Report: Not reported
Public Meeting Held: Not reported
Corrective Action Planned: Not reported
SOC Sighned: Not reported
Reclassification Report: Not reported
RS Designation: Not reported
Closure Request Date: Not reported
Close-out Report: Not reported

**T83
NW
1/4-1/2
0.313 mi.
1651 ft.**

**OLD MILL BLDG
301 FOURTH AVE EAST
HENDERSONVILLE, NC
Site 1 of 2 in cluster T**

**SHWS S105488702
N/A**

**Relative:
Higher**

SHWS:

**Actual:
2118 ft.**

Name: OLD MILL BLDG
Address: 301 FOURTH AVE EAST
City,State,Zip: HENDERSONVILLE, NC
EPAID: NONCD0001090
Lat/Longitude: Not reported

Map ID
Direction
Distance
Elevation

MAP FINDINGS

Site

Database(s)

EDR ID Number
EPA ID Number

OLD MILL BLDG (Continued)

S105488702

Geolocation Method: Not reported

Click here to access the North Carolina DEQ records for this facility:

Name: OLD MILL BLDG
Address: 301 FOURTH AVE EAST
City,State,Zip: HENDERSONVILLE, NC
EPAID: NONCD0001090
Lat/Longitude: 35.317258 / -82.457732
Geolocation Method: ON SCREEN PLACEMENT ON GEOREFERENCED MAP

Click here to access the North Carolina DEQ records for this facility:

**T84
NW
1/4-1/2
0.313 mi.
1651 ft.**

**OLD MILL BUILDING SITE
301 FOURTH AVE. E.
HENDERSONVILLE, NC**

**IMD S102001205
N/A**

Site 2 of 2 in cluster T

**Relative:
Higher**

IMD:

**Actual:
2118 ft.**

Facility ID: 15114
Name: OLD MILL BUILDING SITE
Address: 301 FOURTH AVE. E.
City,State,Zip: HENDERSONVILLE, NC
Date Occurred: 2/19/1996
Submit Date: 2/29/1996
Incident Desc: REFERRED TO INACTIVE HAZARDOUS SITES LIST--3/13/1997
Operator: A. CARTER, CITY MGR, CHRIS
UST ID: Not reported
Incident ID: Not reported
Initials of UST Regional Contact: Not reported
Regional Office: Not reported
Responsible Party/Company Name: Not reported
Ownership: 3
Responsible Party Contact Name: Not reported
Operation: 2
Responsible Party Mailing Address: Not reported
Responsible Party City,State,Zip: Not reported
Ownership: Unknown
Operation Type: Agricultural
Responsible Party County: Not reported
Source: Unknown
Type: OTHER ORGANICS
Location: 1
Petroleum Type: Not reported
Date Incident Reported: Not reported
Whether Tank is Commercial or Non Commercial: Not reported
Site Priority: Not reported
Whether Tank is Regulated: Not reported
Priority Update: Not reported
Notice of Regulatory Requirement: Not reported
Wells Affected: No
Notice of Violation: Not reported
Phase 1 or Phase 2: Not reported
Num Affected: 0
Site Priority: Not reported
Location: Facility
Current Risk Condition: Not reported

Map ID
Direction
Distance
Elevation

MAP FINDINGS

Site

Database(s)

EDR ID Number
EPA ID Number

OLD MILL BUILDING SITE (Continued)

S102001205

Sampled By:	3
Samples Include:	1
Initial reported risk of incident (never changes):	Not reported
7.5 Min Quad:	Not reported
5 Min Quad:	Q85C
Intermediate Condition Present:	Not reported
Latitude:	Not reported
Longitude:	Not reported
Use of Land, Industrial:	Not reported
Corrective Action Plan Selected - up to 5:	Not reported
RBCA:	Not reported
Date Close Review Requested From RP or Owner:	Not reported
Date Case Closed:	Not reported
Extent of Contamination:	Not reported
Number of Supply Wells Located on Property:	Not reported
MTBE in Well Y/N/U Yes, No or Unknown:	Not reported
Facility Phone Number:	Not reported
MTBE in Groundwater Y/N/U Yes, No or Unknown:	Not reported
Date Land Use Restriction Filed:	Not reported
Date Cleanup Initiated:	Not reported
Record Status:	Not reported
RBCA GW Codes:	Not reported
RBCA GW:	Not reported
Pollutant Type Present:	Not reported
Reference Number for Media Disk for Archived Record:	Not reported
RP Owner?:	Not reported
RP Operator?:	Not reported
RP Landowner?:	Not reported
Comments:	Not reported
GW Contam:	Yes, Groundwater Contamination has been detected
Soil Contam:	Not reported
Contact Phone:	828 697-3000
Owner Company:	CITY OF HENDERSONVILLE
Operator Address:	100 N. KING ST.
Operator City,State,Zip:	HENDERSONVILLE, NC 828 697-3000
Operator County:	HENDE
Material:	1,2, DICHLOROPROPANE
Qty Lost 1:	Not reported
Qty Recovered 1:	Not reported
Setting:	3
Risk Site:	N
Priority Code:	E
Dem Contact:	MEH
Wells Contam:	Not reported
Latitude Number:	Not reported
Longitude Number:	Not reported
Latitude Decimal:	Not reported
Longitude Decimal:	Not reported
GPS:	EST
Agency:	DWQ

Map ID
Direction
Distance
Elevation

MAP FINDINGS

Site

Database(s)

EDR ID Number
EPA ID Number

U85 **SO BELL-CHURCH ST CENTRAL OFF**
WNW **212 NORTH CHURCH ST.**
1/4-1/2 **HENDERSONVILLE, NC**
0.319 mi.
1683 ft. **Site 1 of 6 in cluster U**

IMD **S105764039**
N/A

Relative:
Higher

IMD:

Actual:
2136 ft.

Facility ID: 13192
Name: SO BELL-CHURCH ST CENTRAL OFF
Address: 212 NORTH CHURCH ST.
City,State,Zip: HENDERSONVILLE, NC
Date Occurred: Not reported
Submit Date: 1/19/1995
Incident Desc: DURING REMOVAL OF UST MINOR SOIL CON WAS DETECTED.
Operator: Not reported
UST ID: Not reported
Incident ID: Not reported
Initials of UST Regional Contact: Not reported
Regional Office: Not reported
Responsible Party/Company Name: Not reported
Ownership: 4
Responsible Party Contact Name: Not reported
Operation: 1
Responsible Party Mailing Address: Not reported
Responsible Party City,State,Zip: Not reported
Ownership: Private
Operation Type: Public Service
Responsible Party County: Not reported
Source: Leak-underground
Type: GASOLINE/DIESEL
Location: Not reported
Petroleum Type: Not reported
Date Incident Reported: Not reported
Whether Tank is Commercial or Non Commercial: Not reported
Site Priority: Not reported
Whether Tank is Regulated: Not reported
Priority Update: Not reported
Notice of Regulatory Requirement: Not reported
Wells Affected: Not reported
Notice of Violation: Not reported
Phase 1 or Phase 2: Not reported
Num Affected: 0
Site Priority: Not reported
Location: Not reported
Current Risk Condition: Not reported
Sampled By: Not reported
Samples Include: Not reported
Initial reported risk of incident (never changes): Not reported
7.5 Min Quad: Not reported
5 Min Quad: Not reported
Intermediate Condition Present: Not reported
Latitude: 35.31555555
Longitude: -82.45972222
Use of Land, Industrial: Not reported
Corrective Action Plan Selected - up to 5: Not reported
RBCA: Not reported
Date Close Review Requested From RP or Owner: Not reported
Date Case Closed: Not reported
Extent of Contamination: Not reported

Map ID
Direction
Distance
Elevation

MAP FINDINGS

Site

Database(s)

EDR ID Number
EPA ID Number

SO BELL-CHURCH ST CENTRAL OFF (Continued)

S105764039

Number of Supply Wells Located on Property:	Not reported
MTBE in Well Y/N/U Yes, No or Unknown:	Not reported
Facility Phone Number:	Not reported
MTBE in Groundwater Y/N/U Yes, No or Unknown:	Not reported
Date Land Use Restriction Filed:	Not reported
Date Cleanup Initiated:	Not reported
Record Status:	Not reported
RBCA GW Codes:	Not reported
RBCA GW:	Not reported
Pollutant Type Present:	Not reported
Reference Number for Media Disk for Archived Record:	Not reported
RP Owner?:	Not reported
RP Operator?:	Not reported
RP Landowner?:	Not reported
Comments:	Not reported
GW Contam:	No Groundwater Contamination detected
Soil Contam:	Yes
Contact Phone:	Not reported
Owner Company:	Not reported
Operator Address:	Not reported
Operator City,State,Zip:	Not reported
Operator County:	Not reported
Material:	GASOLINE
Qty Lost 1:	Not reported
Qty Recovered 1:	Not reported
Setting:	Not reported
Risk Site:	L
Priority Code:	Not reported
Dem Contact:	JCA
Wells Contam:	Not reported
Latitude Number:	351856
Longitude Number:	822735
Latitude Decimal:	35.3155555555556
Longitude Decimal:	82.4597222222222
GPS:	NOD
Agency:	DWM

Status:

Facility ID:	13192
Last Modified:	1999-03-25 00:00:00
Incident Phase:	CO
NOV Issued:	Not reported
NORR Issued:	Not reported
45 Day Report:	Not reported
Public Meeting Held:	Not reported
Corrective Action Planned:	Not reported
SOC Sighned:	Not reported
Reclassification Report:	Not reported
RS Designation:	Not reported
Closure Request Date:	Not reported
Close-out Report:	1995-01-17 00:00:00

Map ID
Direction
Distance
Elevation

MAP FINDINGS

Site

Database(s)

EDR ID Number
EPA ID Number

U86
WNW
1/4-1/2
0.319 mi.
1683 ft.

SO BELL-CHURCH ST CENTRAL OFF
212 NORTH CHURCH ST.
HENDERSONVILLE, NC 28792

UST FINDER RELEASE

1029108745
N/A

Site 2 of 6 in cluster U

Relative:
Higher

UST FINDER RELEASE:

Actual:
2136 ft.

Object ID: 269575
Facility ID: Not reported
Lust ID: NC15161
Name: SO BELL-CHURCH ST CENTRAL OFF
Address: 212 NORTH CHURCH ST.
City,State,Zip: HENDERSONVILLE, NC 287925036
Address Match Type: Not reported
Reported Date: 1994/08/19 15:59:59+00
Status: No Further Action
Substance: Not reported
Population within 1500ft: 441
Domestic Wells within 1500ft: 0
Land Use: Developed, High Intensity
Within SPA: No
SPA PWS Facility ID: Not reported
SPA Water Type: Not reported
SPA Facility Type: Not reported
SPA HUC12: Not reported
Within WHPA: No
WHPA PWS Facility ID: Not reported
WHPA Water Type: Not reported
WHPA Facility Type: Not reported
WHPA HUC12: Not reported
Within 100yr Floodplain: No
Tribe: Not reported
EPA Region: 4
NFA Letter 1: Not reported
NFA Letter 2: Not reported
NFA Letter 3: Not reported
NFA Letter 4: Not reported
Closed With Residual Contaminate: Not reported
Coordinate Source: State
X Coord: -82.46097
Y Coord: 35.31497000000001
Latitude: 35.31497
Longitude: -82.46097

U87
WNW
1/4-1/2
0.319 mi.
1683 ft.

BELLSOUTH HNVLCCH 22415
212 NORTH CHURCH STREET
HENDERSONVILLE, NC 28739

LUST
UST
U003145116
N/A

Site 3 of 6 in cluster U

Relative:
Higher

LUST:

Actual:
2136 ft.

Name: SO BELL-CHURCH ST CENTRAL OFF
Address: 212 NORTH CHURCH ST.
City,State,Zip: HENDERSONVILLE, NC 287925036
Facility ID: 00-0-0000017304
UST Number: AS-1251
Incident Number: 13192
Source Type: 3
Date Reported: 08/19/1994
Closure Request: Not reported

Map ID
Direction
Distance
Elevation

MAP FINDINGS

Site

Database(s)

EDR ID Number
EPA ID Number

BELLSOUTH HNVLCCH 22415 (Continued)

U003145116

Close Out:	11/28/1994
Level Of Soil Cleanup Achieved:	Not reported
# Of Supply Wells:	Not reported
Commercial/NonCommercial UST Site:	C
Risk Classification:	L
Risk Class Based On Review:	L
Corrective Action Plan Type:	Not reported
NOV Issue Date:	Not reported
Site Priority:	Not reported
Phase Of LSA Req:	Not reported
Site Risk Reason:	Not reported
Land Use:	Not reported
MTBE:	Not reported
MTBE1:	U
Flag:	0
Flag1:	0
LUR Filed:	Not reported
GPS Confirmed:	51
Current Status:	A
RBCA GW:	Not reported
PETOPT:	Not reported
RPL:	False
CD Num:	23
Reel Num:	0
RPOW:	False
RPOP:	False
Error Flag:	0
Error Code:	Not reported
Valid:	False
Testlat:	Not reported
Regional Officer Project Mgr:	JCA
Company:	Not reported
Telephone:	Not reported
5 Min Quad:	Not reported
LUST:	
ERR Type:	Not reported
UST Number:	AS-1251
Facility Id:	13192
Date Occurred:	1994-07-23 00:00:00
Date Reported:	1994-08-19 00:00:00
Owner/Operator:	K.D. JONES
Ownership:	4
Operation Type:	1
Type:	3
Location:	1
Priority Update:	Not reported
Wells Affected Y/N:	N
Samples Include:	0
7#5 Minute Quad:	N
5 Minute Quad:	Not reported
Pirf/Min Soil:	Not reported
Release Code:	Not reported
Source Code:	Min_Soil
Err Type:	2
Cause:	7
Source:	G
UST Number:	P

Map ID
Direction
Distance
Elevation

MAP FINDINGS

Site

Database(s)

EDR ID Number
EPA ID Number

BELLSOUTH HNVLCCH 22415 (Continued)

U003145116

LUST:

Incident Number: 13192
Last Modified: 3/25/1999
Incident Phase: CO
NOV Issued: Not reported
NORR Issued: Not reported
45 Day Report: Not reported
Public Meeting Held: Not reported
SOC Signed: Not reported
Reclassification Report: Not reported
RS Designation: Not reported
Closure Request Date: Not reported
Close-out Report: 1/17/1995

UST:

Name: BELLSOUTH HNVLCCH 22415
Address: 212 NORTH CHURCH STREET
City,State,Zip: HENDERSONVILLE, NC 28739
Facility Id: 00-0-0000018009
Contact: BELLSOUTH TELECOMMUNICATIONS, LLC
Contact Address1: 308 S AKARD ST.
Contact Address2: RM 1700
Contact City/State/Zip: DALLAS, TX 75202
FIPS County Desc: Henderson
Latitude: 35.31498
Longitude: -82.4605

[Click here to access the North Carolina DEQ records for this facility:](#)

Tank Id: 1
Tank Status: Removed
Installed Date: 01/01/1948
Perm Close Date: Not reported
Product Name: Unknown
Tank Capacity: 3000
Root Tank Id: Not reported
Main Tank: No
Compartment Tank: No
Manifold Tank: Not reported
Commercial: Yes
Regulated: Yes
Other CP Tank: Not reported
Overfill Protection Name: Unknown
Spill Protection Name: Unknown
Leak Detection Name: Not reported
Decode for TCONS_KEY: Single Wall Steel
Decode for PCONS_KEY: Unknown
Decode for PSYS_KEY: Unknown

Tank Id: 3
Tank Status: Removed
Installed Date: 07/11/1980
Perm Close Date: Not reported

Map ID
Direction
Distance
Elevation

MAP FINDINGS

Site

Database(s)

EDR ID Number
EPA ID Number

BELLSOUTH HNVLCCH 22415 (Continued)

U003145116

Product Name: Diesel
Tank Capacity: 3000
Root Tank Id: Not reported
Main Tank: No
Compartment Tank: No
Manifold Tank: Not reported
Commercial: Yes
Regulated: Yes
Other CP Tank: Not reported
Overfill Protection Name: Unknown
Spill Protection Name: Unknown
Leak Detection Name: Not reported
Decode for TCONS_KEY: Single Wall Steel
Decode for PCONS_KEY: Other
Decode for PSYS_KEY: Unknown

Tank Id: A1
Tank Status: Current
Installed Date: 08/01/1990
Perm Close Date: Not reported
Product Name: Diesel
Tank Capacity: 2500
Root Tank Id: Not reported
Main Tank: No
Compartment Tank: No
Manifold Tank: 0
Commercial: Yes
Regulated: Yes
Other CP Tank: Not reported
Overfill Protection Name: Ball Float Valve
Spill Protection Name: Catchment Basin
Leak Detection Name: Not reported
Decode for TCONS_KEY: Single Wall FRP
Decode for PCONS_KEY: Single Wall FRP
Decode for PSYS_KEY: Unknown

N88 **LANCE LUMBER COMPANY**
NNW **414 N. PINE ST**
1/4-1/2 **HENDERSONVILLE, NC 28792**
0.319 mi.
1685 ft. **Site 3 of 3 in cluster N**

LUST **S128647590**
N/A

Relative:
Higher

LUST:

Actual:
2113 ft.

Name: LANCE LUMBER COMPANY
Address: 414 N. PINE ST
City,State,Zip: HENDERSONVILLE, NC 28792
Facility ID: 00-0-0000013161
UST Number: AS-1087
Incident Number: 11645
Source Type: 3
Date Reported: 10/07/1993
Closure Request: Not reported
Close Out: 07/25/2023
Level Of Soil Cleanup Achieved: S2
Of Supply Wells: Not reported
Commercial/NonCommercial UST Site: C
Risk Classification: L

Map ID
Direction
Distance
Elevation

MAP FINDINGS

Site

Database(s)

EDR ID Number
EPA ID Number

LANCE LUMBER COMPANY (Continued)

S128647590

Risk Class Based On Review: L
Corrective Action Plan Type: Not reported
NOV Issue Date: Not reported
Site Priority: 20 E
Phase Of LSA Req: Not reported
Site Risk Reason: Not reported
Land Use: IND
MTBE: Not reported
MTBE1: U
Flag: 1
Flag1: 0
LUR Filed: 07/17/2023
GPS Confirmed: 69
Current Status: C
RBCA GW: G2
PETOPT: 3
RPL: False
CD Num: 0
Reel Num: 0
RPOW: False
RPOP: False
Error Flag: 0
Error Code: Not reported
Valid: False
Testlat: Not reported
Regional Officer Project Mgr: MC
Company: YOUNGBLOOD OIL COMPANY
Telephone: Not reported
5 Min Quad: Not reported

LUST:
ERR Type: Not reported
UST Number: AS-1087
Facility Id: 11645
Date Occurred: 1993-10-07 00:00:00
Date Reported: 1994-02-03 00:00:00
Owner/Operator: VIC JONES
Ownership: 4
Operation Type: 5
Type: 3
Location: 1
Priority Update: 1998-04-15 00:00:00
Wells Affected Y/N: Not reported
Samples Include: 0
7#5 Minute Quad: Not reported
5 Minute Quad: Not reported
Pirf/Min Soil: Not reported
Release Code: Not reported
Source Code: Pirf
Err Type: Not reported
Cause: Not reported
Source: Not reported
UST Number: Not reported

LUST:
Incident Number: 11645
Last Modified: 7/25/2023

Map ID
Direction
Distance
Elevation

MAP FINDINGS

Site

Database(s)

EDR ID Number
EPA ID Number

LANCE LUMBER COMPANY (Continued)

S128647590

Incident Phase: CO
NOV Issued: Not reported
NORR Issued: 4/26/2022
45 Day Report: Not reported
Public Meeting Held: Not reported
SOC Signed: Not reported
Reclassification Report: Not reported
RS Designation: Not reported
Closure Request Date: Not reported
Close-out Report: Not reported

**89
NW
1/4-1/2
0.322 mi.
1701 ft.**

**AGUDAS ISRAEL CONGREGATION
328 NORTH KING ST.
HENDERSONVILLE, NC**

**LUST TRUST S105218543
N/A**

**Relative:
Higher**

LUST TRUST:

**Actual:
2127 ft.**

Name: AGUDAS ISRAEL CONGREGATION
Address: 328 NORTH KING ST.
City,State,Zip: HENDERSONVILLE, NC
Facility ID: Not reported
Site ID: 10100
Site Note: Site closed
Site Eligible?: True
Commercial Find: 100% Non-Commercial
Priority Rank: Low
Deductable Amount: 0
3rd Party Deductable Amt: 0
Sum 3rd Party Amt Applied: 0

**U90
WNW
1/4-1/2
0.327 mi.
1729 ft.**

**101 NORTH CHURCH STREET
101 NORTH CHURCH STREET
HENDERSONVILLE, NC 28792**

**LUST S121974118
ASBESTOS N/A**

Site 4 of 6 in cluster U

**Relative:
Higher**

LUST:

**Actual:
2122 ft.**

Name: 101 NORTH CHURCH STREET
Address: 101 NORTH CHURCH STREET
City,State,Zip: HENDERSONVILLE, NC 28792
Facility ID: Not reported
UST Number: AS-4554
Incident Number: 41598
Source Type: 3
Date Reported: 03/16/2018
Closure Request: Not reported
Close Out: 10/05/2018
Level Of Soil Cleanup Achieved: S3
Of Supply Wells: 0
Commercial/NonCommercial UST Site: C
Risk Classification: L
Risk Class Based On Review: L
Corrective Action Plan Type: Not reported
NOV Issue Date: Not reported

Map ID
Direction
Distance
Elevation

MAP FINDINGS

Site

Database(s)

EDR ID Number
EPA ID Number

101 NORTH CHURCH STREET (Continued)

S121974118

Site Priority:	Not reported
Phase Of LSA Req:	Not reported
Site Risk Reason:	Not reported
Land Use:	IND
MTBE:	0
MTBE1:	U
Flag:	0
Flag1:	0
LUR Filed:	08/08/2018
GPS Confirmed:	50
Current Status:	A
RBCA GW:	Not reported
PETOPT:	3
RPL:	True
CD Num:	0
Reel Num:	0
RPOW:	False
RPOP:	False
Error Flag:	0
Error Code:	N
Valid:	False
Testlat:	Not reported
Regional Officer Project Mgr:	DPM
Company:	PULLIAM JUSTUS PARTNERS, LLC
Telephone:	8286915500
5 Min Quad:	Not reported

LUST:

ERR Type:	Not reported
UST Number:	AS-4554
Facility Id:	41598
Date Occurred:	2018-02-01 00:00:00
Date Reported:	2018-03-16 00:00:00
Owner/Operator:	Not reported
Ownership:	3
Operation Type:	6
Type:	3
Location:	1
Priority Update:	Not reported
Wells Affected Y/N:	N
Samples Include:	Not reported
7#5 Minute Quad:	Y
5 Minute Quad:	Not reported
Pirf/Min Soil:	Not reported
Release Code:	Not reported
Source Code:	Not reported
Err Type:	4
Cause:	3
Source:	A
UST Number:	P

LUST:

Incident Number:	41598
Last Modified:	10/5/2018
Incident Phase:	CO
NOV Issued:	Not reported
NORR Issued:	Not reported

Map ID
Direction
Distance
Elevation

MAP FINDINGS

Site

Database(s)

EDR ID Number
EPA ID Number

101 NORTH CHURCH STREET (Continued)

S121974118

45 Day Report:	Not reported
Public Meeting Held:	Not reported
SOC Signed:	Not reported
Reclassification Report:	Not reported
RS Designation:	Not reported
Closure Request Date:	Not reported
Close-out Report:	Not reported

ASBESTOS:

Name:	LAMPLEY BUILDING & COFFEE SHOP
Address:	101 N. CHURCH ST.
City,State,Zip:	HENDERSONVILLE, NC
Permit Number:	NC27962
NESHAP Number:	54182
Contractor:	A.G.E. LLC
Owner Name:	Pulliam Justus Partners LLC
Phone:	(828) 691-5500
Removal Start Date:	11-02-17
Removal End Date:	11-20-17
Demo Start Date:	11-18-17
Demo End Date:	02-28-18
Linear Feet:	300
Square Feet:	10,250
Cubic Feet:	0
Type:	D-R

U91
WNW
1/4-1/2
0.327 mi.
1729 ft.

101 NORTH CHURCH STREET
101 NORTH CHURCH STREET
HENDERSONVILLE, NC 28792

UST FINDER RELEASE **1028911374**
N/A

Site 5 of 6 in cluster U

Relative:
Higher

UST FINDER RELEASE:

Actual:
2122 ft.

Object ID:	269573
Facility ID:	Not reported
Lust ID:	NC15662
Name:	101 NORTH CHURCH STREET
Address:	101 NORTH CHURCH STREET
City,State,Zip:	HENDERSONVILLE, NC 28792
Address Match Type:	Not reported
Reported Date:	2018/03/16 15:59:59+00
Status:	No Further Action
Substance:	Not reported
Population within 1500ft:	426
Domestic Wells within 1500ft:	0
Land Use:	Developed, High Intensity
Within SPA:	No
SPA PWS Facility ID:	Not reported
SPA Water Type:	Not reported
SPA Facility Type:	Not reported
SPA HUC12:	Not reported
Within WHPA:	No
WHPA PWS Facility ID:	Not reported
WHPA Water Type:	Not reported
WHPA Facility Type:	Not reported
WHPA HUC12:	Not reported

Map ID
Direction
Distance
Elevation

MAP FINDINGS

Site

Database(s)

EDR ID Number
EPA ID Number

101 NORTH CHURCH STREET (Continued)

1028911374

Within 100yr Floodplain: No
Tribe: Not reported
EPA Region: 4
NFA Letter 1: Not reported
NFA Letter 2: Not reported
NFA Letter 3: Not reported
NFA Letter 4: Not reported
Closed With Residual Contaminate: Not reported
Coordinate Source: State
X Coord: -82.46117
Y Coord: 35.31449
Latitude: 35.3144899999999
Longitude: -82.4611699999999

V92 **AUTO BELL CAR WASH**
SSE **880 SPARTANBURG HWY**
1/4-1/2 **HENDERSONVILLE, NC 28739**
0.328 mi.
1734 ft. **Site 1 of 4 in cluster V**

UST FINDER **1028510015**
UST FINDER RELEASE **N/A**

Relative: UST FINDER:
Higher Object ID: 593524
Facility ID: NC00-0-0000017835
Actual: Name: AUTO BELL CAR WASH
2121 ft. Address: 880 SPARTANBURG HWY
City,State,Zip: HENDERSONVILLE, NC 28739
Address Match Type: PointAddress
Open USTs: 0
Closed USTs: 3
TOS USTs: 0
Population 1500ft: 368
Private Wells 1500ft: 1
Within 100yr Floodplain: No
Land Use: Developed, High Intensity
Within SPA: No
SPA PWS Facility ID: Not reported
SPA Water Type: Not reported
SPA Facility Type: Not reported
SPA HUC12: Not reported
Within WHPA: No
WHPA PWS Facility ID: Not reported
WHPA Water Type: Not reported
WHPA Facility Type: Not reported
WHPA HUC12: Not reported
Facility Status: Closed UST(s)
Date of Last Inspection: Not reported
EPA Region: 4
Tribe: Not reported
Coordinate Source: Geocode
X Coord: -82.449799
Y Coord: 35.3060820000001
Latitude: 35.306082
Longitude: -82.449799

UST FINDER:
Object ID: 1354035
Facility ID: NC00-0-0000017835
Tank ID: NC00-0-0000017835_1

Map ID
Direction
Distance
Elevation

MAP FINDINGS

Site

Database(s)

EDR ID Number
EPA ID Number

AUTO BELL CAR WASH (Continued)

1028510015

Tank Status: Closed
Installation Date: 1981/04/12 16:00:00+00
Removal Date: 1992/08/30 15:59:59+00
Tank Capacity: 8000
Substances: Gasoline, Gas Mix
Tank Wall Type: Single

Object ID: 1354036
Facility ID: NC00-0-0000017835
Tank ID: NC00-0-0000017835_2
Tank Status: Closed
Installation Date: 1981/04/12 16:00:00+00
Removal Date: 1992/08/30 15:59:59+00
Tank Capacity: 8000
Substances: Gasoline, Gas Mix
Tank Wall Type: Single

Object ID: 1354037
Facility ID: NC00-0-0000017835
Tank ID: NC00-0-0000017835_3
Tank Status: Closed
Installation Date: 1981/04/12 16:00:00+00
Removal Date: 1992/08/30 15:59:59+00
Tank Capacity: 6000
Substances: Diesel
Tank Wall Type: Single

UST FINDER RELEASE:

Object ID: 269625
Facility ID: NC00-0-0000017835
Lust ID: NC7199
Name: AUTO BELL CAR WASH
Address: 880 SPARTANBURG HWY
City,State,Zip: HENDERSONVILLE, NC 0
Address Match Type: PointAddress
Reported Date: Not reported
Status: No Further Action
Substance: Not reported
Population within 1500ft: 367
Domestic Wells within 1500ft: 1
Land Use: Developed, High Intensity
Within SPA: No
SPA PWS Facility ID: Not reported
SPA Water Type: Not reported
SPA Facility Type: Not reported
SPA HUC12: Not reported
Within WHPA: No
WHPA PWS Facility ID: Not reported
WHPA Water Type: Not reported
WHPA Facility Type: Not reported
WHPA HUC12: Not reported
Within 100yr Floodplain: No
Tribe: Not reported
EPA Region: 4
NFA Letter 1: Not reported
NFA Letter 2: Not reported

Map ID
Direction
Distance
Elevation

MAP FINDINGS

Site

Database(s)

EDR ID Number
EPA ID Number

AUTO BELL CAR WASH (Continued)

1028510015

NFA Letter 3: Not reported
NFA Letter 4: Not reported
Closed With Residual Contaminate: Not reported
Coordinate Source: Geocode
X Coord: -82.4498
Y Coord: 35.3060800000001
Latitude: 35.30608
Longitude: -82.4497999999999

V93
SSE
1/4-1/2
0.328 mi.
1734 ft.

AUTO BELL CAR WASH
880 SPARTANBURG HWY
HENDERSONVILLE, NC

IMD S127488306
N/A

Site 2 of 4 in cluster V

Relative:
Higher

Actual:
2121 ft.

IMD:
Facility ID: 00-0-0000017835
Name: AUTO BELL CAR WASH
Address: 880 SPARTANBURG HWY
City,State,Zip: HENDERSONVILLE, NC
Date Occurred: Not reported
Submit Date: Not reported
Incident Desc: Not reported
Operator: Not reported
UST ID: AS-2182
Incident ID: Not reported
Initials of UST Regional Contact: Not reported
Regional Office: ASH
Responsible Party/Company Name: Not reported
Ownership: Not reported
Responsible Party Contact Name: Not reported
Operation: Not reported
Responsible Party Mailing Address: Not reported
Responsible Party City,State,Zip: NC
Ownership: Not reported
Operation Type: Not reported
Responsible Party County: Not reported
Source: Not reported
Type: Not reported
Location: Not reported
Petroleum Type: Not reported
Date Incident Reported: 1992-10-20 00:00:00
Whether Tank is Commercial or Non Commercial: COMMERCIAL
Site Priority: Not reported
Whether Tank is Regulated: REGULATED
Priority Update: Not reported
Notice of Regulatory Requirement: Not reported
Wells Affected: Not reported
Notice of Violation: Not reported
Phase 1 or Phase 2: Not reported
Num Affected: Not reported
Site Priority: Not reported
Location: Not reported
Current Risk Condition: Not reported
Sampled By: Not reported
Samples Include: Not reported
Initial reported risk of incident (never changes): L
7.5 Min Quad: Not reported

Map ID
Direction
Distance
Elevation

MAP FINDINGS

Site

Database(s)

EDR ID Number
EPA ID Number

AUTO BELL CAR WASH (Continued)

S127488306

5 Min Quad:	Not reported
Intermediate Condition Present:	Not reported
Latitude:	0
Longitude:	0
Use of Land, Industrial:	Not reported
Corrective Action Plan Selected - up to 5:	Not reported
RBCA:	Not reported
Date Close Review Requested From RP or Owner:	Not reported
Date Case Closed:	1992-10-20 00:00:00
Extent of Contamination:	None
Number of Supply Wells Located on Property:	0
MTBE in Well Y/N/U Yes, No or Unknown:	0
Facility Phone Number:	Not reported
MTBE in Groundwater Y/N/U Yes, No or Unknown:	U
Date Land Use Restriction Filed:	Not reported
Date Cleanup Initiated:	1992-10-20 00:00:00
Record Status:	ARCHIVED RECORD
RBCA GW Codes:	Not reported
RBCA GW:	Not reported
Pollutant Type Present:	Not reported
Reference Number for Media Disk for Archived Record:	22
RP Owner?:	False
RP Operator?:	False
RP Landowner?:	False
Comments:	2-8k gas, 1-6k diesel, clean closure, nfa ltr sent 10/20/1992
GW Contam:	Not reported
Soil Contam:	Not reported
Contact Phone:	Not reported
Owner Company:	Not reported
Operator Address:	Not reported
Operator City,State,Zip:	Not reported
Operator County:	Not reported
Material:	Not reported
Qty Lost 1:	Not reported
Qty Recovered 1:	Not reported
Setting:	Not reported
Risk Site:	Not reported
Priority Code:	Not reported
Dem Contact:	Not reported
Wells Contam:	Not reported
Latitude Number:	Not reported
Longitude Number:	Not reported
Latitude Decimal:	Not reported
Longitude Decimal:	Not reported
GPS:	Not reported
Agency:	Not reported

94
SSE
1/4-1/2
0.340 mi.
1795 ft.

ENMARK 250
845 SPARTANBURG HWY
HENDERSONVILLE, NC 28792

LUST S125804687
N/A

Relative:
Higher

LUST:

Actual:
2115 ft.

Name:	ENMARK 250
Address:	845 SPARTANBURG HWY
City,State,Zip:	HENDERSONVILLE, NC 28792
Facility ID:	00-0-0000010125

Map ID
Direction
Distance
Elevation

MAP FINDINGS

Site

Database(s)

EDR ID Number
EPA ID Number

ENMARK 250 (Continued)

S125804687

UST Number: AS-4693
Incident Number: 41700
Source Type: 3
Date Reported: 09/26/2019
Closure Request: Not reported
Close Out: 06/17/2020
Level Of Soil Cleanup Achieved: S2
Of Supply Wells: 0
Commercial/NonCommercial UST Site: C
Risk Classification: L
Risk Class Based On Review: L
Corrective Action Plan Type: Not reported
NOV Issue Date: Not reported
Site Priority: Not reported
Phase Of LSA Req: 1
Site Risk Reason: Not reported
Land Use: Not reported
MTBE: 0
MTBE1: Y
Flag: 0
Flag1: 0
LUR Filed: 05/13/2020
GPS Confirmed: 32
Current Status: C
RBCA GW: G2
PETOPT: 3
RPL: True
CD Num: 0
Reel Num: 0
RPOW: True
RPOP: True
Error Flag: 0
Error Code: N
Valid: False
Testlat: Not reported
Regional Officer Project Mgr: MES
Company: Enmark Stations, Inc.
Telephone: Not reported
5 Min Quad: Not reported

LUST:

ERR Type: Not reported
UST Number: AS-4693
Facility Id: 41700
Date Occurred: 2019-09-26 00:00:00
Date Reported: Not reported
Owner/Operator: Not reported
Ownership: 4
Operation Type: 6
Type: 3
Location: 1
Priority Update: Not reported
Wells Affected Y/N: N
Samples Include: Not reported
7#5 Minute Quad: Y
5 Minute Quad: Not reported
Pirf/Min Soil: Not reported
Release Code: Not reported

Map ID
Direction
Distance
Elevation

MAP FINDINGS

Site

Database(s)

EDR ID Number
EPA ID Number

ENMARK 250 (Continued)

S125804687

Source Code: Not reported
Err Type: 2
Cause: 7
Source: A
UST Number: P

LUST:

Incident Number: 41700
Last Modified: 6/17/2020
Incident Phase: CO
NOV Issued: Not reported
NORR Issued: Not reported
45 Day Report: Not reported
Public Meeting Held: Not reported
SOC Signed: Not reported
Reclassification Report: Not reported
RS Designation: Not reported
Closure Request Date: Not reported
Close-out Report: Not reported

W95
South
1/4-1/2
0.347 mi.
1830 ft.

SPEEDWAY #7916
707 SPARTENBURG HWY
HENDERSONVILLE, NC

UST FINDER 1028503586
UST FINDER RELEASE N/A

Site 1 of 2 in cluster W

Relative:
Higher

Actual:
2099 ft.

UST FINDER:
Object ID: 593527
Facility ID: NC00-0-0000010382
Name: SPEEDWAY #7916
Address: 707 SPARTENBURG HWY
City,State,Zip: HENDERSONVILLE, NC
Address Match Type: Not reported
Open USTs: 3
Closed USTs: 6
TOS USTs: 0
Population 1500ft: 331
Private Wells 1500ft: 1
Within 100yr Floodplain: No
Land Use: Developed, High Intensity
Within SPA: No
SPA PWS Facility ID: Not reported
SPA Water Type: Not reported
SPA Facility Type: Not reported
SPA HUC12: Not reported
Within WHPA: No
WHPA PWS Facility ID: Not reported
WHPA Water Type: Not reported
WHPA Facility Type: Not reported
WHPA HUC12: Not reported
Facility Status: Open UST(s)
Date of Last Inspection: Not reported
EPA Region: 4
Tribe: Not reported
Coordinate Source: State
X Coord: -82.453904

Map ID
Direction
Distance
Elevation

MAP FINDINGS

Site

Database(s)

EDR ID Number
EPA ID Number

SPEEDWAY #7916 (Continued)

1028503586

Y Coord: 35.3063710000001
Latitude: 35.306371
Longitude: -82.453904

UST FINDER:

Object ID: 1329810
Facility ID: NC00-0-0000010382
Tank ID: NC00-0-0000010382_1
Tank Status: Closed
Installation Date: 1981/05/07 16:00:00+00
Removal Date: 2000/06/26 15:59:59+00
Tank Capacity: 12037
Substances: Gasoline, Gas Mix
Tank Wall Type: Single

Object ID: 1329811
Facility ID: NC00-0-0000010382
Tank ID: NC00-0-0000010382_2
Tank Status: Closed
Installation Date: 1981/05/07 16:00:00+00
Removal Date: 2000/06/26 15:59:59+00
Tank Capacity: 12037
Substances: Gasoline, Gas Mix
Tank Wall Type: Single

Object ID: 1329812
Facility ID: NC00-0-0000010382
Tank ID: NC00-0-0000010382_3
Tank Status: Closed
Installation Date: 1981/05/07 16:00:00+00
Removal Date: 2000/06/26 15:59:59+00
Tank Capacity: 10004
Substances: Gasoline, Gas Mix
Tank Wall Type: Single

Object ID: 1329813
Facility ID: NC00-0-0000010382
Tank ID: NC00-0-0000010382_4
Tank Status: Closed
Installation Date: 1981/05/07 16:00:00+00
Removal Date: 2000/06/26 15:59:59+00
Tank Capacity: 10004
Substances: Kerosene, Kero Mix
Tank Wall Type: Single

Object ID: 1329814
Facility ID: NC00-0-0000010382
Tank ID: NC00-0-0000010382_5
Tank Status: Closed
Installation Date: 1974/05/09 16:00:00+00
Removal Date: 2000/06/26 15:59:59+00
Tank Capacity: 8023
Substances: Diesel
Tank Wall Type: Single

Object ID: 1329815
Facility ID: NC00-0-0000010382
Tank ID: NC00-0-0000010382_6

Map ID
Direction
Distance
Elevation

MAP FINDINGS

Site

Database(s)

EDR ID Number
EPA ID Number

SPEEDWAY #7916 (Continued)

1028503586

Tank Status: Closed
Installation Date: 1974/05/09 16:00:00+00
Removal Date: 2000/06/26 15:59:59+00
Tank Capacity: 8023
Substances: Diesel
Tank Wall Type: Single

Object ID: 1394564
Facility ID: NC00-0-0000010382
Tank ID: NC00-0-0000010382_A1
Tank Status: Open
Installation Date: 2000/07/06 15:59:59+00
Removal Date: Not reported
Tank Capacity: 15000
Substances: Gasoline, Gas Mix
Tank Wall Type: Single

Object ID: 1394565
Facility ID: NC00-0-0000010382
Tank ID: NC00-0-0000010382_A2
Tank Status: Open
Installation Date: 2000/07/06 15:59:59+00
Removal Date: Not reported
Tank Capacity: 12000
Substances: Gasoline, Gas Mix
Tank Wall Type: Single

Object ID: 1394566
Facility ID: NC00-0-0000010382
Tank ID: NC00-0-0000010382_A3
Tank Status: Open
Installation Date: 2000/07/06 15:59:59+00
Removal Date: Not reported
Tank Capacity: 12000
Substances: Gasoline, Gas Mix
Tank Wall Type: Single

UST FINDER RELEASE:

Object ID: 269613
Facility ID: NC00-0-0000010382
Lust ID: NC10713
Name: SPEEDWAY 7916 FORMER SERVCO HENDERSONVILLE
Address: 707 SPARTANBURG HIGHWAY
City,State,Zip: HENDERSONVILLE, NC 0
Address Match Type: Not reported
Reported Date: 2000/08/14 15:59:59+00
Status: No Further Action
Substance: Not reported
Population within 1500ft: 335
Domestic Wells within 1500ft: 1
Land Use: Developed, High Intensity
Within SPA: No
SPA PWS Facility ID: Not reported
SPA Water Type: Not reported
SPA Facility Type: Not reported
SPA HUC12: Not reported

Map ID
Direction
Distance
Elevation

MAP FINDINGS

Site

Database(s)

EDR ID Number
EPA ID Number

SPEEDWAY #7916 (Continued)

1028503586

Within WHPA:	No
WHPA PWS Facility ID:	Not reported
WHPA Water Type:	Not reported
WHPA Facility Type:	Not reported
WHPA HUC12:	Not reported
Within 100yr Floodplain:	No
Tribe:	Not reported
EPA Region:	4
NFA Letter 1:	Not reported
NFA Letter 2:	Not reported
NFA Letter 3:	Not reported
NFA Letter 4:	Not reported
Closed With Residual Contaminate:	Not reported
Coordinate Source:	State
X Coord:	-82.45352
Y Coord:	35.30630000000001
Latitude:	35.3063
Longitude:	-82.45351999999999

W96
South
1/4-1/2
0.347 mi.
1830 ft.

SPEEDWAY 7916
707 SPARTANBURG HIGHWAY
HENDERSONVILLE, NC 28792

LUST
LUST TRUST
INST CONTROL
IMD

S105764102
N/A

Site 2 of 2 in cluster W

Relative:
Higher
Actual:
2099 ft.

LUST:	
Name:	SPEEDWAY 7916
Address:	707 SPARTANBURG HIGHWAY
City,State,Zip:	HENDERSONVILLE, NC 28792
Facility ID:	00-0-0000023558
UST Number:	AS-29320
Incident Number:	48484
Source Type:	3
Date Reported:	05/27/2022
Closure Request:	Not reported
Close Out:	06/07/2022
Level Of Soil Cleanup Achieved:	S3
# Of Supply Wells:	0
Commercial/NonCommercial UST Site:	C
Risk Classification:	L
Risk Class Based On Review:	L
Corrective Action Plan Type:	Not reported
NOV Issue Date:	Not reported
Site Priority:	Not reported
Phase Of LSA Req:	Not reported
Site Risk Reason:	Not reported
Land Use:	IND
MTBE:	0
MTBE1:	U
Flag:	0
Flag1:	Not reported
LUR Filed:	08/29/2017
GPS Confirmed:	51
Current Status:	C
RBCA GW:	G1
PETOPT:	3
RPL:	False
CD Num:	Not reported

Map ID
Direction
Distance
Elevation

MAP FINDINGS

Site

Database(s)

EDR ID Number
EPA ID Number

SPEEDWAY 7916 (Continued)

S105764102

Reel Num: Not reported
RPOW: False
RPOP: True
Error Flag: Not reported
Error Code: N
Valid: False
Testlat: Not reported
Regional Officer Project Mgr: dpm
Company: Not reported
Telephone: 9378643000
5 Min Quad: Not reported

LUST:

ERR Type: Not reported
UST Number: Not reported
Facility Id: 48484
Date Occurred: 2022-04-14 00:00:00
Date Reported: Not reported
Owner/Operator: Not reported
Ownership: 4
Operation Type: 6
Type: 3
Location: 1
Priority Update: Not reported
Wells Affected Y/N: N
Samples Include: Not reported
7#5 Minute Quad: Y
5 Minute Quad: Not reported
Pirf/Min Soil: Not reported
Release Code: Not reported
Source Code: Not reported
Err Type: 7
Cause: Not reported
Source: A
UST Number: 2

LUST:

Incident Number: 48484
Last Modified: 6/9/2022
Incident Phase: CO
NOV Issued: Not reported
NORR Issued: Not reported
45 Day Report: Not reported
Public Meeting Held: Not reported
SOC Signed: Not reported
Reclassification Report: Not reported
RS Designation: Not reported
Closure Request Date: Not reported
Close-out Report: Not reported

Name: SPEEDWAY 7916 FORMER SERVCO HENDERSONVILLE
Address: 707 SPARTANBURG HIGHWAY
City,State,Zip: HENDERSONVILLE, NC 28792
Facility ID: 00-0-0000010382
UST Number: AS-1894
Incident Number: 22240

Map ID
Direction
Distance
Elevation

MAP FINDINGS

Site

Database(s)

EDR ID Number
EPA ID Number

SPEEDWAY 7916 (Continued)

S105764102

Source Type: 3
Date Reported: 08/14/2000
Closure Request: Not reported
Close Out: 09/29/2017
Level Of Soil Cleanup Achieved: S2
Of Supply Wells: 0
Commercial/NonCommercial UST Site: C
Risk Classification: L
Risk Class Based On Review: L
Corrective Action Plan Type: V
NOV Issue Date: Not reported
Site Priority: L
Phase Of LSA Req: 1
Site Risk Reason: FG
Land Use: IND
MTBE: 0
MTBE1: U
Flag: 0
Flag1: 0
LUR Filed: 08/29/2017
GPS Confirmed: 51
Current Status: C
RBCA GW: G1
PETOPT: 3
RPL: False
CD Num: 0
Reel Num: 0
RPOW: True
RPOP: False
Error Flag: 0
Error Code: Not reported
Valid: False
Testlat: Not reported
Regional Officer Project Mgr: DPM
Company: SPEEDWAY LLC
Telephone: 0000000000
5 Min Quad: Not reported

LUST:

ERR Type: Not reported
UST Number: AS-1894
Facility Id: 22240
Date Occurred: 2000-06-26 00:00:00
Date Reported: Not reported
Owner/Operator: Not reported
Ownership: Not reported
Operation Type: Not reported
Type: Not reported
Location: Not reported
Priority Update: Not reported
Wells Affected Y/N: Not reported
Samples Include: Not reported
7#5 Minute Quad: Not reported
5 Minute Quad: Not reported
Pirf/Min Soil: Not reported
Release Code: Not reported
Source Code: Not reported
Err Type: Not reported

Map ID
Direction
Distance
Elevation

MAP FINDINGS

Site

Database(s)

EDR ID Number
EPA ID Number

SPEEDWAY 7916 (Continued)

S105764102

Cause: Not reported
Source: Not reported
UST Number: Not reported

LUST:

Incident Number: 22240
Last Modified: 9/29/2017
Incident Phase: CO
NOV Issued: Not reported
NORR Issued: Not reported
45 Day Report: Not reported
Public Meeting Held: Not reported
SOC Signed: Not reported
Reclassification Report: Not reported
RS Designation: Not reported
Closure Request Date: Not reported
Close-out Report: Not reported

LUST TRUST:

Name: SERVCO (707 SPARTANBURG HIGHWAY)
Address: 707 SPARTANBURG HIGHWAY
City,State,Zip: HENDERSONVILLE, NC
Facility ID: 0-010382
Site ID: 22240
Site Note: Wilco Hess merged into Speedway LLC 1/1/16
Site Eligible?: True
Commercial Find: 100% Commercial
Priority Rank: Not reported
Deductable Amount: 20000
3rd Party Deductable Amt: 0
Sum 3rd Party Amt Applied: 0

INST CONTROL:

Name: SPEEDWAY 7916 FORMER SERVCO HENDERSONVILLE
Address: 707 SPARTANBURG HIGHWAY
City,State,Zip: HENDERSONVILLE, NC
Project Number: AS-1894
Object ID: Not reported
DWM Contact: Asheville Regional Office (828) 296-4500
DWM Program: Underground Storage Tank Section
Project Status: No Further Action
COC: Multi COC
Contamination Source: UST System
Received Date: 2017-08-28 00:00:00
Restricted Media: Groundwater Only
Allowed Use: Media Restrictions Only
Certification: None
Plant Reception Date: Not reported
Instrument Status: Effective
Deed BK: Not reported
Deed PG: Not reported
Plat BK: Not reported
Plat PG: Not reported
Instrument: Notice and Restriction
Deed: Not reported

Map ID
Direction
Distance
Elevation

MAP FINDINGS

Site

Database(s)

EDR ID Number
EPA ID Number

SPEEDWAY 7916 (Continued)

S105764102

Deed Date: Recorded 8-28-2017
Plat: Not reported
Plat Date: Not reported
X Coord: 969874.21225
Y Coord: 584325.71081

IMD:

Facility ID: 22240
Name: SERVCO HENDERSONVILLE
Address: 707 SPARTANBURG HIGHWAY
City,State,Zip: HENDERSONVILLE, NC
Date Occurred: 6/26/2000
Submit Date: 8/14/2000
Incident Desc: Not reported
Operator: RICK SMITH
UST ID: Not reported
Incident ID: Not reported
Initials of UST Regional Contact: Not reported
Regional Office: Not reported
Responsible Party/Company Name: Not reported
Ownership: Not reported
Responsible Party Contact Name: Not reported
Operation: Not reported
Responsible Party Mailing Address: Not reported
Responsible Party City,State,Zip: Not reported
Ownership: Not reported
Operation Type: Not reported
Responsible Party County: Not reported
Source: Leak-underground
Type: GASOLINE/DIESEL
Location: Not reported
Petroleum Type: Not reported
Date Incident Reported: Not reported
Whether Tank is Commercial or Non Commercial: Not reported
Site Priority: Not reported
Whether Tank is Regulated: Not reported
Priority Update: Not reported
Notice of Regulatory Requirement: Not reported
Wells Affected: Not reported
Notice of Violation: Not reported
Phase 1 or Phase 2: Not reported
Num Affected: Not reported
Site Priority: Not reported
Location: Not reported
Current Risk Condition: Not reported
Sampled By: Not reported
Samples Include: Not reported
Initial reported risk of incident (never changes): Not reported
7.5 Min Quad: Not reported
5 Min Quad: Not reported
Intermediate Condition Present: Not reported
Latitude: 35.30611111
Longitude: -82.45083333
Use of Land, Industrial: Not reported
Corrective Action Plan Selected - up to 5: Not reported
RBCA: Not reported
Date Close Review Requested From RP or Owner: Not reported

Map ID
Direction
Distance
Elevation

MAP FINDINGS

Site

Database(s)

EDR ID Number
EPA ID Number

SPEEDWAY 7916 (Continued)

S105764102

Date Case Closed:	Not reported
Extent of Contamination:	Not reported
Number of Supply Wells Located on Property:	Not reported
MTBE in Well Y/N/U Yes, No or Unknown:	Not reported
Facility Phone Number:	Not reported
MTBE in Groundwater Y/N/U Yes, No or Unknown:	Not reported
Date Land Use Restriction Filed:	Not reported
Date Cleanup Initiated:	Not reported
Record Status:	Not reported
RBCA GW Codes:	Not reported
RBCA GW:	Not reported
Pollutant Type Present:	Not reported
Reference Number for Media Disk for Archived Record:	Not reported
RP Owner?:	Not reported
RP Operator?:	Not reported
RP Landowner?:	Not reported
Comments:	Not reported
GW Contam:	No Groundwater Contamination detected
Soil Contam:	Yes
Contact Phone:	7049822197
Owner Company:	SERVICE DISTRIBUTING COMPANY
Operator Address:	1024 NORTH SECOND STREET
Operator City,State,Zip:	ALBEMARLE, NC 28001-
Operator County:	STANL
Material:	Not reported
Qty Lost 1:	Not reported
Qty Recovered 1:	Not reported
Setting:	Not reported
Risk Site:	I
Priority Code:	Not reported
Dem Contact:	DPM
Wells Contam:	Not reported
Latitude Number:	351822
Longitude Number:	822703
Latitude Decimal:	35.3061111111111
Longitude Decimal:	82.4508333333333
GPS:	NOD
Agency:	DWM

Status:

Facility ID:	22240
Last Modified:	2017-09-29 00:00:00
Incident Phase:	CO
NOV Issued:	Not reported
NORR Issued:	Not reported
45 Day Report:	Not reported
Public Meeting Held:	Not reported
Corrective Action Planned:	Not reported
SOC Sighned:	Not reported
Reclassification Report:	Not reported
RS Designation:	Not reported
Closure Request Date:	Not reported
Close-out Report:	Not reported

Map ID
Direction
Distance
Elevation

MAP FINDINGS

Site

Database(s)

EDR ID Number
EPA ID Number

V97
SSE
1/4-1/2
0.347 mi.
1833 ft.
HIGHWAY 176 EXXON
851 SPARTANBURG HIGHWAY
HENDERSONVILLE, NC 28739
Site 3 of 4 in cluster V

UST FINDER
UST FINDER RELEASE
1028509715
N/A

Relative:
Higher

Actual:
2120 ft.

UST FINDER:
Object ID: 593523
Facility ID: NC00-0-0000017487
Name: HIGHWAY 176 EXXON
Address: 851 SPARTANBURG HIGHWAY
City,State,Zip: HENDERSONVILLE, NC 28739
Address Match Type: PointAddress
Open USTs: 0
Closed USTs: 4
TOS USTs: 0
Population 1500ft: 368
Private Wells 1500ft: 1
Within 100yr Floodplain: No
Land Use: Developed, High Intensity
Within SPA: No
SPA PWS Facility ID: Not reported
SPA Water Type: Not reported
SPA Facility Type: Not reported
SPA HUC12: Not reported
Within WHPA: No
WHPA PWS Facility ID: Not reported
WHPA Water Type: Not reported
WHPA Facility Type: Not reported
WHPA HUC12: Not reported
Facility Status: Closed UST(s)
Date of Last Inspection: Not reported
EPA Region: 4
Tribe: Not reported
Coordinate Source: Geocode
X Coord: -82.450135
Y Coord: 35.30607
Latitude: 35.30607
Longitude: -82.450135

UST FINDER:
Object ID: 1340381
Facility ID: NC00-0-0000017487
Tank ID: NC00-0-0000017487_1
Tank Status: Closed
Installation Date: 1972/04/25 16:00:00+00
Removal Date: 1994/11/30 15:59:59+00
Tank Capacity: 4000
Substances: Gasoline, Gas Mix
Tank Wall Type: Single

Object ID: 1340382
Facility ID: NC00-0-0000017487
Tank ID: NC00-0-0000017487_2
Tank Status: Closed
Installation Date: 1972/04/25 16:00:00+00
Removal Date: 1994/11/30 15:59:59+00
Tank Capacity: 6000
Substances: Gasoline, Gas Mix
Tank Wall Type: Single

Map ID
Direction
Distance
Elevation

MAP FINDINGS

Site

Database(s)

EDR ID Number
EPA ID Number

HIGHWAY 176 EXXON (Continued)

1028509715

Object ID: 1340877
Facility ID: NC00-0-0000017487
Tank ID: NC00-0-0000017487_4
Tank Status: Closed
Installation Date: 1982/09/23 16:00:00+00
Removal Date: 1994/12/31 15:59:59+00
Tank Capacity: 550
Substances: Diesel
Tank Wall Type: Single

Object ID: 1340878
Facility ID: NC00-0-0000017487
Tank ID: NC00-0-0000017487_3
Tank Status: Closed
Installation Date: 1976/04/23 16:00:00+00
Removal Date: 1994/12/31 15:59:59+00
Tank Capacity: 6000
Substances: Gasoline, Gas Mix
Tank Wall Type: Single

UST FINDER RELEASE:

Object ID: 269624
Facility ID: NC00-0-0000017487
Lust ID: NC7351
Name: HIGHWAY 176 EXXON
Address: 851 SPARTANBURG HIGHWAY
City,State,Zip: HENDERSONVILLE, NC 0
Address Match Type: Not reported
Reported Date: 1989/02/02 16:00:00+00
Status: Open
Substance: Not reported
Population within 1500ft: 378
Domestic Wells within 1500ft: 1
Land Use: Developed, High Intensity
Within SPA: No
SPA PWS Facility ID: Not reported
SPA Water Type: Not reported
SPA Facility Type: Not reported
SPA HUC12: Not reported
Within WHPA: No
WHPA PWS Facility ID: Not reported
WHPA Water Type: Not reported
WHPA Facility Type: Not reported
WHPA HUC12: Not reported
Within 100yr Floodplain: No
Tribe: Not reported
EPA Region: 4
NFA Letter 1: Not reported
NFA Letter 2: Not reported
NFA Letter 3: Not reported
NFA Letter 4: Not reported
Closed With Residual Contaminate: Not reported
Coordinate Source: State
X Coord: -82.45055999999999
Y Coord: 35.30583000000001
Latitude: 35.30583

Map ID
Direction
Distance
Elevation

MAP FINDINGS

Site

Database(s)

EDR ID Number
EPA ID Number

HIGHWAY 176 EXXON (Continued)

1028509715

Longitude: -82.4505599999999

V98
SSE
1/4-1/2
0.347 mi.
1833 ft.

HIGHWAY 176 EXXON
851 SPARTANBURG HIGHWAY
HENDERSONVILLE, NC 28739

Site 4 of 4 in cluster V

LUST **U003136671**
UST **N/A**
IMD

Financial Assurance

Relative:
Higher
Actual:
2120 ft.

LUST:

Name: HIGHWAY 176 EXXON
Address: 851 SPARTANBURG HIGHWAY
City,State,Zip: HENDERSONVILLE, NC
Facility ID: 00-0-0000017487
UST Number: AS-265
Incident Number: 4090
Source Type: 3
Date Reported: 02/02/1989
Closure Request: Not reported
Close Out: 01/02/2024
Level Of Soil Cleanup Achieved: S2
Of Supply Wells: Not reported
Commercial/NonCommercial UST Site: C
Risk Classification: L
Risk Class Based On Review: L
Corrective Action Plan Type: Not reported
NOV Issue Date: Not reported
Site Priority: 60 E
Phase Of LSA Req: Not reported
Site Risk Reason: Not reported
Land Use: IND
MTBE: Not reported
MTBE1: U
Flag: 1
Flag1: 0
LUR Filed: 12/04/2023
GPS Confirmed: 31
Current Status: C
RBCA GW: G2
PETOPT: 3
RPL: False
CD Num: 0
Reel Num: 0
RPOW: False
RPOP: False
Error Flag: 0
Error Code: Not reported
Valid: False
Testlat: Not reported
Regional Officer Project Mgr: STF
Company: BILL MCKIBBIN
Telephone: 704-693-3487
5 Min Quad: Not reported

LUST:

ERR Type: Not reported
UST Number: AS-265
Facility Id: 4090
Date Occurred: 1989-02-02 00:00:00

Map ID
Direction
Distance
Elevation

MAP FINDINGS

Site

Database(s)

EDR ID Number
EPA ID Number

HIGHWAY 176 EXXON (Continued)

U003136671

Date Reported: 1989-04-17 00:00:00
Owner/Operator: BILL MCKIBBIN
Ownership: 4
Operation Type: 6
Type: 3
Location: 1
Priority Update: 1998-04-15 00:00:00
Wells Affected Y/N: N
Samples Include: 0
7#5 Minute Quad: Not reported
5 Minute Quad: Not reported
Pirf/Min Soil: Not reported
Release Code: Not reported
Source Code: Pirf
Err Type: Not reported
Cause: Not reported
Source: Not reported
UST Number: Not reported

LUST:

Incident Number: 4090
Last Modified: 1/2/2024
Incident Phase: CO
NOV Issued: 5/10/1989
NORR Issued: Not reported
45 Day Report: Not reported
Public Meeting Held: Not reported
SOC Signed: Not reported
Reclassification Report: Not reported
RS Designation: Not reported
Closure Request Date: Not reported
Close-out Report: Not reported

UST:

Name: HIGHWAY 176 EXXON
Address: 851 SPARTANBURG HIGHWAY
City,State,Zip: HENDERSONVILLE, NC 28739
Facility Id: 00-0-0000017487
Contact: HENDERSON OIL COMPANY, INC.
Contact Address1: 745 ASHE STREET
Contact Address2: Not reported
Contact City/State/Zip: HENDERSONVILLE, NC 28792-2611
FIPS County Desc: Henderson
Latitude: 35.30577
Longitude: -82.4502

[Click here to access the North Carolina DEQ records for this facility:](#)

Tank Id: 1
Tank Status: Removed
Installed Date: 04/25/1972
Perm Close Date: 11/30/1994
Product Name: Gasoline, Gas Mix
Tank Capacity: 4000

Map ID
Direction
Distance
Elevation

MAP FINDINGS

Site

Database(s)

EDR ID Number
EPA ID Number

HIGHWAY 176 EXXON (Continued)

U003136671

Root Tank Id: Not reported
Main Tank: No
Compartment Tank: No
Manifold Tank: Not reported
Commercial: Yes
Regulated: Yes
Other CP Tank: Not reported
Overfill Protection Name: Unknown
Spill Protection Name: Unknown
Leak Detection Name: Not reported
Decode for TCONS_KEY: Single Wall Steel
Decode for PCONS_KEY: Single Wall Steel
Decode for PSYS_KEY: Unknown

Tank Id: 2
Tank Status: Removed
Installed Date: 04/25/1972
Perm Close Date: 11/30/1994
Product Name: Gasoline, Gas Mix
Tank Capacity: 6000
Root Tank Id: Not reported
Main Tank: No
Compartment Tank: No
Manifold Tank: Not reported
Commercial: Yes
Regulated: Yes
Other CP Tank: Not reported
Overfill Protection Name: Unknown
Spill Protection Name: Unknown
Leak Detection Name: Not reported
Decode for TCONS_KEY: Single Wall Steel
Decode for PCONS_KEY: Single Wall Steel
Decode for PSYS_KEY: Unknown

Tank Id: 3
Tank Status: Removed
Installed Date: 04/23/1976
Perm Close Date: 11/30/1994
Product Name: Gasoline, Gas Mix
Tank Capacity: 6000
Root Tank Id: Not reported
Main Tank: No
Compartment Tank: No
Manifold Tank: Not reported
Commercial: Yes
Regulated: Yes
Other CP Tank: Not reported
Overfill Protection Name: Unknown
Spill Protection Name: Unknown
Leak Detection Name: Not reported
Decode for TCONS_KEY: Single Wall Steel
Decode for PCONS_KEY: Single Wall Steel
Decode for PSYS_KEY: Unknown

Map ID
Direction
Distance
Elevation

MAP FINDINGS

Site

Database(s)

EDR ID Number
EPA ID Number

HIGHWAY 176 EXXON (Continued)

U003136671

Tank Id: 4
Tank Status: Removed
Installed Date: 09/23/1982
Perm Close Date: 11/30/1994
Product Name: Diesel
Tank Capacity: 550
Root Tank Id: Not reported
Main Tank: No
Compartment Tank: No
Manifold Tank: Not reported
Commercial: Yes
Regulated: Yes
Other CP Tank: Not reported
Overfill Protection Name: Unknown
Spill Protection Name: Unknown
Leak Detection Name: Not reported
Decode for TCONS_KEY: Single Wall Steel
Decode for PCONS_KEY: Single Wall Steel
Decode for PSYS_KEY: Unknown

IMD:

Facility ID: 4090
Name: HIGHWAY 176 EXXON
Address: 851 SPARTANBURG HIGHWAY
City,State,Zip: HENDERSONVILLE, NC
Date Occurred: 2/2/1989
Submit Date: 4/17/1989
Incident Desc: WATER WAS FOUND IN TANK.
Operator: HENDERSON OIL COMPANY
UST ID: Not reported
Incident ID: Not reported
Initials of UST Regional Contact: Not reported
Regional Office: Not reported
Responsible Party/Company Name: Not reported
Ownership: 4
Responsible Party Contact Name: Not reported
Operation: 6
Responsible Party Mailing Address: Not reported
Responsible Party City,State,Zip: Not reported
Ownership: Private
Operation Type: Commercial
Responsible Party County: Not reported
Source: Leak-underground
Type: GASOLINE/DIESEL
Location: 1
Petroleum Type: Not reported
Date Incident Reported: Not reported
Whether Tank is Commercial or Non Commercial: Not reported
Site Priority: 60 E
Whether Tank is Regulated: Not reported
Priority Update: 4/15/1998
Notice of Regulatory Requirement: Not reported
Wells Affected: No
Notice of Violation: Not reported
Phase 1 or Phase 2: Not reported
Num Affected: 0
Site Priority: Not reported

Map ID
Direction
Distance
Elevation

MAP FINDINGS

Site

Database(s)

EDR ID Number
EPA ID Number

HIGHWAY 176 EXXON (Continued)

U003136671

Location:	Facility
Current Risk Condition:	Not reported
Sampled By:	Not reported
Samples Include:	Not reported
Initial reported risk of incident (never changes):	Not reported
7.5 Min Quad:	Not reported
5 Min Quad:	Not reported
Intermediate Condition Present:	Not reported
Latitude:	35.30583333
Longitude:	-82.45055555
Use of Land, Industrial:	Not reported
Corrective Action Plan Selected - up to 5:	Not reported
RBCA:	Not reported
Date Close Review Requested From RP or Owner:	Not reported
Date Case Closed:	Not reported
Extent of Contamination:	Not reported
Number of Supply Wells Located on Property:	Not reported
MTBE in Well Y/N/U Yes, No or Unknown:	Not reported
Facility Phone Number:	Not reported
MTBE in Groundwater Y/N/U Yes, No or Unknown:	Not reported
Date Land Use Restriction Filed:	Not reported
Date Cleanup Initiated:	Not reported
Record Status:	Not reported
RBCA GW Codes:	Not reported
RBCA GW:	Not reported
Pollutant Type Present:	Not reported
Reference Number for Media Disk for Archived Record:	Not reported
RP Owner?:	Not reported
RP Operator?:	Not reported
RP Landowner?:	Not reported
Comments:	Not reported
GW Contam:	Yes, Groundwater Contamination has been detected
Soil Contam:	No
Contact Phone:	704-693-3487
Owner Company:	BILL MCKIBBIN
Operator Address:	745 ASH STREET
Operator City,State,Zip:	HENDERSONVILLE, NC 28792-
Operator County:	Not reported
Material:	UNL. GASOLINE
Qty Lost 1:	Not reported
Qty Recovered 1:	UNK
Setting:	3
Risk Site:	L
Priority Code:	L
Dem Contact:	DME
Wells Contam:	Not reported
Latitude Number:	351821
Longitude Number:	822702
Latitude Decimal:	35.3058333333333
Longitude Decimal:	82.4505555555556
GPS:	NOD
Agency:	DWM
Status:	
Facility ID:	4090
Last Modified:	2024-01-02 00:00:00
Incident Phase:	CO
NOV Issued:	1989-05-10 00:00:00

Map ID
Direction
Distance
Elevation

MAP FINDINGS

Site

Database(s)

EDR ID Number
EPA ID Number

HIGHWAY 176 EXXON (Continued)

U003136671

NORR Issued:	Not reported
45 Day Report:	Not reported
Public Meeting Held:	Not reported
Corrective Action Planned:	1995-01-09 00:00:00
SOC Signed:	Not reported
Reclassification Report:	Not reported
RS Designation:	Not reported
Closure Request Date:	Not reported
Close-out Report:	Not reported

NC Financial Assurance 1:

Name:	HIGHWAY 176 EXXON
Address:	851 SPARTANBURG HIGHWAY
City,State,Zip:	HENDERSONVILLE, NC 28739
Facility ID:	00-0-0000017487
Region:	1
Financial Responsibility Desc:	Self-Insurance
Financial Responsibility Name:	Henderson Oil Company, Inc.
Started Date:	09/30/2012
Ended Date:	09/29/2013

U99
WNW
1/4-1/2
0.347 mi.
1834 ft.

SHIPMAN PROPERTY (VERNA)
240 N. CHURCH STREET
HENDERSONVILLE, NC 28792

LUST **S123344246**
ASBESTOS **N/A**

Site 6 of 6 in cluster U

Relative:
Higher

LUST:

Actual:
2139 ft.

Name:	SHIPMAN PROPERTY (VERNA)
Address:	240 N. CHURCH STREET
City,State,Zip:	HENDERSONVILLE, NC 28792
Facility ID:	Not reported
UST Number:	AS-4705
Incident Number:	41712
Source Type:	3
Date Reported:	02/06/2020
Closure Request:	Not reported
Close Out:	03/10/2020
Level Of Soil Cleanup Achieved:	S1
# Of Supply Wells:	0
Commercial/NonCommercial UST Site:	N
Risk Classification:	L
Risk Class Based On Review:	L
Corrective Action Plan Type:	Not reported
NOV Issue Date:	Not reported
Site Priority:	Not reported
Phase Of LSA Req:	Not reported
Site Risk Reason:	Not reported
Land Use:	RES
MTBE:	0
MTBE1:	U
Flag:	0
Flag1:	0
LUR Filed:	02/25/2020
GPS Confirmed:	31
Current Status:	C

Map ID
Direction
Distance
Elevation

MAP FINDINGS

Site

Database(s)

EDR ID Number
EPA ID Number

SHIPMAN PROPERTY (VERNA) (Continued)

S123344246

RBCA GW: G2
PETOPT: 4
RPL: True
CD Num: 0
Reel Num: 0
RPOW: True
RPOP: True
Error Flag: 0
Error Code: N
Valid: False
Testlat: Not reported
Regional Officer Project Mgr: CEL
Company: Not reported
Telephone: 8282423194
5 Min Quad: Not reported

LUST:

ERR Type: Not reported
UST Number: AS-4705
Facility Id: 41712
Date Occurred: 2019-11-25 00:00:00
Date Reported: Not reported
Owner/Operator: Not reported
Ownership: 4
Operation Type: 3
Type: 4
Location: 7
Priority Update: Not reported
Wells Affected Y/N: N
Samples Include: Not reported
7#5 Minute Quad: Y
5 Minute Quad: Not reported
Pirf/Min Soil: Not reported
Release Code: Not reported
Source Code: Not reported
Err Type: 3
Cause: 7
Source: G
UST Number: P

LUST:

Incident Number: 41712
Last Modified: 3/10/2020
Incident Phase: CO
NOV Issued: Not reported
NORR Issued: Not reported
45 Day Report: Not reported
Public Meeting Held: Not reported
SOC Signed: Not reported
Reclassification Report: Not reported
RS Designation: Not reported
Closure Request Date: Not reported
Close-out Report: Not reported

ASBESTOS:

Name: COMMERCIAL BUILDING

Map ID
Direction
Distance
Elevation

MAP FINDINGS

Site

Database(s)

EDR ID Number
EPA ID Number

SHIPMAN PROPERTY (VERNA) (Continued)

S123344246

Address: 240 N CHURCH STREET
City,State,Zip: HENDERSONVILLE, NC
Permit Number: NC29479
NESHAP Number: 57440
Contractor: Southeastern Environmental Group Inc
Owner Name: Delores Shipman
Phone: (828) 693-4974
Removal Start Date: 02-05-19
Removal End Date: 02-07-19
Demo Start Date: Not reported
Demo End Date: Not reported
Linear Feet: 250
Square Feet: 100
Cubic Feet: 0
Type: R

Name: COMMERCIAL BUILDING
Address: 240 N CHURCH STREET
City,State,Zip: HENDERSONVILLE, NC
Permit Number: NC29479
NESHAP Number: 57440
Contractor: Southeastern Environmental Group Inc
Owner Name: Delores Shipman
Phone: (828) 693-4974
Removal Start Date: 02-05-19
Removal End Date: 02-08-19
Demo Start Date: Not reported
Demo End Date: Not reported
Linear Feet: 250
Square Feet: 100
Cubic Feet: 0
Type: R

100
NNW
1/4-1/2
0.354 mi.
1867 ft.

LANCE LUMBER COMPANY

**IMD S105763202
N/A**

, NC

**Relative:
Higher**

IMD:

**Actual:
2117 ft.**

Facility ID: 11645
Name: LANCE LUMBER COMPANY
Address: Not reported
City,State,Zip: NC
Date Occurred: Not reported
Submit Date: 2/3/1994
Incident Desc: UPON REMOVAL OF UST, SOIL CONTAM. WAS CONFIRMED.
Operator: YOUNGBLOOD OIL COMPANY
UST ID: Not reported
Incident ID: Not reported
Initials of UST Regional Contact: Not reported
Regional Office: Not reported
Responsible Party/Company Name: Not reported
Ownership: 4
Responsible Party Contact Name: Not reported
Operation: 5
Responsible Party Mailing Address: Not reported
Responsible Party City,State,Zip: Not reported

Map ID
Direction
Distance
Elevation

MAP FINDINGS

Site

Database(s)

EDR ID Number
EPA ID Number

LANCE LUMBER COMPANY (Continued)

S105763202

Ownership:	Private
Operation Type:	Industrial
Responsible Party County:	Not reported
Source:	Leak-underground
Type:	GASOLINE/DIESEL
Location:	1
Petroleum Type:	Not reported
Date Incident Reported:	Not reported
Whether Tank is Commercial or Non Commercial:	Not reported
Site Priority:	20 E
Whether Tank is Regulated:	Not reported
Priority Update:	4/15/1998
Notice of Regulatory Requirement:	Not reported
Wells Affected:	Not reported
Notice of Violation:	Not reported
Phase 1 or Phase 2:	Not reported
Num Affected:	0
Site Priority:	Not reported
Location:	Facility
Current Risk Condition:	Not reported
Sampled By:	Not reported
Samples Include:	Not reported
Initial reported risk of incident (never changes):	Not reported
7.5 Min Quad:	Not reported
5 Min Quad:	Not reported
Intermediate Condition Present:	Not reported
Latitude:	35.31833333
Longitude:	-82.45694444
Use of Land, Industrial:	Not reported
Corrective Action Plan Selected - up to 5:	Not reported
RBCA:	Not reported
Date Close Review Requested From RP or Owner:	Not reported
Date Case Closed:	Not reported
Extent of Contamination:	Not reported
Number of Supply Wells Located on Property:	Not reported
MTBE in Well Y/N/U Yes, No or Unknown:	Not reported
Facility Phone Number:	Not reported
MTBE in Groundwater Y/N/U Yes, No or Unknown:	Not reported
Date Land Use Restriction Filed:	Not reported
Date Cleanup Initiated:	Not reported
Record Status:	Not reported
RBCA GW Codes:	Not reported
RBCA GW:	Not reported
Pollutant Type Present:	Not reported
Reference Number for Media Disk for Archived Record:	Not reported
RP Owner?:	Not reported
RP Operator?:	Not reported
RP Landowner?:	Not reported
Comments:	Not reported
GW Contam:	Yes, Groundwater Contamination has been detected
Soil Contam:	No
Contact Phone:	Not reported
Owner Company:	VIC JONES
Operator Address:	241 THIRD AVENUE WEST
Operator City,State,Zip:	HENDERSONVILLE, NC 28739-
Operator County:	Not reported
Material:	GASOLINE

Map ID
Direction
Distance
Elevation

MAP FINDINGS

Site

Database(s)

EDR ID Number
EPA ID Number

LANCE LUMBER COMPANY (Continued)

S105763202

Qty Lost 1: Not reported
Qty Recovered 1: Not reported
Setting: 3
Risk Site: L
Priority Code: L
Dem Contact: MES
Wells Contam: Not reported
Latitude Number: 351906
Longitude Number: 822725
Latitude Decimal: 35.3183333333333
Longitude Decimal: 82.4569444444444
GPS: NOD
Agency: DWM

Status:

Facility ID: 11645
Last Modified: 2023-07-25 00:00:00
Incident Phase: CO
NOV Issued: Not reported
NORR Issued: 2022-04-26 00:00:00
45 Day Report: Not reported
Public Meeting Held: Not reported
Corrective Action Planned: Not reported
SOC Sighned: Not reported
Reclassification Report: Not reported
RS Designation: Not reported
Closure Request Date: Not reported
Close-out Report: Not reported

X101
SSW
1/4-1/2
0.361 mi.
1907 ft.
FUNB SOUTHSIDE BRANCH
535 GREENVILLE HWY
HENDERSONVILLE, NC 28792
Site 1 of 3 in cluster X

LUST
IMD
S101573124
N/A

Relative:
Higher

Actual:
2091 ft.

LUST:

Name: FUNB SOUTHSIDE BRANCH
Address: 535 GREENVILLE HWY
City,State,Zip: HENDERSONVILLE, NC 287925755
Facility ID: Not reported
UST Number: AS-937
Incident Number: 10522
Source Type: 3
Date Reported: 07/12/1993
Closure Request: Not reported
Close Out: 07/12/1993
Level Of Soil Cleanup Achieved: Not reported
Of Supply Wells: Not reported
Commercial/NonCommercial UST Site: N
Risk Classification: L
Risk Class Based On Review: L
Corrective Action Plan Type: Not reported
NOV Issue Date: Not reported
Site Priority: Not reported
Phase Of LSA Req: Not reported
Site Risk Reason: Not reported
Land Use: Not reported

Map ID
Direction
Distance
Elevation

MAP FINDINGS

Site

Database(s)

EDR ID Number
EPA ID Number

FUNB SOUTHSIDE BRANCH (Continued)

S101573124

MTBE: Not reported
MTBE1: U
Flag: 0
Flag1: 0
LUR Filed: Not reported
GPS Confirmed: 51
Current Status: A
RBCA GW: Not reported
PETOPT: Not reported
RPL: False
CD Num: 23
Reel Num: 0
RPOW: False
RPOP: False
Error Flag: 0
Error Code: Not reported
Valid: False
Testlat: Not reported
Regional Officer Project Mgr: JCA
Company: Not reported
Telephone: Not reported
5 Min Quad: Not reported

LUST:
ERR Type: Not reported
UST Number: AS-937
Facility Id: 10522
Date Occurred: 1993-04-26 00:00:00
Date Reported: 1993-07-15 00:00:00
Owner/Operator: C.B. WATSON- ASST VP
Ownership: 4
Operation Type: 0
Type: 4
Location: 8
Priority Update: Not reported
Wells Affected Y/N: Not reported
Samples Include: 0
7#5 Minute Quad: Not reported
5 Minute Quad: Not reported
Pirf/Min Soil: Not reported
Release Code: Not reported
Source Code: Min_Soil
Err Type: Not reported
Cause: Not reported
Source: Not reported
UST Number: Not reported

LUST:
Incident Number: 10522
Last Modified: 8/2/1993
Incident Phase: CO
NOV Issued: Not reported
NORR Issued: Not reported
45 Day Report: Not reported
Public Meeting Held: Not reported
SOC Signed: Not reported
Reclassification Report: Not reported

Map ID
Direction
Distance
Elevation

MAP FINDINGS

Site

Database(s)

EDR ID Number
EPA ID Number

FUNB SOUTHSIDE BRANCH (Continued)

S101573124

RS Designation: Not reported
Closure Request Date: Not reported
Close-out Report: 7/12/1993

IMD:

Facility ID: 10522
Name: FUNB SOUTHSIDE BRANCH
Address: 535 GREENVILLE HWY
City,State,Zip: HENDERSONVILLE, NC
Date Occurred: Not reported
Submit Date: 7/15/1993
Incident Desc: RELEASE RESULTING FROM REMOVAL OF 1000 GAL UST USED FOR HEATING OIL
Operator: Not reported
UST ID: Not reported
Incident ID: Not reported
Initials of UST Regional Contact: Not reported
Regional Office: Not reported
Responsible Party/Company Name: Not reported
Ownership: 4
Responsible Party Contact Name: Not reported
Operation: 0
Responsible Party Mailing Address: Not reported
Responsible Party City,State,Zip: Not reported
Ownership: Private
Operation Type: Not reported
Responsible Party County: Not reported
Source: Leak-underground
Type: GASOLINE/DIESEL
Location: 8
Petroleum Type: Not reported
Date Incident Reported: Not reported
Whether Tank is Commercial or Non Commercial: Not reported
Site Priority: Not reported
Whether Tank is Regulated: Not reported
Priority Update: Not reported
Notice of Regulatory Requirement: Not reported
Wells Affected: Not reported
Notice of Violation: Not reported
Phase 1 or Phase 2: Not reported
Num Affected: 0
Site Priority: Not reported
Location: Other
Current Risk Condition: Not reported
Sampled By: Not reported
Samples Include: Not reported
Initial reported risk of incident (never changes): Not reported
7.5 Min Quad: Not reported
5 Min Quad: Not reported
Intermediate Condition Present: Not reported
Latitude: Not reported
Longitude: Not reported
Use of Land, Industrial: Not reported
Corrective Action Plan Selected - up to 5: Not reported
RBCA: Not reported
Date Close Review Requested From RP or Owner: Not reported
Date Case Closed: Not reported

Map ID
Direction
Distance
Elevation

MAP FINDINGS

Site

Database(s)

EDR ID Number
EPA ID Number

FUNB SOUTHSIDE BRANCH (Continued)

S101573124

Extent of Contamination:	Not reported
Number of Supply Wells Located on Property:	Not reported
MTBE in Well Y/N/U Yes, No or Unknown:	Not reported
Facility Phone Number:	Not reported
MTBE in Groundwater Y/N/U Yes, No or Unknown:	Not reported
Date Land Use Restriction Filed:	Not reported
Date Cleanup Initiated:	Not reported
Record Status:	Not reported
RBCA GW Codes:	Not reported
RBCA GW:	Not reported
Pollutant Type Present:	Not reported
Reference Number for Media Disk for Archived Record:	Not reported
RP Owner?:	Not reported
RP Operator?:	Not reported
RP Landowner?:	Not reported
Comments:	Not reported
GW Contam:	No Groundwater Contamination detected
Soil Contam:	Yes
Contact Phone:	Not reported
Owner Company:	Not reported
Operator Address:	Not reported
Operator City,State,Zip:	Not reported
Operator County:	Not reported
Material:	#2 FUEL OIL
Qty Lost 1:	Not reported
Qty Recovered 1:	Not reported
Setting:	3
Risk Site:	L
Priority Code:	Not reported
Dem Contact:	JCA
Wells Contam:	Not reported
Latitude Number:	Not reported
Longitude Number:	Not reported
Latitude Decimal:	Not reported
Longitude Decimal:	Not reported
GPS:	NOD
Agency:	DWM
Status:	
Facility ID:	10522
Last Modified:	1993-08-02 00:00:00
Incident Phase:	CO
NOV Issued:	Not reported
NORR Issued:	Not reported
45 Day Report:	Not reported
Public Meeting Held:	Not reported
Corrective Action Planned:	Not reported
SOC Signed:	Not reported
Reclassification Report:	Not reported
RS Designation:	Not reported
Closure Request Date:	Not reported
Close-out Report:	1993-07-12 00:00:00

Map ID
Direction
Distance
Elevation

MAP FINDINGS

Site

Database(s)

EDR ID Number
EPA ID Number

102
SSW
1/4-1/2
0.367 mi.
1939 ft.

INGLES #77 OUT-PARCEL
625 SPARTANBURG HIGHWAY
HENDERSONVILLE, NC 28739

LUST S118755995
N/A

Relative:
Higher

LUST:

Actual:
2087 ft.

Name: INGLES #77 OUT-PARCEL
Address: 625 SPARTANBURG HIGHWAY
City,State,Zip: HENDERSONVILLE, NC 28739
Facility ID: Not reported
UST Number: AS-4417
Incident Number: 41478
Source Type: 3
Date Reported: 06/16/2016
Closure Request: Not reported
Close Out: Not reported
Level Of Soil Cleanup Achieved: Not reported
Of Supply Wells: 0
Commercial/NonCommercial UST Site: N
Risk Classification: U
Risk Class Based On Review: U
Corrective Action Plan Type: Not reported
NOV Issue Date: Not reported
Site Priority: Not reported
Phase Of LSA Req: Not reported
Site Risk Reason: Not reported
Land Use: Not reported
MTBE: 0
MTBE1: U
Flag: 0
Flag1: 0
LUR Filed: Not reported
GPS Confirmed: 31
Current Status: C
RBCA GW: Not reported
PETOPT: 4
RPL: True
CD Num: 0
Reel Num: 0
RPOW: False
RPOP: False
Error Flag: 0
Error Code: N
Valid: False
Testlat: Not reported
Regional Officer Project Mgr: KM
Company: MR. PRESTON KENDALL
Telephone: 8286692941
5 Min Quad: Not reported

LUST:

ERR Type: Not reported
UST Number: AS-4417
Facility Id: 41478
Date Occurred: 2016-06-15 00:00:00
Date Reported: 2016-06-16 00:00:00
Owner/Operator: Not reported
Ownership: 4
Operation Type: 6

Map ID
Direction
Distance
Elevation

MAP FINDINGS

Site

Database(s)

EDR ID Number
EPA ID Number

INGLES #77 OUT-PARCEL (Continued)

S118755995

Type: 4
Location: 8
Priority Update: Not reported
Wells Affected Y/N: N
Samples Include: Not reported
7#5 Minute Quad: Y
5 Minute Quad: Not reported
Pirf/Min Soil: Not reported
Release Code: Not reported
Source Code: Not reported
Err Type: 4
Cause: 7
Source: A
UST Number: P

Y103
WNW
1/4-1/2
0.371 mi.
1957 ft.

CHURCH STREET EXXON
300 NORTH CHURCH ST.
HENDERSONVILLE, NC 28739

Site 1 of 2 in cluster Y

LUST **S109567301**
LUST TRUST **N/A**

Relative:
Higher

Actual:
2140 ft.

LUST:
Name: CHURCH STREET EXXON
Address: 300 NORTH CHURCH ST.
City,State,Zip: HENDERSONVILLE, NC 28739
Facility ID: 00-0-0000017490
UST Number: AS-3563
Incident Number: 28702
Source Type: 3
Date Reported: 03/05/2009
Closure Request: Not reported
Close Out: 09/26/2022
Level Of Soil Cleanup Achieved: S2
Of Supply Wells: 0
Commercial/NonCommercial UST Site: C
Risk Classification: L
Risk Class Based On Review: L
Corrective Action Plan Type: Not reported
NOV Issue Date: Not reported
Site Priority: Not reported
Phase Of LSA Req: Not reported
Site Risk Reason: Not reported
Land Use: IND
MTBE: 0
MTBE1: U
Flag: 0
Flag1: 0
LUR Filed: 09/19/2022
GPS Confirmed: 31
Current Status: C
RBCA GW: G2
PETOPT: 3
RPL: True
CD Num: 0
Reel Num: 0
RPOW: True
RPOP: True

Map ID
Direction
Distance
Elevation

MAP FINDINGS

Site

Database(s)

EDR ID Number
EPA ID Number

CHURCH STREET EXXON (Continued)

S109567301

Error Flag: 0
Error Code: N
Valid: False
Testlat: Not reported
Regional Officer Project Mgr: BRE
Company: CHURCH STREET EXXON
Telephone: 8286939102
5 Min Quad: Not reported

LUST:

ERR Type: Not reported
UST Number: AS-3563
Facility Id: 28702
Date Occurred: 2009-03-05 00:00:00
Date Reported: 2009-03-05 00:00:00
Owner/Operator: Not reported
Ownership: 4
Operation Type: 6
Type: 3
Location: 1
Priority Update: Not reported
Wells Affected Y/N: N
Samples Include: Not reported
7#5 Minute Quad: N
5 Minute Quad: Not reported
Pirf/Min Soil: Not reported
Release Code: Not reported
Source Code: Not reported
Err Type: 2
Cause: 3
Source: A
UST Number: P

LUST:

Incident Number: 28702
Last Modified: 9/26/2022
Incident Phase: CO
NOV Issued: Not reported
NORR Issued: Not reported
45 Day Report: Not reported
Public Meeting Held: Not reported
SOC Signed: Not reported
Reclassification Report: Not reported
RS Designation: Not reported
Closure Request Date: Not reported
Close-out Report: Not reported

LUST TRUST:

Name: CHURCH STREET EXXON
Address: 300 NORTH CHURCH ST.
City,State,Zip: HENDERSONVILLE, NC
Facility ID: 0-017490
Site ID: 28702
Site Note: Commercial; \$20,000 deductible; 100% eligible for costs that exceed the \$20,000 deductible.[CGS 10/20/09]
Site Eligible?: True

Map ID
Direction
Distance
Elevation

MAP FINDINGS

Site

Database(s)

EDR ID Number
EPA ID Number

CHURCH STREET EXXON (Continued)

S109567301

Commercial Find: 100% Commercial
Priority Rank: Not reported
Deductable Amount: 20000
3rd Party Deductable Amt: 0
Sum 3rd Party Amt Applied: 0

Y104
WNW
1/4-1/2
0.371 mi.
1957 ft.

CHURCH STREET EXXON
300 N CHURCH ST
HENDERSONVILLE, NC 28792

UST FINDER 1028509718
UST FINDER RELEASE N/A

Site 2 of 2 in cluster Y

Relative:
Higher

UST FINDER:

Actual:
2140 ft.

Object ID: 593722
Facility ID: NC00-0-0000017490
Name: CHURCH STREET EXXON
Address: 300 N CHURCH ST
City,State,Zip: HENDERSONVILLE, NC 28792
Address Match Type: Not reported
Open USTs: 0
Closed USTs: 5
TOS USTs: 0
Population 1500ft: 485
Private Wells 1500ft: 0
Within 100yr Floodplain: No
Land Use: Developed, High Intensity
Within SPA: No
SPA PWS Facility ID: Not reported
SPA Water Type: Not reported
SPA Facility Type: Not reported
SPA HUC12: Not reported
Within WHPA: No
WHPA PWS Facility ID: Not reported
WHPA Water Type: Not reported
WHPA Facility Type: Not reported
WHPA HUC12: Not reported
Facility Status: Closed UST(s)
Date of Last Inspection: Not reported
EPA Region: 4
Tribe: Not reported
Coordinate Source: State
X Coord: -82.4612
Y Coord: 35.3158
Latitude: 35.3158
Longitude: -82.4612

UST FINDER:

Object ID: 1382774
Facility ID: NC00-0-0000017490
Tank ID: NC00-0-0000017490_4
Tank Status: Closed
Installation Date: 1979/09/24 16:00:00+00
Removal Date: 1987/01/01 16:00:00+00
Tank Capacity: 1000
Substances: Kerosene, Kero Mix
Tank Wall Type: Single

Object ID: 1323487

Map ID
Direction
Distance
Elevation

MAP FINDINGS

Site

Database(s)

EDR ID Number
EPA ID Number

CHURCH STREET EXXON (Continued)

1028509718

Facility ID: NC00-0-0000017490
Tank ID: NC00-0-0000017490_1
Tank Status: Closed
Installation Date: 1975/04/25 16:00:00+00
Removal Date: 2009/03/05 15:59:59+00
Tank Capacity: 5000
Substances: Gasoline, Gas Mix
Tank Wall Type: Single

Object ID: 1323488
Facility ID: NC00-0-0000017490
Tank ID: NC00-0-0000017490_2
Tank Status: Closed
Installation Date: 1975/04/25 16:00:00+00
Removal Date: 2009/03/05 15:59:59+00
Tank Capacity: 5000
Substances: Gasoline, Gas Mix
Tank Wall Type: Single

Object ID: 1323489
Facility ID: NC00-0-0000017490
Tank ID: NC00-0-0000017490_3
Tank Status: Closed
Installation Date: 1981/04/22 16:00:00+00
Removal Date: 2009/03/05 15:59:59+00
Tank Capacity: 2000
Substances: Gasoline, Gas Mix
Tank Wall Type: Single

Object ID: 1323490
Facility ID: NC00-0-0000017490
Tank ID: NC00-0-0000017490_5
Tank Status: Closed
Installation Date: 1979/09/24 16:00:00+00
Removal Date: 2009/03/05 15:59:59+00
Tank Capacity: 2000
Substances: Diesel
Tank Wall Type: Single

UST FINDER RELEASE:

Object ID: 269574
Facility ID: NC00-0-0000017490
Lust ID: NC7349
Name: CHURCH STREET EXXON
Address: 300 NORTH CHURCH ST.
City,State,Zip: HENDERSONVILLE, NC 28739
Address Match Type: Not reported
Reported Date: 2009/03/05 15:59:59+00
Status: Open
Substance: Not reported
Population within 1500ft: 478
Domestic Wells within 1500ft: 0
Land Use: Developed, High Intensity
Within SPA: No
SPA PWS Facility ID: Not reported
SPA Water Type: Not reported

Map ID
Direction
Distance
Elevation

MAP FINDINGS

Site

Database(s)

EDR ID Number
EPA ID Number

CHURCH STREET EXXON (Continued)

1028509718

SPA Facility Type:	Not reported
SPA HUC12:	Not reported
Within WHPA:	No
WHPA PWS Facility ID:	Not reported
WHPA Water Type:	Not reported
WHPA Facility Type:	Not reported
WHPA HUC12:	Not reported
Within 100yr Floodplain:	No
Tribe:	Not reported
EPA Region:	4
NFA Letter 1:	Not reported
NFA Letter 2:	Not reported
NFA Letter 3:	Not reported
NFA Letter 4:	Not reported
Closed With Residual Contaminate:	Not reported
Coordinate Source:	State
X Coord:	-82.46106999999999
Y Coord:	35.31590000000001
Latitude:	35.31589999999999
Longitude:	-82.46107

X105
SSW
1/4-1/2
0.376 mi.
1987 ft.

WALGREENS
626 GREENVILLE HWY
HENDERSONVILLE, NC
Site 2 of 3 in cluster X

LUST
INST CONTROL
BROWNFIELDS
DRYCLEANERS

S109567304
N/A

Relative:
Higher

Actual:
2092 ft.

LUST:	
Name:	WALGREENS
Address:	626 GREENVILLE HWY
City,State,Zip:	HENDERSONVILLE, NC
Facility ID:	Not reported
UST Number:	AS-3568
Incident Number:	28707
Source Type:	7
Date Reported:	12/30/2008
Closure Request:	Not reported
Close Out:	12/23/2009
Level Of Soil Cleanup Achieved:	S2
# Of Supply Wells:	0
Commercial/NonCommercial UST Site:	N
Risk Classification:	L
Risk Class Based On Review:	L
Corrective Action Plan Type:	Not reported
NOV Issue Date:	Not reported
Site Priority:	Not reported
Phase Of LSA Req:	2
Site Risk Reason:	Not reported
Land Use:	Not reported
MTBE:	0
MTBE1:	N
Flag:	0
Flag1:	0
LUR Filed:	07/02/2009
GPS Confirmed:	31
Current Status:	A
RBCA GW:	G2
PETOPT:	5

Map ID
Direction
Distance
Elevation

MAP FINDINGS

Site

Database(s)

EDR ID Number
EPA ID Number

WALGREENS (Continued)

S109567304

RPL: True
CD Num: 406
Reel Num: 0
RPOW: True
RPOP: False
Error Flag: 0
Error Code: N
Valid: False
Testlat: Not reported
Regional Officer Project Mgr: MES
Company: AZALEA MANAGEMENT & LEASING
Telephone: 8282983406
5 Min Quad: Not reported

LUST:
ERR Type: Not reported
UST Number: AS-3568
Facility Id: 28707
Date Occurred: 2008-12-30 00:00:00
Date Reported: 2008-12-30 00:00:00
Owner/Operator: Not reported
Ownership: 4
Operation Type: 6
Type: 5
Location: 1
Priority Update: Not reported
Wells Affected Y/N: N
Samples Include: Not reported
7#5 Minute Quad: Y
5 Minute Quad: Not reported
Pirf/Min Soil: Not reported
Release Code: Not reported
Source Code: Not reported
Err Type: 9
Cause: 7
Source: A
UST Number: P

LUST:
Incident Number: 28707
Last Modified: 12/23/2009
Incident Phase: CO
NOV Issued: Not reported
NORR Issued: Not reported
45 Day Report: Not reported
Public Meeting Held: Not reported
SOC Signed: Not reported
Reclassification Report: Not reported
RS Designation: Not reported
Closure Request Date: Not reported
Close-out Report: Not reported

INST CONTROL:
Name: WARREN MARKETING GROUP
Address: 626 GREENVILLE HWY
City,State,Zip: HENDERSONVILLE, NC

Map ID
Direction
Distance
Elevation

MAP FINDINGS

Site

Database(s)

EDR ID Number
EPA ID Number

WALGREENS (Continued)

S109567304

Project Number: 11019-07-045
Object ID: Not reported
DWM Contact: Tracy Wahl
DWM Program: Brownfields Program
Project Status: Recorded Argreement
COC: Not reported
Contamination Source: Not reported
Received Date: 2009-09-09 00:00:00
Restricted Media: Not reported
Allowed Use: Not reported
Certification: Annual
Plant Reception Date: 9/9/2009
Instrument Status: Effective
Deed BK: 1406
Deed PG: 503
Plat BK: 2009
Plat PG: 7861
Instrument: Notice and Restriction
Deed: Deed Bk/Pg: 1406 / 503
Deed Date: Recorded 9-9-2009
Plat: Plat Bk/Pg : 2009 / 7861
Plat Date: Recorded on 9-9-2009
X Coord: 968545.84778
Y Coord: 584404.17981

Name: WALGREENS
Address: 626 GREENVILLE HWY
City,State,Zip: HENDERSONVILLE, NC
Project Number: AS-3568
Object ID: Not reported
DWM Contact: Asheville Regional Office (828) 296-4500
DWM Program: Underground Storage Tank Section
Project Status: No Further Action
COC: Multi COC
Contamination Source: Unknown
Received Date: 2009-07-01 00:00:00
Restricted Media: Groundwater Only
Allowed Use: Media Restrictions Only
Certification: None
Plant Reception Date: Not reported
Instrument Status: Effective
Deed BK: Not reported
Deed PG: Not reported
Plat BK: Not reported
Plat PG: Not reported
Instrument: Notice and Restriction
Deed: Not reported
Deed Date: Recorded 7-1-2009
Plat: Not reported
Plat Date: Not reported
X Coord: 968502.36755
Y Coord: 584373.48696

BROWNFIELDS:

Name: WARREN MARKETING GROUP
Address: 626 GREENVILLE HWY
City,State,Zip: HENDERSONVILLE, NC

Map ID
Direction
Distance
Elevation

MAP FINDINGS

Site

Database(s)

EDR ID Number
EPA ID Number

WALGREENS (Continued)

S109567304

Project Type: Finalized
Project ID: 11019-07-045
Project ID: 11019-07-45
BF Manager: Tracy Wahl
BF Acreage: 0.35
Status Date: 09/08/2009
X Coord: -82.457982658
Y Coord: 35.30639828

[Click here to access the North Carolina DEQ records for this facility:](#)

DRYCLEANERS:

Name: SUPERIOR CLEANERS & LAUNDRY
Address: 626 GREENVILLE HWY
City,State,Zip: HENDERSONVILLE, NC
Facility ID: Not reported
Status: Not reported
Priority: Not reported
Rank: Not reported
Lat/Long: Not reported
Shopping Center: Not reported
Certified Date: Not reported
Project Manager: Not reported
Phone Number: Not reported
X Coordinates: -82.4580657
Y Coordinates: 35.3061872
Object ID: Not reported
Comments: Hendersonville 1967 City Directory, Dry Cleaners Listing

X106 **HENDERSON GROCERY PROPERTY**
SSW **US 176**
1/4-1/2 **HENDERSONVILLE, NC 28739**
0.377 mi.
1991 ft. **Site 3 of 3 in cluster X**

LAST **S101522608**
IMD **N/A**

Relative: **LAST:**
Higher Name: HENDERSON GROCERY PROPERTY
Address: US 176
City,State,Zip: HENDERSONVILLE, NC 28739
Facility ID: Not reported
UST Number: AS-5349
Incident Number: 5349
Contamination Type: GW
Source Type: 1
Product Type: N
Date Reported: 01/19/1990
Date Occur: 01/19/1990
Cleanup: 01/19/1990
Closure Request: Not reported
Close Out: 12/09/1992
Level Of Soil Cleanup Achieved: Not reported
Tank Regulated Status: Not reported
Of Supply Wells: 0
Commercial/NonCommercial UST Site: Not reported
Risk Classification: L
Risk Class Based On Review: L
Corrective Action Plan Type: Not reported

Map ID
Direction
Distance
Elevation

MAP FINDINGS

Site

Database(s)

EDR ID Number
EPA ID Number

HENDERSON GROCERY PROPERTY (Continued)

S101522608

NOV Issue Date: Not reported
NORR Issue Date: Not reported
Site Priority: 60
Phase Of LSA Req: Not reported
Site Risk Reason: Not reported
Land Use: Not reported
MTBE: No
MTBE1: Unknown
Flag: No
Flag1: No
LUR Filed: Not reported
Release Detection: 0
Current Status: A
RBCA GW: Not reported
PETOPT: Not reported
RPL: False
CD Num: 301
Reel Num: 0
RPOW: False
RPOP: False
Error Flag: 0
Error Code: Not reported
Valid: False
Lat/Long: Not reported
Lat/Long Decimal: 35.30540 -82.45507
Testlat: Not reported
Regional Officer Project Mgr: Not reported
Region: ASH
Company: Not reported
Contact Person: UNK
Telephone: Not reported
RP Address: Not reported
RP City,St,Zip: NC
RP County: Not reported
Comments: ENV. ASSESSMENT FOR PROPERTY TRANSFER REVEALED OVA READINGS. 4 MWS
INSTALLED; UG WELL SHOWED PETRO. CONTAM; 3 GAS STATIONS UG AND 2
NEARBY. CONTAM. APPEARS TO BE UG FROM SITE. NO GW VIOLATIONS ON SITE
AT THIS TIME. INCIDENT CLOSED.
5 Min Quad: Not reported
PIRF:
Facility Id: 5349
Date Occurred: Not reported
Date Reported: Not reported
Description Of Incident: Not reported
Owner/Operator: Not reported
Ownership: 1
Operation Type: 2
Type: Not reported
Location: Not reported
Site Priority: 60E
Priority Update: Not reported
Wells Affected Y/N: N
Wells Affected Number: 0
Samples Taken By: Not reported
Samples Include: Not reported
7#5 Min Quad: Not reported
5 Min Quad: Not reported

Map ID
Direction
Distance
Elevation

MAP FINDINGS

Site

Database(s)

EDR ID Number
EPA ID Number

HENDERSON GROCERY PROPERTY (Continued)

S101522608

Pirf/Min Soil: Not reported
Release Code: Not reported
Cause: Not reported
Source: Not reported
Source Type: 0

Last Modified: 2/15/2001
Incident Phase: CO
NOV Issued: Not reported
NORR Issued: Not reported
45 Day Report: Not reported
Public Meeting Held: Not reported
Corrective Action Planned: Not reported
SOC Signed: Not reported
Reclassification Report: Not reported
RS Designation: Not reported
Closure Request Date: Not reported
Close-out Report: 12/9/1992

IMD:

Facility ID: 5349
Name: HENDERSON GROCERY PROPERTY
Address: US 176
City,State,Zip: HENDERSONVILLE, NC
Date Occurred: 1/19/1990
Submit Date: 2/15/2001

Incident Desc: ENV. ASSESSMENT FOR PROPERTY TRANSFER REVEALED OVA READINGS. 4 MWS
INSTALLED; UG WELL SHOWED PETRO. CONTAM; 3 GAS STATIONS UG AND 2
NEARBY. CONTAM. APPEARS TO B

Operator: UNK,
UST ID: Not reported
Incident ID: Not reported
Initials of UST Regional Contact: Not reported
Regional Office: Not reported
Responsible Party/Company Name: Not reported
Ownership: 1
Responsible Party Contact Name: Not reported
Operation: 2
Responsible Party Mailing Address: Not reported
Responsible Party City,State,Zip: Not reported
Ownership: Municipal
Operation Type: Agricultural
Responsible Party County: Not reported
Source: Unknown
Type: GASOLINE/DIESEL
Location: 8
Petroleum Type: Not reported
Date Incident Reported: Not reported
Whether Tank is Commercial or Non Commercial: Not reported
Site Priority: 60
Whether Tank is Regulated: Not reported
Priority Update: Not reported
Notice of Regulatory Requirement: Not reported
Wells Affected: No
Notice of Violation: Not reported
Phase 1 or Phase 2: Not reported
Num Affected: 0

Map ID
Direction
Distance
Elevation

MAP FINDINGS

Site

Database(s)

EDR ID Number
EPA ID Number

HENDERSON GROCERY PROPERTY (Continued)

S101522608

Site Priority:	Not reported
Location:	Other
Current Risk Condition:	Not reported
Sampled By:	Not reported
Samples Include:	1
Initial reported risk of incident (never changes):	Not reported
7.5 Min Quad:	Not reported
5 Min Quad:	Not reported
Intermediate Condition Present:	Not reported
Latitude:	35.306388
Longitude:	-82.458055
Use of Land, Industrial:	Not reported
Corrective Action Plan Selected - up to 5:	Not reported
RBCA:	Not reported
Date Close Review Requested From RP or Owner:	Not reported
Date Case Closed:	Not reported
Extent of Contamination:	Not reported
Number of Supply Wells Located on Property:	Not reported
MTBE in Well Y/N/U Yes, No or Unknown:	Not reported
Facility Phone Number:	Not reported
MTBE in Groundwater Y/N/U Yes, No or Unknown:	Not reported
Date Land Use Restriction Filed:	Not reported
Date Cleanup Initiated:	Not reported
Record Status:	Not reported
RBCA GW Codes:	Not reported
RBCA GW:	Not reported
Pollutant Type Present:	Not reported
Reference Number for Media Disk for Archived Record:	Not reported
RP Owner?:	Not reported
RP Operator?:	Not reported
RP Landowner?:	Not reported
Comments:	Not reported
GW Contam:	Yes, Groundwater Contamination has been detected
Soil Contam:	Not reported
Contact Phone:	Not reported
Owner Company:	Not reported
Operator Address:	Not reported
Operator City,State,Zip:	Not reported
Operator County:	Not reported
Material:	GASOLINE
Qty Lost 1:	Not reported
Qty Recovered 1:	NONE
Setting:	3
Risk Site:	Not reported
Priority Code:	E
Dem Contact:	GLD
Wells Contam:	Not reported
Latitude Number:	Not reported
Longitude Number:	Not reported
Latitude Decimal:	Not reported
Longitude Decimal:	Not reported
GPS:	EST
Agency:	DWQ

Map ID
Direction
Distance
Elevation

MAP FINDINGS

EDR ID Number
EPA ID Number

Z107
NW
1/4-1/2
0.377 mi.
1993 ft.
MILLER'S LAUNDRY
423 NO. KING STREET
HENDERSONVILLE, NC 28792
Site 1 of 2 in cluster Z

UST FINDER RELEASE **1029038209**
N/A

Relative: UST FINDER RELEASE:
Higher
Actual: Object ID: 269585
2135 ft. Facility ID: Not reported
Lust ID: NC15192
Name: MILLER'S LAUNDRY
Address: 423 NO. KING STREET
City,State,Zip: HENDERSONVILLE, NC 287924352
Address Match Type: Not reported
Reported Date: 1995/04/10 15:59:59+00
Status: No Further Action
Substance: Not reported
Population within 1500ft: 404
Domestic Wells within 1500ft: 0
Land Use: Developed, High Intensity
Within SPA: No
SPA PWS Facility ID: Not reported
SPA Water Type: Not reported
SPA Facility Type: Not reported
SPA HUC12: Not reported
Within WHPA: No
WHPA PWS Facility ID: Not reported
WHPA Water Type: Not reported
WHPA Facility Type: Not reported
WHPA HUC12: Not reported
Within 100yr Floodplain: No
Tribe: Not reported
EPA Region: 4
NFA Letter 1: Not reported
NFA Letter 2: Not reported
NFA Letter 3: Not reported
NFA Letter 4: Not reported
Closed With Residual Contaminate: Not reported
Coordinate Source: State
X Coord: -82.45939
Y Coord: 35.31742
Latitude: 35.31741999999999
Longitude: -82.45938999999999

Z108
NW
1/4-1/2
0.377 mi.
1993 ft.
MILLERS LAUNDRY & CLEANERS
423 N KING ST
HENDERSONVILLE, NC 28792
Site 2 of 2 in cluster Z

RCRA-VSQG **1000281170**
LUST **NCD024619454**
IMD
E MANIFEST

Relative: RCRA Listings:
Higher Date Form Received by Agency: 20120828
Actual: Handler Name: Miller'S Laundry & Cleaners Inc
2135 ft. Handler Address: North King St
Handler City,State,Zip: HENDERSONVILLE, NC 28792
EPA ID: NCD024619454
Contact Name: JEFFERY MILLER
Contact Address: NORTH KING ST
Contact City,State,Zip: HENDERSONVILLE, NC 28792
Contact Telephone: 828-693-7426

Map ID
Direction
Distance
Elevation

MAP FINDINGS

Site

Database(s)

EDR ID Number
EPA ID Number

MILLERS LAUNDRY & CLEANERS (Continued)

1000281170

Contact Fax:	Not reported
Contact Email:	Not reported
Contact Title:	Not reported
EPA Region:	04
Land Type:	Private
Federal Waste Generator Description:	Conditionally Exempt Small Quantity Generator
Non-Notifier:	Not reported
Biennial Report Cycle:	Not reported
Accessibility:	Not reported
Active Site Indicator:	Handler Activities
State District Owner:	Not reported
State District:	Not reported
Mailing Address:	NORTH KING ST
Mailing City,State,Zip:	HENDERSONVILLE, NC 28792
Owner Name:	Jl Miller
Owner Type:	Private
Operator Name:	Not reported
Operator Type:	Not reported
Short-Term Generator Activity:	No
Importer Activity:	No
Mixed Waste Generator:	No
Transporter Activity:	No
Transfer Facility Activity:	No
Recycler Activity with Storage:	No
Small Quantity On-Site Burner Exemption:	No
Smelting Melting and Refining Furnace Exemption:	No
Underground Injection Control:	No
Off-Site Waste Receipt:	No
Universal Waste Indicator:	No
Universal Waste Destination Facility:	No
Federal Universal Waste:	No
Active Site State-Reg Handler:	---
Federal Facility Indicator:	Not reported
Hazardous Secondary Material Indicator:	NN
Sub-Part K Indicator:	Not reported
2018 GPRA Permit Baseline:	Not on the Baseline
2018 GPRA Renewals Baseline:	Not on the Baseline
202 GPRA Corrective Action Baseline:	No
Subject to Corrective Action Universe:	No
Non-TSDFs Where RCRA CA has Been Imposed Universe:	No
Corrective Action Priority Ranking:	No NCAPS ranking
Environmental Control Indicator:	No
Institutional Control Indicator:	No
Human Exposure Controls Indicator:	N/A
Groundwater Controls Indicator:	N/A
Significant Non-Complier Universe:	No
Unaddressed Significant Non-Complier Universe:	No
Addressed Significant Non-Complier Universe:	No
Significant Non-Complier With a Compliance Schedule Universe:	No
Financial Assurance Required:	Not reported
Handler Date of Last Change:	20150414
Recognized Trader-Importer:	No
Recognized Trader-Exporter:	No
Importer of Spent Lead Acid Batteries:	No
Exporter of Spent Lead Acid Batteries:	No
Recycler Activity Without Storage:	Not reported
Manifest Broker:	Not reported

Map ID
Direction
Distance
Elevation

MAP FINDINGS

Site

Database(s)

EDR ID Number
EPA ID Number

MILLERS LAUNDRY & CLEANERS (Continued)

1000281170

Sub-Part P Indicator: No

Hazardous Waste Summary:

Waste Code: D001
Waste Description: Ignitable Waste

Waste Code: D002
Waste Description: Corrosive Waste

Waste Code: F002
Waste Description: The Following Spent Halogenated Solvents: Tetrachloroethylene, Methylene Chloride, Trichloroethylene, 1,1,1-Trichloroethane, Chlorobenzene, 1,1,2-Trichloro-1,2,2-Trifluoroethane, Ortho-Dichlorobenzene, Trichlorofluoromethane, And 1,1,2, Trichloroethane; All Spent Solvent Mixtures/Blends Containing, Before Use, A Total Of Ten Percent Or More (By Volume) Of One Or More Of The Above Halogenated Solvents Or Those Solvents Listed In F001, F004, And F005; And Still Bottoms From The Recovery Of These Spent Solvents And Spent Solvent Mixtures.

Handler - Owner Operator:

Owner/Operator Indicator: Owner
Owner/Operator Name: JL MILLER
Legal Status: Private
Date Became Current: Not reported
Date Ended Current: Not reported
Owner/Operator Address: 805 5TH AVE WEST
Owner/Operator City,State,Zip: HENDERSONVILLE, NC 28792
Owner/Operator Telephone: 704-693-7426
Owner/Operator Telephone Ext: Not reported
Owner/Operator Fax: Not reported
Owner/Operator Email: Not reported

Owner/Operator Indicator: Owner
Owner/Operator Name: JL MILLER
Legal Status: Private
Date Became Current: Not reported
Date Ended Current: Not reported
Owner/Operator Address: 805 5TH AVE WEST
Owner/Operator City,State,Zip: HENDERSONVILLE, NC 28792
Owner/Operator Telephone: 704-693-7426
Owner/Operator Telephone Ext: Not reported
Owner/Operator Fax: Not reported
Owner/Operator Email: Not reported

Owner/Operator Indicator: Owner
Owner/Operator Name: JL MILLER
Legal Status: Private
Date Became Current: Not reported
Date Ended Current: Not reported
Owner/Operator Address: 805 5TH AVE WEST
Owner/Operator City,State,Zip: HENDERSONVILLE, NC 28792
Owner/Operator Telephone: 704-693-7426
Owner/Operator Telephone Ext: Not reported
Owner/Operator Fax: Not reported

Map ID
Direction
Distance
Elevation

MAP FINDINGS

Site

Database(s)

EDR ID Number
EPA ID Number

MILLERS LAUNDRY & CLEANERS (Continued)

1000281170

Owner/Operator Email: Not reported

Owner/Operator Indicator: Owner

Owner/Operator Name: JL MILLER

Legal Status: Private

Date Became Current: Not reported

Date Ended Current: Not reported

Owner/Operator Address: 805 5TH AVE WEST

Owner/Operator City,State,Zip: HENDERSONVILLE, NC 28792

Owner/Operator Telephone: 704-693-7426

Owner/Operator Telephone Ext: Not reported

Owner/Operator Fax: Not reported

Owner/Operator Email: Not reported

Historic Generators:

Receive Date: 20030825

Handler Name: MILLER'S LAUNDRY & CLEANERS INC

Federal Waste Generator Description: Small Quantity Generator

State District Owner: Not reported

Large Quantity Handler of Universal Waste: No

Recognized Trader Importer: No

Recognized Trader Exporter: No

Spent Lead Acid Battery Importer: No

Spent Lead Acid Battery Exporter: No

Current Record: No

Non Storage Recycler Activity: Not reported

Electronic Manifest Broker: Not reported

Receive Date: 20080731

Handler Name: MILLER'S LAUNDRY & CLEANERS INC

Federal Waste Generator Description: Small Quantity Generator

State District Owner: Not reported

Large Quantity Handler of Universal Waste: No

Recognized Trader Importer: No

Recognized Trader Exporter: No

Spent Lead Acid Battery Importer: No

Spent Lead Acid Battery Exporter: No

Current Record: No

Non Storage Recycler Activity: Not reported

Electronic Manifest Broker: Not reported

Receive Date: 20120828

Handler Name: MILLER'S LAUNDRY & CLEANERS INC

Federal Waste Generator Description: Conditionally Exempt Small Quantity Generator

State District Owner: Not reported

Large Quantity Handler of Universal Waste: No

Recognized Trader Importer: No

Recognized Trader Exporter: No

Spent Lead Acid Battery Importer: No

Spent Lead Acid Battery Exporter: No

Current Record: Yes

Non Storage Recycler Activity: Not reported

Electronic Manifest Broker: Not reported

Receive Date: 19970226

Handler Name: MILLER'S LAUNDRY & CLEANERS INC

Federal Waste Generator Description: Small Quantity Generator

Map ID
Direction
Distance
Elevation

MAP FINDINGS

Site

Database(s)

EDR ID Number
EPA ID Number

MILLERS LAUNDRY & CLEANERS (Continued)

1000281170

State District Owner:	Not reported
Large Quantity Handler of Universal Waste:	No
Recognized Trader Importer:	No
Recognized Trader Exporter:	No
Spent Lead Acid Battery Importer:	No
Spent Lead Acid Battery Exporter:	No
Current Record:	No
Non Storage Recycler Activity:	Not reported
Electronic Manifest Broker:	Not reported

List of NAICS Codes and Descriptions:

NAICS Codes:	No NAICS Codes Found
--------------	----------------------

Has the Facility Received Notices of Violations:

Found Violation:	No
Agency Which Determined Violation:	Not reported
Violation Short Description:	Not reported
Date Violation was Determined:	Not reported
Actual Return to Compliance Date:	Not reported
Return to Compliance Qualifier:	Not reported
Violation Responsible Agency:	Not reported
Scheduled Compliance Date:	Not reported
Enforcement Identifier:	Not reported
Date of Enforcement Action:	Not reported
Enforcement Responsible Agency:	Not reported
Enforcement Docket Number:	Not reported
Enforcement Attorney:	Not reported
Corrective Action Component:	Not reported
Appeal Initiated Date:	Not reported
Appeal Resolution Date:	Not reported
Disposition Status Date:	Not reported
Disposition Status:	Not reported
Disposition Status Description:	Not reported
Consent/Final Order Sequence Number:	Not reported
Consent/Final Order Respondent Name:	Not reported
Consent/Final Order Lead Agency:	Not reported
Enforcement Type:	Not reported
Enforcement Responsible Person:	Not reported
Enforcement Responsible Sub-Organization:	Not reported
SEP Sequence Number:	Not reported
SEP Expenditure Amount:	Not reported
SEP Scheduled Completion Date:	Not reported
SEP Actual Date:	Not reported
SEP Defaulted Date:	Not reported
SEP Type:	Not reported
SEP Type Description:	Not reported
Proposed Amount:	Not reported
Final Monetary Amount:	Not reported
Paid Amount:	Not reported
Final Count:	Not reported
Final Amount:	Not reported
Found Violation:	Yes
Agency Which Determined Violation:	State
Violation Short Description:	Generators - Pre-transport
Date Violation was Determined:	19940606

Map ID
Direction
Distance
Elevation

MAP FINDINGS

Site

Database(s)

EDR ID Number
EPA ID Number

MILLERS LAUNDRY & CLEANERS (Continued)

1000281170

Actual Return to Compliance Date:	19940711
Return to Compliance Qualifier:	Observed
Violation Responsible Agency:	State
Scheduled Compliance Date:	19940708
Enforcement Identifier:	001
Date of Enforcement Action:	19940606
Enforcement Responsible Agency:	State
Enforcement Docket Number:	94-225
Enforcement Attorney:	NC
Corrective Action Component:	No
Appeal Initiated Date:	Not reported
Appeal Resolution Date:	Not reported
Disposition Status Date:	Not reported
Disposition Status:	Not reported
Disposition Status Description:	Not reported
Consent/Final Order Sequence Number:	Not reported
Consent/Final Order Respondent Name:	Not reported
Consent/Final Order Lead Agency:	Not reported
Enforcement Type:	WRITTEN INFORMAL
Enforcement Responsible Person:	NC061
Enforcement Responsible Sub-Organization:	01
SEP Sequence Number:	Not reported
SEP Expenditure Amount:	Not reported
SEP Scheduled Completion Date:	Not reported
SEP Actual Date:	Not reported
SEP Defaulted Date:	Not reported
SEP Type:	Not reported
SEP Type Description:	Not reported
Proposed Amount:	Not reported
Final Monetary Amount:	Not reported
Paid Amount:	Not reported
Final Count:	Not reported
Final Amount:	Not reported
Found Violation:	Yes
Agency Which Determined Violation:	State
Violation Short Description:	Generators - Pre-transport
Date Violation was Determined:	19940606
Actual Return to Compliance Date:	19940711
Return to Compliance Qualifier:	Observed
Violation Responsible Agency:	State
Scheduled Compliance Date:	19940708
Enforcement Identifier:	001
Date of Enforcement Action:	19940606
Enforcement Responsible Agency:	State
Enforcement Docket Number:	94-225
Enforcement Attorney:	NC
Corrective Action Component:	No
Appeal Initiated Date:	Not reported
Appeal Resolution Date:	Not reported
Disposition Status Date:	Not reported
Disposition Status:	Not reported
Disposition Status Description:	Not reported
Consent/Final Order Sequence Number:	Not reported
Consent/Final Order Respondent Name:	Not reported
Consent/Final Order Lead Agency:	Not reported
Enforcement Type:	WRITTEN INFORMAL

Map ID
Direction
Distance
Elevation

MAP FINDINGS

Site

Database(s)

EDR ID Number
EPA ID Number

MILLERS LAUNDRY & CLEANERS (Continued)

1000281170

Enforcement Responsible Person: NC061
Enforcement Responsible Sub-Organization: 01
SEP Sequence Number: Not reported
SEP Expenditure Amount: Not reported
SEP Scheduled Completion Date: Not reported
SEP Actual Date: Not reported
SEP Defaulted Date: Not reported
SEP Type: Not reported
SEP Type Description: Not reported
Proposed Amount: Not reported
Final Monetary Amount: Not reported
Paid Amount: Not reported
Final Count: Not reported
Final Amount: Not reported

Evaluation Action Summary:

Evaluation Date: 19991221
Evaluation Responsible Agency: State
Found Violation: No
Evaluation Type Description: COMPLIANCE EVALUATION INSPECTION
Evaluation Responsible Person Identifier: NC061
Evaluation Responsible Sub-Organization: 01
Actual Return to Compliance Date: Not reported
Scheduled Compliance Date: Not reported
Date of Request: Not reported
Date Response Received: Not reported
Request Agency: Not reported
Former Citation: Not reported

Evaluation Date: 19940606
Evaluation Responsible Agency: State
Found Violation: Yes
Evaluation Type Description: COMPLIANCE EVALUATION INSPECTION
Evaluation Responsible Person Identifier: NC061
Evaluation Responsible Sub-Organization: 01
Actual Return to Compliance Date: 19940711
Scheduled Compliance Date: 19940708
Date of Request: Not reported
Date Response Received: Not reported
Request Agency: Not reported
Former Citation: Not reported

Evaluation Date: 19940711
Evaluation Responsible Agency: State
Found Violation: Yes
Evaluation Type Description: COMPLIANCE SCHEDULE EVALUATION
Evaluation Responsible Person Identifier: NC061
Evaluation Responsible Sub-Organization: 01
Actual Return to Compliance Date: 19940711
Scheduled Compliance Date: 19940708
Date of Request: Not reported
Date Response Received: Not reported
Request Agency: Not reported
Former Citation: Not reported

Map ID
Direction
Distance
Elevation

MAP FINDINGS

Site

Database(s)

EDR ID Number
EPA ID Number

MILLERS LAUNDRY & CLEANERS (Continued)

1000281170

LUST:

Name: MILLER'S LAUNDRY
Address: 423 NO. KING STREET
City,State,Zip: HENDERSONVILLE, NC 287924352
Facility ID: 00-0-0000017661
UST Number: AS-1356
Incident Number: 14420
Source Type: 3
Date Reported: 04/10/1995
Closure Request: Not reported
Close Out: 08/04/1995
Level Of Soil Cleanup Achieved: Not reported
Of Supply Wells: Not reported
Commercial/NonCommercial UST Site: C
Risk Classification: L
Risk Class Based On Review: L
Corrective Action Plan Type: Not reported
NOV Issue Date: Not reported
Site Priority: Not reported
Phase Of LSA Req: Not reported
Site Risk Reason: Not reported
Land Use: Not reported
MTBE: Not reported
MTBE1: U
Flag: 0
Flag1: 0
LUR Filed: Not reported
GPS Confirmed: 50
Current Status: A
RBCA GW: Not reported
PETOPT: Not reported
RPL: False
CD Num: 23
Reel Num: 0
RPOW: False
RPOP: False
Error Flag: 0
Error Code: Not reported
Valid: False
Testlat: Not reported
Regional Officer Project Mgr: JCA
Company: Not reported
Telephone: Not reported
5 Min Quad: Not reported

LUST:

ERR Type: Not reported
UST Number: AS-1356
Facility Id: 14420
Date Occurred: 1995-02-20 00:00:00
Date Reported: 1995-04-10 00:00:00
Owner/Operator: JEFFERY MILLER
Ownership: 4
Operation Type: 5
Type: 3
Location: 1
Priority Update: Not reported

Map ID
Direction
Distance
Elevation

MAP FINDINGS

Site

Database(s)

EDR ID Number
EPA ID Number

MILLERS LAUNDRY & CLEANERS (Continued)

1000281170

Wells Affected Y/N: N
Samples Include: 0
7#5 Minute Quad: N
5 Minute Quad: Not reported
Pirf/Min Soil: Not reported
Release Code: Not reported
Source Code: Min_Soil
Err Type: 2
Cause: 7
Source: G
UST Number: P

LUST:

Incident Number: 14420
Last Modified: 3/25/1999
Incident Phase: CO
NOV Issued: Not reported
NORR Issued: Not reported
45 Day Report: Not reported
Public Meeting Held: Not reported
SOC Signed: Not reported
Reclassification Report: Not reported
RS Designation: Not reported
Closure Request Date: Not reported
Close-out Report: 8/4/1995

IMD:

Facility ID: 14420
Name: MILLER'S LAUNDRY
Address: 423 NO. KING STREET
City,State,Zip: HENDERSONVILLE, NC
Date Occurred: Not reported
Submit Date: 8/8/1995
Incident Desc: MINOR SOIL CONTAMINATION CONFIRMED DURING THE REMOVAL OF TWO UST'S.
Operator: Not reported
UST ID: Not reported
Incident ID: Not reported
Initials of UST Regional Contact: Not reported
Regional Office: Not reported
Responsible Party/Company Name: Not reported
Ownership: 4
Responsible Party Contact Name: Not reported
Operation: 5
Responsible Party Mailing Address: Not reported
Responsible Party City,State,Zip: Not reported
Ownership: Private
Operation Type: Industrial
Responsible Party County: Not reported
Source: Leak-underground
Type: GASOLINE/DIESEL
Location: 1
Petroleum Type: Not reported
Date Incident Reported: Not reported
Whether Tank is Commercial or Non Commercial: Not reported
Site Priority: Not reported

Map ID
Direction
Distance
Elevation

MAP FINDINGS

Site

Database(s)

EDR ID Number
EPA ID Number

MILLERS LAUNDRY & CLEANERS (Continued)

1000281170

Whether Tank is Regulated:	Not reported
Priority Update:	Not reported
Notice of Regulatory Requirement:	Not reported
Wells Affected:	Not reported
Notice of Violation:	Not reported
Phase 1 or Phase 2:	Not reported
Num Affected:	0
Site Priority:	Not reported
Location:	Facility
Current Risk Condition:	Not reported
Sampled By:	Not reported
Samples Include:	Not reported
Initial reported risk of incident (never changes):	Not reported
7.5 Min Quad:	Not reported
5 Min Quad:	Not reported
Intermediate Condition Present:	Not reported
Latitude:	Not reported
Longitude:	Not reported
Use of Land, Industrial:	Not reported
Corrective Action Plan Selected - up to 5:	Not reported
RBCA:	Not reported
Date Close Review Requested From RP or Owner:	Not reported
Date Case Closed:	Not reported
Extent of Contamination:	Not reported
Number of Supply Wells Located on Property:	Not reported
MTBE in Well Y/N/U Yes, No or Unknown:	Not reported
Facility Phone Number:	Not reported
MTBE in Groundwater Y/N/U Yes, No or Unknown:	Not reported
Date Land Use Restriction Filed:	Not reported
Date Cleanup Initiated:	Not reported
Record Status:	Not reported
RBCA GW Codes:	Not reported
RBCA GW:	Not reported
Pollutant Type Present:	Not reported
Reference Number for Media Disk for Archived Record:	Not reported
RP Owner?:	Not reported
RP Operator?:	Not reported
RP Landowner?:	Not reported
Comments:	Not reported
GW Contam:	No Groundwater Contamination detected
Soil Contam:	Yes
Contact Phone:	Not reported
Owner Company:	Not reported
Operator Address:	Not reported
Operator City,State,Zip:	Not reported
Operator County:	Not reported
Material:	GAS
Qty Lost 1:	Not reported
Qty Recovered 1:	Not reported
Material:	HEATING OIL
Qty Lost:	Not reported
Qty Recovered:	Not reported
Setting:	3
Risk Site:	L
Priority Code:	Not reported
Dem Contact:	JCA
Wells Contam:	Not reported

Map ID
Direction
Distance
Elevation

MAP FINDINGS

Site

Database(s)

EDR ID Number
EPA ID Number

MILLERS LAUNDRY & CLEANERS (Continued)

1000281170

Latitude Number: Not reported
Longitude Number: Not reported
Latitude Decimal: Not reported
Longitude Decimal: Not reported
GPS: NOD
Agency: DWM

Status:

Facility ID: 14420
Last Modified: 1999-03-25 00:00:00
Incident Phase: CO
NOV Issued: Not reported
NORR Issued: Not reported
45 Day Report: Not reported
Public Meeting Held: Not reported
Corrective Action Planned: Not reported
SOC Sighned: Not reported
Reclassification Report: Not reported
RS Designation: Not reported
Closure Request Date: Not reported
Close-out Report: 1995-08-04 00:00:00

E MANIFEST:

Manifest Tracking Number: 006903203SKS
Last Updated Date: 20190420
Shipped Date: 20190318
Received Date: 20190325
Manifest Status: Signed
Submission Type: DataImage5Copy
Origin Type: Service
Generator EPA ID: NCD024619454
Generator Name: MILLERS LAUNDRY & CLEANERS
Generator Mail Street Number: Not reported
Generator Mail Street 1: 423 N KING ST
Generator Mail Street 2: Not reported
Generator Mail City: HENDERSONVILLE
Generator Mail State: NC
Generator Mail Zip: 28792
Generator Location Street Number: Not reported
Generator Location Street 1: 423 N King St
Generator Location Street 2: Not reported
Generator Location City: Hendersonville
Generator Location Zip: 28792
Generator Location State: NC
Generator Contact Company Name: Not reported
Designated Facility EPA ID: SCD077995488
Designated Facility Name: Not reported
Designated Facility Mail Street Number: Not reported
Designated Facility Mail Street 1: Not reported
Designated Facility Mail Street 2: 130-A Frontage Road
Designated Facility Mail City: Lexington
Designated Facility Mail Zip: 29073
Designated Facility Mail State: SC
Designated Facility Location Street Number: Not reported
Designated Facility Location Street 1: 130-A Frontage Road
Designated Facility Location Street 2: Not reported

Map ID
Direction
Distance
Elevation

MAP FINDINGS

Site

Database(s)

EDR ID Number
EPA ID Number

MILLERS LAUNDRY & CLEANERS (Continued)

1000281170

Designated Facility Location City: Lexington
Designated Facility Location Zip: 29073
Designated Facility Location State: SC
Designated Facility Contact Company Name: Safety-Kleen Systems, Inc.
Manifest Residue Indicator: N
Rejection Indicator: N

Federal Waste:

Manifest Tracking Number: 006903203SKS
Waste Line Number: 1
Federal Waste Code: D007
Federal Waste: CHROMIUM

Manifest Tracking Number: 006903203SKS
Waste Line Number: 1
Federal Waste Code: D039
Federal Waste: TETRACHLOROETHYLENE

Manifest Tracking Number: 006903203SKS
Waste Line Number: 1
Federal Waste Code: D040
Federal Waste: TRICHLOROETHYLENE

Manifest Tracking Number: 006903203SKS
Waste Line Number: 1
Federal Waste Code: F002
Federal Waste: THE FOLLOWING SPENT HALOGENATED SOLVENTS: TETRACHLOROETHYLENE, METHYLENE CHLORIDE, TRICHLOROETHYLENE, 1,1,1-TRICHLOROETHANE, CHLOROBENZENE, 1,1,2-TRICHLORO-1,2,2-TRIFLUOROETHANE, ORTHO-DICHLOROBENZENE, TRICHLOROFLUOROMETHANE, AND 1,1,2, TRICHLOROETHANE; ALL SPENT SOLVENT MIXTURES/BLENDS CONTAINING, BEFORE USE, A TOTAL OF TEN PERCENT OR MORE (BY VOLUME) OF ONE OR MORE OF THE ABOVE HALOGENATED SOLVENTS OR THOSE SOLVENTS LISTED IN F001, F004, AND F005; AND STILL BOTTOMS FROM THE RECOVERY OF THESE SPENT SOLVENTS AND SPENT SOLVENT MIXTURES.

Manifest Tracking Number: 006903203SKS
Waste Line Number: 2
Federal Waste Code: D007
Federal Waste: CHROMIUM

Manifest Tracking Number: 006903203SKS
Waste Line Number: 2
Federal Waste Code: D039
Federal Waste: TETRACHLOROETHYLENE

Manifest Tracking Number: 006903203SKS
Waste Line Number: 2
Federal Waste Code: D040
Federal Waste: TRICHLOROETHYLENE

Manifest Tracking Number: 006903203SKS
Waste Line Number: 2
Federal Waste Code: F002
Federal Waste: THE FOLLOWING SPENT HALOGENATED SOLVENTS: TETRACHLOROETHYLENE, METHYLENE CHLORIDE, TRICHLOROETHYLENE, 1,1,1-TRICHLOROETHANE, CHLOROBENZENE, 1,1,2-TRICHLORO-1,2,2-TRIFLUOROETHANE,

Map ID
Direction
Distance
Elevation

MAP FINDINGS

Site

Database(s)

EDR ID Number
EPA ID Number

MILLERS LAUNDRY & CLEANERS (Continued)

1000281170

ORTHO-DICHLOROBENZENE, TRICHLOROFLUOROMETHANE, AND 1,1,2, TRICHLOROETHANE; ALL SPENT SOLVENT MIXTURES/BLENDS CONTAINING, BEFORE USE, A TOTAL OF TEN PERCENT OR MORE (BY VOLUME) OF ONE OR MORE OF THE ABOVE HALOGENATED SOLVENTS OR THOSE SOLVENTS LISTED IN F001, F004, AND F005; AND STILL BOTTOMS FROM THE RECOVERY OF THESE SPENT SOLVENTS AND SPENT SOLVENT MIXTURES.

Transporter:

Manifest Tracking Number: 006903203SKS
Transporter Line Number: 1
Transporter EPA ID: TXR000081205
Transporter Name: Safety-Kleen Systems, Inc.

Manifest Tracking Number: 006903203SKS
Transporter Line Number: 2
Transporter EPA ID: MAD039322250
Transporter Name: Clean Harbors Environmental Services, Inc.

Waste Line:

Manifest Tracking Number: 006903203SKS
Waste Line Number: 1
U.S. DOT Hazardous Indicator: Y
U.S. DOT ID Number: UN2810
U.S. DOT Description: Un2810, Waste Un2810 Waste Toxic Liquid, Organic N.O.S.)
(D007, D039, D040(E (Tetrachloroethylene, Trichloroethylene) 6.1 Pgiii
Rq(F002), 6.1, Pg Iii

Non-Hazardous Waste Description: Not reported
Number of Containers: 6
Container Type Code: DM
Container Type Description: Metal drums, barrels, kegs
Waste Quantity: 600
Quantity Unit of Measure Code: P
Quantity Unit of Measure Description: Pounds
Waste Quantity, in Tons: 0.3
Acute Waste Quantity, in Tons: 0
Non-Acute Waste Quantity, in Tons: 0.3
Waste Quantity, in Kilograms: 272.109
Acute Waste Quantity, in Kilograms: 0
Non-Acute Waste Quantity, in Kilograms: 272.109
Management Method Code: H141
Management Method Description: STORAGE, BULKING AND/OR TRANSFER OFF SITE
Waste Residue Indicator: N
Quantity Discrepancy Indicator: N
Waste Type Discrepancy Indicator: N
Waste Density: Not reported
Waste Density Unit of Measure Code: Not reported
Waste Density Unit of Measure Description: Not reported
Form Code: Not reported
Form Code Description: Not reported
Source Code: Not reported
Source Code Description: Not reported
Waste Minimization Code: Not reported
Waste Minimization Code Description: Not reported
Consent Number: Not reported
EPA Waste Indicator: Y

Map ID
Direction
Distance
Elevation

MAP FINDINGS

Site

Database(s)

EDR ID Number
EPA ID Number

MILLERS LAUNDRY & CLEANERS (Continued)

1000281170

Manifest Tracking Number: 006903203SKS
Waste Line Number: 2
U.S. DOT Hazardous Indicator: Y
U.S. DOT ID Number: UN2810
U.S. DOT Description: Un2810, Waste Un2810 Waste Toxic Liquid, Organic, N.O.S.)
(F002,D007,D03 (Tetrachloroethylene, Trichloroethylene) 6.1 Pgiii
(Filters), 6.1, Pg Iii
Non-Hazardous Waste Description: Not reported
Number of Containers: 2
Container Type Code: DF
Container Type Description: Fiberboard or plastic drums, barrels, kegs
Waste Quantity: 200
Quantity Unit of Measure Code: P
Quantity Unit of Measure Description: Pounds
Waste Quantity, in Tons: 0.1
Acute Waste Quantity, in Tons: 0
Non-Acute Waste Quantity, in Tons: 0.1
Waste Quantity, in Kilograms: 90.703
Acute Waste Quantity, in Kilograms: 0
Non-Acute Waste Quantity, in Kilograms: 90.703
Management Method Code: H141
Management Method Description: STORAGE, BULKING AND/OR TRANSFER OFF SITE
Waste Residue Indicator: N
Quantity Discrepancy Indicator: N
Waste Type Discrepancy Indicator: N
Waste Density: Not reported
Waste Density Unit of Measure Code: Not reported
Waste Density Unit of Measure Description: Not reported
Form Code: Not reported
Form Code Description: Not reported
Source Code: Not reported
Source Code Description: Not reported
Waste Minimization Code: Not reported
Waste Minimization Code Description: Not reported
Consent Number: Not reported
EPA Waste Indicator: Y

AA109 **CHEAP CHIPS 5**
WSW **443 KANUGA ST**
1/4-1/2 **HENDERSONVILLE, NC 28793**
0.412 mi.
2177 ft.

LUST **U003160888**
UST **N/A**

Site 1 of 3 in cluster AA

Relative:
Higher

LUST:

Actual:
2113 ft.

Name: KANUGA STREET AMOCO
Address: 443 KANUGA ST.
City,State,Zip: HENDERSONVILLE, NC 287395293
Facility ID: 00-0-0000013172
UST Number: AS-1199
Incident Number: 12767
Source Type: 3
Date Reported: 05/24/1994
Closure Request: Not reported
Close Out: 11/08/1995
Level Of Soil Cleanup Achieved: Not reported
Of Supply Wells: Not reported
Commercial/NonCommercial UST Site: C
Risk Classification: L

Map ID
Direction
Distance
Elevation

MAP FINDINGS

Site

Database(s)

EDR ID Number
EPA ID Number

CHEAP CHIPS 5 (Continued)

U003160888

Risk Class Based On Review: L
Corrective Action Plan Type: Not reported
NOV Issue Date: Not reported
Site Priority: Not reported
Phase Of LSA Req: Not reported
Site Risk Reason: Not reported
Land Use: Not reported
MTBE: Not reported
MTBE1: U
Flag: 0
Flag1: 0
LUR Filed: Not reported
GPS Confirmed: 51
Current Status: A
RBCA GW: Not reported
PETOPT: Not reported
RPL: False
CD Num: 23
Reel Num: 0
RPOW: False
RPOP: False
Error Flag: 0
Error Code: Not reported
Valid: False
Testlat: Not reported
Regional Officer Project Mgr: JCA
Company: Not reported
Telephone: Not reported
5 Min Quad: Not reported

LUST:

ERR Type: Not reported
UST Number: AS-1199
Facility Id: 12767
Date Occurred: 1994-05-24 00:00:00
Date Reported: 1994-09-26 00:00:00
Owner/Operator: Not reported
Ownership: 4
Operation Type: 6
Type: 3
Location: 1
Priority Update: Not reported
Wells Affected Y/N: Not reported
Samples Include: 0
7#5 Minute Quad: Not reported
5 Minute Quad: Not reported
Pirf/Min Soil: Not reported
Release Code: Not reported
Source Code: Min_Soil
Err Type: Not reported
Cause: Not reported
Source: Not reported
UST Number: Not reported

LUST:

Incident Number: 12767
Last Modified: 3/25/1999

Map ID
Direction
Distance
Elevation

MAP FINDINGS

Site

Database(s)

EDR ID Number
EPA ID Number

CHEAP CHIPS 5 (Continued)

U003160888

Incident Phase:	CO
NOV Issued:	Not reported
NORR Issued:	Not reported
45 Day Report:	Not reported
Public Meeting Held:	Not reported
SOC Signed:	Not reported
Reclassification Report:	Not reported
RS Designation:	Not reported
Closure Request Date:	Not reported
Close-out Report:	9/18/1994

UST:

Name:	CHEAP CHIPS 5
Address:	443 KANUGA ST
City,State,Zip:	HENDERSONVILLE, NC 28793
Facility Id:	00-0-0000013172
Contact:	YOUNGBLOOD OIL CO INC
Contact Address1:	P O BOX 2590 - DAVID H PARRIS
Contact Address2:	Not reported
Contact City/State/Zip:	HENDERSONVILLE, NC 28793-2590
FIPS County Desc:	Henderson
Latitude:	35.30972
Longitude:	-82.4628

[Click here to access the North Carolina DEQ records for this facility:](#)

Tank Id:	1
Tank Status:	Removed
Installed Date:	05/18/1945
Perm Close Date:	Not reported
Product Name:	Gasoline, Gas Mix
Tank Capacity:	4000
Root Tank Id:	Not reported
Main Tank:	No
Compartment Tank:	No
Manifold Tank:	Not reported
Commercial:	Yes
Regulated:	Yes
Other CP Tank:	Not reported
Overfill Protection Name:	Unknown
Spill Protection Name:	Unknown
Leak Detection Name:	Not reported
Decode for TCONS_KEY:	Single Wall Steel
Decode for PCONS_KEY:	Single Wall Steel
Decode for PSYS_KEY:	Unknown

Tank Id:	2
Tank Status:	Removed
Installed Date:	05/18/1945
Perm Close Date:	Not reported
Product Name:	Gasoline, Gas Mix
Tank Capacity:	4000
Root Tank Id:	Not reported
Main Tank:	No

Map ID
Direction
Distance
Elevation

MAP FINDINGS

Site

Database(s)

EDR ID Number
EPA ID Number

CHEAP CHIPS 5 (Continued)

U003160888

Compartment Tank: No
Manifold Tank: Not reported
Commercial: Yes
Regulated: Yes
Other CP Tank: Not reported
Overfill Protection Name: Unknown
Spill Protection Name: Unknown
Leak Detection Name: Not reported
Decode for TCONS_KEY: Single Wall Steel
Decode for PCONS_KEY: Single Wall Steel
Decode for PSYS_KEY: Unknown

Tank Id: 3
Tank Status: Removed
Installed Date: 05/18/1945
Perm Close Date: Not reported
Product Name: Gasoline, Gas Mix
Tank Capacity: 4000
Root Tank Id: Not reported
Main Tank: No
Compartment Tank: No
Manifold Tank: Not reported
Commercial: Yes
Regulated: Yes
Other CP Tank: Not reported
Overfill Protection Name: Unknown
Spill Protection Name: Unknown
Leak Detection Name: Not reported
Decode for TCONS_KEY: Single Wall Steel
Decode for PCONS_KEY: Single Wall Steel
Decode for PSYS_KEY: Unknown

Tank Id: A1
Tank Status: Current
Installed Date: 05/01/1996
Perm Close Date: Not reported
Product Name: Gasoline, Gas Mix
Tank Capacity: 10000
Root Tank Id: Not reported
Main Tank: No
Compartment Tank: No
Manifold Tank: 0
Commercial: Yes
Regulated: Yes
Other CP Tank: Not reported
Overfill Protection Name: Ball Float Valve
Spill Protection Name: Catchment Basin
Leak Detection Name: Not reported
Decode for TCONS_KEY: Single Wall Steel/FRP
Decode for PCONS_KEY: Other
Decode for PSYS_KEY: Unknown

Tank Id: A2
Tank Status: Current

Map ID
Direction
Distance
Elevation

MAP FINDINGS

Site

Database(s)

EDR ID Number
EPA ID Number

CHEAP CHIPS 5 (Continued)

U003160888

Installed Date: 05/01/1996
Perm Close Date: Not reported
Product Name: Gasoline, Gas Mix
Tank Capacity: 10000
Root Tank Id: Not reported
Main Tank: No
Compartment Tank: No
Manifold Tank: 0
Commercial: Yes
Regulated: Yes
Other CP Tank: Not reported
Overfill Protection Name: Ball Float Valve
Spill Protection Name: Catchment Basin
Leak Detection Name: Not reported
Decode for TCONS_KEY: Single Wall Steel/FRP
Decode for PCONS_KEY: Other
Decode for PSYS_KEY: Unknown

Tank Id: A3
Tank Status: Current
Installed Date: 05/01/1996
Perm Close Date: Not reported
Product Name: Gasoline, Gas Mix
Tank Capacity: 4000
Root Tank Id: Not reported
Main Tank: No
Compartment Tank: No
Manifold Tank: 0
Commercial: Yes
Regulated: Yes
Other CP Tank: Not reported
Overfill Protection Name: Ball Float Valve
Spill Protection Name: Catchment Basin
Leak Detection Name: Not reported
Decode for TCONS_KEY: Single Wall Steel/FRP
Decode for PCONS_KEY: Other
Decode for PSYS_KEY: Unknown

Tank Id: A4
Tank Status: Current
Installed Date: 05/01/1996
Perm Close Date: Not reported
Product Name: Gasoline, Gas Mix
Tank Capacity: 4000
Root Tank Id: 394831
Main Tank: Yes
Compartment Tank: Yes
Manifold Tank: 0
Commercial: Yes
Regulated: Yes
Other CP Tank: Not reported
Overfill Protection Name: Auto Shutoff Device
Spill Protection Name: Catchment Basin
Leak Detection Name: Not reported
Decode for TCONS_KEY: Single Wall Steel/FRP

Map ID
Direction
Distance
Elevation

MAP FINDINGS

Site

Database(s)

EDR ID Number
EPA ID Number

CHEAP CHIPS 5 (Continued)

U003160888

Decode for PCONS_KEY: Double Wall Flex
Decode for PSYS_KEY: Pressurized System

Tank Id: A4A
Tank Status: Current
Installed Date: 05/01/1996
Perm Close Date: Not reported
Product Name: Kerosene, Kero Mix
Tank Capacity: 2000
Root Tank Id: 274552
Main Tank: No
Compartment Tank: Yes
Manifold Tank: 0
Commercial: Yes
Regulated: Yes
Other CP Tank: Not reported
Overfill Protection Name: Ball Float Valve
Spill Protection Name: Catchment Basin
Leak Detection Name: Not reported
Decode for TCONS_KEY: Single Wall Steel/FRP
Decode for PCONS_KEY: Other
Decode for PSYS_KEY: Unknown

AA110
WSW
1/4-1/2
0.412 mi.
2177 ft.

KANUGA STREET AMOCO
443 KANUGA ST.
HENDERSONVILLE, NC 28739

UST FINDER RELEASE **1029007315**
N/A

Site 2 of 3 in cluster AA

Relative:
Higher

UST FINDER RELEASE:

Actual:
2113 ft.

Object ID: 269566
Facility ID: Not reported
Lust ID: NC15140
Name: KANUGA STREET AMOCO
Address: 443 KANUGA ST.
City,State,Zip: HENDERSONVILLE, NC 287395293
Address Match Type: Not reported
Reported Date: 1994/09/26 15:59:59+00
Status: No Further Action
Substance: Not reported
Population within 1500ft: 385
Domestic Wells within 1500ft: 0
Land Use: Developed, Low Intensity
Within SPA: No
SPA PWS Facility ID: Not reported
SPA Water Type: Not reported
SPA Facility Type: Not reported
SPA HUC12: Not reported
Within WHPA: No
WHPA PWS Facility ID: Not reported
WHPA Water Type: Not reported
WHPA Facility Type: Not reported
WHPA HUC12: Not reported
Within 100yr Floodplain: No
Tribe: Not reported
EPA Region: 4
NFA Letter 1: Not reported

Map ID
Direction
Distance
Elevation

MAP FINDINGS

Site

Database(s)

EDR ID Number
EPA ID Number

KANUGA STREET AMOCO (Continued)

1029007315

NFA Letter 2:	Not reported
NFA Letter 3:	Not reported
NFA Letter 4:	Not reported
Closed With Residual Contaminate:	Not reported
Coordinate Source:	State
X Coord:	-82.46291
Y Coord:	35.3095900000001
Latitude:	35.30959
Longitude:	-82.4629099999999

AA111
WSW
1/4-1/2
0.412 mi.
2177 ft.

KANUGA STREET AMOCO
443 KANUGA ST.
HENDERSONVILLE, NC
Site 3 of 3 in cluster AA

IMD S101573781
N/A

Relative:
Higher

Actual:
2113 ft.

IMD:	
Facility ID:	12767
Name:	KANUGA STREET AMOCO
Address:	443 KANUGA ST.
City,State,Zip:	HENDERSONVILLE, NC
Date Occurred:	Not reported
Submit Date:	9/26/1994
Incident Desc:	RELEASE RESULTING THE REMOVAL OF 3 VST AT THE SUBJECT SITE: CONTAMINATED SOIL REMOVED,LEVEL WAS BELOW SSE LEV.
Operator:	Not reported
UST ID:	Not reported
Incident ID:	Not reported
Initials of UST Regional Contact:	Not reported
Regional Office:	Not reported
Responsible Party/Company Name:	Not reported
Ownership:	4
Responsible Party Contact Name:	Not reported
Operation:	6
Responsible Party Mailing Address:	Not reported
Responsible Party City,State,Zip:	Not reported
Ownership:	Private
Operation Type:	Commercial
Responsible Party County:	Not reported
Source:	Leak-underground
Type:	GASOLINE/DIESEL
Location:	1
Petroleum Type:	Not reported
Date Incident Reported:	Not reported
Whether Tank is Commercial or Non Commercial:	Not reported
Site Priority:	Not reported
Whether Tank is Regulated:	Not reported
Priority Update:	Not reported
Notice of Regulatory Requirement:	Not reported
Wells Affected:	Not reported
Notice of Violation:	Not reported
Phase 1 or Phase 2:	Not reported
Num Affected:	0
Site Priority:	Not reported
Location:	Facility
Current Risk Condition:	Not reported
Sampled By:	Not reported
Samples Include:	Not reported

Map ID
Direction
Distance
Elevation

MAP FINDINGS

Site

Database(s)

EDR ID Number
EPA ID Number

KANUGA STREET AMOCO (Continued)

S101573781

Initial reported risk of incident (never changes):	Not reported
7.5 Min Quad:	Not reported
5 Min Quad:	Not reported
Intermediate Condition Present:	Not reported
Latitude:	35.44111111
Longitude:	-82.53416666
Use of Land, Industrial:	Not reported
Corrective Action Plan Selected - up to 5:	Not reported
RBCA:	Not reported
Date Close Review Requested From RP or Owner:	Not reported
Date Case Closed:	Not reported
Extent of Contamination:	Not reported
Number of Supply Wells Located on Property:	Not reported
MTBE in Well Y/N/U Yes, No or Unknown:	Not reported
Facility Phone Number:	Not reported
MTBE in Groundwater Y/N/U Yes, No or Unknown:	Not reported
Date Land Use Restriction Filed:	Not reported
Date Cleanup Initiated:	Not reported
Record Status:	Not reported
RBCA GW Codes:	Not reported
RBCA GW:	Not reported
Pollutant Type Present:	Not reported
Reference Number for Media Disk for Archived Record:	Not reported
RP Owner?:	Not reported
RP Operator?:	Not reported
RP Landowner?:	Not reported
Comments:	Not reported
GW Contam:	No Groundwater Contamination detected
Soil Contam:	Yes
Contact Phone:	Not reported
Owner Company:	Not reported
Operator Address:	Not reported
Operator City,State,Zip:	Not reported
Operator County:	Not reported
Material:	Not reported
Qty Lost 1:	Not reported
Qty Recovered 1:	Not reported
Setting:	3
Risk Site:	L
Priority Code:	Not reported
Dem Contact:	JCA
Wells Contam:	Not reported
Latitude Number:	352628
Longitude Number:	823203
Latitude Decimal:	35.44111111111111
Longitude Decimal:	82.53416666666667
GPS:	NOD
Agency:	DWM

Status:

Facility ID:	12767
Last Modified:	1999-03-25 00:00:00
Incident Phase:	CO
NOV Issued:	Not reported
NORR Issued:	Not reported
45 Day Report:	Not reported
Public Meeting Held:	Not reported
Corrective Action Planned:	Not reported

Map ID
Direction
Distance
Elevation

MAP FINDINGS

Site

Database(s)

EDR ID Number
EPA ID Number

KANUGA STREET AMOCO (Continued)

S101573781

SOC Sighned: Not reported
Reclassification Report: Not reported
RS Designation: Not reported
Closure Request Date: Not reported
Close-out Report: 1994-09-18 00:00:00

AB112 SOUTH MARKET VILLAGE
SSW 617 GREENVILLE HIGHWAY
1/4-1/2 HENDERSONVILLE, NC 28792
0.428 mi.
2262 ft. Site 1 of 3 in cluster AB

LAST S121290797
N/A

Relative:
Higher
Actual:
2095 ft.

LAST:
Name: SOUTH MARKET VILLAGE
Address: 617 GREENVILLE HIGHWAY
City,State,Zip: HENDERSONVILLE, NC 28792
Facility ID: Not reported
UST Number: AS-88394
Incident Number: 89231
Contamination Type: GW
Source Type: 14
Product Type: P
Date Reported: 08/24/2017
Date Occur: 08/16/2017
Cleanup: Not reported
Closure Request: Not reported
Close Out: 10/02/2017
Level Of Soil Cleanup Achieved: S3
Tank Regulated Status: N
Of Supply Wells: 0
Commercial/NonCommercial UST Site: Not reported
Risk Classification: L
Risk Class Based On Review: L
Corrective Action Plan Type: Not reported
NOV Issue Date: Not reported
NORR Issue Date: Not reported
Site Priority: Not reported
Phase Of LSA Req: Not reported
Site Risk Reason: Not reported
Land Use: RES
MTBE: No
MTBE1: Unknown
Flag: No
Flag1: No
LUR Filed: Not reported
Release Detection: 0
Current Status: C
RBCA GW: G1
PETOPT: 5
RPL: True
CD Num: 0
Reel Num: 0
RPOW: False
RPOP: False
Error Flag: 0
Error Code: N
Valid: False

Map ID
Direction
Distance
Elevation

MAP FINDINGS

Site

Database(s)

EDR ID Number
EPA ID Number

SOUTH MARKET VILLAGE (Continued)

S121290797

Lat/Long: Not reported
Lat/Long Decimal: 35.30529 -82.45855
Testlat: Not reported
Regional Officer Project Mgr: dpm
Region: ASH
Company: publix north carolina, LP
Contact Person: thomas cowen
Telephone: Not reported
RP Address: po box 32018
RP City,St,Zip: lakeland, FL 33811
RP County: Not reported
Comments: Overexcavation of contaminated soil (60 tons) remaining contamination
<s--gw. Closed out 10/2/2017. *****ALL FILES ON S LASERFICHE FOR
PROCESSING*****
5 Min Quad: Not reported

PIRF:

Facility Id: 89231
Date Occurred: Not reported
Date Reported: Not reported
Description Of Incident: spill of waste oil
Owner/Operator: Not reported
Ownership: 4
Operation Type: 8
Type: 5
Location: 1
Site Priority: Not reported
Priority Update: Not reported
Wells Affected Y/N: N
Wells Affected Number: Not reported
Samples Taken By: Y
Samples Include: Not reported
7#5 Min Quad: Not reported
5 Min Quad: Not reported
Pirf/Min Soil: Not reported
Release Code: 4
Cause: Not reported
Source: Not reported
Source Type: P

Last Modified: 10/2/2017
Incident Phase: CO
NOV Issued: Not reported
NORR Issued: Not reported
45 Day Report: Not reported
Public Meeting Held: Not reported
Corrective Action Planned: Not reported
SOC Signed: Not reported
Reclassification Report: Not reported
RS Designation: Not reported
Closure Request Date: Not reported
Close-out Report: Not reported

Map ID
Direction
Distance
Elevation

MAP FINDINGS

Site

Database(s)

EDR ID Number
EPA ID Number

AB113
SSW
1/4-1/2
0.428 mi.
2262 ft.
SOUTH MARKET VILLAGE UST 2
617 GREENVILLE HIGHWAY
HENDERSONVILLE, NC 28752
Site 2 of 3 in cluster AB

LUST **S121291020**
N/A

Relative:
Higher

LUST:

Actual:
2095 ft.

Name: SOUTH MARKET VILLAGE UST 2
Address: 617 GREENVILLE HIGHWAY
City,State,Zip: HENDERSONVILLE, NC 28752
Facility ID: Not reported
UST Number: AS-4523
Incident Number: 41570
Source Type: 3
Date Reported: 10/02/2017
Closure Request: Not reported
Close Out: 11/05/2018
Level Of Soil Cleanup Achieved: S1
Of Supply Wells: 0
Commercial/NonCommercial UST Site: N
Risk Classification: L
Risk Class Based On Review: L
Corrective Action Plan Type: Not reported
NOV Issue Date: Not reported
Site Priority: Not reported
Phase Of LSA Req: Not reported
Site Risk Reason: Not reported
Land Use: RES
MTBE: 0
MTBE1: U
Flag: 0
Flag1: 0
LUR Filed: 11/05/2018
GPS Confirmed: 50
Current Status: A
RBCA GW: G1
PETOPT: 4
RPL: True
CD Num: 0
Reel Num: 0
RPOW: False
RPOP: False
Error Flag: 0
Error Code: N
Valid: False
Testlat: Not reported
Regional Officer Project Mgr: DPM
Company: PUBLIX NORTH CAROLINA L.P.
Telephone: Not reported
5 Min Quad: Not reported

LUST:

ERR Type: Not reported
UST Number: AS-4523
Facility Id: 41570
Date Occurred: 2017-08-22 00:00:00
Date Reported: 2017-10-02 00:00:00
Owner/Operator: Not reported
Ownership: 4
Operation Type: 6

Map ID
Direction
Distance
Elevation

MAP FINDINGS

Site

Database(s)

EDR ID Number
EPA ID Number

SOUTH MARKET VILLAGE UST 2 (Continued)

S121291020

Type: 4
Location: 1
Priority Update: Not reported
Wells Affected Y/N: N
Samples Include: Not reported
7#5 Minute Quad: Y
5 Minute Quad: Not reported
Pirf/Min Soil: Not reported
Release Code: Not reported
Source Code: Not reported
Err Type: 2
Cause: 3
Source: A
UST Number: P

LUST:

Incident Number: 41570
Last Modified: 11/5/2018
Incident Phase: CO
NOV Issued: Not reported
NORR Issued: Not reported
45 Day Report: Not reported
Public Meeting Held: Not reported
SOC Signed: Not reported
Reclassification Report: Not reported
RS Designation: Not reported
Closure Request Date: Not reported
Close-out Report: Not reported

AB114 **SOUTH MARKET VILLAGE UST 1**
SSW **617 GREENVILLE HIGHWAY**
1/4-1/2 **HENDERSONVILLE, NC 28752**
0.428 mi.
2262 ft. **Site 3 of 3 in cluster AB**

LUST **S121291019**
N/A

Relative:
Higher

Actual:
2095 ft.

LUST:

Name: SOUTH MARKET VILLAGE UST 1
Address: 617 GREENVILLE HIGHWAY
City,State,Zip: HENDERSONVILLE, NC 28752
Facility ID: Not reported
UST Number: AS-4522
Incident Number: 41569
Source Type: 3
Date Reported: 01/02/2017
Closure Request: Not reported
Close Out: 10/04/2017
Level Of Soil Cleanup Achieved: S3
Of Supply Wells: 0
Commercial/NonCommercial UST Site: N
Risk Classification: L
Risk Class Based On Review: L
Corrective Action Plan Type: Not reported
NOV Issue Date: Not reported
Site Priority: Not reported
Phase Of LSA Req: Not reported
Site Risk Reason: Not reported

Map ID
Direction
Distance
Elevation

MAP FINDINGS

Site

Database(s)

EDR ID Number
EPA ID Number

SOUTH MARKET VILLAGE UST 1 (Continued)

S121291019

Land Use: Not reported
MTBE: 0
MTBE1: U
Flag: 0
Flag1: 0
LUR Filed: Not reported
GPS Confirmed: 50
Current Status: C
RBCA GW: G1
PETOPT: 4
RPL: True
CD Num: 0
Reel Num: 0
RPOW: False
RPOP: False
Error Flag: 0
Error Code: N
Valid: False
Testlat: Not reported
Regional Officer Project Mgr: DPM
Company: PUBLIX NORTH CAROLINA L.P.
Telephone: Not reported
5 Min Quad: Not reported

LUST:

ERR Type: Not reported
UST Number: AS-4522
Facility Id: 41569
Date Occurred: 2017-08-22 00:00:00
Date Reported: 2017-10-02 00:00:00
Owner/Operator: Not reported
Ownership: 4
Operation Type: 6
Type: 4
Location: 1
Priority Update: Not reported
Wells Affected Y/N: N
Samples Include: Not reported
7#5 Minute Quad: Y
5 Minute Quad: Not reported
Pirf/Min Soil: Not reported
Release Code: Not reported
Source Code: Not reported
Err Type: 2
Cause: 7
Source: A
UST Number: P

LUST:

Incident Number: 41569
Last Modified: 10/4/2017
Incident Phase: CO
NOV Issued: Not reported
NORR Issued: Not reported
45 Day Report: Not reported
Public Meeting Held: Not reported
SOC Signed: Not reported

Map ID
Direction
Distance
Elevation

MAP FINDINGS

Site

Database(s)

EDR ID Number
EPA ID Number

SOUTH MARKET VILLAGE UST 1 (Continued)

S121291019

Reclassification Report: Not reported
RS Designation: Not reported
Closure Request Date: Not reported
Close-out Report: Not reported

115
WNW
1/4-1/2
0.442 mi.
2332 ft.

JSD, INC. PROPERTY
244 4TH AVE WEST
HENDERSONVILLE, NC 28739

LUST **S111161168**
LUST TRUST **N/A**

Relative:
Higher

LUST:

Actual:
2142 ft.

Name: JSD, INC. PROPERTY
Address: 244 4TH AVE WEST
City,State,Zip: HENDERSONVILLE, NC 28739
Facility ID: Not reported
UST Number: AS-3838
Incident Number: 28956
Source Type: 3
Date Reported: 06/21/2011
Closure Request: Not reported
Close Out: 09/08/2011
Level Of Soil Cleanup Achieved: Not reported
Of Supply Wells: 0
Commercial/NonCommercial UST Site: N
Risk Classification: L
Risk Class Based On Review: L
Corrective Action Plan Type: Not reported
NOV Issue Date: Not reported
Site Priority: Not reported
Phase Of LSA Req: Not reported
Site Risk Reason: Not reported
Land Use: Not reported
MTBE: 0
MTBE1: U
Flag: 0
Flag1: 0
LUR Filed: Not reported
GPS Confirmed: 51
Current Status: A
RBCA GW: Not reported
PETOPT: 4
RPL: True
CD Num: 540
Reel Num: 0
RPOW: False
RPOP: False
Error Flag: 0
Error Code: N
Valid: False
Testlat: Not reported
Regional Officer Project Mgr: DME
Company: J. S. D., INC.
Telephone: 8286922595
5 Min Quad: Not reported

LUST:

Map ID
Direction
Distance
Elevation

MAP FINDINGS

Site

Database(s)

EDR ID Number
EPA ID Number

JSD, INC. PROPERTY (Continued)

S111161168

ERR Type: Not reported
UST Number: AS-3838
Facility Id: 28956
Date Occurred: 2011-06-21 00:00:00
Date Reported: 2011-06-21 00:00:00
Owner/Operator: Not reported
Ownership: 4
Operation Type: Not reported
Type: 4
Location: 7
Priority Update: Not reported
Wells Affected Y/N: N
Samples Include: Not reported
7#5 Minute Quad: N
5 Minute Quad: Not reported
Pirf/Min Soil: Not reported
Release Code: Not reported
Source Code: Not reported
Err Type: 4
Cause: 6
Source: A
UST Number: P

LUST:

Incident Number: 28956
Last Modified: 9/8/2011
Incident Phase: CO
NOV Issued: Not reported
NORR Issued: Not reported
45 Day Report: Not reported
Public Meeting Held: Not reported
SOC Signed: Not reported
Reclassification Report: Not reported
RS Designation: Not reported
Closure Request Date: Not reported
Close-out Report: Not reported

LUST TRUST:

Name: JSD, INC. PROPERTY
Address: 244 4TH AVE WEST
City,State,Zip: HENDERSONVILLE, NC
Facility ID: Not reported
Site ID: 28956
Site Note: RIF on file. Noncommercial; 100% eligible; \$0 deductible. Track this as a site that would have been 5K + 10% as this is receiving 100% because of Session Law 2010-154. [CGS 10/13/11]

Site Eligible?: True
Commercial Find: 100% Non-Commercial
Priority Rank: Not reported
Deductable Amount: 0
3rd Party Deductable Amt: 0
Sum 3rd Party Amt Applied: 0

Map ID
Direction
Distance
Elevation

MAP FINDINGS

Site

Database(s)

EDR ID Number
EPA ID Number

116
NW
1/4-1/2
0.456 mi.
2407 ft.

432 N CHURCH STREET ORPHANED TANKS
432 N CHURCH STREET
HENDERSONVILLE, NC 28792

LUST
ASBESTOS
S127490056
N/A

Relative:
Higher

Actual:
2155 ft.

LUST:

Name: 432 N CHURCH STREET ORPHANED TANKS
Address: 432 N CHURCH STREET
City,State,Zip: HENDERSONVILLE, NC 28792
Facility ID: Not reported
UST Number: AS-28209
Incident Number: 47704
Source Type: 3
Date Reported: 06/29/2020
Closure Request: Not reported
Close Out: 06/29/2020
Level Of Soil Cleanup Achieved: Not reported
Of Supply Wells: 0
Commercial/NonCommercial UST Site: C
Risk Classification: Not reported
Risk Class Based On Review: L
Corrective Action Plan Type: Not reported
NOV Issue Date: Not reported
Site Priority: Not reported
Phase Of LSA Req: Not reported
Site Risk Reason: Not reported
Land Use: Not reported
MTBE: 0
MTBE1: U
Flag: 1
Flag1: Not reported
LUR Filed: Not reported
GPS Confirmed: 50
Current Status: C
RBCA GW: Not reported
PETOPT: 3
RPL: True
CD Num: Not reported
Reel Num: Not reported
RPOW: True
RPOP: False
Error Flag: Not reported
Error Code: N
Valid: False
Testlat: Not reported
Regional Officer Project Mgr: dpm
Company: city of hendersonville
Telephone: Not reported
5 Min Quad: Not reported

ASBESTOS:

Name: OFFICE SPACE - 432 N CHURCH STREET
Address: 432 N CHURCH STREET
City,State,Zip: HENDERSONVILLE, NC
Permit Number: Not reported
NESHAP Number: 65318
Contractor: Target Contractors LLC
Owner Name: City of Hendersonville

Map ID
Direction
Distance
Elevation

MAP FINDINGS

Site

Database(s)

EDR ID Number
EPA ID Number

432 N CHURCH STREET ORPHANED TANKS (Continued)

S127490056

Phone: (828) 417-1163
Removal Start Date: Not reported
Removal End Date: Not reported
Demo Start Date: 09-20-21
Demo End Date: 10-27-21
Linear Feet: 0
Square Feet: 0
Cubic Feet: 0
Type: D

AC117 KING HARDWARE CO INC.
NNW 610 N. GROVE ST
1/4-1/2 HENDERSONVILLE, NC 28739
0.458 mi.
2417 ft. Site 1 of 2 in cluster AC

UST FINDER 1028510120
UST FINDER RELEASE N/A

Relative:
Higher

Actual:
2140 ft.

UST FINDER:
Object ID: 593784
Facility ID: NC00-0-0000017961
Name: KING HARDWARE CO INC.
Address: 610 N. GROVE ST
City,State,Zip: HENDERSONVILLE, NC 28739
Address Match Type: PointAddress
Open USTs: 0
Closed USTs: 2
TOS USTs: 0
Population 1500ft: 396
Private Wells 1500ft: 0
Within 100yr Floodplain: No
Land Use: Developed, High Intensity
Within SPA: No
SPA PWS Facility ID: Not reported
SPA Water Type: Not reported
SPA Facility Type: Not reported
SPA HUC12: Not reported
Within WHPA: No
WHPA PWS Facility ID: Not reported
WHPA Water Type: Not reported
WHPA Facility Type: Not reported
WHPA HUC12: Not reported
Facility Status: Closed UST(s)
Date of Last Inspection: Not reported
EPA Region: 4
Tribe: Not reported
Coordinate Source: Geocode
X Coord: -82.458399
Y Coord: 35.3195830000001
Latitude: 35.319583
Longitude: -82.458399

UST FINDER:
Object ID: 1345666
Facility ID: NC00-0-0000017961
Tank ID: NC00-0-0000017961_2
Tank Status: Closed
Installation Date: 1974/04/14 16:00:00+00
Removal Date: 1993/12/27 15:59:59+00
Tank Capacity: 2000

Map ID
Direction
Distance
Elevation

MAP FINDINGS

Site

Database(s)

EDR ID Number
EPA ID Number

KING HARDWARE CO INC. (Continued)

1028510120

Substances:	Gasoline, Gas Mix
Tank Wall Type:	Single
Object ID:	1345667
Facility ID:	NC00-0-0000017961
Tank ID:	NC00-0-0000017961_1
Tank Status:	Closed
Installation Date:	1970/04/15 16:00:00+00
Removal Date:	1993/12/27 15:59:59+00
Tank Capacity:	550
Substances:	Gasoline, Gas Mix
Tank Wall Type:	Single

UST FINDER RELEASE:

Object ID:	269591
Facility ID:	NC00-0-0000017961
Lust ID:	NC7142
Name:	KING'S HARDWARE
Address:	610 NORTH GROVE ST
City,State,Zip:	HENDERSONVILLE, NC 28739
Address Match Type:	PointAddress
Reported Date:	Not reported
Status:	No Further Action
Substance:	Not reported
Population within 1500ft:	396
Domestic Wells within 1500ft:	0
Land Use:	Developed, High Intensity
Within SPA:	No
SPA PWS Facility ID:	Not reported
SPA Water Type:	Not reported
SPA Facility Type:	Not reported
SPA HUC12:	Not reported
Within WHPA:	No
WHPA PWS Facility ID:	Not reported
WHPA Water Type:	Not reported
WHPA Facility Type:	Not reported
WHPA HUC12:	Not reported
Within 100yr Floodplain:	No
Tribe:	Not reported
EPA Region:	4
NFA Letter 1:	Not reported
NFA Letter 2:	Not reported
NFA Letter 3:	Not reported
NFA Letter 4:	Not reported
Closed With Residual Contaminate:	Not reported
Coordinate Source:	Geocode
X Coord:	-82.4584
Y Coord:	35.31958
Latitude:	35.31958
Longitude:	-82.4583999999999

Map ID
Direction
Distance
Elevation

MAP FINDINGS

EDR ID Number
EPA ID Number

AC118
NNW
1/4-1/2
0.458 mi.
2417 ft.

KING'S HARDWARE
610 NORTH GROVE ST
HENDERSONVILLE, NC 28739

Site 2 of 2 in cluster AC

IMD S127488317
N/A

Relative:
Higher

Actual:
2140 ft.

IMD:

Facility ID: 00-0-0000017961
Name: KING'S HARDWARE
Address: 610 NORTH GROVE ST
City,State,Zip: HENDERSONVILLE, NC 28739
Date Occurred: Not reported
Submit Date: Not reported
Incident Desc: Not reported
Operator: Not reported
UST ID: AS-2169
Incident ID: Not reported
Initials of UST Regional Contact: Not reported
Regional Office: ASH
Responsible Party/Company Name: Not reported
Ownership: Not reported
Responsible Party Contact Name: Not reported
Operation: Not reported
Responsible Party Mailing Address: Not reported
Responsible Party City,State,Zip: NC
Ownership: Not reported
Operation Type: Not reported
Responsible Party County: Not reported
Source: Not reported
Type: Not reported
Location: Not reported
Petroleum Type: Not reported
Date Incident Reported: 1994-02-03 00:00:00
Whether Tank is Commercial or Non Commercial: COMMERCIAL
Site Priority: Not reported
Whether Tank is Regulated: REGULATED
Priority Update: Not reported
Notice of Regulatory Requirement: Not reported
Wells Affected: Not reported
Notice of Violation: Not reported
Phase 1 or Phase 2: Not reported
Num Affected: Not reported
Site Priority: Not reported
Location: Not reported
Current Risk Condition: Not reported
Sampled By: Not reported
Samples Include: Not reported
Initial reported risk of incident (never changes): L
7.5 Min Quad: Not reported
5 Min Quad: Not reported
Intermediate Condition Present: Not reported
Latitude: 0
Longitude: 0
Use of Land, Industrial: Not reported
Corrective Action Plan Selected - up to 5: Not reported
RBCA: Not reported
Date Close Review Requested From RP or Owner: Not reported
Date Case Closed: 1994-02-03 00:00:00
Extent of Contamination: None

Map ID
Direction
Distance
Elevation

MAP FINDINGS

Site

Database(s)

EDR ID Number
EPA ID Number

KING'S HARDWARE (Continued)

S127488317

Number of Supply Wells Located on Property: 0
MTBE in Well Y/N/U Yes, No or Unknown: 0
Facility Phone Number: Not reported
MTBE in Groundwater Y/N/U Yes, No or Unknown: U
Date Land Use Restriction Filed: Not reported
Date Cleanup Initiated: 1994-02-03 00:00:00
Record Status: ARCHIVED RECORD
RBCA GW Codes: Not reported
RBCA GW: Not reported
Pollutant Type Present: Not reported
Reference Number for Media Disk for Archived Record: 22
RP Owner?: False
RP Operator?: False
RP Landowner?: False
Comments: 1-550 & 1-2k gas, clean closure, nfa ltr sent 2/3/1994
GW Contam: Not reported
Soil Contam: Not reported
Contact Phone: Not reported
Owner Company: Not reported
Operator Address: Not reported
Operator City,State,Zip: Not reported
Operator County: Not reported
Material: Not reported
Qty Lost 1: Not reported
Qty Recovered 1: Not reported
Setting: Not reported
Risk Site: Not reported
Priority Code: Not reported
Dem Contact: Not reported
Wells Contam: Not reported
Latitude Number: Not reported
Longitude Number: Not reported
Latitude Decimal: Not reported
Longitude Decimal: Not reported
GPS: Not reported
Agency: Not reported

AD119 **PROFESSIONAL PLANNING LLC**
SW **611 KANUGA ROAD**
1/4-1/2 **HENDERSONVILLE, NC**
0.459 mi.
2425 ft. **Site 1 of 2 in cluster AD**

IMD **S105958765**
N/A

Relative:
Higher

Actual:
2140 ft.

IMD:
Facility ID: 28152
Name: PROFESSIONAL PLANNING LLC
Address: 611 KANUGA ROAD
City,State,Zip: HENDERSONVILLE, NC
Date Occurred: 7/8/2003
Submit Date: 7/9/2003
Incident Desc: HEATING OIL RELEASE, OWNER REPORTED BY PHONE, ALPHA ENV. VISITED SITE 7/8/2003 AND CONFIRMED A VISUAL RELEASE
Operator: CINDY OVERGUARD
UST ID: Not reported
Incident ID: Not reported
Initials of UST Regional Contact: Not reported
Regional Office: Not reported
Responsible Party/Company Name: Not reported

Map ID
Direction
Distance
Elevation

MAP FINDINGS

Site

Database(s)

EDR ID Number
EPA ID Number

PROFESSIONAL PLANNING LLC (Continued)

S105958765

Ownership:	4
Responsible Party Contact Name:	Not reported
Operation:	6
Responsible Party Mailing Address:	Not reported
Responsible Party City,State,Zip:	Not reported
Ownership:	Private
Operation Type:	Commercial
Responsible Party County:	Not reported
Source:	Leak-underground
Type:	GASOLINE/DIESEL
Location:	7
Petroleum Type:	Not reported
Date Incident Reported:	Not reported
Whether Tank is Commercial or Non Commercial:	Not reported
Site Priority:	Not reported
Whether Tank is Regulated:	Not reported
Priority Update:	Not reported
Notice of Regulatory Requirement:	Not reported
Wells Affected:	No
Notice of Violation:	Not reported
Phase 1 or Phase 2:	Not reported
Num Affected:	Not reported
Site Priority:	Not reported
Location:	Residence
Current Risk Condition:	Not reported
Sampled By:	Y
Samples Include:	Not reported
Initial reported risk of incident (never changes):	Not reported
7.5 Min Quad:	Not reported
5 Min Quad:	Not reported
Intermediate Condition Present:	Not reported
Latitude:	35.29833333
Longitude:	-82.46416666
Use of Land, Industrial:	Not reported
Corrective Action Plan Selected - up to 5:	Not reported
RBCA:	Not reported
Date Close Review Requested From RP or Owner:	Not reported
Date Case Closed:	Not reported
Extent of Contamination:	Not reported
Number of Supply Wells Located on Property:	Not reported
MTBE in Well Y/N/U Yes, No or Unknown:	Not reported
Facility Phone Number:	Not reported
MTBE in Groundwater Y/N/U Yes, No or Unknown:	Not reported
Date Land Use Restriction Filed:	Not reported
Date Cleanup Initiated:	Not reported
Record Status:	Not reported
RBCA GW Codes:	Not reported
RBCA GW:	Not reported
Pollutant Type Present:	Not reported
Reference Number for Media Disk for Archived Record:	Not reported
RP Owner?:	Not reported
RP Operator?:	Not reported
RP Landowner?:	Not reported
Comments:	Not reported
GW Contam:	Yes, Groundwater Contamination has been detected
Soil Contam:	No
Contact Phone:	Not reported

Map ID
Direction
Distance
Elevation

MAP FINDINGS

Site

Database(s)

EDR ID Number
EPA ID Number

PROFESSIONAL PLANNING LLC (Continued)

S105958765

Owner Company: PROFESSIONAL PLANNING LLC
Operator Address: 611 KANUGA STREET
Operator City,State,Zip: HENDERSONVILLE, NC 28739
Operator County: Not reported
Material: Not reported
Qty Lost 1: Not reported
Qty Recovered 1: Not reported
Setting: Not reported
Risk Site: U
Priority Code: Not reported
Dem Contact: JCA
Wells Contam: Not reported
Latitude Number: 351754
Longitude Number: 822751
Latitude Decimal: 35.2983333333333
Longitude Decimal: 82.4641666666667
GPS: 7
Agency: DWM

Status:

Facility ID: 28152
Last Modified: 2004-03-22 00:00:00
Incident Phase: CO
NOV Issued: Not reported
NORR Issued: 2003-09-08 00:00:00
45 Day Report: Not reported
Public Meeting Held: Not reported
Corrective Action Planned: Not reported
SOC Sighned: Not reported
Reclassification Report: Not reported
RS Designation: Not reported
Closure Request Date: Not reported
Close-out Report: Not reported

AD120 **PROFESSIONAL PLANNING LLC**
SW **611 KANUGA ROAD**
1/4-1/2 **HENDERSONVILLE, NC 28739**
0.459 mi.
2425 ft. **Site 2 of 2 in cluster AD**

LUST **S106616794**
LUST TRUST **N/A**

Relative:
Higher
Actual:
2140 ft.

LUST:

Name: PROFESSIONAL PLANNING LLC
Address: 611 KANUGA ROAD
City,State,Zip: HENDERSONVILLE, NC 28739
Facility ID: Not reported
UST Number: AS-2897
Incident Number: 28152
Source Type: 3
Date Reported: 07/09/2003
Closure Request: Not reported
Close Out: 03/22/2004
Level Of Soil Cleanup Achieved: S1
Of Supply Wells: 0
Commercial/NonCommercial UST Site: N
Risk Classification: U
Risk Class Based On Review: L
Corrective Action Plan Type: Not reported

Map ID
Direction
Distance
Elevation

MAP FINDINGS

Site

Database(s)

EDR ID Number
EPA ID Number

PROFESSIONAL PLANNING LLC (Continued)

S106616794

NOV Issue Date: Not reported
Site Priority: Not reported
Phase Of LSA Req: Not reported
Site Risk Reason: Not reported
Land Use: IND
MTBE: 0
MTBE1: U
Flag: 0
Flag1: 0
LUR Filed: 03/22/2004
GPS Confirmed: 99
Current Status: A
RBCA GW: G2
PETOPT: 4
RPL: False
CD Num: 0
Reel Num: 0
RPOW: True
RPOP: False
Error Flag: 0
Error Code: Not reported
Valid: False
Testlat: Not reported
Regional Officer Project Mgr: JCA
Company: PROFESSIONAL PLANNING LLC
Telephone: Not reported
5 Min Quad: Not reported

LUST:

ERR Type: Not reported
UST Number: AS-2897
Facility Id: 28152
Date Occurred: 2003-07-08 00:00:00
Date Reported: 2003-07-09 00:00:00
Owner/Operator: Not reported
Ownership: 4
Operation Type: 6
Type: 4
Location: 7
Priority Update: Not reported
Wells Affected Y/N: N
Samples Include: Not reported
7#5 Minute Quad: Y
5 Minute Quad: Not reported
Pirf/Min Soil: Not reported
Release Code: Not reported
Source Code: Not reported
Err Type: 4
Cause: Not reported
Source: Not reported
UST Number: E

LUST:

Incident Number: 28152
Last Modified: 3/22/2004
Incident Phase: CO
NOV Issued: Not reported

Map ID
Direction
Distance
Elevation

MAP FINDINGS

Site

Database(s)

EDR ID Number
EPA ID Number

PROFESSIONAL PLANNING LLC (Continued)

S106616794

NORR Issued: 9/8/2003
45 Day Report: Not reported
Public Meeting Held: Not reported
SOC Signed: Not reported
Reclassification Report: Not reported
RS Designation: Not reported
Closure Request Date: Not reported
Close-out Report: Not reported

LUST TRUST:

Name: PROFESSIONAL PLANNING LLC
Address: 611 KANUGA RD
City,State,Zip: HENDERSONVILLE, NC
Facility ID: Not reported
Site ID: 28152
Site Note: \$5000 deductible and 90% eligible after initial 5K
Site Eligible?: True
Commercial Find: 100% Non-Commercial
Priority Rank: Not reported
Deductable Amount: 5000
3rd Party Deductable Amt: 0
Sum 3rd Party Amt Applied: 0

AE121 **DUKE POWER HEND-1000 GAL W-OIL**
SE **957 SPARTANBURG HIGHWAY**
1/4-1/2 **HENDERSONVILLE, NC**
0.466 mi.
2461 ft. **Site 1 of 7 in cluster AE**

IMD **S105892955**
N/A

Relative:
Higher

Actual:
2137 ft.

IMD:
Facility ID: 16470
Name: DUKE POWER HEND-1000 GAL W-OIL
Address: 957 SPARTANBURG HIGHWAY
City,State,Zip: HENDERSONVILLE, NC
Date Occurred: Not reported
Submit Date: 11/8/1996
Incident Desc: SOIL CONTAM. LEVEL WAS BELOW THE SSE, NO FURHTER ACTION REQUIRED.
Operator: Not reported
UST ID: Not reported
Incident ID: Not reported
Initials of UST Regional Contact: Not reported
Regional Office: Not reported
Responsible Party/Company Name: Not reported
Ownership: 4
Responsible Party Contact Name: Not reported
Operation: 1
Responsible Party Mailing Address: Not reported
Responsible Party City,State,Zip: Not reported
Ownership: Private
Operation Type: Public Service
Responsible Party County: Not reported
Source: Leak-underground
Type: GASOLINE/DIESEL
Location: 1
Petroleum Type: Not reported
Date Incident Reported: Not reported

Map ID
Direction
Distance
Elevation

MAP FINDINGS

Site

Database(s)

EDR ID Number
EPA ID Number

DUKE POWER HEND-1000 GAL W-OIL (Continued)

S105892955

Whether Tank is Commercial or Non Commercial:	Not reported
Site Priority:	Not reported
Whether Tank is Regulated:	Not reported
Priority Update:	Not reported
Notice of Regulatory Requirement:	Not reported
Wells Affected:	Not reported
Notice of Violation:	Not reported
Phase 1 or Phase 2:	Not reported
Num Affected:	0
Site Priority:	Not reported
Location:	Facility
Current Risk Condition:	Not reported
Sampled By:	Not reported
Samples Include:	Not reported
Initial reported risk of incident (never changes):	Not reported
7.5 Min Quad:	Not reported
5 Min Quad:	Not reported
Intermediate Condition Present:	Not reported
Latitude:	Not reported
Longitude:	Not reported
Use of Land, Industrial:	Not reported
Corrective Action Plan Selected - up to 5:	Not reported
RBCA:	Not reported
Date Close Review Requested From RP or Owner:	Not reported
Date Case Closed:	Not reported
Extent of Contamination:	Not reported
Number of Supply Wells Located on Property:	Not reported
MTBE in Well Y/N/U Yes, No or Unknown:	Not reported
Facility Phone Number:	Not reported
MTBE in Groundwater Y/N/U Yes, No or Unknown:	Not reported
Date Land Use Restriction Filed:	Not reported
Date Cleanup Initiated:	Not reported
Record Status:	Not reported
RBCA GW Codes:	Not reported
RBCA GW:	Not reported
Pollutant Type Present:	Not reported
Reference Number for Media Disk for Archived Record:	Not reported
RP Owner?:	Not reported
RP Operator?:	Not reported
RP Landowner?:	Not reported
Comments:	Not reported
GW Contam:	No Groundwater Contamination detected
Soil Contam:	Yes
Contact Phone:	Not reported
Owner Company:	Not reported
Operator Address:	Not reported
Operator City,State,Zip:	Not reported
Operator County:	Not reported
Material:	WASTE OIL
Qty Lost 1:	Not reported
Qty Recovered 1:	Not reported
Setting:	3
Risk Site:	L
Priority Code:	Not reported
Dem Contact:	JCA
Wells Contam:	Not reported
Latitude Number:	Not reported

Map ID
Direction
Distance
Elevation

MAP FINDINGS

Site

Database(s)

EDR ID Number
EPA ID Number

DUKE POWER HEND-1000 GAL W-OIL (Continued)

S105892955

Longitude Number: Not reported
Latitude Decimal: Not reported
Longitude Decimal: Not reported
GPS: NOD
Agency: DWM

Status:

Facility ID: 16470
Last Modified: 1996-12-16 00:00:00
Incident Phase: CO
NOV Issued: Not reported
NORR Issued: Not reported
45 Day Report: Not reported
Public Meeting Held: Not reported
Corrective Action Planned: Not reported
SOC Sighned: Not reported
Reclassification Report: Not reported
RS Designation: Not reported
Closure Request Date: Not reported
Close-out Report: 1996-11-11 00:00:00

AE122
SE
1/4-1/2
0.466 mi.
2461 ft.

DUKE POWER OPERATIONS CENTER
957 SPARTANBURG HIGHWAY
HENDERSONVILLE, NC

LUST **S128651011**
N/A

Site 2 of 7 in cluster AE

Relative:
Higher

LUST:

Actual:
2137 ft.

Name: DUKE POWER OPERATIONS CENTER
Address: 957 SPARTANBURG HIGHWAY
City,State,Zip: HENDERSONVILLE, NC
Facility ID: 00-0-0000009830
UST Number: AS-352
Incident Number: 5574
Source Type: 3
Date Reported: 03/14/1990
Closure Request: Not reported
Close Out: 05/07/2001
Level Of Soil Cleanup Achieved: S2
Of Supply Wells: Not reported
Commercial/NonCommercial UST Site: C
Risk Classification: L
Risk Class Based On Review: L
Corrective Action Plan Type: Not reported
NOV Issue Date: Not reported
Site Priority: 60 E
Phase Of LSA Req: Not reported
Site Risk Reason: Not reported
Land Use: Not reported
MTBE: Not reported
MTBE1: U
Flag: 0
Flag1: 0
LUR Filed: Not reported
GPS Confirmed: 69
Current Status: A
RBCA GW: G2

Map ID
Direction
Distance
Elevation

MAP FINDINGS

Site

Database(s)

EDR ID Number
EPA ID Number

DUKE POWER OPERATIONS CENTER (Continued)

S128651011

PETOPT: 3
RPL: False
CD Num: 93
Reel Num: 0
RPOW: True
RPOP: False
Error Flag: 0
Error Code: Not reported
Valid: False
Testlat: Not reported
Regional Officer Project Mgr: JCA
Company: DUKE ENERGY CORPORATION
Telephone: Not reported
5 Min Quad: Not reported

LUST:

ERR Type: Not reported
UST Number: AS-352
Facility Id: 5574
Date Occurred: 1990-03-14 00:00:00
Date Reported: 1990-05-09 00:00:00
Owner/Operator: CHARLES LEWIS
Ownership: 4
Operation Type: 6
Type: 3
Location: 1
Priority Update: 1998-04-15 00:00:00
Wells Affected Y/N: N
Samples Include: 0
7#5 Minute Quad: 3
5 Minute Quad: 2
Pirf/Min Soil: Not reported
Release Code: Not reported
Source Code: Pirf
Err Type: Not reported
Cause: Not reported
Source: Not reported
UST Number: Not reported

LUST:

Incident Number: 5574
Last Modified: 6/1/2001
Incident Phase: CO
NOV Issued: Not reported
NORR Issued: Not reported
45 Day Report: Not reported
Public Meeting Held: Not reported
SOC Signed: Not reported
Reclassification Report: Not reported
RS Designation: Not reported
Closure Request Date: Not reported
Close-out Report: 5/7/2001

Map ID
Direction
Distance
Elevation

MAP FINDINGS

EDR ID Number
EPA ID Number

AE123
SE
1/4-1/2
0.466 mi.
2461 ft.
HENDERSONVILLE GARAGE
957 SPARTANBURG HIGHWAY
HENDERSONVILLE, NC 28792
Site 3 of 7 in cluster AE

LUST TRUST
UST
IMD
ASBESTOS
U003134700
N/A

Relative:
Higher

LUST TRUST:

Actual:
2137 ft.

Name: DUKE POWER OPERATIONS CENTER
Address: 957 SPARTANBURG HIGHWAY
City,State,Zip: HENDERSONVILLE, NC
Facility ID: 0-009830
Site ID: 5574
Site Note: Claim 200 submitted to ARO 07-05-01. Claim 201 is Claim 203. Claim 200 is Claim 204.
Site Eligible?: True
Commercial Find: 100% Commercial
Priority Rank: Low
Deductable Amount: 50000
3rd Party Deductable Amt: 100000
Sum 3rd Party Amt Applied: 0

UST:

Name: HENDERSONVILLE GARAGE
Address: 957 SPARTANBURG HIGHWAY
City,State,Zip: HENDERSONVILLE, NC 28792
Facility Id: 00-0-0000009830
Contact: DUKE ENERGY CAROLINAS, LLC
Contact Address1: 526 S CHURCH ST
Contact Address2: ATTN: ROBERT C SAPP
Contact City/State/Zip: CHARLOTTE, NC 28202-1802
FIPS County Desc: Henderson
Latitude: 35.30506
Longitude: -82.4445

[Click here to access the North Carolina DEQ records for this facility:](#)

Tank Id: 1
Tank Status: Removed
Installed Date: 05/11/1964
Perm Close Date: 03/31/1990
Product Name: Gasoline, Gas Mix
Tank Capacity: 3000
Root Tank Id: Not reported
Main Tank: No
Compartment Tank: No
Manifold Tank: Not reported
Commercial: Yes
Regulated: Yes
Other CP Tank: Not reported
Overfill Protection Name: Unknown
Spill Protection Name: Unknown
Leak Detection Name: Not reported
Decode for TCONS_KEY: Single Wall Steel
Decode for PCONS_KEY: Single Wall Steel
Decode for PSYS_KEY: Unknown

Tank Id: 1A

Map ID
Direction
Distance
Elevation

MAP FINDINGS

Site

Database(s)

EDR ID Number
EPA ID Number

HENDERSONVILLE GARAGE (Continued)

U003134700

Tank Status: Removed
Installed Date: 02/23/1990
Perm Close Date: 03/31/1990
Product Name: Gasoline, Gas Mix
Tank Capacity: 12000
Root Tank Id: Not reported
Main Tank: No
Compartment Tank: No
Manifold Tank: Not reported
Commercial: Yes
Regulated: Yes
Other CP Tank: Not reported
Overfill Protection Name: Ball Float Valve
Spill Protection Name: Catchment Basin
Leak Detection Name: Not reported
Decode for TCONS_KEY: Single Wall Steel
Decode for PCONS_KEY: Single Wall FRP
Decode for PSYS_KEY: Pressurized System

Tank Id: 2
Tank Status: Removed
Installed Date: 05/09/1973
Perm Close Date: 03/31/1990
Product Name: Gasoline, Gas Mix
Tank Capacity: 8000
Root Tank Id: Not reported
Main Tank: No
Compartment Tank: No
Manifold Tank: Not reported
Commercial: Yes
Regulated: Yes
Other CP Tank: Not reported
Overfill Protection Name: Unknown
Spill Protection Name: Unknown
Leak Detection Name: Not reported
Decode for TCONS_KEY: Single Wall Steel
Decode for PCONS_KEY: Single Wall Steel
Decode for PSYS_KEY: Unknown

Tank Id: 2A
Tank Status: Removed
Installed Date: 02/23/1990
Perm Close Date: 03/31/1990
Product Name: Diesel
Tank Capacity: 3000
Root Tank Id: Not reported
Main Tank: No
Compartment Tank: No
Manifold Tank: Not reported
Commercial: Yes
Regulated: Yes
Other CP Tank: Not reported
Overfill Protection Name: Ball Float Valve
Spill Protection Name: Catchment Basin
Leak Detection Name: Not reported

Map ID
Direction
Distance
Elevation

MAP FINDINGS

Site

Database(s)

EDR ID Number
EPA ID Number

HENDERSONVILLE GARAGE (Continued)

U003134700

Decode for TCONS_KEY: Single Wall Steel
Decode for PCONS_KEY: Single Wall FRP
Decode for PSYS_KEY: Pressurized System

Tank Id: 3
Tank Status: Removed
Installed Date: 05/09/1973
Perm Close Date: 03/31/1990
Product Name: Diesel
Tank Capacity: 550
Root Tank Id: Not reported
Main Tank: No
Compartment Tank: No
Manifold Tank: Not reported
Commercial: Yes
Regulated: Yes
Other CP Tank: Not reported
Overfill Protection Name: Unknown
Spill Protection Name: Unknown
Leak Detection Name: Not reported
Decode for TCONS_KEY: Single Wall Steel
Decode for PCONS_KEY: Single Wall Steel
Decode for PSYS_KEY: Unknown

Tank Id: 4
Tank Status: Removed
Installed Date: 05/09/1973
Perm Close Date: 03/31/1990
Product Name: Diesel
Tank Capacity: 550
Root Tank Id: Not reported
Main Tank: No
Compartment Tank: No
Manifold Tank: Not reported
Commercial: Yes
Regulated: Yes
Other CP Tank: Not reported
Overfill Protection Name: Unknown
Spill Protection Name: Unknown
Leak Detection Name: Not reported
Decode for TCONS_KEY: Single Wall Steel
Decode for PCONS_KEY: Single Wall Steel
Decode for PSYS_KEY: Unknown

Tank Id: 5
Tank Status: Removed
Installed Date: 05/09/1973
Perm Close Date: 03/31/1990
Product Name: Diesel
Tank Capacity: 550
Root Tank Id: Not reported
Main Tank: No
Compartment Tank: No
Manifold Tank: Not reported

Map ID
Direction
Distance
Elevation

MAP FINDINGS

Site

Database(s)

EDR ID Number
EPA ID Number

HENDERSONVILLE GARAGE (Continued)

U003134700

Commercial: Yes
Regulated: Yes
Other CP Tank: Not reported
Overfill Protection Name: Unknown
Spill Protection Name: Unknown
Leak Detection Name: Not reported
Decode for TCONS_KEY: Single Wall Steel
Decode for PCONS_KEY: Single Wall Steel
Decode for PSYS_KEY: Unknown

Tank Id: A-1
Tank Status: Removed
Installed Date: 01/01/1984
Perm Close Date: 03/31/1990
Product Name: Oil, New/Used/Mix
Tank Capacity: 1000
Root Tank Id: Not reported
Main Tank: No
Compartment Tank: No
Manifold Tank: Not reported
Commercial: Yes
Regulated: Yes
Other CP Tank: Not reported
Overfill Protection Name: Unknown
Spill Protection Name: Unknown
Leak Detection Name: Not reported
Decode for TCONS_KEY: Single Wall Steel
Decode for PCONS_KEY: Single Wall Steel
Decode for PSYS_KEY: Unknown

Tank Id: B-1
Tank Status: Current
Installed Date: 12/15/1996
Perm Close Date: 03/31/1990
Product Name: Oil, New/Used/Mix
Tank Capacity: 1000
Root Tank Id: Not reported
Main Tank: No
Compartment Tank: No
Manifold Tank: 0
Commercial: Yes
Regulated: Yes
Other CP Tank: Not reported
Overfill Protection Name: 25 Gal or Less Transfer
Spill Protection Name: Catchment Basin
Leak Detection Name: Not reported
Decode for TCONS_KEY: Single Wall FRP
Decode for PCONS_KEY: Single Wall FRP
Decode for PSYS_KEY: No Piping

IMD:

Facility ID: 00-0-0000009830
Name: DUKE ENERGY PROGRESS
Address: 957 SPARTANBURG HWY
City,State,Zip: HENDERSONVILLE, NC 28792

Map ID
Direction
Distance
Elevation

MAP FINDINGS

Site

Database(s)

EDR ID Number
EPA ID Number

HENDERSONVILLE GARAGE (Continued)

U003134700

Date Occurred:	Not reported
Submit Date:	Not reported
Incident Desc:	Not reported
Operator:	Not reported
UST ID:	AS-4628
Incident ID:	Not reported
Initials of UST Regional Contact:	GRW
Regional Office:	ASH
Responsible Party/Company Name:	DUKE ENERGY CAROLINAS, LLC
Ownership:	Not reported
Responsible Party Contact Name:	DEBBIE COGBURN
Operation:	Not reported
Responsible Party Mailing Address:	526 S. CHURCH STREET
Responsible Party City,State,Zip:	CHARLOTTE, NC 28202
Ownership:	Not reported
Operation Type:	Not reported
Responsible Party County:	Not reported
Source:	Not reported
Type:	Not reported
Location:	Not reported
Petroleum Type:	Not reported
Date Incident Reported:	2018-11-19 00:00:00
Whether Tank is Commercial or Non Commercial:	COMMERCIAL
Site Priority:	Not reported
Whether Tank is Regulated:	REGULATED
Priority Update:	Not reported
Notice of Regulatory Requirement:	Not reported
Wells Affected:	Not reported
Notice of Violation:	Not reported
Phase 1 or Phase 2:	Not reported
Num Affected:	Not reported
Site Priority:	Not reported
Location:	Not reported
Current Risk Condition:	L
Sampled By:	Not reported
Samples Include:	Not reported
Initial reported risk of incident (never changes):	L
7.5 Min Quad:	Not reported
5 Min Quad:	Not reported
Intermediate Condition Present:	Not reported
Latitude:	35.303586000000003
Longitude:	-82.446168
Use of Land, Industrial:	Not reported
Corrective Action Plan Selected - up to 5:	Not reported
RBCA:	Not reported
Date Close Review Requested From RP or Owner:	Not reported
Date Case Closed:	2018-11-26 00:00:00
Extent of Contamination:	None
Number of Supply Wells Located on Property:	0
MTBE in Well Y/N/U Yes, No or Unknown:	0
Facility Phone Number:	Not reported
MTBE in Groundwater Y/N/U Yes, No or Unknown:	U
Date Land Use Restriction Filed:	Not reported
Date Cleanup Initiated:	2018-11-19 00:00:00
Record Status:	ARCHIVED RECORD
RBCA GW Codes:	Not reported
RBCA GW:	Not reported

Map ID
Direction
Distance
Elevation

MAP FINDINGS

Site

Database(s)

EDR ID Number
EPA ID Number

HENDERSONVILLE GARAGE (Continued)

U003134700

Pollutant Type Present: Not reported
Reference Number for Media Disk for Archived Record: 0
RP Owner?: True
RP Operator?: True
RP Landowner?: False
Comments: Two samples below UST were ND for all analysis *****ALL FILES ON LASERFICHE*****
GW Contam: Not reported
Soil Contam: Not reported
Contact Phone: Not reported
Owner Company: Not reported
Operator Address: Not reported
Operator City,State,Zip: Not reported
Operator County: Not reported
Material: Not reported
Qty Lost 1: Not reported
Qty Recovered 1: Not reported
Setting: Not reported
Risk Site: Not reported
Priority Code: Not reported
Dem Contact: Not reported
Wells Contam: Not reported
Latitude Number: Not reported
Longitude Number: Not reported
Latitude Decimal: Not reported
Longitude Decimal: Not reported
GPS: Not reported
Agency: Not reported

ASBESTOS:

Name: HENDERSONVILLE OPERATIONS CENTER
Address: 957 SPARTANBURG HWY
City,State,Zip: HENDERSONVILLE, NC
Permit Number: NC27192
NESHAP Number: 52455
Contractor: NEO Corporation
Owner Name: Duke Energy
Phone: (704) 337-2881
Removal Start Date: 02-24-17
Removal End Date: 02-26-17
Demo Start Date: Not reported
Demo End Date: Not reported
Linear Feet: 0
Square Feet: 1,496
Cubic Feet: 0
Type: R

AE124 **DUKE ENERGY HENDERSONVILLE**
SE **957 SPARTANBURG HIGHWAY**
1/4-1/2 **HENDERSONVILLE, NC 28792**
0.466 mi.
2461 ft. **Site 4 of 7 in cluster AE**

LUST **S128649293**
N/A

Relative: **LUST:**
Higher **Name:** **DUKE ENERGY HENDERSONVILLE**
Actual: **Address:** **957 SPARTANBURG HIGHWAY**
2137 ft. **City,State,Zip:** **HENDERSONVILLE, NC 28792**

Map ID
Direction
Distance
Elevation

MAP FINDINGS

Site

Database(s)

EDR ID Number
EPA ID Number

DUKE ENERGY HENDERSONVILLE (Continued)

S128649293

Facility ID: 00-0-0000009830
UST Number: AS-3528
Incident Number: 28671
Source Type: 3
Date Reported: 10/30/2008
Closure Request: Not reported
Close Out: 10/31/2008
Level Of Soil Cleanup Achieved: Not reported
Of Supply Wells: 0
Commercial/NonCommercial UST Site: C
Risk Classification: L
Risk Class Based On Review: L
Corrective Action Plan Type: Not reported
NOV Issue Date: Not reported
Site Priority: Not reported
Phase Of LSA Req: 2
Site Risk Reason: Not reported
Land Use: Not reported
MTBE: 0
MTBE1: N
Flag: 0
Flag1: 0
LUR Filed: Not reported
GPS Confirmed: 32
Current Status: A
RBCA GW: Not reported
PETOPT: 3
RPL: True
CD Num: 397
Reel Num: 0
RPOW: True
RPOP: True
Error Flag: 0
Error Code: N
Valid: True
Testlat: Not reported
Regional Officer Project Mgr: MES
Company: DUKE ENERGY CORPORATION
Telephone: Not reported
5 Min Quad: Not reported

LUST:
ERR Type: Not reported
UST Number: AS-3528
Facility Id: 28671
Date Occurred: 2008-09-22 00:00:00
Date Reported: 2008-10-30 00:00:00
Owner/Operator: Not reported
Ownership: 4
Operation Type: 5
Type: 3
Location: 1
Priority Update: Not reported
Wells Affected Y/N: N
Samples Include: Not reported
7#5 Minute Quad: Y
5 Minute Quad: Not reported
Pirf/Min Soil: Not reported

Map ID
Direction
Distance
Elevation

MAP FINDINGS

Site

Database(s)

EDR ID Number
EPA ID Number

DUKE ENERGY HENDERSONVILLE (Continued)

S128649293

Release Code: Not reported
Source Code: Not reported
Err Type: 2
Cause: 7
Source: A
UST Number: P

AE125 DUKE POWER OPERATIONS CENTER
SE 957 SPARTANBURG HIGHWAY
1/4-1/2 HENDERSONVILLE, NC
0.466 mi.
2461 ft. Site 5 of 7 in cluster AE

IMD S105217976
N/A

Relative:
Higher
Actual:
2137 ft.

IMD:
Facility ID: 5574
Name: DUKE POWER OPERATIONS CENTER
Address: 957 SPARTANBURG HIGHWAY
City,State,Zip: HENDERSONVILLE, NC
Date Occurred: 3/14/1990
Submit Date: 5/9/1990
Incident Desc: CONTAM. SOIL ENCOUNTERED DURING REMOVAL OF USTS.
Operator: DUKE POWER COMPANY
UST ID: Not reported
Incident ID: Not reported
Initials of UST Regional Contact: Not reported
Regional Office: Not reported
Responsible Party/Company Name: Not reported
Ownership: 4
Responsible Party Contact Name: Not reported
Operation: 6
Responsible Party Mailing Address: Not reported
Responsible Party City,State,Zip: Not reported
Ownership: Private
Operation Type: Commercial
Responsible Party County: Not reported
Source: Leak-underground
Type: GASOLINE/DIESEL
Location: 1
Petroleum Type: Not reported
Date Incident Reported: Not reported
Whether Tank is Commercial or Non Commercial: Not reported
Site Priority: 60 E
Whether Tank is Regulated: Not reported
Priority Update: 4/15/1998
Notice of Regulatory Requirement: Not reported
Wells Affected: No
Notice of Violation: Not reported
Phase 1 or Phase 2: Not reported
Num Affected: 0
Site Priority: Not reported
Location: Facility
Current Risk Condition: Not reported
Sampled By: 3
Samples Include: 2
Initial reported risk of incident (never changes): Not reported
7.5 Min Quad: Not reported
5 Min Quad: Not reported

Map ID
Direction
Distance
Elevation

MAP FINDINGS

Site

Database(s)

EDR ID Number
EPA ID Number

DUKE POWER OPERATIONS CENTER (Continued)

S105217976

Intermediate Condition Present:	Not reported
Latitude:	35.30444444
Longitude:	-82.44722222
Use of Land, Industrial:	Not reported
Corrective Action Plan Selected - up to 5:	Not reported
RBCA:	Not reported
Date Close Review Requested From RP or Owner:	Not reported
Date Case Closed:	Not reported
Extent of Contamination:	Not reported
Number of Supply Wells Located on Property:	Not reported
MTBE in Well Y/N/U Yes, No or Unknown:	Not reported
Facility Phone Number:	Not reported
MTBE in Groundwater Y/N/U Yes, No or Unknown:	Not reported
Date Land Use Restriction Filed:	Not reported
Date Cleanup Initiated:	Not reported
Record Status:	Not reported
RBCA GW Codes:	Not reported
RBCA GW:	Not reported
Pollutant Type Present:	Not reported
Reference Number for Media Disk for Archived Record:	Not reported
RP Owner?:	Not reported
RP Operator?:	Not reported
RP Landowner?:	Not reported
Comments:	Not reported
GW Contam:	Yes, Groundwater Contamination has been detected
Soil Contam:	No
Contact Phone:	Not reported
Owner Company:	CHARLES LEWIS
Operator Address:	13339 HAGEN FERRY ROAD
Operator City,State,Zip:	HUNTERSVILLE, NC 28078-7929
Operator County:	Not reported
Material:	GASOLINE
Qty Lost 1:	Not reported
Qty Recovered 1:	NONE
Material:	DIESEL
Qty Lost:	Not reported
Qty Recovered:	Not reported
Setting:	Not reported
Risk Site:	L
Priority Code:	L
Dem Contact:	JCA
Wells Contam:	Not reported
Latitude Number:	351816
Longitude Number:	822650
Latitude Decimal:	35.30444444444444
Longitude Decimal:	82.44722222222222
GPS:	NOD
Agency:	DWM

Status:

Facility ID:	5574
Last Modified:	2001-06-01 00:00:00
Incident Phase:	CO
NOV Issued:	Not reported
NORR Issued:	Not reported
45 Day Report:	Not reported
Public Meeting Held:	Not reported
Corrective Action Planned:	Not reported

Map ID
Direction
Distance
Elevation

MAP FINDINGS

Site

Database(s)

EDR ID Number
EPA ID Number

DUKE POWER OPERATIONS CENTER (Continued)

S105217976

SOC Signed: Not reported
Reclassification Report: Not reported
RS Designation: Not reported
Closure Request Date: Not reported
Close-out Report: 2001-05-07 00:00:00

AE126 **DUKE POWER HEND-1000 GAL W-OIL**
SE **957 SPARTANBURG HIGHWAY**
1/4-1/2 **HENDERSONVILLE, NC 28739**
0.466 mi.
2461 ft. **Site 6 of 7 in cluster AE**

LUST **S128648051**
N/A

Relative:
Higher

LUST:

Actual:
2137 ft.

Name: DUKE POWER HEND-1000 GAL W-OIL
Address: 957 SPARTANBURG HIGHWAY
City,State,Zip: HENDERSONVILLE, NC 28739
Facility ID: 00-0-0000009830
UST Number: AS-1504
Incident Number: 16470
Source Type: 3
Date Reported: 10/05/1996
Closure Request: Not reported
Close Out: 11/05/1996
Level Of Soil Cleanup Achieved: Not reported
Of Supply Wells: Not reported
Commercial/NonCommercial UST Site: C
Risk Classification: L
Risk Class Based On Review: L
Corrective Action Plan Type: Not reported
NOV Issue Date: Not reported
Site Priority: Not reported
Phase Of LSA Req: Not reported
Site Risk Reason: Not reported
Land Use: Not reported
MTBE: Not reported
MTBE1: U
Flag: 0
Flag1: 0
LUR Filed: Not reported
GPS Confirmed: 51
Current Status: A
RBCA GW: Not reported
PETOPT: Not reported
RPL: False
CD Num: 22
Reel Num: 0
RPOW: False
RPOP: False
Error Flag: 0
Error Code: Not reported
Valid: False
Testlat: Not reported
Regional Officer Project Mgr: JCA
Company: DUKE ENERGY CORPORATION
Telephone: Not reported
5 Min Quad: Not reported

Map ID
Direction
Distance
Elevation

MAP FINDINGS

Site

Database(s)

EDR ID Number
EPA ID Number

DUKE POWER HEND-1000 GAL W-OIL (Continued)

S128648051

LUST:

ERR Type: Not reported
UST Number: AS-1504
Facility Id: 16470
Date Occurred: 1995-12-22 00:00:00
Date Reported: 1996-10-11 00:00:00
Owner/Operator: RICHARD E. BAKER, JR.
Ownership: 4
Operation Type: 1
Type: 5
Location: 1
Priority Update: Not reported
Wells Affected Y/N: Not reported
Samples Include: 0
7#5 Minute Quad: Not reported
5 Minute Quad: Not reported
Pirf/Min Soil: Not reported
Release Code: Not reported
Source Code: Min_Soil
Err Type: Not reported
Cause: Not reported
Source: Not reported
UST Number: Not reported

LUST:

Incident Number: 16470
Last Modified: 12/16/1996
Incident Phase: CO
NOV Issued: Not reported
NORR Issued: Not reported
45 Day Report: Not reported
Public Meeting Held: Not reported
SOC Signed: Not reported
Reclassification Report: Not reported
RS Designation: Not reported
Closure Request Date: Not reported
Close-out Report: 11/11/1996

AE127 **DUKE POWER OPERATIONS CENTER**
SE **957 SPARTANBURG HIGHWAY**
1/4-1/2 **HENDERSONVILLE, NC 0**
0.466 mi.
2461 ft. **Site 7 of 7 in cluster AE**

UST FINDER **1028503119**
UST FINDER RELEASE **N/A**

Relative:
Higher
Actual:
2137 ft.

UST FINDER:
Object ID: 593500
Facility ID: NC00-0-0000009830
Name: HENDERSONVILLE GARAGE
Address: 957 SPARTANBURG HIGHWAY
City,State,Zip: HENDERSONVILLE, NC 28792
Address Match Type: Not reported
Open USTs: 1
Closed USTs: 8
TOS USTs: 0
Population 1500ft: 304
Private Wells 1500ft: 1

Map ID
Direction
Distance
Elevation

MAP FINDINGS

Site

Database(s)

EDR ID Number
EPA ID Number

DUKE POWER OPERATIONS CENTER (Continued)

1028503119

Within 100yr Floodplain:	No
Land Use:	Developed, Medium Intensity
Within SPA:	No
SPA PWS Facility ID:	Not reported
SPA Water Type:	Not reported
SPA Facility Type:	Not reported
SPA HUC12:	Not reported
Within WHPA:	No
WHPA PWS Facility ID:	Not reported
WHPA Water Type:	Not reported
WHPA Facility Type:	Not reported
WHPA HUC12:	Not reported
Facility Status:	Open UST(s)
Date of Last Inspection:	Not reported
EPA Region:	4
Tribe:	Not reported
Coordinate Source:	State
X Coord:	-82.444584
Y Coord:	35.3050630000001
Latitude:	35.305063
Longitude:	-82.444584

UST FINDER:

Object ID:	1367039
Facility ID:	NC00-0-0000009830
Tank ID:	NC00-0-0000009830_2
Tank Status:	Closed
Installation Date:	1973/05/09 16:00:00+00
Removal Date:	1990/03/31 15:59:59+00
Tank Capacity:	8000
Substances:	Gasoline, Gas Mix
Tank Wall Type:	Single

Object ID:	1367040
Facility ID:	NC00-0-0000009830
Tank ID:	NC00-0-0000009830_3
Tank Status:	Closed
Installation Date:	1973/05/09 16:00:00+00
Removal Date:	1990/03/31 15:59:59+00
Tank Capacity:	550
Substances:	Diesel
Tank Wall Type:	Single

Object ID:	1367041
Facility ID:	NC00-0-0000009830
Tank ID:	NC00-0-0000009830_4
Tank Status:	Closed
Installation Date:	1973/05/09 16:00:00+00
Removal Date:	1990/03/31 15:59:59+00
Tank Capacity:	550
Substances:	Diesel
Tank Wall Type:	Single

Object ID:	1367042
Facility ID:	NC00-0-0000009830
Tank ID:	NC00-0-0000009830_5
Tank Status:	Closed
Installation Date:	1973/05/09 16:00:00+00

Map ID
Direction
Distance
Elevation

MAP FINDINGS

Site

Database(s)

EDR ID Number
EPA ID Number

DUKE POWER OPERATIONS CENTER (Continued)

1028503119

Removal Date:	1990/03/31 15:59:59+00
Tank Capacity:	550
Substances:	Diesel
Tank Wall Type:	Single
Object ID:	1367507
Facility ID:	NC00-0-0000009830
Tank ID:	NC00-0-0000009830_1
Tank Status:	Closed
Installation Date:	1964/05/11 16:00:01+00
Removal Date:	1990/03/13 15:59:59+00
Tank Capacity:	3000
Substances:	Gasoline, Gas Mix
Tank Wall Type:	Single
Object ID:	1336476
Facility ID:	NC00-0-0000009830
Tank ID:	NC00-0-0000009830_A-1
Tank Status:	Closed
Installation Date:	1984/01/01 16:00:00+00
Removal Date:	1996/09/09 15:59:59+00
Tank Capacity:	1000
Substances:	Oil, New/Used/Mix
Tank Wall Type:	Single
Object ID:	1323700
Facility ID:	NC00-0-0000009830
Tank ID:	NC00-0-0000009830_2A
Tank Status:	Closed
Installation Date:	1990/02/23 15:59:59+00
Removal Date:	2008/09/30 15:59:59+00
Tank Capacity:	3000
Substances:	Diesel
Tank Wall Type:	Single
Object ID:	1323701
Facility ID:	NC00-0-0000009830
Tank ID:	NC00-0-0000009830_1A
Tank Status:	Closed
Installation Date:	1990/02/23 15:59:59+00
Removal Date:	2008/09/30 15:59:59+00
Tank Capacity:	12000
Substances:	Gasoline, Gas Mix
Tank Wall Type:	Single
Object ID:	1394223
Facility ID:	NC00-0-0000009830
Tank ID:	NC00-0-0000009830_B-1
Tank Status:	Open
Installation Date:	1996/12/15 15:59:59+00
Removal Date:	Not reported
Tank Capacity:	1000
Substances:	Oil, New/Used/Mix
Tank Wall Type:	Single

Map ID
Direction
Distance
Elevation

MAP FINDINGS

Site

Database(s)

EDR ID Number
EPA ID Number

DUKE POWER OPERATIONS CENTER (Continued)

1028503119

UST FINDER RELEASE:

Object ID: 269627
Facility ID: NC00-0-0000009830
Lust ID: NC10952
Name: DUKE POWER OPERATIONS CENTER
Address: 957 SPARTANBURG HIGHWAY
City,State,Zip: HENDERSONVILLE, NC 0
Address Match Type: Not reported
Reported Date: 1990/03/14 15:59:59+00
Status: No Further Action
Substance: Not reported
Population within 1500ft: 361
Domestic Wells within 1500ft: 1
Land Use: Developed, Medium Intensity
Within SPA: No
SPA PWS Facility ID: Not reported
SPA Water Type: Not reported
SPA Facility Type: Not reported
SPA HUC12: Not reported
Within WHPA: No
WHPA PWS Facility ID: Not reported
WHPA Water Type: Not reported
WHPA Facility Type: Not reported
WHPA HUC12: Not reported
Within 100yr Floodplain: No
Tribe: Not reported
EPA Region: 4
NFA Letter 1: Not reported
NFA Letter 2: Not reported
NFA Letter 3: Not reported
NFA Letter 4: Not reported
Closed With Residual Contaminate: Not reported
Coordinate Source: State
X Coord: -82.44722
Y Coord: 35.3044400000001
Latitude: 35.30444
Longitude: -82.44722

Object ID: 269628
Facility ID: NC00-0-0000009830
Lust ID: NC10951
Name: DUKE POWER HEND-1000 GAL W-OIL
Address: 957 SPARTANBURG HIGHWAY
City,State,Zip: HENDERSONVILLE, NC 28739
Address Match Type: Not reported
Reported Date: 1996/10/05 15:59:59+00
Status: No Further Action
Substance: Not reported
Population within 1500ft: 342
Domestic Wells within 1500ft: 1
Land Use: Developed, Medium Intensity
Within SPA: No
SPA PWS Facility ID: Not reported
SPA Water Type: Not reported
SPA Facility Type: Not reported
SPA HUC12: Not reported
Within WHPA: No

Map ID
Direction
Distance
Elevation

MAP FINDINGS

Site

Database(s)

EDR ID Number
EPA ID Number

DUKE POWER OPERATIONS CENTER (Continued)

1028503119

WHPA PWS Facility ID:	Not reported
WHPA Water Type:	Not reported
WHPA Facility Type:	Not reported
WHPA HUC12:	Not reported
Within 100yr Floodplain:	No
Tribe:	Not reported
EPA Region:	4
NFA Letter 1:	Not reported
NFA Letter 2:	Not reported
NFA Letter 3:	Not reported
NFA Letter 4:	Not reported
Closed With Residual Contaminate:	Not reported
Coordinate Source:	State
X Coord:	-82.44708
Y Coord:	35.30485
Latitude:	35.30485
Longitude:	-82.44708
Object ID:	269630
Facility ID:	NC00-0-0000009830
Lust ID:	NC10953
Name:	DUKE ENERGY HENDERSONVILLE
Address:	957 SPARTANBURG HIGHWAY
City,State,Zip:	HENDERSONVILLE, NC 28792
Address Match Type:	Not reported
Reported Date:	2008/10/30 15:59:59+00
Status:	No Further Action
Substance:	Not reported
Population within 1500ft:	344
Domestic Wells within 1500ft:	1
Land Use:	Developed, Medium Intensity
Within SPA:	No
SPA PWS Facility ID:	Not reported
SPA Water Type:	Not reported
SPA Facility Type:	Not reported
SPA HUC12:	Not reported
Within WHPA:	No
WHPA PWS Facility ID:	Not reported
WHPA Water Type:	Not reported
WHPA Facility Type:	Not reported
WHPA HUC12:	Not reported
Within 100yr Floodplain:	No
Tribe:	Not reported
EPA Region:	4
NFA Letter 1:	Not reported
NFA Letter 2:	Not reported
NFA Letter 3:	Not reported
NFA Letter 4:	Not reported
Closed With Residual Contaminate:	Not reported
Coordinate Source:	State
X Coord:	-82.44688
Y Coord:	35.30454
Latitude:	35.30454
Longitude:	-82.44687999999999
Object ID:	269633
Facility ID:	NC00-0-0000009830

Map ID
Direction
Distance
Elevation

MAP FINDINGS

Site

Database(s)

EDR ID Number
EPA ID Number

DUKE POWER OPERATIONS CENTER (Continued)

1028503119

Lust ID: NC10954
Name: DUKE ENERGY PROGRESS
Address: 957 SPARTANBURG HWY
City,State,Zip: HENDERSONVILLE, NC 28792
Address Match Type: Not reported
Reported Date: 2018/11/19 15:59:59+00
Status: No Further Action
Substance: Not reported
Population within 1500ft: 346
Domestic Wells within 1500ft: 1
Land Use: Developed, Medium Intensity
Within SPA: No
SPA PWS Facility ID: Not reported
SPA Water Type: Not reported
SPA Facility Type: Not reported
SPA HUC12: Not reported
Within WHPA: No
WHPA PWS Facility ID: Not reported
WHPA Water Type: Not reported
WHPA Facility Type: Not reported
WHPA HUC12: Not reported
Within 100yr Floodplain: No
Tribe: Not reported
EPA Region: 4
NFA Letter 1: Not reported
NFA Letter 2: Not reported
NFA Letter 3: Not reported
NFA Letter 4: Not reported
Closed With Residual Contaminate: Not reported
Coordinate Source: State
X Coord: -82.44616999999999
Y Coord: 35.30359
Latitude: 35.30359
Longitude: -82.44616999999999

AF128
NW
1/4-1/2
0.496 mi.
2621 ft.

CLINT'S AMOCO
600 N MAIN ST
HENDERSONVILLE, NC 28793

Site 1 of 2 in cluster AF

LUST **U001194682**
UST **N/A**

Relative:
Higher

Actual:
2143 ft.

LUST:
Name: CLINT'S AMOCO
Address: 600 N. MAIN STREET
City,State,Zip: HENDERSONVILLE, NC
Facility ID: Not reported
UST Number: AS-1729
Incident Number: 19312
Source Type: 3
Date Reported: 11/20/1996
Closure Request: Not reported
Close Out: 08/08/2023
Level Of Soil Cleanup Achieved: S2
Of Supply Wells: Not reported
Commercial/NonCommercial UST Site: C
Risk Classification: L
Risk Class Based On Review: L
Corrective Action Plan Type: Not reported

Map ID
Direction
Distance
Elevation

MAP FINDINGS

Site

Database(s)

EDR ID Number
EPA ID Number

CLINT'S AMOCO (Continued)

U001194682

NOV Issue Date: Not reported
Site Priority: 20 E
Phase Of LSA Req: Not reported
Site Risk Reason: Not reported
Land Use: IND
MTBE: Not reported
MTBE1: U
Flag: 0
Flag1: 0
LUR Filed: 08/01/2023
GPS Confirmed: 69
Current Status: C
RBCA GW: G2
PETOPT: 3
RPL: False
CD Num: 0
Reel Num: 0
RPOW: False
RPOP: False
Error Flag: 0
Error Code: Not reported
Valid: False
Testlat: Not reported
Regional Officer Project Mgr: MC
Company: DAVID PARRIS
Telephone: 704-693-6219
5 Min Quad: Not reported

LUST:

Incident Number: 19312
Last Modified: 8/8/2023
Incident Phase: CO
NOV Issued: Not reported
NORR Issued: 6/2/2022
45 Day Report: Not reported
Public Meeting Held: Not reported
SOC Signed: Not reported
Reclassification Report: Not reported
RS Designation: Not reported
Closure Request Date: Not reported
Close-out Report: Not reported

UST:

Name: CLINT'S AMOCO
Address: 600 N MAIN ST
City,State,Zip: HENDERSONVILLE, NC 28793
Facility Id: 00-0-0000013171
Contact: YOUNGBLOOD OIL CO INC
Contact Address1: P O BOX 2590 - DAVID H PARRIS
Contact Address2: Not reported
Contact City/State/Zip: HENDERSONVILLE, NC 28793-2590
FIPS County Desc: Henderson
Latitude: 35.31896
Longitude: -82.4604

Map ID
Direction
Distance
Elevation

MAP FINDINGS

Site

Database(s)

EDR ID Number
EPA ID Number

CLINT'S AMOCO (Continued)

U001194682

[Click here to access the North Carolina DEQ records for this facility:](#)

Tank Id: 1
Tank Status: Removed
Installed Date: 05/16/1952
Perm Close Date: 11/20/1996
Product Name: Gasoline, Gas Mix
Tank Capacity: 2000
Root Tank Id: Not reported
Main Tank: No
Compartment Tank: No
Manifold Tank: Not reported
Commercial: Yes
Regulated: Yes
Other CP Tank: Not reported
Overfill Protection Name: Unknown
Spill Protection Name: Unknown
Leak Detection Name: Not reported
Decode for TCONS_KEY: Single Wall Steel
Decode for PCONS_KEY: Unknown
Decode for PSYS_KEY: Unknown

Tank Id: 2
Tank Status: Removed
Installed Date: 05/16/1952
Perm Close Date: 11/20/1996
Product Name: Gasoline, Gas Mix
Tank Capacity: 2000
Root Tank Id: Not reported
Main Tank: No
Compartment Tank: No
Manifold Tank: Not reported
Commercial: Yes
Regulated: Yes
Other CP Tank: Not reported
Overfill Protection Name: Unknown
Spill Protection Name: Unknown
Leak Detection Name: Not reported
Decode for TCONS_KEY: Single Wall Steel
Decode for PCONS_KEY: Unknown
Decode for PSYS_KEY: Unknown

Tank Id: 3
Tank Status: Removed
Installed Date: 05/16/1952
Perm Close Date: 11/20/1996
Product Name: Gasoline, Gas Mix
Tank Capacity: 2000
Root Tank Id: Not reported
Main Tank: No
Compartment Tank: No
Manifold Tank: Not reported
Commercial: Yes
Regulated: Yes

Map ID
Direction
Distance
Elevation

MAP FINDINGS

Site

Database(s)

EDR ID Number
EPA ID Number

CLINT'S AMOCO (Continued)

U001194682

Other CP Tank: Not reported
Overfill Protection Name: Unknown
Spill Protection Name: Unknown
Leak Detection Name: Not reported
Decode for TCONS_KEY: Single Wall Steel
Decode for PCONS_KEY: Unknown
Decode for PSYS_KEY: Unknown

Tank Id: 4
Tank Status: Removed
Installed Date: 05/16/1952
Perm Close Date: 11/20/1996
Product Name: Diesel
Tank Capacity: 550
Root Tank Id: Not reported
Main Tank: No
Compartment Tank: No
Manifold Tank: Not reported
Commercial: Yes
Regulated: Yes
Other CP Tank: Not reported
Overfill Protection Name: Unknown
Spill Protection Name: Unknown
Leak Detection Name: Not reported
Decode for TCONS_KEY: Single Wall Steel
Decode for PCONS_KEY: Unknown
Decode for PSYS_KEY: Unknown

Tank Id: 5
Tank Status: Removed
Installed Date: 10/01/1950
Perm Close Date: 11/20/1996
Product Name: Kerosene, Kero Mix
Tank Capacity: 280
Root Tank Id: Not reported
Main Tank: No
Compartment Tank: No
Manifold Tank: Not reported
Commercial: Yes
Regulated: Yes
Other CP Tank: Not reported
Overfill Protection Name: Unknown
Spill Protection Name: Unknown
Leak Detection Name: Not reported
Decode for TCONS_KEY: Single Wall Steel
Decode for PCONS_KEY: Unknown
Decode for PSYS_KEY: Unknown

Map ID
Direction
Distance
Elevation

MAP FINDINGS

Site

Database(s)

EDR ID Number
EPA ID Number

AF129
NW
1/4-1/2
0.496 mi.
2621 ft.
CLINT'S AMOCO
600 N. MAIN STREET
HENDERSONVILLE, NC 0
Site 2 of 2 in cluster AF

UST FINDER RELEASE **1028938316**
N/A

Relative:
Higher

UST FINDER RELEASE:

Actual:
2143 ft.

Object ID: 269580
Facility ID: Not reported
Lust ID: NC15283
Name: CLINT'S AMOCO
Address: 600 N. MAIN STREET
City,State,Zip: HENDERSONVILLE, NC 0
Address Match Type: Not reported
Reported Date: 1996/11/20 15:59:59+00
Status: Open
Substance: Not reported
Population within 1500ft: 360
Domestic Wells within 1500ft: 0
Land Use: Developed, High Intensity
Within SPA: No
SPA PWS Facility ID: Not reported
SPA Water Type: Not reported
SPA Facility Type: Not reported
SPA HUC12: Not reported
Within WHPA: No
WHPA PWS Facility ID: Not reported
WHPA Water Type: Not reported
WHPA Facility Type: Not reported
WHPA HUC12: Not reported
Within 100yr Floodplain: No
Tribe: Not reported
EPA Region: 4
NFA Letter 1: Not reported
NFA Letter 2: Not reported
NFA Letter 3: Not reported
NFA Letter 4: Not reported
Closed With Residual Contaminate: Not reported
Coordinate Source: State
X Coord: -82.46045
Y Coord: 35.31887000000001
Latitude: 35.31886999999999
Longitude: -82.46044999999999

130
North
1/2-1
0.700 mi.
3696 ft.

ROBINSON TERRACE SOUTH
810 ROBINSON TERRACE
HENDERSONVILLE, NC

SHWS **S125403496**
INST CONTROL **N/A**
BROWNFIELDS

Relative:
Higher

SHWS:

Actual:
2098 ft.

Name: ROBINSON TERRACE VOCS
Address: 810 ROBINSON TERRACE
City,State,Zip: HENDERSONVILLE, NC
EPAID: NONCD0003130
Lat/Longitude: Not reported
Geolocation Method: Not reported

Map ID
Direction
Distance
Elevation

MAP FINDINGS

Site

Database(s)

EDR ID Number
EPA ID Number

ROBINSON TERRACE SOUTH (Continued)

S125403496

[Click here to access the North Carolina DEQ records for this facility:](#)

Name: ROBINSON TERRACE VOCS
Address: 810 ROBINSON TERRACE
City,State,Zip: HENDERSONVILLE, NC
EPAID: NONCD0003130
Lat/Longitude: 35.324167 / -82.454649
Geolocation Method: GEOCODE (ADDRESS MATCH)

[Click here to access the North Carolina DEQ records for this facility:](#)

INST CONTROL:

Name: ROBINSON TERRACE SOUTH
Address: 810 ROBINSON TERRACE
City,State,Zip: HENDERSONVILLE, NC
Project Number: 23049-19-045
Object ID: Not reported
DWM Contact: Cody Cannon
DWM Program: Brownfields Program
Project Status: Recorded Argreement
COC: Multi COC
Contamination Source: Not reported
Received Date: 2020-11-10 00:00:00
Restricted Media: Multi-Media
Allowed Use: Mixed RES and COM
Certification: Annual
Plant Reception Date: 11/10/2020
Instrument Status: Effective
Deed BK: 3596
Deed PG: 422
Plat BK: 2020
Plat PG: 12877
Instrument: Notice and Restriction
Deed: Deed Bk/Pg: 3596 / 422
Deed Date: Recorded 11-10-2020
Plat: Plat Bk/Pg : 2020 / 12877
Plat Date: Recorded on 11-10-2020
X Coord: 969781.53494
Y Coord: 590874.92573

BROWNFIELDS:

Name: ROBINSON TERRACE SOUTH
Address: 810 ROBINSON TERRACE
City,State,Zip: HENDERSONVILLE, NC
Project Type: Finalized
Project ID: 23049-19-045
Project ID: 23049-19-45
BF Manager: Cody Cannon
BF Acreage: 3.49
Status Date: 11/09/2020
X Coord: -82.45459795
Y Coord: 35.324284894

[Click here to access the North Carolina DEQ records for this facility:](#)

Count: 14 records.

ORPHAN SUMMARY

City	EDR ID	Site Name	Site Address	Zip	Database(s)
HENDERSONVILLE	S131749285	HAWKINS POINTE	714, 728, 738 6TH AVENUE WEST		LUST
HENDERSONVILLE	S131749142	ROY'S TREE SERVICE SPILL	ACROSS FROM 1980 DAVIS MOUNTAIN	28739	LAST
HENDERSONVILLE	S127469240	CHURCH STREET PARKING DECK	432 CHURCH STREET	28792	LUST
HENDERSONVILLE	S105218534	FORMER ODELL JACKSON PROP	FOUR SEASONS BLVD.		LUST TRUST
HENDERSONVILLE	S128649302	BARKER HEIGHTS	1310 OLD SPARTANBURG HIGHWAY	28792	LUST
HENDERSONVILLE	S128649278	HOUSING ASSISTANCE PROPERTY	1310 OLD SPARTANBURG HWY	28739	LUST
HENDERSONVILLE	S128651078	GENERAL ELECTRIC-UST #8	3010 SPARTANBURG HIGHWAY	28739	LUST
HENDERSONVILLE	S128651006	GENERAL ELECTRIC-UST #7	3010 SPARTANBURG HIGHWAY	28739	LUST
HENDERSONVILLE	S128651008	GENERAL ELECTRIC-UST #12	3010 SPARTANBURG HIGHWAY	28739	LUST
HENDERSONVILLE	S128651007	GENERAL ELECTRIC-UST #10,11,15	3010 SPARTANBURG HIGHWAY	28739	LUST
HENDERSONVILLE	S128651155	GE-UST NO. 5	3010 SPARTANBURG HIGHWAY	28739	LUST
HENDERSONVILLE	S128651087	GENERAL ELECTRIC-UST #1	3010 SPARTANBURG HIGHWAY	28739	LUST
HENDERSONVILLE	S128651153	GE-NO. 2 OIL LINE RUPTURE	3010 SPARTANBURG HIGHWAY	28739	LUST
HENDERSONVILLE	S128651005	GENERAL ELECTRIC-UST #4	3010 SPARTANBURG HIGHWAY	28739	LUST

EDR ZIP Code Scan Report

ZIP	EDR-ID	Facility ID	Name	Address	Map/Dir/Dist	City	State	Databases
** - Indicates location may or may not be in requested radius. Site has not been assigned a latitude/longitude coordinate. Further review recommended.								
28731	1009653203	110027386601	CAMP TON A WANDA		**	FLAT ROCK	NC	FINDS
28731	1009654130	110027405172	PINE LINKS GOLF COURSE		**	FLAT ROCK	NC	FINDS
28731	1009654152	110027411548	VICTORY BAPTIST CHURCH		**	FLAT ROCK	NC	FINDS
28731	1008101695	110027385434	TWIN PONDS RV PARK		**	FLAT ROCK	NC	FINDS
28731	1009655512	110027405635	UPWARD WORSHIP CENTER		**	FLAT ROCK	NC	FINDS
28731	1007697497	110018540845	BLUE RIDGE COMMUNITY COLLEGE	RT 2	**	FLAT ROCK	NC	FINDS
28731	1007705361	110018619510	DEAN S MARKET AND DELI	2770 HIGHWAY 25 SOUTH	**	FLAT ROCK	NC	FINDS
28731	U003295258	0-017496	DEAN'S MARKET & DELI	2770 HIGHWAY 25 SOUTH		FLAT ROCK	NC	UST
28731	1020754404		PEACE C A GROCERY	HWY 25	**	FLAT ROCK	NC	EDR Historical Auto Stations
28731	1020141538		PEACE C A GROCERY	HWY 25	**	FLAT ROCK	NC	EDR Historical Auto Stations
28731	1020438299		COUNTRY MARKET	HWY 25 S	**	FLAT ROCK	NC	EDR Historical Auto Stations
28731	S104546908	85374	KENAN OIL SPILL	HIGHWAY 26 WEST, 21 MILE POST		HENDERSONVILLE	NC	IMD
28731	S130370000		THE LANDINGS OF FLAT ROCK	560 & 570 S. ALLEN RD		FLAT ROCK	NC	NPDES
28731	S106405924	28222	FAIN PROPERTY-FARM UST	1076 AIRPORT ROAD		FLAT ROCK	NC	LUST TRUST, IMD, LUST
28731	S130371309		WATERLEAF AT FLAT ROCK	0 S. ALLEN ROAD		HENDERSONVILLE	TN	NPDES
28731	S131489164		UPWARD CROSSING DRIVE EXTENSION	0 S. ALLEN ROAD	**	CITY OF HENDERSONVILLE	NC	NPDES
28731	1024228474	110070226141	SPARTAN DIESEL TECHNOLOGIES	518 SOUTH ALLEN ROAD		FLAT ROCK	NC	FINDS
28731	S109567298		HARBIN PROPERTY	313 ARMSTRONG AVE.		HENDERSONVILLE	NC	LUST
28731	1004552288	110009720249	LAKEWOOD RV RESORT OF NC LLC	BALLANGER ROAD	**	FLAT ROCK	NC	FINDS
28731	1007711043	110018676397	LAKEWOOD RV RESORT	160 BALLENGER ROAD		FLAT ROCK	NC	FINDS
28731	1021781217		HILLS GARAGE & WRECKER SVC	304 BIG HUNGRY RD		FLAT ROCK	NC	EDR Historical Auto Stations
28731	1021405189		HILLS GARAGE & WRECKER SVC	376 BIG HUNGRY RD		FLAT ROCK	NC	EDR Historical Auto Stations
28731	1010024035	110028029041	TUXEDO	R1 BOX 104A, POT SHOALS RD		FLAT ROCK	NC	FINDS
28731	1009314062	110024439632	BLUE RIDGE COMMUNITY COLLEGE	180 WEST CAMPUS DR		FLAT ROCK	NC	FINDS
28731	1009217611	NC0991302675	BLUE RIDGE COMMUNITY COLLEGE	WEST CAMPUS DR		FLAT ROCK	NC	RCRA-CESQG
28731	S109034153		BARN GARAGE CARL SANDBURG NHS	81 CARL SANDBURG LANE		FLAT ROCK	NC	LUST
28731	1007704649	110018612429	KENMURE PROPERTIES. LIMITED	100 CLUBHOUSE DRIVE		HENDERSONVILLE	NC	FINDS
28731	1028517728		KENMURE PROPERTIES, LTD	100 CLUBHOUSE DRIVE		HENDERSONVILLE	NC	
28731	U003146516	0-028433	KENMURE PROPERTIES, LTD	100 CLUBHOUSE DRIVE		HENDERSONVILLE	NC	UST
28731	1027962918		MAVIDON	110 COMMERCIAL BLVD.		FLAT ROCK	NC	
28731	1027794417		ATLAS BOLT & SCREW COMPANY, LLC (N	161 COMMERCIAL BOLEVARD		FLAT ROCK	NC	
28731	1027794418		ATLAS BOLT & SCREW COMPANY, LLC (N	161 COMMERCIAL BOULEVARD		FLAT ROCK	NC	
28731	1027794420		ATLAS BOLT & SCREW COMPANY , LLC (N	161 COMMERCIAL BOULEVARD	**	FLAT ROCK	NC	
28731	S130367273		PROJECT WHEEL	COMMERCIAL BLVD.		HENDERSONVILLE	NC	NPDES
28731	1027794419		ATLAS BOLT & SCREW COMPANY, LLC (N	COMMERCIAL BOULEVARD	**	FLAT ROCK	NC	
28731	1023968250	NCR000169706	ATLAS BOLT & SCREW COMPANY LLC (N	161 COMMERCIAL BOULEVARD		FLAT ROCK	NC	RCRAInfo-SQG
28731	1027773177		ATLAS BOLT & SCREW COMPANY, LLC (N	COMMERICAL BOULEVARD	**	FLAT ROCK	NC	
28731	1024033577	110070157969	ATLAS BOLT & SCREW CO., LLC	161 COMMERCIAL BLVD		FLAT ROCK	NC	FINDS
28731	S130362653		CAPTAIN SMYTHS PRESERVE	CORNER OF TRENHOLM RD & LITTLE RIV		FLAT ROCK	NC	NPDES
28731	1020238370		PRATER GROCERY & SERVICE STN	414 CREST RD		FLAT ROCK	NC	EDR Historical Auto Stations
28731	S130374733		CREST ROAD FACILITY	769 CREST ROAD		HENDERSONVILLE	NC	NPDES
28731	S130366021		BLUE RIDGE COMMUNITY COLLEGE - PAT	50 DUCK POND DRIVE		HENDERSONVILLE	NC	NPDES
28731	2022332120			66 EDISTOW LANE		FLAT ROCK	NC	ERNS
28731	1008203926	110020886852	HENDERSON COUNTY PUB SCHOOLS MA	246 EDUCATION DRIVE		FLAT ROCK	NC	FINDS
28731	S130361667		HIGHLANDS EXPANSION	24 EMPIRE LANE		EAST FLAT ROCK	NC	NPDES
28731	1021635195		KING HUBERT GETTY JR	100 GALLIMORE RD		FLAT ROCK	NC	EDR Historical Auto Stations
28731	1027026432	110071091471	PATRICK WILEY	212 GREENLEAF DRIVE	**	EAST FLAT ROCK	NC	FINDS
28731	S111826004		DEAN'S MARKET & DELI	2770 GREENVILLE HWY		FLAT ROCK	NC	LUST TRUST, INST CONTROL, LUST
28731	S130372263		HALTERMAN RESIDENCE	3200 GREENVILLE HWY		VILLAGE OF FLAT ROCK	NC	NPDES
28731	1020148624		FLAT ROCK GROCERY	GREENVILLE HWY	**	FLAT ROCK	NC	EDR Historical Auto Stations
28731	1028522672		INGLES GAS EXPRESS 177	220 HIGHLAND LAKE ROAD		FLAT ROCK	NC	
28731	U003982527	0-036687	INGLES GAS EXPRESS 177	220 HIGHLAND LAKE ROAD		FLAT ROCK	NC	UST
28731	S117055129		HIGHLAND LAKE GOLF COURSE (FORMER	34 HIGHLAND LAKE DRIVE		FLAT ROCK	NC	
28731	1007726774	110018834136	HIGHLAND LAKE INN AND CONFERENCE	HIGHLAND LAKE ROAD	**	FLAT ROCK	NC	FINDS
28731	S130372782		ORCHARDS AT HOWARD'S GAP SUBDIVIS	HOWARD GAP ROAD		FLAT ROCK	NC	NPDES
28731	1015731444	NCN000410836	HENDERSONVILLE ACID SPILL	HWY I-26 AT MILE MARKER 56	**	HENDERSONVILLE	NC	CERCLIS, PRP
28731	1015931464	110045395336	HENDERSONVILLE ACID SPILL	HWY I-26 AT MILE MARKER 56	**	HENDERSONVILLE	NC	FINDS
28731	1007702713	110018592986	KENMURE PROPERTIES LIMITED	KENMURE GOLF COURSE	**	FLAT ROCK	NC	FINDS
28731	S112337617		BARRY S WRECKING & TOWING	171 KINGS VIEW DR.		FLAT ROCK	NC	
28731	S110629099		BARRY'S WRECKING & TOWING	171 KINGS VIEW DR.		FLAT ROCK	NC	

EDR ZIP Code Scan Report

ZIP	EDR-ID	Facility ID	Name	Address	Map/Dir/Dist	City	State	Databases
28731	1028519828	0-032847	CARL SANDBURG HOME NHS	1928 LITTLE RIVER RD		FLAT ROCK	NC	
28731	U001206605		CARL SANDBURG HOME NHS	1928 LITTLE RIVER RD		FLAT ROCK	NC	UST
28731	S127489575		CARL SANDBURG HOME	1928 LITTLE RIVER ROAD		FLAT ROCK	NC	IMD
28731	1007709126		CARL SANDBURG HOME NHS	1928 LITTLE RIVER ROAD		FLAT ROCK	NC	FINDS
28731	2022346225	110018657210		1928 LITTLE RIVER ROAD		FLATROCK	NC	ERNS
28731	S110052096		LOT 6, SUGAR HOLLOW SUBDIVISION	LOT 6 SUGAR HOLLOW SUBDIVISION		FLAT ROCK	NC	NPDES
28731	1012288672		LOT 6, SUGAR HOLLOW SUBDIVISION	LOT 6 SUGAR HOLLOW SUBDIVISION		FLAT ROCK	NC	FINDS
28731	1024608834		VIPER SOLAR	5581 MCDONALD RD	**	ROCKFISH	NC	FINDS
28731	2023359577	110070397195		370 MCKISSICK ROAD		FLAT ROCK	NC	ERNS
28731	S130371853		BLUE RIDGE COMMERCE PH 1	337 MCMURRAY RD		FLAT ROCK	NC	NPDES
28731	1025432711		COASTAL AGROBUSINESS INC	814 MCMURRAY ROAD		FLAT ROCK	NC	SSTS
28731	1023391672		COASTAL AGROBUSINESS INC	814 MCMURRAY ROAD		FLAT ROCK	NC	FINDS
28731	S130374044	110067109961	DOMINION ENERGY - MCMURRAY ROAD	MCMURRAY RD.		FLAT ROCK	NC	NPDES
28731	1007722600		CRESTVIEW ESTATES	OLD SPARTANBURG HIGHWAY	**	FLAT ROCK	NC	FINDS
28731	1007704673		KENMURE PROPERTIES LIMITED	OVERLOOK DRIVE	**	FLAT ROCK	NC	FINDS
28731	1007695754		BONCLARKEN ASSEMBLY	500 PINE DRIVE		FLAT ROCK	NC	FINDS
28731	S127489538	110018523365	BONCLARKEN ASSEMBLY	500 PINE DRIVE		FLAT ROCK	NC	IMD
28731	S130368860		PINNACLE AT RIDGELINE SD	0 PINNACLE MOUNTAIN RD		HENDERSONVILLE	NC	NPDES
28731	2019238087			1856 POT SHOALS ROAD	**	FLAT ROCK	NC	ERNS
28731	S108492886		TUXEDO HYDROELECTRIC STATION	POT SHOAL RD NCSR 1836		FLAT ROCK	NC	NPDES
28731	1016055719	110006804690	TUXEDO HYDROELECTRIC STATION	POT SHOAL RD NCSR 1836		FLAT ROCK	NC	FINDS
28731	1027961415		DUKE ENERGY CAROLINAS, LLC	POT SHOALS RD	**	FLAT ROCK	NC	
28731	S130366867		AT&T POT SHOALS RD, ASHEVILLE, NC (P	POT SHOALS RD		FLAT ROCK	NC	NPDES
28731	S110728857		ARROWOOD RESIDENCE (BRUCE)	201 REED DRIVE		FLAT ROCK	NC	LUST TRUST, LUST
28731	1016114551	110006531556	GREENLEAF CORPORATION - NUCERME	165 ROPER ROAD		FLAT ROCK	NC	FINDS
28731	1027830107		GREENLEAF CORP	761 ROPER ROAD		FLAT ROCK	NC	
28731	1016935718		GREENLEAF CORPORATION	761 ROPER ROAD		FLAT ROCK	NC	ICIS
28731	1009653579		CINNAMON WOODS	ROPER ROAD	**	FLAT ROCK	NC	FINDS
28731	1018094028	110027393531	B V HEDRICK- GREEN RIVER QUARRY	3675 SPARTANBURG HWY E		FLAT ROCK	NC	
28731	1018313841		CUMBERLAND GRAVEL & SAND COMPAN	3675 SPARTANBURG HWY. EAST		FLAT ROCK	NC	ICIS, FINDS
28731	S121515285		CUMBERLAND GRAVEL & SAND COMPAN	3675 SPARTANBURG HWY. EAST		FLAT ROCK	NC	
28731	S130365754		SPARTANBURG HWY GRAVEL PAD	SPARTANBURG HWY		E FLAT ROCK	NC	NPDES
28731	1024918632	110018592860	GREEN RIVER QUARRY	3675 SPARTENBURG HWY		FLATROCK	NC	
28731	1007702696		FLAT ROCK PLAYHOUSE	STATE ROAD 1123	**	FLAT ROCK	NC	FINDS
28731	1011404884		GOSNELL'S USED AUTO PARTS	110 TABOR ROAD EXT		E. FLAT ROCK	NC	FINDS
28731	1010786825		GOSNELL'S USED AUTO PARTS	110 TABOR ROAD EXT		E. FLAT ROCK	NC	RCRA-NonGen
28731	1007710964	110018675593	BETHEL WESLEYAN CHURCH	909 TRACY GROVE ROAD		FLAT ROCK	NC	FINDS
28731	1007722663		TRACY GROVE BAPTIST CHURCH	984 TRACY GROVE ROAD		FLAT ROCK	NC	FINDS
28731	S108492218		220 TRANQUILITY PLACE	220 TRANQUILITY PL		FLAT ROCK	NC	NPDES
28731	1007727429		VICE, JOHN	220 TRANQUILITY PLACE		FLAT ROCK	NC	FINDS
28731	U003160911	110018840744	EAST HENDERSON HIGH SCHOOL	110 UPWARD ROAD		FLAT ROCK	NC	UST
28731	1007715140		EAST HENDERSON HIGH SCHOOL	110 UPWARD ROAD		FLAT ROCK	NC	FINDS
28731	1001485488		ANDY PETREE RACING INC	1100 UPWARD RD		FLAT ROCK	NC	RCRA-NonGen
28731	1016109873		ANDY PETREE RACING INC	1100 UPWARD RD		FLAT ROCK	NC	FINDS
28731	1016826701	110058912547	SPARTAN DIESEL TECHNOLOGIES, LLC	578 UPWARD RD, SUITE 7		FLAT ROCK	NC	FINDS
28731	1020438666		MOUNTAIN ENERGY 25	712 UPWARD RD		FLAT ROCK	NC	EDR Historical Auto Stations
28731	1029104744	110018793028	SHELL #1425	712 UPWARD ROAD		FLAT ROCK	NC	
28731	S127494089		SHELL #1425	712 UPWARD ROAD		FLAT ROCK	NC	IMD
28731	1020611612		ENERGY MART NO 8 INC	715 UPWARD RD		FLAT ROCK	NC	EDR Historical Auto Stations
28731	U003138561		ENERGY MART STORE 8	715 UPWARD RD		FLAT ROCK	NC	UST
28731	1028521454	0-035277	ENERGY MART STORE 8	715 UPWARD RD		FLAT ROCK	NC	
28731	1007713791		ENERGY MART STORE #8	715 UPWARD ROAD		FLAT ROCK	NC	FINDS
28731	1021018010		FOUR SEASONS TRIANGLE INC	754 UPWARD RD		FLAT ROCK	NC	EDR Historical Auto Stations
28731	1007715203		FOUR SEASONS TRIANGLE #215	754 UPWARD ROAD		FLAT ROCK	NC	FINDS
28731	U004376005	110018718100	QUIKTRIP #1148	775 UPWARD ROAD		FLAT ROCK	NC	NPDES, UST
28731	1001215053		ANDY PETREE RACING	908 UPWARD RD		FLAT ROCK	NC	RCRA-CESQG
28731	1027839591		LEISURE CRAFT	940 UPWARD RD		FLAT ROCK	NC	
28731	1007710822		UPWARD UMC	965 UPWARD ROAD		FLAT ROCK	NC	FINDS
28731	S131489732	110018674175	UPWARD ROAD COMMERCIAL STORAGE	985 UPWARD ROAD		FLAT ROCK	NC	NPDES
28731	1021900174		UPWARD GROCERY	UPWARD RD	**	FLAT ROCK	NC	EDR Historical Auto Stations
28731	1020610895		UPWARD GROCERY	UPWARD RD	**	FLAT ROCK	NC	EDR Historical Auto Stations
28731	1021408353		NORMS MINIT MARTS	UPWARD RD & I 26	**	FLAT ROCK	NC	EDR Historical Auto Stations
28731	S103131026	8115	I-26 W. WEIGHT STATION	I-26 WEST WEIGHT STATION		HENDERSONVILLE	NC	IMD
28731	1020074152		RHODES SHARON	105 WOODCREST LN		FLAT ROCK	NC	EDR Historical Cleaners
28731	1020074153		RHODES SHARON	118 S WOODCREST LN		FLAT ROCK	NC	EDR Historical Cleaners

EDR ZIP Code Scan Report

ZIP	EDR-ID	Facility ID	Name	Address	Map/Dir/Dist	City	State	Databases
28739	1022867982		FLETCHER MILL		**		NC	
28739	1022867981		BUFF CLAY MINE		**		NC	
28739	1008022320	110012920946	BRIGHTWATER I & II		**	HENDERSONVILLE	NC	FINDS
28739	1007705859	110018624540	OAKS DEVELOPMENT COMPANY THE		**	HENDERSONVILLE	NC	FINDS
28739	1007712679	110018692805	WILLIAMS PROPERTY MHP #1		**	HENDERSONVILLE	NC	FINDS
28739	1007715069	110018716781	WILLOW LAKE		**	HENDERSONVILLE	NC	FINDS
28739	1008022395	110012921730	HOLLY TREE S/D		**	HENDERSONVILLE	NC	FINDS
28739	1007695836	110018524382	CASE FARM SERVICE		**	HENDERSONVILLE	NC	FINDS
28739	1007714981	110018715899	WHITEHEAD RESIDENCE BARRY		**	HENDERSONVILLE	NC	FINDS
28739	1022868353		GREER MINE		**		NC	
28739	1009655838	110027408295	BEULAH BAPTIST CHURCH		**	HENDERSONVILLE	NC	FINDS
28739	1008022346	110012921231	BRIGHTWATER III		**	HENDERSONVILLE	NC	FINDS
28739	1022867931		POLK COUNTY MINE		**		NC	
28739	1007704330	110018609264	QUATTLEBAUM CONDOMINIUMS		**	HENDERSONVILLE	NC	FINDS
28739	1009654646	110027401274	CHAMPION HILLS COMFORT STATION		**	HENDERSONVILLE	NC	FINDS
28739	1018301616		BRIGHTWATER III		**	HENDERSONVILLE	NC	ICIS
28739	1008022374	110012921516	CAMP E TOH KALU		**	HENDERSONVILLE	NC	FINDS
28739	1021412474		RANDYS I-26 SHELL WRECKER SV	I-26 & HWY 64	**	HENDERSONVL	NC	EDR Historical Auto Stations
28739	S103131160	10245	MR. PETES #2-AIRPORT	I26 & AIRPORT RD.		FLETCHER	NC	IMD
28739	U001206186	0-032110	A.J. NEILSEN, SR. FARM	ROUTE 1 (NORTH RIDGE RD)	**	HENDERSONVILLE	NC	UST
28739	1007723165	110018798041	A.J. NEILSEN, SR. FARM	ROUTE 1 (NORTH RIDGE RD)	**	HENDERSONVILLE	NC	FINDS
28739	1028519307		A.J. NEILSEN, SR. FARM	ROUTE 1 (NORTH RIDGE RD)	**	HENDERSONVILLE	NC	
28739	1028505974		UPWARD GROCERY	ROUTE 1 UPWARD RD & HOWARD GAP		HENDERSONVILLE	NC	
28739	U003135447	0-013163	UPWARD GROCERY	ROUTE 1 UPWARD RD & HOWARD GAP	**	HENDERSONVILLE	NC	UST
28739	1007698125	110018547134	UPWARD GROCERY	ROUTE 1 UPWARD ROAD & HOWARD GAF	**	HENDERSONVILLE	NC	FINDS
28739	1007727714	110018843590	HAYDEN S TIME SAVER #1	HIGHWAY 176 & BLUE RIDGE ROAD	**	HENDERSONVILLE	NC	FINDS
28739	9189959			HWY 176	**	HENDERSONVILLE	NC	ERNS
28739	S101522608	5349	HENDERSON GROCERY PROPERTY	US 176	X, SW, 1/4 - 1/2	HENDERSONVILLE	NC	IMD
28739	1021939218		MIKES GROC & MT PROC	HWY 191	**	HENDERSONVL	NC	EDR Historical Auto Stations
28739	S101522261	3372	VAN WINGERDEN INTERNATIONAL	RT 191		HENDERSONVILLE	NC	IMD
28739	1029019391		MAX HENSLEY PROPERTY AKA JOHNNY'S	HIGHWAY 226 SOUTH	**	MARION	NC	
28739	S105892941	15586	MAX HENSLEY PROPERTY AKA JOHNNY'S	HIGHWAY 226 SOUTH		MARION	NC	IMD, LUST
28739	1007710663	110018672603	SHEPHERD MEMORIAL PARK	HIGHWAY 25 NORTH BOX 765	**	HENDERSONVILLE	NC	FINDS
28739	1028495378		PRINTPACK INC.	HWY 25 WEST	**	HENDERSONVILLE	NC	
28739	U001186468	0-000648	PRINTPACK INC.	HWY 25 WEST		HENDERSONVILLE	NC	UST
28739	U001202603	0-025803	LOIS A. BROWN	RT 3 BOX 395	**	HENDERSONVILLE	NC	UST
28739	1028516566		LOIS A. BROWN	RT 3 BOX 395	**	HENDERSONVILLE	NC	
28739	1007701851	110018584432	LOIS A. BROWN	RT 3 BOX 395	**	HENDERSONVILLE	NC	FINDS
28739	1007700646	110018572374	TWIN OAKS APARTMENTS	CO 3450 ASHEVILLE HIGHWAY		HENDERSONVILLE	NC	FINDS
28739	S113813401		EGOLF MOTORS	401 / 441 DUNCAN HILL RD		HENDERSONVILLE	NC	
28739	1007708951	110018655472	BYRD JOE SAND DREDGING OPER	RT 5 BOX 4	**	HENDERSONVILLE	NC	FINDS
28739	U001202765	0-026084	DAVID CONNER	RT 5 BOX 458	**	RUTHERFORDTON	NC	UST
28739	1007705643	110018622392	DAVID CONNER	RT 5 BOX 458	**	RUTHERFORDTON	NC	FINDS
28739	1022210622		FOUR SEASON 66	RT 5 BOX 494	**	HENDERSONVL	NC	EDR Historical Auto Stations
28739	1007727711	110018843563	GRIFFINS	HIGHWAY 64 E/MILLS GAP RD/PO BOX 101	**	HENDERSONVILLE	NC	FINDS
28739	1028509717		UNO GROCERY	HIGHWAY 64 EAST	**	HENDERSONVILLE	NC	
28739	S127488281		RUSSELL'S GROCERY	HIGHWAY 64 EAST	**	HENDERSONVILLE	NC	IMD
28739	1007703028	110018596198	UNO GROCERY	HIGHWAY 64 EAST	**	HENDERSONVILLE	NC	FINDS
28739	U003562698	0-017489	UNO GROCERY	HIGHWAY 64 EAST	**	HENDERSONVILLE	NC	UST
28739	1019911717		COATS NORTH AMERICA	HIGHWAY 64 WEST		HENDERSONVILLE	NC	ICIS
28739	1007705242	110018618352	COATS NORTH AMERICA	HIGHWAY 64 WEST	**	HENDERSONVILLE	NC	FINDS
28739	2000522232			HWY 64	**	HENDERSONVILLE	NC	ERNS
28739	1020467636		HUNTLEYS GROCERY	HWY 64	**	EDNEYVILLE	NC	EDR Historical Auto Stations
28739	1020544610		HUNTLEYS GROCERY	HWY 64	**	HENDERSONVL	NC	EDR Historical Auto Stations
28739	1021541518		64 GROCERY BAIT & TACKLE	HWY 64 3AST	**	HENDERSONVL	NC	EDR Historical Auto Stations
28739	1021919420		UNO SERVICE AND GROCERY	HWY 64 E	**	HENDERSONVL	NC	EDR Historical Auto Stations
28739	1021794930		UNO SERVICE AND GROCERY	HWY 64 E	**	HENDERSONVL	NC	EDR Historical Auto Stations
28739	1028509720		GRIFFINS	HWY 64 E/MILLS GAP RD/PO BOX 100	**	HENDERSONVILLE	NC	
28739	1020408714		UNO GROCERY	HWY 64 EAST	**	HENDERSONVILLE	NC	EDR Historical Auto Stations
28739	1021700217		64 GROCERY BAIT & TACKLE	HWY 64 EAST	**	HENDERSONVL	NC	EDR Historical Auto Stations
28739	1018645370		ETOWAH CLEANERS	HWY 64 W	**	HENDERSONVL	NC	EDR Historical Cleaners

EDR ZIP Code Scan Report

ZIP	EDR-ID	Facility ID	Name	Address	Map/Dir/Dist	City	State	Databases
28739	1028519827	0-032846	ANCHOR SUPPLY INC.	HWY 64 WEST	**	HENDERSONVILLE	NC	UST EDR Historical Auto Stations
28739	U001206604		ANCHOR SUPPLY INC.	HWY 64 WEST	**	HENDERSONVILLE	NC	
28739	1022112222		UNO GROCERY	US 64	**	HENDERSONVILLE	NC	
28739	1021768682		LAMBS SERVICE GARAGE	HWY 64E	**	HENDERSONVL	NC	EDR Historical Auto Stations FINDS
28739	1007699862	110018564524	VAUGHN S AUTO SERVICE	RT 8 BOX 124-B	**	HENDERSONVILLE	NC	UST IMD, LUST EDR Historical Auto Stations
28739	1028509970		VAUGHN'S AUTO SERVICE	RT 8 BOX 124-B	**	HENDERSONVILLE	NC	
28739	U003145079		VAUGHN'S AUTO SERVICE	RT 8 BOX 124-B	**	HENDERSONVILLE	NC	
28739	S102867998	0-017778 3843	CHESTER LEE RESIDENCE	ROUTE 9 BOX 759, HWY 64 E		EDNEYVILLE	NC	
28739	1021344378		LAMBS SERVICE GARAGE	<		HENDERSONVL	NC	
28739	S112337365	110018814354	ROY S TREE SERVICE SPILL	ACROSS FROM 1890 DAVIS MOUNTAI		HENDERSONVILLE	NC	FINDS EDR Historical Auto Stations
28739	S131749142		ROY'S TREE SERVICE SPILL	ACROSS FROM 1980 DAVIS MOUNTAI		HENDERSONVILLE	NC	
28739	1007724795		HENDERSON CO SCHOOL	125 EAST ALLEN STREET		HENDERSONVILLE	NC	
28739	1022208236		WILLIAMS TRUCK STOP INC	I-26 AND SUGAR LOAF RD		HENDERSONVL	NC	
28739	1022044493		MCMURRAY DEVON	41 ARCHANGEL LN		HENDERSONVILLE	NC	EDR Historical Auto Stations AST
28739	A100187267	45003 0-017484	HENDERSON OIL CO INC	745 ASH ST		HENDERSONVILLE	NC	LUST TRUST, IMD, UST
28739	U001197251		HENDERSON OIL COMPANY, INC.	745 ASH STREET		HENDERSONVILLE	NC	
28739	1028509712	22104	HENDERSON OIL COMPANY, INC.	745 ASH STREET		HENDERSONVILLE	NC	IMD, LUST EDR Historical Auto Stations
28739	S105764090		REABEN BULK PLT.-WASTE OIL UST	751 ASH STREET		HENDERSONVILLE	NC	
28739	1021425404		CANTRELL DOUGLAS C	1511 ASHE HWY		HENDERSONVL	NC	
28739	U003134808	0-010256	J.H. REABEN OIL & SUPPLY CO.	751 ASHE ST. P.O. BOX 629		HENDERSONVILLE	NC	UST
28739	1028503471		J.H. REABEN OIL & SUPPLY CO.	751 ASHE ST. P.O. BOX 629		HENDERSONVILLE	NC	
28739	1028495014	0-000221	BRUMMETT & WADDELL	753 ASHE STREET		HENDERSONVILLE	NC	LUST, UST FINDS EDR Historical Auto Stations
28739	U001186202		BRUMMETT & WADDELL	753 ASHE STREET		HENDERSONVILLE	NC	
28739	1007695967		BRUMMETT AND WADDELL	753 ASHE STREET		HENDERSONVILLE	NC	
28739	1020610467	110018525513	TUNE-UP SHOP INC	1015 ASHEVILLE HWY		HENDERSONVL	NC	EDR Historical Auto Stations
28739	1021759863		SMATHERS AUTOMOTIVE SERVICE	1111 ASHEVILLE HWY		HENDERSONVL	NC	EDR Historical Auto Stations FINDS UST
28739	1007717592	110018742084 0-013039	MCABEE S AUTO MART INCORPORATED	1255 ASHEVILLE HIGHWAY		HENDERSONVILLE	NC	IMD EDR Historical Auto Stations
28739	U001194596		MCABEE'S AUTO MART INC.	1255 ASHEVILLE HWY		HENDERSONVILLE	NC	
28739	1028505871	S127487942	MCABEE'S AUTO MART INC.	1255 ASHEVILLE HWY		HENDERSONVILLE	NC	LUST TRUST, INST CONTROL, IMD, LUST FINDS UST
28739	S127487942		MCABEE'S AUTO MART	1255 ASHEVILLE HWY		HENDERSONVILLE	NC	
28739	1020409452		DERMIDS ESSO SERVICE	1321 ASHEVILLE HWY		HENDERSONVL	NC	
28739	S115705399		FAMILY & FRIENDS EXXON	1344 ASHEVILLE HWY		HENDERSONVILLE	NC	
28739	1007704696	110018612900 0-017664	SWEETWATER DEVELOPMENT GROUP	1511 ASHEVILLE HIGHWAY		HENDERSONVILLE	NC	FINDS UST
28739	U001197356		SWEETWATER DEVELOPMENT GROUP	1511 ASHEVILLE HWY.		HENDERSONVILLE	NC	
28739	1028509872	110018572132	SWEETWATER DEVELOPMENT GROUP	1511 ASHEVILLE HWY.		HENDERSONVILLE	NC	FINDS FINDS EDR Historical Cleaners
28739	1007700623		GRANITE PROPERTIES INCORPORATED	1820 ASHEVILLE HIGHWAY		HENDERSONVILLE	NC	
28739	1007696599	110018531864	THE THOMPSON COMPANY	1830 ASHEVILLE HIGHWAY		HENDERSONVILLE	NC	FINDS FINDS
28739	1020079866		SAGE ONE HR MARTINIZING #1 #2	1832 ASHEVILLE HWY		HENDERSONVL	NC	
28739	1007702661	110018592478 110018781335	QUALITY FLOOR SERVICE	1840 ASHEVILLE HIGHWAY		HENDERSONVILLE	NC	FINDS FINDS
28739	1007721496		.OUR SEASONS TRIANGLE #203	2020 ASHEVILLE HIGHWAY		HENDERSONVILLE	NC	
28739	1028503464	0-010249	FOUR SEASONS TRIANGLE 203	2020 ASHEVILLE HWY		HENDERSONVILLE	NC	UST DRYCLEANERS
28739	U003143939		FOUR SEASONS TRIANGLE 203	2020 ASHEVILLE HWY		HENDERSONVILLE	NC	
28739	S125088749		SUNSHINE LAUNDRY	2021 ASHEVILLE HWY		HENDERSONVILLE	NC	
28739	1028503085	110018547982	NORMS MINIT MART 7	2107 ASHEVILLE HIGHWAY		HENDERSONVILLE	NC	FINDS FINDS
28739	1007698211		NORMS MINIT MART #7	2107 ASHEVILLE HIGHWAY		HENDERSONVILLE	NC	
28739	1016647011	110004031191	CVS PHARMACY #7571	2111 ASHEVILLE HIGHWAY		HENDERSONVILLE	NC	FINDS DRYCLEANERS
28739	S125088751		MILLERS LAUNDRY	2111 ASHEVILLE HWY		HENDERSONVILLE	NC	
28739	1000154150	NCD982095473	CVS PHARMACY #7571	2111 ASHEVILLE HWY		HENDERSONVILLE	NC	RCRA-NonGen
28739	1028516003		PANTRY #455	2201 ASHEVILLE HIGHWAY		HENDERSONVILLE	NC	
28739	1007700177	110018567674	PANTRY #455	2201 ASHEVILLE HIGHWAY		HENDERSONVILLE	NC	FINDS UST
28739	U001202158		PANTRY #455	2201 ASHEVILLE HIGHWAY		HENDERSONVILLE	NC	
28739	U001205700	0-031260	VACANT DEALERSHIP	2324 ASHEVILLE HIGHWAY		HENDERSONVILLE	NC	UST
28739	1028518726		VACANT DEALERSHIP	2324 ASHEVILLE HIGHWAY		HENDERSONVILLE	NC	
28739	S127489393	110004045024	OLD CAROLINA TOYOTA (VACANT DEALE	2324 ASHEVILLE HIGHWAY (US 25)		HENDERSONVILLE	NC	IMD FINDS
28739	1016631821		BRYAN EASLER TOYOTA	2324 ASHEVILLE HWY		HENDERSONVILLE	NC	
28739	1000535812	NCD986191419	BRYAN EASLER TOYOTA	2324 ASHEVILLE HWY		HENDERSONVILLE	NC	RCRA-NonGen FINDS
28739	1007713844		BALFOUR SHELL	2330 ASHEVILLE HIGHWAY		HENDERSONVILLE	NC	
28739	1028503091	0-009802	BALFOUR SHELL	2330 ASHEVILLE HIGHWAY		HENDERSONVILLE	NC	IMD, LUST, UST EDR Historical Auto Stations
28739	U003134688		BALFOUR SHELL	2330 ASHEVILLE HIGHWAY		HENDERSONVILLE	NC	
28739	1020839755		BALFOUR SHELL SERVICE	2330 ASHEVILLE HWY		HENDERSONVL	NC	

EDR ZIP Code Scan Report

ZIP	EDR-ID	Facility ID	Name	Address	Map/Dir/Dist	City	State	Databases
28739	1004745161	NCD981863632	HUNTER CHEVROLET COMPANY	2520 ASHEVILLE HIGHWAY		HENDERSONVILLE	NC	RCRA-CESQG
28739	S127487672		HUNTER CHEVROLET	2520 ASHEVILLE HWY		HENDERSONVILLE	NC	IMD
28739	U003143937	0-010247	HUNTER CHEVROLET CO.	2520 ASHEVILLE HWY.		HENDERSONVILLE	NC	UST
28739	1028503462		HUNTER CHEVROLET CO.	2520 ASHEVILLE HWY.		HENDERSONVILLE	NC	
28739	U003138590	0-035314	BALFOUR ELEMENTARY SCHOOL	2529 ASHEVILLE HIGHWAY		HENDERSONVILLE	NC	UST
28739	1007704705	110018612982	BILDON, INCORPORATED	3000 ASHEVILLE HIGHWAY		HENDERSONVILLE	NC	FINDS
28739	1028510218		BILDON, INC.	3000 ASHEVILLE HIGHWAY		HENDERSONVILLE	NC	
28739	U003145123	0-018068	BILDON, INC.	3000 ASHEVILLE HIGHWAY		HENDERSONVILLE	NC	IMD, LUST, UST
28739	1021871003		BALDWIN CARROLL O	3280 ASHEVILLE HWY		HENDERSONVL	NC	EDR Historical Auto Stations
28739	S117916524		PRINTPACK INCORPORATED	3510 ASHEVILLE HWY		HENDERSONVILLE	NC	NPDES
28739	1020177703		VEACHS 5 POINT SHELL SERVICE	924 ASHEVILLE HWY		HENDERSONVL	NC	EDR Historical Auto Stations
28739	1020184973		ECONOMY OIL CO	ASHEVILLE HIGHWAY	**	HENDERSONVL	NC	EDR Historical Auto Stations
28739	1021156250		ECONOMY OIL CO	ASHEVILLE HIGHWAY	**	HENDERSONVL	NC	EDR Historical Auto Stations
28739	1022245138		AUTO SERVICE CENTER	ASHEVILLE HWY	**	HENDERSONVILLE	NC	EDR Historical Auto Stations
28739	1020466516		FIVE POINTS SHELL SERVICE	ASHEVILLE HWY	**	HENDERSONVL	NC	EDR Historical Auto Stations
28739	1021568518		SMILE STATIONS INC	ASHEVILLE RD	**	HENDERSONVL	NC	EDR Historical Auto Stations
28739	1020434511		SMILE STATIONS INC	ASHEVILLE RD	**	HENDERSONVL	NC	EDR Historical Auto Stations
28739	1007727706	110018843518	FAMILY AND FRIENDS EXXON	1344 ASHVILLE HIGHWAY		HENDERSONVILLE	NC	FINDS
28739	U003369556	0-017485	FAMILY AND FRIENDS EXXON	1344 ASHVILLE HWY		HENDERSONVILLE	NC	UST
28739	1018468174		CEDAR CLEANERS INC	2111 ASHVILLE HWY 13		HENDERSONVILLE	NC	EDR Historical Cleaners
28739	1007696237	110018528226	LINCO, INCORPORATED	140 ASHWOOD DRIVE		HENDERSONVILLE	NC	FINDS
28739	1028503094		NORMS MINIT MART 5	64 WEST AT DANIEL DRIVE		HENDERSONVILLE	NC	
28739	1007700020	110018566103	NORMS MINIT MART #5	64 WEST AT DANIEL DRIVE		HENDERSONVILLE	NC	FINDS
28739	U001192237	0-009805	NORMS MINIT MART 5	64 WEST AT DANIEL DRIVE		HENDERSONVILLE	NC	LUST, UST
28739	1020992042		FIFTH AVE AUTO SERVICE	1500 5TH AVE W		HENDERSONVILLE	NC	EDR Historical Auto Stations
28739	1020892865		RICARDO RIVERA INC	1502 5TH AVE W		HENDERSONVILLE	NC	EDR Historical Auto Stations
28739	S111161168		JSD, INC. PROPERTY	244 4TH AVE WEST	115, NW, 1/4 - 1/2	HENDERSONVILLE	NC	LUST TRUST, LUST
28739	S127488279		HENDERSON COUNTY SHERIFF'S DEPT	2ND AVE	**	HENDERSONVILLE	NC	IMD
28739	S127489180		HENDERSONVILLE HIGH SCHOOL	311 8TH AVE WEST		HENDERSONVILLE	NC	IMD
28739	1021156251		FOWLERS AMOCO SERVICE STATION	601 7TH AVE	**	HENDERSONVL	NC	EDR Historical Auto Stations
28739	1021941454		FOWLERS AMOCO SERVICE STATION	601 7TH AVE	**	HENDERSONVL	NC	EDR Historical Auto Stations
28739	1016640591	110004017518	BYERS SHEET METAL CO INC	628 7TH AVE E		HENDERSONVILLE	NC	FINDS
28739	1004744612	NCD024617698	BYERS SHEET METAL CO INC	628 7TH AVE E		HENDERSONVILLE	NC	RCRA-NonGen
28739	1027832638		HENDERSONVILLE HEMATOLOGY ONCOL	805 6TH AVE WEST STE 100		HENDERSONVILLE	NC	
28739	1027832639		HENDERSONVILLE HEMATOLOGY ONCOL	805 6TH AVE WEST, STE 100	**	HENDERSONVILLE	NC	
28739	1021185742		COGGINS TRANSMISSION	902 7TH AVE	**	HENDERSONVILLE	NC	EDR Historical Auto Stations
28739	1021551108		COGGINS TRANSMISSION	902 7TH AVE W		HENDERSONVILLE	NC	EDR Historical Auto Stations
28739	S105764114	23539	HENDERSONVILLE MIDDLE SCHOOL HEA	930 9TH AVE W & RANDALL CIRCLE		HENDERSONVILLE	NC	IMD, LUST
28739	1028497842		BACK PARKING AREA CITY HALL	145 5TH AVE. EAST		HENDERSONVILLE	NC	
28739	U001188385	0-003603	BACK PARKING AREA CITY HALL	145 5TH AVE. EAST		HENDERSONVILLE	NC	UST
28739	1028503470		RIGBY MORROW-BUILDERWAY	433 4TH AVE. W.		HENDERSONVILLE	NC	
28739	U001192537	0-010255	RIGBY MORROW-BUILDERWAY	433 4TH AVE. W.		HENDERSONVILLE	NC	UST
28739	1020434490		WHISTLE STOP THE	1404 5TH AVENUE		HENDERSONVL	NC	EDR Historical Auto Stations
28739	1007703608	110018602029	BACK PARKING AREA CITY HALL	145 5TH AVENUE EAST		HENDERSONVILLE	NC	FINDS
28739	1007701323	110018579135	RADIO HENDERSONVILLE, INCORPORATI	1450 7TH AVENUE EAST		HENDERSONVILLE	NC	FINDS
28739	U003134825	0-010387	RADIO HENDERSONVILLE, INC.	1450 7TH AVENUE EAST		HENDERSONVILLE	NC	UST
28739	1028503590		RADIO HENDERSONVILLE, INC.	1450 7TH AVENUE EAST		HENDERSONVILLE	NC	
28739	1022208431		WHISTLE STOP THE	1504 5TH AVENUE		HENDERSONVL	NC	EDR Historical Auto Stations
28739	U001437266	0-017479	HENDERSON COUNTY SHERIFF'S DEPT.	1ST AVENUE & CHURCH ST.		HENDERSONVILLE	NC	UST
28739	1028509708		HENDERSON COUNTY SHERIFF'S DEPT.	1ST AVENUE & CHURCH ST.		HENDERSONVILLE	NC	
28739	1007720136	110018767636	HENDERSON COUNTY SHERIFF S DE	1ST AVENUE & CHURCH ST.		HENDERSONVILLE	NC	FINDS
28739	U003144005	0-010700	J.B. LEVINGOOD	330 7TH AVENUE EAST		HENDERSONVILLE	NC	UST
28739	1028503872		J.B. LEVINGOOD	330 7TH AVENUE EAST		HENDERSONVILLE	NC	
28739	1007715479	110018720892	J.B. LEVINGOOD	330 7TH AVENUE EAST		HENDERSONVILLE	NC	FINDS
28739	1007706435	110018630310	HENDERSONVILLE COUNTY SCHOOL ADI	414 4TH AVENUE WEST		HENDERSONVILLE	NC	FINDS

EDR ZIP Code Scan Report

ZIP	EDR-ID	Facility ID	Name	Address	Map/Dir/Dist	City	State	Databases
28739	U001203490	0-027298	HENDERSON COUNTY SCL ADMIN BLD	414 4TH AVENUE WEST		HENDERSONVILLE	NC	UST
28739	1028499237		HENDERSONVILLE CITY OPERATIONS	415 8TH AVENUE EAST		HENDERSONVILLE	NC	
28739	1007707303	110018638973	HENDERSONVILLE CITY OPERATION	415 8TH AVENUE EAST		HENDERSONVILLE	NC	FINDS
28739	U001189506	0-005277	HENDERSONVILLE CITY OPERATIONS	415 8TH AVENUE EAST		HENDERSONVILLE	NC	UST
28739	1007721538	110018781754	RIGBY MORROW-BUILDERWAY	433 4TH AVENUE WEST		HENDERSONVILLE	NC	FINDS
28739	1007717748	110018743653	LAKEMOOR VILLAGE CORPORATION	501 6TH AVENUE WEST		HENDERSONVILLE	NC	FINDS
28739	S130374529		HAWKINS POINTE	6TH AVENUE		HENDERSONVILLE	NC	NPDES
28739	1004547242	110002080131	SOUTHERN AGRICULTURAL INSECTICIDE	6TH AVENUE EAST AND WILLIAMS STREE		HENDERSONVILLE	NC	FINDS
28739	S116491614		747 6TH AVE WEST, HVL	747 6TH AVENUE WEST		HENDERSONVILLE	NC	LUST TRUST, LUST
28739	1004551990	110007119288	RMC MID-ATLANTIC, DBA RMC METROMC	7TH AVENUE EAST	**	HENDERSONVILLE	NC	FINDS
28739	1007709483	110018660778	HENDERSON COUNTY	AYCOCK AVENUE		HENDERSONVILLE	NC	FINDS
28739	1018502638		S & S INC	120 E BARNWELL ST	D, West, 1/8 - 1/4	HENDERSONVILLE	NC	EDR Historical Cleaners
28739	1020114627		VILLAGE CLEANERS	221 E BARNWELL	D, West, 1/8 - 1/4	HENDERSONVILLE	NC	EDR Historical Cleaners
28739	S123569336		531 BERE A CHURCH ROAD	531 BERE A CHURCH RD		LAUREL PARK	NC	UIC
28739	S105893490	5347	WILLIAM HILL RESIDENCE	BLUE HOUSE ROAD		DANA	NC	IMD, LUST
28739	1028503255		KMART 7382	BLUE RIDGE MALL/1800 4 SEASONS	**	HENDERSONVILLE	NC	
28739	1007721604	110018782414	KMART #7382	BLUE RIDGE MALL/1800 4 SEASONS		HENDERSONVILLE	NC	FINDS
28739	U001192369	0-009994	KMART 7382	BLUE RIDGE MALL/1800 4 SEASONS		HENDERSONVILLE	NC	UST
28739	1007696690	110018532756	HENDERSON CO FIRE TRAINING	100 BORTH KING STREET	**	HENDERSONVILLE	NC	FINDS
28739	1028496612		J.H.REABEN OIL COMPANY	P.O. BOX 629	**	HENDERSONVILLE	NC	
28739	U000308838	0-002095	J.H.REABEN OIL COMPANY	P.O. BOX 629	**	HENDERSONVILLE	NC	UST
28739	1007708244	110018648383	J.H.REABEN OIL COMPANY	P.O. BOX 629	**	HENDERSONVILLE	NC	FINDS
28739	S103130630	3414	BOYD PONTIAC, INC.	P.O. BOX 748		HENDERSONVILLE	NC	IMD
28739	A100187265	45001	W A BAXTER OIL CO INC	PO BOX 1880	**	HENDERSONVILLE	NC	AST
28739	A100187268	45004	WRIGHT OIL CO INC	PO BOX 2119	**	HENDERSONVILLE	NC	AST
28739	S130366450		ARCADIA VIEWS SD - SECOND ENTRANCE	0 BREVARD RD. (HWY 64 EAST)		LAUREL PARK	NC	NPDES
28739	1016657935	110004021610	COATS TECHNOLOGY CNTR	1620 BREVARD RD		HENDERSONVILLE	NC	FINDS
28739	1004744851	NCD101782613	COATS TECHNOLOGY CNTR	1620 BREVARD RD		HENDERSONVILLE	NC	RCRA-CESQG
28739	S117918265		COATS AMERICAN-HENDERSONVILLE	1710 BREVARD RD		HENDERSONVILLE	NC	NPDES
28739	1020783437		DAVIS SERVICE STATION & GRO	1724 BREVARD RD		HENDERSONVL	NC	EDR Historical Auto Stations
28739	U003136673	0-017491	ENERGY MART #3	1734 BREVARD RD		HENDERSONVILLE	NC	INST CONTROL, LUST, UST
28739	1028509719		ENERGY MART 3	1734 BREVARD ROAD		HENDERSONVILLE	NC	
28739	1007727709	110018843545	ENERGY MART 3	1734 BREVARD ROAD		HENDERSONVILLE	NC	FINDS
28739	1007696754	110018533381	MCGRAW RESIDENCE BOBBY R	2418 BREVARD ROAD		HENDERSONVILLE	NC	FINDS
28739	1028509728		ETOWAH EXXON	6530 BREVARD ROAD	**	ETOWAH	NC	
28739	U001197265	0-017500	ETOWAH EXXON	6530 BREVARD ROAD		ETOWAH	NC	LUST, UST
28739	1028502869		RIDGEVIEW CHEMICALS & FERTILIZER	706 BROOKLYN AVENUE		HENDERSONVILLE	NC	
28739	1007698011	110018545993	RIDGEVIEW CHEMICALS AND FERTILI	706 BROOKLYN AVENUE		HENDERSONVILLE	NC	FINDS
28739	U001192080	0-009543	RIDGEVIEW CHEMICALS & FERTILIZER	706 BROOKLYN AVENUE		HENDERSONVILLE	NC	UST
28739	U001202872	0-026269	SPEARMAN FOOD DISTRIBUTORS INC	BROOKLYN AVE	**	HENDERSONVILLE	NC	UST
28739	1028516892		SPEARMAN FOOD DISTRIBUTORS INC	BROOKLYN AVE		HENDERSONVILLE	NC	
28739	1007702528	110018591193	SPEARMAN FOOD DISTRIBUTORS IN	BROOKLYN AVENUE	**	HENDERSONVILLE	NC	FINDS
28739	U003134641	0-009611	SCHAFFER ENTERPRISES	175 BROOKSIDE CAMP ROAD		HENDERSONVILLE	NC	UST
28739	1007726009	110018826494	SCHAFFER ENTERPRISES	175 BROOKSIDE CAMP ROAD		HENDERSONVILLE	NC	FINDS
28739	1028502929		SCHAFFER ENTERPRISES	175 BROOKSIDE CAMP ROAD		HENDERSONVILLE	NC	
28739	1021847196		LAMBS GROCERY INC	AT BROOKSIDE CAMP ROAD	**	HENDERSONVL	NC	EDR Historical Auto Stations
28739	1021739408		CORNER PLAZA INC	AT BROOKSIDE CAMP ROAD	**	HENDERSONVILLE	NC	EDR Historical Auto Stations
28739	1005539278	110006714172	PETERSON, GARY	119 CAMELIA WAY		HENDERSONVILLE	NC	FINDS
28739	S108491246		119 CAMELLIA WAY	119 CAMELLIA WAY		HENDERSONVILLE	NC	NPDES
28739	1005539279	110009718822	CAMELLIA WAY - LOT 32	CAMELLIA WAY - LOT 32		HENDERSONVILLE	NC	FINDS
28739	S108491695		CAMELLIA WAY - LOT 32	CAMELLIA WAY - LOT 32		HENDERSONVILLE	NC	NPDES
28739	U001197262	0-017497	RAMSEY'S GROCERY (MILLS GAP CONV	CANE CREEK & MILLS GAP ROADS		FLETCHER	NC	UST
28739	1028509725		RAMSEY'S GROCERY (MILLS GAP CONV	CANE CREEK & MILLS GAP ROADS	**	FLETCHER	NC	
28739	1007705175	110018617683	RAMSEY S GROCERY (MILLS GAP C	CANE CREEK & MILLS GAP ROADS	**	FLETCHER	NC	FINDS
28739	1021896167		NORMS MINIT MARTS	CANUGA RD	**	HENDERSONVILLE	NC	EDR Historical Auto Stations
28739	1007696585	110018531702	CAROLINA VILL	600 CAROLINA VILLAGE ROAD		HENDERSONVILLE	NC	FINDS
28739	1020993517		MCMURRAY FLOYD AUTO REPAIR	91 CATTLE DR	**	HENDERSONVILLE	NC	EDR Historical Auto Stations
28739	1007489359	110017696527	CHAMPION HILLS WWTP	CHAMPION HILLS WWTP		HENDERSONVILLE	NC	FINDS
28739	S117846154		WILLIAM AND MARILEE WELLIVER SFR	135 CHATTOOGA RUN		LAUREL PARK	NC	UIC
28739	S116046243		CHAMPION HILLS WWTP	111 W CHICORY CROSSING	**	HENDERSONVILLE	NC	NPDES
28739	1020350511		COX BROS	1402 CHIMMEY R RD	**	HENDERSONVL	NC	EDR Historical Auto Stations
28739	1022209240		HUNSINGER J EUGENE	CHIMMEY ROCK RD	**	HENDERSONVL	NC	EDR Historical Auto Stations
28739	1021019281		COX BROTHERS GROCERY	1402 CHIMNEY ROCK RD	**	HENDERSONVL	NC	EDR Historical Auto

EDR ZIP Code Scan Report

ZIP	EDR-ID	Facility ID	Name	Address	Map/Dir/Dist	City	State	Databases
28739	1021590823		GREENS 66 SERVICE CENTER	1901 CHIMNEY ROCK	**	HENDERSONVL	NC	Stations
28739	1021816788		GREENS 66 SERVICE	1901 CHIMNEY ROCK HWY	**	HENDERSONVL	NC	EDR Historical Auto
28739	1021850079		GREENS 66 SERVICE	1901 CHIMNEY ROCK HWY	**	HENDERSONVL	NC	Stations
28739	1016629636	110004043428	EXXON RAS #45552	1920 CHIMNEY ROCK RD		HENDERSONVILLE	NC	EDR Historical Auto
28739	1004745980	NCD986187896	EXXON RAS #45552	1920 CHIMNEY ROCK RD		HENDERSONVILLE	NC	Stations
28739	S128649264		ENERGY MART #1	1920 CHIMNEY ROCK ROAD	**	HENDERSONVILLE	NC	FINDS
28739	1007727641	110018842868	ENERGY MART #1	1920 CHIMNEY ROCK ROAD		HENDERSONVILLE	NC	IMD, RCRA-CESQG
28739	1028509748		ENERGY MART 1	1920 CHIMNEY ROCK ROAD	**	HENDERSONVILLE	NC	LUST
28739	1007721499	110018781362	FOUR SEASONS TRIANGLE #209	2545 CHIMNEY ROCK HIGHWAY	**	HENDERSONVILLE	NC	FINDS
28739	1021933172		SMILE STATIONS INC	CHIMNEY ROCK RD	**	HENDERSONVL	NC	EDR Historical Auto
28739	1021802344		SMILE STATIONS INC	CHIMNEY ROCK RD	**	HENDERSONVL	NC	Stations
28739	S130374802		CHIMNEY CROSSING VILLAS	E CHIMNEY CROSSING		HENDERSONVILLE (UNINCOR		EDR Historical Auto
28739	1020208315		BROWN AUTO SERVICE	106 S CHURCH ST		HENDERSONVL	NC	NPDES
28739	S127487629		THOS. SHEPHERD & SON INC	125 S. CHURCH ST.	M, WNW, 1/4 - 1/2	HENDERSONVILLE	NC	EDR Historical Auto
28739	1028503019		THOS. SHEPHERD & SON, INC.	125 S. CHURCH ST.-P.O. BOX 765	M, WNW, 1/4 - 1/2	HENDERSONVILLE	NC	Stations
28739	U003134662	0-009721	THOS. SHEPHERD & SON, INC.	125 S. CHURCH ST.-P.O. BOX 765		HENDERSONVILLE	NC	IMD
28739	1007698008	110018545966	THOS. SHEPHERD AND SON. INCORPOR	125 SOUTH CHURCH ST.-P.O. BOX 765		HENDERSONVILLE	NC	UST
28739	1028510164		BELLSOUTH HNVLCCH 22415	212 NORTH CHURCH STREET		HENDERSONVILLE	NC	FINDS
28739	U003145116	0-018009	BELLSOUTH HNVLCCH 22415	212 NORTH CHURCH STREET	U, WNW, 1/4 - 1/2	HENDERSONVILLE	NC	LUST, UST
28739	1007704536	110018611288	SOUTHERN BELL-GLC 22415	212 NORTH CHURCH STREET		HENDERSONVILLE	NC	FINDS
28739	1007700610	110018572016	MIDDLETON PLACE SUBDIVISION	228 NORTH CHURCH STREET		HENDERSONVILLE	NC	FINDS
28739	1020467618		CHURCH STREET EXXON	300 N CHURCH ST		HENDERSONVILLE	NC	EDR Historical Auto
28739	S109567301		VANS GULF STATION	300 NORTH CHURCH ST.	Y, NW, 1/4 - 1/2	HENDERSONVILLE	NC	Stations
28739	1021185726		VANS GULF STATION	317 N CHURCH STREET		HENDERSONVL	NC	LUST TRUST, LUST
28739	1004744284	NC0000071381	FEDERAL BLDG	4TH & CHURCH STS	**	HENDERSONVILLE	NC	EDR Historical Auto
28739	1022047815		CLARK OIL COMPANY	501 N CHURCH ST		HENDERSONVL	NC	Stations
28739	U001197444	0-017824	CHURCH STREET 66 SERVICE	501 NORTH CHURCH ST. RD.		HENDERSONVILLE	NC	RCRA-CESQG
28739	1028510007		CHURCH STREET 66 SERVICE	501 NORTH CHURCH ST. RD.		HENDERSONVILLE	NC	EDR Historical Auto
28739	1007720095	110018767235	CHURCH STREET 66 SERVICE	501 NORTH CHURCH ST. ROAD		HENDERSONVILLE	NC	Stations
28739	1007707625	110018642227	FERGUSON ENTERPRISES. INCORPORAT	780 NORTH CHURCH STREET		HENDERSONVILLE	NC	UST
28739	U003147221	0-034259	FERGUSON ENTERPRISES, INC.	780 NORTH CHURCH STREET		HENDERSONVILLE	NC	FINDS
28739	1028520739		FERGUSON ENTERPRISES, INC.	780 NORTH CHURCH STREET		HENDERSONVILLE	NC	FINDS
28739	1020207203		THOMAS GULF	S CHURCH & MAIN STS		HENDERSONVL	NC	UST
28739	1021986433		DUNN J GROCERY	303 CICCONE DR		HENDERSONVL	NC	EDR Historical Auto
28739	1007727700	110018843457	HENDERSONVILLE QUARRY	CLEAR CREEK RAOD	**	HENDERSONVILLE	NC	Stations
28739	1028509699		HENDERSONVILLE QUARRY	CLEAR CREEK RAOD	**	HENDERSONVILLE	NC	EDR Historical Auto
28739	U001197242	0-017470	HENDERSONVILLE QUARRY	CLEAR CREEK RAOD	**	HENDERSONVILLE	NC	Stations
28739	S117918168		APAC ATLANTIC INC-HENDERSONVILLE	CLEAR CREEK RD		HENDERSONVILLE	NC	FINDS
28739	1007715156	110018717646	APAC CAROLINA INCORPORATED HENDE	CLEAR CREEK ROAD & HOWARD GAP		HENDERSONVILLE	NC	UST
28739	1028496789		APAC CAROLINA INC. HENDERSONVILL	CLEAR CREEK ROAD & HOWARD GAP		HENDERSONVILLE	NC	NPDES
28739	U001187544	0-002311	APAC CAROLINA INC. HENDERSONVILL	CLEAR CREEK ROAD & HOWARD GAP		HENDERSONVILLE	NC	FINDS
28739	S131489269		CRAB CREEK SUBDIVISION	547 CRAB CREEK ROAD		HENDERSONVILLE	NC	UST
28739	1028513346		HOLMES EDUCATIONAL STATE FOREST	CRAB CREEK RD	**	HENDERSONVILLE	NC	NPDES
28739	U000824866	0-021812	HOLMES EDUCATIONAL STATE FOREST	CRAB CREEK RD		HENDERSONVILLE	NC	UST
28739	1010019098	110027999566	CRAB CREEK VALLEY S/D	NORTH CRAB MEADOW DRIVE		HENDERSONVILLE	NC	FINDS
28739	1028503461		CROOKED CREEK GOLF COURSE	764 CROOKED CREEK ROAD		HENDERSONVILLE	NC	UST
28739	U003134805	0-010246	CROOKED CREEK GOLF COURSE	764 CROOKED CREEK ROAD		HENDERSONVILLE	NC	FINDS
28739	1007721238	110018778722	CROOKED CREEK GOLF COURSE	764 CROOKED CREEK ROAD		HENDERSONVILLE	NC	FINDS
28739	1004546781	110006709017	CUMMINGS COVE WWTP	3000 CUMMINGS RD		HENDERSONVILLE	NC	FINDS
28739	2019264540			3483 CUMMINGS ROAD		HENDERSONVILLE	NC	ERNIS
28739	1018291947		CAMP HIGHLANDER	42 DALTON RD		HENDERSONVILLE	NC	ICIS
28739	1007721399	110018780363	SHELLEY MCCOY ALEXANDER	42 DALTON ROAD		HENDERSONVILLE	NC	FINDS
28739	1020581594		SHERMANS SUPERETTES INC	104 DANA RD		HENDERSONVL	NC	EDR Historical Auto
28739	1021184301		SHERMANS SUPERETTES INC	106 DANA RD		HENDERSONVILLE	NC	Stations
28739	1007727433	110018840780	SHERMANS SUPERETTES INCORPORATE	106 DANA ROAD		HENDERSONVILLE	NC	EDR Historical Auto
28739	U001437311	0-017662	ENERGY MART STORES 11	114 DANA ROAD		HENDERSONVILLE	NC	Stations
28739	1028503084		NORMS MINIT MART 8	118 DANA RD		HENDERSONVILLE	NC	FINDS
								UST

EDR ZIP Code Scan Report

ZIP	EDR-ID	Facility ID	Name	Address	Map/Dir/Dist	City	State	Databases
28739	1007698200	110018547875	NORMS MINIT MART #8	118 DANA ROAD		HENDERSONVILLE	NC	FINDS
28739	1021126433		FIVE POINT GROCERY	DANA RD	**	HENDERSONVL	NC	EDR Historical Auto Stations
28739	1021133645		SHERMANS SUPERETTE #1 INC	DANA RD	**	HENDERSONVL	NC	EDR Historical Auto Stations
28739	2019252245			105 DEERWOOD DR		LAUREL PARK	NC	ERNS
28739	U001192887	0-010928	LYDA ELECTRIC CO.	201 DIXON DRIVE		HENDERSONVILLE	NC	UST
28739	1007696000	110018525844	LYDA ELECTRIC CO.	201 DIXON DRIVE		HENDERSONVILLE	NC	FINDS
28739	1004746581	NCR000001644	LANE'S PAINT & BODY SHOP	410 DRAKE ST		HENDERSONVILLE	NC	RCRA-CESQG
28739	1016629655	110004052970	LANE'S PAINT & BODY SHOP	410 DRAKE ST		HENDERSONVILLE	NC	FINDS
28739	1007709750	110018663454	QUATTLEBAUM -BELL	200 DUNCAN HILL ROAD		HENDERSONVILLE	NC	FINDS
28739	U001187439	0-002160	QUATTLEBAUM -BELL	200 DUNCAN HILL ROAD		HENDERSONVILLE	NC	IMD, LUST, UST
28739	1001078996	NCD986192698	EGOLF MTRS INC	401 DUNCAN HILL RD		HENDERSONVILLE	NC	RCRA-NonGen
28739	1016627444	110004045355	EGOLF MTRS INC	401 DUNCAN HILL RD		HENDERSONVILLE	NC	FINDS
28739	2009051444		404 DUNCAN HILL RD	404 DUNCAN HILL RD		HENDERSONVILLE	NC	HMIRS
28739	2009052331		404 DUNCAN HILL RD	404 DUNCAN HILL RD		HENDERSONVILLE	NC	HMIRS
28739	1016640607	110009854997	UNITED PARCEL SERV HENDERSONVI	404 DUNCAN HILL RD		HENDERSONVILLE	NC	FINDS
28739	S117916989		UNITED PARCEL SERVICE-HENDERSONV	404 DUNCAN HILL RD		HENDERSONVILLE	NC	NPDES, LUST
28739	2009051060		404 DUNCAN HILL RD	404 DUNCAN HILL RD		HENDERSONVILLE	NC	HMIRS
28739	2010100080		404 DUNCAN HILL RD.	404 DUNCAN HILL RD.		HENDERSONVILLE	NC	HMIRS
28739	1028510165		S. BELL-HNVLNCDH/AUTO OPRNS REM	500 DUNCAN HILL ROAD		HENDERSONVILLE	NC	
28739	1007704544	110018611395	S. BELL-HNVLNCDH/AUTO OPERATIONS F	500 DUNCAN HILL ROAD		HENDERSONVILLE	NC	FINDS
28739	S127488322		SOUTHERN BELL SOC - HENDERSONVILL	500 DUNCAN HILL ROAD		HENDERSONVILLE	NC	IMD
28739	U003145117	0-018010	S. BELL-HNVLNCDH/AUTO OPRNS REM	500 DUNCAN HILL ROAD		HENDERSONVILLE	NC	UST
28739	S117055131		FOUR SEASONS FORD	601 NORTH DUNCAN ROAD		HENDERSONVILLE	NC	
28739	1028509817		B&A HYDER TRUCKING CO INC	DUNCAN HILL RD	**	HENDERONVILLE	NC	
28739	U001197314	0-017598	B&A HYDER TRUCKING CO INC	DUNCAN HILL RD	**	HENDERONVILLE	NC	UST
28739	1028503959		BRYAN EASLER FORD, INC.	DUNCAN HILL ROAD	**	HENDERSONVILLE	NC	
28739	U003562400	0-010835	BRYAN EASLER FORD, INC.	DUNCAN HILL ROAD	**	HENDERSONVILLE	NC	UST
28739	S127488291		B&A HYDER TRUCKING CO INC.	DUNCAN HILL ROAD	**	HENDERSONVILLE	NC	IMD
28739	1007705309	110018618986	B HYDER TRUCKING CO INCORPORATED	DUNCAN HILL ROAD		HENDERSONVILLE	NC	FINDS
28739	1007721054	110018776859	BRYAN EASLER FORD. INCORPORATED	DUNCAN HILL ROAD		HENDERSONVILLE	NC	FINDS
28739	1007694331	110018509087	EASTER RENTALS	EASTER RENTALS	**	HENDERSONVILLE	NC	FINDS
28739	1007990370	NCR000139923	HENDERSON COUNTY PUB SCHOOLS MA	246 EDUCATION DRIVE		FLAT ROCK	NC	RCRA-CESQG
28739	1004745149	NCD981862857	HENDERSON CO SHELTERED WORKSHO	210 EHRRINGHAUS ST		HENDERSONVILLE	NC	RCRA-CESQG
28739	1016616510	110004027268	HENDERSON CO SHELTERED WORKSHO	210 EHRRINGHAUS ST		HENDERSONVILLE	NC	FINDS
28739	U001203491	0-027299	HENDERSONVILLE HIGH SCHOOL	311 EIGHTH AVE W		HENDERSONVILLE	NC	UST
28739	1007703260	110018598515	HENDERSONVILLE HIGH SCHOOL	311 EIGHTH AVENUE WEST		HENDERSONVILLE	NC	FINDS
28739	S127487168		HENDERSONVILLE CITY OPERATIONS	415 EIGHTH AVE EAST		HENDERSONVILLE	NC	IMD
28739	S130302351		1001 ESTATE DRIVE	1001 ESTATE DR		LAUREL PARK	NC	UIC
28739	S130361468		MCCLURE'S BOG HYDROLOGIC RESTOR	ETOWAH SCHOOL ROAD		ETOWAH	NC	NPDES
28739	S110728991		147 FALLS SUMMIT RD	147 FALLS SUMMIT RD		HENDERSONVILLE	NC	UIC
28739	1019928438		ANCATOKY SOUTH INC	28 FALLS LN		HENDERSONVILLE	NC	EDR Historical Cleaners
28739	U001197530	0-017987	GENERAL SERVICES ADMINISTRATION	FEDERAL BLD ADM. SOC. SER. ADM	**	HENDERSONVILLE	NC	UST
28739	S118473847		EMMA SCHULER RESIDENCE	1328 FIFTH AVE. WEST		HENDERSONVILLE	NC	
28739	1007698188	110018547759	FIFTH AVENUE SHELL	1500 FIFTH AVENUE WEST		HENDERSONVILLE	NC	FINDS
28739	U003134684	0-009792	FIFTH AVENUE SHELL	1500 FIFTH AVENUE, WEST		HENDERSONVILLE	NC	IMD, LUST, UST
28739	1020630218		FIFTH AVENUE SHELL	FIFTH AVE	**	HENDERSONVL	NC	EDR Historical Auto Stations
28739	1020811965		FIFTH AVENUE SHELL	FIFTH AVE	**	HENDERSONVL	NC	EDR Historical Auto Stations
28739	1005437016		SOUTHERN AGRICULTURAL INSECTICIDE	FIFTH AVE E	**	HENDERSONVILLE	NC	SSTS
28739	S105911978	7576	HEND. PERIPHERAL VASCULAR LAB	561 FLEMING ST		HENDERSONVILLE	NC	IMD
28739	S127488788		PARDEE HOSPITAL (SEVERAL TANKS)	715 FLEMING ST		HENDERSONVILLE	NC	IMD
28739	S127488789		PARDEE HOSPITAL	715 FLEMING ST.		HENDERSONVILLE	NC	IMD
28739	1007718241	110018748649	HENDERSON COUNTY HOSPITAL CORPO	715 FLEMING STREET		HENDERSONVILLE	NC	FINDS
28739	1026615399		MARGARET R. PARDEE MEMORIAL HOSP	715 FLEMING STREET		HENDERSONVILLE	NC	PRP
28739	1028514852		MARGARET R. PARDEE MEM. HOSPITAL	715 FLEMING STREET		HENDERSONVILLE	NC	
28739	U003145921	0-023553	MARGARET R. PARDEE MEM. HOSPITAL	715 FLEMING STREET		HENDERSONVILLE	NC	UST
28739	U003143936	0-010244	BELK SIMPSON CO. OF HENDERSONVIL	1800 FOUR SEASONS BLVD.		HENDERSONVILLE	NC	LUST, UST
28739	1028503459		BELK SIMPSON CO. OF HENDERSONVIL	1800 FOUR SEASONS BLVD.		HENDERSONVILLE	NC	
28739	U003145046	0-017523	ENERGY MART 1	1920 FOUR SEASONS BLVD		HENDERSONVILLE	NC	UST
28739	1000351732	NCD982101685	FOUR SEASONS DRY CLEANERS	FOUR SEASONS BLVD		HENDEROSNVILLE	NC	RCRA-NonGen
28739	1019990724		FOUR SEASONS LAUNDRY	FOUR SEASONS BLVD	**	HENDERSONVILLE	NC	EDR Historical Cleaners
28739	1000889143	NC0000290510	HENDERSON COUNTY SCHOOLS	414 FOURTH AVE W		HENDERSONVILLE	NC	RCRA-CESQG
28739	1007700607	110018571945	BRTR INCORPORATED	111 FOX RIDGE DRREET		HENDERSONVILLE	NC	FINDS
28739	S106195457	28197	CAROLINA FIRST - 532 GLASGOW LN	532 GLASGOW LANE		HENDERSONVILLE	NC	IMD, LUST
28739	S123800902		DUNCAN PROPERTY (BRANDI)	1221 GRACEWOOD DRIVE		HENDERSONVILLE	NC	LUST
28739	1007727378	110018840236	EXECUTIVE II	701 GREENVILLE HIGHWAY		HENDERSONVILLE	NC	FINDS
28739	1021096455		SPARTON HEIGHTS OIL CO INC	701 GREENVILLE HWY		HENDERSONVL	NC	EDR Historical Auto Stations

EDR ZIP Code Scan Report

ZIP	EDR-ID	Facility ID	Name	Address	Map/Dir/Dist	City	State	Databases
28739	1028510019		EXECUTIVE II	701 GREENVILLE HWY.		HENDERSONVILLE	NC	
28739	1007694496	110018510761	PANTRY #614	830 GREENVILLE HIGHWAY		HENDERSONVILLE	NC	FINDS
28739	U001194619	0-013086	PANTRY 614	830 GREENVILLE HWY		HENDERSONVILLE	NC	LUST, UST
28739	1028505905		PANTRY 614	830 GREENVILLE HWY		HENDERSONVILLE	NC	
28739	1007722659	110018792984	SINCLAIR OFFICE SUPPLY	204 SOUTH GROVE STREET		HENDERSONVILLE	NC	FINDS
28739	1028502946		SINCLAIR OFFICE SUPPLY	204 SOUTH GROVE STREET	C, WNW, 1/8 - 1/4	HENDERSONVILLE	NC	
28739	U003134644	0-009632	SINCLAIR OFFICE SUPPLY	204 SOUTH GROVE STREET	C, WNW, 1/8 - 1/4	HENDERSONVILLE	NC	UST
28739	U003136760	0-017961	KING HARDWARE CO INC.	610 N. GROVE ST		HENDERSONVILLE	NC	UST
28739	1028510120		KING HARDWARE CO INC.	610 N. GROVE ST	AC, NNW, 1/4 - 1/2	HENDERSONVILLE	NC	
28739	S127488317		KING'S HARDWARE	610 NORTH GROVE ST	AC, NNW, 1/4 - 1/2	HENDERSONVILLE	NC	IMD
28739	1007727332	110018839774	KING HARDWARE CO INCORPORATED	610 NORTH GROVE STREET		HENDERSONVILLE	NC	FINDS
28739	S118755636		B & S METAL WORKS	614 SOUTH GROVE STREET	B, SSE, 1/8 - 1/4	HENDERSONVILLE	NC	LUST
28739	S109034160		BRITTAIN CREEK FUEL RELEASE	1533 HAYWOOD RD.		HENDERSONVILLE	NC	LUST
28739	1007721498	110018781344	FOUR SEASONS TRIANGLE #207	1902 HAYWOOD ROAD		HENDERSONVILLE	NC	FINDS
28739	1007705350	110018619431	ENERGY MART 2	1972 HAYWOOD ROAD		HENDERSONVILLE	NC	FINDS
28739	U003136672	0-017488	ONE STOP 8	1972 HAYWOOD ROAD		HENDERSONVILLE	NC	LUST, UST
28739	1028509716		ONE STOP 8	1972 HAYWOOD ROAD		HENDERSONVILLE	NC	
28739	S105892951	16231	GARRETT RESIDENCE	2639 HAYWOOD ROAD		HENDERSONVILLE	NC	IMD, LUST
28739	U003138587	0-035310	RUGBY JUNIOR HIGH SCHOOL	3555 HAYWOOD RD		HENDERSONVILLE	NC	UST
28739	U003136730	0-017775	WEST HENDERSON HIGH SCHOOL	3600 HAYWOOD ROAD		HENDERSONVILLE	NC	UST
28739	S130369580		HENDERSONVILLE CC HOLE #10 IMPROV	1860 HEBRON ROAD		HENDERSONVILLE	NC	NPDES
28739	1019919851		AAA ON SITE DRAPERY CLEANING	146 HENDERSON ST	**	HENDERSONVILLE	NC	EDR Historical Cleaners
28739	S106936433	87150	CAMP RESIDENCE-AST SPILL	2048 HENDERSON STREET		HENDERSONVILLE	NC	IMD
28739	1004745178	NCD981866544	UNITED PARCEL SERVICE	HENDERSONVILLE		HENDERSONVILLE	NC	RCRA-CESQG
28739	S121291017		GARRISON PROPERTY (ROBERT)	280 HIDDEN COVE LANE		HENDERSONVILLE	NC	LUST
28739	S110630366		WENDY L GREGORY 5QM SFR	510 HIGH CLIFFS RD		HENDERSONVILLE	NC	UIC
28739	1007700195	110018567898	GENERAL HOME DEVELOPMENT INCORP	US HIGHWAY 191	**	HENDERSONVILLE	NC	FINDS
28739	1012119480	110038986666	FLETCHER BRICK CO.	US HIGHWAY 25 NORTH	**	HENDERSONVILLE	NC	FINDS
28739	1007711730	110018683307	EASTSIDE ESTATES	US HIGHWAY 64 E	**	HENDERSONVILLE	NC	FINDS
28739	U004115159	0-025508	TUSCANY STONE LLC	2344 HOWARD GAP ROAD		HENDERSONVILLE	NC	UST
28739	1007724342	110018809823	TNS MILLS BIOTECHNOLOGY	850 HOWARD GAP ROAD	**	HENDERSONVILLE	NC	FINDS
28739	1007702611	110018591996	TNS MILLS INCORPORATED	851 HOWARD GAP ROAD	**	HENDERSONVILLE	NC	FINDS
28739	1020808235		UNO GROCERY	US HWY 64 W	**	HENDERSONVILLE	NC	EDR Historical Auto Stations
28739	1020554072		I-26 SHELL SERVICE	HWY I-26	**	HENDERSONVL	NC	EDR Historical Auto Stations
28739	1007695645	110018522268	QUALITY RUBBER MANUFACTURING	2510 INDUSTRIAL PARKS ROAD		HENDERSONVILLE	NC	FINDS
28739	1022072902		JOES AUTO SERVICE	INTERSECTION HWY 25 & 26	**	HENDERSONVL	NC	EDR Historical Auto Stations
28739	S130363968		HALF WAY TREE MHP SEWER EXTENSIOI	248 IRONWOOD DR		HENDERSONVILLE	NC	NPDES
28739	1020802761		MCMURRAY FLOYD AUTO REPAIR	108 JACK FROST LN		HENDERSONVILLE	NC	EDR Historical Auto Stations
28739	1020698056		MCMURRAY FLOYD AUTO REPAIR	126 JACK FROST LN		HENDERSONVILLE	NC	EDR Historical Auto Stations
28739	1007696579	110018531640	HENDERSONVILLE HOUSING AUTHORI	203 NORTH JUSTICE STREET		HENDERSONVILLE	NC	FINDS
28739	1007727782	110018844278	HENDERSON CO.EMERGENCY MED.SE	820 NORTH JUSTICE STREET		HENDERSONVILLE	NC	FINDS
28739	U003136663	0-017427	HENDERSON CO.EMERGENCY MED.SERV	820 NORTH JUSTICE STREET		HENDERSONVILLE	NC	UST
28739	1028509658		HENDERSON CO.EMERGENCY MED.SERV	820 NORTH JUSTICE STREET		HENDERSONVILLE	NC	
28739	S127488280		HENDERSON COUNTY EMS	JUSTICE ST	**	HENDERSONVILLE	NC	IMD
28739	U001197248	0-017480	HENDERSON COUNTY EMERGENCY MED	JUSTICE ST.	**	HENDERSONVILLE	NC	UST
28739	1028509709		HENDERSON COUNTY EMERGENCY MED	JUSTICE ST.	**	HENDERSONVILLE	NC	
28739	1007705528	110018621204	HENDERSON COUNTY EMERGENCY ME	JUSTICE ST.	**	HENDERSONC Vill	NC	FINDS
28739	S130369101		KANUGA TRAILS	0 KANUGA RD		HENDERSONVILLE	NC	NPDES
28739	S130368888		RIDE KANUGA PHASE TWO TRAILS	1249 KANUGA LAKE ROAD		HENDERSONVILLE	NC	NPDES
28739	1007705352	110018619468	LITTLE STORE	2104 KANUGA ROAD		HENDERSONVILLE	NC	FINDS
28739	1028509721		BONAIRE CONVENIENCE	2104 KANUGA ROAD		HENDERSONVILLE	NC	
28739	U001197259	0-017493	DAILY STOP	2104 KANUGA ROAD		HENDERSONVILLE	NC	UST
28739	S118635699		MARSHALL PROPERTY	2699 KANUGA ROAD		HENDERSONVILLE	NC	LUST
28739	1020832441		COLLINS SHIRLEY C	414 KANUGA RD		HENDERSONVL	NC	EDR Historical Auto Stations
28739	1007711788	110018683860	FOUR SEASONS VACUUM CENTER	419 KANUGA ROAD		HENDERSONVILLE	NC	FINDS
28739	1028495746		FOUR SEASONS VACUUM CENTER	419 KANUGA ROAD		HENDERSONVILLE	NC	
28739	U003134081	0-001094	FOUR SEASONS VACUUM CENTER	419 KANUGA ROAD		HENDERSONVILLE	NC	UST
28739	S106616794		PROFESSIONAL PLANNING LLC	611 KANUGA ROAD	AD, WSW, 1/2 - 1	HENDERSONVILLE	NC	LUST TRUST, LUST
28739	1021165382		NORMS MINIT MART	803 KANUGA RD		HENDERSONVILLE	NC	EDR Historical Auto Stations
28739	S128649238		NORM'S MINIT MART #4 (II)	806 KANUGA RD		HENDERSONVILLE	NC	LUST
28739	1022025168		NORMS MINIT MART	806 KANUGA RD		HENDERSONVL	NC	EDR Historical Auto Stations
28739	U003134689	0-009806	NORMS MINIT MART 4	806 KANUGA ROAD		HENDERSONVILLE	NC	IMD, UST
28739	1007700025	110018566158	NORMS MINIT MART #4	806 KANUGA ROAD		HENDERSONVILLE	NC	FINDS

EDR ZIP Code Scan Report

ZIP	EDR-ID	Facility ID	Name	Address	Map/Dir/Dist	City	State	Databases
28739	1020986187		CRAB CREEK GROCERY & SV STN	KANUGA RD	**	HENDERSONVL	NC	EDR Historical Auto Stations
28739	1021763401		CRAB CREEK GROCERY & SV STN	KANUGA RD	**	HENDERSONVL	NC	EDR Historical Auto Stations
28739	1021768673		WHITNEYS PHILLIPS 66 SV STN	419 KANVGA RD	**	HENDERSONVL	NC	EDR Historical Auto Stations
28739	1020314149		WHITNEYS PHILLIPS 66 SV STN	419 KANVGA RD	**	HENDERSONVL	NC	EDR Historical Auto Stations
28739	1004744246	NC0000015347	SOUTHERN AUTO CRAFT INC	1107 KEITH ST		HENDERSONVILLE	NC	RCRA-CESQG
28739	1016666802	110004011514	SOUTHERN AUTO CRAFT INC	1107 KEITH ST		HENDERSONVILLE	NC	FINDS
28739	1004551037	110009847684	209 KIDDER LANE	209 KIDDER LN		HENDERSONVILLE	NC	FINDS
28739	S108491324		209 KIDDER LANE	209 KIDDER LN		HENDERSONVILLE	NC	NPDES
28739	S110995264		HAROLD AND ALICE JOHNSON SFR	115 KINDY FOREST DR		HENDERSONVILLE	NC	UIC
28739	S128573832		ALICE JOHNSON SFR	115 W KINDY FOREST DR		LAUREL PARK	NC	UIC
28739	U003134650	0-009652	SSC HENDERSONVILLE	136 SOUTH KING STREET	G, WNW, 1/8 - 1/4	HENDERSONVILLE	NC	UST
28739	1028502960		SSC HENDERSONVILLE	136 SOUTH KING STREET	G, WNW, 1/8 - 1/4	HENDERSONVILLE	NC	
28739	1007722675	110018793144	SSC HENDERSONVILLE	136 SOUTH KING STREET		HENDERSONVILLE	NC	FINDS
28739	1007696817	110018534022	BARNWELL RESIDENCE WILLIAM	405 NORTH KING STREET		HENDERSONVILLE	NC	FINDS
28739	1020891392		KING STREET TEXACO	407 N KING ST		HENDERSONVL	NC	EDR Historical Auto Stations
28739	1028509869		MILLER'S LAUNDRY INC.	423 KING ST.		HENDERSONVILLE	NC	
28739	1007727432	110018840771	MILLER S LAUNDRY INCORPORATED	423 KING ST.		HENDERSONVILLE	NC	FINDS
28739	U001197354	0-017661	MILLER'S LAUNDRY INC.	423 KING ST.		HENDERSONVILLE	NC	UST
28739	1018657572		MILLERS LAUNDRY & CLEANERS	423 N KING ST		HENDERSONVILLE	NC	EDR Historical Cleaners
28739	U003145118	0-018011	SOUTHERN BELL-GLC 21215	LADSON FARM ROAD - MILLS RIVER	**	HENDERSONVILLE	NC	UST
28739	1028510166		SOUTHERN BELL-GLC 21215	LADSON FARM ROAD - MILLS RIVER	**	HENDERSONVILLE	NC	
28739	1007699705	110018562937	SOUTHERN BELL-GLC 21215	LADSON FARM ROAD - MILLS RIVER	**	HENDERSONVILLE	NC	FINDS
28739	S110052115		TOM & DIANNE OSTERHOFF	85 LADYS FERN TRL		HENDERSONVILLE	NC	UIC
28739	9153783			109 LAKE AVENUE		HENDERSONVILLE	NC	ERNS
28739	1007722180	110018788187	KORSAN, W.E	150 LARCHMONT LANE		HENDERSONVILLE	NC	FINDS
28739	1007711056	110018676501	CAMP PINNACLE	4080 LITTLE RIVER ROAD		HENDERSONVILLE	NC	FINDS
28739	1028511648		LOCK HAVEN GOLF COURSE	612 LOCK HAVEN RD.		ROCKINGHAM	NC	
28739	U001198869	0-019742	LOCK HAVEN GOLF COURSE	612 LOCK HAVEN RD.		ROCKINGHAM	NC	UST
28739	1020099872		SUPERIOR LDRY & LIN SERVICE*	826 LOCUST ST		HENDERSONVL	NC	EDR Historical Cleaners
28739	1020553657		MCMURRAY FLOYD AUTO REPAIR	39 LOVDIA LN		HENDERSONVILLE	NC	EDR Historical Auto Stations
28739	S107459456	28345	WANKEL RESIDENCE	107 LYNDALD ROAD		HENDERSONVILLE	NC	LUST TRUST, IMD, LUST
28739	S107780848	28394	WINSTEAD RESIDENCE	127 LYNDALD ROAD		HENDERSONVILLE	NC	LUST TRUST, IMD, LUST
28739	1007702727	110018593173	TOWN COUNTRY HOMES INCORPORATEI	220 SOUTH MAIN STREET		HENDERSONVILLE	NC	FINDS
28739	1004744732	NCD066300906	NU WAY CLEANERS	414 S MAIN ST	F, WSW, 1/4 - 1/2	HENDERSONVILLE	NC	RCRA-CESQG
28739	1016657944	110071133300	NU WAY CLEANERS	414 S MAIN ST		HENDERSONVILLE	NC	FINDS
28739	1016673435	110004019446	EGOLF MOTORS INC	447 S MAIN ST		HENDERSONVILLE	NC	FINDS
28739	1000283646	NCD059138735	EGOLF MOTORS INC	447 S MAIN ST	K, WSW, 1/4 - 1/2	HENDERSONVILLE	NC	RCRA-CESQG
28739	S103131404	13533	COLE OIL COMPANY	502 S. MAIN ST.	K, WSW, 1/4 - 1/2	HENDERSONVILLE	NC	IMD
28739	U001188235	0-003360	GARY'S SERVICE CENTER	508 SOUTH MAIN STREET	K, SW, 1/4 - 1/2	HENDERSONVILLE	NC	UST
28739	1028497632		GARY'S SERVICE CENTER	508 SOUTH MAIN STREET	K, SW, 1/4 - 1/2	HENDERSONVILLE	NC	
28739	U003008370	0-031251	THOMAS BP SERVICE	511 S MAIN ST		HENDERSONVILLE	NC	UST
28739	1028518717		THOMAS BP SERVICE	511 S. MAIN ST.	K, WSW, 1/4 - 1/2	HENDERSONVILLE	NC	
28739	1007708925	110018655221	THOMAS BP SERVICE	511 SOUTH MAIN STREET		HENDERSONVILLE	NC	FINDS
28739	1021576332		CLINTS AMOCO	600 N MAIN		HENDERSONVL	NC	EDR Historical Auto Stations
28739	1028505865		BEALS 76	633 NORTH MAIN STREET		HENDERSONVILLE	NC	
28739	1007698601	110018551903	BEALS 76	633 NORTH MAIN STREET		HENDERSONVILLE	NC	FINDS
28739	U003135416	0-013033	BEALS 76	633 NORTH MAIN STREET		HENDERSONVILLE	NC	LUST TRUST, IMD, UST
28739	1020261677		LUNSFORD EXXON STATION	640 N MAIN ST		HENDERSONVL	NC	EDR Historical Auto Stations
28739	U003145042	0-017499	MAIN STREET EXXON	640 NORTH MAIN STREET		HENDERSONVILLE	NC	UST
28739	1028509727		MAIN STREET EXXON	640 NORTH MAIN STREET		HENDERSONVILLE	NC	
28739	1021857282		VANS GULF STATION	701 N MAIN ST		HENDERSONVL	NC	EDR Historical Auto Stations
28739	1020204476		FOUR SEASONS TRIANGLE INC	704 MAIN ST		HENDERSONVILLE	NC	EDR Historical Auto Stations
28739	1023196274	110061637956	SOUTHERN AGRICULTURAL INSECTICIDE	511 MAPLE ST.		HENDERSONVILLE	NC	FINDS
28739	S110728987		JUDD L. BACON SFR	331 MOUNTAIN SUNSET TRL		HENDERSONVILLE	NC	UIC
28739	S123207366		351 MOUNTAIN SUNSET TRAIL	351 MOUNTAIN SUNSET TRL	**	LAUREL PARK	NC	UIC
28739	1011575824	110010721059	CINNAMON WOODS WATER SYS	MYRTLE GROVE ROAD, OFF NC 241	**	HENDERSONVILLE	NC	ICIS, FINDS
28739	U001203886	0-027892	HENDERSONVILLE JR HIGH SCHOOL	930 NINTH AVE W		HENDERSONVILLE	NC	UST
28739	S127489229		HENDERSONVILLE JR. HIGH SCHOOL	930 NINTH AVE. WEST		HENDERSONVILLE	NC	IMD
28739	1007707329	110018639222	HENDERSONVILLE JR HIGH SCHOOL	930 NINTH AVENUE WEST		HENDERSONVILLE	NC	FINDS
28739	1012119620	110038986675	FLETCHER ASPHALT CO.	P. O. BOX 1519	**	HENDERSONVILLE	NC	FINDS
28739	1012119803	110038986728	EAST CAROLINA LIME	P. O. BOX 98	**	FLETCHER	NC	FINDS

EDR ZIP Code Scan Report

ZIP	EDR-ID	Facility ID	Name	Address	Map/Dir/Dist	City	State	Databases
28739	S128649278	110018840218 0-017836	HOUSING ASSISTANCE PROPERTY	1310 OLD SPARTANBURG HWY	**	HENDERSONVILLE	NC	LUST
28739	1007727376		KING S GROCERY	2040 OLD SPARTANBURG HIGHWAY		HENDERSONVILLE	NC	FINDS
28739	U003136738		KING'S GROCERY	2040 OLD SPARTANBURG HWY		HENDERSONVILLE	NC	LUST, UST
28739	10221191374		GILLIAMS CASH GROCERY	2040 OLD SPARTANBURG HWY	**	HENDERSONVL	NC	EDR Historical Auto Stations
28739	1021083819		GILLIAMS CASH GROCERY	2040 OLD SPARTANBURG HWY	**	HENDERSONVL	NC	EDR Historical Auto Stations
28739	1028510016	0-035313 110018717511	KING'S GROCERY	2040 OLD SPARTANBURG HWY	**	HENDERSONVILLE	NC	
28739	U003138589		ATKINSON ELEMENTARY SCHOOL	2510 OLD KANUGA RD		HENDERSONVILLE	NC	UST
28739	1007715144		ATKINSON ELEMENTARY SCHOOL	2510 OLD KANUGA ROAD		HENDERSONVILLE	NC	FINDS
28739	1028502899		THE MANNING FISHER CO., INC.	540 OLD SPARTANBURG HIGHWAY	A, SSW, 1/8 - 1/4	HENDERSONVILLE	NC	
28739	U003134626	0-009578	THE MANNING FISHER CO., INC.	540 OLD SPARTANBURG HIGHWAY	A, SSW, 1/8 - 1/4	HENDERSONVILLE	NC	UST
28739	1007698303	110018548909	THE MANNING FISHER CO., INCORPORAT	540 OLD SPARTANBURG HIGHWAY		HENDERSONVILLE	NC	FINDS
28739	1028516680		MANNING FURNITURE CO., INC.	540 OLD SPARTANBURG HWY	A, SSW, 1/8 - 1/4	HENDERSONVILLE	NC	
28739	1007694723	110018513045	B AND S METAL WORKS. INCORPORATEE	618 OLD SPARTANBURG ROAD		HENDERSONVILLE	NC	FINDS
28739	1028504050	0-010944	B & S METAL WORKS, INC.	618 OLD SPARTANBURG ROAD	B, SSE, 1/4 - 1/2	HENDERSONVILLE	NC	
28739	U003134974		B & S METAL WORKS, INC.	618 OLD SPARTANBURG ROAD	B, SSE, 1/8 - 1/4	HENDERSONVILLE	NC	IMD, UST
28739	1028510213		PACE BROTHERS CONST. CO., INC.	619 OLD SPARTANBURG ROAD	E, SSE, 1/4 - 1/2	HENDERSONVILLE	NC	
28739	1007727392		PACE BROTHERS CONST. CO., INCORPOI	619 OLD SPARTANBURG ROAD		HENDERSONVILLE	NC	FINDS
28739	U003136791	0-018062	PACE BROTHERS CONST. CO., INC.	619 OLD SPARTANBURG ROAD	E, SSE, 1/4 - 1/2	HENDERSONVILLE	NC	UST
28739	S130371406	110018834083	THE OUTPOST	227 OUTPOST LANE		HENDERSONVILLE	NC	NPDES
28739	97407216			210 OVERLOOK DR		HENDERSONVILLE	NC	ERNS
28739	1007726768		WILLOW CREEK FARMS	450 PATTERSON ROAD		HENDERSONVILLE	NC	FINDS
28739	2019248240			592 PEBBLEBROOK COUNTY	**	HENDERSONVILLE	NC	ERNS
28739	U003146989	0-032476	BONCLARKEN ASSEMBLY	500 PINE DRIVE		FLAT ROCK	NC	UST
28739	1028519515		BONCLARKEN ASSEMBLY	500 PINE DRIVE		FLAT ROCK	NC	
28739	1023388369	110067038645	PINEBROOK CIRCLE MERCURY SPILL	1225 PINEBROOK CIRCLE		HENDERSONVILLE	NC	FINDS
28739	1018149044	NCN000401470	PINEBROOK CIRCLE MERCURY SPILL	1225 PINEBROOK CIRCLE		HENDERSONVILLE	NC	CERCLIS
28739	10277141367	110071196662	BRIGHT FARMS-TREATMENT PLT WELL	822 PLEASANT GROVE RD		HENDERSONVILLE	NC	FINDS
28739	1014783321	110042355064	SEVEN FALLS GOLF AND RIVER CLUB	PLEASANT GROVE CHURCH ROAD	**	ETOWAH	NC	FINDS
28739	S131489123	110056356107	FRENCH BROAD RIVER FLOODPLAIN RES	PLEASANT GROVE RD	**	ETOWAH	NC	NPDES
28739	S130373443		PLEASANT GROVE FLOODPLAIN RESTOR	PLEASANT GROVE ROAD		HENDERSONVILLE	NC	NPDES
28739	1016698620		1210 NORTH PRESTONWOOD DRIVE	1210 PRESTONWOOD DR		HENDERSONVILLE	NC	FINDS
28739	1020522274		DEVON TRANSMISSION SVC	1915 PRICE ST		HENDERSONVL	NC	EDR Historical Auto Stations
28739	U001204069	0-028195	VALLEY HILL BAPTIST CHURCH	200 PRICE ROAD		HENDERSONVILLE	NC	UST
28739	1007723816	110018804551	VALLEY HILL BAPTIST CHURCH	200 PRICE ROAD		HENDERSONVILLE	NC	FINDS
28739	1007700078	110018566675	MILL CREEK DEVELOPMENT	SOUTH R 1171 JONES GAP ROAD	**	HENDERSONVILLE	NC	FINDS
28739	U001439032	0-027893	HENDERSONVILLE MIDDLE GRADE SCH	1039 RANDALL CIRCLE		HENDERSONVILLE	NC	UST
28739	1007704214	110018608078	HENDERSONVILLE MIDDLE GRADE S	1039 RANDALL CIRCLE		HENDERSONVILLE	NC	FINDS
28739	S117329891		WHITTINGTON RESIDENCE	835 RANSIER		HENDERSONVILLE	NC	LUST TRUST, LUST
28739	1028510132	0-017974	ASHEVILLE PACKING COMPANY INC	705 RAY ST		HENDERSONVILLE	NC	
28739	U001197523		ASHEVILLE PACKING COMPANY INC	705 RAY ST		HENDERSONVILLE	NC	UST
28739	1007699585		ASHEVILLE PACKING COMPANY INCORP	705 RAY STREET		HENDERSONVILLE	NC	FINDS
28739	1004547014		CUMBERLAND GRAVEL & SAND COMPAN	RED BIRD ROAD SR 1914		HENDERSONVILLE	NC	FINDS
28739	1004551168	110006804039	RIVERWIND MOBILE HOME PARK	470 RIVERWIND DR		LAUREL PARK	NC	ICIS, FINDS
28739	1007696748	110018533318	CORDRAY DEVELOPMENT	ROADS END SUBDIVISION	**	HENDERSONVILLE	NC	FINDS
28739	1007696595	110018531819	GLEN LAKE SUBDIVISION	235 SOUTH RUGBY ROAD		HENDERSONVILLE	NC	FINDS
28739	1028064297	110071424193	SANGUINE COURT DUMP SITE	SANGUINE COURT	**	HENDERSONVILLE	NC	FINDS
28739	1027724318		SANGUINE COURT DUMP SITE	SANGUINE COURT	**	HENDERSONVILLE	NC	
28739	1027705602	NCS000002843	SANGUINE COURT DUMP SITE	SANGUINE COURT	**	HENDERSONVILLE	NC	RCRA-NonGen
28739	1019950687	110018509069 0-017486	CASPER'S ONSITE DRAPERY CL	15 SCHMIDT TER		HENDERSONVILLE	NC	EDR Historical Cleaners
28739	1007694327		EAST FLAT ROCK COMMUNICATION DEVI	244 SECOND AVENUE EAST		HENDERSONVILLE	NC	FINDS
28739	U003136670		J & H ENTERPRISES	1029 SEVENTH AVENUE EAST		HENDERSONVILLE	NC	UST
28739	1028509714		J & H ENTERPRISES	1029 SEVENTH AVENUE EAST		HENDERSONVILLE	NC	
28739	1007727707	110018843527	J AND H ENTERPRISES	1029 SEVENTH AVENUE EAST		HENDERSONVILLE	NC	FINDS
28739	1019940895		BLUE RIDGE CLEANERS	503 SEVENTH AVE E		HENDERSONVL	NC	EDR Historical Cleaners
28739	1028503097	0-009808	SCOTT'S MINIT MART	503 SEVENTH AVENUE EAST		HENDERSONVILLE	NC	
28739	U003134690		SCOTT'S MINIT MART	503 SEVENTH AVENUE EAST		HENDERSONVILLE	NC	UST
28739	1007716599		SCOTT'S MINIT MART	503 SEVENTH AVENUE EAST		HENDERSONVILLE	NC	FINDS
28739	1028495115		AEROLINA INC	1232 SHEPHERD ST		HENDERSONVILLE	NC	
28739	U001186279	0-000341	AEROLINA, INC.	1232 SHEPHERD STREET		HENDERSONVILLE	NC	IMD, LUST, UST
28739	1007709630	110018662259	AEROLINA INCORPORATED	1232 SHEPHERD STREET		HENDERSONVILLE	NC	FINDS
28739	S117917859	NCS000002362 0-010074	SOUTHERN CONCRETE MAT-HENDERSO	715 SHEPHERD ST		HENDERSONVILLE	NC	NPDES
28739	1019900947		SOUTHERN CONCRETE MATERIALS, INC.	715 SHEPHERD STREET		HENDERSONVILLE	NC	RCRA-NonGen
28739	U001192417		HENDERSONVILLE PLANT	SHEPHERD STREET	**	HENDERSONVILLE	NC	UST
28739	1007694857		HENDERSONVILLE PLANT	SHEPHERD STREET		HENDERSONVILLE	NC	FINDS
28739	1028503316	110018514375	HENDERSONVILLE PLANT	SHEPHERD STREET	**	HENDERSONVILLE	NC	
28739	S118362174		FUHRER PROPERTY	1611 SHERMAN DRIVE		HENDERSONVILLE	NC	LUST
28739	S110628734		SHOAL FALLS FARM	215 SHOAL FALLS FARM ROAD		HENDERSONVILLE	NC	
28739	S130372622		GUION FARMS RESTROOM	3045 SKY VALLEY ROAD		VALLEY HILL	NC	NPDES

EDR ZIP Code Scan Report

ZIP	EDR-ID	Facility ID	Name	Address	Map/Dir/Dist	City	State	Databases
28739	1007713886	110018704865	BERKELEY MILLS (CLOSED)	9 SMYTHE AVENUE		HENDERSONVILLE	NC	FINDS
28739	U001192201	0-009756	BERKELEY MILLS (CLOSED)	9 SMYTHE AVENUE		BALFOUR	NC	UST
28739	1007727486	110018841315	GENERAL ELECTRIC CO HICKORY	U SOUTH HIGHWAY 176	**	HENDERSONVILLE	NC	FINDS
28739	1007717735	110018743519	OAK HILLS HOMEOWNERS ASSOCIATION	U SOUTH HIGHWAY 64	**	HENDERSONVILLE	NC	FINDS
28739	1028510020		BRASWELL'S EXPRESS MART	1048 SPARTANBURG HWY.		HENDERSONVILLE	NC	
28739	U003145093	0-017840	BOB'S PIT STOP	1048 SPARTANBURG HWY.		HENDERSONVILLE	NC	UST
28739	1007721170	110018778036	HARPER YAMAHA	1108 SPARTANBURG HIGHWAY		HENDERSONVILLE	NC	FINDS
28739	U001187678	0-002519	HARPER YAMAHA	1108 SPARTANBURG HIWAY		HENDERSONVILLE	NC	UST
28739	1028496963		HARPER YAMAHA	1108 SPARTANBURG HIWAY		HENDERSONVILLE	NC	
28739	S105120236	23221	OSBOURNE OLDSMOBILE-GMC	1325 SPARTANBURG HIGHWAY		HENDERSONVILLE	NC	IMD, LUST
28739	1007727320	110018839649	OSBORNE OLDS GENERAL MOTORS COF	1325 SPARTANBURG HIGHWAY P.O. BOX		HENDERSONVILLE	NC	FINDS
28739	1028510105		OSBORNE OLDS GMC INC	1325 SPARTANBURG HWY PO BOX 648		HENDERSONVILLE	NC	
28739	U003136757	0-017946	OSBORNE OLDS GMC INC	1325 SPARTANBURG HWY PO BOX 648		HENDERSONVILLE	NC	UST
28739	1007697824	110018544128	SPARTAN	1865 SPARTANBURG HIGHWAY		HENDERSONVILLE	NC	FINDS
28739	1020149736		SPARTAN HEIGHTS OIL CO INC	1865 SPARTANBURG HWY		HENDERSONVILLE	NC	EDR Historical Auto Stations
28739	U001205432	0-030655	SPARTAN	1865 SPARTANBURG HWY		HENDERSONVILLE	NC	INST CONTROL, UST
28739	S128651370		SPARTAN HEIGHTS OIL CO.	1865 SPARTANBURG HWY		HENDERSONVILLE	NC	LUST
28739	U003136669	0-017478	BULK PLANT	1880 SPARTANBURG HIGHWAY		HENDERSONVILLE	NC	IMD, LUST, UST
28739	1028509707		BULK PLANT	1880 SPARTANBURG HIGHWAY		HENDERSONVILLE	NC	
28739	1016636216	110004045925	CARQUEST AUTO PARTS #1308	1926 SPARTANBURG HWY		HENDERSONVILLE	NC	FINDS
28739	1004746107	NCD986194892	CARQUEST AUTO PARTS #1308	1926 SPARTANBURG HWY		HENDERSONVILLE	NC	RCRA-NonGen
28739	1021837955		CAPPS AMOCO & SPORTS CENTER	1934 SPARTANBURG HWY		HENDERSONVL	NC	EDR Historical Auto Stations
28739	1014901178	110043772913	PRO DIESEL	1935 SPARTANBURG HWY		HENDERSONVILLE	NC	FINDS
28739	1014917409	NCS000001733	PRO DIESEL	1935 SPARTANBURG HWY		HENDERSONVILLE	NC	RCRA-NonGen
28739	U003134960	0-010901	WARD ELECTRIC & CRANE SERVICES	1955 SPARTANBURG HIGHWAY		HENDERSONVILLE	NC	UST
28739	1028504015		WARD ELECTRIC & CRANE SERVICES	1955 SPARTANBURG HIGHWAY		HENDERSONVILLE	NC	
28739	1007720978	110018776074	WARD ELECTRIC AND CRANE SERVICE	1955 SPARTANBURG HIGHWAY		HENDERSONVILLE	NC	FINDS
28739	S128651005		GENERAL ELECTRIC-UST #4	3010 SPARTANBURG HIGHWAY	**	HENDERSONVILLE	NC	LUST
28739	1026653546		WILLIAM R. VINEYARD	3010 SPARTANBURG HIGHWAY	**	HENDERSONVILLE	NC	PRP
28739	1028503048		GE-NO. 2 OIL LINE RUPTURE	3010 SPARTANBURG HIGHWAY	**	HENDERSONVILLE	NC	
28739	S128651087		GENERAL ELECTRIC-UST #1	3010 SPARTANBURG HIGHWAY	**	HENDERSONVILLE	NC	LUST
28739	S128651155		GE-UST NO. 5	3010 SPARTANBURG HIGHWAY	**	HENDERSONVILLE	NC	LUST
28739	S128651078		GENERAL ELECTRIC-UST #8	3010 SPARTANBURG HIGHWAY	**	HENDERSONVILLE	NC	LUST
28739	S128651006		GENERAL ELECTRIC-UST #7	3010 SPARTANBURG HIGHWAY	**	HENDERSONVILLE	NC	LUST
28739	U003143852	0-009755	GENERAL ELECTRIC CO.	3010 SPARTANBURG HIGHWAY		HENDERSONVILLE	NC	IMD, UST
28739	S128651153		GE-NO. 2 OIL LINE RUPTURE	3010 SPARTANBURG HIGHWAY	**	HENDERSONVILLE	NC	LUST
28739	S128651007		GENERAL ELECTRIC-UST #10,11,15	3010 SPARTANBURG HIGHWAY	**	HENDERSONVILLE	NC	LUST
28739	S128651008		GENERAL ELECTRIC-UST #12	3010 SPARTANBURG HIGHWAY	**	HENDERSONVILLE	NC	LUST
28739	95275373			3010 SPARTANBURG HWY	**	HENDERSONVILLE	NC	ERNS
28739	1028503761		HARDING & SON PAVING	611 SPARTANBURG HIGHWAY	Q, SW, 1/4 - 1/2	HENDERSONVILLE	NC	
28739	1007694640	110018512215	HARDING AND SON PAVING	611 SPARTANBURG HIGHWAY		HENDERSONVILLE	NC	FINDS
28739	1014956209	NCR000155010	CVS PHARMACY #5537	623 SPARTANBURG HIGHWAY		HENDERSONVILLE	NC	RCRA-NonGen
28739	1015945559	110046398322	CVS PHARMACY #5537	623 SPARTANBURG HWY		HENDERSONVILLE	NC	FINDS
28739	S118755995		INGLES #77 OUT-PARCEL	625 SPARTANBURG HIGHWAY	102, SSW, 1/4 - 1/2	HENDERSONVILLE	NC	LUST
28739	1021640401		SHERMANS SUPERETTE	629 SPARTANBURG HWY		HENDERSONVL	NC	EDR Historical Auto Stations
28739	1021129339		COOK EARL B	707 SPARTANBURG HWY		HENDERSONVL	NC	EDR Historical Auto Stations
28739	1028497827		ARTHUR JACKSON PLUMBING CO.	720 SPARTANBURG HIGHWAY		HENDERSONVILLE	NC	
28739	U001188374	0-003585	ARTHUR JACKSON PLUMBING CO.	720 SPARTANBURG HIGHWAY		HENDERSONVILLE	NC	UST
28739	1007703591	110018601832	ARTHUR JACKSON PLUMBING CO.	720 SPARTANBURG HIGHWAY		HENDERSONVILLE	NC	FINDS
28739	1020718167		NORMS MINIT MARTS	800 SPARTANBURG HIGHWAY		HENDERSONVILLE	NC	EDR Historical Auto Stations
28739	1028503086		NORMS MINIT MART 6	800 SPARTANBURG HIGHWAY		HENDERSONVILLE	NC	
28739	U003134686	0-009796	NORMS MINIT MART 6	800 SPARTANBURG HIGHWAY		HENDERSONVILLE	NC	UST
28739	A100532454		SKYLAND PETR CO (I-26 & UPWARD RD)	800 SPARTANBURG HWY		HENDERSONVILLE	NC	AST
28739	1007694815	110018513955	ENMARK-HENDERSONVILLE #250	845 SPARTANBURG HIGHWAY		HENDERSONVILLE	NC	FINDS
28739	U003136671	0-017487	HIGHWAY 176 EXXON	851 SPARTANBURG HIGHWAY	V, SSE, 1/2 - 1	HENDERSONVILLE	NC	IMD, LUST, UST
28739	1028509715		HIGHWAY 176 EXXON	851 SPARTANBURG HIGHWAY	V, SSE, 1/2 - 1	HENDERSONVILLE	NC	
28739	1007720242	110018768724	HIGHWAY 176 EXXON	851 SPARTANBURG HIGHWAY		HENDERSONVILLE	NC	FINDS
28739	1020378981		LUNSFORD ESSO SERVICE	851 SPARTANBURG HWY		HENDERSONVL	NC	EDR Historical Auto Stations
28739	1007704769	110018613641	AUTO BELL CAR WASH	880 SPARTANBURG HIGHWAY		HENDERSONVILLE	NC	FINDS
28739	1028510015		AUTO BELL CAR WASH	880 SPARTANBURG HWY	V, SSE, 1/2 - 1	HENDERSONVILLE	NC	
28739	U003145092	0-017835	AUTO BELL CAR WASH	880 SPARTANBURG HWY		HENDERSONVILLE	NC	UST
28739	1021932984		CAGLES GROCERY & SERVICE STN	918 SPARTANBURG HWY		HENDERSONVL	NC	EDR Historical Auto Stations
28739	S128648051		DUKE POWER HEND-1000 GAL W-OIL	957 SPARTANBURG HIGHWAY	AE, SSE, 1/2 - 1	HENDERSONVILLE	NC	LUST
28739	1020256650		SHERMANS SUPERETTE	SPARTANBURG HWY	**	HENDERSONVL	NC	EDR Historical Auto

EDR ZIP Code Scan Report

ZIP	EDR-ID	Facility ID	Name	Address	Map/Dir/Dist	City	State	Databases
28739	1026597195		GENERAL ELECTRIC LIGHTING SYSTEMS	3010 SPARTENBURG HIGHWAY	**	HENDERSONVILLE	NC	Stations
28739	1007721303	110018779393	SERVCO	707 SPARTENBURG HIGHWAY		HENDERSONVILLE	NC	PRP
28739	1006278247		GENERAL ELECTRIC LIGHTINGS SYSTEM	SPARTINSBURG HIGHWAY	**	HENDERSONVILLE	NC	FINDS
28739	1007700619	110018572070	STONE BROOK STF ASSOCIATION INCOR	STATE ROAD 1383 - STONEY MOUNTAIN I	**	HENDERSONVILLE	NC	FTTS
28739	1007696737	110018533229	STEPHENSON PROPERTY	STATE ROAD 1899		HENDERSONVILLE	NC	FINDS
28739	1007700011	110018566014	H.R. COX	203 STATON AVENUE		HENDERSONVILLE	NC	FINDS
28739	U001192231	0-009798	H.R. COX	203 STATON AVENUE		HENDERSONVILLE	NC	UST
28739	1018304869		NC MUNICIPAL LANDFILL GAS, LLC ** INA	802 STONEY MOUNTAIN ROAD		MOUNTAIN HOME	NC	ICIS
28739	1028509968		SCHOOL BUS GARAGE	810 STONEY MOUNTAIN RD		HENDERSONVILLE	NC	
28739	1003868344	NCD980557961	HENDERSON CO SAN LDFL	STONEY MOUNTAIN RD		HENDERSONVILLE	NC	CERCLIS-NFRAP
28739	U001197236	0-017428	STONEY MOUNTAIN ACTIVITY CENT	STONEY MOUNTAIN ROAD	**	HENDERSONVILLE	NC	UST
28739	1004551989	110007119279	HENDERSON COUNTY ANIMAL SHELTER	STONEY MOUNTAIN ROAD		HENDERSONVILLE	NC	FINDS
28739	1028509659		STONEY MOUNTAIN ACTIVITY CENT	STONEY MOUNTAIN ROAD	**	HENDERSONVILLE	NC	
28739	S111241103		STONEY MOUNTAIN ROAD LANDFILL	STONEY MOUNTAIN ROAD		HENDERSONVILLE	NC	LUST
28739	1009653600	110027394102	ST PAUL S EPISCOPAL CHURCH	1659 STREET PAULS ROAD		HENDERSONVILLE	NC	FINDS
28739	1028503096		STOP N GO 2	103 SUGAR LOAF ROAD		HENDERSONVILLE	NC	
28739	U004139221		STOP N GO 2	103 SUGAR LOAF ROAD		HENDERSONVILLE	NC	UST
28739	1007713851	110018704516	CONVENIENCE KING #23	103 SUGAR LOAF ROAD		HENDERSONVILLE	NC	FINDS
28739	1028505870		FIVE POINTS GROCERY & SERVICE	4208 SUGAR LOAF ROAD		HENDERSONVILLE	NC	
28739	U001194595	0-013038	FIVE POINTS GROCERY & SERVICE	4208 SUGAR LOAF ROAD		HENDERSONVILLE	NC	UST
28739	1021699060		RILEY CATHY J	SUGAR LOAF RD	**	HENDERSONVILLE	NC	EDR Historical Auto Stations
28739	1021314333		FIVE POINT GROCERY	SUGAR LOAF RD	**	HENDERSONVL	NC	EDR Historical Auto Stations
28739	1016623075	110007656624	M & L WASTE DISPOSAL SERVICE	SUGAR LOAF RD		HENDERSONVILLE	NC	FINDS
28739	1021626304		BARNWELL BROTHERS DIESEL SV*	SUGAR LOAF RD	**	HENDERSONVL	NC	EDR Historical Auto Stations
28739	1004744486	NCD000640516	M & L WASTE DISPOSAL SERVICE	SUGAR LOAF RD	**	HENDERSONVILLE	NC	RCRA-NonGen
28739	1021670856		ORRS GROCERY & SERVICE STATION	SUGAR LOAF ROAD	**	HENDERSONVL	NC	EDR Historical Auto Stations
28739	1021417750		FIVE POINT GROCERY	SUGAR LOAF ROAD	**	HENDERSONVILLE	NC	EDR Historical Auto Stations
28739	1028509722		ORR'S GROCERY	SUGAR LOAF ROAD	**	HENDERSONVILLE	NC	
28739	1021890337		ORRS GROCERY & SERVICE STATION	SUGAR LOAF ROAD	**	HENDERSONVL	NC	EDR Historical Auto Stations
28739	U003145039	0-017494	ORR'S GROCERY	SUGAR LOAF ROAD	**	HENDERSONVILLE	NC	UST
28739	1007727713	110018843581	ORR S GROCERY	SUGAR LOAF ROAD		HENDERSONVILLE	NC	FINDS
28739	1007717760	110018743733	PAUL E HILDA J KREINHOP	SUGAR LOAF ROAD PO BOX 608		HENDERSONVILLE	NC	FINDS
28739	1028502821		TUTTLE/INTERSTATE HARDWARE	101 SUGARLOAF ROAD		HENDERSONVILLE	NC	
28739	S127487621		TUTTLE/INTERSTATE HARDWARE	101 SUGARLOAF ROAD		HENDERSONVILLE	NC	IMD
28739	1007717739	110018743555	HAMPTON INN J.D.R HOTEL CO	155 SUGARLOAF ROAD		HENDERSONVILLE	NC	FINDS
28739	S111241108		FIVE POINTS GROCERY	4802 SUGARLOAF ROAD		HENDERSONVILLE	NC	LUST
28739	1007704973	110018615649	SUGARLOAF MOUNTAIN VOR	SUGARLOAF MOUNTAIN	**	HENDERSONVILLE	NC	FINDS
28739	U001437365	0-017855	SUGARLOAF MOUNTAIN VOR	SUGARLOAF MOUNTAIN	**	HENDERSONVILLE	NC	UST
28739	1028510033		SUGARLOAF MOUNTAIN VOR	SUGARLOAF MOUNTAIN		HENDERSONVILLE	NC	
28739	S105893579	7881	FAA/SUGARLOAF MOUNTAIN	SUGARLOAF MOUNTAIN		HENDERSONVILLE	NC	IMD, LUST
28739	1021002066		NORMS MINIT MARTS	SUGARLOAF RD I26	**	HENDERSONVILLE	NC	EDR Historical Auto Stations
28739	1007717584	110018742011	FIVE POINTS GROCERY	SUGARLOAF RIDGE ROAD		HENDERSONVILLE	NC	FINDS
28739	U001438978	0-027548	BLUE OX COMPONENTS INC	SUGARLOAF ROAD	**	HENDERSONVILLE	NC	UST
28739	1007704132	110018607257	BLUE OX COMPONENTS INCORPORATED	SUGARLOAF ROAD		HENDERSONVILLE	NC	FINDS
28739	1028517429		BLUE OX COMPONENTS INC	SUGARLOAF ROAD	**	HENDERSONVILLE	NC	
28739	1007722091	110018787295	ANDERS, STEVEN JAY	SUMMERS ROAD STATE ROAD 1713	**	HENDERSONVILLE	NC	FINDS
28739	S114020550		FIRST GEAR TRANSMISSION	920 7 TH AVENUE EAST		HENDERSONVILLE	NC	
28739	1007697340	110018539241	WINOKER RESIDENCE	TIMBER CREEK SUBDIVISION	**	HENDERSONVILLE	NC	FINDS
28739	1007699616	110018562054	BRENN RESIDENCE (REINHART),MR.	210 TRANQUILITY PLACE		HENDERSONVILLE	NC	FINDS
28739	1008389072	110022565605	TRIPLE CREEK SUBDIV / LOT 28	TRIPLE CREEK SUBDIVISION LOT 2		HENDERSONVILLE	NC	FINDS
28739	1009665313	110025392206	GRIFFIN, JAMES P	TRIPLE CREEK SUBDIVISION LOT 28		HENDERSONVILLE	NC	FINDS
28739	S108492872		TRIPLE CREEK SUBDIVISION / LOT 28	TRIPLE CREEK SUBDIVISION LOT 28		HENDERSONVILLE	NC	NPDES
28739	S109504449		TRIPLE CREEK SUBDIVISION LOT 29	TRIPLE CREEK SUBDIVISION LOT 28		HENDERSONVILLE	NC	NPDES
28739	S101522459	4041	AUDREY STEPHENS RESIDENCE	114 TURLEY FALLS ROAD		HENDERSONVILLE	NC	IMD, LUST
28739	1028503093		FCE#1425	712 UPWARD ROAD ON I-26	**	HENDERSONVILLE	NC	
28739	U001435875	0-009804	FCE#1425	712 UPWARD ROAD ON I-26		HENDERSONVILLE	NC	LUST, UST
28739	1016618670	110012656483	LEISURE CRAFT, INC.	940 UPWARD ROAD		HENDERSONVILLE	NC	FINDS
28739	1006325024		LEISURE CRAFT, INC.	940 UPWARD ROAD	**	HENDERSONVILLE	NC	ICIS
28739	1021638073		NORMS MINIT MARTS	UPWARD RD & I 26	**	HENDERSONVILLE	NC	EDR Historical Auto Stations
28739	1021257220		NORMS MINIT MARTS	UPWARD RD I 26	**	HENDERSONVILLE	NC	EDR Historical Auto Stations
28739	1021925410		NORMS MINIT MARTS	UPWARD RD I26	**	HENDERSONVILLE	NC	EDR Historical Auto Stations

EDR ZIP Code Scan Report

ZIP	EDR-ID	Facility ID	Name	Address	Map/Dir/Dist	City	State	Databases
28739	S103717559	19386	NORM'S #1 NEW A2 TANK	UPWARD ROAD		HENDERSONVILLE	NC	Stations
28739	1029055526		NORM'S #1 NEW A2 TANK	UPWARD ROAD	**	HENDERSONVILLE	NC	IMD, LUST
28739	1007718827	110018754506	CONVENIENCE KING #25	UPWARD ROAD & I-26	**	HENDERSONVILLE	NC	FINDS
28739	1007696742	110018533274	RAMADA INN TGR PROP	I-26 US 64		HENDERSONVILLE	NC	FINDS
28739	1028509867		KAYRA EXPRESS (FAST LANE EXPRESS #	324 S WASHINGTON ST	R, West, 1/4 - 1/2	HENDERSONVILLE	NC	
28739	U004139185		KAYRA EXPRESS (FAST LANE EXPRESS #	324 S WASHINGTON ST	R, West, 1/4 - 1/2	HENDERSONVILLE	NC	LUST TRUST, LUST, UST
28739	1007727430	110018840753	SHERMANS SUPERETTES #2	324 SOUTH WASHINGTON ST.		HENDERSONVILLE	NC	FINDS
28739	2019019210		I-26 WB MM43	I-26 WB MM43	**	HENDERSONVILLE	NC	HMIRS
28739	S127469212		IVY CROSSING SUBDIVISION	550 WESTBROOK ROAD		HENDERSONVILLE	NC	NPDES, LUST
28739	1004551039	110006671958	141 WHISPERWOOD LANE	141 WHISPERWOOD LN		HENDERSONVILLE	NC	FINDS
28739	S108492647		141 WHISPERWOOD LANE	141 WHISPERWOOD LN		HENDERSONVILLE	NC	NPDES
28739	1008948288	110023138530	TOWN OF LAUREL PARK - SMALL MS4	441 WHITE PINE DR		LAUREL PARK	NC	FINDS
28739	S105120087	22983	LAUREL PARK TOWN HALL	441 WHITE PINE DRIVE		HENDERSONVILLE	NC	LUST TRUST, INST CONTROL, IMD, LUST
28739	1028504067		PACE HEATING & PLUMBING CO.	422 SOUTH WHITTED STREET		HENDERSONVILLE	NC	
28739	1007720892	110018775217	PACE HEATING AND PLUMBING CO.	422 SOUTH WHITTED STREET		HENDERSONVILLE	NC	FINDS
28739	U003134982	0-010964	PACE HEATING & PLUMBING CO.	422 SOUTH WHITTED STREET		HENDERSONVILLE	NC	UST
28739	1007727780	110018844223	RESCUE SQUAD	428 WILLIAMS STREET		HENDERSONVILLE	NC	FINDS
28739	U001197234	0-017426	RESCUE SQUAD	428 WILLIAMS STREET		HENDERSONVILLE	NC	UST
28739	1028509657		RESCUE SQUAD	428 WILLIAMS STREET		HENDERSONVILLE	NC	
28739	1028497841		CITY OF HENDERSONVILLE-CITY GAR.	WILLIAMS STREET	**	HENDERSONVILLE	NC	
28739	U001434576	0-003602	CITY OF HENDERSONVILLE-CITY GAR.	WILLIAMS STREET	**	HENDERSONVILLE	NC	UST
28739	1021631738		WILLOW STREET GROCERY	1450 WILLOW RD		HENDERSONVL	NC	EDR Historical Auto
28739	1012003768	110038268576	ATLANTIC & PACIFIC INC	333 WILLOW SPRING COVE		HENDERSONVILLE	NC	Stations
28739	1012195113		CYTEX/ATLANTIC & PACIFIC	333 WILLOW SPRING COVE		HENDERSONVILLE	NC	FINDS
28739	1025428820		CYTEX / ATLANTIC & PACIFIC, INC	333 WILLOW SPRINGS COVE	**	HENDERSONVILLE	NC	SSTS
28739	S108492967		WILLOW CREEK FARMS	3540 WILLOW CREEK RD		HENDERSONVILLE	NC	SSTS
28739	1005680538	110006711497	3425 HEBRON ROAD	3540 WILLOW CREEK ROAD		HENDERSONVILLE	NC	NPDES
28739	1015934049	110045551265	BEAL AND COMPANY	5522 WILLOW ROAD		HENDERSONVILLE	NC	FINDS
28739	1015745379	NCS000001811	BEAL AND COMPANY	5522 WILLOW ROAD		HENDERSONVILLE	NC	FINDS
28739	S114040035		ETOWAH GRADING AND GRINDING INC	6421 WILLOW RD		HENDERSONVILLE	NC	RCRA-NonGen
28739	1028509706		VALLEY HILL GROCERY	WILLOW RD.	**	HENDERSONVILLE	NC	
28739	U001437265	0-017477	VALLEY HILL GROCERY	WILLOW RD.	**	HENDERSONVILLE	NC	UST
28739	1007727705	110018843509	VALLEY HILL GROCERY	WILLOW ROAD	**	HENDERSONVILLE	NC	FINDS
28739	1009652811	110027382106	WOODHAVEN S/D	WOODHAVEN DRIVE		HENDERSONVILLE	NC	FINDS
28791	1009654813	110027393498	FRENCH BROAD BAPTIST CHURCH		**	HENDERSONVILLE	NC	FINDS
28791	S106936407	87122	HIGHWAY 191 SPILL	HIGHWAY 191 AND CRESVIEW DRIVE		MOUNTAIN HOME	NC	IMD
28791	1027962194		WALGREEN DRUG STORE 10886	1148 ASHEVILLE HWY.		HENDERSONVILLE	NC	
28791	1015953346	110054848395	DBA RITE AID #11563	1257 ASHEVILLE HIGHWAY		HENDERSONVILLE	NC	FINDS
28791	1015745283	NCR000157255	DBA RITE AID 11563	1257 ASHEVILLE HWY		HENDERSONVILLE	NC	RCRA-NonGen
28791	1005832133	110012146221	ONE PRICE CLEANERS	1326 ASHEVILLE HWY		HENDERSONVILLE	NC	FINDS
28791	1020055462		ONE PRICE DRY CLEANING INC	1326 ASHEVILLE HWY		HENDERSONVILLE	NC	EDR Historical Cleaners
28791	1020783061		MELODYS EXXON	1344 ASHEVILLE HWY		HENDERSONVILLE	NC	EDR Historical Auto
28791	S131511867		TREES PROPERTY UST CLOSURE	1419 ASHEVILLE HIGHWAY		HENDERSONVILLE	NC	Stations
28791	S131511756		TREES PROPERTY UST CLOSURE	1419 ASHEVILLE HIGHWAY		HENDERSONVILLE	NC	FINDS
28791	U003993969	0-036721	MR PETES MARKET IX	1505 ASHEVILLE HWY		HENDERSONVILLE	NC	IMD
28791	1028522703		MR PETES MARKET IX	1505 ASHEVILLE HWY		HENDERSONVILLE	NC	UST
28791	S131511882		JOHNSON PROPERTY	1840 ASHEVILLE HWY		HENDERSONVILLE	NC	LUST
28791	U004249661		INGLES GAS EXPRESS 11	1980 ASHEVILLE HWY		HENDERSONVILLE	NC	UST
28791	1028523139		INGLES GAS EXPRESS 11	1980 ASHEVILLE HWY		HENDERSONVILLE	NC	
28791	U003134685	0-009795	NORM'S MINIT MART #7	2107 ASHEVILLE HIGHWAY		HENDERSONVILLE	NC	LUST, UST
28791	1020777129		NORMS MINIT MARTS	2107 ASHEVILLE HWY		HENDERSONVILLE	NC	EDR Historical Auto
28791	1017364720	110060288941	DAPCO LTD	2212 ASHEVILLE HWY		HENDERSONVILLE	NC	Stations
28791	1016958972	NCS000002128	DAPCO LTD	2212 ASHEVILLE HWY		HENDERSONVILLE	NC	FINDS
28791	1007711955	110018685528	VACANT DEALERSHIP	2324 ASHEVILLE HIGHWAY		HENDERSONVILLE	NC	RCRA-NonGen
28791	1007706697	110018632933	FOUR SEASONS TRIANGLE #216	2400 ASHEVILLE HIGHWAY		HENDERSONVILLE	NC	FINDS
28791	1021815545		FOUR SEASONS TRIANGLE INC	2400 ASHEVILLE HWY		HENDERSONVILLE	NC	FINDS
28791	1016620808	110004027589	HUNTER CHEVROLET COMPANY	2520 ASHEVILLE HIGHWAY		HENDERSONVILLE	NC	EDR Historical Auto
28791	1007706950	110018635459	BALFOUR ELEMENTARY SCHOOL	2529 ASHEVILLE HIGHWAY		HENDERSONVILLE	NC	Stations
28791	S122424897		BALFOUR ELEMENTARY SCHOOL	2529 ASHEVILLE HIGHWAY		HENDERSONVILLE	NC	FINDS
28791	1005676740		RALPH ROGERS AND COMPANY - HENDE	2700 ASHEVILLE HIGHWAY		HENDERSONVILLE	NC	IMD
28791	S121515287		RALPH ROGERS AND COMPANY - HENDE	2700 ASHEVILLE HIGHWAY		HENDERSONVILLE	NC	ICIS
28791	1016614327	110002359420	TARHEEL PAVING COMPANY INCORPOR	2700 ASHEVILLE HIGHWAY		HENDERSONVILLE	NC	NPDES
28791	1021715775		ENMARK STATIONS INC	300 ASHEVILLE HWY		HENDERSONVILLE	NC	FINDS
28791	1007717579	110018741977	EL CAMPESINO	3280 ASHEVILLE HIGHWAY		HENDERSONVILLE	NC	EDR Historical Auto
								Stations
								FINDS

EDR ZIP Code Scan Report

ZIP	EDR-ID	Facility ID	Name	Address	Map/Dir/Dist	City	State	Databases
28791	1007707358	110018639534	ENMARK #251	3300 ASHEVILLE HIGHWAY		HENDERSONVILLE	NC	FINDS
28791	U003138304	0-034917	FORMER ENMARK #251 SERVICE STATIO	3300 ASHEVILLE HWY		HENDERSONVILLE	NC	UIC, IMD, LUST, UST
28791	1020723747		ENMARK STATIONS INC	3300 ASHEVILLE HWY		HENDERSONVILLE	NC	EDR Historical Auto Stations
28791	S111444660		CAIRNES PROPERTY	3490 ASHEVILLE HWY		HENDERSONVILLE	NC	LUST TRUST, INST CONTROL, LUST
28791	S108492036		4800 ASHEVILLE HWY	4800 ASHEVILLE HWY		HENDERSONVILLE	NC	NPDES
28791	1005539476	110006671734	GENECO INCORPORATED	4800 ASHEVILLE HWY		HENDERSONVILLE	NC	FINDS
28791	1007712376	110018689739	VEACH'S AUTO CLINIC	4801 ASHEVILLE HWY		HENDERSONVILLE	NC	FINDS
28791	S108966376		FORMER DIAMOND BRAND	5414 ASHEVILLE HWY		HENDERSONVILLE	NC	LUST
28791	1026434382	110070788739	SOUTHERN CONCRETE-NAPLES FACILIT'	5436 ASHEVILLE HWY		HENDERSONVILLE	NC	FINDS
28791	S131728200		PROPOSED SHEETZ STORE - HENDERS	5440 ASHEVILLE HWY		FLETCHER	NC	NPDES
28791	U003943176	0-036632	FCE #1426	5445 ASHEVILLE HIGHWAY		HENDERSONVILLE	NC	LUST, UST
28791	S120840668		MOUNTAIN ENERGY HENDERSONVILLE	5707 ASHEVILLE HWY		HENDERSONVILLE	NC	
28791	1007697863	110018544510	NAPLES MINI MART	5837 ASHEVILLE HIGHWAY		HENDERSONVILLE	NC	FINDS
28791	U003698245	0-035974	GPM #24917	5837 ASHEVILLE HWY		HENDERSONVILLE	NC	UST
28791	1028522022		DISCOUNT CONVENIENCE STORE 5	5837 ASHEVILLE HWY		HENDERSONVILLE	NC	
28791	S130371811		MOLES RV - SERVICE & PARTS BUILDING	6056 ASHEVILLE HWY		HENDERSONVILLE	NC	NPDES
28791	1016655602	110007664919	BOYD PONTIAC CADILLAC BUICK INC	915 ASHEVILLE HWY		HENDERSONVILLE	NC	FINDS
28791	1000249224	NCD030504062	PRINTPACK INC	ASHEVILLE HWY		HENDERSONVILLE	NC	IMD, RCRAInfo-LQG
28791	1026785365	110070912197	COSMOPROF #6391	2111 ASHVILLE HWY #5-6	**	HENDERSONVILLE	NC	FINDS
28791	1026672048		COSMOPROF #6391	2111 ASHVILLE HWY #5-6		HENDERSONVILLE	NC	
28791	1026497537	NCR000176545	COSMOPROF 6391	2111 ASHVILLE HWY #5-6		HENDERSONVILLE	NC	RCRA-CESQG
28791	1007707675	110018642717	SAV-A-TON #8768	2217 ASHVILLE HIGHWAY		HENDERSONVILLE	NC	FINDS
28791	1016655621	110004018018	PRINTPACK ENTERPRISES INCORPORAT	3510 ASHVILLE HIGHWAY		HENDERSONVILLE	NC	FINDS
28791	2014003770		3510 ASHVILLE HIGHWAY	3510 ASHVILLE HIGHWAY		HENDERSONVILLE	NC	HMIRS
28791	S131727786		THE CEDARS LODGE & SPA	211 7TH AVENUE WEST		HENDERSONVILLE	NC	NPDES
28791	U001189308	0-004850	CC&PS, DIV. OF STATE HWY PATROL	125 BAYSTONE DRIVE		HENDERSONVILLE	NC	LUST, UST
28791	1028498869		CC&PS, DIV. OF STATE HWY PATROL	125 BAYSTONE DRIVE		HENDERSONVILLE	NC	
28791	S125910293		HENDERSONVILLE HIGH SCHOOL	1 BEARCAT BLVD		HENDERSONVILLE	NC	NPDES
28791	S130360847		ARCADIA VIEWS SD PHASE 1	0 BREVARD ROAD (HWY 64 W)		LAUREL PARK	NC	NPDES
28791	1028938847		COATS TECHNOLOGY CENTER	1620 BREVARD ROAD		HENDERSONVILLE	NC	
28791	S107459454	28341	COATS TECHNOLOGY CENTER	1620 BREVARD ROAD		HENDERSONVILLE	NC	IMD, LUST
28791	1025896545		WALGREENS 18220	1707 BREVARD HIGHWAY		HENDERSONVILLE	NC	
28791	1015953345	110054848386	WALGREENS 18220	1707 BREVARD HIGHWAY		HENDERSONVILLE	NC	FINDS
28791	1015745282	NCR000157248	WALGREENS 18220	1707 BREVARD HIGHWAY		HENDERSONVILLE	NC	RCRA-CESQG
28791	1016146642	28739BLDNNGHI	COATS NA HENDERSONVILLE PLANT	1710 BREVARD RD		HENDERSONVILLE	NC	TRIS
28791	1000189470	110070329031	COATS NORTH AMERICA	1710 BREVARD ROAD		HENDERSONVILLE	NC	CERCLIS-NFRAP, RCRA-NonGen, SHWS, FINDS
28791	1020725133		HENDERSON OIL COMPANY INC	1734 BREVARD RD		HENDERSONVILLE	NC	EDR Historical Auto Stations
28791	S122513725		PATTERSON PROPERTY (MICHAEL)	217 BROWNING AVENUE		HENDERSONVILLE	NC	LUST
28791	S116491678		LANG SFR PIN#9641911265	115 CAPE MARTIN CIR		HENDERSONVILLE	NC	UIC
28791	S117055962		LASHLEY SFR PIN#9641816595	24 CAPE MARTIN CIR		HENDERSONVILLE	NC	UIC
28791	S130374299		CARRIAGE PARK - HILLTOP	CARRIAGE PARK WAY		HENDERSONVILLE	NC	NPDES
28791	S130366480		THE TOWNES AT STONECREST SD (AKA)	CLEAR CREEK RD		HENDERSONVILLE	NC	NPDES
28791	S129182025		HENDERSON COUNTY HHW UNIT	265 CONVENIENCE CENTER DRIVE	**	HENDERSONVILLE	NC	SWF/LF
28791	S121290795		RESIDENCE @ 202 DUNDEE STREET	202 DUNDEE STREET		HENDERSONVILLE	NC	
28791	S127492098		GREER PROPERTY	2211 N. EDENBURG SREET		HENDERSONVILLE	NC	IMD
28791	S127734247		GAY PROPERTY (TRACEY)	198 EWBANK DRIVE		HENDERSONVILLE	NC	LUST
28791	1020089604		SNO WHITE DUST CONTROL	13 FAIR OAKS DR		HENDERSONVILLE	NC	EDR Historical Cleaners
28791	1005539349	110006715224	DAMPIER, ELBERT - RESIDENCE	13 FOXHORN COURT		HENDERSONVILLE	NC	FINDS
28791	S108491257		13 FOXHORN COURT	13 FOXHORN CT		HENDERSONVILLE	NC	NPDES
28791	1021207414		DAILY STOP	1500 HAYWOOD RD		HENDERSONVILLE	NC	EDR Historical Auto Stations
28791	1021144798		FOUR SEASONS TRIANGLE INC	1902 HAYWOOD RD		HENDERSONVILLE	NC	EDR Historical Auto Stations
28791	1020319537		HENDERSON OIL CO INC	1972 HAYWOOD RD		HENDERSONVILLE	NC	EDR Historical Auto Stations
28791	1004551365	110006674367	RUGBY MIDDLE SCHOOL	3555 HAYWOOD RD		HENDERSONVILLE	NC	ICIS, FINDS
28791	1007711457	110018680541	HENDERSON COUNTY PUBLIC SCHOOLS	3555 HAYWOOD ROAD		HENDERSONVILLE	NC	FINDS
28791	1007726764	110018834047	WEST HENDERSON HIGH SCHOOL	3600 HAYWOOD RD		HENDERSONVILLE	NC	ICIS, FINDS
28791	S105120421	23458	HERITAGE HEALTH CENTER	200 HERITAGE WAY		HENDERSONVILLE	NC	IMD, LUST
28791	S131728357		CAMPEN, LLC	US HIGHWAY 25	**	FLETCHER	NC	NPDES
28791	S118128502		32 HORSESHOE DRIVE	32 HORSESHOE DRIVE		HENDERSONVILLE	NC	LUST TRUST, INST CONTROL, LUST
28791	1026833232	NCR000179515	FLETCHER HOSPITAL INC, D/B/A ADVENT	100 HOSPITAL DRIVE		HENDERSONVILLE	NC	RCRAInfo-SQG
28791	1026925784		FLETCHER HOSPITAL INC, D/B/A ADVENT	100 HOSPITAL DRIVE	**	HENDERSONVILLE	NC	
28791	1027851299		PARK RIDGE HEALTH	100 HOSPITAL DRIVE		HENDERSONVILLE	NC	
28791	1027061510	110071133301	FLETCHER HOSPITAL INC, D/B/A ADVENT	100 HOSPITAL DRIVE		HENDERSONVILLE	NC	FINDS
28791	1007694214	110018507926	POMMERSHEIM, J A	4 HUNTERS LANE HIGHWAY		HENDERSONVILLE	NC	FINDS

EDR ZIP Code Scan Report

ZIP	EDR-ID	Facility ID	Name	Address	Map/Dir/Dist	City	State	Databases
28791	S108925706		4 HUNTERS LANE	4 HUNTERS LN		HENDERSONVILLE	NC	NPDES
28791	1016092900	110001486721	HENDERSON COUNTY HOSPITAL CORPO	800 JUSTICE STREET		HENDERSONVILLE	NC	FINDS
28791	1014901417	110043990517	PARDEE HOSPITAL	800 N JUSTICE ST		HENDERSONVILLE	NC	FINDS
28791	1014917423	NCS000001748	HENDERSON COUNTY HOSPITAL - OPER	800 N JUSTICE ST		HENDERSONVILLE	NC	RCRA-NonGen
28791	1027842034		MARGARET R PARDEE HOSPITAL	800 N JUSTICE ST		HENDERSONVILLE	NC	
28791	1027862404		RXW/MARGARET R PARDEE HOSPITAL	800 N JUSTICE ST		HENDERSONVILLE	NC	
28791	S121515277		PARDEE HOSPITAL ENTRANCE AND SUR	800 N. JUSTICE STREET		HENDERSONVILLE	NC	NPDES, IMD
28791	1016160726		HENDERSON COUNTY HOSPITAL CORPO	800 NORTH JUSTICE STREET		HENDERSONVILLE	NC	ICIS
28791	1028032860		PARDEE UNC HEALTH CARE	N. JUSTICE ST.	**	HENDERSONVILLE	NC	
28791	1008389064	110022565393	TIMOTHY KARR SFR	150 LARCHMONT LN		HENDERSONVILLE	NC	FINDS
28791	S108491283		150 LARCHMONT LANE	150 LARCHMONT LN		HENDERSONVILLE	NC	NPDES
28791	S105218545	10104	BRUMMETT RESIDENCE	208 LAUREL AVE		HENDERSONVILLE	NC	LUST TRUST, IMD, LUST
28791	1020834283		EXXON ANNTNTS CLB WSTN CROLINA	406 LAUREL OAK LN		HENDERSONVILLE	NC	EDR Historical Auto Stations
28791	U003137837	0-024662	NC DOT #1405 (DIV FOURTEEN)	693 MOUNTAIN RD		HENDERSONVILLE	NC	LUST, UST
28791	1007704988	110018615818	NC DEPARTMENT OF TRANSPORTATION	693 MOUNTAIN ROAD		HENDERSONVILLE	NC	FINDS
28791	1028515695		NCDOT HENDERSONVILLE	693 MOUNTAIN ROAD		HENDERSONVILLE	NC	
28791	1028519280		HENDERSON CORRECTIONAL CENTER	697 MOUNTAIN RD		HENDERSONVILLE	NC	
28791	U003146936	0-032082	HENDERSON CORRECTIONAL CENTER	697 MOUNTAIN RD		HENDERSONVILLE	NC	UST
28791	1007708351	110018649462	HENDERSON CORRECTIONAL CENTER	697 MOUNTAIN ROAD		HENDERSONVILLE	NC	FINDS
28791	S130361979		HAYWOOD CROSSING SUBDIVISION	NEAR 123 HAYWOOD PARK DRIVE		HENDERSONVILLE	NC	NPDES
28791	S119104791		TRICE PROPERTY	1520 ORLEANS AVENUS		HENDERSONVILLE	NC	LUST
28791	2012033036			346 PINEY RIDGE DR.		MOUNTAIN HOME	NC	ERNS
28791	1014901481	110044284011	HENDERSONVILLE HEMATOLOGY/ONCOL	1824 PISGAH DR		HENDERSONVILLE	NC	FINDS
28791	S118127598		PAUL AND DENISE HACKMAN SFR	55 QUARTZ TRL	**	HENDERSONVILLE	NC	UIC
28791	S118127599		ROBERT AND JANET KERR SFR	10 ROCK CLIFF WAY	**	HENDERSONVILLE	NC	UIC
28791	S106352325		BOBBITT RESIDENCE (FORMER)	2075 NORTH RUGBY ROAD		HENDERSONVILLE	NC	LUST TRUST, NPDES, LUST
28791	1027806976		CAMPING WORLD	2918 N RUGBY RD		HENDERSONVILLE	NC	
28791	1007711059	110018676547	ASHEVILLE KOREAN BAPTIST CH	481 NORTH RUGBY ROAD		HENDERSONVILLE	NC	FINDS
28791	S130372910		RUGBY DR FILL SITE	RUGBY DRIVE		HENDERSONVILLE	NC	NPDES
28791	99472591			230 SHANNON ROAD		HENDERSONVILLE	NC	ERNS
28791	S130366728		VANN STORAGE FACILITY	394 SIGNAL HILL ROAD		HENDERSONVILLE	NC	NPDES
28791	S111241066		HENDERSON COUNTY C&D LANDFILL	800 STONEY MOUNTAIN ROAD		HENDERSONVILLE	NC	SWF/LF
28791	1006839802	110014008509	HENDERSON COUNTY LANDFILL/TS SINC	802 STONEY MOUNTAIN RD		HENDERSONVILLE	NC	FINDS
28791	1007714332	110018709361	NC MUNICIPAL LANDFILL GAS LIMITED LI	802 STONEY MOUNTAIN ROAD		HENDERSONVILLE	NC	FINDS
28791	1009665873	110025396916	HENDERSON COUNTY TRANSFER FACILI	802 STONEY MOUNTAIN ROAD		HENDERSONVILLE	NC	FINDS
28791	1015947174	110046599347	SOLID WASTE FACILITY	802 STONEY MTN RD		HENDERSONVILLE	NC	FINDS
28791	S118635852		HENDERSON COUNTY LANDFILL	191 TRANSFER STATION DR		HENDERSONVILLE	NC	UIC, SWF/LF
28791	S128167728		HENDERSON COUNTY TRANSFER FACILI	191 TRANSFER STATION DRIVE	**	HENDERSONVILLE	NC	SWF/LF
28791	S129076807		BERTRAM ANDERSON PROPERTY	110 TREE HAVEN BOULEVARD		HENDERSONVILLE	NC	LUST
28791	S128389975		DARLENE BURGESS PROPERTY	104 TWIN BROOK DRIVE		HENDERSONVILLE	NC	LUST
28791	S116491673		COUGHLIN SFR PIN#9651226708	145 WHISPERWOOD DR		HENDERSONVILLE	NC	UIC
28791	2012999498			104 WHITE CEDAR LANE		HENDERSONVILLE	NC	ERNS
28791	S117917170		CITY GARAGE	312 WILLIAMS ST		HENDERSONVILLE	NC	NPDES
28791	1008392387	110022565375	HENDERSONVILLE GARAGE	312 WILLIAMS ST		HENDERSONVILLE	NC	FINDS
28792	1009651589	110027385675	FIRST UNITED PENTACOSTAL CH		**	HENDERSONVILLE	NC	FINDS
28792	1009654465	110027406572	CLEAR CREEK HOLINESS BAPTIST CH		**	HENDERSONVILLE	NC	FINDS
28792	1009654158	110027396182	KANUGA CAMP FOR BOYS AND GIRLS		**	HENDERSONVILLE	NC	FINDS
28792	1008023093	110012929288	FRUITLAND BAPT BIBLE INST		**	HENDERSONVILLE	NC	FINDS
28792	1009653913	110027410406	FAIRHAVEN BAPTIST CHURCH		**	HENDERSONVILLE	NC	FINDS
28792	1009654662	110027408507	FRUITLAND MOBILE HOME PARK		**	HENDERSONVILLE	NC	FINDS
28792	1009654467	110027406607	CRAB CREEK BAPTIST CHURCH		**	HENDERSONVILLE	NC	FINDS
28792	1009653466	110027390188	CAMP TEKOA		**	HENDERSONVILLE	NC	FINDS
28792	1009654144	110027411539	SUGARLOAF BAPTIST CHURCH		**	HENDERSONVILLE	NC	FINDS
28792	1009655545	110027405591	JONES GAP BAPTIST CHURCH		**	HENDERSONVILLE	NC	FINDS
28792	1008022340	110012921160	INDIAN SPRINGS MHP		**	HENDERSONVILLE	NC	FINDS
28792	1009654648	110027401318	BEREA BAPTIST CHURCH		**	HENDERSONVILLE	NC	FINDS
28792	1009655633	110027411496	JOAN S DAY CARE IN THE COUNTRY		**	HENDERSONVILLE	NC	FINDS
28792	1010016125	110027998442	HOLMES EDUCATIONAL FOREST OFFICE		**	HENDERSONVILLE	NC	FINDS
28792	1009654661	110027408455	THE RUSTY BUCKET		**	HENDERSONVILLE	NC	FINDS
28792	1009654400	110027398821	SOUTHERNAIRE MOTEL		**	HENDERSONVILLE	NC	FINDS
28792	1009654853	110027394273	FELLOWSHIP BAPTIST CHURCH		**	HENDERSONVILLE	NC	FINDS
28792	1028519493		OTTANOLA FARM	ROUTE 1, BOX 316	**	HENDERSONVILLE	NC	
28792	U001206353	0-032448	OTTANOLA FARM	ROUTE 1, BOX 316	**	HENDERSONVILLE	NC	UST
28792	1007711686	110018682843	OTTANOLA FARM	ROUTE 1, BOX 316	**	HENDERSONVILLE	NC	FINDS
28792	S127489528		OTTANDA FARM	RT 1, BOX 316	**	HENDERSONVILLE	NC	IMD
28792	1021898243		AUTO BARN	HWY 176 AT S BRIDGE PARK	**	HENDERSONVILLE	NC	EDR Historical Auto Stations
28792	1016058548	110007122274	CITY OF HENDERSONVILLE WATER TREA	HIGHWAY 191 HAYWOOD ROAD		HENDERSONVILLE	NC	FINDS
28792	1007705441	110018620349	191 SERVICE STATION	HIGHWAY 191 MILLS RIVER	**	HENDERSONVILLE	NC	FINDS
28792	1019990725		FOUR SEASONS LAUNDRY	RR 2	**	HENDERSONVILLE	NC	EDR Historical Cleaners

EDR ZIP Code Scan Report

ZIP	EDR-ID	Facility ID	Name	Address	Map/Dir/Dist	City	State	Databases
28792	U001206364	0-032465	FRUITLAND BIBLE INSTITUE	ROUTE 2, BOX 116 (GILLIAN RD)		HENDERSONVILLE	NC	UST
28792	1028519506		FRUITLAND BIBLE INSTITUE	ROUTE 2, BOX 116 (GILLIAN RD)		HENDERSONVILLE	NC	
28792	1007727001	110018836447	FRUITLAND BIBLE INSTITUTE	ROUTE 2, BOX 116 (GILLIAN RD)		HENDERSONVILLE	NC	FINDS
28792	S128903993		I-26 DIESEL SPILL	MM 48	**	HENDERSONVILLE	NC	
28792	1021446241		GRIFFINS	RR 5 BOX 14	**	HENDERSONVILLE	NC	EDR Historical Auto Stations
28792	2001558775			ROUTE 6 BOX 354A	**	HENDERSONVILLE	NC	ERNS
28792	1028495406		HOWARD GAP ROAD	RT 6 BOX 500	**	HENDERSONVILLE	NC	
28792	U000824884	0-000696	HOWARD GAP ROAD	RT 6 BOX 500		HENDERSONVILLE	NC	UST
28792	1007709371	110018659682	HOWARD GAP ROAD	RT 6 BOX 500	**	HENDERSONVILLE	NC	FINDS
28792	S127487623		NATURE'S CHOICE	RT. 6 BOX 87B, SUGARLOAF RD	**	HENDERSONVILLE	NC	IMD
28792	1007700168	110018567601	CAROLINA APPLE PROCESSOR CORPOR	ROUTE 6, BOX 87-B	**	HENDERSONVILLE	NC	FINDS
28792	U003134622	0-009544	CAROLINA APPLE PROCESSOR CORP.	ROUTE 6, BOX 87-B		HENDERSONVILLE	NC	LUST, UST
28792	1028502870		CAROLINA APPLE PROCESSOR CORP.	ROUTE 6, BOX 87-B		HENDERSONVILLE	NC	
28792	1007728005	110018846551	CORNER PANTRY	RT.11 600 HOWARD GAP ROAD	**	HENDERSONVILLE	NC	FINDS
28792	U001192032	0-009482	ETOWAH CHEVRON	HIGHWAY 64 WEST	**	HENDERSONVILLE	NC	UST
28792	1028502818		ETOWAH CHEVRON	HIGHWAY 64 WEST		HENDERSONVILLE	NC	
28792	1027962445		IAC-OLD FORT	1506 HIGHWAY 70 EAST	**	HENDERSONVILLE	NC	
28792	1024889109	NCR000170746	LOWES # 0031	1415 - 7TH AVENUE, EAST		HENDERSONVILLE	NC	RCRAInfo-SQG
28792	1005675862	110006718613	WESTERN CAROLINA RECYCLING IN	ROUTE 8 BOX 156-A	**	HENDERSONVILLE	NC	FINDS
28792	S126204531		WIRTZ WIRE	65 & 95 COMMERCIAL HILL DRIVE	**	HENDERSONVILLE	NC	LUST
28792	S131727919		OAKWOOD HOMES ALBERTO WAY ROAD	ALBERTO WAY	**	HENDERSONVILLE	NC	NPDES
28792	1009406434	110024941875	CANE CREEK WATER AND SEWER DISTR	101 EAST ALLEN STREET		HENDERSONVILLE	NC	FINDS
28792	S130367643		COTTAGES AT WINDY KNOLL	1251 N. ALLEN ROAD		HENDERSONVILLE	NC	NPDES
28792	1007710967	110018675628	COOPER CONSTRUCTION CO INCORPOR	761 SOUTH ALLEN ROAD		HENDERSONVILLE	NC	FINDS
28792	S106936644	87408	PRIDMORE RESIDENCE	120 ANCESTOR LANE		HENDERSONVILLE	NC	IMD
28792	1007702265	110018588562	HENRY K ODOM	1 ARIEL LOOP		HENDERSONVILLE	NC	FINDS
28792	1008005055	110013751831	MAGNOLIA MHP	1 ARIEL LOOP		HENDERSONVILLE	NC	FINDS
28792	1028521658		HENDERSON OIL COMPANY	719 ASH STREET	**	HENDERSONVILLE	NC	
28792	U003179347	0-035537	HENDERSON OIL COMPANY	719 ASH STREET		HENDERSONVILLE	NC	UST
28792	1020941274		HENDERSON OIL CO INC	745 ASH ST	**	HENDERSONVILLE	NC	EDR Historical Auto Stations
28792	1007720241	110018768699	HENDERSON OIL COMPANY. INCORPORA	745 ASH STREET		HENDERSONVILLE	NC	FINDS
28792	1021034621		FOUR SEASONS TRIANGLE INC	751 ASH ST	**	HENDERSONVILLE	NC	EDR Historical Auto Stations
28792	1020323368		HENDERSON OIL CO INC	745 ASHE STREET		HENDERSONVILLE	NC	EDR Historical Auto Stations
28792	1007721539	110018781763	J.H. REABEN OIL AND SUPPLY CO.	751 ASHE ST		HENDERSONVILLE	NC	FINDS
28792	1020581556		FOUR SEASONS TRIANGLE INC	751 ASHE STREET		HENDERSONVILLE	NC	EDR Historical Auto Stations
28792	S117666805		ONE PRICE CLEANERS	1326 ASHEVILLE HWY		HENDERSONVILLE	NC	DRYCLEANERS
28792	1028509713		MELODY'S	1344 ASHEVILLE HWY		HENDERSONVILLE	NC	
28792	1028952605		ELLSWORTH GALLIMORE	1525 ASHEVILLE HWY		HENDERSONVILLE	NC	
28792	S105218713	0-017664	ELLSWORTH GALLIMORE SHERMANS SU	1525 ASHEVILLE HWY		HENDERSONVILLE	NC	LUST TRUST, LUST
28792	1016655620	110038748790	PALMETTO UPHOLSTERY	1836-1842 ASHEVILLE HIGHWAY		HENDERSONVILLE	NC	FINDS
28792	1010379954		PALMETTO UPHOLSTERY	1836-1842 ASHEVILLE HIGHWAY		HENDERSONVILLE	NC	US BROWNFIELDS
28792	U003138088	0-031729	SAV-A-TON #23	2217 ASHEVILLE HIGHWAY		HENDERSONVILLE	NC	IMD, LUST, UST
28792	S130367755		EAGLE SELF STORAGE NORTH	2310 ASHEVILLE HIGHWAY		HENDERSONVILLE	NC	NPDES
28792	1026669264		ASHEVILLE UROLOGICAL ASSOCIATES	2315 ASHEVILLE HIGHWAY		HENDERSONVILLE	NC	
28792	1026497663	NCR000177824	ASHEVILLE UROLOGICAL ASSOCIATES	2315 ASHEVILLE HIGHWAY		HENDERSONVILLE	NC	RCRA-NonGen
28792	1026785830	110070912700	ASHEVILLE UROLOGICAL ASSOCIATES	2315 ASHEVILLE HIGHWAY		HENDERSONVILLE	NC	FINDS
28792	1029049357		KEENUM PROPERTY	3280 ASHEVILLE HIGHWAY		HENDERSONVILLE	NC	
28792	S120839871		KEENUM PROPERTY	3280 ASHEVILLE HIGHWAY		HENDERSONVILLE	NC	INST CONTROL, LUST
28792	1009723545	110027859164	REPUBLIC-HENDERSONVILLE	4797 ASHEVILLE HWY		HENDERSONVILLE	NC	FINDS
28792	1012053301		SSC INC WESTERN CAROLINA SVC HENC	5850 ASHEVILLE HWY		HENDERSONVILLE	NC	SSTS
28792	1011996979	110038221643	SSC INC WESTERN CAROLINA SVC HENC	5850 ASHEVILLE HWY		HENDERSONVILLE	NC	FINDS
28792	S125086793		BLUE RIDGE CLEANERS	503 7TH AVE E		HENDERSONVILLE	NC	DRYCLEANERS
28792	S130367697		VANN STORAGE FACILITY	624 7TH AVE E		HENDERSONVILLE	NC	NPDES
28792	1027804159		BLUE RIDGE HEALTH CENTER	628 7TH AVE E		HENDERSONVILLE	NC	
28792	1021793197		COGGINS TRANSMISSION INC	912 7TH AVE E		HENDERSONVILLE	NC	EDR Historical Auto Stations
28792	1021897152		BROWNS AUTO SERVICE INC	920 7TH AVE E		HENDERSONVILLE	NC	EDR Historical Auto Stations
28792	1024153821		LOWE'S OF HENDERSONVILLE #31	1415 7TH AVENUE EAST		HENDERSONVILLE	NC	
28792	1027140261	110071193141	LOWE'S OF HENDERSONVILLE #31	1415 7TH AVENUE EAST		HENDERSONVILLE	NC	FINDS
28792	U003134957	0-010898	M&M FREEZER LOCKER	321 7TH AVENUE EAST		HENDERSONVILLE	NC	UST
28792	1028504012		M&M FREEZER LOCKER	321 7TH AVENUE EAST		HENDERSONVILLE	NC	
28792	1007720973	110018776029	M&M FREEZER LOCKER	321 7TH AVENUE EAST		HENDERSONVILLE	NC	FINDS
28792	94236457			4TH AVENUE WEST	**	HENDERSONVILLE	NC	ERNS
28792	1016114528	110006369802	FEDERAL BUILDING	4TH AVENUE WEST & NORTH CHURCH S'		HENDERSONVILLE	NC	FINDS
28792	S130362904		CAPPS TO HENDERSONVILLE MAIN 44KV	7TH AVENUE EAST		HENDERSONVILLE	NC	NPDES

EDR ZIP Code Scan Report

ZIP	EDR-ID	Facility ID	Name	Address	Map/Dir/Dist	City	State	Databases
28792	1012129704	110063922858	CEMEX CONSTRUCTION MATERIALS ATL	924 7TH AVENUE EAST		HENDERSONVILLE	NC	ICIS, FINDS
28792	S130371010		CLEAR CREEK DEVELOPMENT GAS PIPEI	171 BALFOUR ROAD		HENDERSONVILLE	NC	NPDES
28792	1026460576	110070824881	TARHEEL PAVING	294 BALFOUR RD		HENDERSONVILLE	NC	FINDS
28792	S123346935		CITY OF HENDERSONVILLE CLASS A EQ I	80 BALFOUR RD		HENDERSONVILLE	NC	NPDES
28792	S123346946		BERKLEY AND PATTON PARKS	80 BALFOUR RD		HENDERSONVILLE	NC	NPDES
28792	1004549504	110006367332	HENDERSONVILLE WWTP	80 BALFOUR RD		HENDERSONVILLE	NC	ICIS, FINDS
28792	1016145924		HENDERSONVILLE WWTP	80 BALFOUR RD		HENDERSONVILLE	NC	
28792	S123346988		HENDERSONVILLE WWTP	80 BALFOUR RD		HENDERSONVILLE	NC	NPDES
28792	1000276149	NCD981748775	CAROLINA CLEANERS	120 E BARNWELL ST	D, West, 1/8 - 1/4	HENDERSONVILLE	NC	RCRA-CESQG
28792	1026007828		NCDSCA DC450002(CAROLINA CLEANER	120 EAST BARNWELL STREET		HENDERSONVILLE	NC	
28792	1016657945	110001499842	NCDSCA DC450002(CAROLINA CLEANER	120 EAST BARNWELL STREET		HENDERSONVILLE	NC	FINDS
28792	1010323478	NCR000143487	NCDSCA DC450002(CAROLINA CLEANER	120 N BARNWELL ST	D, West, 1/8 - 1/4	HENDERSONVILLE	NC	RCRA-CESQG
28792	1018291981		BEAR WALLOW VALLEY MHP WWTP	BEARWALLOW RD NCSR 1587		HENDERSONVILLE	NC	ICIS
28792	1007700233	110018568227	BEARWALLOW VALLEY MHP	BEARWALLOW ROAD STATE ROAD 1587	**	EDNEYVILLE	NC	FINDS
28792	1022261809	110030994173	111 BENHURST COURT	111 BENHURST CT		HENDERSONVILLE	NC	FINDS
28792	1009666374	110025392796	WEST	286 BERKELY ROAD		HENDERSONVILLE	NC	FINDS
28792	1021608559		HILLS GARAGE & WRECKER SVC	BIG HUNGRY RD	**	HENDERSONVILLE	NC	EDR Historical Auto Stations
28792	S117329907		WEED PROPERTY	163 BLANTON STREET		ASHEVILLE	NC	LUST TRUST, LUST
28792	1016623076	110013383944	MANUAL WOODWORKERS AND WEAVER'S	22 BLYTHEWOOD DRIVE		HENDERSONVILLE	NC	FINDS
28792	1006809338	NCS000000299	MANUAL WOODWORKERS AND WEAVER'S	22 BLYTHEWOOD DRIVE		HENDERSONVILLE	NC	RCRA-NonGen
28792	1004551038	110006708456	BENSON APARTMENTS	161 BROOKSIDE CAMP RD		HENDERSONVILLE	NC	ICIS, FINDS
28792	1004552100	110006708116	MOUNTAIN VIEW ASSISTED LIVING	238 BROOKSIDE CAMP ROAD		HENDERSONVILLE	NC	ICIS, FINDS
28792	1007710973	110018675691	DOUBLE TEE GOLF CENTER	485 BROOKSIDE CAMP ROAD		HENDERSONVILLE	NC	FINDS
28792	1004552099	110006708027	HENDERSON S ASSISTED LIVING	602 BROOKSIDE CAMP RD		HENDERSONVILLE	NC	ICIS, FINDS
28792	1004547698	110006707536	BROOKSIDE VILLAGE CONDOS WWTP	630 BROOKSIDE CAMP RD		HENDERSONVILLE	NC	ICIS, FINDS
28792	S130372241		CAMP JUDAEA PHASE 3 & 4	48 CAMP JUDAEA DRIVE		HENDERSONVILLE	NC	NPDES
28792	S104913923	85370	LYDA PROPERTY (115)	115 CAROLINA VILLAGE ROAD		HENDERSONVILLE	NC	IMD
28792	S104546893	21752	LYDA PROPERTY (312A)	312A CAROLINA VILLAGE ROAD		HENDERSONVILLE	NC	IMD
28792	1007713402	110018700020	APAC ATLANTIC INCORPORATED	180 CAUSBY QUARRY ROAD		HENDERSONVILLE	NC	FINDS
28792	1022993426	110070121596	FLETCHER SCRAP METAL RECYCLING	55 CEDAR CREEK DR		HENDERSONVILLE	NC	FINDS
28792	1023678247	NCS000002387	FLETCHER SCRAP METAL RECYCLING	55 CEDAR CREEK DR		HENDERSONVILLE	NC	RCRA-NonGen
28792	1020105716		TODAYS CLEANERS	CHADWICK COR	**	HENDERSONVILLE	NC	EDR Historical Cleaners
28792	S118362187		MAGNESS PROPERTY	3103 CHERYL DRIVE		HENDERSONVILLE	NC	LUST
28792	S1303679696		THE ORCHARDS AT HIGHWAY 64, LLC	0 CHIMNEY ROCK RD		HENDERSONVILLE	NC	NPDES
28792	1020380046		DERMID EXXON	1920 CHIMNEY ROCK RD	**	HENDERSONVILLE	NC	EDR Historical Auto Stations
28792	S112337613		HUNTLEY CONSTRUCTION SITE	2376 CHIMNEY ROCK ROAD		HENDERSONVILLE	NC	
28792	S110629095		HUNTLEY CONSTRUCTION SITE	2376 CHIMNEY ROCK ROAD		HENDERSONVILLE	NC	
28792	1021974549		FOUR SEASONS TRIANGLE INC	2545 CHIMNEY ROCK RD		HENDERSONVILLE	NC	EDR Historical Auto Stations
28792	S131728397		TIDAL WAVE AUTO SPA	2549 CHIMNEY ROCK ROAD		HENDERSONVILLE	NC	NPDES
28792	U003134176	0-002841	MR PETE'S MARKET 5	2650 CHIMNEY ROCK RD		HENDERSONVILLE	NC	UST
28792	1029049182		MR. PETE'S MARKET #5 SPILL BUCKET	2650 CHIMNEY ROCK RD		HENDERSONVILLE	NC	
28792	S118635694		MR. PETE'S MARKET #5 SPILL BUCKET	2650 CHIMNEY ROCK RD		HENDERSONVILLE	NC	LUST
28792	1028497233		MR PETE'S MARKET 5	2650 CHIMNEY ROCK RD		HENDERSONVILLE	NC	
28792	1007721786	110018784252	MR PETE S MARKET #5	2650 CHIMNEY ROCK ROAD		HENDERSONVILLE	NC	FINDS
28792	S128647471		MR. PETE'S #5	2650 EAST CHIMNEY ROCK RD		HENDERSONVILLE	NC	LUST
28792	S130370097		O'REILLY AUTO PARTS STORE	2745 CHIMNEY ROCK ROAD		HENDERSONVILLE	NC	NPDES
28792	1020376967		APPLE VALLEY GAS HOUSE	2748 CHIMNEY ROCK RD		HENDERSONVILLE	NC	EDR Historical Auto Stations
28792	U003698262	0-035991	APPLE VALLEY GAS HOUSE	2748 CHIMNEY ROCK ROAD		HENDERSONVILLE	NC	LUST, UST
28792	1028522038		APPLE VALLEY GAS HOUSE	2748 CHIMNEY ROCK ROAD		HENDERSONVILLE	NC	
28792	1007723875	110018805140	APPLE VALLEY GAS HOUSE	2748 CHIMNEY ROCK ROAD		HENDERSONVILLE	NC	FINDS
28792	S109836901		APPLE VALLEY ANIMAL HOSPITAL	3015 CHIMNEY ROCK ROAD		HENDERSONVILLE	NC	LUST TRUST, LUST
28792	1024387913	110070293582	132874 - TURF MOUNTAIN SOD, INC.	3277 CHIMNEY ROCK ROAD		HENDERSONVILLE	NC	FINDS
28792	1016668995	110038226194	HELENA CHEMICAL CO	3590B CHIMNEY ROCK RD		HENDERSONVILLE	NC	FINDS
28792	1012002326		HELENA CHEMICAL CO	3590B CHIMNEY ROCK RD		HENDERSONVILLE	NC	SSTS
28792	1026158545		HELENA AGRI-ENTERPRISES, LLC	3590B CHIMNEY ROCK RD		HENDERSONVILLE	NC	SSTS
28792	1022180956		EDNEYVILLE GENERAL STORE INC	3685 CHIMNEY ROCK RD		HENDERSONVILLE	NC	EDR Historical Auto Stations
28792	1028510137		EDNEYVILLE GENERAL STORE	3685A CHIMNEY ROCK RD	**	HENDERSONVILLE	NC	
28792	U003136766	0-017980	EDNEYVILLE GENERAL STORE	3685A CHIMNEY ROCK RD		HENDERSONVILLE	NC	UST
28792	1007699599	110018561876	EDNEYVILLE GENERAL STORE	3685A CHIMNEY ROCK ROAD		HENDERSONVILLE	NC	FINDS
28792	1014394036	NCS000001610	DRIFTWOOD MARINE	3769 CHIMNEY ROCK RD		HENDERSONVILLE	NC	RCRA-NonGen
28792	1014784555	110042169630	DRIFTWOOD MARINE	3769 CHIMNEY ROCK RD		HENDERSONVILLE	NC	FINDS
28792	U003562699	0-017492	GRIFFINS	3779 CHIMNEY ROCK RD		HENDERSONVILLE	NC	UST
28792	1022092276		EDNEYVILLE GENERAL STORE INC	CHIMNEY ROCK RD HWY 64 E	**	HENDERSONVILLE	NC	EDR Historical Auto Stations
28792	1021435505		EDNEYVILLE GENERAL STORE INC	CHIMNEY ROCK RD HWY 64E	**	HENDERSONVILLE	NC	EDR Historical Auto Stations

EDR ZIP Code Scan Report

ZIP	EDR-ID	Facility ID	Name	Address	Map/Dir/Dist	City	State	Databases
28792	1028911374	0-017490 110018843536	101 NORTH CHURCH STREET	101 NORTH CHURCH STREET	U, WNW, 1/4 - 1/2	HENDERSONVILLE	NC	LUST
28792	S121974118		101 NORTH CHURCH STREET	101 NORTH CHURCH STREET	U, WNW, 1/4 - 1/2	HENDERSONVILLE	NC	
28792	S123344246		SHIPMAN PROPERTY (VERNA)	240 N. CHURCH STREET	U, NW, 1/4 - 1/2	HENDERSONVILLE	NC	
28792	1028509718		CHURCH STREET EXXON	300 N CHURCH ST	Y, NW, 1/4 - 1/2	HENDERSONVILLE	NC	UST FINDS EDR Historical Auto Stations
28792	U001197256		CHURCH STREET EXXON	300 N CHURCH ST		HENDERSONVILLE	NC	
28792	1007727708		CHURCH STREET EXXON	300 NORTH CHURCH STREET		HENDERSONVILLE	NC	
28792	1020410069		BLUE RIDGE AUTO SERVICE	402 S CHURCH ST		HENDERSONVILLE	NC	
28792	S127469240	110018777858 110018561812	CHURCH STREET PARKING DECK	432 CHURCH STREET	**	HENDERSONVILLE	NC	LUST
28792	S127490056		432 N CHURCH STREET ORPHANED TAN	432 N CHURCH STREET	116, NW, 1/4 - 1/2	HENDERSONVILLE	NC	LUST
28792	S130369315		LORENA WOODS SUBDIVISION	0 CLARK RD		HENDERSONVILLE	NC	NPDES
28792	1007721152		WELLS, ALTA B	17 CLEAR OAK ROAD		HENDERSONVILLE	NC	FINDS
28792	1007699592		VULCAN CONSTRUCTION MATERIALS, LL	2284 CLEAR CREEK RD		HENDERSONVILLE	NC	FINDS
28792	S117915880		VULCAN CONSTRUCTION MATERIALS-HE	2284 CLEAR CREEK RD		HENDERSONVILLE	NC	NPDES
28792	1024918455	110012656376 110007376188	HENDERSONVILLE	2284 CLEAR CREEK RD.		HENDERSONVILLE	NC	FINDS FINDS
28792	S121515278		VULCAN CONSTRUCTION MATERIALS, LL	2284 CLEAR CREEK ROAD		HENDERSONVILLE	NC	
28792	1016161676		VULCAN CONSTRUCTION MATERIALS, LL	2284 CLEAR CREEK ROAD		HENDERSONVILLE	NC	
28792	1006325013		INTERNATIONAL AGGREGATE INC INACTI	29 CLEAR CREEK ROAD		HENDERSONVILLE	NC	FINDS
28792	1016644858		APAC ATLANTIC INCORPORATED	2990 CLEAR CREEK ROAD		HENDERSONVILLE	NC	FINDS
28792	S121515279		HARRISON CONSTRUCTION DIVISION OF	2990 CLEAR CREEK ROAD		HENDERSONVILLE	NC	
28792	1004550039	110018758156 110070347362	APAC-ATLANTIC, INC. - HENDERSONVILLI	2990 CLEAR CREEK ROAD		HENDERSONVILLE	NC	ICIS
28792	S123084293		CAROLINA VILLAGE, INC.	588 CLEAR CREEK ROAD		HENDERSONVILLE	NC	LUST
28792	S127482998		70 ACRE SITE	825 CLEAR CREEK ROAD		HENDERSONVILLE	NC	NPDES, LUST
28792	S130362373		CLEAR CREEK ROAD SD - EARLY GRADIN	99999 CLEAR CREEK ROAD		HENDERSONVILLE	NC	NPDES
28792	S130367343		CLEAR CREEK SEWER INTERCEPTOR	CLEAR CREEK RD		HENDERSONVILLE	NC	NPDES
28792	S130371464		THE TOWNES AT STONECREST SD	CLEAR CREEK RD		HENDERSONVILLE	NC	NPDES
28792	S130371198	28090 110012922285	CLEAR CREEK ROAD SD-CANTRELL HILL:	CLEAR CREEK RD		HENDERSONVILLE	NC	NPDES
28792	1022175768		SHERMANS SUPERETTES INC	160 COLD SPRINGS RD		HENDERSONVILLE	NC	EDR Historical Auto Stations
28792	S112337226		BRCC FIREFIGHTER TRAINING AREA	100 COLLEGE DRIVE		HENDERSONVILLE	NC	
28792	1007719189		FRUITLAND BAPTIST CHURCH	150 COLLEGE STREET		HENDERSONVILLE	NC	FINDS
28792	1024426968		138849 - WIRTZ WIRE EDM, LLC	95 COMMERCIAL HILL DRIVE	**	HENDERSONVILLE	NC	FINDS
28792	S130361794		HENDERSONVILLE PANERA BREAD	160 COOLRIDGE ST.		HENDERSONVILLE	NC	NPDES
28792	1008337421	110020877041 28090	HENDERSONVILLE	CORNER OF ALLEN & WASHINGTON STS		HENDERSONVILLE	NC	FINDS
28792	S130364211		JEFF JUSTUS COMMERCIAL PROJECT	CORNER OF OLD SPARTANBURG RD AND		HENDERSONVILLE	NC	NPDES
28792	S105703157		HIGH VISTA COUNTRY CLUB	88 COUNTRY CLUB DRIVE		ARDEN	NC	IMD
28792	S118128497		ASKEW PROPERTY (JOY)	280 CRABAPPLE HILL LANE		HENDERSONVILLE	NC	LUST TRUST, LUST
28792	1008022445		OAK CREST RETIREMENT ESTATES	9 CRESTMONT LANE		HENDERSONVILLE	NC	FINDS
28792	1018291156		DANA HILL WWTP	1010 DANA RD		HENDERSONVILLE	NC	ICIS
28792	S127488293	0-009794 110006674508	SHERMAN' SUPERETTE #5	106 DANA ROAD		HENDERSONVILLE	NC	IMD
28792	U003143861		NORM'S MINIT MART #8	118 DANA ROAD		HENDERSONVILLE	NC	LUST, UST
28792	1028523342		NORMS MINIT MART 8	118 DANA ROAD		HENDERSONVILLE	NC	
28792	S113813402		TERESA HUNEYCUTT RESIDENCE	222 DANA ROAD		HENDERSONVILLE	NC	
28792	1004546810		DANA HILL WWTP	925 DANA RD		HENDERSONVILLE	NC	FINDS
28792	S131573833		997 DANCING BEAR DRIVE	997 DANCING BEAR DR	**	HENDERSONVILLE	NC	UIC
28792	1027856167	110070912703 NCR000177857	PRH NEUROLOGY	50 DOCTORS DR. SUITE 1		HENDERSONVILLE	NC	
28792	1027851300		PARK RIDGE HOSP ENT	80 DOCTORS DR STE 2	**	HENDERSONVILLE	NC	
28792	1026785833		GENESISICARE USA OF NORTH CAROLIN/	95 DOCTORS DRIVE		HENDERSONVILLE	NC	FINDS
28792	1026497666		GENESISICARE USA OF NORTH CAROLIN/	95 DOCTORS DRIVE		HENDERSONVILLE	NC	RCRA-CESQG
28792	1026683119		GENESISICARE USA OF NORTH CAROLIN/	95 DOCTORS DRIVE		HENDERSONVILLE	NC	
28792	S125454115		TOMMY'S RADIATOR	118 DUNCAN HILL ROAD		HENDERSONVILLE	NC	
28792	1016618653	110007666374 NCD024618365	BELLSOUTH TELECOMMUNICATIONS	500 DUNCAN HILL RD		HENDERSONVILLE	NC	FINDS
28792	S127488321		HENDERSON SERVICE OPS CTR (S.BELL)	500 DUNCAN HILL RD		HENDERSONVILLE	NC	IMD
28792	1000280448		PARKS FORD HENDERSONVILLE	601 DUNCAN HILL RD		HENDERSONVILLE	NC	RCRA-CESQG
28792	1014901360		PARKS FORD HENDERSONVILLE	601 DUNCAN HILL RD		HENDERSONVILLE	NC	FINDS
28792	S105958766		LIVERETTE PROPERTY, DUNCAN HILL RC	DUNCAN HILL ROAD AREA		HENDERSONVILLE	NC	IMD, LUST
28792	S130446027		RED CLASSIC TRANSPORTATION DIESEL	I-26 E MILE MARKER 50	**	HENDERSONVILLE	NC	
28792	S130446012	110071144990 NCD986214591 28758BRNFRPO	SHELTON TRANSPORTATION I-26 DIESEL	I-26 EAST BOUND MM 45	**	HENDERSONVILLE	NC	
28792	S121203753		LASSONDE PAPPAS	125 N EDGERTON RD		HENDERSONVILLE	NC	NPDES
28792	1027115167		LASSONDE PAPPAS	125 N EDGERTON RD		HENDERSONVILLE	NC	FINDS
28792	1026933334		LASSONDE PAPPAS	125 N EDGERTON RD		HENDERSONVILLE	NC	
28792	1000831898		QUALITY RUBBER MFG CO INC	11 S. EGERTON RD.		HENDERSONVILLE	NC	RCRAInfo-SQG
28792	1027511900		HAYNES WIRE CO	158 N EGERTON RD		HENDERSONVILLE	NC	TRIS
28792	1007698227	NCD986190791	HAYNES INTERNATIONAL, INC. DBA HAYN	158 N EGERTON ROAD		HENDERSONVILLE	NC	
28792	1026833126		HAYNES INTERNATIONAL, INC. DBA HAYN	158 N EGERTON ROAD		HENDERSONVILLE	NC	
28792	1026962888		HAYNES INTERNATIONAL, INC. DBA HAYN	158 N EGERTON ROAD		HENDERSONVILLE	NC	CORRACTS, RCRAInfo-SQG,
28792	S103131127		CANTRELL PROPERTY	104 FIRST AVE.		ASHEVILLE	NC	RCRAInfo-TSDF
28792	1016898447		TRACTOR SUPPLY #1383	115 FOUR SEASONS MALL STE A		HENDERSONVILLE	NC	IMD
28792	1016958851		TRACTOR SUPPLY #1383	115 FOUR SEASONS MALL STE A		HENDERSONVILLE	NC	FINDS
28792	1014956113	110045983165	CVS PHARMACY #3582	1605 FOUR SEASONS BOULEVARD		HENDERSONVILLE	NC	RCRA-CESQG RCRA-CESQG, FINDS

EDR ZIP Code Scan Report

ZIP	EDR-ID	Facility ID	Name	Address	Map/Dir/Dist	City	State	Databases
28792	S125088748		FOUR SEASONS DRY CLEANERS	161 FOUR SEASONS BLVD		HENDERSONVILLE	NC	DRYCLEANERS
28792	S117666803		FOUR SEASONS DRY CLEANERS	169 FOUR SEASONS BLVD		HENDERSONVILLE	NC	DRYCLEANERS
28792	1012117715	110038986746	FOUR SEASONS DRY CLEANERS	169 FOUR SEASONS BLVD.		HENDERSONVILLE	NC	FINDS
28792	1018894170		FOUR SEASONS CLRS & SHIRT LDRY	169 FOUR SEASONS MALL		HENDERSONVILLE	NC	EDR Historical Cleaners
28792	1016614326	110007663331	HENDERSONVILLE TIMES-NEWS	1717 FOUR SEASONS BLVD		HENDERSONVILLE	NC	FINDS
28792	1004746045	NCD986189991	KMART 7382	1800 FOUR SEASON BLVD		HENDERSONVILLE	NC	RCRA-NonGen
28792	1016680500	110004044560	KMART 7382	1800 FOUR SEASON BLVD		HENDERSONVILLE	NC	FINDS
28792	1027801986		BELK	1800 FOUR SEASONS BLVD.		HENDERSONVILLE	NC	
28792	1007721236	110018778704	BELK SIMPSON CO. OF HENDERSON	1800 FOUR SEASONS BOULEVARD		HENDERSONVILLE	NC	FINDS
28792	1022022517		HENDERSON OIL COMPANY INC	1920 FOUR SEASONS BLVD		HENDERSONVILLE	NC	EDR Historical Auto Stations
28792	S112062231		EXXON MOBIL RETAIL FACILITY #45552 (P	1920 FOUR SEASONS BLVD		HENDERSONVILLE	NC	UIC
28792	1016636234	110039529739	GREY HOSIERY MILL	318 FOURTH AVENUE EAST		HENDERSONVILLE	NC	FINDS
28792	1012237592		GREY HOSIERY MILL	318 FOURTH AVENUE EAST	N, NNW, 1/4 - 1/2	HENDERSONVILLE	NC	US BROWNFIELDS
28792	S131727627		COTTAGES AT MASTERMIND	102 FRANCIS RD		HENDERSONVILLE	NC	NPDES
28792	1004552094	110006709990	BON WORTH FRANCIS RD WWTP	40 FRANCIS ROAD		HENDERSONVILLE	NC	ICIS, FINDS
28792	U001206369	0-032474	KEITH MOSS	GREEN MOUNTAIN ROAD	**	HENDERSONVILLE	NC	UST
28792	1007709425	110018660233	KEITH MOSS	GREEN MOUNTAIN ROAD	**	HENDERSONVILLE	NC	FINDS
28792	1004547550	110001492484	JACKSON FUNERAL SERVICES	1101 GREENVILLE HWY		HENDERSONVILLE	NC	FINDS
28792	1027853240		PETSMART #3064	213 GREENVILLE HWY	**	HENDERSONVILLE	NC	
28792	1027853456		PETSMART#3064	213 GREENVILLE HWY	**	HENDERSONVILLE	NC	
28792	S121290797		SOUTH MARKET VILLAGE	617 GREENVILLE HIGHWAY	AB, SW, 1/2 - 1	HENDERSONVILLE	NC	
28792	1026785710	110070912568	PUBLIX SUPERMARKET 1586 SOUTH MAF	635 GREENVILLE HIGHWAY		HENDERSONVILLE	NC	FINDS
28792	1027857936		PUBLIX	635 GREENVILLE HIGHWAY		HENDERSONVILLE	NC	
28792	1026497630	NCR000177493	PUBLIX ESP	635 GREENVILLE HIGHWAY		HENDERSONVILLE	NC	RCRA-CESQG
28792	1026682851		PUBLIX SUPERMARKET 1586 SOUTH MAF	635 GREENVILLE HIGHWAY		HENDERSONVILLE	NC	
28792	U001197452	0-017839	EXECUTIVE II	701 GREENVILLE HWY.		HENDERSONVILLE	NC	UST
28792	1022039272		PANTRY INC	830 GREENVILLE HWY		HENDERSONVILLE	NC	EDR Historical Auto Stations
28792	S108925760		37 GRIZZLY BEAR TRAIL	37 GRIZZLY BEAR TRL		HENDERSONVILLE	NC	NPDES
28792	1008389134	110022566855	37 GRIZZLY BEAR TRAIL	37 GRIZZLY BEAR TRL		HENDERSONVILLE	NC	FINDS
28792	1028502819		DAILY STOP 1	1500 HAYWOOD ROAD		HENDERSONVILLE	NC	
28792	U003143810	0-009483	DAILY STOP 1	1500 HAYWOOD ROAD		HENDERSONVILLE	NC	DRYCLEANERS, LUST, UST
28792	1007700105	110018566951	DAILY STOP #1	1500 HAYWOOD ROAD		HENDERSONVILLE	NC	FINDS
28792	S131727735		HAYWOOD PARK SD (20 LOTS)	3676 HAYWOOD ROAD		HENDERSONVILLE	NC	NPDES
28792	S107405428	87513	HENDERSON TRANSFORM OIL SPILL	110 HENDERSON CROSSING		HENDERSONVILLE	NC	IMD
28792	1027917324		HARBOR FREIGHT TOOLS #3146	120 HENDERSON CROSSING PLAZA	**	HENDERSONVILLE	NC	
28792	1019919850		AAA ON SITE DRAPERY CLEANING	146 HENDERSON RIDGE LN		HENDERSONVILLE	NC	EDR Historical Cleaners
28792	1023543373	110069999072	BREVARD ACADEMY	1110 HENDERSONVILLE HIGHWAY		PISGAH FOREST	NC	FINDS
28792	S115777396		56 HICKORY ACRES RD. PIN# 9692897639	56 HICKORY ACRES RD		HENDERSONVILLE	NC	UIC
28792	1027870094		STAPLES RETAIL	150 HIGHLAND SQ DR US HWY 64	**	HENDERSONVILLE	NC	
28792	1009403259	110024932475	THE CITY OF HENDERSONVILLE	HIGHLAND VIEW	**	HENDERSONVILLE	NC	FINDS
28792	1027852290		PETCO	118 HIGHLANDS SQUARE DR.		HENDERSONVILLE	NC	
28792	1026497471	NCR000175877	SALLY BEAUTY 2760	178 HIGHLANDS SQUARE DR		HENDERSONVILLE	NC	RCRA-CESQG
28792	1026786671	110070913613	SALLY BEAUTY SUPPLY #2760	178 HIGHLANDS SQUARE DR.		HENDERSONVILLE	NC	FINDS
28792	1026684449		SALLY BEAUTY SUPPLY #2760	178 HIGHLANDS SQUARE DR.		HENDERSONVILLE	NC	
28792	1016612072	110006541386	WALMART SUPERCENTER #1242	250 HIGHLANDS SQUARE DR		HENDERSONVILLE	NC	FINDS
28792	1004747163	NCR000136440	WALMART STORE #1242	250 HIGHLANDS SQUARE DR		HENDERSONVILLE	NC	RCRA-CESQG
28792	1010323302	NCR000141788	SAM'S CLUB #4950	300 HIGHLANDS SQUARE DR		HENDERSONVILLE	NC	RCRA-CESQG
28792	1010437970	110042289154	SAM'S CLUB #4950	300 HIGHLANDS SQUARE DRIVE		HENDERSONVILLE	NC	FINDS
28792	1021405225		MURPHY OIL USA INC	53 HIGHLANDS SQUARE DR		HENDERSONVILLE	NC	EDR Historical Auto Stations
28792	U003766264	0-036328	SAMS CLUB 4950	53 HIGHLANDS SQUARE DRIVE		HENDERSONVILLE	NC	INST CONTROL, LUST, UST
28792	1028522343		SAMS CLUB 4950	53 HIGHLANDS SQUARE DRIVE		HENDERSONVILLE	NC	
28792	S127482625		DUKE ENERGY 300 KVA PAD MOUNT TRA	59 HIGHLANDS SQUARE DRIVE		HENDERSONVILLE	NC	
28792	1007700201	110018567914	RUGBY WWTP	NC HIGHWAY 191 AT STATE ROAD 1310	**	HENDERSONVILLE	NC	FINDS
28792	1004552093	110009845034	CAMP JUDAEA	U.S. HIGHWAY 64 EAST		HENDERSONVILLE	NC	FINDS
28792	1027851298		PARK RIDGE HEALTH	100 HOSPITAL DR	**	HENDERSONVILLE	NC	
28792	1027856165		PRH CARDIOLOGY	50 HOSPITAL DR. SUITE 3A	**	HENDERSONVILLE	NC	
28792	S131489553		ADVENT HEALTH HENDERSONVILLE ON-I	1264 HOWARD GAP RD		HENDERSONVILLE	NC	NPDES
28792	1028510059		CORNER PANTRY	1772 HOWARD GAP RD		HENDERSONVILLE	NC	
28792	U003145100	0-017888	CORNER PANTRY	1772 HOWARD GAP RD		HENDERSONVILLE	NC	IMD, UST
28792	S121290943		CORNER PANTRY	1772 HOWARD GAP ROAD		HENDERSONVILLE	NC	LUST
28792	S104914265	22105	DOTSON FLOWERS-HEATING OIL UST	2 HOWARD GAP ROAD		HENDERSONVILLE	NC	IMD, LUST
28792	1024405161	110070320405	DEFENDER SERVICES, INC.	3737 HOWARD GAP RD		HENDERSONVILLE	NC	FINDS
28792	1024405160	110070320404	PINNACLE STAFFING, INC.	3737 HOWARD GAP RD		HENDERSONVILLE	NC	FINDS
28792	1009404786	110024890876	THE MANUAL WOODWORKERS & WEAVE	3737 HOWARD GAP ROAD		HENDERSONVILLE	NC	FINDS
28792	S130373539		ADVENT HEALTH HENDERSONVILLE ON-I	HOWARD GAP RD		HENDERSONVILLE	NC	NPDES
28792	S130369420		SHIITAKE RIDGE STREAM AND WETLAND	HOWARD GAP ROAD		HENDERSONVILLE	NC	NPDES
28792	1004552098	110006708143	BROOKDALE HENDERSONVILLE EAST	2601 U.S. HWY 64 EAST		HENDERSONVILLE	NC	FINDS

EDR ZIP Code Scan Report

ZIP	EDR-ID	Facility ID	Name	Address	Map/Dir/Dist	City	State	Databases
28792	1018296161		CAMP JUDAEA WWTP	US HWY 64 E		HENDERSONVILLE	NC	ICIS
28792	S111161170		COWAN RESIDENCE (JENNIFER)	1310 HYMAN AVE		HENDERSONVILLE	NC	LUST TRUST, LUST
28792	1027616829		KYOCERA INTERNATIONAL INC.	100 INDUSTRIAL PARK RD		HENDERSONVILLE	NC	
28792	1027649323	110070862061	KYOCERA INTERNATIONAL INC.	100 INDUSTRIAL PARK RD		HENDERSONVILLE	NC	FINDS
28792	1000169011	110070323297	KYOCERA INDUSTRIAL CERAMICS CORP	100 INDUSTRIAL PARK ROAD		HENDERSONVILLE	NC	ICIS, FINDS
28792	1027810244		CLEMENT PAPPAS INC	125 INDUSTRIAL PARK RD		HENDERSONVILLE	NC	
28792	S123346918		CLEMENT PAPPAS WWTF	125 INDUSTRIAL PARK RD		HENDERSONVILLE	NC	NPDES
28792	S123346463		ASEPTIC EXPANSION AND WAREHOUSE	125 INDUSTRIAL PARK ROAD		HENDERSONVILLE	NC	NPDES
28792	1014932345		CLEMENT-PAPPAS NC, INC.	125 INDUSTRIAL PARK ROAD		HENDERSONVILLE	NC	RMP
28792	S121515288		CLEMENT PAPPAS NC, LLC	125 INDUSTRIAL PARK ROAD		HENDERSONVILLE	NC	
28792	1015738068	110070328455	CLEMENT PAPPAS NC LLC	125 INDUSTRIAL PARK ROAD		HENDERSONVILLE	NC	RMP, ICIS, FINDS
28792	1016173530		CLEMENT-PAPPAS NC, INC.	125 INDUSTRIAL PARK ROAD		HENDERSONVILLE	NC	RMP
28792	2022345646			INTERSTATE-26	**	HENDERSONVILLE	NC	ERNS
28792	1009653063	110027385023	JAY MAR TRAILER PARK	140 JAYMAR PARKS DRIVE		HENDERSONVILLE	NC	FINDS
28792	1014347052		COASTAL AGROBUSINESS INC	274 JET ST		HENDERSONVILLE	NC	SSTS
28792	S113491385		ALLJUICE FOOD & BEVERAGE	352 JET ST		HENDERSONVILLE	NC	NPDES
28792	1010693148	110033195833	ALL JUICE	352 JET STREET		HENDERSONVILLE	NC	FINDS
28792	1022934139	110031107488	481 KATIE DRIVE	481 KATIE DR		HENDERSONVILLE	NC	FINDS
28792	1012237707		HISTORIC COTTON MILL	200 KING ST N	45, NW, 1/4 - 1/2	HENDERSONVILLE	NC	US BROWNFIELDS
28792	1016623074	110039529757	HISTORIC COTTON MILL	200 KING ST N		HENDERSONVILLE	NC	FINDS
28792	S127489535		TOWN & COUNTRY MOTORS	416 KING ST.	**	HENDERSONVILLE	NC	IMD
28792	1028519508		TOWN & COUNTRY MOTORS	416 S KING ST	F, WSW, 1/8 - 1/4	HENDERSONVILLE	NC	
28792	U003146987	0-032467	TOWN & COUNTRY MOTORS	416 S KING ST	F, WSW, 1/8 - 1/4	HENDERSONVILLE	NC	UST
28792	1007708431	110018650262	TOWN AND COUNTRY MOTORS	416 SOUTH KING STREET		HENDERSONVILLE	NC	FINDS
28792	1000281170	NCD024619454	MILLERS LAUNDRY & CLEANERS	423 N KING ST	Z, NNW, 1/4 - 1/2	HENDERSONVILLE	NC	IMD, RCRA-CESQG, LUST
28792	1028064242	110071424086	NCDSCA DC450006(MILLER'S LAUNDRY & CLEANERS INC	423 N KING ST		HENDERSONVILLE	NC	FINDS
28792	1027639152		NCDSCA DC450006(MILLER'S LAUNDRY & CLEANERS INC	423 N KING ST		HENDERSONVILLE	NC	
28792	1016644875	110001500064	MILLER'S LAUNDRY & CLEANERS INC	423 NORTH KING ST		HENDERSONVILLE	NC	FINDS
28792	1024403971	110070318992	FLETCHER RUGS, INC.	609 N. KING STREET		HENDERSONVILLE	NC	FINDS
28792	S130367120		UNIVERSAL AT LAKEWOOD	LAKEWOOD RD		CITY OF HENDERSONVILLE	NC	NPDES
28792	1009450719	110024774216	GREY HOSIERY MILL	LAUREL STREET		HENDERSONVILLE	NC	FINDS
28792	1024607294	110070395655	INNOVATIVE SOLAR 14, LLC	67 LAYCOCK ROAD		HENDERSONVILLE	NC	FINDS
28792	S131573834		103 LEGEND COURT	103 LEGEND CT	**	HENDERSONVILLE	NC	UIC
28792	1027856166		PRH FAMILY MED	207 LINDA VISTA		HENDERSONVILLE	NC	
28792	1009217679	NC0991302754	HOME DEPOT STORE #3637	401 LINDA VISTA DR		HENDERSONVILLE	NC	RCRAInfo-SQG
28792	1009318343	110024443208	HOME DEPOT STORE #3637	401 LINDA VISTA DR		HENDERSONVILLE	NC	FINDS
28792	S130368402		THE HOME DEPOT - PARKING LOT - HENR	401 LINDA VISTA DR.		HENDERSONVILLE	NC	NPDES
28792	1009653867	110027391105	MOUNTAIN HOME BAPTIST CHURCH	21 LITTLE CREEK RD		HENDERSONVILLE	NC	FINDS
28792	S128573854		1661 LLOYD WILLIAMS ROAD	1661 LLOYD WILLIAMS RD	**	HENDERSONVILLE	NC	UIC
28792	S121291538		688 LLOYD WILLIAMS ROAD	688 LLOYD WILLIAMS BLVD		HENDERSONVILLE	NC	UIC
28792	1009655026	110027397298	LOCUST GROVE BAPTIST CHURCH	1741 LOCUST GROVE ROAD		HENDERSONVILLE	NC	FINDS
28792	S121572130		SUPERIOR CLEANERS & LAUNDRY	826 LOCUST ST		HENDERSONVILLE	NC	DRYCLEANERS
28792	1024889291	NCR000172635	NCDSCA DC450004(SUPERIOR CLEANER	826 LOCUST ST		HENDERSONVILLE	NC	RCRA-CESQG
28792	1024727297	110070516393	NCDSCA DC450004(SUPERIOR CLEANER	826 LOCUST ST		HENDERSONVILLE	NC	FINDS
28792	1027061559	110071133355	EPIC PRINT	924 LOCUST ST. STE 100		HENDERSONVILLE	NC	FINDS
28792	1026833255	NCS000002733	EPIC PRINT	924 LOCUST ST. STE 100		HENDERSONVILLE	NC	RCRA-NonGen
28792	1026855449		EPIC PRINT	924 LOCUST ST. STE 100		HENDERSONVILLE	NC	
28792	S130372393		RICH MOUNTAIN - PHASE 2	LOCUST GROVE ROAD		HENDERSONVILLE	NC	NPDES
28792	S130369461		RICH MOUNTAIN SUBDIVISION PHASE 1	LOCUST GROVE ROAD		HENDERSONVILLE	NC	NPDES
28792	S130369591		BORROW/WASTE SITE - RICH MOUNTAIN	LOCUST GROVE ROAD		HENDERSONVILLE	NC	NPDES
28792	S130373678		RICH MOUNTAIN SUBDIVISION PHASE 3	LOCUST GROVE ROAD		HENDERSONVILLE	NC	NPDES
28792	S108925613		KATIE DRIVE / LOT 8R	LOT 8R KATIE DR	**	HENDERSONVILLE	NC	NPDES
28792	1028509656		COURTHOUSE JAIL	113 NORTH MAIN STREET	L, WNW, 1/4 - 1/2	HENDERSONVILLE	NC	
28792	1007727776	110018844214	COURTHOUSE JAIL	113 NORTH MAIN STREET		HENDERSONVILLE	NC	FINDS
28792	U003136662	0-017425	COURTHOUSE JAIL	113 NORTH MAIN STREET	L, WNW, 1/4 - 1/2	HENDERSONVILLE	NC	UST
28792	1018677244		SAVANNAH S ON MAIN INC	117 S MAIN ST		HENDERSONVILLE	NC	EDR Historical Cleaners
28792	S102554704	16905	YOUNGBLOOD WAREHOUSE	1258 NORTH MAIN ST.		HENDERSONVILLE	NC	IMD
28792	S130370110		PROVIDENCE WALK CLEARING & GRADIN	1828 N. MAIN STREET		HENDERSONVILLE	NC	NPDES
28792	1007708271	110018648668	CEDARS OF CLEAR CREEK	2220 NORTH MAIN STREET		HENDERSONVILLE	NC	FINDS
28792	1004746285	NCD986228450	THE SHERWIN-WILLIAMS CO #2928	320 S MAIN ST	H, West, 1/4 - 1/2	HENDERSONVILLE	NC	RCRA-CESQG
28792	1016623077	110004049002	THE SHERWIN-WILLIAMS CO #2928	320 S MAIN ST		HENDERSONVILLE	NC	FINDS
28792	1020581959		ED SMITHS CAR REPAIR	403 S MAIN ST		HENDERSONVILLE	NC	EDR Historical Auto Stations
28792	1026925783		NCDSCA DC450005(NU WAY CLEANERS)	414 S MAIN ST		HENDERSONVILLE	NC	
28792	1026833230	NCR000179499	NU WAY CLEANERS DC450005	414 S. MAIN STREET	F, WSW, 1/4 - 1/2	HENDERSONVILLE	NC	RCRA-CESQG
28792	1018486288		ALMACK INC	414 SOUTH MAIN ST		HENDERSONVILLE	NC	EDR Historical Cleaners
28792	1020610468		PIT STOP	508 S MAIN ST		HENDERSONVILLE	NC	EDR Historical Auto Stations
28792	1021182825		THOMAS B P SERVICE	511 S MAIN ST		HENDERSONVILLE	NC	EDR Historical Auto Stations
28792	S110629921		SOUTHSIDE PARK - CITY OF HVL	511 SOUTH MAIN ST.	K, WSW, 1/4 - 1/2	HENDERSONVILLE	NC	INST CONTROL, IMD, LUST

EDR ZIP Code Scan Report

ZIP	EDR-ID	Facility ID	Name	Address	Map/Dir/Dist	City	State	Databases
28792	1029109694		SOUTHSIDE PARK - CITY OF HVL	511 SOUTH MAIN ST.	K, WSW, 1/4 - 1/2	HENDERSONVILLE	NC	
28792	S116491608		520 S. MAIN/FMR AUTO UNDERTAKER	520 SOUTH MAIN ST.	O, SW, 1/4 - 1/2	HENDERSONVILLE	NC	LUST
28792	1028912030		520 S. MAIN/FMR AUTO UNDERTAKER	520 SOUTH MAIN ST.	O, SW, 1/4 - 1/2	HENDERSONVILLE	NC	
28792	1016676852	110070746865	CVS PHARMACY #5537	522 S MAIN ST		HENDERSONVILLE	NC	RCRA-CESQG, FINDS
28792	1009666961	110025397522	VISTA DEVELOPERS, LIMITED LIABILITY C	525 NORTH MAIN STREET		HENDERSONVILLE	NC	FINDS
28792	1020895716		BEALS UNION 76 SVC STATION	633 N MAIN ST		HENDERSONVILLE	NC	EDR Historical Auto Stations
28792	U003143938	0-010248	TRIANGLE STOP #200	701 N. MAIN STREET		HENDERSONVILLE	NC	LUST TRUST, LUST, UST
28792	U003146464	0-027894	BRUCE DRYSDALE ELEMENTARY SCHOC	834 NORTH MAIN STREET		HENDERSONVILLE	NC	IMD, LUST, UST
28792	1007704215	110018608096	BRUCE DRYSDALE SCHOOL	834 NORTH MAIN STREET		HENDERSONVILLE	NC	FINDS
28792	1025436775		SOUTHERN AGRICULTURAL INSECTICIDE	511 MAPLE ST	**	HENDERSONVILLE	NC	SSTS
28792	2023385514			511 MAPLE ST		HENDERSONVILLE	NC	ERNS
28792	S126415902		HEIRS OF MARTHA JANE HILL PROPERTY	816 SOUTH MILLS GAP ROAD		HENDERSONVILLE	NC	LUST
28792	1024403972	110070318993	ER ENTERPRISES LLC DBA HENDERSON'	103 MITCHELL DRIVE		HENDERSONVILLE	NC	FINDS
28792	1024374611	110070277591	ER ENTERPRISES, LLC DBA HENDERSON	103 MITCHELLE DRIVE		HENDERSONVILLE	NC	FINDS
28792	S129956874		I-26 MM 50 DIESEL FUEL RELEASE	I-26 MM 50	**	HENDERSONVILLE	NC	
28792	1009406404	110024941330	CANE CREEK WATER AND SEWER DISTR	NAPLES COMMERCE	**	HENDERSONVILLE	NC	FINDS
28792	1004546712	110006708385	GREYSTONE SUBDIVISION	NCSR 1513		HENDERSONVILLE	NC	ICIS, FINDS
28792	S123346541		SELEE CORPORATION	NCSR 1779	**	HENDERSONVILLE	NC	NPDES
28792	1007714274	110018708772	TENNESSEE VALLEY AUTHORITY	NEAR HAYESVILLE	**	HENDERSONVILLE	NC	FINDS
28792	S117917988		KINGSWAY READY MIX, INC.	14 NIX RD		HENDERSONVILLE	NC	NPDES
28792	1016084050	110022550078	KINGSWAY READY MIX INC	14 NIX RD		HENDERSONVILLE	NC	FINDS
28792	1008389203		KINGSWAY READY MIX, INC.	14 NIX ROAD		HENDERSONVILLE	NC	ICIS
28792	S128649302		BARKER HEIGHTS	1310 OLD SPARTANBURG HIGHWAY	**	HENDERSONVILLE	NC	LUST
28792	S126415941		DIXON PROPERTY (PAUL)	367 OLD CLEAR CREEK ROAD		HENDERSONVILLE	NC	LUST
28792	1023678246	NCS000002386	CHEVY TRUCK PARTS UNLIMITED	401 OLD SPARTANBURG RD	8, West, 1/8 - 1/4	HENDERSONVILLE	NC	RCRA-NonGen
28792	1022992505	110070124208	CHEVY TRUCK PARTS UNLIMITED	401 OLD SPARTANBURG RD		HENDERSONVILLE	NC	FINDS
28792	S129182026		RIVERSIDE STUMP DUMP AT MILLS RIVER	5055 OLD HAYWOOD ROAD		MILLS RIVER	NC	SWF/LF
28792	1024389763	110070295924	133922 - WARM PRODUCTS INC.	581 OLD SUNSET HILL ROAD		HENDERSONVILLE	NC	FINDS
28792	S130363909		APPLE VALLEY PROJECT	OLD CLEAR CREEK RD.		HENDERSONVILLE	NC	NPDES
28792	S130366630		OLD SPARTANBURG ROAD WASTE SITE	OLD SPARTANBURG ROAD		HENDERSONVILLE	NC	NPDES
28792	1009666979	110025397700	THE ORCHARDS DEVELOPMENT	SOUTH ORCHARD ROAD	**	HENDERSONVILLE	NC	FINDS
28792	S130362240		THE ORCHARD AT FLAT ROCK (52 LOTS)	SOUTH ORCHARD ROAD		ARDEN	NC	NPDES
28792	1021136617		NORMS MINIT MARTS	118 ORRS CAMP RD		HENDERSONVILLE	NC	EDR Historical Auto Stations
28792	S130364561		THE ORCHARDS AT OWENSBY RD	OWENSBY RD		HENDERSONVILLE	NC	NPDES
28792	S112337634		PAYNE PROPERTY (OSSIE)	608 PACE ROAD		HENDERSONVILLE	NC	
28792	S110629116		PAYNE PROPERTY (OSSIE)	608 PACE ROAD		HENDERSONVILLE	NC	
28792	1027611295	NCN000420968	MUDDY CREEK PESTICIDE RELEASE	791 PACE ROAD		HENDERSONVILLE	NC	CERCLIS
28792	1028071475	110071432904	MUDDY CREEK PESTICIDE RELEASE	791 PACE ROAD		HENDERSONVILLE	NC	FINDS
28792	S128023830		COLLINS PROPERTY (BRADLEY)	1029 PATTON STREET		HENDERSONVILLE	NC	LUST
28792	S128573833		MONA LISA FOOD PRODUCTS PIN#060134	51 ST PAULS RD		HENDERSONVILLE	NC	UIC
28792	S128573835		MONA LISA FOOD PRODUCTS PIN#060134	51 ST PAULS RD		HENDERSONVILLE	NC	UIC
28792	S128647590		LANCE LUMBER COMPANY	414 N. PINE ST	N, North, 1/4 - 1/2	HENDERSONVILLE	NC	LUST
28792	S103131054	8593	YOUNGBLOOD OIL CO.-BULK PLT.	4TH & PINE	N, North, 1/4 - 1/2	HENDERSONVILLE	NC	IMD
28792	1029014084		LANCE LUMBER COMPANY	PINE ST	**	HENDERSONVILLE	NC	
28792	S113486721		MORROW PAINT & BODY	603 EAST PRINCE ROAD		HENDERSONVILLE	NC	
28792	S131727737		THE TOWNES AT MARTHA KATE	153 QUEEN STREET		HENDERSONVILLE	NC	NPDES
28792	1023389546	110067064161	RIDGEVIEW CHEMICALS & FERTILIZER IN	1315 NORTH RDG RD	**	HENDERSONVILLE	NC	FINDS
28792	1025437765		RIDGEVIEW CHEMICALS & FERTILIZER IN	1315 NORTH RDG RD		HENDERSONVILLE	NC	SSTS
28792	S130367216		HONEY CRISP SUBDIVISION	RICK LENAS DRIVE		HENDERSONVILLE	NC	NPDES
28792	S117919532		CUSTOM PAK INC	2123 RIDGE RD		HENDERSONVILLE	NC	NPDES
28792	S108925748		2864 RIDGE ROAD	2864 RIDGE RD		HENDERSONVILLE	NC	NPDES
28792	S128389744		BETTY MILLER PROPERTY	2864 RIDGE ROAD (COUNTY ROAD 1		HENDERSONVILLE	NC	
28792	1024609045	110070397406	INNOVATIVE SOLAR 16	3364 RIDGE ROAD		HENDERSONVILLE	NC	FINDS
28792	1005592752	110009846765	2864 RIDGE ROAD	RIDGE ROAD		HENDERSONVILLE	NC	FINDS
28792	96339099			1110 ROBINSON TR		HENDERSONVILLE	NC	ERNS
28792	S130367927		TO DIG TEST PITS ONLY	297 RUSTLING PINE LANE		HENDERSONVILLE	NC	NPDES
28792	S130370850		HALF MOON HEIGHTS SUBDIVISION PHAS	297 RUSTLING PINE LANE		HENDERSONVILLE	NC	NPDES
28792	1018291433		PINE PARK RETIREMENT INN	2601 U S HWY 64 E		HENDERSONVILLE	NC	ICIS
28792	1021856003		SKYWAY TRUCK STOP	U S 25	**	HENDERSONVILLE	NC	EDR Historical Auto Stations
28792	1024405351	110070320650	BARRY CALLEBAUT U.S.A., LLC	51 SAINT PAULS ROAD		HENDERSONVILLE	NC	FINDS
28792	S128573836		FORMER EXXON MOBIL FACILITY #45552	1920 4 SEASONS BLVD		HENDERSONVILLE	NC	UIC
28792	1007699373	110018559656	CANE CK INDUSTRIAL PARK	244 SECOND AVENUE EAST		HENDERSONVILLE	NC	FINDS
28792	1011922519	110037426194	NCDSCA 045-0001 (BLUE RIDGE CLEANEF	503 E SEVENTH AVE, STE 100		HENDERSONVILLE	NC	FINDS
28792	1004549391	110000351707	SELEE CORPORATION	700 SHEPARD STREET		HENDERSONVILLE	NC	ICIS, RCRA-CESQG, FINDS
28792	1000383797	0-032032	SELEE CORPORATION	700 SHEPHERD ST		HENDERSONVILLE	NC	NPDES, IMD, UST
28792	S128651318		SELEE CORP. 2 - 7500 GAL	700 SHEPHERD ST.		HENDERSONVILLE	NC	LUST
28792	S128651319		SELEE CORP. WAREHSE-2000 GAL	700 SHEPHERD ST.		HENDERSONVILLE	NC	LUST
28792	S121515272		SELEE CORPORATION	700 SHEPHERD STREET		HENDERSONVILLE	NC	

EDR ZIP Code Scan Report

ZIP	EDR-ID	Facility ID	Name	Address	Map/Dir/Dist	City	State	Databases
28792	1023657104	110070068094	SOUTHERN CONCRETE MATERIALS-HENI	715 SHEPHERD ST		HENDERSONVILLE	NC	FINDS, TRIS
28792	1028521660		FAST LANE EXPRESS 2	755 SHEPHERD STREET		HENDERSONVILLE	NC	
28792	U003202538	0-035540	GPM #24912	755 SHEPHERD STREET		HENDERSONVILLE	NC	UST
28792	1007715276	110018718841	SHERMAN S SUPERETTE #3	755 SHEPHERD STREET		HENDERSONVILLE	NC	FINDS
28792	1007710818	110018674120	SOUTHERN CONCRETE MATERIALS	715 SHEPPARD STREET		HENDERSONVILLE	NC	ICIS, FINDS
28792	S125366362		72 SHOING BOX WAY	72 SHOING BOX WAY		HENDERSONVILLE	NC	UIC
28792	S130369783		FIRST AID COLLISION	SIGNAL HILL ROAD		HENDERSONVILLE	NC	NPDES
28792	1000881875	110067618661	KIMBERLY CLARK-BERKELEY MILL-NONW	32 SMYTH AVE		HENDERSONVILLE	NC	CORRACTS, CERCLIS-NFRAP, ICIS, RCRA-CESQG, FINDS
28792	S108491604		KIMBERLY CLARK-BERKELEY MILL-NONW	32 SMYTH AVE		HENDERSONVILLE	NC	NPDES
28792	1018372316		KIMBERLY CLARK-BERKELEY MILL-NONW	32 SMYTH AVE		HENDERSONVILLE	NC	
28792	S121515276		KIMBERLY-CLARK CORPORATION, BERKE	32 SMYTH AVENUE		HENDERSONVILLE	NC	
28792	1014624011			32 SMYTH AVENUE		HENDERSONVILLE	NC	PCB TRANSFORMER
28792	1029008453		KIMBERLY-CLARK ADHESIVE TANKS	32 SMYTHE AVE		BALFOUR	NC	
28792	S105893550	7352	KIMBERLY-CLARK ADHESIVE TANKS	32 SMYTHE AVE		BALFOUR	NC	IMD, LUST
28792	S104913342	2732	KIMBERLY CLARK INDUSTRIAL WASTE LA	32 SMYTHE AVENUE		HENDERSONVILLE	NC	HIST LF, IMD, SWF/LF
28792	S128573858		188 SNOW RIDGE DRIVE	188 SNOW RIDGE DR	**	HENDERSONVILLE	NC	UIC
28792	S121291492		272 SNOW RIDGE DRIVE	272 SNOW RIDGE DR		HENDERSONVILLE	NC	UIC
28792	1007727381	110018840263	BRASWELL S EXPRESS MART	1048 SPARTANBURG HIGHWAY		HENDERSONVILLE	NC	FINDS
28792	1020750287		BRASSWELL EXPRSS MRT	1048 SPARTANBURG HWY		HENDERSONVILLE	NC	EDR Historical Auto Stations
28792	1016610017	110055254629	HENDERSON COUNTY MOSQUITO CONTI	1200 SPARTANBURG HWY STE 100		HENDERSONVILLE	NC	FINDS
28792	1016671187	110004028105	HUNTER NISSAN LINCOLN MERCURY	1340 SPARTANBURG HWY		HENDERSONVILLE	NC	FINDS
28792	1000841918	NCD981867435	HUNTER NISSAN LINCOLN MERCURY	1340 SPARTANBURG HWY		HENDERSONVILLE	NC	RCRA-CESQG
28792	1000831984	NCD986216414	BRYAN EASLER TOYOTA	1409 SPARTANBURG HWY		HENDERSONVILLE	NC	RCRAInfo-SQG
28792	1016644860	110004048593	BRYAN EASLER TOYOTA	1409 SPARTANBURG HWY		HENDERSONVILLE	NC	FINDS
28792	1026500769		DAMPP-CHASER CORPORATION	1410 SPARTANBURG HWY		HENDERSONVILLE	NC	SSTS
28792	1026541232	110070835781	DAMPP-CHASER CORPORATION	1410 SPARTANBURG HWY		HENDERSONVILLE	NC	FINDS
28792	1022192097		K & C MANAGEMENT INC	1605 SPARTANBURG HWY		HENDERSONVILLE	NC	EDR Historical Auto Stations
28792	1019943867		BROCKS CLEANERS INC	1680 SPARTANBURG HWY		HENDERSONVILLE	NC	EDR Historical Cleaners
28792	1028518419		SPARTAN HOLDING CO. INC.	1865 SPARTANBURG HIGHWAY		HENDERSONVILLE	NC	
28792	S128649313		SPARTAN HOLDING CO. INC.	1865 SPARTANBURG HIGHWAY		HENDERSONVILLE	NC	LUST
28792	1028907189	NCR000183392	CASON COMPANIES, INC.	1880 SPARTANBURG HIGHWAY		HENDERSONVILLE	NC	RCRA-NonGen
28792	1031024665	110071531833	CASON COMPANIES, INC.	1880 SPARTANBURG HIGHWAY		HENDERSONVILLE	NC	FINDS
28792	1029168738		CASON COMPANIES, INC.	1880 SPARTANBURG HIGHWAY		HENDERSONVILLE	NC	
28792	1014955953	110045551933	CVS PHARMACY #4183	2001 SPARTANBURG HIGHWAY		HENDERSONVILLE	NC	RCRA-CESQG, FINDS
28792	1015757817	NCD079044426	GE LIGHTING SYSTEMS	3010 SPARTANBURG HIGHWAY		HENDERSONVILLE	NC	PADS
28792	1027962164		WALGREEN DRUG STORE 09930	601 SPARTANBURG HWY.	**	HENDERSONVILLE	NC	
28792	1020314046		HIGHWAY 176 AMOCO INC	608 SPARTANBURG HWY		HENDERSONVILLE	NC	EDR Historical Auto Stations
28792	U003143984	0-010580	HARDING REFRIGERATION	611 SPARTANBURG HWY	Q, SW, 1/4 - 1/2	HENDERSONVILLE	NC	LUST, UST
28792	S107405364	87432	BAXTER OIL COMPANY FORMER	619 SPARTANBURG HIGHWAY	S, SSW, 1/4 - 1/2	HENDERSONVILLE	NC	BROWNFIELDS, INST CONTROL, IMD
28792	1009453184	110024771004	BAXTER OIL, FORMER	619 SPARTANBURG HIGHWAY		HENDERSONVILLE	NC	FINDS
28792	1009310170		FORMER BAXTER OIL	619 SPARTANBURG HIGHWAY (US 176)	S, SSW, 1/4 - 1/2	HENDERSONVILLE	NC	US BROWNFIELDS
28792	U004239911		INGLES GAS EXPRESS 77	625 SPARTANBURG HWY		HENDERSONVILLE	NC	UST
28792	S121483544		SHERMAN'S SUPERETTE NO. 1	629 SPARTANBURG HWY	P, SSW, 1/4 - 1/2	HENDERSONVILLE	NC	IMD
28792	1004548615	110001500849	TODAYS CLEANERS	635 SPARTANBURG HIGHWAY		HENDERSONVILLE	NC	FINDS
28792	1020105714		TODAYS CLEANERS	635 SPARTANBURG HWY		HENDERSONVILLE	NC	EDR Historical Cleaners
28792	S119104624		HARRIS TEETER DIESEL SPILL	636 SPARTANBURG HIGHWAY	P, SSW, 1/4 - 1/2	HENDERSONVILLE	NC	
28792	1027917688		HARRIS TEETER 379-97	636 SPARTANBURG HWY		HENDERSONVILLE	NC	
28792	1015953348	110054848411	DBA RITE AID #11564	640 SPARTANBURG HIGHWAY		HENDERSONVILLE	NC	FINDS
28792	1015745285	NCR000157271	DBA RITE AID 11564	640 SPARTANBURG HWY		HENDERSONVILLE	NC	RCRA-NonGen
28792	S127151465		CFA 4551	640 SPARTANBURG HWY		HENDERSONVILLE	NC	NPDES
28792	S105764102	22240	SPEEDWAY 7916	707 SPARTANBURG HIGHWAY	W, South, 1/4 - 1/2	HENDERSONVILLE	NC	LUST TRUST, INST CONTROL, IMD, LUST
28792	1007713837	110018704375	NORMS MINIT MART #6	800 SPARTANBURG HIGHWAY		HENDERSONVILLE	NC	FINDS
28792	1017787742	110064382065	MEINEKE CAR CARE	820 SPARTANBURG HWY		HENDERSONVILLE	NC	RCRA-NonGen, FINDS
28792	1021606236		ENMARK STATIONS INC	845 SPARTANBURG HWY		HENDERSONVILLE	NC	EDR Historical Auto Stations
28792	S125804687		ENMARK 250	845 SPARTANBURG HWY	94, SSE, 1/2 - 1	HENDERSONVILLE	NC	LUST
28792	S128649293		DUKE ENERGY HENDERSONVILLE	957 SPARTANBURG HIGHWAY	AE, SSE, 1/2 - 1	HENDERSONVILLE	NC	LUST
28792	U0003134700	0-009830	HENDERSONVILLE GARAGE	957 SPARTANBURG HIGHWAY	AE, SSE, 1/2 - 1	HENDERSONVILLE	NC	LUST TRUST, IMD, UST
28792	1007722701	110018793395	HENDERSONVILLE BRANCH OFFICE	957 SPARTANBURG HIGHWAY		HENDERSONVILLE	NC	FINDS
28792	1004746049	NCD986190361	DUKE ENERGY CAROLINAS LLC-HENDER	957 SPARTANBURG HWY		HENDERSONVILLE	NC	RCRA-CESQG
28792	1016655603	110004044604	DUKE ENERGY CAROLINAS LLC-HENDER	957 SPARTANBURG HWY		HENDERSONVILLE	NC	FINDS
28792	1007704692	110018612857	SHERMANS SUPERETTES INCORPORATE	629 SPARTENBURG HIGHWAY		HENDERSONVILLE	NC	FINDS
28792	1028509868		SHERMANS SUPERETTES INC 1	629 SPARTENBURG HWY	P, SSW, 1/4 - 1/2	HENDERSONVILLE	NC	
28792	U0003136709	0-017660	SHERMANS SUPERETTES INC 1	629 SPARTENBURG HWY		HENDERSONVILLE	NC	UST
28792	1019990723		FOUR SEASONS LAUNDRY	4 STATON BLDG	**	HENDERSONVILLE	NC	EDR Historical Cleaners

EDR ZIP Code Scan Report

ZIP	EDR-ID	Facility ID	Name	Address	Map/Dir/Dist	City	State	Databases
28792	S125529122	110018835938	592 STEPP ROAD	592 STEPP RD	**	HENDERSONVILLE	NC	UIC
28792	1007726952		ESTATES OF THE SALISBURY	STEPP ROAD		HENDERSONVILLE	NC	FINDS
28792	S110493299		SCHLOYER RESIDENCE - SFR	124 STONE VLY WAY		HENDERSONVILLE	NC	UIC
28792	U001197412		HENDERSON CO SCHOOL BUS GARAGE (	810 STONEY MOUNTAIN ROAD		HENDERSONVILLE	NC	LUST, UST
28792	2022335942			4333 SUGAR LOAF ROAD		HENDERSONVILLE	NC	ERNS
28792	1027846066		MOUNTAIN SHOWCASE GROUP	204 SUGARLOAD ROAD		HENDERSONVILLE	NC	EDR Historical Auto Stations
28792	1020323759		INTERSTATE HARDWARE INC	104 SUGARLOAF RD STE 104		HENDERSONVILLE	NC	
28792	U003091648	0-009485	SUNNY'S FOOD MART	104 SUGARLOAF ROAD		HENDERSONVILLE	NC	IMD, LUST, UST
28792	1007726049	110018826902	INTERSTATE-TUTTLE HARDWARE	104 SUGARLOAF ROAD		HENDERSONVILLE	NC	FINDS
28792	S110728849		SULLIVAN PROPERTY	1071 SUGARLOAF ROAD		HENDERSONVILLE	NC	LUST
28792	1011995374	110038223981	CROP PRODUCTION SERVICES 2007	1657 SUGARLOAF RD		HENDERSONVILLE	NC	SSTS
28792	1016636217		CROP PRODUCTION SERVICES 2007	1657 SUGARLOAF RD		HENDERSONVILLE	NC	FINDS
28792	1026158279		NUTRIEN AG SOLUTIONS 2007	1657 SUGARLOAF ROAD		HENDERSONVILLE	NC	SSTS
28792	1007711256	110018678527	HOLIDAY INN	201 SUGARLOAF ROAD		HENDERSONVILLE	NC	FINDS
28792	1027846067	110027999370	MOUNTAIN SHOWCASE GROUP	204 SUGARLOAF RAD		HENDERSONVILLE	NC	FINDS
28792	1027846068		MOUNTAIN SHOWCASE GROUP	204 SUGARLOAF RD		HENDERSONVILLE	NC	
28792	1010016406		MOUNTAIN SHOWCASE GROUP, INCORP	211 SUGARLOAF ROAD		HENDERSONVILLE	NC	
28792	1009307512		UAP DISTRIBUTION INC	605 SUGARLOAF RD		HENDERSONVILLE	NC	
28792	1012053676		UNITED AGRI PRODUCTS CAROLINAS	605 SUGARLOAF RD		HENDERSONVILLE	NC	
28792	1010786917	NCS000001016	MCGRAW GARAGE	6054 SUGARLOAF ROAD		HENDERSONVILLE	NC	RCRA-NonGen
28792	1011407966	110035437649	MCGRAW GARAGE	6054 SUGARLOAF ROAD		HENDERSONVILLE	NC	FINDS
28792	S130372166		CD-MAT, LLC	730 SUGARLOAF RD		HENDERSONVILLE	NC	NPDES
28792	1007710812		ORCHARD TRACE GOLF COURSE	942 SUGARLOAF ROAD		HENDERSONVILLE	NC	FINDS
28792	1008022405		MOUNTAIN VIEW MHP	SUGARLOAF PARKWAY		HENDERSONVILLE	NC	FINDS
28792	1027846070	110012921847	MOUNTAIN SHOWCASE GROUP	SUGARLOAF ROAD	**	HENDERSONVILLE	NC	IMD
28792	S127488282		ORR'S GROCERY	SUGARLOAF ROAD	**	HENDERSONVILLE	NC	
28792	S121291529		236 SUMMERSET DRIVE	236 SUMMERSET DR	**	HENDERSONVILLE	NC	
28792	S121291507		424 SUMMERSET DRIVE	424 SUMMERSET DRIVE	**	HENDERSONVILLE	NC	
28792	S109034272		841 SUNLIGHT RIDGE DRIVE	841 SUNLIGHT RIDGE DR		HENDERSONVILLE	NC	NPDES
28792	1007724164	110018808049	1261 TERRY'S GAP ROAD	TERRY S GAP ROAD		HENDERSONVILLE	NC	
28792	S109504440		1261 TERRY'S GAP ROAD	1261 TERRY'S GAP RD		HENDERSONVILLE	NC	
28792	1027803363		BIG LOTS #1882	200 THOMPSON ST.		HENDERSONVILLE	NC	
28792	1024426757		135745 - ESTRADA - SONS, LLC	TOMATO FIELD OFF OF FRUITLAND	**	HENDERSONVILLE	NC	
28792	1004745890	NCD986185049	HENDERSONVILLE BODY SHOP	101 TRACY GROVE RD		HENDERSONVILLE	NC	FINDS
28792	1016623073	110004041910	HENDERSONVILLE BODY SHOP	101 TRACY GROVE RD		HENDERSONVILLE	NC	RCRA-CESQG
28792	1027790740		AFFORDABLE EQUIPMENT RENTAL & SAL	117 TRACY GROVE RD		HENDERSONVILLE	NC	FINDS
28792	1027646161		HIVIZ LIGHTING	149 TWIN SPRINGS RD		HENDERSONVILLE	NC	SSTS
28792	1027671659		HIVIZ LIGHTING	149 TWIN SPRINGS RD		FLETCHER	NC	FINDS
28792	1021450324	110071397484	JACKSONS PERFORMANCE TRAN	940 UNION HILL RD		HENDERSONVILLE	NC	EDR Historical Auto Stations
28792	1007710819	110018674148	UPWARD SEVENTH DAY ADVENTIST	961 A UPWARD ROAD	**	HENDERSONVILLE	NC	FINDS
28792	1028523130		BOYD HYDER PROPERTY	176 & US 25	**	HENDERSONVILLE	NC	UST
28792	U004193835		BOYD HYDER PROPERTY	176 & US 25	**	HENDERSONVILLE	NC	
28792	S130362896		DUKE LAYCOCK-EDNEYSVILLE RETAIL	VARIOUS LINEAR PROJECT		HENDERSONVILLE	NC	
28792	S130361819		HENDERSONVILLE MULTI-AREA STREAM	VARIOUS SITES		HENDERSONVILLE	NC	
28792	1009666377	110025392821	RING	109 WATZEL ROAD		HENDERSONVILLE	NC	
28792	S121291462		MIKE SCUDERI SFR	99 WELDING WAY		HENDERSONVILLE	NC	
28792	S120839880		WITTHUHN PROPERTY (HOWARD)	3091 WESLEY WAY		HENDERSONVILLE	NC	
28792	S108492510		528 WHISPERING HILLS DRIVE	528 WHISPERING HILLS DR		HENDERSONVILLE	NC	
28792	S118128489		SACKETT PROPERTY (RUTH)	533 WHISPERING HILLS DRIVE		HENDERSONVILLE	NC	LUST TRUST, LUST
28792	1005680535	110009846738	528 WHISPERING HILLS DRIVE	WHISPERING HILLS DRIVE		HENDERSONVILLE	NC	FINDS
28792	S110493284		ROBERT AND MARGUERITE RANDALL SF	44 WHITESIDE TRL		HENDERSONVILLE	NC	UIC
28792	1008948290		HENDERSONVILLE CITY-SMALL MS4	305 WILLIAMS ST		HENDERSONVILLE	NC	NPDES
28792	S127097878		HENDERSONVILLE CITY-SMALL MS4	305 WILLIAMS ST		HENDERSONVILLE	NC	
28792	1009405146		CITY OF HENDERSONVILLE WATER AND	305 WILLIAMS STREET		HENDERSONVILLE	NC	
28792	S131629093	110024936006	THE STANDARD AT WILMONT	240 WILMONT DR		HENDERSONVILLE	NC	FINDS
28792	1009663568		JONES	WINDSOR COURT		HENDERSONVILLE	NC	NPDES
28792	S128573834		SANKEY SFR PIN#9611823289	WOODHEN WAY	**	HENDERSONVILLE	NC	FINDS

GOVERNMENT RECORDS SEARCHED / DATA CURRENCY TRACKING

To maintain currency of the following federal and state databases, EDR contacts the appropriate governmental agency on a monthly or quarterly basis, as required.

Number of Days to Update: Provides confirmation that EDR is reporting records that have been updated within 90 days from the date the government agency made the information available to the public.

STANDARD ENVIRONMENTAL RECORDS

Lists of Federal NPL (Superfund) sites

NPL: National Priority List

National Priorities List (Superfund). The NPL is a subset of CERCLIS and identifies over 1,200 sites for priority cleanup under the Superfund Program. NPL sites may encompass relatively large areas. As such, EDR provides polygon coverage for over 1,000 NPL site boundaries produced by EPA's Environmental Photographic Interpretation Center (EPIC) and regional EPA offices.

Date of Government Version: 02/29/2024	Source: EPA
Date Data Arrived at EDR: 03/01/2024	Telephone: N/A
Date Made Active in Reports: 03/27/2024	Last EDR Contact: 06/03/2024
Number of Days to Update: 26	Next Scheduled EDR Contact: 07/08/2024
	Data Release Frequency: Quarterly

NPL Site Boundaries

Sources:

EPA's Environmental Photographic Interpretation Center (EPIC)
Telephone: 202-564-7333

EPA Region 1
Telephone 617-918-1143

EPA Region 6
Telephone: 214-655-6659

EPA Region 3
Telephone 215-814-5418

EPA Region 7
Telephone: 913-551-7247

EPA Region 4
Telephone 404-562-8033

EPA Region 8
Telephone: 303-312-6774

EPA Region 5
Telephone 312-886-6686

EPA Region 9
Telephone: 415-947-4246

EPA Region 10
Telephone 206-553-8665

Proposed NPL: Proposed National Priority List Sites

A site that has been proposed for listing on the National Priorities List through the issuance of a proposed rule in the Federal Register. EPA then accepts public comments on the site, responds to the comments, and places on the NPL those sites that continue to meet the requirements for listing.

Date of Government Version: 02/29/2024	Source: EPA
Date Data Arrived at EDR: 03/01/2024	Telephone: N/A
Date Made Active in Reports: 03/27/2024	Last EDR Contact: 06/03/2024
Number of Days to Update: 26	Next Scheduled EDR Contact: 07/08/2024
	Data Release Frequency: Quarterly

NPL LIENS: Federal Superfund Liens

Federal Superfund Liens. Under the authority granted the USEPA by CERCLA of 1980, the USEPA has the authority to file liens against real property in order to recover remedial action expenditures or when the property owner received notification of potential liability. USEPA compiles a listing of filed notices of Superfund Liens.

GOVERNMENT RECORDS SEARCHED / DATA CURRENCY TRACKING

Date of Government Version: 10/15/1991
Date Data Arrived at EDR: 02/02/1994
Date Made Active in Reports: 03/30/1994
Number of Days to Update: 56

Source: EPA
Telephone: 202-564-4267
Last EDR Contact: 08/15/2011
Next Scheduled EDR Contact: 11/28/2011
Data Release Frequency: No Update Planned

Lists of Federal Delisted NPL sites

Delisted NPL: National Priority List Deletions

The National Oil and Hazardous Substances Pollution Contingency Plan (NCP) establishes the criteria that the EPA uses to delete sites from the NPL. In accordance with 40 CFR 300.425(e), sites may be deleted from the NPL where no further response is appropriate.

Date of Government Version: 02/29/2024
Date Data Arrived at EDR: 03/01/2024
Date Made Active in Reports: 03/27/2024
Number of Days to Update: 26

Source: EPA
Telephone: N/A
Last EDR Contact: 06/03/2024
Next Scheduled EDR Contact: 07/08/2024
Data Release Frequency: Quarterly

Lists of Federal sites subject to CERCLA removals and CERCLA orders

FEDERAL FACILITY: Federal Facility Site Information listing

A listing of National Priority List (NPL) and Base Realignment and Closure (BRAC) sites found in the Comprehensive Environmental Response, Compensation and Liability Information System (CERCLIS) Database where EPA Federal Facilities Restoration and Reuse Office is involved in cleanup activities.

Date of Government Version: 12/20/2023
Date Data Arrived at EDR: 12/20/2023
Date Made Active in Reports: 01/24/2024
Number of Days to Update: 35

Source: Environmental Protection Agency
Telephone: 703-603-8704
Last EDR Contact: 03/26/2024
Next Scheduled EDR Contact: 07/08/2024
Data Release Frequency: Varies

SEMS: Superfund Enterprise Management System

SEMS (Superfund Enterprise Management System) tracks hazardous waste sites, potentially hazardous waste sites, and remedial activities performed in support of EPA's Superfund Program across the United States. The list was formerly known as CERCLIS, renamed to SEMS by the EPA in 2015. The list contains data on potentially hazardous waste sites that have been reported to the USEPA by states, municipalities, private companies and private persons, pursuant to Section 103 of the Comprehensive Environmental Response, Compensation, and Liability Act (CERCLA). This dataset also contains sites which are either proposed to or on the National Priorities List (NPL) and the sites which are in the screening and assessment phase for possible inclusion on the NPL.

Date of Government Version: 04/22/2024
Date Data Arrived at EDR: 05/01/2024
Date Made Active in Reports: 05/24/2024
Number of Days to Update: 23

Source: EPA
Telephone: 800-424-9346
Last EDR Contact: 06/03/2024
Next Scheduled EDR Contact: 07/22/2024
Data Release Frequency: Quarterly

Lists of Federal CERCLA sites with NFRAP

SEMS-ARCHIVE: Superfund Enterprise Management System Archive

GOVERNMENT RECORDS SEARCHED / DATA CURRENCY TRACKING

SEMS-ARCHIVE (Superfund Enterprise Management System Archive) tracks sites that have no further interest under the Federal Superfund Program based on available information. The list was formerly known as the CERCLIS-NFRAP, renamed to SEMS ARCHIVE by the EPA in 2015. EPA may perform a minimal level of assessment work at a site while it is archived if site conditions change and/or new information becomes available. Archived sites have been removed and archived from the inventory of SEMS sites. Archived status indicates that, to the best of EPA's knowledge, assessment at a site has been completed and that EPA has determined no further steps will be taken to list the site on the National Priorities List (NPL), unless information indicates this decision was not appropriate or other considerations require a recommendation for listing at a later time. The decision does not necessarily mean that there is no hazard associated with a given site; it only means that, based upon available information, the location is not judged to be potential NPL site.

Date of Government Version: 04/22/2024	Source: EPA
Date Data Arrived at EDR: 05/01/2024	Telephone: 800-424-9346
Date Made Active in Reports: 05/24/2024	Last EDR Contact: 06/03/2024
Number of Days to Update: 23	Next Scheduled EDR Contact: 07/22/2024
	Data Release Frequency: Quarterly

Lists of Federal RCRA facilities undergoing Corrective Action

CORRACTS: Corrective Action Report

CORRACTS identifies hazardous waste handlers with RCRA corrective action activity.

Date of Government Version: 12/04/2023	Source: EPA
Date Data Arrived at EDR: 12/06/2023	Telephone: 800-424-9346
Date Made Active in Reports: 12/12/2023	Last EDR Contact: 06/07/2024
Number of Days to Update: 6	Next Scheduled EDR Contact: 09/30/2024
	Data Release Frequency: Quarterly

Lists of Federal RCRA TSD facilities

RCRA-TSDF: RCRA - Treatment, Storage and Disposal

RCRAInfo is EPA's comprehensive information system, providing access to data supporting the Resource Conservation and Recovery Act (RCRA) of 1976 and the Hazardous and Solid Waste Amendments (HSWA) of 1984. The database includes selective information on sites which generate, transport, store, treat and/or dispose of hazardous waste as defined by the Resource Conservation and Recovery Act (RCRA). Transporters are individuals or entities that move hazardous waste from the generator offsite to a facility that can recycle, treat, store, or dispose of the waste. TSDFs treat, store, or dispose of the waste.

Date of Government Version: 12/04/2023	Source: Environmental Protection Agency
Date Data Arrived at EDR: 12/06/2023	Telephone: (404) 562-8651
Date Made Active in Reports: 12/12/2023	Last EDR Contact: 06/07/2024
Number of Days to Update: 6	Next Scheduled EDR Contact: 09/30/2024
	Data Release Frequency: Quarterly

Lists of Federal RCRA generators

RCRA-LQG: RCRA - Large Quantity Generators

RCRAInfo is EPA's comprehensive information system, providing access to data supporting the Resource Conservation and Recovery Act (RCRA) of 1976 and the Hazardous and Solid Waste Amendments (HSWA) of 1984. The database includes selective information on sites which generate, transport, store, treat and/or dispose of hazardous waste as defined by the Resource Conservation and Recovery Act (RCRA). Large quantity generators (LQGs) generate over 1,000 kilograms (kg) of hazardous waste, or over 1 kg of acutely hazardous waste per month.

Date of Government Version: 12/04/2023	Source: Environmental Protection Agency
Date Data Arrived at EDR: 12/06/2023	Telephone: (404) 562-8651
Date Made Active in Reports: 12/12/2023	Last EDR Contact: 06/07/2024
Number of Days to Update: 6	Next Scheduled EDR Contact: 09/30/2024
	Data Release Frequency: Quarterly

GOVERNMENT RECORDS SEARCHED / DATA CURRENCY TRACKING

RCRA-SQG: RCRA - Small Quantity Generators

RCRAInfo is EPA's comprehensive information system, providing access to data supporting the Resource Conservation and Recovery Act (RCRA) of 1976 and the Hazardous and Solid Waste Amendments (HSWA) of 1984. The database includes selective information on sites which generate, transport, store, treat and/or dispose of hazardous waste as defined by the Resource Conservation and Recovery Act (RCRA). Small quantity generators (SQGs) generate between 100 kg and 1,000 kg of hazardous waste per month.

Date of Government Version: 12/04/2023	Source: Environmental Protection Agency
Date Data Arrived at EDR: 12/06/2023	Telephone: (404) 562-8651
Date Made Active in Reports: 12/12/2023	Last EDR Contact: 06/07/2024
Number of Days to Update: 6	Next Scheduled EDR Contact: 09/30/2024
	Data Release Frequency: Quarterly

RCRA-VSQG: RCRA - Very Small Quantity Generators (Formerly Conditionally Exempt Small Quantity Generators)

RCRAInfo is EPA's comprehensive information system, providing access to data supporting the Resource Conservation and Recovery Act (RCRA) of 1976 and the Hazardous and Solid Waste Amendments (HSWA) of 1984. The database includes selective information on sites which generate, transport, store, treat and/or dispose of hazardous waste as defined by the Resource Conservation and Recovery Act (RCRA). Very small quantity generators (VSQGs) generate less than 100 kg of hazardous waste, or less than 1 kg of acutely hazardous waste per month.

Date of Government Version: 12/04/2023	Source: Environmental Protection Agency
Date Data Arrived at EDR: 12/06/2023	Telephone: (404) 562-8651
Date Made Active in Reports: 12/12/2023	Last EDR Contact: 06/07/2024
Number of Days to Update: 6	Next Scheduled EDR Contact: 09/30/2024
	Data Release Frequency: Quarterly

Federal institutional controls / engineering controls registries

LUCIS: Land Use Control Information System

LUCIS contains records of land use control information pertaining to the former Navy Base Realignment and Closure properties.

Date of Government Version: 02/14/2024	Source: Department of the Navy
Date Data Arrived at EDR: 02/16/2024	Telephone: 843-820-7326
Date Made Active in Reports: 04/04/2024	Last EDR Contact: 05/17/2024
Number of Days to Update: 48	Next Scheduled EDR Contact: 08/19/2024
	Data Release Frequency: Varies

US ENG CONTROLS: Engineering Controls Sites List

A listing of sites with engineering controls in place. Engineering controls include various forms of caps, building foundations, liners, and treatment methods to create pathway elimination for regulated substances to enter environmental media or effect human health.

Date of Government Version: 02/13/2024	Source: Environmental Protection Agency
Date Data Arrived at EDR: 02/21/2024	Telephone: 703-603-0695
Date Made Active in Reports: 04/04/2024	Last EDR Contact: 05/21/2024
Number of Days to Update: 43	Next Scheduled EDR Contact: 09/02/2024
	Data Release Frequency: Varies

US INST CONTROLS: Institutional Controls Sites List

A listing of sites with institutional controls in place. Institutional controls include administrative measures, such as groundwater use restrictions, construction restrictions, property use restrictions, and post remediation care requirements intended to prevent exposure to contaminants remaining on site. Deed restrictions are generally required as part of the institutional controls.

Date of Government Version: 02/13/2024	Source: Environmental Protection Agency
Date Data Arrived at EDR: 02/21/2024	Telephone: 703-603-0695
Date Made Active in Reports: 04/04/2024	Last EDR Contact: 05/21/2024
Number of Days to Update: 43	Next Scheduled EDR Contact: 09/02/2024
	Data Release Frequency: Varies

GOVERNMENT RECORDS SEARCHED / DATA CURRENCY TRACKING

Federal ERNS list

ERNS: Emergency Response Notification System

Emergency Response Notification System. ERNS records and stores information on reported releases of oil and hazardous substances.

Date of Government Version: 03/13/2024

Date Data Arrived at EDR: 03/19/2024

Date Made Active in Reports: 06/17/2024

Number of Days to Update: 90

Source: National Response Center, United States Coast Guard

Telephone: 202-267-2180

Last EDR Contact: 06/17/2024

Next Scheduled EDR Contact: 09/30/2024

Data Release Frequency: Quarterly

Lists of state- and tribal (Superfund) equivalent sites

HSDS: Hazardous Substance Disposal Site

Locations of uncontrolled and unregulated hazardous waste sites. The file includes sites on the National Priority List as well as those on the state priority list.

Date of Government Version: 08/09/2011

Date Data Arrived at EDR: 11/08/2011

Date Made Active in Reports: 12/05/2011

Number of Days to Update: 27

Source: North Carolina Center for Geographic Information and Analysis

Telephone: 919-754-6580

Last EDR Contact: 04/16/2024

Next Scheduled EDR Contact: 07/29/2024

Data Release Frequency: No Update Planned

Lists of state- and tribal hazardous waste facilities

SHWS: Inactive Hazardous Sites Inventory

State Hazardous Waste Sites. State hazardous waste site records are the states' equivalent to CERCLIS. These sites may or may not already be listed on the federal CERCLIS list. Priority sites planned for cleanup using state funds (state equivalent of Superfund) are identified along with sites where cleanup will be paid for by potentially responsible parties. Available information varies by state.

Date of Government Version: 02/29/2024

Date Data Arrived at EDR: 03/06/2024

Date Made Active in Reports: 05/29/2024

Number of Days to Update: 84

Source: Department of Environment, Health and Natural Resources

Telephone: 919-508-8400

Last EDR Contact: 06/05/2024

Next Scheduled EDR Contact: 09/16/2024

Data Release Frequency: Quarterly

Lists of state and tribal landfills and solid waste disposal facilities

SWF/LF: List of Solid Waste Facilities

Solid Waste Facilities/Landfill Sites. SWF/LF type records typically contain an inventory of solid waste disposal facilities or landfills in a particular state. Depending on the state, these may be active or inactive facilities or open dumps that failed to meet RCRA Subtitle D Section 4004 criteria for solid waste landfills or disposal sites.

Date of Government Version: 01/24/2024

Date Data Arrived at EDR: 03/20/2024

Date Made Active in Reports: 06/13/2024

Number of Days to Update: 85

Source: Department of Environment and Natural Resources

Telephone: 919-733-0692

Last EDR Contact: 06/17/2024

Next Scheduled EDR Contact: 09/30/2024

Data Release Frequency: Varies

OLI: Old Landfill Inventory

Old landfill inventory location information. (Does not include no further action sites and other agency lead sites).

Date of Government Version: 12/07/2023

Date Data Arrived at EDR: 01/03/2024

Date Made Active in Reports: 03/22/2024

Number of Days to Update: 79

Source: Department of Environment & Natural Resources

Telephone: 919-733-4996

Last EDR Contact: 04/04/2024

Next Scheduled EDR Contact: 07/15/2024

Data Release Frequency: Varies

GOVERNMENT RECORDS SEARCHED / DATA CURRENCY TRACKING

DEBRIS: Solid Waste Active Disaster Debris Sites Listing

NCDEQ Division of Waste Management Solid Waste Section Temporary Disaster Debris Staging Site (TDDSS) Locations which are available to be activated in a disaster or emergency.. Disaster Debris Sites can only be used for temporary disaster debris storage if the site's responsible party activates the site for use by notifying the NCDEQ DWM Solid Waste Section staff during an emergency

Date of Government Version: 03/11/2024
Date Data Arrived at EDR: 03/12/2024
Date Made Active in Reports: 06/05/2024
Number of Days to Update: 85

Source: Department of Environmental Quality
Telephone: 919-707-8247
Last EDR Contact: 06/12/2024
Next Scheduled EDR Contact: 09/23/2024
Data Release Frequency: Varies

LCID: Land-Clearing and Inert Debris (LCID) Landfill Notifications

A list all of the Land-Clearing and Inert Debris (LCID) Landfill Notification facilities (under 2 acres in size) in North Carolina.

Date of Government Version: 11/30/2023
Date Data Arrived at EDR: 01/03/2024
Date Made Active in Reports: 03/22/2024
Number of Days to Update: 79

Source: Department of Environmental Quality
Telephone: 919-707-8248
Last EDR Contact: 04/04/2024
Next Scheduled EDR Contact: 07/15/2024
Data Release Frequency: Varies

Lists of state and tribal leaking storage tanks

LUST: Regional UST Database

This database contains information obtained from the Regional Offices. It provides a more detailed explanation of current and historic activity for individual sites, as well as what was previously found in the Incident Management Database. Sites in this database with Incident Numbers are considered LUSTs.

Date of Government Version: 01/26/2024
Date Data Arrived at EDR: 01/30/2024
Date Made Active in Reports: 04/19/2024
Number of Days to Update: 80

Source: Department of Environment and Natural Resources
Telephone: 919-707-8200
Last EDR Contact: 04/30/2024
Next Scheduled EDR Contact: 08/12/2024
Data Release Frequency: Quarterly

LAST: Leaking Aboveground Storage Tanks

A listing of leaking aboveground storage tank site locations.

Date of Government Version: 01/26/2024
Date Data Arrived at EDR: 01/30/2024
Date Made Active in Reports: 04/19/2024
Number of Days to Update: 80

Source: Department of Environment & Natural Resources
Telephone: 877-623-6748
Last EDR Contact: 04/30/2024
Next Scheduled EDR Contact: 08/12/2024
Data Release Frequency: Quarterly

INDIAN LUST R1: Leaking Underground Storage Tanks on Indian Land

A listing of leaking underground storage tank locations on Indian Land.

Date of Government Version: 10/25/2023
Date Data Arrived at EDR: 01/17/2024
Date Made Active in Reports: 03/13/2024
Number of Days to Update: 56

Source: EPA Region 1
Telephone: 617-918-1313
Last EDR Contact: 05/30/2024
Next Scheduled EDR Contact: 07/29/2024
Data Release Frequency: Varies

INDIAN LUST R4: Leaking Underground Storage Tanks on Indian Land

LUSTs on Indian land in Florida, Mississippi and North Carolina.

Date of Government Version: 10/25/2023
Date Data Arrived at EDR: 01/17/2024
Date Made Active in Reports: 03/13/2024
Number of Days to Update: 56

Source: EPA Region 4
Telephone: 404-562-8677
Last EDR Contact: 05/30/2024
Next Scheduled EDR Contact: 07/29/2024
Data Release Frequency: Varies

GOVERNMENT RECORDS SEARCHED / DATA CURRENCY TRACKING

INDIAN LUST R8: Leaking Underground Storage Tanks on Indian Land

LUSTs on Indian land in Colorado, Montana, North Dakota, South Dakota, Utah and Wyoming.

Date of Government Version: 10/25/2023	Source: EPA Region 8
Date Data Arrived at EDR: 01/17/2024	Telephone: 303-312-6271
Date Made Active in Reports: 03/13/2024	Last EDR Contact: 05/30/2024
Number of Days to Update: 56	Next Scheduled EDR Contact: 07/29/2024
	Data Release Frequency: Varies

INDIAN LUST R7: Leaking Underground Storage Tanks on Indian Land

LUSTs on Indian land in Iowa, Kansas, and Nebraska

Date of Government Version: 10/25/2023	Source: EPA Region 7
Date Data Arrived at EDR: 01/17/2024	Telephone: 913-551-7003
Date Made Active in Reports: 03/13/2024	Last EDR Contact: 05/30/2024
Number of Days to Update: 56	Next Scheduled EDR Contact: 07/29/2024
	Data Release Frequency: Varies

INDIAN LUST R9: Leaking Underground Storage Tanks on Indian Land

LUSTs on Indian land in Arizona, California, New Mexico and Nevada

Date of Government Version: 10/25/2023	Source: Environmental Protection Agency
Date Data Arrived at EDR: 01/17/2024	Telephone: 415-972-3372
Date Made Active in Reports: 03/13/2024	Last EDR Contact: 05/30/2024
Number of Days to Update: 56	Next Scheduled EDR Contact: 07/29/2024
	Data Release Frequency: Varies

INDIAN LUST R5: Leaking Underground Storage Tanks on Indian Land

Leaking underground storage tanks located on Indian Land in Michigan, Minnesota and Wisconsin.

Date of Government Version: 10/04/2023	Source: EPA, Region 5
Date Data Arrived at EDR: 01/17/2024	Telephone: 312-886-7439
Date Made Active in Reports: 03/13/2024	Last EDR Contact: 05/30/2024
Number of Days to Update: 56	Next Scheduled EDR Contact: 07/29/2024
	Data Release Frequency: Varies

INDIAN LUST R6: Leaking Underground Storage Tanks on Indian Land

LUSTs on Indian land in New Mexico and Oklahoma.

Date of Government Version: 10/25/2023	Source: EPA Region 6
Date Data Arrived at EDR: 01/17/2024	Telephone: 214-665-6597
Date Made Active in Reports: 03/13/2024	Last EDR Contact: 05/30/2024
Number of Days to Update: 56	Next Scheduled EDR Contact: 07/29/2024
	Data Release Frequency: Varies

INDIAN LUST R10: Leaking Underground Storage Tanks on Indian Land

LUSTs on Indian land in Alaska, Idaho, Oregon and Washington.

Date of Government Version: 10/25/2023	Source: EPA Region 10
Date Data Arrived at EDR: 01/17/2024	Telephone: 206-553-2857
Date Made Active in Reports: 03/13/2024	Last EDR Contact: 05/30/2024
Number of Days to Update: 56	Next Scheduled EDR Contact: 07/29/2024
	Data Release Frequency: Varies

LUST TRUST: State Trust Fund Database

This database contains information about claims against the State Trust Funds for reimbursements for expenses incurred while remediating Leaking USTs.

Date of Government Version: 01/02/2024	Source: Department of Environment and Natural Resources
Date Data Arrived at EDR: 01/03/2024	Telephone: 919-733-1315
Date Made Active in Reports: 03/22/2024	Last EDR Contact: 04/04/2024
Number of Days to Update: 79	Next Scheduled EDR Contact: 07/15/2024
	Data Release Frequency: Quarterly

GOVERNMENT RECORDS SEARCHED / DATA CURRENCY TRACKING

Lists of state and tribal registered storage tanks

FEMA UST: Underground Storage Tank Listing

A listing of all FEMA owned underground storage tanks.

Date of Government Version: 03/15/2024	Source: FEMA
Date Data Arrived at EDR: 03/19/2024	Telephone: 202-646-5797
Date Made Active in Reports: 06/17/2024	Last EDR Contact: 03/19/2024
Number of Days to Update: 90	Next Scheduled EDR Contact: 07/15/2024
	Data Release Frequency: Varies

UST: Petroleum Underground Storage Tank Database

Registered Underground Storage Tanks. UST's are regulated under Subtitle I of the Resource Conservation and Recovery Act (RCRA) and must be registered with the state department responsible for administering the UST program. Available information varies by state program.

Date of Government Version: 04/12/2024	Source: Department of Environment and Natural Resources
Date Data Arrived at EDR: 04/19/2024	Telephone: 919-733-1308
Date Made Active in Reports: 04/22/2024	Last EDR Contact: 04/19/2024
Number of Days to Update: 3	Next Scheduled EDR Contact: 08/12/2024
	Data Release Frequency: Quarterly

AST: AST Database

Facilities with aboveground storage tanks that have a capacity greater than 21,000 gallons.

Date of Government Version: 11/08/2023	Source: Department of Environment and Natural Resources
Date Data Arrived at EDR: 12/06/2023	Telephone: 919-715-6183
Date Made Active in Reports: 02/27/2024	Last EDR Contact: 06/06/2024
Number of Days to Update: 83	Next Scheduled EDR Contact: 09/23/2024
	Data Release Frequency: Semi-Annually

INDIAN UST R10: Underground Storage Tanks on Indian Land

The Indian Underground Storage Tank (UST) database provides information about underground storage tanks on Indian land in EPA Region 10 (Alaska, Idaho, Oregon, Washington, and Tribal Nations).

Date of Government Version: 10/24/2023	Source: EPA Region 10
Date Data Arrived at EDR: 01/17/2024	Telephone: 206-553-2857
Date Made Active in Reports: 03/13/2024	Last EDR Contact: 05/30/2024
Number of Days to Update: 56	Next Scheduled EDR Contact: 07/29/2024
	Data Release Frequency: Varies

INDIAN UST R4: Underground Storage Tanks on Indian Land

The Indian Underground Storage Tank (UST) database provides information about underground storage tanks on Indian land in EPA Region 4 (Alabama, Florida, Georgia, Kentucky, Mississippi, North Carolina, South Carolina, Tennessee and Tribal Nations)

Date of Government Version: 10/24/2023	Source: EPA Region 4
Date Data Arrived at EDR: 01/17/2024	Telephone: 404-562-9424
Date Made Active in Reports: 03/13/2024	Last EDR Contact: 04/17/2024
Number of Days to Update: 56	Next Scheduled EDR Contact: 07/29/2024
	Data Release Frequency: Varies

INDIAN UST R5: Underground Storage Tanks on Indian Land

The Indian Underground Storage Tank (UST) database provides information about underground storage tanks on Indian land in EPA Region 5 (Michigan, Minnesota and Wisconsin and Tribal Nations).

Date of Government Version: 10/17/2023	Source: EPA Region 5
Date Data Arrived at EDR: 01/17/2024	Telephone: 312-886-6136
Date Made Active in Reports: 03/13/2024	Last EDR Contact: 04/17/2024
Number of Days to Update: 56	Next Scheduled EDR Contact: 07/29/2024
	Data Release Frequency: Varies

GOVERNMENT RECORDS SEARCHED / DATA CURRENCY TRACKING

INDIAN UST R1: Underground Storage Tanks on Indian Land

The Indian Underground Storage Tank (UST) database provides information about underground storage tanks on Indian land in EPA Region 1 (Connecticut, Maine, Massachusetts, New Hampshire, Rhode Island, Vermont and ten Tribal Nations).

Date of Government Version: 10/24/2023	Source: EPA, Region 1
Date Data Arrived at EDR: 01/17/2024	Telephone: 617-918-1313
Date Made Active in Reports: 03/13/2024	Last EDR Contact: 05/30/2024
Number of Days to Update: 56	Next Scheduled EDR Contact: 07/29/2024
	Data Release Frequency: Varies

INDIAN UST R7: Underground Storage Tanks on Indian Land

The Indian Underground Storage Tank (UST) database provides information about underground storage tanks on Indian land in EPA Region 7 (Iowa, Kansas, Missouri, Nebraska, and 9 Tribal Nations).

Date of Government Version: 10/24/2023	Source: EPA Region 7
Date Data Arrived at EDR: 01/17/2024	Telephone: 913-551-7003
Date Made Active in Reports: 03/13/2024	Last EDR Contact: 05/30/2024
Number of Days to Update: 56	Next Scheduled EDR Contact: 07/29/2024
	Data Release Frequency: Varies

INDIAN UST R8: Underground Storage Tanks on Indian Land

The Indian Underground Storage Tank (UST) database provides information about underground storage tanks on Indian land in EPA Region 8 (Colorado, Montana, North Dakota, South Dakota, Utah, Wyoming and 27 Tribal Nations).

Date of Government Version: 10/24/2023	Source: EPA Region 8
Date Data Arrived at EDR: 01/17/2024	Telephone: 303-312-6137
Date Made Active in Reports: 03/13/2024	Last EDR Contact: 05/30/2024
Number of Days to Update: 56	Next Scheduled EDR Contact: 07/29/2024
	Data Release Frequency: Varies

INDIAN UST R9: Underground Storage Tanks on Indian Land

The Indian Underground Storage Tank (UST) database provides information about underground storage tanks on Indian land in EPA Region 9 (Arizona, California, Hawaii, Nevada, the Pacific Islands, and Tribal Nations).

Date of Government Version: 10/24/2023	Source: EPA Region 9
Date Data Arrived at EDR: 01/17/2024	Telephone: 415-972-3368
Date Made Active in Reports: 03/13/2024	Last EDR Contact: 05/30/2024
Number of Days to Update: 56	Next Scheduled EDR Contact: 07/29/2024
	Data Release Frequency: Varies

INDIAN UST R6: Underground Storage Tanks on Indian Land

The Indian Underground Storage Tank (UST) database provides information about underground storage tanks on Indian land in EPA Region 6 (Louisiana, Arkansas, Oklahoma, New Mexico, Texas and 65 Tribes).

Date of Government Version: 10/24/2023	Source: EPA Region 6
Date Data Arrived at EDR: 01/17/2024	Telephone: 214-665-7591
Date Made Active in Reports: 03/13/2024	Last EDR Contact: 05/30/2024
Number of Days to Update: 56	Next Scheduled EDR Contact: 07/29/2024
	Data Release Frequency: Varies

State and tribal institutional control / engineering control registries

INST CONTROL: No Further Action Sites With Land Use Restrictions Monitoring

A land use restricted site is a property where there are limits or requirements on future use of the property due to varying levels of cleanup possible, practical, or necessary at the site.

Date of Government Version: 02/29/2024	Source: Department of Environmental Quality
Date Data Arrived at EDR: 03/06/2024	Telephone: 919-508-8400
Date Made Active in Reports: 05/29/2024	Last EDR Contact: 06/05/2024
Number of Days to Update: 84	Next Scheduled EDR Contact: 09/16/2024
	Data Release Frequency: Quarterly

GOVERNMENT RECORDS SEARCHED / DATA CURRENCY TRACKING

Lists of state and tribal voluntary cleanup sites

INDIAN VCP R1: Voluntary Cleanup Priority Listing

A listing of voluntary cleanup priority sites located on Indian Land located in Region 1.

Date of Government Version: 07/27/2015	Source: EPA, Region 1
Date Data Arrived at EDR: 09/29/2015	Telephone: 617-918-1102
Date Made Active in Reports: 02/18/2016	Last EDR Contact: 06/14/2024
Number of Days to Update: 142	Next Scheduled EDR Contact: 09/30/2024
	Data Release Frequency: Varies

INDIAN VCP R7: Voluntary Cleanup Priority Listing

A listing of voluntary cleanup priority sites located on Indian Land located in Region 7.

Date of Government Version: 03/20/2008	Source: EPA, Region 7
Date Data Arrived at EDR: 04/22/2008	Telephone: 913-551-7365
Date Made Active in Reports: 05/19/2008	Last EDR Contact: 07/08/2021
Number of Days to Update: 27	Next Scheduled EDR Contact: 07/20/2009
	Data Release Frequency: Varies

VCP: Responsible Party Voluntary Action Sites

Responsible Party Voluntary Action site locations.

Date of Government Version: 02/29/2024	Source: Department of Environment and Natural Resources
Date Data Arrived at EDR: 03/06/2024	Telephone: 919-508-8400
Date Made Active in Reports: 05/29/2024	Last EDR Contact: 06/05/2024
Number of Days to Update: 84	Next Scheduled EDR Contact: 09/16/2024
	Data Release Frequency: Quarterly

Lists of state and tribal brownfield sites

BROWNFIELDS: Brownfields Projects Inventory

A brownfield site is an abandoned, idled, or underused property where the threat of environmental contamination has hindered its redevelopment. All of the sites in the inventory are working toward a brownfield agreement for cleanup and liability control.

Date of Government Version: 03/06/2024	Source: Department of Environment and Natural Resources
Date Data Arrived at EDR: 03/19/2024	Telephone: 919-733-4996
Date Made Active in Reports: 04/12/2024	Last EDR Contact: 03/19/2024
Number of Days to Update: 24	Next Scheduled EDR Contact: 07/08/2024
	Data Release Frequency: Quarterly

ADDITIONAL ENVIRONMENTAL RECORDS

Local Brownfield lists

US BROWNFIELDS: A Listing of Brownfields Sites

Brownfields are real property, the expansion, redevelopment, or reuse of which may be complicated by the presence or potential presence of a hazardous substance, pollutant, or contaminant. Cleaning up and reinvesting in these properties takes development pressures off of undeveloped, open land, and both improves and protects the environment. Assessment, Cleanup and Redevelopment Exchange System (ACRES) stores information reported by EPA Brownfields grant recipients on brownfields properties assessed or cleaned up with grant funding as well as information on Targeted Brownfields Assessments performed by EPA Regions. A listing of ACRES Brownfield sites is obtained from Cleanups in My Community. Cleanups in My Community provides information on Brownfields properties for which information is reported back to EPA, as well as areas served by Brownfields grant programs.

Date of Government Version: 03/11/2024	Source: Environmental Protection Agency
Date Data Arrived at EDR: 03/12/2024	Telephone: 202-566-2777
Date Made Active in Reports: 05/10/2024	Last EDR Contact: 06/11/2024
Number of Days to Update: 59	Next Scheduled EDR Contact: 09/23/2024
	Data Release Frequency: Semi-Annually

GOVERNMENT RECORDS SEARCHED / DATA CURRENCY TRACKING

Local Lists of Landfill / Solid Waste Disposal Sites

HIST LF: Solid Waste Facility Listing

A listing of solid waste facilities.

Date of Government Version: 11/06/2006
Date Data Arrived at EDR: 02/13/2007
Date Made Active in Reports: 03/02/2007
Number of Days to Update: 17

Source: Department of Environment & Natural Resources
Telephone: 919-733-0692
Last EDR Contact: 01/19/2009
Next Scheduled EDR Contact: N/A
Data Release Frequency: No Update Planned

SWRCY: Recycling Center Listing

A listing of recycling center locations.

Date of Government Version: 01/31/2022
Date Data Arrived at EDR: 02/02/2022
Date Made Active in Reports: 04/29/2022
Number of Days to Update: 86

Source: Department of Environment & Natural Resources
Telephone: 919-707-8137
Last EDR Contact: 04/22/2024
Next Scheduled EDR Contact: 08/05/2024
Data Release Frequency: Varies

INDIAN ODI: Report on the Status of Open Dumps on Indian Lands

Location of open dumps on Indian land.

Date of Government Version: 12/31/1998
Date Data Arrived at EDR: 12/03/2007
Date Made Active in Reports: 01/24/2008
Number of Days to Update: 52

Source: Environmental Protection Agency
Telephone: 703-308-8245
Last EDR Contact: 04/22/2024
Next Scheduled EDR Contact: 08/05/2024
Data Release Frequency: Varies

DEBRIS REGION 9: Torres Martinez Reservation Illegal Dump Site Locations

A listing of illegal dump sites location on the Torres Martinez Indian Reservation located in eastern Riverside County and northern Imperial County, California.

Date of Government Version: 01/12/2009
Date Data Arrived at EDR: 05/07/2009
Date Made Active in Reports: 09/21/2009
Number of Days to Update: 137

Source: EPA, Region 9
Telephone: 415-947-4219
Last EDR Contact: 04/15/2024
Next Scheduled EDR Contact: 07/29/2024
Data Release Frequency: No Update Planned

ODI: Open Dump Inventory

An open dump is defined as a disposal facility that does not comply with one or more of the Part 257 or Part 258 Subtitle D Criteria.

Date of Government Version: 06/30/1985
Date Data Arrived at EDR: 08/09/2004
Date Made Active in Reports: 09/17/2004
Number of Days to Update: 39

Source: Environmental Protection Agency
Telephone: 800-424-9346
Last EDR Contact: 06/09/2004
Next Scheduled EDR Contact: N/A
Data Release Frequency: No Update Planned

IHS OPEN DUMPS: Open Dumps on Indian Land

A listing of all open dumps located on Indian Land in the United States.

Date of Government Version: 04/01/2014
Date Data Arrived at EDR: 08/06/2014
Date Made Active in Reports: 01/29/2015
Number of Days to Update: 176

Source: Department of Health & Human Services, Indian Health Service
Telephone: 301-443-1452
Last EDR Contact: 04/19/2024
Next Scheduled EDR Contact: 08/04/2024
Data Release Frequency: Varies

Local Lists of Hazardous waste / Contaminated Sites

GOVERNMENT RECORDS SEARCHED / DATA CURRENCY TRACKING

US HIST CDL: National Clandestine Laboratory Register

A listing of clandestine drug lab locations that have been removed from the DEAs National Clandestine Laboratory Register.

Date of Government Version: 12/31/2023
Date Data Arrived at EDR: 02/21/2024
Date Made Active in Reports: 04/04/2024
Number of Days to Update: 43

Source: Drug Enforcement Administration
Telephone: 202-307-1000
Last EDR Contact: 05/21/2024
Next Scheduled EDR Contact: 09/02/2024
Data Release Frequency: No Update Planned

US CDL: Clandestine Drug Labs

A listing of clandestine drug lab locations. The U.S. Department of Justice ("the Department") provides this web site as a public service. It contains addresses of some locations where law enforcement agencies reported they found chemicals or other items that indicated the presence of either clandestine drug laboratories or dumpsites. In most cases, the source of the entries is not the Department, and the Department has not verified the entry and does not guarantee its accuracy. Members of the public must verify the accuracy of all entries by, for example, contacting local law enforcement and local health departments.

Date of Government Version: 12/31/2023
Date Data Arrived at EDR: 02/21/2024
Date Made Active in Reports: 04/04/2024
Number of Days to Update: 43

Source: Drug Enforcement Administration
Telephone: 202-307-1000
Last EDR Contact: 05/21/2024
Next Scheduled EDR Contact: 09/02/2024
Data Release Frequency: Quarterly

Local Land Records

LIENS 2: CERCLA Lien Information

A Federal CERCLA ("Superfund") lien can exist by operation of law at any site or property at which EPA has spent Superfund monies. These monies are spent to investigate and address releases and threatened releases of contamination. CERCLIS provides information as to the identity of these sites and properties.

Date of Government Version: 02/29/2024
Date Data Arrived at EDR: 03/01/2024
Date Made Active in Reports: 03/27/2024
Number of Days to Update: 26

Source: Environmental Protection Agency
Telephone: 202-564-6023
Last EDR Contact: 06/03/2024
Next Scheduled EDR Contact: 07/08/2024
Data Release Frequency: Semi-Annually

Records of Emergency Release Reports

HMIRS: Hazardous Materials Information Reporting System

Hazardous Materials Incident Report System. HMIRS contains hazardous material spill incidents reported to DOT.

Date of Government Version: 12/12/2023
Date Data Arrived at EDR: 12/13/2023
Date Made Active in Reports: 02/28/2024
Number of Days to Update: 77

Source: U.S. Department of Transportation
Telephone: 202-366-4555
Last EDR Contact: 06/17/2024
Next Scheduled EDR Contact: 09/30/2024
Data Release Frequency: Quarterly

SPILLS: Spills Incident Listing

A listing spills, hazardous material releases, sanitary sewer overflows, wastewater treatment plant bypasses and upsets, citizen complaints, and any other environmental emergency calls reported to the agency.

Date of Government Version: 10/28/2023
Date Data Arrived at EDR: 12/22/2023
Date Made Active in Reports: 01/08/2024
Number of Days to Update: 17

Source: Department of Environment & Natural Resources
Telephone: 919-807-6308
Last EDR Contact: 06/03/2024
Next Scheduled EDR Contact: 09/16/2024
Data Release Frequency: Quarterly

IMD: Incident Management Database

Groundwater and/or soil contamination incidents

GOVERNMENT RECORDS SEARCHED / DATA CURRENCY TRACKING

Date of Government Version: 01/26/2024
Date Data Arrived at EDR: 01/30/2024
Date Made Active in Reports: 04/19/2024
Number of Days to Update: 80

Source: Department of Environment and Natural Resources
Telephone: 877-623-6748
Last EDR Contact: 04/30/2024
Next Scheduled EDR Contact: 08/12/2024
Data Release Frequency: No Update Planned

SPILLS 90: SPILLS90 data from FirstSearch

Spills 90 includes those spill and release records available exclusively from FirstSearch databases. Typically, they may include chemical, oil and/or hazardous substance spills recorded after 1990. Duplicate records that are already included in EDR incident and release records are not included in Spills 90.

Date of Government Version: 09/27/2012
Date Data Arrived at EDR: 01/03/2013
Date Made Active in Reports: 03/06/2013
Number of Days to Update: 62

Source: FirstSearch
Telephone: N/A
Last EDR Contact: 01/03/2013
Next Scheduled EDR Contact: N/A
Data Release Frequency: No Update Planned

SPILLS 80: SPILLS80 data from FirstSearch

Spills 80 includes those spill and release records available from FirstSearch databases prior to 1990. Typically, they may include chemical, oil and/or hazardous substance spills recorded before 1990. Duplicate records that are already included in EDR incident and release records are not included in Spills 80.

Date of Government Version: 06/14/2001
Date Data Arrived at EDR: 01/03/2013
Date Made Active in Reports: 03/06/2013
Number of Days to Update: 62

Source: FirstSearch
Telephone: N/A
Last EDR Contact: 01/03/2013
Next Scheduled EDR Contact: N/A
Data Release Frequency: No Update Planned

Other Ascertainable Records

RCRA NonGen / NLR: RCRA - Non Generators / No Longer Regulated

RCRAInfo is EPA's comprehensive information system, providing access to data supporting the Resource Conservation and Recovery Act (RCRA) of 1976 and the Hazardous and Solid Waste Amendments (HSWA) of 1984. The database includes selective information on sites which generate, transport, store, treat and/or dispose of hazardous waste as defined by the Resource Conservation and Recovery Act (RCRA). Non-Generators do not presently generate hazardous waste.

Date of Government Version: 12/04/2023
Date Data Arrived at EDR: 12/06/2023
Date Made Active in Reports: 12/12/2023
Number of Days to Update: 6

Source: Environmental Protection Agency
Telephone: (404) 562-8651
Last EDR Contact: 06/07/2024
Next Scheduled EDR Contact: 09/30/2024
Data Release Frequency: Quarterly

FUDS: Formerly Used Defense Sites

The listing includes locations of Formerly Used Defense Sites properties where the US Army Corps of Engineers is actively working or will take necessary cleanup actions.

Date of Government Version: 01/30/2024
Date Data Arrived at EDR: 02/13/2024
Date Made Active in Reports: 04/04/2024
Number of Days to Update: 51

Source: U.S. Army Corps of Engineers
Telephone: 202-528-4285
Last EDR Contact: 05/14/2024
Next Scheduled EDR Contact: 08/26/2024
Data Release Frequency: Varies

DOD: Department of Defense Sites

This data set consists of federally owned or administered lands, administered by the Department of Defense, that have any area equal to or greater than 640 acres of the United States, Puerto Rico, and the U.S. Virgin Islands.

Date of Government Version: 06/07/2021
Date Data Arrived at EDR: 07/13/2021
Date Made Active in Reports: 03/09/2022
Number of Days to Update: 239

Source: USGS
Telephone: 888-275-8747
Last EDR Contact: 04/11/2024
Next Scheduled EDR Contact: 07/22/2024
Data Release Frequency: Varies

GOVERNMENT RECORDS SEARCHED / DATA CURRENCY TRACKING

FEDLAND: Federal and Indian Lands

Federally and Indian administrated lands of the United States. Lands included are administrated by: Army Corps of Engineers, Bureau of Reclamation, National Wild and Scenic River, National Wildlife Refuge, Public Domain Land, Wilderness, Wilderness Study Area, Wildlife Management Area, Bureau of Indian Affairs, Bureau of Land Management, Department of Justice, Forest Service, Fish and Wildlife Service, National Park Service.

Date of Government Version: 04/02/2018	Source: U.S. Geological Survey
Date Data Arrived at EDR: 04/11/2018	Telephone: 888-275-8747
Date Made Active in Reports: 11/06/2019	Last EDR Contact: 04/04/2024
Number of Days to Update: 574	Next Scheduled EDR Contact: 07/15/2024
	Data Release Frequency: N/A

SCRD DRYCLEANERS: State Coalition for Remediation of Drycleaners Listing

The State Coalition for Remediation of Drycleaners was established in 1998, with support from the U.S. EPA Office of Superfund Remediation and Technology Innovation. It is comprised of representatives of states with established drycleaner remediation programs. Currently the member states are Alabama, Connecticut, Florida, Illinois, Kansas, Minnesota, Missouri, North Carolina, Oregon, South Carolina, Tennessee, Texas, and Wisconsin.

Date of Government Version: 07/30/2021	Source: Environmental Protection Agency
Date Data Arrived at EDR: 02/03/2023	Telephone: 615-532-8599
Date Made Active in Reports: 02/10/2023	Last EDR Contact: 05/09/2024
Number of Days to Update: 7	Next Scheduled EDR Contact: 08/19/2024
	Data Release Frequency: Varies

US FIN ASSUR: Financial Assurance Information

All owners and operators of facilities that treat, store, or dispose of hazardous waste are required to provide proof that they will have sufficient funds to pay for the clean up, closure, and post-closure care of their facilities.

Date of Government Version: 12/11/2023	Source: Environmental Protection Agency
Date Data Arrived at EDR: 12/13/2023	Telephone: 202-566-1917
Date Made Active in Reports: 02/28/2024	Last EDR Contact: 06/17/2024
Number of Days to Update: 77	Next Scheduled EDR Contact: 09/30/2024
	Data Release Frequency: Quarterly

EPA WATCH LIST: EPA Watch List

EPA maintains a "Watch List" to facilitate dialogue between EPA, state and local environmental agencies on enforcement matters relating to facilities with alleged violations identified as either significant or high priority. Being on the Watch List does not mean that the facility has actually violated the law only that an investigation by EPA or a state or local environmental agency has led those organizations to allege that an unproven violation has in fact occurred. Being on the Watch List does not represent a higher level of concern regarding the alleged violations that were detected, but instead indicates cases requiring additional dialogue between EPA, state and local agencies - primarily because of the length of time the alleged violation has gone unaddressed or unresolved.

Date of Government Version: 08/30/2013	Source: Environmental Protection Agency
Date Data Arrived at EDR: 03/21/2014	Telephone: 617-520-3000
Date Made Active in Reports: 06/17/2014	Last EDR Contact: 04/29/2024
Number of Days to Update: 88	Next Scheduled EDR Contact: 08/12/2024
	Data Release Frequency: No Update Planned

2020 COR ACTION: 2020 Corrective Action Program List

The EPA has set ambitious goals for the RCRA Corrective Action program by creating the 2020 Corrective Action Universe. This RCRA cleanup baseline includes facilities expected to need corrective action. The 2020 universe contains a wide variety of sites. Some properties are heavily contaminated while others were contaminated but have since been cleaned up. Still others have not been fully investigated yet, and may require little or no remediation. Inclusion in the 2020 Universe does not necessarily imply failure on the part of a facility to meet its RCRA obligations.

Date of Government Version: 09/30/2017	Source: Environmental Protection Agency
Date Data Arrived at EDR: 05/08/2018	Telephone: 703-308-4044
Date Made Active in Reports: 07/20/2018	Last EDR Contact: 05/02/2024
Number of Days to Update: 73	Next Scheduled EDR Contact: 08/12/2024
	Data Release Frequency: Varies

GOVERNMENT RECORDS SEARCHED / DATA CURRENCY TRACKING

TSCA: Toxic Substances Control Act

Toxic Substances Control Act. TSCA identifies manufacturers and importers of chemical substances included on the TSCA Chemical Substance Inventory list. It includes data on the production volume of these substances by plant site.

Date of Government Version: 12/31/2020

Date Data Arrived at EDR: 06/14/2022

Date Made Active in Reports: 03/24/2023

Number of Days to Update: 283

Source: EPA

Telephone: 202-260-5521

Last EDR Contact: 06/13/2024

Next Scheduled EDR Contact: 09/23/2024

Data Release Frequency: Every 4 Years

TRIS: Toxic Chemical Release Inventory System

Toxic Release Inventory System. TRIS identifies facilities which release toxic chemicals to the air, water and land in reportable quantities under SARA Title III Section 313.

Date of Government Version: 12/31/2022

Date Data Arrived at EDR: 11/13/2023

Date Made Active in Reports: 02/07/2024

Number of Days to Update: 86

Source: EPA

Telephone: 202-566-0250

Last EDR Contact: 05/16/2024

Next Scheduled EDR Contact: 08/26/2024

Data Release Frequency: Annually

SSTS: Section 7 Tracking Systems

Section 7 of the Federal Insecticide, Fungicide and Rodenticide Act, as amended (92 Stat. 829) requires all registered pesticide-producing establishments to submit a report to the Environmental Protection Agency by March 1st each year. Each establishment must report the types and amounts of pesticides, active ingredients and devices being produced, and those having been produced and sold or distributed in the past year.

Date of Government Version: 01/16/2024

Date Data Arrived at EDR: 01/17/2024

Date Made Active in Reports: 03/27/2024

Number of Days to Update: 70

Source: EPA

Telephone: 202-564-4203

Last EDR Contact: 04/17/2024

Next Scheduled EDR Contact: 07/29/2024

Data Release Frequency: Annually

ROD: Records Of Decision

Record of Decision. ROD documents mandate a permanent remedy at an NPL (Superfund) site containing technical and health information to aid in the cleanup.

Date of Government Version: 02/29/2024

Date Data Arrived at EDR: 03/01/2024

Date Made Active in Reports: 03/27/2024

Number of Days to Update: 26

Source: EPA

Telephone: 703-416-0223

Last EDR Contact: 06/03/2024

Next Scheduled EDR Contact: 09/09/2024

Data Release Frequency: Annually

RMP: Risk Management Plans

GOVERNMENT RECORDS SEARCHED / DATA CURRENCY TRACKING

When Congress passed the Clean Air Act Amendments of 1990, it required EPA to publish regulations and guidance for chemical accident prevention at facilities using extremely hazardous substances. The Risk Management Program Rule (RMP Rule) was written to implement Section 112(r) of these amendments. The rule, which built upon existing industry codes and standards, requires companies of all sizes that use certain flammable and toxic substances to develop a Risk Management Program, which includes a(n): Hazard assessment that details the potential effects of an accidental release, an accident history of the last five years, and an evaluation of worst-case and alternative accidental releases; Prevention program that includes safety precautions and maintenance, monitoring, and employee training measures; and Emergency response program that spells out emergency health care, employee training measures and procedures for informing the public and response agencies (e.g the fire department) should an accident occur.

Date of Government Version: 02/01/2024	Source: Environmental Protection Agency
Date Data Arrived at EDR: 02/08/2024	Telephone: 202-564-8600
Date Made Active in Reports: 04/04/2024	Last EDR Contact: 04/15/2024
Number of Days to Update: 56	Next Scheduled EDR Contact: 07/29/2024
	Data Release Frequency: Varies

RAATS: RCRA Administrative Action Tracking System

RCRA Administration Action Tracking System. RAATS contains records based on enforcement actions issued under RCRA pertaining to major violators and includes administrative and civil actions brought by the EPA. For administration actions after September 30, 1995, data entry in the RAATS database was discontinued. EPA will retain a copy of the database for historical records. It was necessary to terminate RAATS because a decrease in agency resources made it impossible to continue to update the information contained in the database.

Date of Government Version: 04/17/1995	Source: EPA
Date Data Arrived at EDR: 07/03/1995	Telephone: 202-564-4104
Date Made Active in Reports: 08/07/1995	Last EDR Contact: 06/02/2008
Number of Days to Update: 35	Next Scheduled EDR Contact: 09/01/2008
	Data Release Frequency: No Update Planned

PRP: Potentially Responsible Parties

A listing of verified Potentially Responsible Parties

Date of Government Version: 09/19/2023	Source: EPA
Date Data Arrived at EDR: 10/03/2023	Telephone: 202-564-6023
Date Made Active in Reports: 10/19/2023	Last EDR Contact: 06/03/2024
Number of Days to Update: 16	Next Scheduled EDR Contact: 08/12/2024
	Data Release Frequency: Quarterly

PADS: PCB Activity Database System

PCB Activity Database. PADS Identifies generators, transporters, commercial storers and/or brokers and disposers of PCB's who are required to notify the EPA of such activities.

Date of Government Version: 03/20/2023	Source: EPA
Date Data Arrived at EDR: 04/04/2023	Telephone: 202-566-0500
Date Made Active in Reports: 06/09/2023	Last EDR Contact: 04/04/2024
Number of Days to Update: 66	Next Scheduled EDR Contact: 07/15/2024
	Data Release Frequency: Annually

ICIS: Integrated Compliance Information System

The Integrated Compliance Information System (ICIS) supports the information needs of the national enforcement and compliance program as well as the unique needs of the National Pollutant Discharge Elimination System (NPDES) program.

Date of Government Version: 11/18/2016	Source: Environmental Protection Agency
Date Data Arrived at EDR: 11/23/2016	Telephone: 202-564-2501
Date Made Active in Reports: 02/10/2017	Last EDR Contact: 03/28/2024
Number of Days to Update: 79	Next Scheduled EDR Contact: 07/15/2024
	Data Release Frequency: Quarterly

GOVERNMENT RECORDS SEARCHED / DATA CURRENCY TRACKING

FTTS: FIFRA/ TSCA Tracking System - FIFRA (Federal Insecticide, Fungicide, & Rodenticide Act)/TSCA (Toxic Substances Control Act)

FTTS tracks administrative cases and pesticide enforcement actions and compliance activities related to FIFRA, TSCA and EPCRA (Emergency Planning and Community Right-to-Know Act). To maintain currency, EDR contacts the Agency on a quarterly basis.

Date of Government Version: 04/09/2009
Date Data Arrived at EDR: 04/16/2009
Date Made Active in Reports: 05/11/2009
Number of Days to Update: 25

Source: EPA/Office of Prevention, Pesticides and Toxic Substances
Telephone: 202-566-1667
Last EDR Contact: 08/18/2017
Next Scheduled EDR Contact: 12/04/2017
Data Release Frequency: No Update Planned

FTTS INSP: FIFRA/ TSCA Tracking System - FIFRA (Federal Insecticide, Fungicide, & Rodenticide Act)/TSCA (Toxic Substances Control Act)

A listing of FIFRA/TSCA Tracking System (FTTS) inspections and enforcements.

Date of Government Version: 04/09/2009
Date Data Arrived at EDR: 04/16/2009
Date Made Active in Reports: 05/11/2009
Number of Days to Update: 25

Source: EPA
Telephone: 202-566-1667
Last EDR Contact: 08/18/2017
Next Scheduled EDR Contact: 12/04/2017
Data Release Frequency: No Update Planned

MLTS: Material Licensing Tracking System

MLTS is maintained by the Nuclear Regulatory Commission and contains a list of approximately 8,100 sites which possess or use radioactive materials and which are subject to NRC licensing requirements. To maintain currency, EDR contacts the Agency on a quarterly basis.

Date of Government Version: 01/02/2024
Date Data Arrived at EDR: 01/16/2024
Date Made Active in Reports: 03/13/2024
Number of Days to Update: 57

Source: Nuclear Regulatory Commission
Telephone: 301-415-0717
Last EDR Contact: 04/15/2024
Next Scheduled EDR Contact: 07/29/2024
Data Release Frequency: Quarterly

COAL ASH DOE: Steam-Electric Plant Operation Data

A listing of power plants that store ash in surface ponds.

Date of Government Version: 12/31/2022
Date Data Arrived at EDR: 11/27/2023
Date Made Active in Reports: 02/22/2024
Number of Days to Update: 87

Source: Department of Energy
Telephone: 202-586-8719
Last EDR Contact: 05/28/2024
Next Scheduled EDR Contact: 09/09/2024
Data Release Frequency: Varies

COAL ASH EPA: Coal Combustion Residues Surface Impoundments List

A listing of coal combustion residues surface impoundments with high hazard potential ratings.

Date of Government Version: 01/12/2017
Date Data Arrived at EDR: 03/05/2019
Date Made Active in Reports: 11/11/2019
Number of Days to Update: 251

Source: Environmental Protection Agency
Telephone: N/A
Last EDR Contact: 05/28/2024
Next Scheduled EDR Contact: 09/09/2024
Data Release Frequency: Varies

PCB TRANSFORMER: PCB Transformer Registration Database

The database of PCB transformer registrations that includes all PCB registration submittals.

Date of Government Version: 09/13/2019
Date Data Arrived at EDR: 11/06/2019
Date Made Active in Reports: 02/10/2020
Number of Days to Update: 96

Source: Environmental Protection Agency
Telephone: 202-566-0517
Last EDR Contact: 05/02/2024
Next Scheduled EDR Contact: 08/12/2024
Data Release Frequency: Varies

RADINFO: Radiation Information Database

The Radiation Information Database (RADINFO) contains information about facilities that are regulated by U.S. Environmental Protection Agency (EPA) regulations for radiation and radioactivity.

GOVERNMENT RECORDS SEARCHED / DATA CURRENCY TRACKING

Date of Government Version: 07/01/2019
Date Data Arrived at EDR: 07/01/2019
Date Made Active in Reports: 09/23/2019
Number of Days to Update: 84

Source: Environmental Protection Agency
Telephone: 202-343-9775
Last EDR Contact: 03/25/2024
Next Scheduled EDR Contact: 07/08/2024
Data Release Frequency: Quarterly

HIST FTTS: FIFRA/TSCA Tracking System Administrative Case Listing

A complete administrative case listing from the FIFRA/TSCA Tracking System (FTTS) for all ten EPA regions. The information was obtained from the National Compliance Database (NCDB). NCDB supports the implementation of FIFRA (Federal Insecticide, Fungicide, and Rodenticide Act) and TSCA (Toxic Substances Control Act). Some EPA regions are now closing out records. Because of that, and the fact that some EPA regions are not providing EPA Headquarters with updated records, it was decided to create a HIST FTTS database. It included records that may not be included in the newer FTTS database updates. This database is no longer updated.

Date of Government Version: 10/19/2006
Date Data Arrived at EDR: 03/01/2007
Date Made Active in Reports: 04/10/2007
Number of Days to Update: 40

Source: Environmental Protection Agency
Telephone: 202-564-2501
Last EDR Contact: 12/17/2007
Next Scheduled EDR Contact: 03/17/2008
Data Release Frequency: No Update Planned

HIST FTTS INSP: FIFRA/TSCA Tracking System Inspection & Enforcement Case Listing

A complete inspection and enforcement case listing from the FIFRA/TSCA Tracking System (FTTS) for all ten EPA regions. The information was obtained from the National Compliance Database (NCDB). NCDB supports the implementation of FIFRA (Federal Insecticide, Fungicide, and Rodenticide Act) and TSCA (Toxic Substances Control Act). Some EPA regions are now closing out records. Because of that, and the fact that some EPA regions are not providing EPA Headquarters with updated records, it was decided to create a HIST FTTS database. It included records that may not be included in the newer FTTS database updates. This database is no longer updated.

Date of Government Version: 10/19/2006
Date Data Arrived at EDR: 03/01/2007
Date Made Active in Reports: 04/10/2007
Number of Days to Update: 40

Source: Environmental Protection Agency
Telephone: 202-564-2501
Last EDR Contact: 12/17/2008
Next Scheduled EDR Contact: 03/17/2008
Data Release Frequency: No Update Planned

DOT OPS: Incident and Accident Data

Department of Transportation, Office of Pipeline Safety Incident and Accident data.

Date of Government Version: 01/02/2020
Date Data Arrived at EDR: 01/28/2020
Date Made Active in Reports: 04/17/2020
Number of Days to Update: 80

Source: Department of Transportation, Office of Pipeline Safety
Telephone: 202-366-4595
Last EDR Contact: 04/23/2024
Next Scheduled EDR Contact: 08/05/2024
Data Release Frequency: Quarterly

CONSENT: Superfund (CERCLA) Consent Decrees

Major legal settlements that establish responsibility and standards for cleanup at NPL (Superfund) sites. Released periodically by United States District Courts after settlement by parties to litigation matters.

Date of Government Version: 12/31/2023
Date Data Arrived at EDR: 01/11/2024
Date Made Active in Reports: 01/16/2024
Number of Days to Update: 5

Source: Department of Justice, Consent Decree Library
Telephone: Varies
Last EDR Contact: 03/28/2024
Next Scheduled EDR Contact: 07/15/2024
Data Release Frequency: Varies

BRS: Biennial Reporting System

The Biennial Reporting System is a national system administered by the EPA that collects data on the generation and management of hazardous waste. BRS captures detailed data from two groups: Large Quantity Generators (LQG) and Treatment, Storage, and Disposal Facilities.

Date of Government Version: 12/31/2021
Date Data Arrived at EDR: 03/09/2023
Date Made Active in Reports: 03/20/2023
Number of Days to Update: 11

Source: EPA/NTIS
Telephone: 800-424-9346
Last EDR Contact: 06/07/2024
Next Scheduled EDR Contact: 09/30/2024
Data Release Frequency: Biennially

GOVERNMENT RECORDS SEARCHED / DATA CURRENCY TRACKING

INDIAN RESERV: Indian Reservations

This map layer portrays Indian administered lands of the United States that have any area equal to or greater than 640 acres.

Date of Government Version: 12/31/2014
Date Data Arrived at EDR: 07/14/2015
Date Made Active in Reports: 01/10/2017
Number of Days to Update: 546

Source: USGS
Telephone: 202-208-3710
Last EDR Contact: 04/04/2024
Next Scheduled EDR Contact: 07/15/2024
Data Release Frequency: Semi-Annually

FUSRAP: Formerly Utilized Sites Remedial Action Program

DOE established the Formerly Utilized Sites Remedial Action Program (FUSRAP) in 1974 to remediate sites where radioactive contamination remained from Manhattan Project and early U.S. Atomic Energy Commission (AEC) operations.

Date of Government Version: 03/03/2023
Date Data Arrived at EDR: 03/03/2023
Date Made Active in Reports: 06/09/2023
Number of Days to Update: 98

Source: Department of Energy
Telephone: 202-586-3559
Last EDR Contact: 04/26/2024
Next Scheduled EDR Contact: 08/12/2024
Data Release Frequency: Varies

UMTRA: Uranium Mill Tailings Sites

Uranium ore was mined by private companies for federal government use in national defense programs. When the mills shut down, large piles of the sand-like material (mill tailings) remain after uranium has been extracted from the ore. Levels of human exposure to radioactive materials from the piles are low; however, in some cases tailings were used as construction materials before the potential health hazards of the tailings were recognized.

Date of Government Version: 08/30/2019
Date Data Arrived at EDR: 11/15/2019
Date Made Active in Reports: 01/28/2020
Number of Days to Update: 74

Source: Department of Energy
Telephone: 505-845-0011
Last EDR Contact: 05/16/2024
Next Scheduled EDR Contact: 08/26/2024
Data Release Frequency: Varies

LEAD SMELTER 1: Lead Smelter Sites

A listing of former lead smelter site locations.

Date of Government Version: 02/29/2024
Date Data Arrived at EDR: 03/01/2024
Date Made Active in Reports: 03/27/2024
Number of Days to Update: 26

Source: Environmental Protection Agency
Telephone: 703-603-8787
Last EDR Contact: 06/03/2024
Next Scheduled EDR Contact: 07/08/2024
Data Release Frequency: Varies

LEAD SMELTER 2: Lead Smelter Sites

A list of several hundred sites in the U.S. where secondary lead smelting was done from 1931 and 1964. These sites may pose a threat to public health through ingestion or inhalation of contaminated soil or dust

Date of Government Version: 04/05/2001
Date Data Arrived at EDR: 10/27/2010
Date Made Active in Reports: 12/02/2010
Number of Days to Update: 36

Source: American Journal of Public Health
Telephone: 703-305-6451
Last EDR Contact: 12/02/2009
Next Scheduled EDR Contact: N/A
Data Release Frequency: No Update Planned

US AIRS (AFS): Aerometric Information Retrieval System Facility Subsystem (AFS)

The database is a sub-system of Aerometric Information Retrieval System (AIRS). AFS contains compliance data on air pollution point sources regulated by the U.S. EPA and/or state and local air regulatory agencies. This information comes from source reports by various stationary sources of air pollution, such as electric power plants, steel mills, factories, and universities, and provides information about the air pollutants they produce. Action, air program, air program pollutant, and general level plant data. It is used to track emissions and compliance data from industrial plants.

GOVERNMENT RECORDS SEARCHED / DATA CURRENCY TRACKING

Date of Government Version: 10/12/2016
Date Data Arrived at EDR: 10/26/2016
Date Made Active in Reports: 02/03/2017
Number of Days to Update: 100

Source: EPA
Telephone: 202-564-2496
Last EDR Contact: 09/26/2017
Next Scheduled EDR Contact: 01/08/2018
Data Release Frequency: Annually

US AIRS MINOR: Air Facility System Data

A listing of minor source facilities.

Date of Government Version: 10/12/2016
Date Data Arrived at EDR: 10/26/2016
Date Made Active in Reports: 02/03/2017
Number of Days to Update: 100

Source: EPA
Telephone: 202-564-2496
Last EDR Contact: 09/26/2017
Next Scheduled EDR Contact: 01/08/2018
Data Release Frequency: Annually

MINES VIOLATIONS: MSHA Violation Assessment Data

Mines violation and assessment information. Department of Labor, Mine Safety & Health Administration.

Date of Government Version: 01/02/2024
Date Data Arrived at EDR: 01/03/2024
Date Made Active in Reports: 01/04/2024
Number of Days to Update: 1

Source: DOL, Mine Safety & Health Admini
Telephone: 202-693-9424
Last EDR Contact: 04/04/2024
Next Scheduled EDR Contact: 09/02/2024
Data Release Frequency: Quarterly

US MINES: Mines Master Index File

Contains all mine identification numbers issued for mines active or opened since 1971. The data also includes violation information.

Date of Government Version: 02/05/2024
Date Data Arrived at EDR: 02/21/2024
Date Made Active in Reports: 04/04/2024
Number of Days to Update: 43

Source: Department of Labor, Mine Safety and Health Administration
Telephone: 303-231-5959
Last EDR Contact: 05/21/2024
Next Scheduled EDR Contact: 09/02/2024
Data Release Frequency: Semi-Annually

US MINES 2: Ferrous and Nonferrous Metal Mines Database Listing

This map layer includes ferrous (ferrous metal mines are facilities that extract ferrous metals, such as iron ore or molybdenum) and nonferrous (Nonferrous metal mines are facilities that extract nonferrous metals, such as gold, silver, copper, zinc, and lead) metal mines in the United States.

Date of Government Version: 01/07/2022
Date Data Arrived at EDR: 02/24/2023
Date Made Active in Reports: 05/17/2023
Number of Days to Update: 82

Source: USGS
Telephone: 703-648-7709
Last EDR Contact: 05/22/2024
Next Scheduled EDR Contact: 09/02/2024
Data Release Frequency: Varies

US MINES 3: Active Mines & Mineral Plants Database Listing

Active Mines and Mineral Processing Plant operations for commodities monitored by the Minerals Information Team of the USGS.

Date of Government Version: 04/14/2011
Date Data Arrived at EDR: 06/08/2011
Date Made Active in Reports: 09/13/2011
Number of Days to Update: 97

Source: USGS
Telephone: 703-648-7709
Last EDR Contact: 05/23/2024
Next Scheduled EDR Contact: 09/02/2024
Data Release Frequency: Varies

ABANDONED MINES: Abandoned Mines

An inventory of land and water impacted by past mining (primarily coal mining) is maintained by OSMRE to provide information needed to implement the Surface Mining Control and Reclamation Act of 1977 (SMCRA). The inventory contains information on the location, type, and extent of AML impacts, as well as, information on the cost associated with the reclamation of those problems. The inventory is based upon field surveys by State, Tribal, and OSMRE program officials. It is dynamic to the extent that it is modified as new problems are identified and existing problems are reclaimed.

GOVERNMENT RECORDS SEARCHED / DATA CURRENCY TRACKING

Date of Government Version: 03/18/2024
Date Data Arrived at EDR: 03/19/2024
Date Made Active in Reports: 06/06/2024
Number of Days to Update: 79

Source: Department of Interior
Telephone: 202-208-2609
Last EDR Contact: 06/13/2024
Next Scheduled EDR Contact: 09/16/2024
Data Release Frequency: Quarterly

MINES MRDS: Mineral Resources Data System Mineral Resources Data System

Date of Government Version: 08/23/2022
Date Data Arrived at EDR: 11/22/2022
Date Made Active in Reports: 02/28/2023
Number of Days to Update: 98

Source: USGS
Telephone: 703-648-6533
Last EDR Contact: 05/22/2024
Next Scheduled EDR Contact: 09/02/2024
Data Release Frequency: Varies

FINDS: Facility Index System/Facility Registry System

Facility Index System. FINDS contains both facility information and 'pointers' to other sources that contain more detail. EDR includes the following FINDS databases in this report: PCS (Permit Compliance System), AIRS (Aerometric Information Retrieval System), DOCKET (Enforcement Docket used to manage and track information on civil judicial enforcement cases for all environmental statutes), FURS (Federal Underground Injection Control), C-DOCKET (Criminal Docket System used to track criminal enforcement actions for all environmental statutes), FFIS (Federal Facilities Information System), STATE (State Environmental Laws and Statutes), and PADS (PCB Activity Data System).

Date of Government Version: 02/09/2024
Date Data Arrived at EDR: 02/27/2024
Date Made Active in Reports: 05/24/2024
Number of Days to Update: 87

Source: EPA
Telephone: (404) 562-9900
Last EDR Contact: 05/29/2024
Next Scheduled EDR Contact: 09/09/2024
Data Release Frequency: Quarterly

DOCKET HWC: Hazardous Waste Compliance Docket Listing

A complete list of the Federal Agency Hazardous Waste Compliance Docket Facilities.

Date of Government Version: 05/06/2021
Date Data Arrived at EDR: 05/21/2021
Date Made Active in Reports: 08/11/2021
Number of Days to Update: 82

Source: Environmental Protection Agency
Telephone: 202-564-0527
Last EDR Contact: 05/17/2024
Next Scheduled EDR Contact: 09/02/2024
Data Release Frequency: Varies

UXO: Unexploded Ordnance Sites

A listing of unexploded ordnance site locations

Date of Government Version: 09/06/2023
Date Data Arrived at EDR: 09/13/2023
Date Made Active in Reports: 12/11/2023
Number of Days to Update: 89

Source: Department of Defense
Telephone: 703-704-1564
Last EDR Contact: 04/08/2024
Next Scheduled EDR Contact: 07/22/2024
Data Release Frequency: Varies

ECHO: Enforcement & Compliance History Information

ECHO provides integrated compliance and enforcement information for about 800,000 regulated facilities nationwide.

Date of Government Version: 12/17/2023
Date Data Arrived at EDR: 12/28/2023
Date Made Active in Reports: 03/04/2024
Number of Days to Update: 67

Source: Environmental Protection Agency
Telephone: 202-564-2280
Last EDR Contact: 04/04/2024
Next Scheduled EDR Contact: 07/15/2024
Data Release Frequency: Quarterly

FUELS PROGRAM: EPA Fuels Program Registered Listing

This listing includes facilities that are registered under the Part 80 (Code of Federal Regulations) EPA Fuels Programs. All companies now are required to submit new and updated registrations.

GOVERNMENT RECORDS SEARCHED / DATA CURRENCY TRACKING

Date of Government Version: 02/12/2024
Date Data Arrived at EDR: 02/13/2024
Date Made Active in Reports: 04/04/2024
Number of Days to Update: 51

Source: EPA
Telephone: 800-385-6164
Last EDR Contact: 05/14/2024
Next Scheduled EDR Contact: 08/26/2024
Data Release Frequency: Quarterly

PFAS NPL: Superfund Sites with PFAS Detections Information

EPA's Office of Land and Emergency Management and EPA Regional Offices maintain data describing what is known about site investigations, contamination, and remedial actions under the Comprehensive Environmental Response, Compensation, and Liability Act (CERCLA) where PFAS is present in the environment.

Date of Government Version: 12/28/2023
Date Data Arrived at EDR: 12/28/2023
Date Made Active in Reports: 03/04/2024
Number of Days to Update: 67

Source: Environmental Protection Agency
Telephone: 703-603-8895
Last EDR Contact: 04/05/2024
Next Scheduled EDR Contact: 07/15/2024
Data Release Frequency: Varies

PFAS FEDERAL SITES: Federal Sites PFAS Information

Several federal entities, such as the federal Superfund program, Department of Defense, National Aeronautics and Space Administration, Department of Transportation, and Department of Energy provided information for sites with known or suspected detections at federal facilities.

Date of Government Version: 12/28/2023
Date Data Arrived at EDR: 12/28/2023
Date Made Active in Reports: 03/04/2024
Number of Days to Update: 67

Source: Environmental Protection Agency
Telephone: 202-272-0167
Last EDR Contact: 04/05/2024
Next Scheduled EDR Contact: 07/15/2024
Data Release Frequency: Varies

PFAS TRI: List of PFAS Added to the TRI

Section 7321 of the National Defense Authorization Act for Fiscal Year 2020 (NDAA) immediately added certain per- and polyfluoroalkyl substances (PFAS) to the list of chemicals covered by the Toxics Release Inventory (TRI) under Section 313 of the Emergency Planning and Community Right-to-Know Act (EPCRA) and provided a framework for additional PFAS to be added to TRI on an annual basis.

Date of Government Version: 12/28/2023
Date Data Arrived at EDR: 12/28/2023
Date Made Active in Reports: 01/04/2024
Number of Days to Update: 7

Source: Environmental Protection Agency
Telephone: 202-566-0250
Last EDR Contact: 04/05/2024
Next Scheduled EDR Contact: 07/15/2024
Data Release Frequency: Varies

PFAS TSCA: PFAS Manufacture and Imports Information

EPA issued the Chemical Data Reporting (CDR) Rule under the Toxic Substances Control Act (TSCA) and requires chemical manufacturers and facilities that manufacture or import chemical substances to report data to EPA. EPA publishes non-confidential business information (non-CBI) and includes descriptive information about each site, corporate parent, production volume, other manufacturing information, and processing and use information.

Date of Government Version: 12/28/2023
Date Data Arrived at EDR: 12/28/2023
Date Made Active in Reports: 01/04/2024
Number of Days to Update: 7

Source: Environmental Protection Agency
Telephone: 202-272-0167
Last EDR Contact: 04/05/2024
Next Scheduled EDR Contact: 07/15/2024
Data Release Frequency: Varies

PFAS RCRA MANIFEST: PFAS Transfers Identified In the RCRA Database Listing

To work around the lack of PFAS waste codes in the RCRA database, EPA developed the PFAS Transfers dataset by mining e-Manifest records containing at least one of these common PFAS keywords: PFAS, PFOA, PFOS, PERFL, AFFF, GENX, GEN-X (plus the VT waste codes). These keywords were searched for in the following text fields: Manifest handling instructions (MANIFEST_HANDLING_INSTR), Non-hazardous waste description (NON_HAZ_WASTE_DESCRIPTION), DOT printed information (DOT_PRINTED_INFORMATION), Waste line handling instructions (WASTE_LINE_HANDLING_INSTR), Waste residue comments (WASTE_RESIDUE_COMMENTS).

GOVERNMENT RECORDS SEARCHED / DATA CURRENCY TRACKING

Date of Government Version: 12/28/2023
Date Data Arrived at EDR: 12/28/2023
Date Made Active in Reports: 01/04/2024
Number of Days to Update: 7

Source: Environmental Protection Agency
Telephone: 202-272-0167
Last EDR Contact: 04/05/2024
Next Scheduled EDR Contact: 07/15/2024
Data Release Frequency: Varies

PFAS ATSDR: PFAS Contamination Site Location Listing

PFAS contamination site locations from the Department of Health & Human Services, Center for Disease Control & Prevention. ATSDR is involved at a number of PFAS-related sites, either directly or through assisting state and federal partners. As of now, most sites are related to drinking water contamination connected with PFAS production facilities or fire training areas where aqueous film-forming firefighting foam (AFFF) was regularly used.

Date of Government Version: 06/24/2020
Date Data Arrived at EDR: 03/17/2021
Date Made Active in Reports: 11/08/2022
Number of Days to Update: 601

Source: Department of Health & Human Services
Telephone: 202-741-5770
Last EDR Contact: 04/22/2024
Next Scheduled EDR Contact: 08/05/2024
Data Release Frequency: Varies

PFAS WQP: Ambient Environmental Sampling for PFAS

The Water Quality Portal (WQP) is a part of a modernized repository storing ambient sampling data for all environmental media and tissue samples. A wide range of federal, state, tribal and local governments, academic and non-governmental organizations and individuals submit project details and sampling results to this public repository. The information is commonly used for research and assessments of environmental quality.

Date of Government Version: 12/28/2023
Date Data Arrived at EDR: 12/28/2023
Date Made Active in Reports: 03/04/2024
Number of Days to Update: 67

Source: Environmental Protection Agency
Telephone: 202-272-0167
Last EDR Contact: 04/05/2024
Next Scheduled EDR Contact: 07/15/2024
Data Release Frequency: Varies

PFAS NPDES: Clean Water Act Discharge Monitoring Information

Any discharger of pollutants to waters of the United States from a point source must have a National Pollutant Discharge Elimination System (NPDES) permit. The process for obtaining limits involves the regulated entity (permittee) disclosing releases in a NPDES permit application and the permitting authority (typically the state but sometimes EPA) deciding whether to require monitoring or monitoring with limits. Caveats and Limitations: Less than half of states have required PFAS monitoring for at least one of their permittees and fewer states have established PFAS effluent limits for permittees. New rulemakings have been initiated that may increase the number of facilities monitoring for PFAS in the future.

Date of Government Version: 12/28/2023
Date Data Arrived at EDR: 12/28/2023
Date Made Active in Reports: 03/04/2024
Number of Days to Update: 67

Source: Environmental Protection Agency
Telephone: 202-272-0167
Last EDR Contact: 04/05/2024
Next Scheduled EDR Contact: 07/15/2024
Data Release Frequency: Varies

PFAS ECHO: Facilities in Industries that May Be Handling PFAS Listing

Regulators and the public have expressed interest in knowing which regulated entities may be using PFAS. EPA has developed a dataset from various sources that show which industries may be handling PFAS. Approximately 120,000 facilities subject to federal environmental programs have operated or currently operate in industry sectors with processes that may involve handling and/or release of PFAS.

Date of Government Version: 12/28/2023
Date Data Arrived at EDR: 12/28/2023
Date Made Active in Reports: 03/04/2024
Number of Days to Update: 67

Source: Environmental Protection Agency
Telephone: 202-272-0167
Last EDR Contact: 04/05/2024
Next Scheduled EDR Contact: 07/15/2024
Data Release Frequency: Varies

PFAS ECHO FIRE TRAIN: Facilities in Industries that May Be Handling PFAS Listing

A list of fire training sites was added to the Industry Sectors dataset using a keyword search on the permitted facility's name to identify sites where fire-fighting foam may have been used in training exercises. Additionally, you may view an example spreadsheet of the subset of fire training facility data, as well as the keywords used in selecting or deselecting a facility for the subset. as well as the keywords used in selecting or deselecting a facility for the subset. These keywords were tested to maximize accuracy in selecting facilities that may use fire-fighting foam in training exercises, however, due to the lack of a required reporting field in the data systems for designating fire training sites, this methodology may not identify all fire training sites or may potentially misidentify them.

GOVERNMENT RECORDS SEARCHED / DATA CURRENCY TRACKING

Date of Government Version: 12/28/2023
Date Data Arrived at EDR: 12/28/2023
Date Made Active in Reports: 03/04/2024
Number of Days to Update: 67

Source: Environmental Protection Agency
Telephone: 202-272-0167
Last EDR Contact: 04/05/2024
Next Scheduled EDR Contact: 07/15/2024
Data Release Frequency: Varies

PFAS PT 139 AIRPORT: All Certified Part 139 Airports PFAS Information Listing

Since July 1, 2006, all certified part 139 airports are required to have fire-fighting foam onsite that meet military specifications (MIL-F-24385) (14 CFR 139.317). To date, these military specification fire-fighting foams are fluorinated and have been historically used for training and extinguishing. The 2018 FAA Reauthorization Act has a provision stating that no later than October 2021, FAA shall not require the use of fluorinated AFFF. This provision does not prohibit the use of fluorinated AFFF at Part 139 civilian airports; it only prohibits FAA from mandating its use. The Federal Aviation Administration's document AC 150/5210-6D - Aircraft Fire Extinguishing Agents provides guidance on Aircraft Fire Extinguishing Agents, which includes Aqueous Film Forming Foam (AFFF).

Date of Government Version: 12/28/2023
Date Data Arrived at EDR: 12/28/2023
Date Made Active in Reports: 03/04/2024
Number of Days to Update: 67

Source: Environmental Protection Agency
Telephone: 202-272-0167
Last EDR Contact: 04/05/2024
Next Scheduled EDR Contact: 07/15/2024
Data Release Frequency: Varies

AQUEOUS FOAM NRC: Aqueous Foam Related Incidents Listing

The National Response Center (NRC) serves as an emergency call center that fields initial reports for pollution and railroad incidents and forwards that information to appropriate federal/state agencies for response. The spreadsheets posted to the NRC website contain initial incident data that has not been validated or investigated by a federal/state response agency. Response center calls from 1990 to the most recent complete calendar year where there was indication of Aqueous Film Forming Foam (AFFF) usage are included in this dataset. NRC calls may reference AFFF usage in the ?Material Involved? or ?Incident Description? fields.

Date of Government Version: 12/28/2023
Date Data Arrived at EDR: 12/28/2023
Date Made Active in Reports: 03/04/2024
Number of Days to Update: 67

Source: Environmental Protection Agency
Telephone: 202-267-2675
Last EDR Contact: 04/05/2024
Next Scheduled EDR Contact: 07/15/2024
Data Release Frequency: Varies

PCS ENF: Enforcement data

No description is available for this data

Date of Government Version: 12/31/2014
Date Data Arrived at EDR: 02/05/2015
Date Made Active in Reports: 03/06/2015
Number of Days to Update: 29

Source: EPA
Telephone: 202-564-2497
Last EDR Contact: 03/29/2024
Next Scheduled EDR Contact: 07/15/2024
Data Release Frequency: Varies

PCS: Permit Compliance System

PCS is a computerized management information system that contains data on National Pollutant Discharge Elimination System (NPDES) permit holding facilities. PCS tracks the permit, compliance, and enforcement status of NPDES facilities.

Date of Government Version: 12/16/2016
Date Data Arrived at EDR: 01/06/2017
Date Made Active in Reports: 03/10/2017
Number of Days to Update: 63

Source: EPA, Office of Water
Telephone: 202-564-2496
Last EDR Contact: 03/29/2024
Next Scheduled EDR Contact: 07/15/2024
Data Release Frequency: No Update Planned

BIOSOLIDS: ICIS-NPDES Biosolids Facility Data

The data reflects compliance information about facilities in the biosolids program.

Date of Government Version: 12/31/2023
Date Data Arrived at EDR: 01/03/2024
Date Made Active in Reports: 01/16/2024
Number of Days to Update: 13

Source: Environmental Protection Agency
Telephone: 202-564-4700
Last EDR Contact: 04/16/2024
Next Scheduled EDR Contact: 07/29/2024
Data Release Frequency: Varies

GOVERNMENT RECORDS SEARCHED / DATA CURRENCY TRACKING

PFAS: PFAS Contamination Site Listing List of PFAS facilities

Date of Government Version: 05/18/2022
Date Data Arrived at EDR: 05/18/2022
Date Made Active in Reports: 08/08/2022
Number of Days to Update: 82

Source: Department of Environmental Quality
Telephone: 919-707-8233
Last EDR Contact: 04/29/2024
Next Scheduled EDR Contact: 08/12/2024
Data Release Frequency: Varies

AIRS: Air Quality Permit Listing A listing of facilities with air quality permits.

Date of Government Version: 03/04/2024
Date Data Arrived at EDR: 03/06/2024
Date Made Active in Reports: 05/29/2024
Number of Days to Update: 84

Source: Department of Environmental Quality
Telephone: 919-707-8726
Last EDR Contact: 06/05/2024
Next Scheduled EDR Contact: 09/16/2024
Data Release Frequency: Varies

ASBESTOS: Asbestos Permits & Notifications Information Asbestos notification sites

Date of Government Version: 01/31/2024
Date Data Arrived at EDR: 02/06/2024
Date Made Active in Reports: 03/11/2024
Number of Days to Update: 34

Source: Department of Health & Human Services
Telephone: 919-707-5973
Last EDR Contact: 04/15/2024
Next Scheduled EDR Contact: 07/29/2024
Data Release Frequency: Varies

CCB: Coal Ash Structural Fills (CCB) Listing

These are not permitted Coal Ash landfills A list all of the now closed Coal Ash Structural Fills (CCB) in North Carolina, in point data form. The purpose is to provide the public and other government entities a visual overview of coal ash structural fills throughout the state and increase public awareness of their current locations.

Date of Government Version: 05/10/2021
Date Data Arrived at EDR: 07/02/2021
Date Made Active in Reports: 09/27/2021
Number of Days to Update: 87

Source: Department of Environmental Quality
Telephone: 919-707-8248
Last EDR Contact: 04/16/2024
Next Scheduled EDR Contact: 07/15/2024
Data Release Frequency: Varies

COAL ASH: Coal Ash Disposal Sites

A listing of coal combustion products distribution permits issued by the Division for the treatment, storage, transportation, use and disposal of coal combustion products.

Date of Government Version: 01/24/2024
Date Data Arrived at EDR: 03/20/2024
Date Made Active in Reports: 06/13/2024
Number of Days to Update: 85

Source: Department of Environment & Natural Resources
Telephone: 919-807-6359
Last EDR Contact: 06/17/2024
Next Scheduled EDR Contact: 09/30/2024
Data Release Frequency: Varies

DRYCLEANERS: Drycleaning Sites

Potential and known drycleaning sites, active and abandoned, that the Drycleaning Solvent Cleanup Program has knowledge of and entered into this database.

Date of Government Version: 01/08/2024
Date Data Arrived at EDR: 03/12/2024
Date Made Active in Reports: 06/05/2024
Number of Days to Update: 85

Source: Department of Environment & Natural Resources
Telephone: 919-508-8400
Last EDR Contact: 06/13/2024
Next Scheduled EDR Contact: 09/23/2024
Data Release Frequency: Varies

FIN ASSURANCE 1: Financial Assurance Information Listing

A listing of financial assurance information for underground storage tank facilities. Financial assurance is intended to ensure that resources are available to pay for the cost of closure, post-closure care, and corrective measures if the owner or operator of a regulated facility is unable or unwilling to pay.

GOVERNMENT RECORDS SEARCHED / DATA CURRENCY TRACKING

Date of Government Version: 04/12/2024
Date Data Arrived at EDR: 04/19/2024
Date Made Active in Reports: 04/22/2024
Number of Days to Update: 3

Source: Department of Environment & Natural Resources
Telephone: 919-733-1322
Last EDR Contact: 04/19/2024
Next Scheduled EDR Contact: 08/12/2024
Data Release Frequency: Quarterly

FIN ASSURANCE 2: Financial Assurance Information Listing

Information for solid waste facilities. Financial assurance is intended to ensure that resources are available to pay for the cost of closure, post-closure care, and corrective measures if the owner or operator of a regulated facility is unable or unwilling to pay.

Date of Government Version: 10/02/2012
Date Data Arrived at EDR: 10/03/2012
Date Made Active in Reports: 10/26/2012
Number of Days to Update: 23

Source: Department of Environmental & Natural Resources
Telephone: 919-508-8496
Last EDR Contact: 06/14/2024
Next Scheduled EDR Contact: 09/30/2024
Data Release Frequency: Varies

FIN ASSURANCE 3: Financial Assurance Information

Hazardous waste financial assurance information.

Date of Government Version: 02/05/2024
Date Data Arrived at EDR: 02/06/2024
Date Made Active in Reports: 04/29/2024
Number of Days to Update: 83

Source: Department of Environment & Natural Resources
Telephone: 919-707-8222
Last EDR Contact: 05/31/2024
Next Scheduled EDR Contact: 09/16/2024
Data Release Frequency: Varies

NPDES: NPDES Facility Location Listing

General information regarding NPDES(National Pollutant Discharge Elimination System) permits.

Date of Government Version: 01/02/2024
Date Data Arrived at EDR: 01/24/2024
Date Made Active in Reports: 04/10/2024
Number of Days to Update: 77

Source: Department of Environment & Natural Resources
Telephone: 919-733-7015
Last EDR Contact: 04/24/2024
Next Scheduled EDR Contact: 08/05/2024
Data Release Frequency: Varies

PCSRP: Petroleum-Contaminated Soil Remediation Permits

To treat petroleum-contaminated soil in order to protect North Carolina's environment and the health of the citizens of North Carolina.

Date of Government Version: 08/18/2022
Date Data Arrived at EDR: 10/03/2022
Date Made Active in Reports: 12/16/2022
Number of Days to Update: 74

Source: Department of Environmental Quality
Telephone: 919-707-8248
Last EDR Contact: 04/04/2024
Next Scheduled EDR Contact: 07/15/2024
Data Release Frequency: Varies

SEPT HAULERS: Permitted Septage Haulers Listing

This list of all active and permitted Septage Land Application Site (SLAS) and Septage Detention and Treatment Facility (SDTF) sites in North Carolina. The purpose of this map is to provide the public and government entities a visual overview of the businesses that manage septage and septage facilities throughout the state.

Date of Government Version: 12/09/2023
Date Data Arrived at EDR: 01/03/2024
Date Made Active in Reports: 03/22/2024
Number of Days to Update: 79

Source: Department of Environmental Quality
Telephone: 919-707-8248
Last EDR Contact: 04/04/2024
Next Scheduled EDR Contact: 07/15/2024
Data Release Frequency: Varies

UIC: Underground Injection Wells Listing

A listing of underground injection wells locations.

GOVERNMENT RECORDS SEARCHED / DATA CURRENCY TRACKING

Date of Government Version: 09/25/2023
Date Data Arrived at EDR: 11/27/2023
Date Made Active in Reports: 02/21/2024
Number of Days to Update: 86

Source: Department of Environment & Natural Resources
Telephone: 919-807-6412
Last EDR Contact: 05/30/2024
Next Scheduled EDR Contact: 09/09/2024
Data Release Frequency: Quarterly

AOP: Animal Operation Permits Listing

This listing includes animal operations that are required to be permitted by the state.

Date of Government Version: 08/29/2023
Date Data Arrived at EDR: 08/31/2023
Date Made Active in Reports: 11/21/2023
Number of Days to Update: 82

Source: Department of Environmental Quality
Telephone: 919-707-9129
Last EDR Contact: 06/06/2024
Next Scheduled EDR Contact: 09/16/2024
Data Release Frequency: Varies

E MANIFEST: Hazardous Waste Electronic Manifest System

EPA established a national system for tracking hazardous waste shipments electronically. This system, known as e-Manifest, will modernize the nation's cradle-to-grave hazardous waste tracking process while saving valuable time, resources, and dollars for industry and states.

Date of Government Version: 07/24/2023
Date Data Arrived at EDR: 04/18/2024
Date Made Active in Reports: 06/06/2024
Number of Days to Update: 49

Source: Environmental Protection Agency
Telephone: 833-501-6826
Last EDR Contact: 06/07/2024
Next Scheduled EDR Contact: 09/30/2024
Data Release Frequency: Varies

UST FINDER RELEASE: UST Finder Releases Database

US EPA's UST Finder data is a national composite of leaking underground storage tanks. This data contains information about, and locations of, leaking underground storage tanks. Data was collected from state sources and standardized into a national profile by EPA's Office of Underground Storage Tanks, Office of Research and Development, and the Association of State and Territorial Solid Waste Management Officials.

Date of Government Version: 06/08/2023
Date Data Arrived at EDR: 10/31/2023
Date Made Active in Reports: 01/18/2024
Number of Days to Update: 79

Source: Environmental Protection Agency
Telephone: 202-564-0394
Last EDR Contact: 05/08/2024
Next Scheduled EDR Contact: 08/19/2024
Data Release Frequency: Semi-Annually

UST FINDER: UST Finder Database

EPA developed UST Finder, a web map application containing a comprehensive, state-sourced national map of underground storage tank (UST) and leaking UST (LUST) data. It provides the attributes and locations of active and closed USTs, UST facilities, and LUST sites from states and from Tribal lands and US territories. UST Finder contains information about proximity of UST facilities and LUST sites to: surface and groundwater public drinking water protection areas; estimated number of private domestic wells and number of people living nearby; and flooding and wildfires.

Date of Government Version: 06/08/2023
Date Data Arrived at EDR: 10/04/2023
Date Made Active in Reports: 01/18/2024
Number of Days to Update: 106

Source: Environmental Protection Agency
Telephone: 202-564-0394
Last EDR Contact: 05/08/2024
Next Scheduled EDR Contact: 08/19/2024
Data Release Frequency: Varies

PFAS PROJECT: NORTHEASTERN UNIVERSITY PFAS PROJECT

The PFAS Contamination Site Tracker records qualitative and quantitative data from each site in a chart, specifically examining discovery, contamination levels, government response, litigation, health impacts, media coverage, and community characteristics. All data presented in the chart were extracted from government websites, such as state health departments or the Environmental Protection Agency, and news articles.

Date of Government Version: 05/19/2023
Date Data Arrived at EDR: 04/05/2024
Date Made Active in Reports: 06/06/2024
Number of Days to Update: 62

Source: Social Science Environmental Health Research Institute
Telephone: N/A
Last EDR Contact: 06/04/2024
Next Scheduled EDR Contact: 09/16/2024
Data Release Frequency: Varies

GOVERNMENT RECORDS SEARCHED / DATA CURRENCY TRACKING

EDR HIGH RISK HISTORICAL RECORDS

EDR Exclusive Records

EDR MGP: EDR Proprietary Manufactured Gas Plants

The EDR Proprietary Manufactured Gas Plant Database includes records of coal gas plants (manufactured gas plants) compiled by EDR's researchers. Manufactured gas sites were used in the United States from the 1800's to 1950's to produce a gas that could be distributed and used as fuel. These plants used whale oil, rosin, coal, or a mixture of coal, oil, and water that also produced a significant amount of waste. Many of the byproducts of the gas production, such as coal tar (oily waste containing volatile and non-volatile chemicals), sludges, oils and other compounds are potentially hazardous to human health and the environment. The byproduct from this process was frequently disposed of directly at the plant site and can remain or spread slowly, serving as a continuous source of soil and groundwater contamination.

Date of Government Version: N/A
Date Data Arrived at EDR: N/A
Date Made Active in Reports: N/A
Number of Days to Update: N/A

Source: EDR, Inc.
Telephone: N/A
Last EDR Contact: N/A
Next Scheduled EDR Contact: N/A
Data Release Frequency: No Update Planned

EDR Hist Auto: EDR Exclusive Historical Auto Stations

EDR has searched selected national collections of business directories and has collected listings of potential gas station/filling station/service station sites that were available to EDR researchers. EDR's review was limited to those categories of sources that might, in EDR's opinion, include gas station/filling station/service station establishments. The categories reviewed included, but were not limited to gas, gas station, gasoline station, filling station, auto, automobile repair, auto service station, service station, etc. This database falls within a category of information EDR classifies as "High Risk Historical Records", or HRHR. EDR's HRHR effort presents unique and sometimes proprietary data about past sites and operations that typically create environmental concerns, but may not show up in current government records searches.

Date of Government Version: N/A
Date Data Arrived at EDR: N/A
Date Made Active in Reports: N/A
Number of Days to Update: N/A

Source: EDR, Inc.
Telephone: N/A
Last EDR Contact: N/A
Next Scheduled EDR Contact: N/A
Data Release Frequency: Varies

EDR Hist Cleaner: EDR Exclusive Historical Cleaners

EDR has searched selected national collections of business directories and has collected listings of potential dry cleaner sites that were available to EDR researchers. EDR's review was limited to those categories of sources that might, in EDR's opinion, include dry cleaning establishments. The categories reviewed included, but were not limited to dry cleaners, cleaners, laundry, laundromat, cleaning/laundry, wash & dry etc. This database falls within a category of information EDR classifies as "High Risk Historical Records", or HRHR. EDR's HRHR effort presents unique and sometimes proprietary data about past sites and operations that typically create environmental concerns, but may not show up in current government records searches.

Date of Government Version: N/A
Date Data Arrived at EDR: N/A
Date Made Active in Reports: N/A
Number of Days to Update: N/A

Source: EDR, Inc.
Telephone: N/A
Last EDR Contact: N/A
Next Scheduled EDR Contact: N/A
Data Release Frequency: Varies

EDR RECOVERED GOVERNMENT ARCHIVES

Exclusive Recovered Govt. Archives

RGA HWS: Recovered Government Archive State Hazardous Waste Facilities List

The EDR Recovered Government Archive State Hazardous Waste database provides a list of SHWS incidents derived from historical databases and includes many records that no longer appear in current government lists. Compiled from Records formerly available from the Department of Environment, Health and Natural Resources in North Carolina.

GOVERNMENT RECORDS SEARCHED / DATA CURRENCY TRACKING

Date of Government Version: N/A
Date Data Arrived at EDR: 07/01/2013
Date Made Active in Reports: 12/24/2013
Number of Days to Update: 176

Source: Department of Environment, Health and Natural Resources
Telephone: N/A
Last EDR Contact: 06/01/2012
Next Scheduled EDR Contact: N/A
Data Release Frequency: Varies

RGA LF: Recovered Government Archive Solid Waste Facilities List

The EDR Recovered Government Archive Landfill database provides a list of landfills derived from historical databases and includes many records that no longer appear in current government lists. Compiled from Records formerly available from the Department of Environment, Health and Natural Resources in North Carolina.

Date of Government Version: N/A
Date Data Arrived at EDR: 07/01/2013
Date Made Active in Reports: 01/13/2014
Number of Days to Update: 196

Source: Department of Environment, Health and Natural Resources
Telephone: N/A
Last EDR Contact: 06/01/2012
Next Scheduled EDR Contact: N/A
Data Release Frequency: Varies

RGA LUST: Recovered Government Archive Leaking Underground Storage Tank

The EDR Recovered Government Archive Leaking Underground Storage Tank database provides a list of LUST incidents derived from historical databases and includes many records that no longer appear in current government lists. Compiled from Records formerly available from the Department of Environment, Health and Natural Resources in North Carolina.

Date of Government Version: N/A
Date Data Arrived at EDR: 07/01/2013
Date Made Active in Reports: 12/20/2013
Number of Days to Update: 172

Source: Department of Environment, Health and Natural Resources
Telephone: N/A
Last EDR Contact: 06/01/2012
Next Scheduled EDR Contact: N/A
Data Release Frequency: Varies

OTHER DATABASE(S)

Depending on the geographic area covered by this report, the data provided in these specialty databases may or may not be complete. For example, the existence of wetlands information data in a specific report does not mean that all wetlands in the area covered by the report are included. Moreover, the absence of any reported wetlands information does not necessarily mean that wetlands do not exist in the area covered by the report.

CT MANIFEST: Hazardous Waste Manifest Data

Facility and manifest data. Manifest is a document that lists and tracks hazardous waste from the generator through transporters to a tsd facility.

Date of Government Version: 02/05/2024
Date Data Arrived at EDR: 02/06/2024
Date Made Active in Reports: 04/25/2024
Number of Days to Update: 79

Source: Department of Energy & Environmental Protection
Telephone: 860-424-3375
Last EDR Contact: 05/07/2024
Next Scheduled EDR Contact: 08/19/2024
Data Release Frequency: No Update Planned

NJ MANIFEST: Manifest Information

Hazardous waste manifest information.

Date of Government Version: 12/31/2018
Date Data Arrived at EDR: 04/10/2019
Date Made Active in Reports: 05/16/2019
Number of Days to Update: 36

Source: Department of Environmental Protection
Telephone: N/A
Last EDR Contact: 03/29/2024
Next Scheduled EDR Contact: 07/15/2024
Data Release Frequency: Annually

NY MANIFEST: Facility and Manifest Data

Manifest is a document that lists and tracks hazardous waste from the generator through transporters to a TSD facility.

GOVERNMENT RECORDS SEARCHED / DATA CURRENCY TRACKING

Date of Government Version: 12/31/2019
Date Data Arrived at EDR: 11/30/2023
Date Made Active in Reports: 12/01/2023
Number of Days to Update: 1

Source: Department of Environmental Conservation
Telephone: 518-402-8651
Last EDR Contact: 04/25/2024
Next Scheduled EDR Contact: 08/05/2024
Data Release Frequency: Quarterly

PA MANIFEST: Manifest Information

Hazardous waste manifest information.

Date of Government Version: 06/30/2018
Date Data Arrived at EDR: 07/19/2019
Date Made Active in Reports: 09/10/2019
Number of Days to Update: 53

Source: Department of Environmental Protection
Telephone: 717-783-8990
Last EDR Contact: 04/08/2024
Next Scheduled EDR Contact: 07/22/2024
Data Release Frequency: Annually

RI MANIFEST: Manifest information

Hazardous waste manifest information

Date of Government Version: 12/31/2020
Date Data Arrived at EDR: 11/30/2021
Date Made Active in Reports: 02/18/2022
Number of Days to Update: 80

Source: Department of Environmental Management
Telephone: 401-222-2797
Last EDR Contact: 05/13/2024
Next Scheduled EDR Contact: 08/26/2024
Data Release Frequency: Annually

WI MANIFEST: Manifest Information

Hazardous waste manifest information.

Date of Government Version: 05/31/2018
Date Data Arrived at EDR: 06/19/2019
Date Made Active in Reports: 09/03/2019
Number of Days to Update: 76

Source: Department of Natural Resources
Telephone: N/A
Last EDR Contact: 06/03/2024
Next Scheduled EDR Contact: 09/16/2024
Data Release Frequency: Annually

Oil/Gas Pipelines

Source: Endeavor Business Media

Petroleum Bundle (Crude Oil, Refined Products, Petrochemicals, Gas Liquids (LPG/NGL), and Specialty Gases (Miscellaneous)) N = Natural Gas Bundle (Natural Gas, Gas Liquids (LPG/NGL), and Specialty Gases (Miscellaneous)). This map includes information copyrighted by Endeavor Business Media. This information is provided on a best effort basis and Endeavor Business Media does not guarantee its accuracy nor warrant its fitness for any particular purpose. Such information has been reprinted with the permission of Endeavor Business Media.

Electric Power Transmission Line Data

Source: Endeavor Business Media

This map includes information copyrighted by Endeavor Business Media. This information is provided on a best effort basis and Endeavor Business Media does not guarantee its accuracy nor warrant its fitness for any particular purpose. Such information has been reprinted with the permission of Endeavor Business Media.

Sensitive Receptors: There are individuals deemed sensitive receptors due to their fragile immune systems and special sensitivity to environmental discharges. These sensitive receptors typically include the elderly, the sick, and children. While the location of all sensitive receptors cannot be determined, EDR indicates those buildings and facilities - schools, daycares, hospitals, medical centers, and nursing homes - where individuals who are sensitive receptors are likely to be located.

AHA Hospitals:

Source: American Hospital Association, Inc.

Telephone: 312-280-5991

The database includes a listing of hospitals based on the American Hospital Association's annual survey of hospitals.

Medical Centers: Provider of Services Listing

Source: Centers for Medicare & Medicaid Services

Telephone: 410-786-3000

A listing of hospitals with Medicare provider number, produced by Centers of Medicare & Medicaid Services, a federal agency within the U.S. Department of Health and Human Services.

GOVERNMENT RECORDS SEARCHED / DATA CURRENCY TRACKING

Nursing Homes

Source: National Institutes of Health

Telephone: 301-594-6248

Information on Medicare and Medicaid certified nursing homes in the United States.

Public Schools

Source: National Center for Education Statistics

Telephone: 202-502-7300

The National Center for Education Statistics' primary database on elementary and secondary public education in the United States. It is a comprehensive, annual, national statistical database of all public elementary and secondary schools and school districts, which contains data that are comparable across all states.

Private Schools

Source: National Center for Education Statistics

Telephone: 202-502-7300

The National Center for Education Statistics' primary database on private school locations in the United States.

Daycare Centers: Child Care Facility List

Source: Department of Health & Human Services

Telephone: 919-662-4499

Flood Zone Data: This data was obtained from the Federal Emergency Management Agency (FEMA). It depicts 100-year and 500-year flood zones as defined by FEMA. It includes the National Flood Hazard Layer (NFHL) which incorporates Flood Insurance Rate Map (FIRM) data and Q3 data from FEMA in areas not covered by NFHL.

Source: FEMA

Telephone: 877-336-2627

Date of Government Version: 2003, 2015

NWI: National Wetlands Inventory. This data, available in select counties across the country, was obtained by EDR in 2002, 2005, 2010 and 2015 from the U.S. Fish and Wildlife Service.

State Wetlands Data: Wetland Inventory

Source: US Fish & Wildlife Service

Telephone: 703-358-2171

Current USGS 7.5 Minute Topographic Map

Source: U.S. Geological Survey

STREET AND ADDRESS INFORMATION

© 2015 TomTom North America, Inc. All rights reserved. This material is proprietary and the subject of copyright protection and other intellectual property rights owned by or licensed to Tele Atlas North America, Inc. The use of this material is subject to the terms of a license agreement. You will be held liable for any unauthorized copying or disclosure of this material.

GEOCHECK® - PHYSICAL SETTING SOURCE ADDENDUM

TARGET PROPERTY ADDRESS

MUD CREEK PROPERTY
508 S GROVE ST
HENDERSONVILLE, NC 28792

TARGET PROPERTY COORDINATES

Latitude (North):	35.312934 - 35° 18' 46.56"
Longitude (West):	82.454348 - 82° 27' 15.65"
Universal Transverse Mercator:	Zone 17
UTM X (Meters):	367787.8
UTM Y (Meters):	3908518.8
Elevation:	2080 ft. above sea level

USGS TOPOGRAPHIC MAP

Target Property Map:	50022436 HENDERSONVILLE, NC
Version Date:	2022

EDR's GeoCheck Physical Setting Source Addendum is provided to assist the environmental professional in forming an opinion about the impact of potential contaminant migration.

Assessment of the impact of contaminant migration generally has two principle investigative components:

1. Groundwater flow direction, and
2. Groundwater flow velocity.

Groundwater flow direction may be impacted by surface topography, hydrology, hydrogeology, characteristics of the soil, and nearby wells. Groundwater flow velocity is generally impacted by the nature of the geologic strata.

GEOCHECK® - PHYSICAL SETTING SOURCE SUMMARY

GROUNDWATER FLOW DIRECTION INFORMATION

Groundwater flow direction for a particular site is best determined by a qualified environmental professional using site-specific well data. If such data is not reasonably ascertainable, it may be necessary to rely on other sources of information, such as surface topographic information, hydrologic information, hydrogeologic data collected on nearby properties, and regional groundwater flow information (from deep aquifers).


TOPOGRAPHIC INFORMATION

Surface topography may be indicative of the direction of surficial groundwater flow. This information can be used to assist the environmental professional in forming an opinion about the impact of nearby contaminated properties or, should contamination exist on the target property, what downgradient sites might be impacted.

TARGET PROPERTY TOPOGRAPHY

General Topographic Gradient: General SE

SURROUNDING TOPOGRAPHY: ELEVATION PROFILES

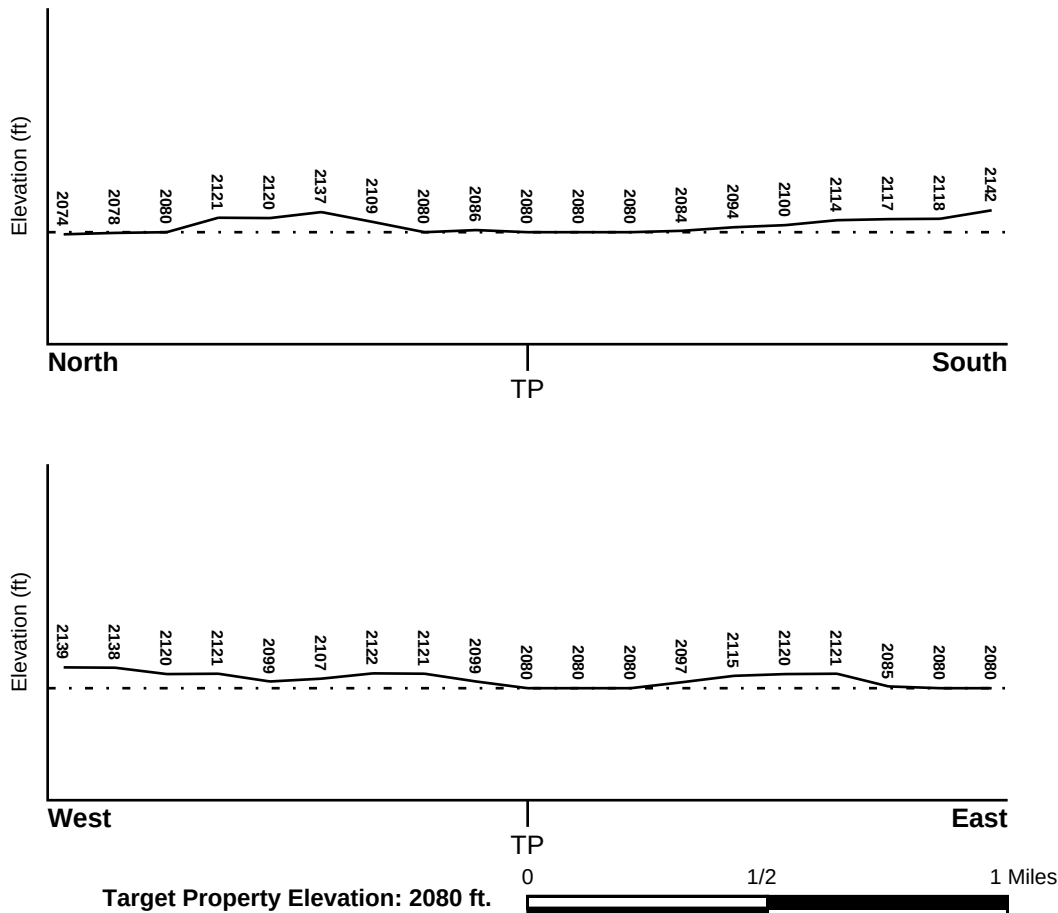

Source: Topography has been determined from the USGS 7.5' Digital Elevation Model and should be evaluated on a relative (not an absolute) basis. Relative elevation information between sites of close proximity should be field verified.

GEOCHECK® - PHYSICAL SETTING SOURCE SUMMARY

HYDROLOGIC INFORMATION

Surface water can act as a hydrologic barrier to groundwater flow. Such hydrologic information can be used to assist the environmental professional in forming an opinion about the impact of nearby contaminated properties or, should contamination exist on the target property, what downgradient sites might be impacted.

Refer to the Physical Setting Source Map following this summary for hydrologic information (major waterways and bodies of water).

FEMA FLOOD ZONE

<u>Flood Plain Panel at Target Property</u>	<u>FEMA Source Type</u>
3700956800J	FEMA FIRM Flood data
<u>Additional Panels in search area:</u>	<u>FEMA Source Type</u>
3700957900J	FEMA FIRM Flood data
3700956900J	FEMA FIRM Flood data
3700957800J	FEMA FIRM Flood data

NATIONAL WETLAND INVENTORY

<u>NWI Quad at Target Property</u>	<u>NWI Electronic Data Coverage</u>
HENDERSONVILLE	YES - refer to the Overview Map and Detail Map

HYDROGEOLOGIC INFORMATION

Hydrogeologic information obtained by installation of wells on a specific site can often be an indicator of groundwater flow direction in the immediate area. Such hydrogeologic information can be used to assist the environmental professional in forming an opinion about the impact of nearby contaminated properties or, should contamination exist on the target property, what downgradient sites might be impacted.

AQUIFLOW®

Search Radius: 1.000 Mile.

EDR has developed the AQUIFLOW Information System to provide data on the general direction of groundwater flow at specific points. EDR has reviewed reports submitted by environmental professionals to regulatory authorities at select sites and has extracted the date of the report, groundwater flow direction as determined hydrogeologically, and the depth to water table.

<u>MAP ID</u>	<u>LOCATION FROM TP</u>	<u>GENERAL DIRECTION GROUNDWATER FLOW</u>
Not Reported		

GEOCHECK® - PHYSICAL SETTING SOURCE SUMMARY

GROUNDWATER FLOW VELOCITY INFORMATION

Groundwater flow velocity information for a particular site is best determined by a qualified environmental professional using site specific geologic and soil strata data. If such data are not reasonably ascertainable, it may be necessary to rely on other sources of information, including geologic age identification, rock stratigraphic unit and soil characteristics data collected on nearby properties and regional soil information. In general, contaminant plumes move more quickly through sandy-gravelly types of soils than silty-clayey types of soils.

GEOLOGIC INFORMATION IN GENERAL AREA OF TARGET PROPERTY

Geologic information can be used by the environmental professional in forming an opinion about the relative speed at which contaminant migration may be occurring.

ROCK STRATIGRAPHIC UNIT

Era: Paleozoic
System: Mississippian
Series: felsic orthogneiss(=granite gneiss)
Code: mm4 (*decoded above as Era, System & Series*)

GEOLOGIC AGE IDENTIFICATION

Category: Metamorphic Rocks

Geologic Age and Rock Stratigraphic Unit Source: P.G. Schruben, R.E. Arndt and W.J. Bawiec, Geology of the Conterminous U.S. at 1:2,500,000 Scale - a digital representation of the 1974 P.B. King and H.M. Beikman Map, USGS Digital Data Series DDS - 11 (1994).

DOMINANT SOIL COMPOSITION IN GENERAL AREA OF TARGET PROPERTY

The U.S. Department of Agriculture's (USDA) Soil Conservation Service (SCS) leads the National Cooperative Soil Survey (NCSS) and is responsible for collecting, storing, maintaining and distributing soil survey information for privately owned lands in the United States. A soil map in a soil survey is a representation of soil patterns in a landscape. Soil maps for STATSGO are compiled by generalizing more detailed (SSURGO) soil survey maps. The following information is based on Soil Conservation Service STATSGO data.

Soil Component Name: BRADDOCK

Soil Surface Texture: loam

Hydrologic Group: Class B - Moderate infiltration rates. Deep and moderately deep, moderately well and well drained soils with moderately coarse textures.

Soil Drainage Class: Well drained. Soils have intermediate water holding capacity. Depth to water table is more than 6 feet.

Hydric Status: Soil does not meet the requirements for a hydric soil.

Corrosion Potential - Uncoated Steel: HIGH

Depth to Bedrock Min: > 60 inches

Depth to Bedrock Max: > 60 inches

GEOCHECK® - PHYSICAL SETTING SOURCE SUMMARY

Soil Layer Information							
Layer	Boundary		Soil Texture Class	Classification		Permeability Rate (in/hr)	Soil Reaction (pH)
	Upper	Lower		AASHTO Group	Unified Soil		
1	0 inches	9 inches	loam	Granular materials (35 pct. or less passing No. 200), Silty, or Clayey Gravel and Sand.	FINE-GRAINED SOILS, Silts and Clays (liquid limit less than 50%), Lean Clay	Max: 6.00 Min: 0.60	Max: 5.50 Min: 3.60
2	9 inches	48 inches	clay loam	Silt-Clay Materials (more than 35 pct. passing No. 200), Clayey Soils.	FINE-GRAINED SOILS, Silts and Clays (liquid limit 50% or more), Fat Clay.	Max: 2.00 Min: 0.60	Max: 5.50 Min: 3.60
3	48 inches	85 inches	loam	Granular materials (35 pct. or less passing No. 200), Silty, or Clayey Gravel and Sand.	COARSE-GRAINED SOILS, Sands, Sands with fines, Clayey sand.	Max: 6.00 Min: 0.60	Max: 5.50 Min: 3.60

OTHER SOIL TYPES IN AREA

Based on Soil Conservation Service STATSGO data, the following additional subordinant soil types may appear within the general area of target property.

Soil Surface Textures: gravelly - loam

Surficial Soil Types: gravelly - loam

Shallow Soil Types: loam

Deeper Soil Types: sandy loam
very gravelly - loam
fine sandy loam
stratified

LOCAL / REGIONAL WATER AGENCY RECORDS

EDR Local/Regional Water Agency records provide water well information to assist the environmental professional in assessing sources that may impact ground water flow direction, and in forming an opinion about the impact of contaminant migration on nearby drinking water wells.

GEOCHECK® - PHYSICAL SETTING SOURCE SUMMARY

WELL SEARCH DISTANCE INFORMATION

<u>DATABASE</u>	<u>SEARCH DISTANCE (miles)</u>
Federal USGS	1.000
Federal FRDS PWS	Nearest PWS within 1 mile
State Database	1.000

FEDERAL USGS WELL INFORMATION

<u>MAP ID</u>	<u>WELL ID</u>	<u>LOCATION FROM TP</u>
No Wells Found		

FEDERAL FRDS PUBLIC WATER SUPPLY SYSTEM INFORMATION

<u>MAP ID</u>	<u>WELL ID</u>	<u>LOCATION FROM TP</u>
1	NC0145415	1/2 - 1 Mile NW


Note: PWS System location is not always the same as well location.

STATE DATABASE WELL INFORMATION

<u>MAP ID</u>	<u>WELL ID</u>	<u>LOCATION FROM TP</u>
No Wells Found		

OTHER STATE DATABASE INFORMATION

PHYSICAL SETTING SOURCE MAP - 7685591.2s

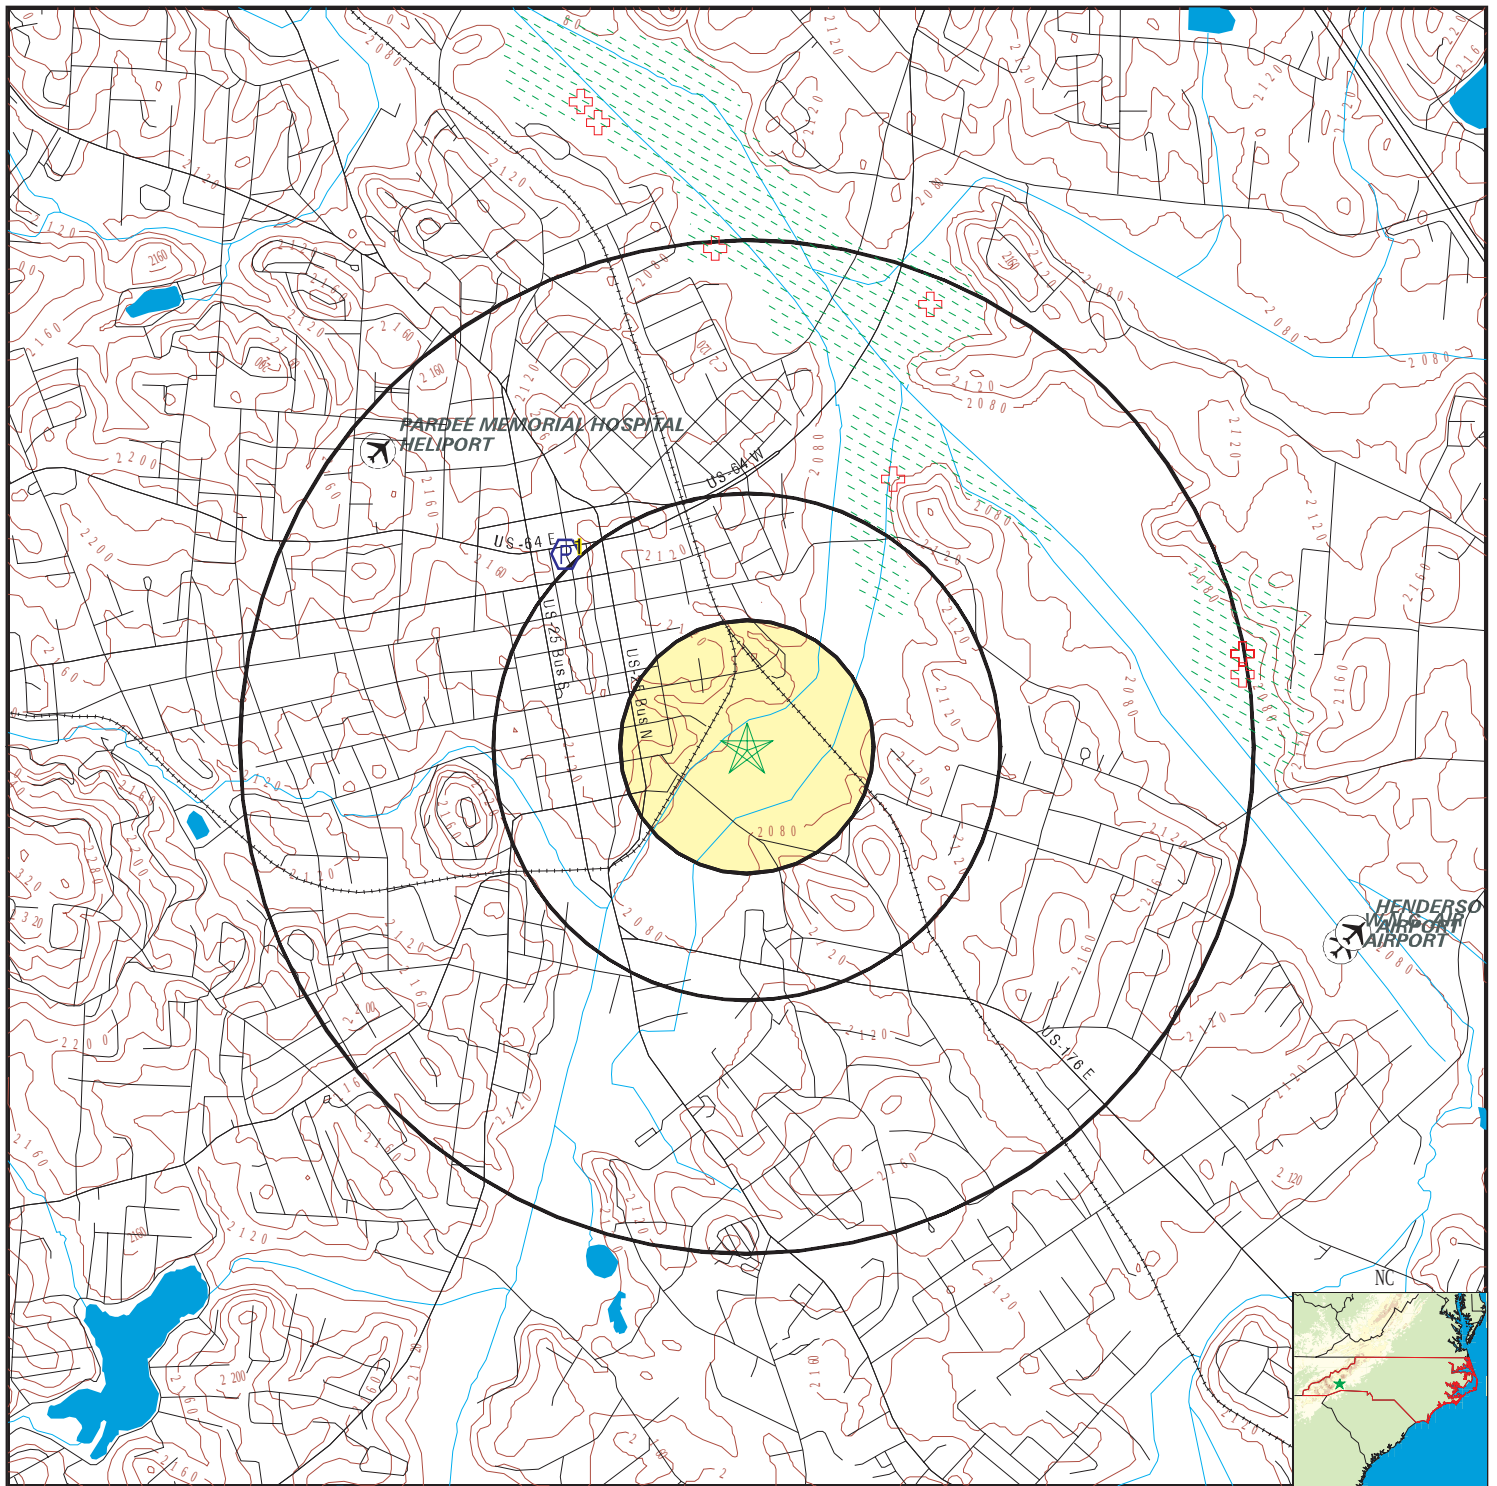

- | | | |
|--|--|---------------------------|
| County Boundary | Groundwater Flow Direction | Wildlife Areas |
| Major Roads | Indeterminate Groundwater Flow at Location | Natural Areas |
| Contour Lines | Groundwater Flow Varies at Location | Rare & Endangered Species |
| Airports | | |
| Earthquake epicenter, Richter 5 or greater | | |
| Water Wells | | |
| Public Water Supply Wells | | |
| Cluster of Multiple Icons | | |

SITE NAME: Mud Creek Property
 ADDRESS: 508 S Grove St
 HENDERSONVILLE NC 28792
 LAT/LONG: 35.312934 / 82.454348

CLIENT: S&ME
 CONTACT: Wendy Johnson
 INQUIRY #: 7685591.2s
 DATE: June 18, 2024 7:10 pm

GEOCHECK® - PHYSICAL SETTING SOURCE MAP FINDINGS

Map ID
Direction
Distance
Elevation

Database EDR ID Number

1
NW
1/2 - 1 Mile
Higher

FRDS PWS NC0145415

Epa region:	04	State:	NC
Pwsid:	NC0145415	Pwsname:	CAMP JUDEA
Cityserved:	Not Reported	Stateserved:	NC
Ziperved:	Not Reported	Fipscounty:	37089
Status:	Active	Retpopsrvd:	250
Pwssvconn:	33	Psource longname:	Groundwater
Pwstype:	TNCWS	Owner:	Private
Contact:	ROSENBERG, TOM	Contactorgname:	ROSENBERG, TOM
Contactphone:	404-634-7883	Contactaddress1:	2700 NE EXPRESSWAY, C-500
Contactaddress2:	Not Reported	Contactcity:	ATLANTA
Contactstate:	GA	Contactzip:	30345
Pwsactivitycode:	A		
Pwsid:	NC0145415	Facid:	71221
Facname:	TREATMENT_PLT_WELL 1	Factype:	Treatment_plant
Facactivitycode:	A	Trtobjective:	disinfection
Trtprocess:	hypochlorination, post	Factypecode:	TP
Pwsid:	NC0145415	Facid:	71650
Facname:	TREATMENT_PLT_WELL 2	Factype:	Treatment_plant
Facactivitycode:	A	Trtobjective:	disinfection
Trtprocess:	hypochlorination, post	Factypecode:	TP
PWS ID:	NC0145415	PWS type:	System Owner/Responsible Party
PWS name:	CAMP JUDEA	PWS address:	Not Reported
PWS city:	HENDERSONVILLE	PWS state:	NC
PWS zip:	28739	PWS ID:	NC0145415
PWS type:	System Owner/Responsible Party		
PWS name:	CAMP JUDEA	PWS address:	Not Reported
PWS city:	HENDERSONVILLE	PWS state:	NC
PWS zip:	28739	PWS ID:	NC0145415
Activity status:	Active	Date system activated:	7706
Date system deactivated:	Not Reported	Retail population:	00000500
System name:	CAMP JUDEA	System address:	Not Reported
System city:	HENDERSONVILLE	System state:	NC
System zip:	28739		
County FIPS:	045	City served:	HENDERSONVILLE
Population served:	101 - 500 Persons	Treatment:	Untreated
Latitude:	352230	Longitude:	0822145
Latitude:	351906	Longitude:	0822739
Latitude:	352230	Longitude:	0822145

GEOCHECK® - PHYSICAL SETTING SOURCE MAP FINDINGS

Map ID
Direction
Distance

Database EDR ID Number

Elclass:	P	Precision1:	NC_NHEO	NC50000752
Eostat:	X	Gisid:	M	
Edr id:	NC50000752		101539	

Elclass:	P	Precision1:	NC_NHEO	NC50001050
Eostat:	E	Gisid:	S	
Edr id:	NC50001050		41452	

Elclass:	C	Precision1:	NC_NHEO	NC50001257
Eostat:	E	Gisid:	S	
Edr id:	NC50001257		272011	

Elclass:	C	Precision1:	NC_NHEO	NC50006880
Eostat:	E	Gisid:	S	
Edr id:	NC50006880		351690	

Elclass:	C	Precision1:	NC_NHEO	NC50009247
Eostat:	E	Gisid:	S	
Edr id:	NC50009247		183080	

Elclass:	P	Precision1:	NC_NHEO	NC50011362
Eostat:	X	Gisid:	M	
Edr id:	NC50011362		31542	

Elclass:	P	Precision1:	NC_NHEO	NC50014630
Eostat:	E	Gisid:	S	
Edr id:	NC50014630		82242	

GEOCHECK® - PHYSICAL SETTING SOURCE MAP FINDINGS

Map ID
Direction
Distance

Database EDR ID Number

Elclass:	C	Precision1:	NC_NHEO	NC50014952
Eostat:	E	Gisid:	S	
Edr id:	NC50014952		122321	

Elclass:	P	Precision1:	NC_NHEO	NC50017350
Eostat:	E	Gisid:	S	
Edr id:	NC50017350		62820	

Elclass:	C	Precision1:	NC_NHEO	NC50019319
Eostat:	E	Gisid:	S	
Edr id:	NC50019319		183080	

Acres:	154.7	Sitename:	NC_SNHA	NC10000674
Quality type:	Not Reported	Sig:	MUD CREEK BRIDGE AND EUBANK SWAMP RE	
Site id:	674	Edr id:	C	
			NC10000674	

Acres:	42.78	Sitename:	NC_SNHA	NC10000683
Quality type:	Not Reported	Sig:	JACKSON PARK WETLANDS	
Site id:	683	Edr id:	C	
			NC10000683	

Acres:	46.94	Sitename:	NC_SNHA	NC10000691
Quality type:	Not Reported	Sig:	BAT FORK BOG	
Site id:	691	Edr id:	B	
			NC10000691	

GEOCHECK® - PHYSICAL SETTING SOURCE MAP FINDINGS

RADON

AREA RADON INFORMATION

State Database: NC Radon

Radon Test Results

Num Results	Avg pCi/L	Min pCi/L	Max pCi/L
6	4.90	1	8.8
269	5.23	0.5	9.4
4	7.25	13.8	9.2

Federal EPA Radon Zone for HENDERSON County: 1

Note: Zone 1 indoor average level > 4 pCi/L.
: Zone 2 indoor average level >= 2 pCi/L and <= 4 pCi/L.
: Zone 3 indoor average level < 2 pCi/L.

Federal Area Radon Information for Zip Code: 28792

Number of sites tested: 5

Area	Average Activity	% <4 pCi/L	% 4-20 pCi/L	% >20 pCi/L
Living Area - 1st Floor	4.240 pCi/L	40%	60%	0%
Living Area - 2nd Floor	Not Reported	Not Reported	Not Reported	Not Reported
Basement	4.825 pCi/L	50%	50%	0%

PHYSICAL SETTING SOURCE RECORDS SEARCHED

TOPOGRAPHIC INFORMATION

USGS 7.5' Digital Elevation Model (DEM)

Source: United States Geologic Survey

EDR acquired the USGS 7.5' Digital Elevation Model in 2002 and updated it in 2006. The 7.5 minute DEM corresponds to the USGS 1:24,000- and 1:25,000-scale topographic quadrangle maps. The DEM provides elevation data with consistent elevation units and projection.

Current USGS 7.5 Minute Topographic Map

Source: U.S. Geological Survey

HYDROLOGIC INFORMATION

Flood Zone Data: This data was obtained from the Federal Emergency Management Agency (FEMA). It depicts 100-year and 500-year flood zones as defined by FEMA. It includes the National Flood Hazard Layer (NFHL) which incorporates Flood Insurance Rate Map (FIRM) data and Q3 data from FEMA in areas not covered by NFHL.

Source: FEMA

Telephone: 877-336-2627

Date of Government Version: 2003, 2015

NWI: National Wetlands Inventory. This data, available in select counties across the country, was obtained by EDR in 2002, 2005, 2010 and 2015 from the U.S. Fish and Wildlife Service.

State Wetlands Data: Wetland Inventory

Source: US Fish & Wildlife Service

Telephone: 703-358-2171

HYDROGEOLOGIC INFORMATION

AQUIFLOW^R Information System

Source: EDR proprietary database of groundwater flow information

EDR has developed the AQUIFLOW Information System (AIS) to provide data on the general direction of groundwater flow at specific points. EDR has reviewed reports submitted to regulatory authorities at select sites and has extracted the date of the report, hydrogeologically determined groundwater flow direction and depth to water table information.

GEOLOGIC INFORMATION

Geologic Age and Rock Stratigraphic Unit

Source: P.G. Schruben, R.E. Arndt and W.J. Bawiec, Geology of the Conterminous U.S. at 1:2,500,000 Scale - A digital representation of the 1974 P.B. King and H.M. Beikman Map, USGS Digital Data Series DDS - 11 (1994).

STATSGO: State Soil Geographic Database

Source: Department of Agriculture, Natural Resources Conservation Service (NRCS)

The U.S. Department of Agriculture's (USDA) Natural Resources Conservation Service (NRCS) leads the national Conservation Soil Survey (NCSS) and is responsible for collecting, storing, maintaining and distributing soil survey information for privately owned lands in the United States. A soil map in a soil survey is a representation of soil patterns in a landscape. Soil maps for STATSGO are compiled by generalizing more detailed (SSURGO) soil survey maps.

SSURGO: Soil Survey Geographic Database

Source: Department of Agriculture, Natural Resources Conservation Service (NRCS)

Telephone: 800-672-5559

SSURGO is the most detailed level of mapping done by the Natural Resources Conservation Service, mapping scales generally range from 1:12,000 to 1:63,360. Field mapping methods using national standards are used to construct the soil maps in the Soil Survey Geographic (SSURGO) database. SSURGO digitizing duplicates the original soil survey maps. This level of mapping is designed for use by landowners, townships and county natural resource planning and management.

PHYSICAL SETTING SOURCE RECORDS SEARCHED

LOCAL / REGIONAL WATER AGENCY RECORDS

FEDERAL WATER WELLS

PWS: Public Water Systems

Source: EPA/Office of Drinking Water

Telephone: 202-564-3750

Public Water System data from the Federal Reporting Data System. A PWS is any water system which provides water to at least 25 people for at least 60 days annually. PWSs provide water from wells, rivers and other sources.

PWS ENF: Public Water Systems Violation and Enforcement Data

Source: EPA/Office of Drinking Water

Telephone: 202-564-3750

Violation and Enforcement data for Public Water Systems from the Safe Drinking Water Information System (SDWIS) after August 1995. Prior to August 1995, the data came from the Federal Reporting Data System (FRDS).

USGS Water Wells: USGS National Water Inventory System (NWIS)

This database contains descriptive information on sites where the USGS collects or has collected data on surface water and/or groundwater. The groundwater data includes information on wells, springs, and other sources of groundwater.

STATE RECORDS

North Carolina Public Water Supply Wells

Source: Department of Environmental Health

Telephone: 919-715-3243

OTHER STATE DATABASE INFORMATION

North Carolina Wildlife Resources/Game Lands

Source: Center for Geographic Information and Analysis

Telephone: 919-733-2090

All publicly owned game lands managed by the North Carolina Wildlife Resources Commission and as listed in Hunting and Fishing Maps.

NC Natural Heritage Sites: Natural Heritage Element Occurrence Sites

Source: Natural Heritage Occurrence Sites Center for Geographic Information and Analysis

Telephone: 919-733-2090

A point coverage identifying locations of rare and endangered species, occurrences of exemplary or unique natural ecosystems (terrestrial or aquatic), and special animal habitats (e.g., colonial waterbird nesting sites).

NC Natural Areas: Significant Natural Heritage Areas

Source: Center for Geographic Information and Analysis

Telephone: 919-733-2090

A polygon coverage identifying sites (terrestrial or aquatic) that have particular biodiversity significance.

A site's significance may be due to the presence of rare species, rare or high quality natural communities, or other important ecological features.

RADON

State Database: NC Radon

Source: Department of Environment & Natural Resources

Telephone: 919-733-4984

Radon Statistical and Non Statistical Data

Area Radon Information

Source: USGS

Telephone: 703-356-4020

The National Radon Database has been developed by the U.S. Environmental Protection Agency (USEPA) and is a compilation of the EPA/State Residential Radon Survey and the National Residential Radon Survey. The study covers the years 1986 - 1992. Where necessary data has been supplemented by information collected at private sources such as universities and research institutions.

PHYSICAL SETTING SOURCE RECORDS SEARCHED

EPA Radon Zones

Source: EPA

Telephone: 703-356-4020

Sections 307 & 309 of IRRA directed EPA to list and identify areas of U.S. with the potential for elevated indoor radon levels.

OTHER

Airport Landing Facilities: Private and public use landing facilities

Source: Federal Aviation Administration, 800-457-6656

Epicenters: World earthquake epicenters, Richter 5 or greater


Source: Department of Commerce, National Oceanic and Atmospheric Administration

Earthquake Fault Lines: The fault lines displayed on EDR's Topographic map are digitized quaternary faultlines, prepared in 1975 by the United State Geological Survey

STREET AND ADDRESS INFORMATION

© 2015 TomTom North America, Inc. All rights reserved. This material is proprietary and the subject of copyright protection and other intellectual property rights owned by or licensed to Tele Atlas North America, Inc. The use of this material is subject to the terms of a license agreement. You will be held liable for any unauthorized copying or disclosure of this material.

Appendix III – Historical Research Documentation

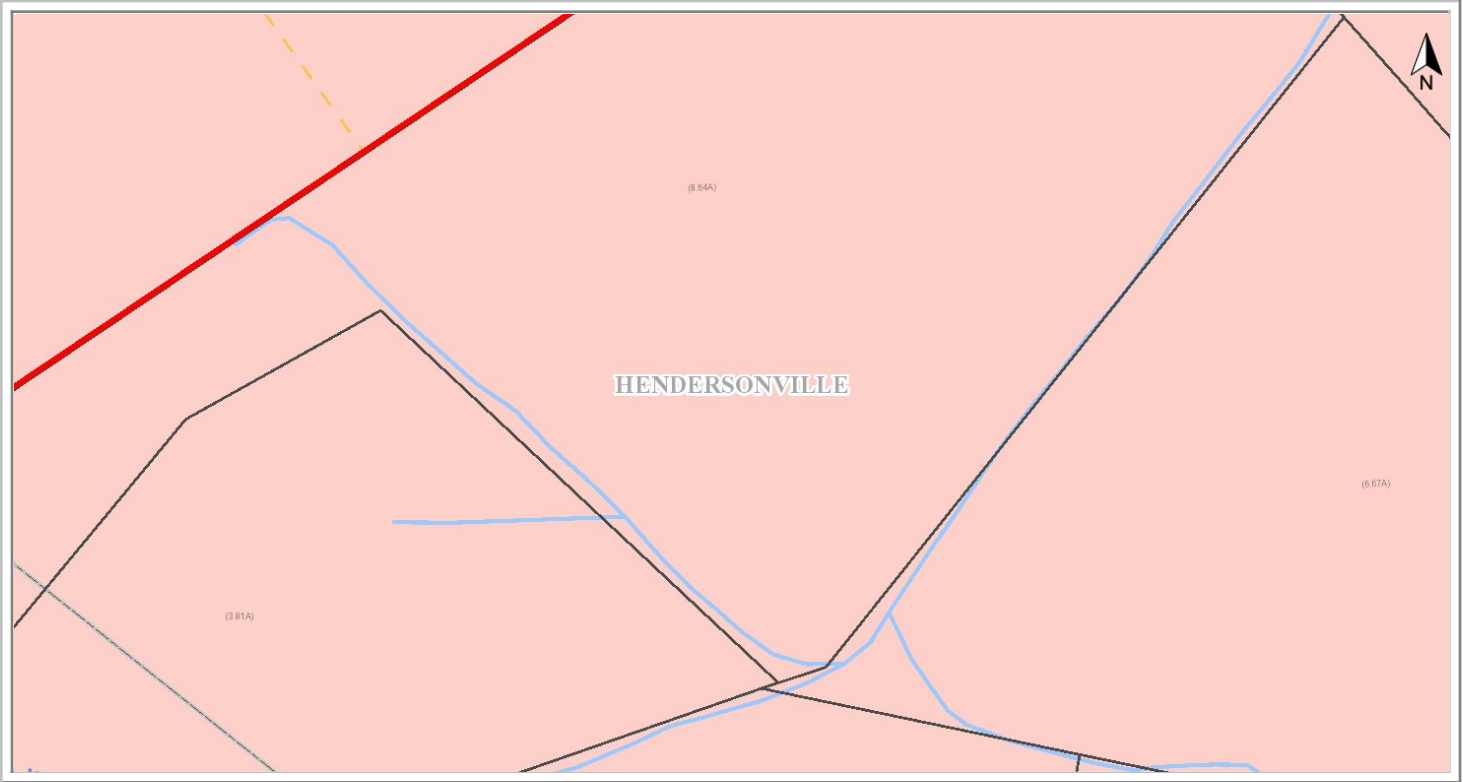

WARNING: THIS IS NOT A SURVEY

Parcel Information


REID:	9904320	Pin:	9568966774
Listed to:	SCOTT, GEORGE R.;SCOTT, JACK MOSES	Neighborhood:	SOUTH GROVE TO 176
Mailing Address:	525 S GROVE ST	Township:	Hendersonville
Mailing City, State, Zip:	HENDERSONVILLE, NC 28792	Municipality:	HENDERSONVILLE
Physical Address:	508 S GROVE ST	Tax District:	
Deed:	003904/00050	Plat:	Not Available
Date Recorded:	2022-04-26 11:21:00.0	Elementary School District:	BRUCE DRYSDALE
Revenue Stamps:	400	Middle School District:	HENDERSONVILLE MIDDLE
County Zoning:	Cities	High School District:	HENDERSONVILLE HIGH
Property Description:	SR1764 ON OLD SPART HWY	Soil:	
Map Sheet:	9568.12	Voting Precinct:	Hendersonville 2
Assessed Acreage:	9.56000000	Commissioner District	2
Building Value:	\$80,300.00	Agricultural District	None Found
Land Value:	\$134,600.00	North Carolina House District	117
Value To Be Billed:	\$214,900.00	U.S. House District	11
North Carolina Senate District	48	Flood Zone:	Floodway Areas in Zone AE



Henderson County
Geographic Information Systems (GIS)
200 North Grove Street
Hendersonville, NC 28792
P: (828) 698-5124
F: (828) 698-5122

THIS IS NOT A SURVEY.

All information or data provided, whether subscribed, purchased or otherwise distributed, whether in hard copy or digital media, shall be at the user's own risk. Henderson County makes no warranties or guarantees, including the warranties of merchantability or of fitness for a particular purpose. Map data is not appropriate for, and is not to be used as, a geodetic, legal, or engineering base system. The data is not intended as a substitute for surveyed locations such as can be determined by a registered Public Land Surveyor, and does not meet the minimum accuracy standards of a Land Information System/Geographic Information System Survey in North Carolina (21 NCAC 56.1608).

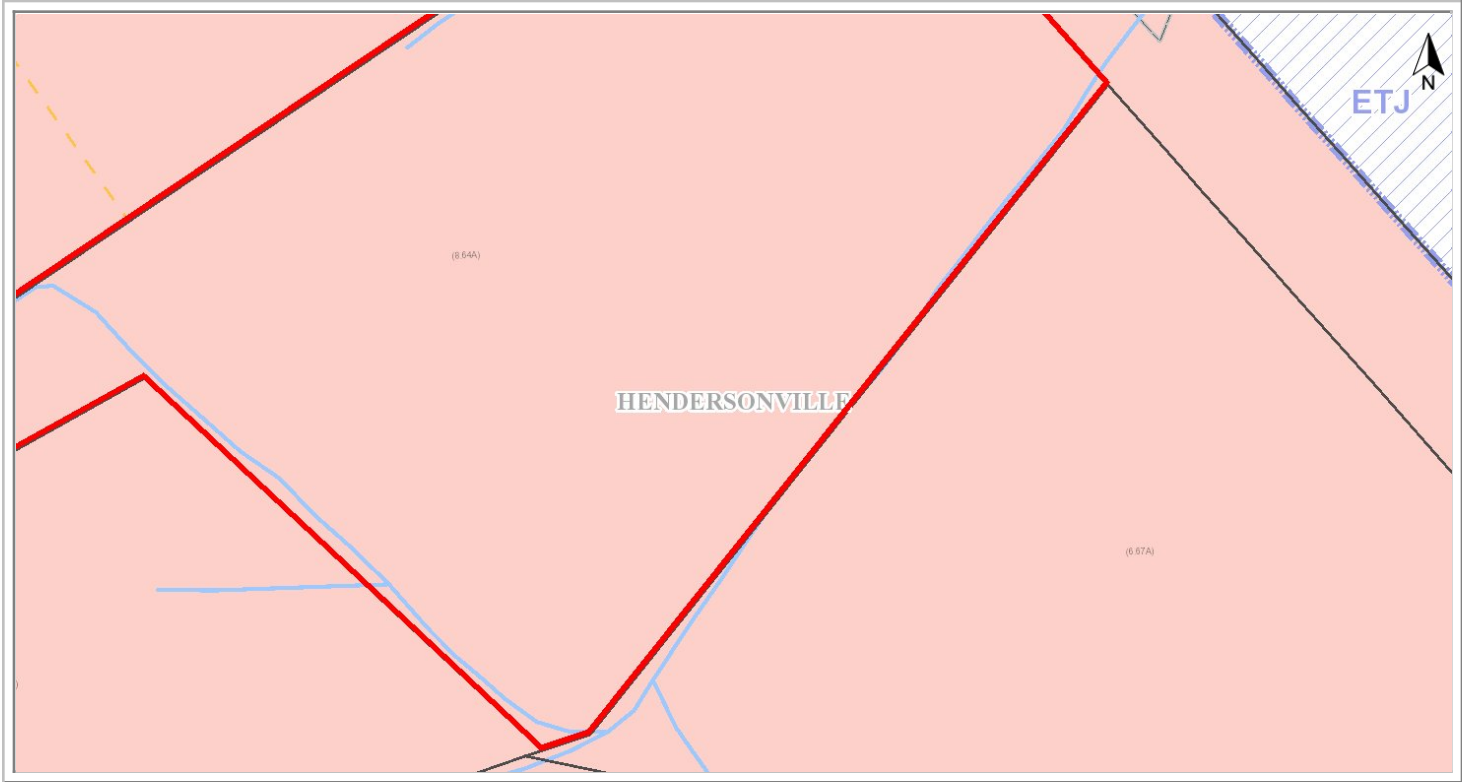

WARNING: THIS IS NOT A SURVEY

Parcel Information


REID:	9904321	Pin:	9568969488
Listed to:	SCOTT, GEORGE R	Neighborhood:	SOUTH GROVE TO 176
Mailing Address:	525 S GROVE ST	Township:	Hendersonville
Mailing City, State, Zip:	HENDERSONVILLE, NC 28792	Municipality:	HENDERSONVILLE
Physical Address:	514 S GROVE ST	Tax District:	
Deed:	003280/00349	Plat:	Not Available
Date Recorded:	2018-12-14 16:56:00.0	Elementary School District:	BRUCE DRYSDALE
Revenue Stamps:	0	Middle School District:	HENDERSONVILLE MIDDLE
County Zoning:	Cities	High School District:	HENDERSONVILLE HIGH
Property Description:	SR1764 ON OLD SPART HWY	Soil:	
Map Sheet:	9568.12	Voting Precinct:	Hendersonville 2
Assessed Acreage:	8.65000000	Commissioner District	2
Building Value:	\$132,700.00	Agricultural District	None Found
Land Value:	\$174,900.00	North Carolina House District	117
Value To Be Billed:	\$307,600.00	U.S. House District	11
North Carolina Senate District	48	Flood Zone:	Zone AE, 1% (100 Year Floodplain), Floodway Areas in Zone AE



Henderson County
Geographic Information Systems (GIS)
200 North Grove Street
Hendersonville, NC 28792
P: (828) 698-5124
F: (828) 698-5122

THIS IS NOT A SURVEY.

All information or data provided, whether subscribed, purchased or otherwise distributed, whether in hard copy or digital media, shall be at the user's own risk. Henderson County makes no warranties or guarantees, including the warranties of merchantability or of fitness for a particular purpose. Map data is not appropriate for, and is not to be used as, a geodetic, legal, or engineering base system. The data is not intended as a substitute for surveyed locations such as can be determined by a registered Public Land Surveyor, and does not meet the minimum accuracy standards of a Land Information System/Geographic Information System Survey in North Carolina (21 NCAC 56.1608).

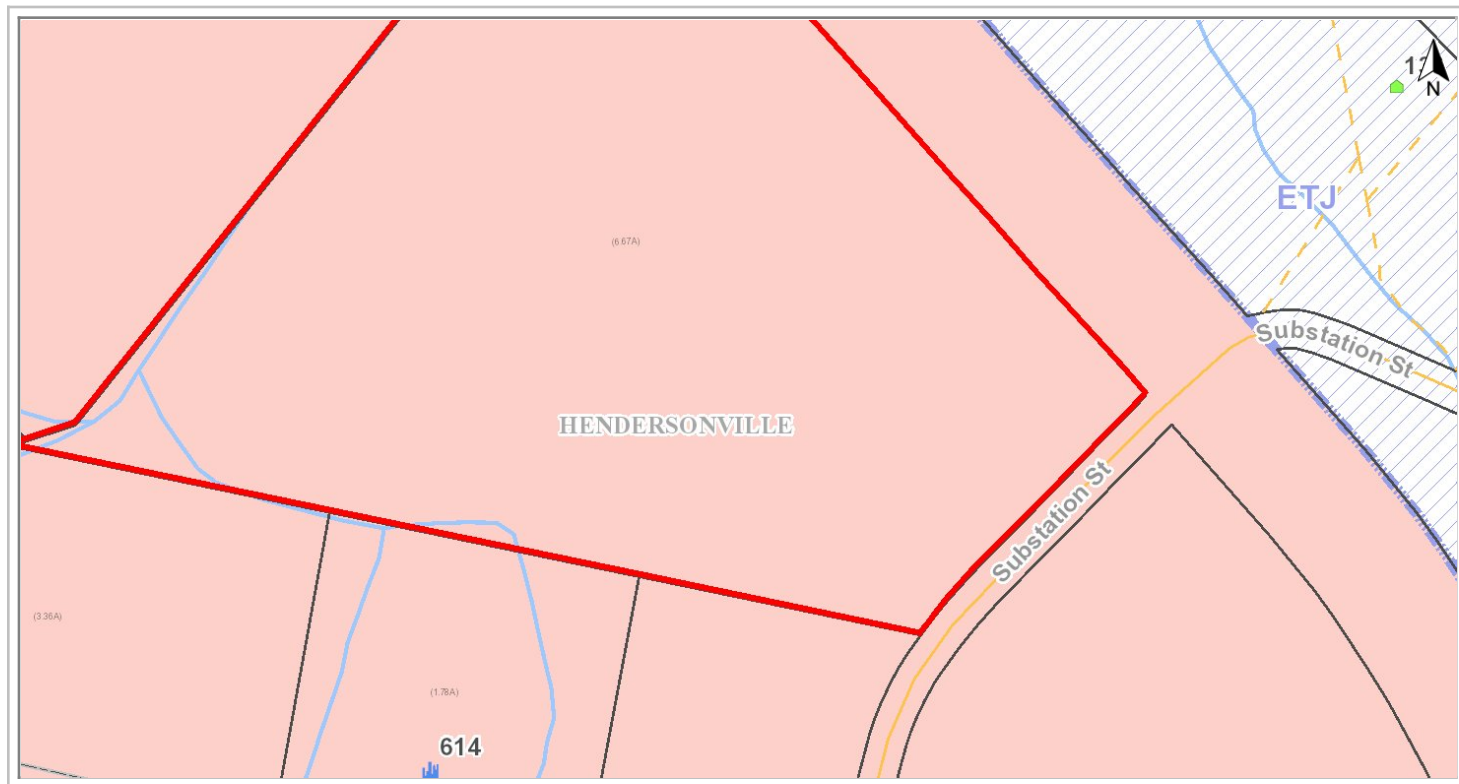**WARNING: THIS IS NOT A SURVEY**

Parcel Information

REID:	111938	Pin:	9578064293
Listed to:	SCOTT, JACK M.	Neighborhood:	HENDERSONVILLE CITY
Mailing Address:	525 S GROVE ST	Township:	Hendersonville
Mailing City, State, Zip:	HENDERSONVILLE, NC 28792	Municipality:	HENDERSONVILLE
Physical Address:	0 NO ADDRESS ASSIGNED	Tax District:	
Deed:	003638/00645	Plat:	Not Available
Date Recorded:	2021-01-21 11:42:00.0	Elementary School District:	BRUCE DRYSDALE
Revenue Stamps:	20	Middle School District:	HENDERSONVILLE MIDDLE
County Zoning:	Cities	High School District:	HENDERSONVILLE HIGH
Property Description:	BARKER LAND	Soil:	
Map Sheet:	9578.09	Voting Precinct:	Hendersonville 2
Assessed Acreage:	6.67000000	Commissioner District	2
Building Value:	\$0.00	Agricultural District	None Found
Land Value:	\$75,000.00	North Carolina House District	117
Value To Be Billed:	\$75,000.00	U.S. House District	11
North Carolina Senate District	48	Flood Zone:	Zone AE, 1% (100 Year Floodplain), Zone X, Not Shaded (Areas outside of the floodplain), Zone X, Shaded, 0.2% (500 Year Floodplain)



Henderson County
Geographic Information Systems (GIS)
200 North Grove Street
Hendersonville, NC 28792
P: (828) 698-5124
F: (828) 698-5122

THIS IS NOT A SURVEY.

All information or data provided, whether subscribed, purchased or otherwise distributed, whether in hard copy or digital media, shall be at the user's own risk. Henderson County makes no warranties or guarantees, including the warranties of merchantability or of fitness for a particular purpose. Map data is not appropriate for, and is not to be used as, a geodetic, legal, or engineering base system. The data is not intended as a substitute for surveyed locations such as can be determined by a registered Public Land Surveyor, and does not meet the minimum accuracy standards of a Land Information System/Geographic Information System Survey in North Carolina (21 NCAC 56.1608).

Mud Creek Property

508 S Grove St

HENDERSONVILLE, NC 28792

Inquiry Number: 7685591.8

June 21, 2024

The EDR Aerial Photo Decade Package



6 Armstrong Road, 4th floor
Shelton, CT 06484
Toll Free: 800.352.0050
www.edrnet.com

EDR Aerial Photo Decade Package

06/21/24

Site Name:

Mud Creek Property
508 S Grove St
HENDERSONVILLE, NC 2879
EDR Inquiry # 7685591.8

Client Name:

S&ME
8646 W. Market Street, Suite 105
Greensboro, NC 27409
Contact: Wendy Johnson



Environmental Data Resources, Inc. (EDR) Aerial Photo Decade Package is a screening tool designed to assist environmental professionals in evaluating potential liability on a target property resulting from past activities. EDR's professional researchers provide digitally reproduced historical aerial photographs, and when available, provide one photo per decade.

Search Results:

<u>Year</u>	<u>Scale</u>	<u>Details</u>	<u>Source</u>
2020	1"=500'	Flight Year: 2020	USDA/NAIP
2016	1"=500'	Flight Year: 2016	USDA/NAIP
2012	1"=500'	Flight Year: 2012	USDA/NAIP
2009	1"=500'	Flight Year: 2009	USDA/NAIP
2006	1"=500'	Flight Year: 2006	USDA/NAIP
1998	1"=500'	Acquisition Date: January 01, 1998	USGS/DOQQ
1994	1"=500'	Acquisition Date: January 01, 1994	USGS/DOQQ
1986	1"=500'	Flight Date: March 24, 1986	USGS
1976	1"=500'	Flight Date: May 20, 1976	USGS
1969	1"=500'	Flight Date: August 25, 1969	USGS
1964	1"=500'	Flight Date: October 21, 1964	USGS
1956	1"=500'	Flight Date: October 09, 1956	USGS
1951	1"=500'	Flight Date: January 01, 1951	FirstSearch
1939	1"=500'	Flight Date: January 01, 1939	FirstSearch

When delivered electronically by EDR, the aerial photo images included with this report are for ONE TIME USE ONLY. Further reproduction of these aerial photo images is prohibited without permission from EDR. For more information contact your EDR Account Executive.

Disclaimer - Copyright and Trademark Notice

This Report contains certain information obtained from a variety of public and other sources reasonably available to Environmental Data Resources, LLC. It cannot be concluded from this Report that coverage information for the target and surrounding properties does not exist from other sources. This Report is provided on an "AS IS", "AS AVAILABLE" basis. NO WARRANTY EXPRESS OR IMPLIED IS MADE WHATSOEVER IN CONNECTION WITH THIS REPORT.

ENVIRONMENTAL DATA RESOURCES, LLC AND ITS SUBSIDIARIES, AFFILIATES AND THIRD PARTY SUPPLIERS DISCLAIM ALL WARRANTIES, OF ANY KIND OR NATURE, EXPRESS OR IMPLIED, ARISING OUT OF OR RELATED TO THIS REPORT OR ANY OF THE DATA AND INFORMATION PROVIDED IN THIS REPORT, INCLUDING WITHOUT LIMITATION, ANY WARRANTIES REGARDING ACCURACY, QUALITY, CORRECTNESS, COMPLETENESS, COMPREHENSIVENESS, SUITABILITY, MERCHANTABILITY, FITNESS FOR A PARTICULAR PURPOSE, TITLE, NON-INFRINGEMENT, MISAPPROPRIATION, OR OTHERWISE. ALL RISK IS ASSUMED BY THE USER. IN NO EVENT SHALL ENVIRONMENTAL DATA RESOURCES, LLC OR ITS SUBSIDIARIES, AFFILIATES OR THIRD PARTY SUPPLIERS BE LIABLE TO ANYONE FOR ANY DIRECT, INCIDENTAL, INDIRECT, SPECIAL, CONSEQUENTIAL OR OTHER DAMAGES OF ANY TYPE OR KIND (INCLUDING BUT NOT LIMITED TO LOSS OF PROFITS, LOSS OF USE, OR LOSS OF DATA), ARISING OUT OF OR IN ANY WAY CONNECTED WITH THIS REPORT OR ANY OF THE DATA AND INFORMATION PROVIDED IN THIS REPORT. Any analyses, estimates, ratings, environmental risk levels, or risk codes provided in this Report are provided for illustrative purposes only, and are not intended to provide, nor should they be interpreted as providing any facts regarding, or prediction or forecast of, any environmental risk for any property. Only an assessment performed by a qualified environmental professional can provide findings, opinions or conclusions regarding the environmental risk or conditions in, on or at any property.

Copyright 2024 by Environmental Data Resources, Inc. All rights reserved. Reproduction in any media or format, in whole or in part, of any report or map of Environmental Data Resources, Inc., or its affiliates, is prohibited without prior written permission.

EDR and its logos (including Sanborn and Sanborn Map) are trademarks of Environmental Data Resources, LLC or its affiliates. All other trademarks used herein are the property of their respective owners.



INQUIRY #: 7685591.8

YEAR: 2020

— = 500'





INQUIRY #: 7685591.8

YEAR: 2016

= 500'





INQUIRY #: 7685591.8

YEAR: 2012

— = 500'





INQUIRY #: 7685591.8

YEAR: 2009

— = 500'





INQUIRY #: 7685591.8

YEAR: 1998

— = 500'



Subject boundary not shown because it exceeds image extent or image is not georeferenced.



INQUIRY #: 7685591.8

YEAR: 1994

— = 500'



Subject boundary not shown because it exceeds image extent or image is not georeferenced.



INQUIRY #: 7685591.8

YEAR: 1986

1" = 500'





INQUIRY #: 7685591.8

YEAR: 1976

— = 500'



Subject boundary not shown because it exceeds image extent or image is not georeferenced.



INQUIRY #: 7685591.8

YEAR: 1969

— = 500'





INQUIRY #: 7685591.8

YEAR: 1964

500'






INQUIRY #: 7685591.8

YEAR: 1956

— = 500'



 

INQUIRY #: 7685591.8

YEAR: 1951

— = 500'





INQUIRY #: 7685591.8

YEAR: 1939

— = 500'





Mud Creek Property
508 S Grove St
HENDERSONVILLE, NC 28792

Inquiry Number: 7685591.4

June 18, 2024

EDR Historical Topo Map Report

with QuadMatch™



6 Armstrong Road, 4th floor
Shelton, CT 06484
Toll Free: 800.352.0050
www.edrnet.com

EDR Historical Topo Map Report

06/18/24

Site Name:

Mud Creek Property
508 S Grove St
HENDERSONVILLE, NC 2879
EDR Inquiry # 7685591.4

Client Name:

S&ME
8646 W. Market Street, Suite 105
Greensboro, NC 27409
Contact: Wendy Johnson



EDR Topographic Map Library has been searched by EDR and maps covering the target property location as provided by S&ME were identified for the years listed below. EDR's Historical Topo Map Report is designed to assist professionals in evaluating potential liability on a target property resulting from past activities. EDR's Historical Topo Map Report includes a search of a collection of public and private color historical topographic maps, dating back to the late 1800s.

Search Results:**Coordinates:**

P.O.#	1410	Latitude:	35.312934 35° 18' 47" North
Project:	24410083	Longitude:	-82.454348 -82° 27' 16" West
		UTM Zone:	Zone 17 North
		UTM X Meters:	367790.82
		UTM Y Meters:	3908717.20
		Elevation:	2080.00' above sea level

Maps Provided:

2022	1965
2019	1947
2016	1946
2013	1935
2000	1907
1990	1889
1978	
1977	

Disclaimer - Copyright and Trademark Notice

This Report contains certain information obtained from a variety of public and other sources reasonably available to Environmental Data Resources, LLC. It cannot be concluded from this Report that coverage information for the target and surrounding properties does not exist from other sources. This Report is provided on an "AS IS", "AS AVAILABLE" basis. NO WARRANTY EXPRESS OR IMPLIED IS MADE WHATSOEVER IN CONNECTION WITH THIS REPORT. ENVIRONMENTAL DATA RESOURCES, LLC AND ITS SUBSIDIARIES, AFFILIATES AND THIRD PARTY SUPPLIERS DISCLAIM ALL WARRANTIES, OF ANY KIND OR NATURE, EXPRESS OR IMPLIED, ARISING OUT OF OR RELATED TO THIS REPORT OR ANY OF THE DATA AND INFORMATION PROVIDED IN THIS REPORT, INCLUDING WITHOUT LIMITATION, ANY WARRANTIES REGARDING ACCURACY, QUALITY, CORRECTNESS, COMPLETENESS, COMPREHENSIVENESS, SUITABILITY, MERCHANTABILITY, FITNESS FOR A PARTICULAR PURPOSE, TITLE, NON-INFRINGEMENT, MISAPPROPRIATION, OR OTHERWISE. ALL RISK IS ASSUMED BY THE USER. IN NO EVENT SHALL ENVIRONMENTAL DATA RESOURCES, LLC OR ITS SUBSIDIARIES, AFFILIATES OR THIRD PARTY SUPPLIERS BE LIABLE TO ANYONE FOR ANY DIRECT, INCIDENTAL, INDIRECT, SPECIAL, CONSEQUENTIAL OR OTHER DAMAGES OF ANY TYPE OR KIND (INCLUDING BUT NOT LIMITED TO LOSS OF PROFITS, LOSS OF USE, OR LOSS OF DATA), ARISING OUT OF OR IN ANY WAY CONNECTED WITH THIS REPORT OR ANY OF THE DATA AND INFORMATION PROVIDED IN THIS REPORT. Any analyses, estimates, ratings, environmental risk levels, or risk codes provided in this Report are provided for illustrative purposes only, and are not intended to provide, nor should they be interpreted as providing any facts regarding, or prediction or forecast of, any environmental risk for any property. Only an assessment performed by a qualified environmental professional can provide findings, opinions or conclusions regarding the environmental risk or conditions in, on or at any property.

Copyright 2024 by Environmental Data Resources, Inc. All rights reserved. Reproduction in any media or format, in whole or in part, of any report or map of Environmental Data Resources, Inc., or its affiliates, is prohibited without prior written permission.

EDR and its logos (including Sanborn and Sanborn Map) are trademarks of Environmental Data Resources, LLC or its affiliates. All other trademarks used herein are the property of their respective owners.

Topo Sheet Key


This EDR Topo Map Report is based upon the following USGS topographic map sheets.

2022 Source Sheets




Hendersonville
2022
7.5-minute, 24000

2019 Source Sheets

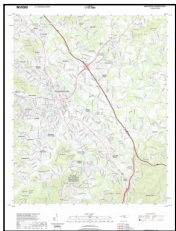


Hendersonville
2019
7.5-minute, 24000

2016 Source Sheets

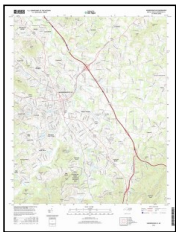

Hendersonville
2016
7.5-minute, 24000

2013 Source Sheets

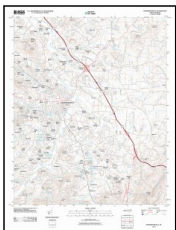


Hendersonville
2013
7.5-minute, 24000

Topo Sheet Key

This EDR Topo Map Report is based upon the following USGS topographic map sheets.

2000 Source Sheets

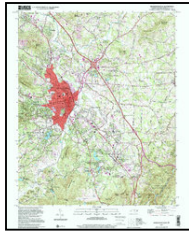

Hendersonville
2000
7.5-minute, 24000
Aerial Photo Revised 1987

1990 Source Sheets



Hendersonville
1990
7.5-minute, 24000
Aerial Photo Revised 1987

1978 Source Sheets



Hendersonville
1978
7.5-minute, 24000
Aerial Photo Revised 1976

1977 Source Sheets



Hendersonville
1977
7.5-minute, 24000
Aerial Photo Revised 1977

Topo Sheet Key

This EDR Topo Map Report is based upon the following USGS topographic map sheets.

1965 Source Sheets



Hendersonville
1965
7.5-minute, 24000
Aerial Photo Revised 1962

1947 Source Sheets




Hendersonville
1947
7.5-minute, 24000

1946 Source Sheets



Hendersonville
1946
7.5-minute, 24000

1935 Source Sheets

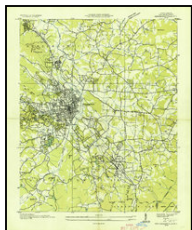

Hendersonville
1935
7.5-minute, 24000

Topo Sheet Key

This EDR Topo Map Report is based upon the following USGS topographic map sheets.

1907 Source Sheets




Saluda
1907
30-minute, 125000



1889 Source Sheets



SALUDA
1889
30-minute, 125000

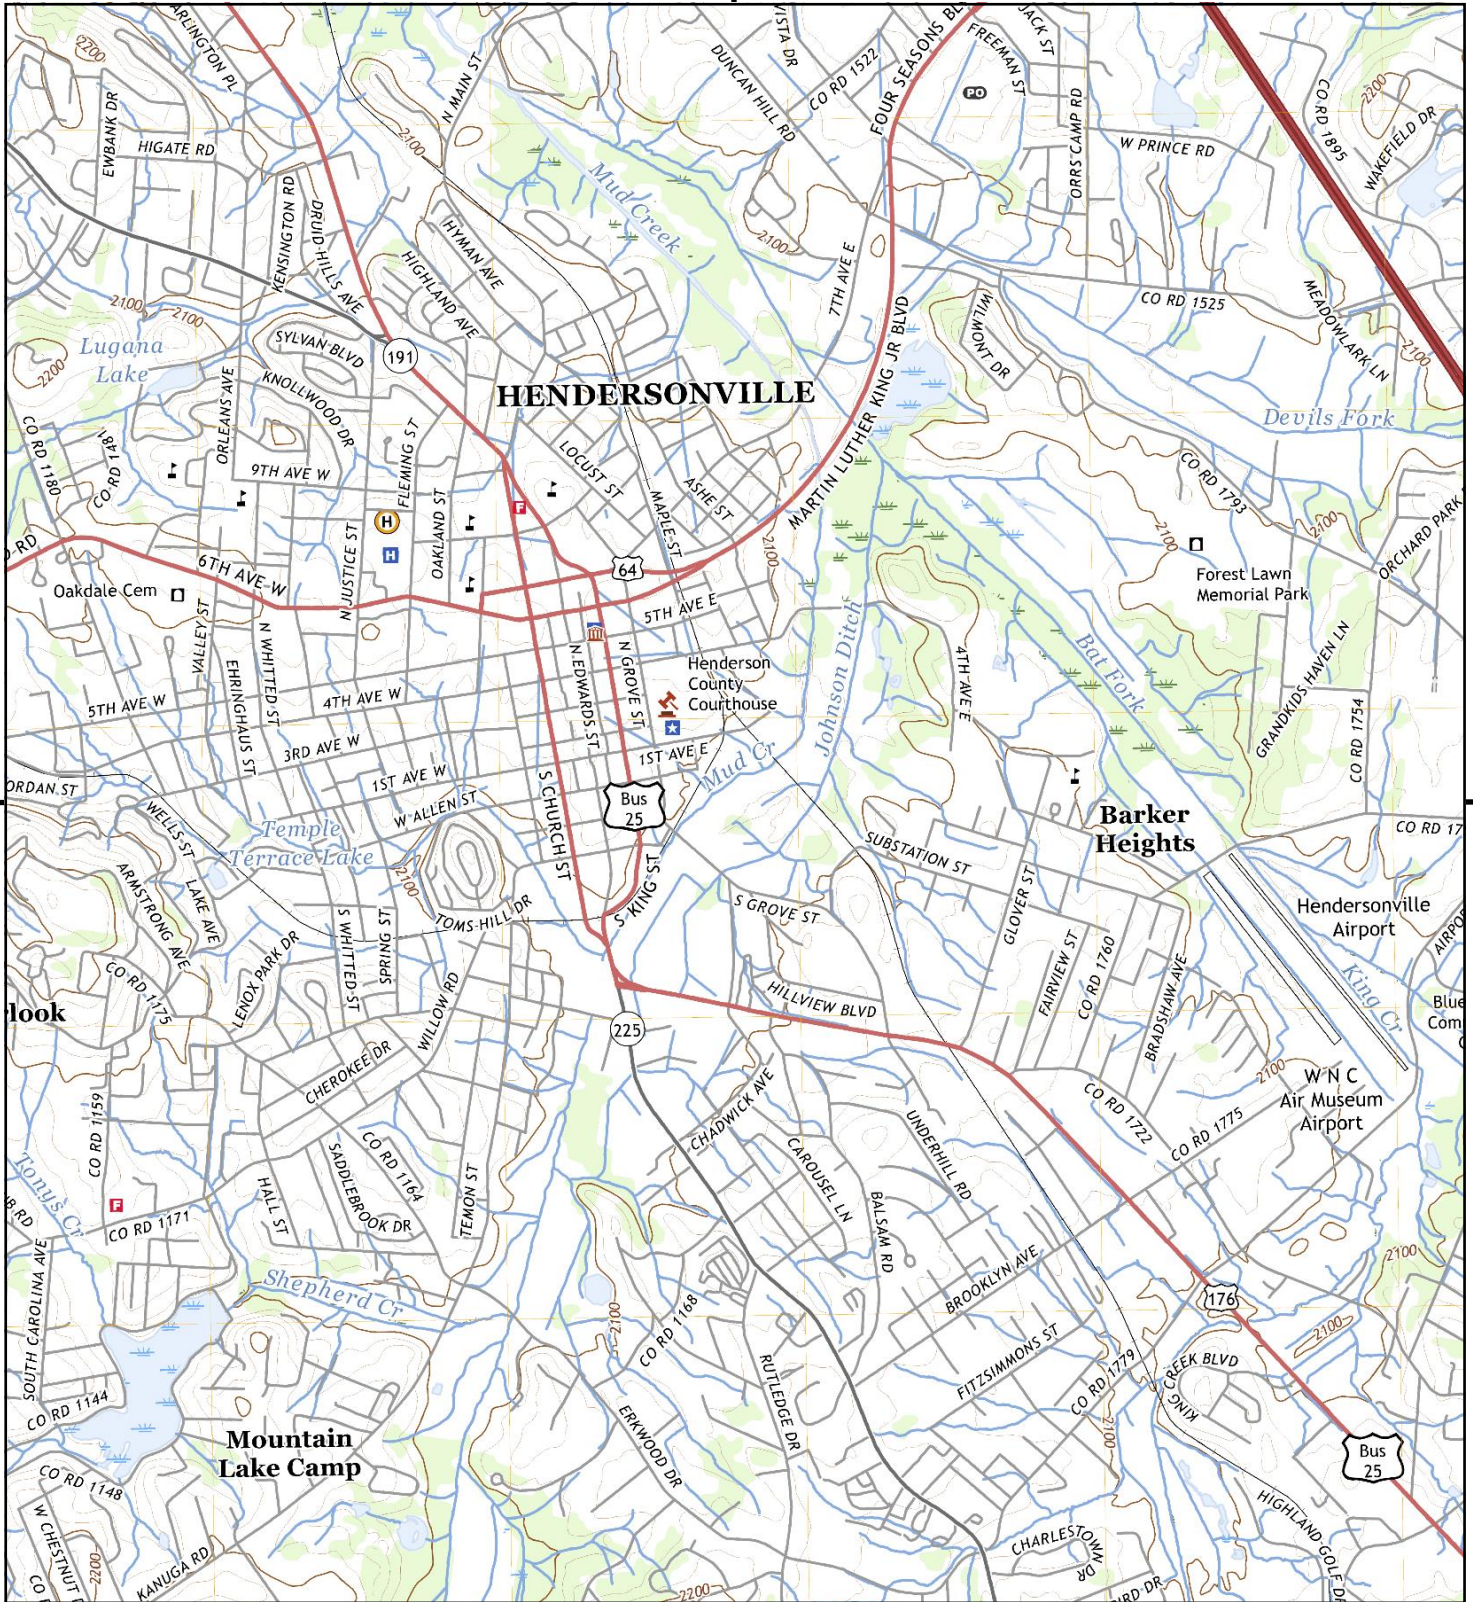


This report includes information from the following map sheet(s).

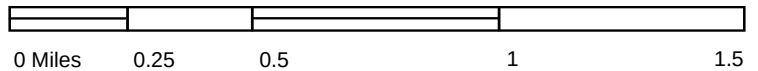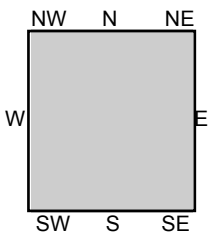


TP, Hendersonville, 2022, 7.5-minute

SITE NAME: Mud Creek Property
 ADDRESS: 508 S Grove St
 HENDERSONVILLE, NC 28792
 CLIENT: S&ME



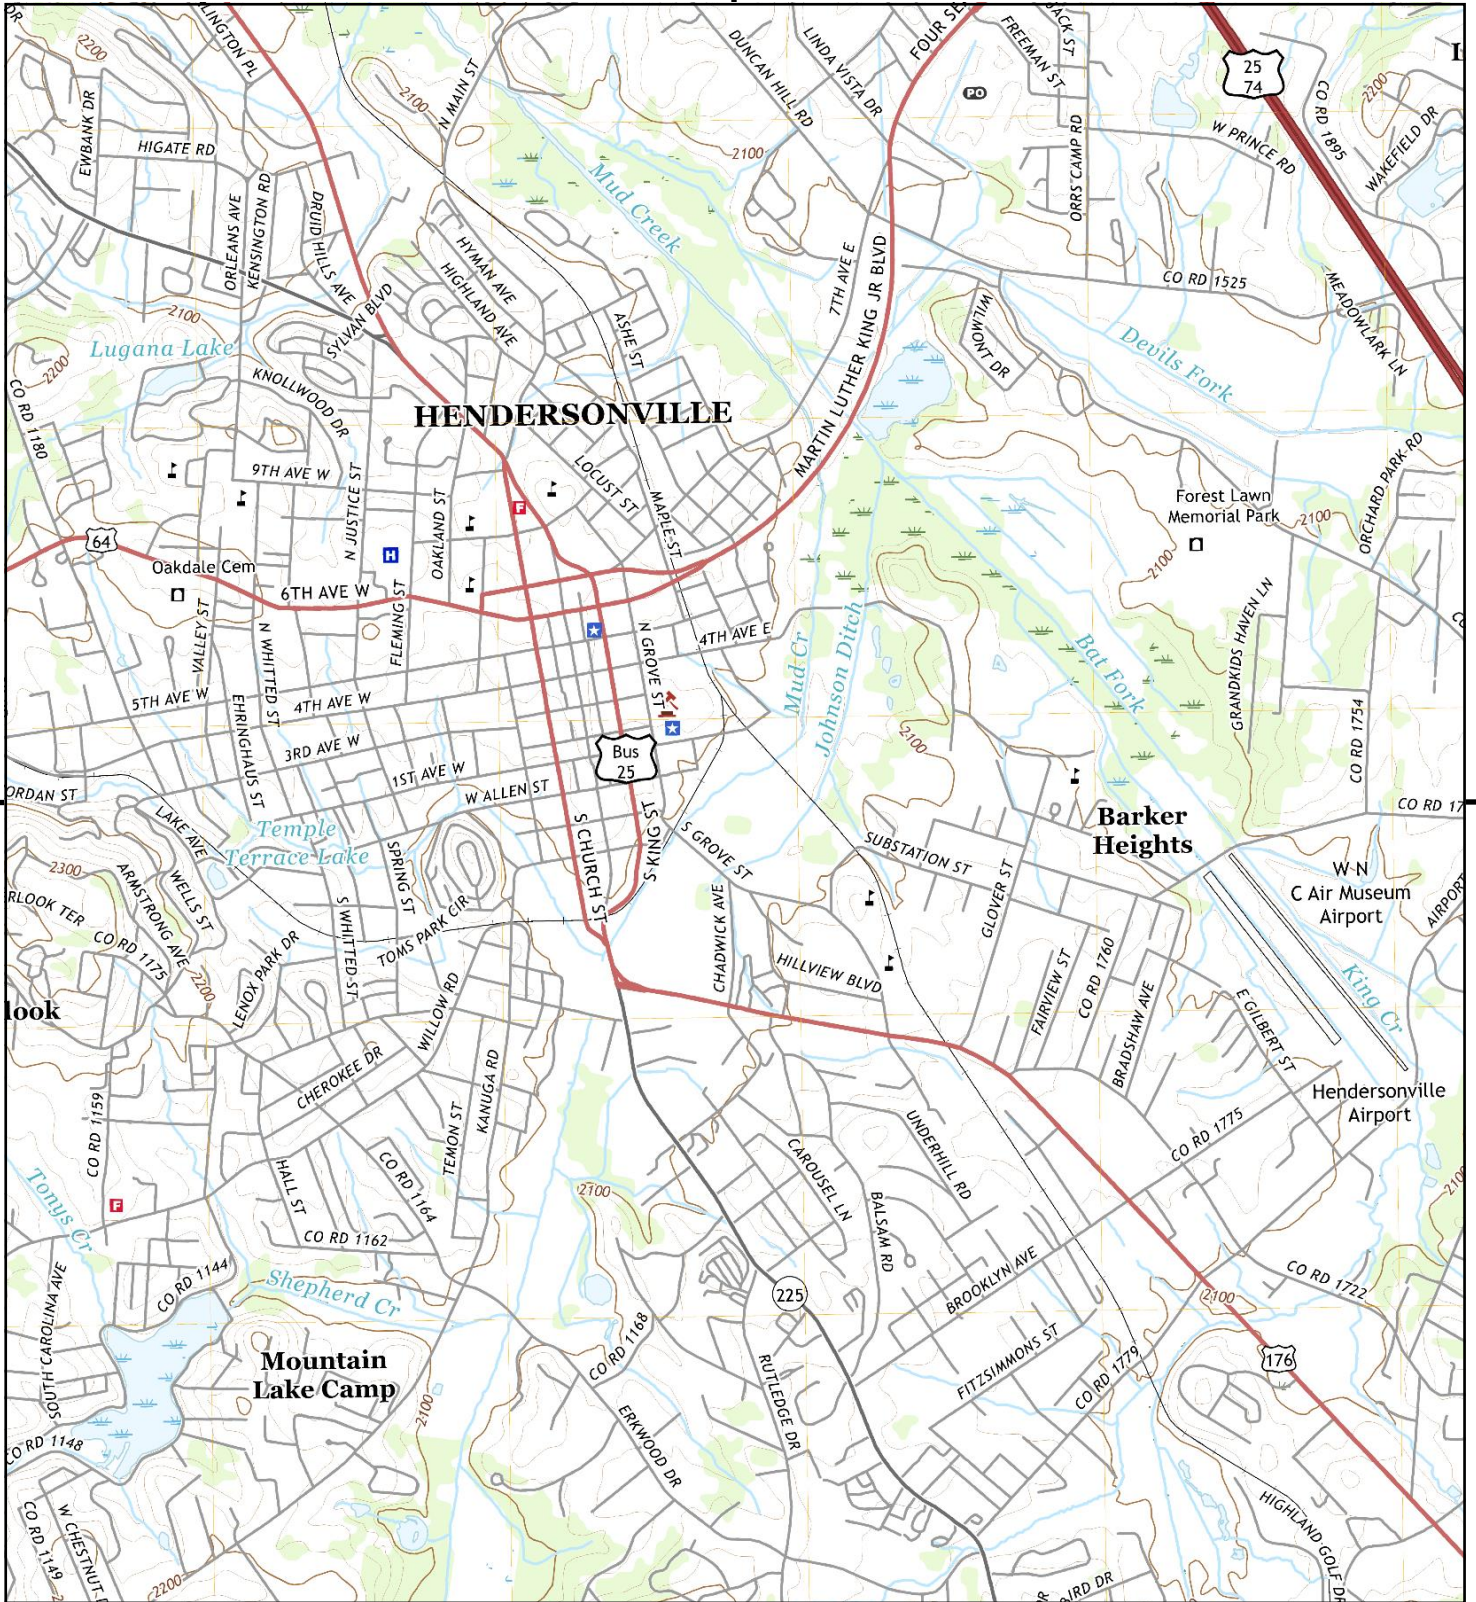


This report includes information from the following map sheet(s).

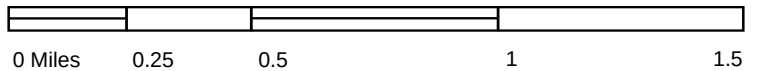


TP, Hendersonville, 2019, 7.5-minute

SITE NAME: Mud Creek Property
 ADDRESS: 508 S Grove St
 HENDERSONVILLE, NC 28792
 CLIENT: S&ME



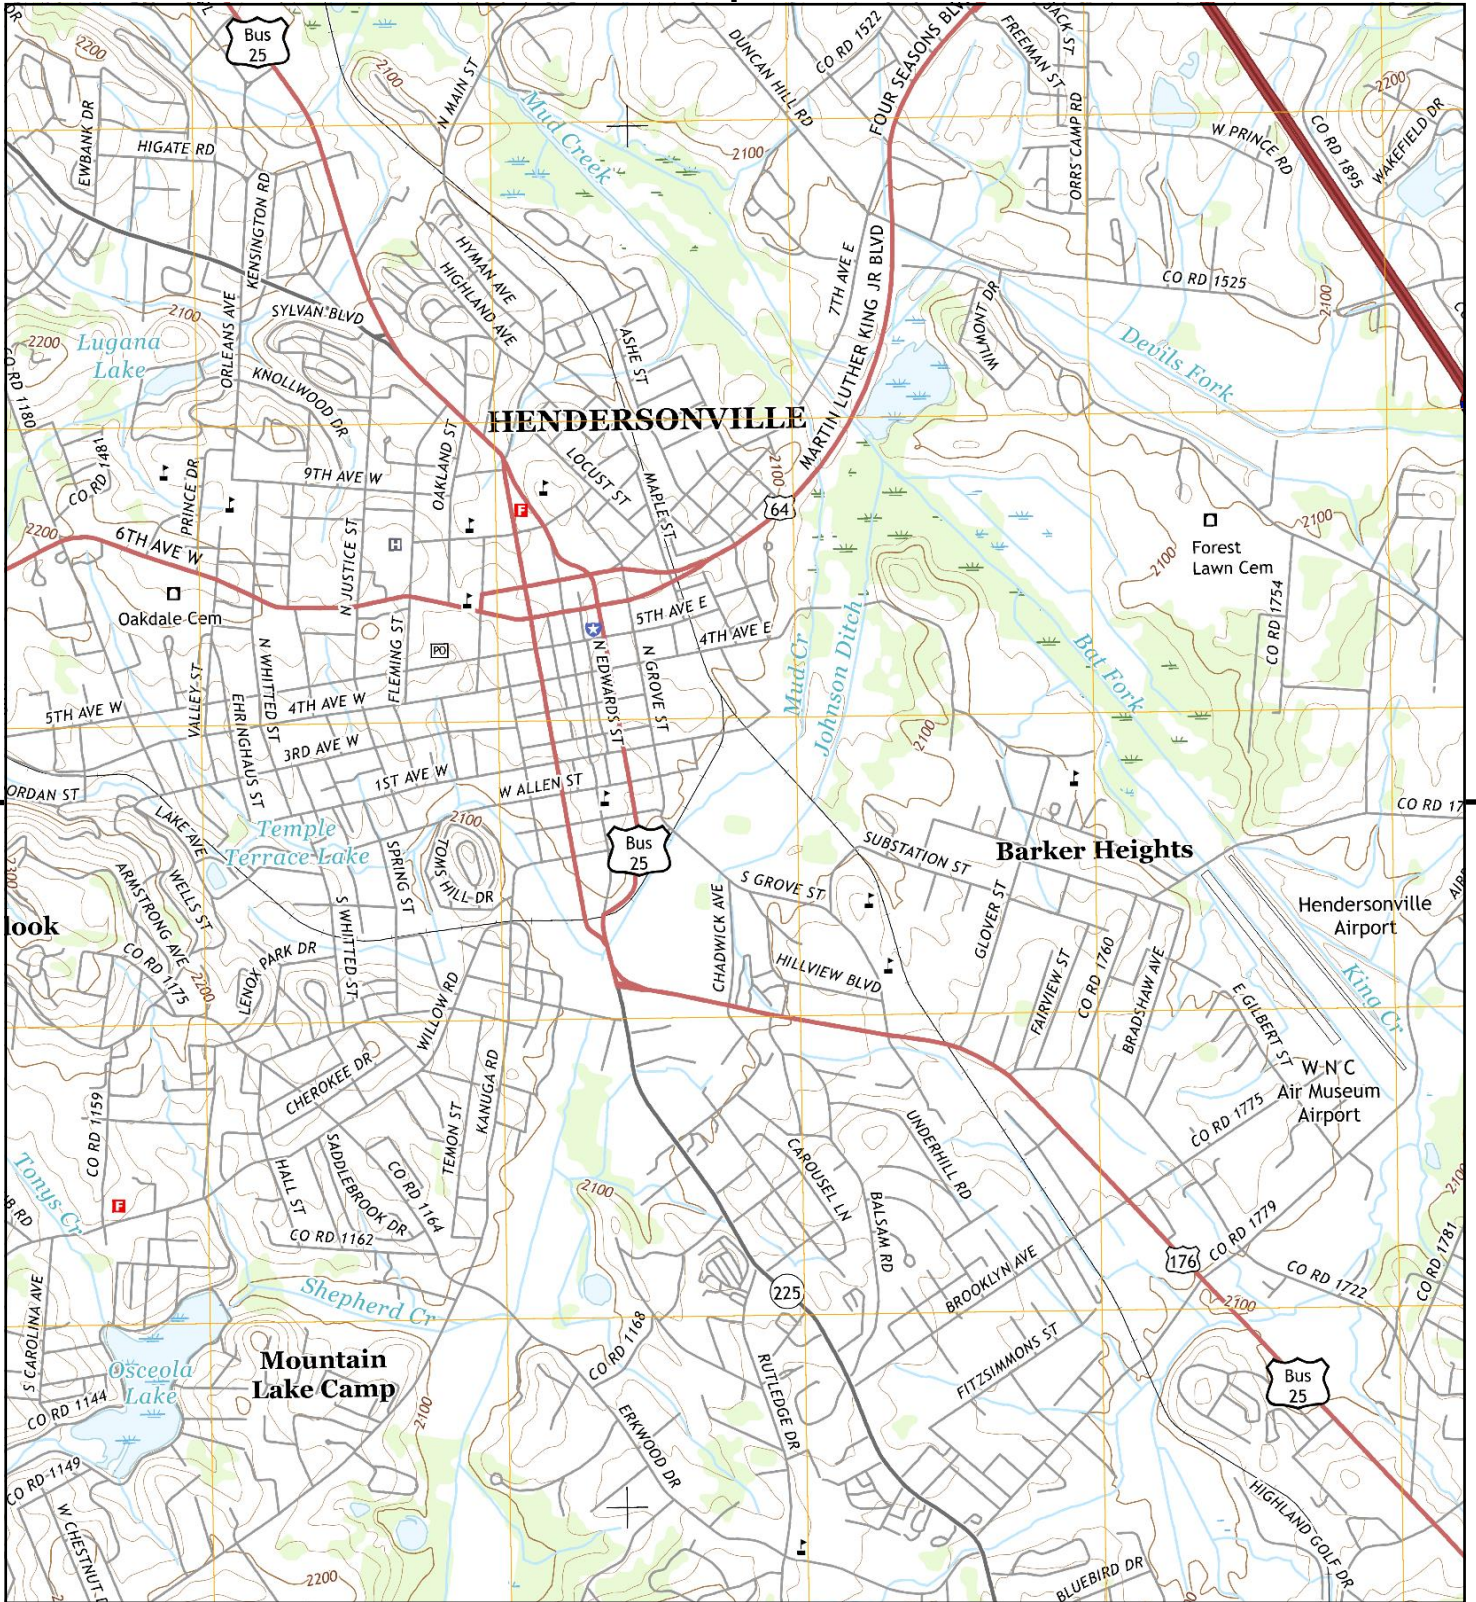


This report includes information from the following map sheet(s).

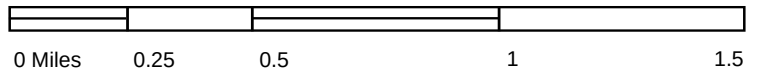


TP, Hendersonville, 2016, 7.5-minute

SITE NAME: Mud Creek Property
 ADDRESS: 508 S Grove St
 HENDERSONVILLE, NC 28792
 CLIENT: S&ME



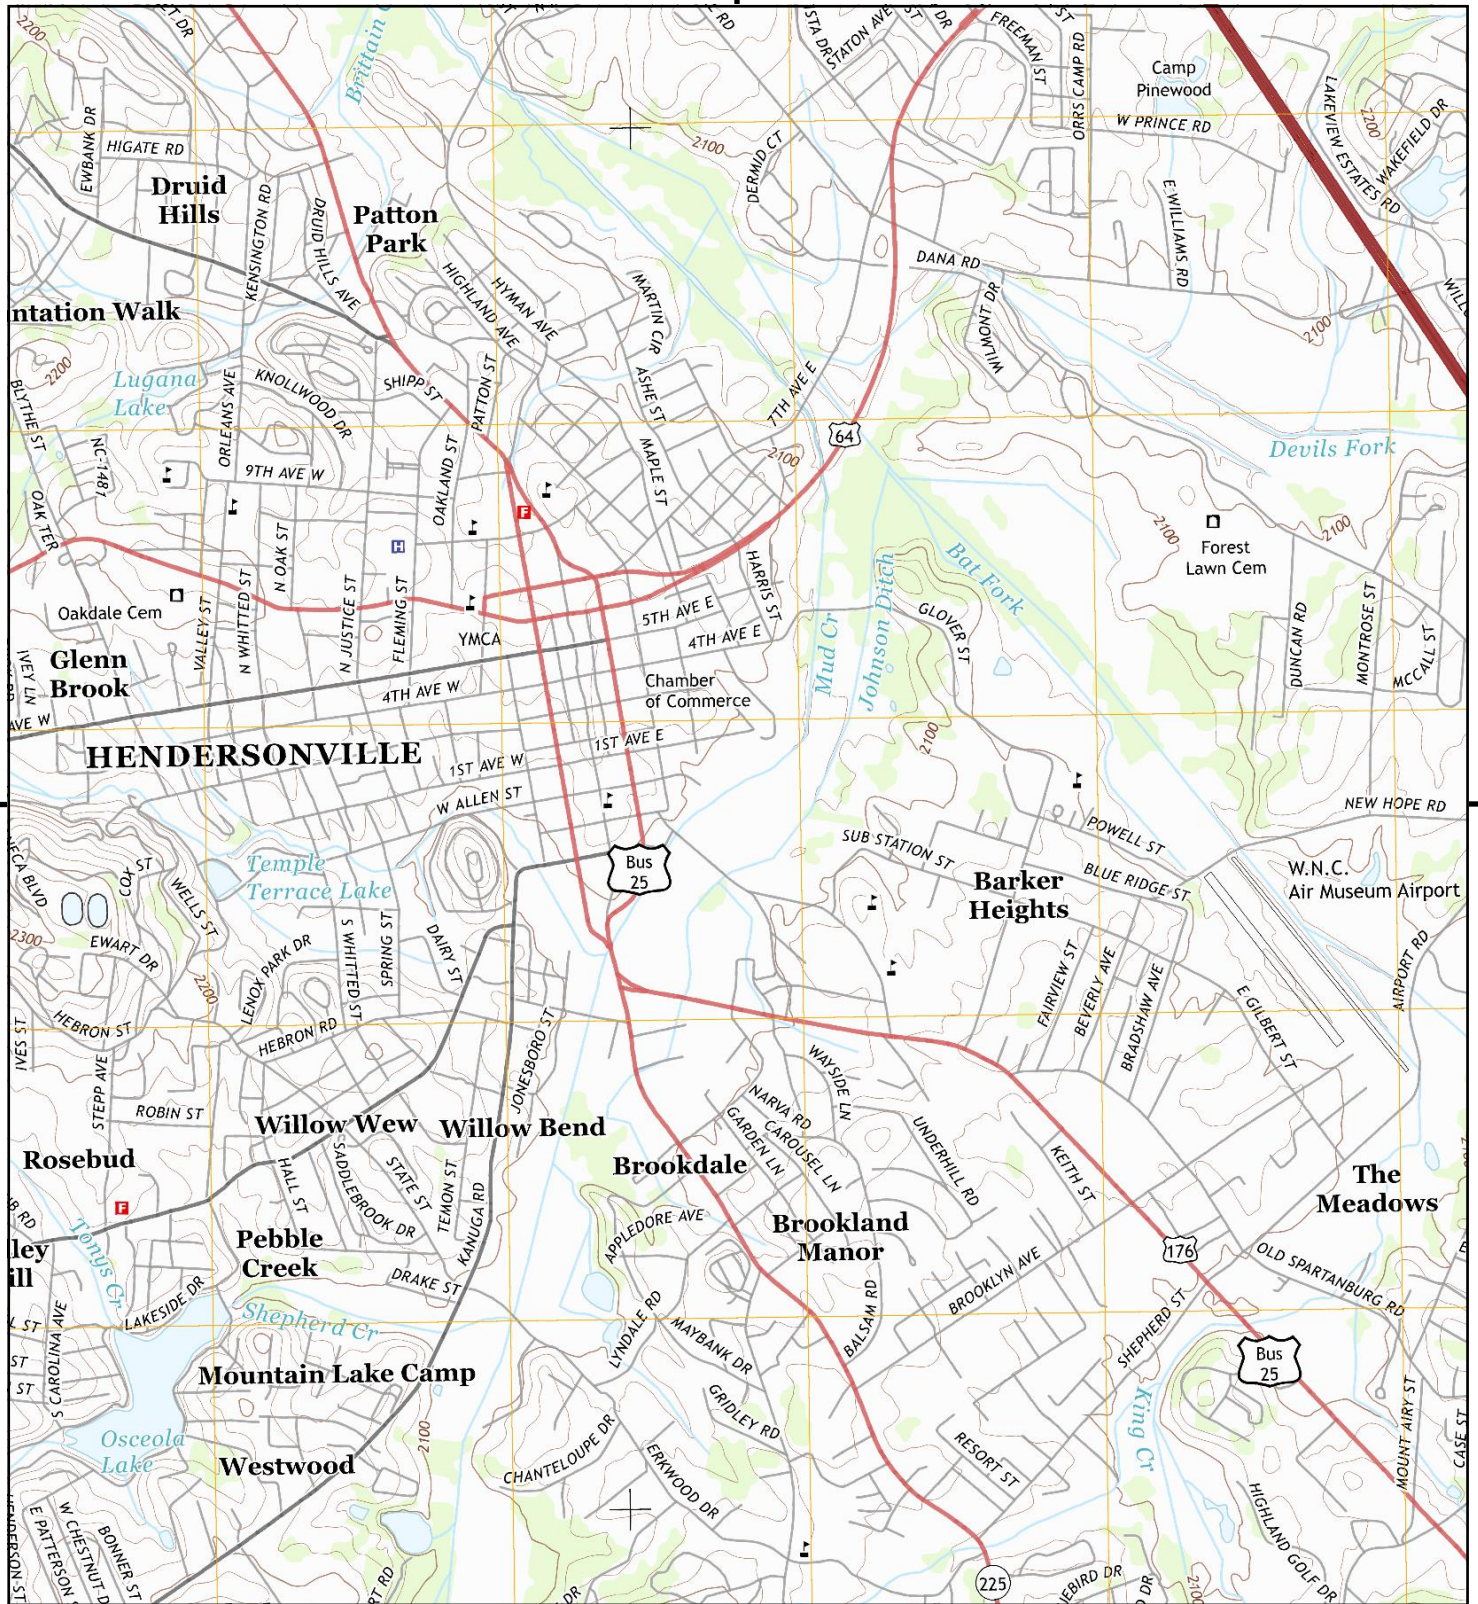


This report includes information from the following map sheet(s).

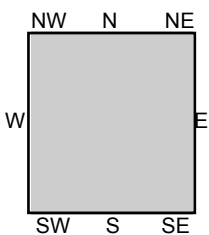


TP, Hendersonville, 2013, 7.5-minute

SITE NAME: Mud Creek Property
 ADDRESS: 508 S Grove St
 HENDERSONVILLE, NC 28792
 CLIENT: S&ME



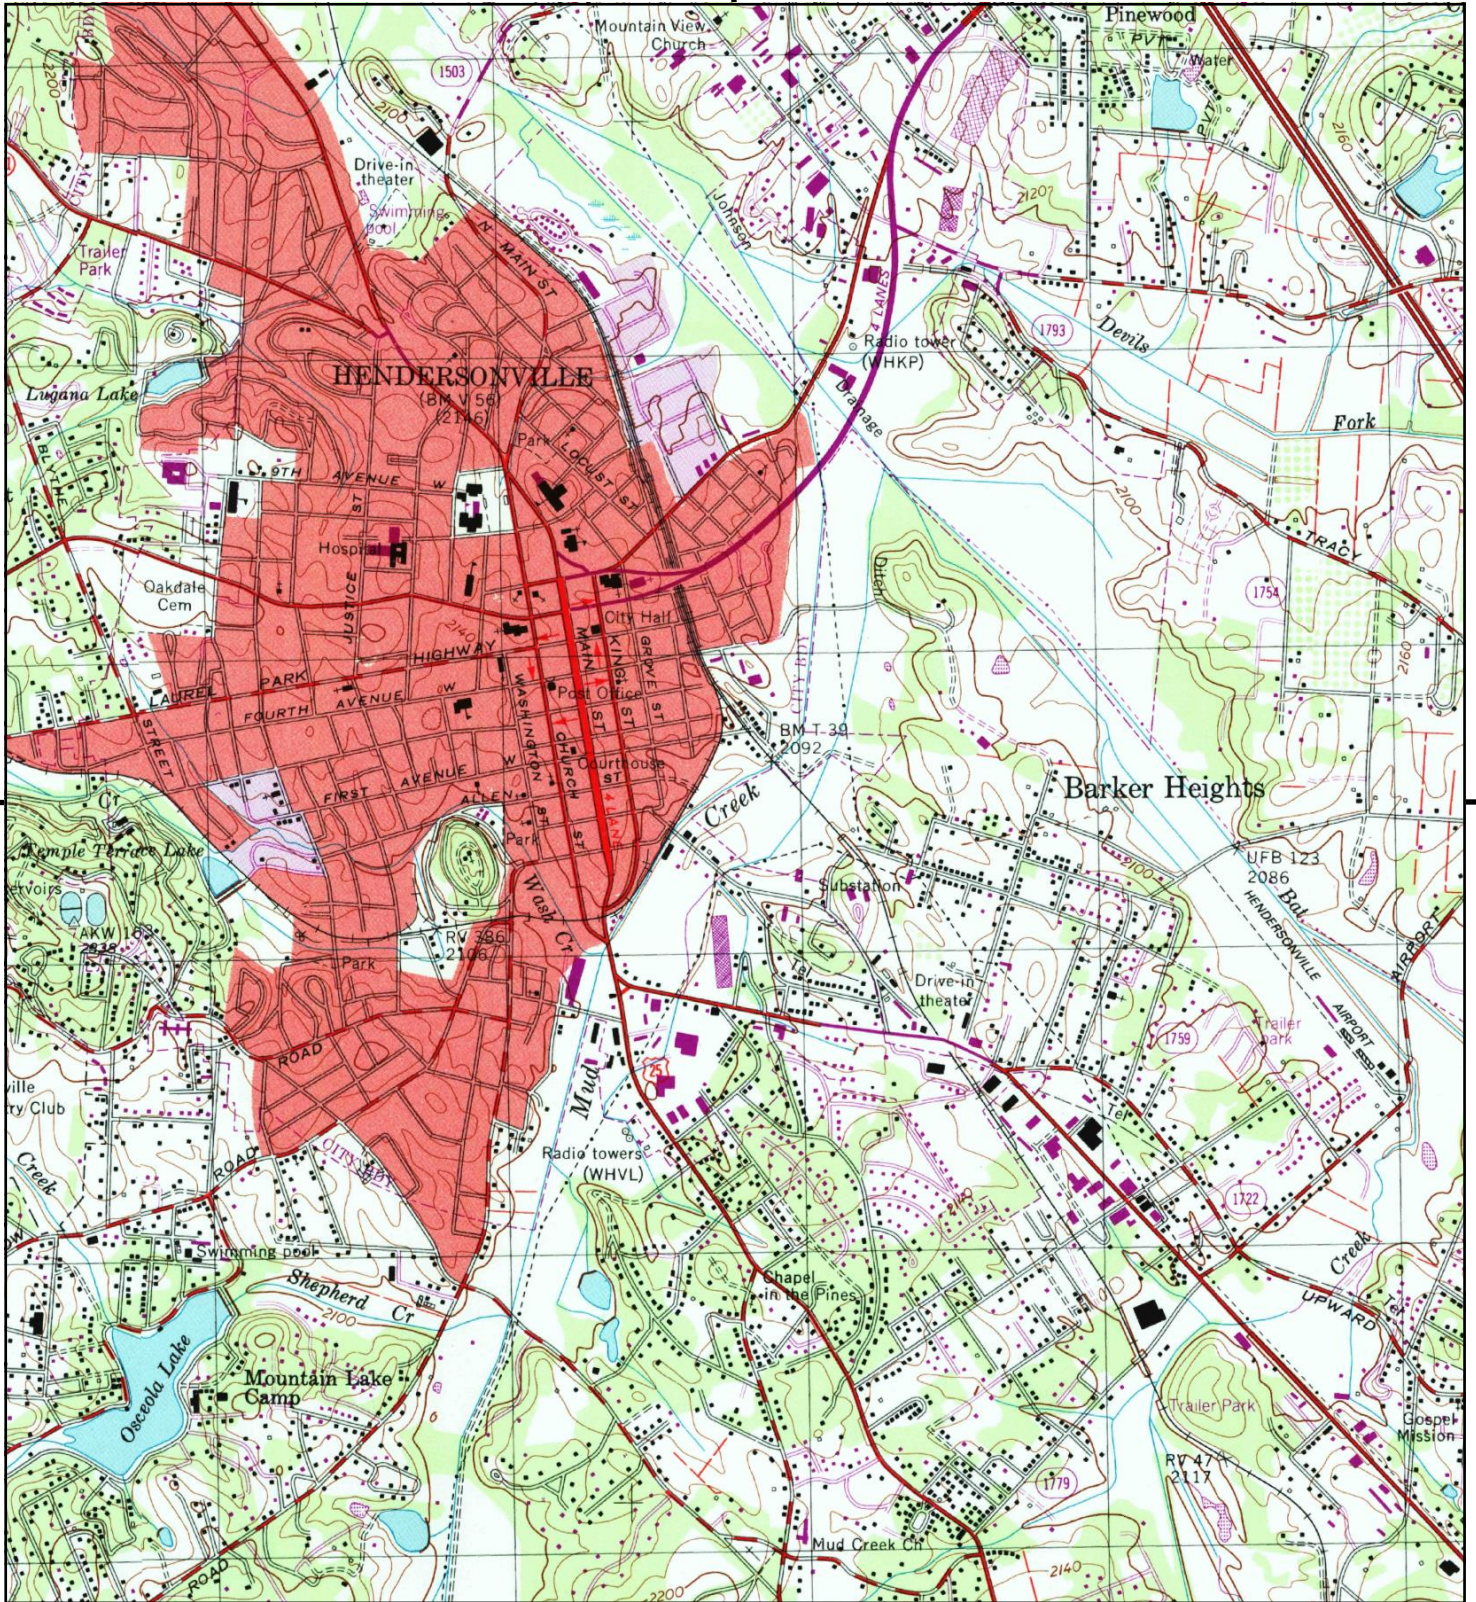


This report includes information from the following map sheet(s).

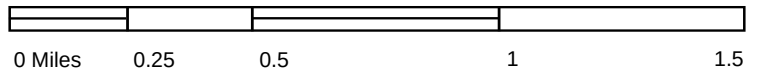

TP, Hendersonville, 2000, 7.5-minute

SITE NAME: Mud Creek Property
 ADDRESS: 508 S Grove St
 HENDERSONVILLE, NC 28792
 CLIENT: S&ME



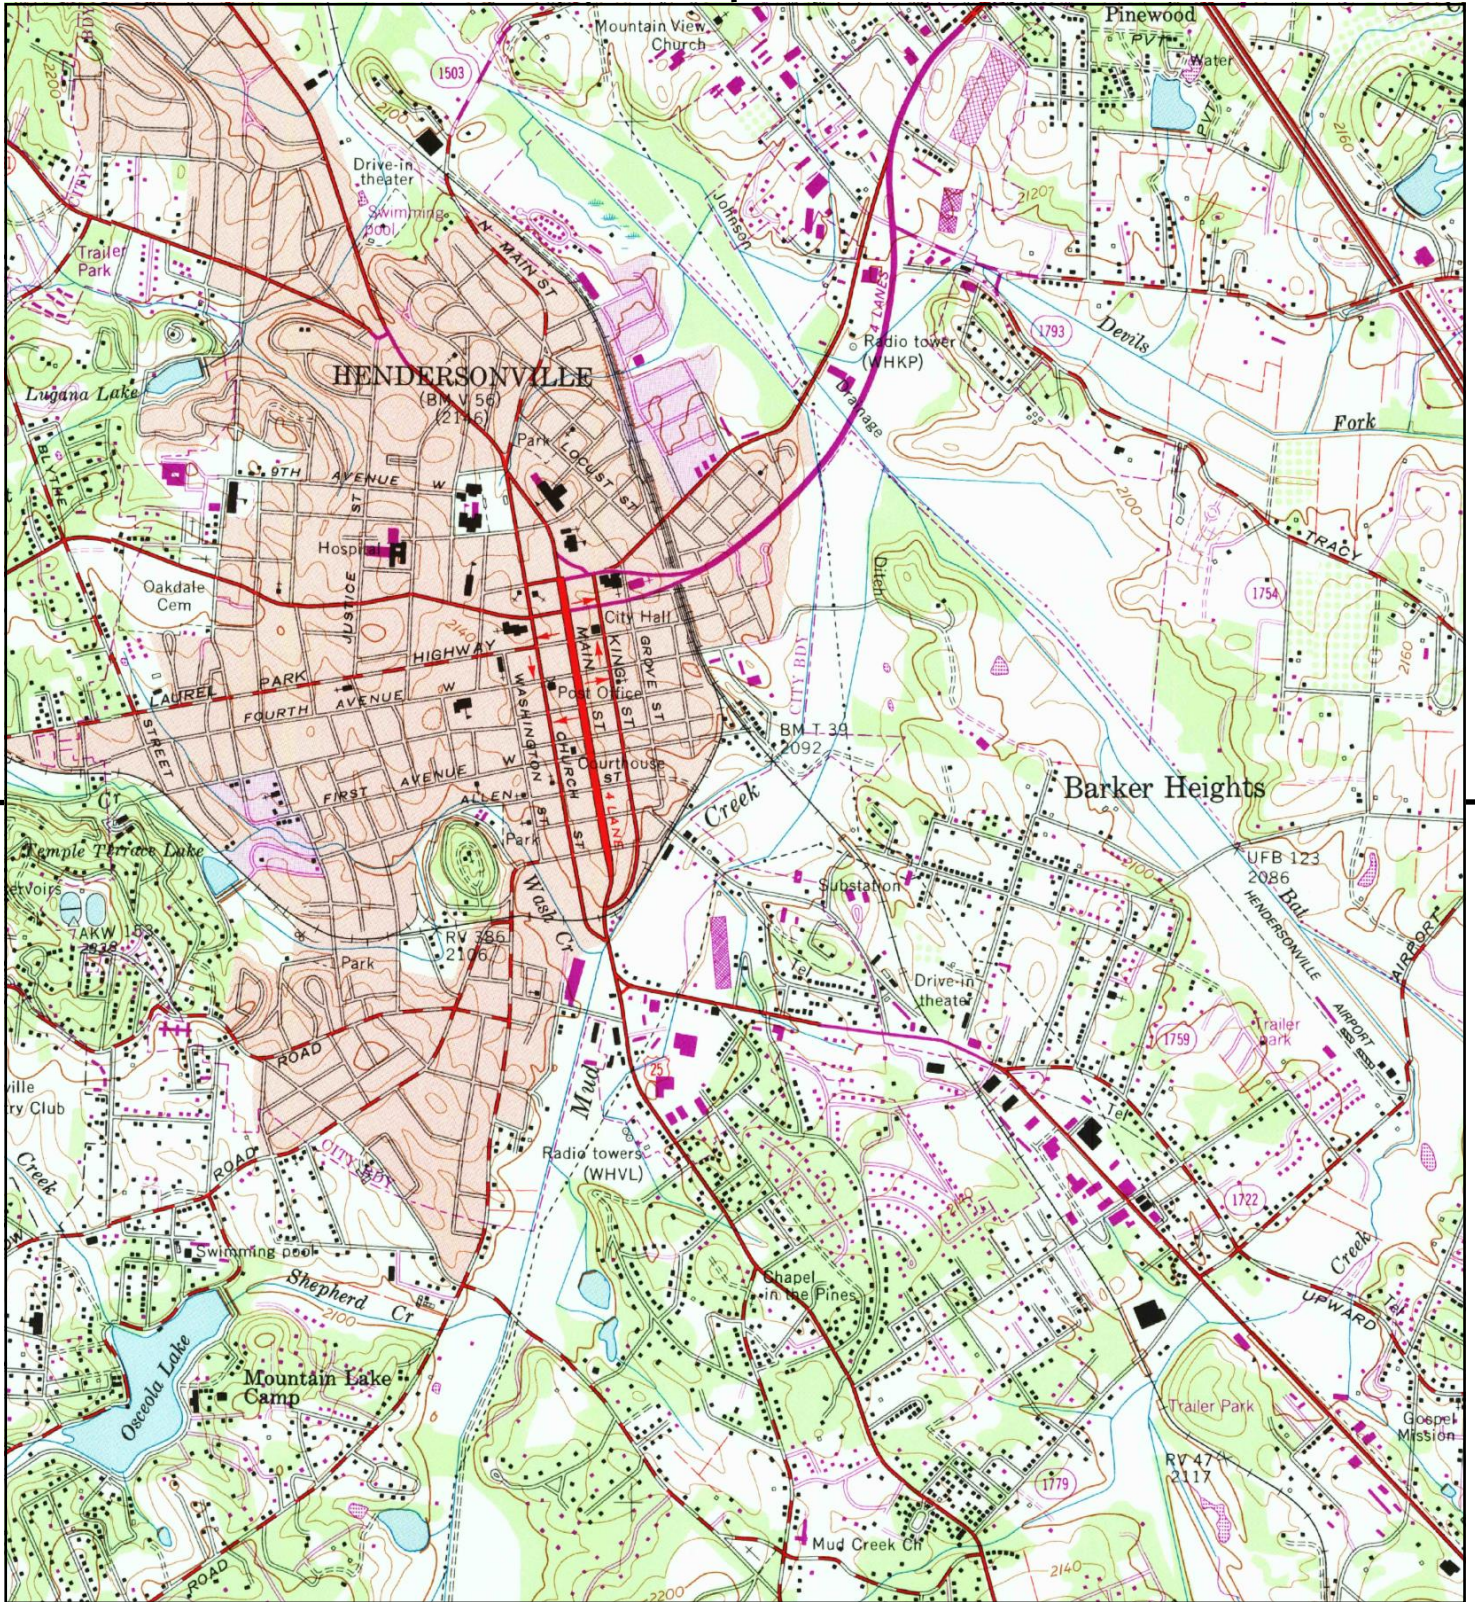


This report includes information from the following map sheet(s).



TP, Hendersonville, 1990, 7.5-minute

SITE NAME: Mud Creek Property
 ADDRESS: 508 S Grove St
 HENDERSONVILLE, NC 28792
 CLIENT: S&ME



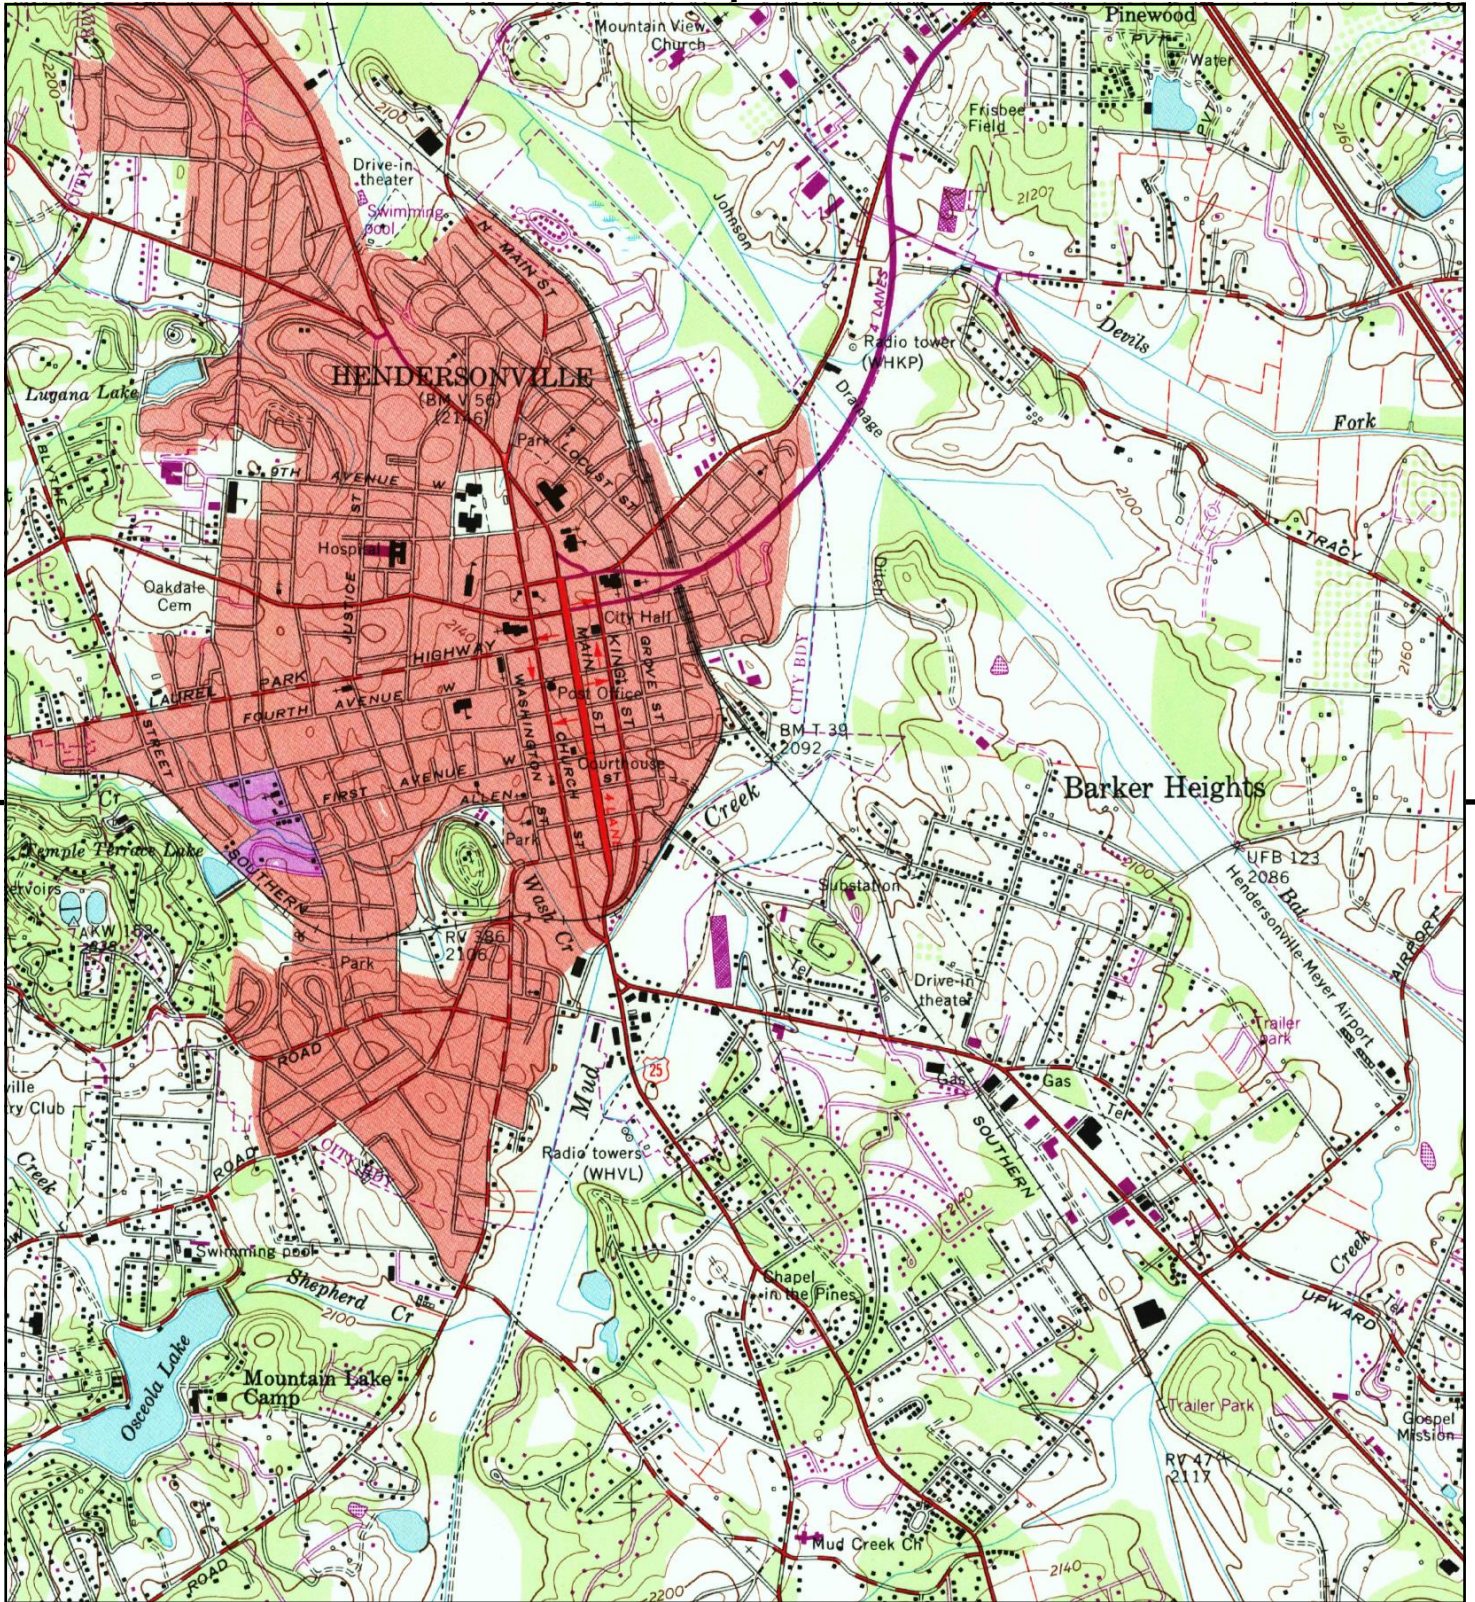


This report includes information from the following map sheet(s).



TP, Hendersonville, 1978, 7.5-minute

SITE NAME: Mud Creek Property
 ADDRESS: 508 S Grove St
 HENDERSONVILLE, NC 28792
 CLIENT: S&ME



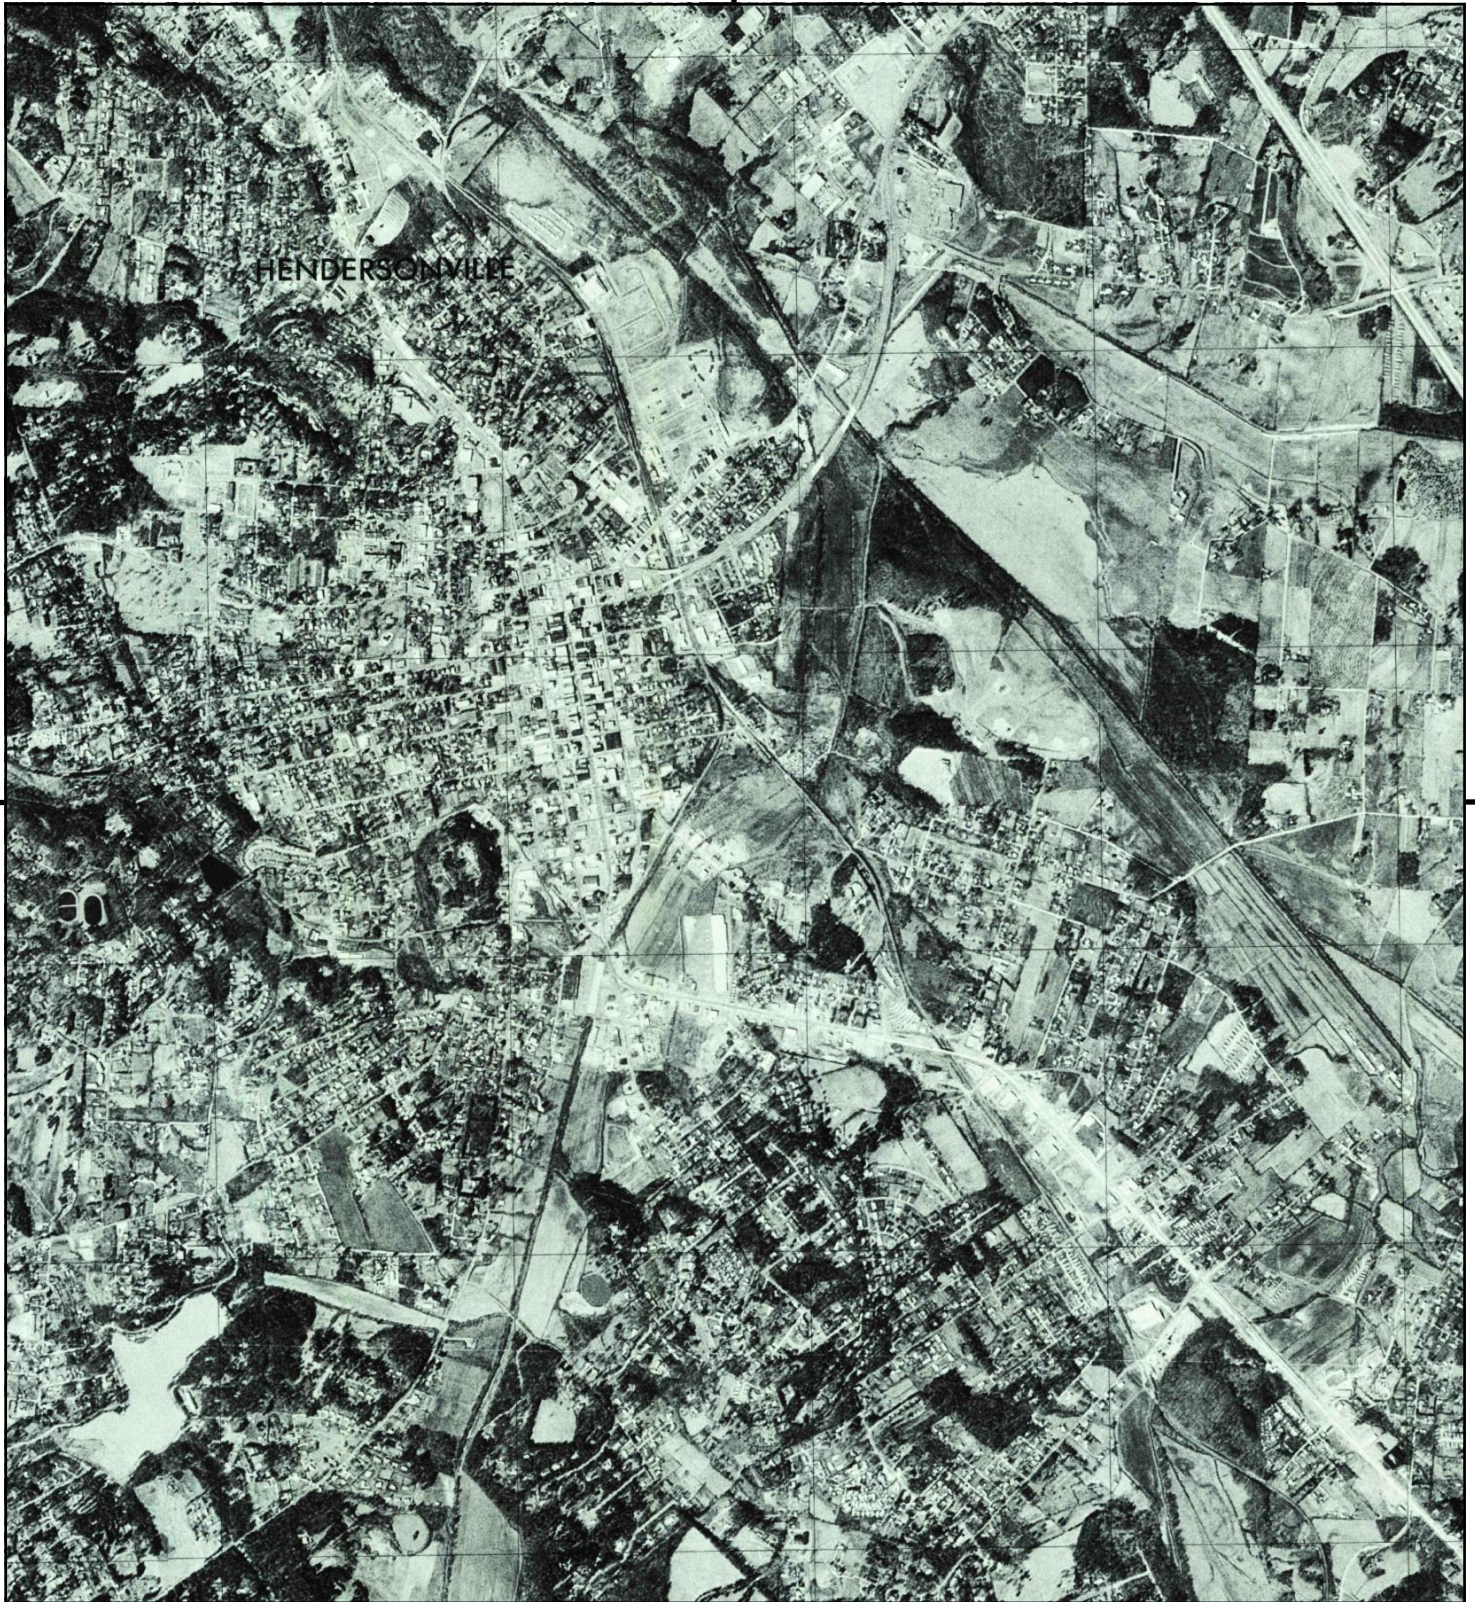


This report includes information from the following map sheet(s).



TP, Hendersonville, 1977, 7.5-minute

SITE NAME: Mud Creek Property
 ADDRESS: 508 S Grove St
 HENDERSONVILLE, NC 28792
 CLIENT: S&ME



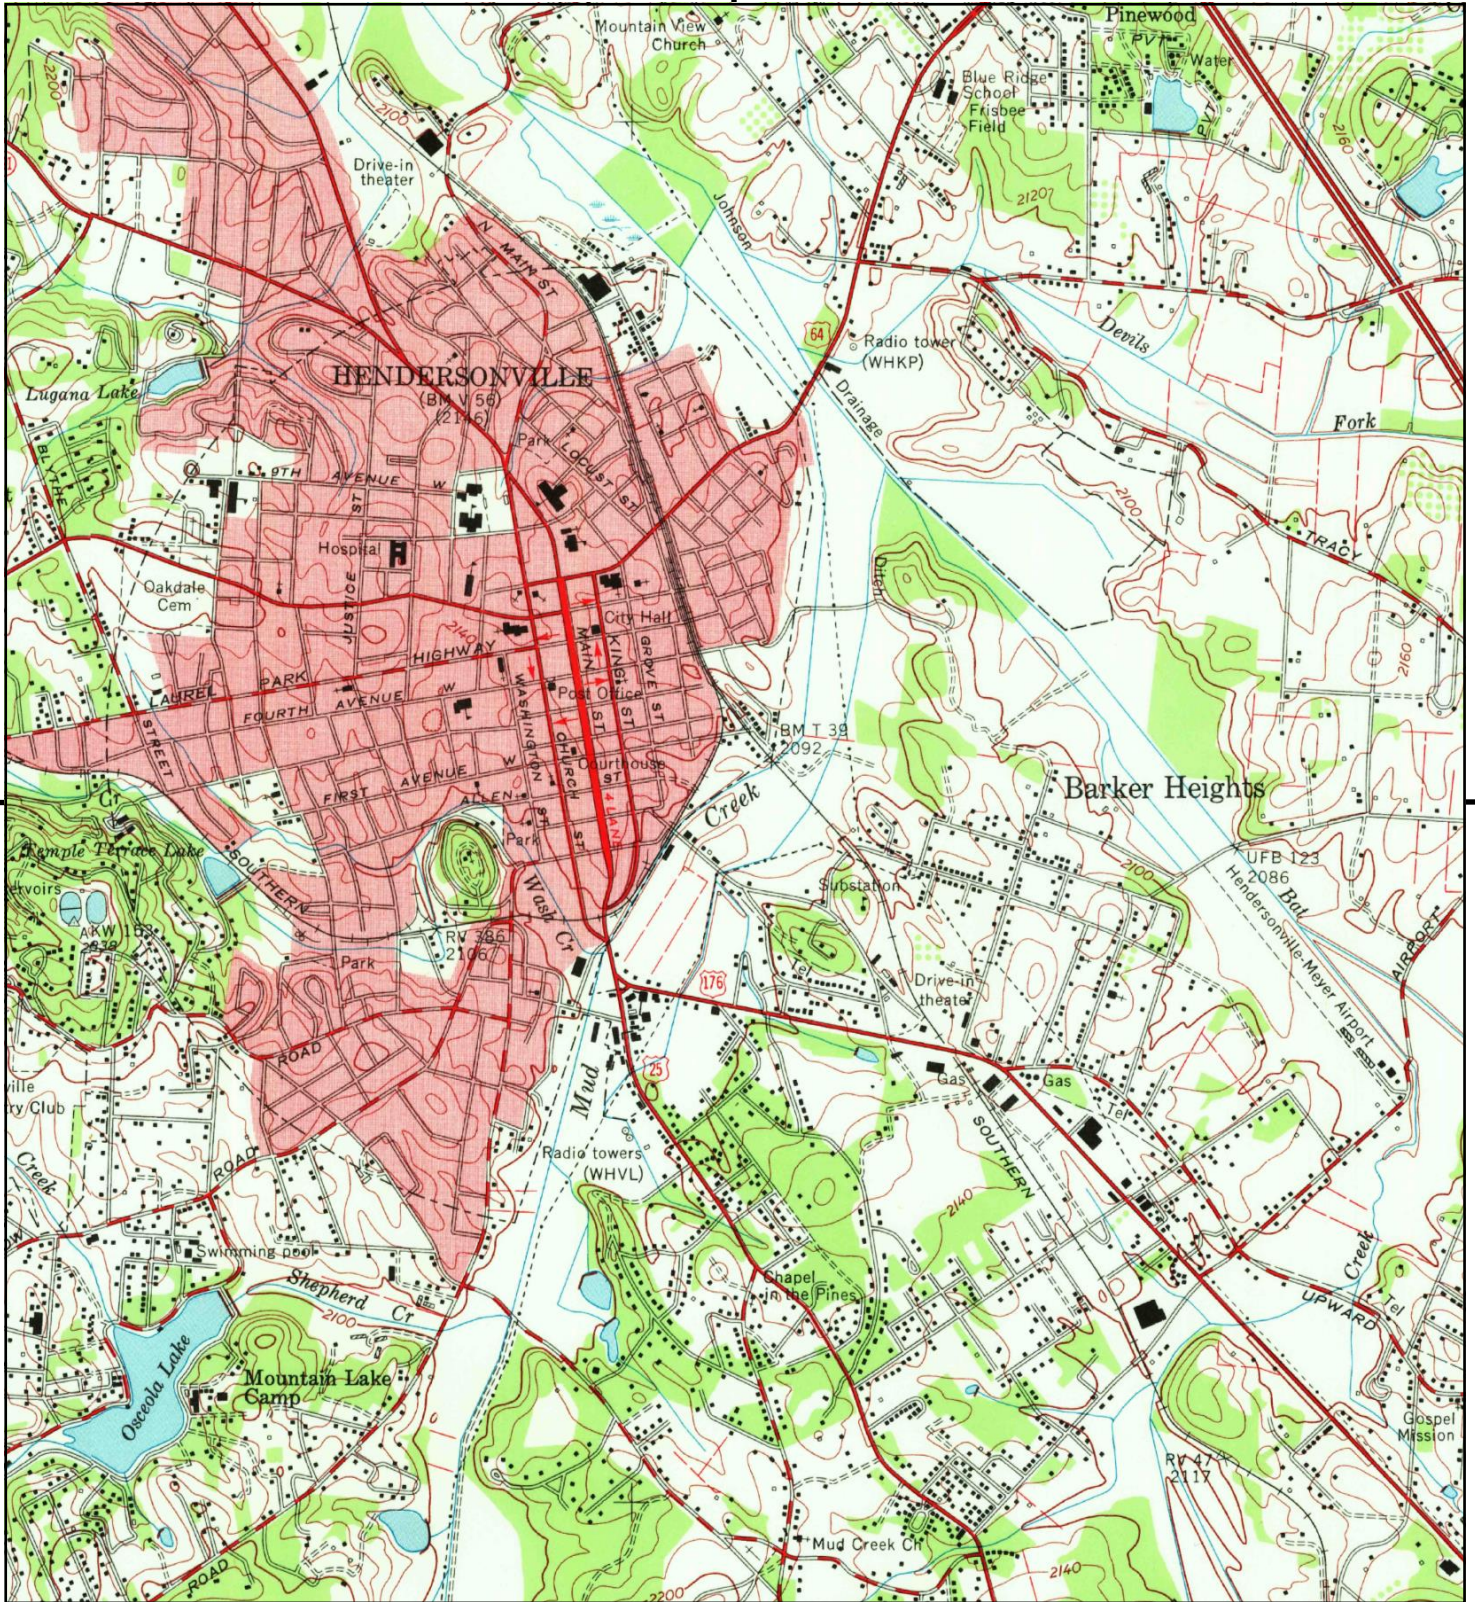


This report includes information from the following map sheet(s).



TP, Hendersonville, 1965, 7.5-minute

SITE NAME: Mud Creek Property
 ADDRESS: 508 S Grove St
 HENDERSONVILLE, NC 28792
 CLIENT: S&ME



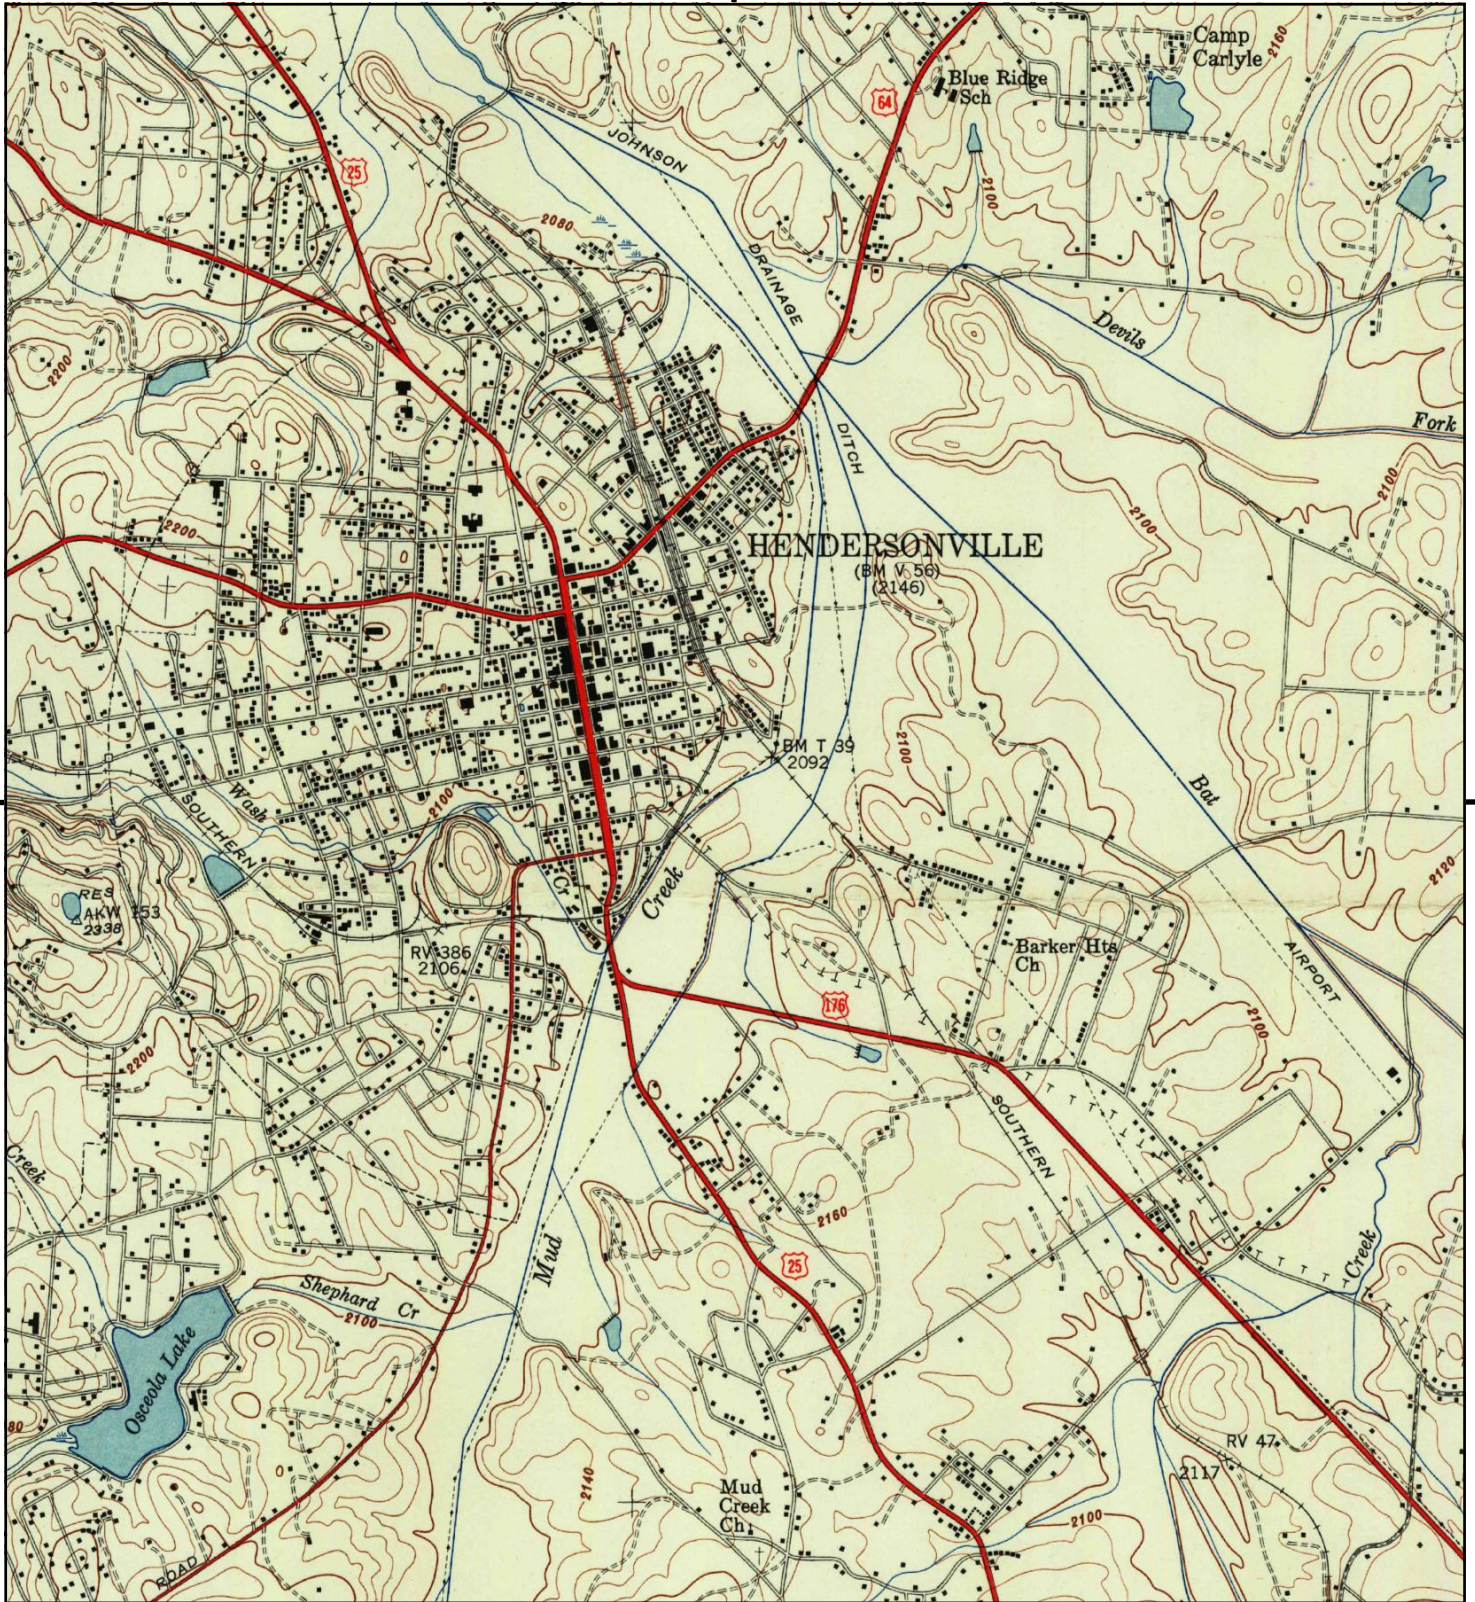


This report includes information from the following map sheet(s).



TP, Hendersonville, 1947, 7.5-minute

SITE NAME: Mud Creek Property
ADDRESS: 508 S Grove St
HENDERSONVILLE, NC 28792
CLIENT: S&ME



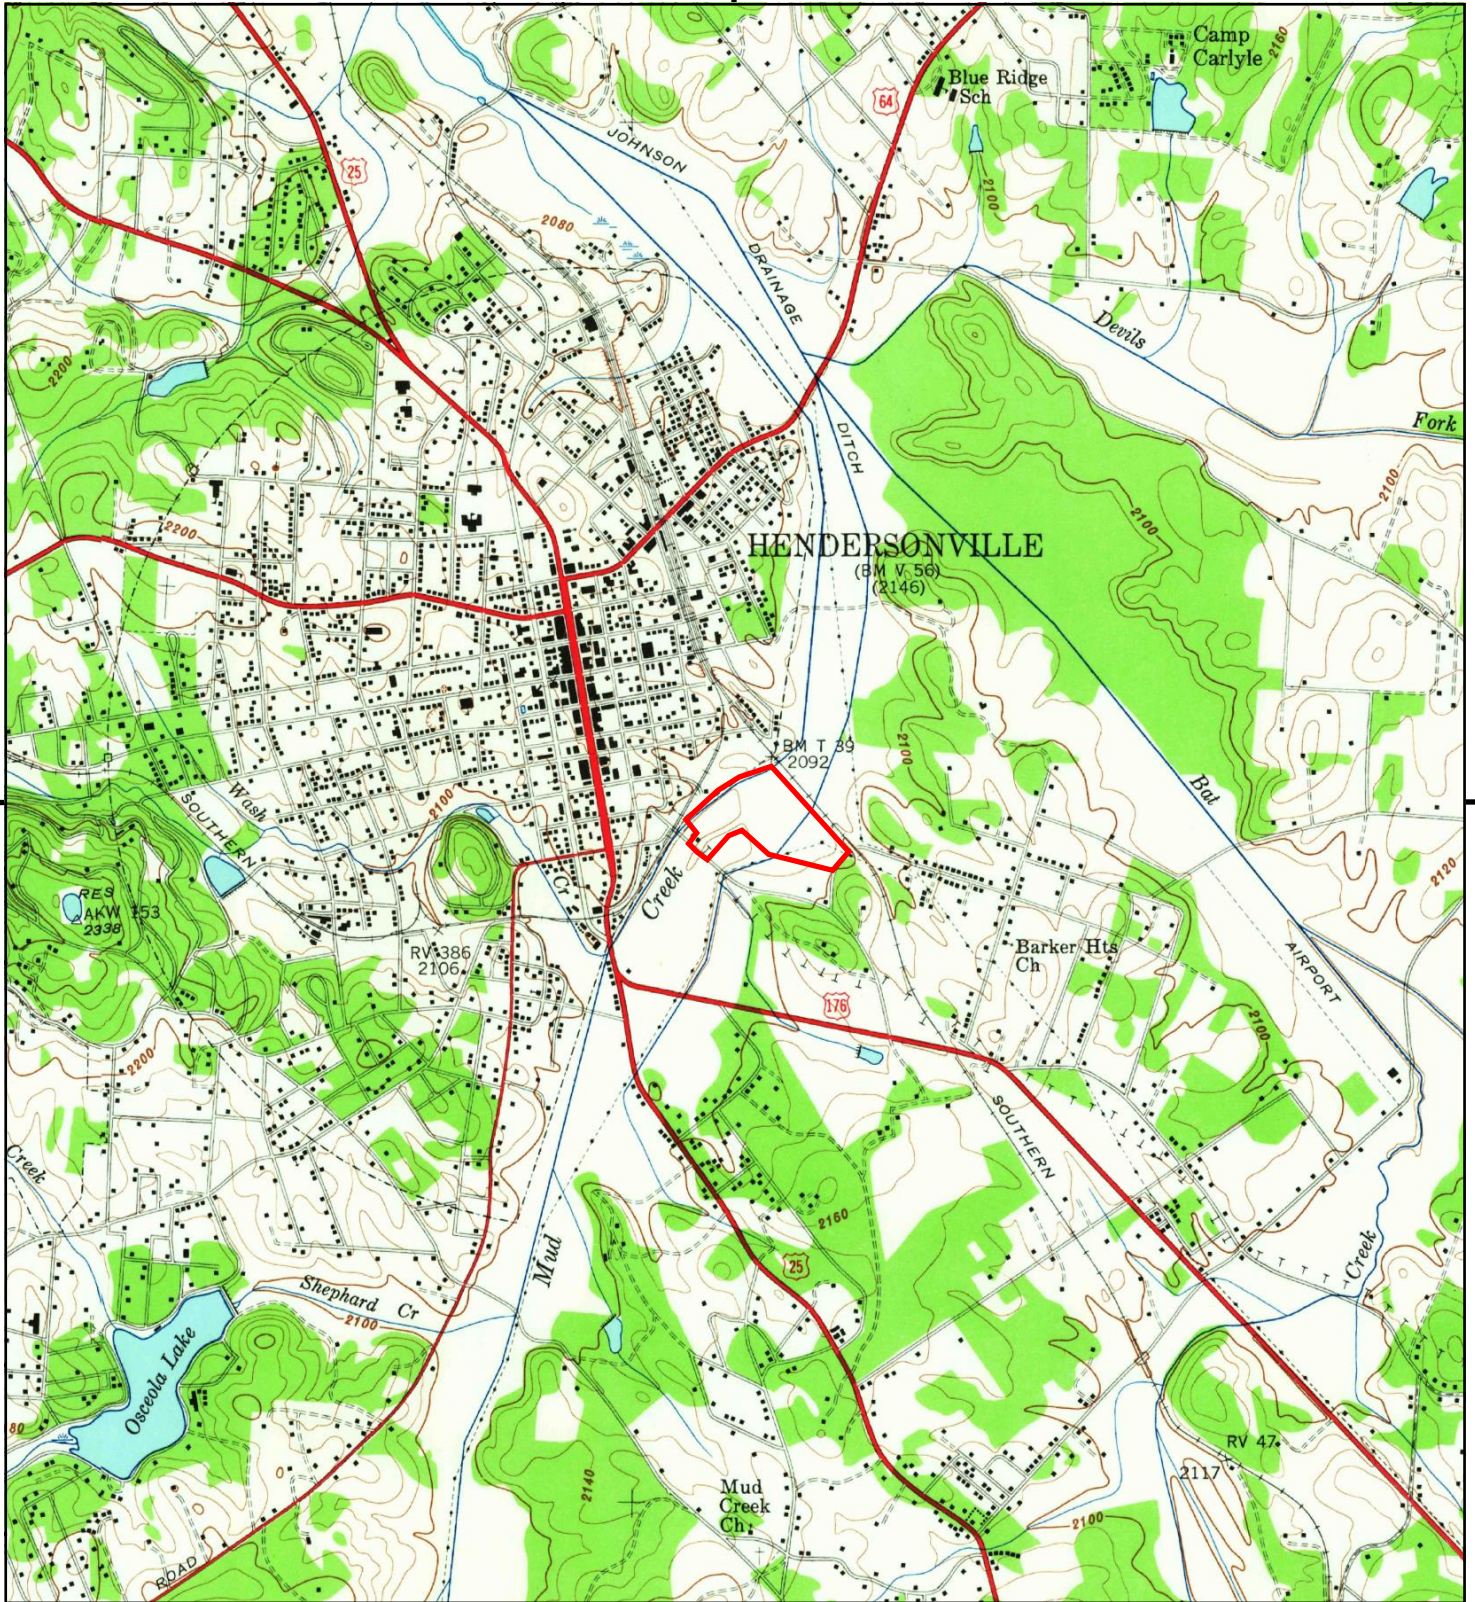


This report includes information from the following map sheet(s).



TP, Hendersonville, 1946, 7.5-minute

SITE NAME: Mud Creek Property
ADDRESS: 508 S Grove St
HENDERSONVILLE, NC 28792
CLIENT: S&ME



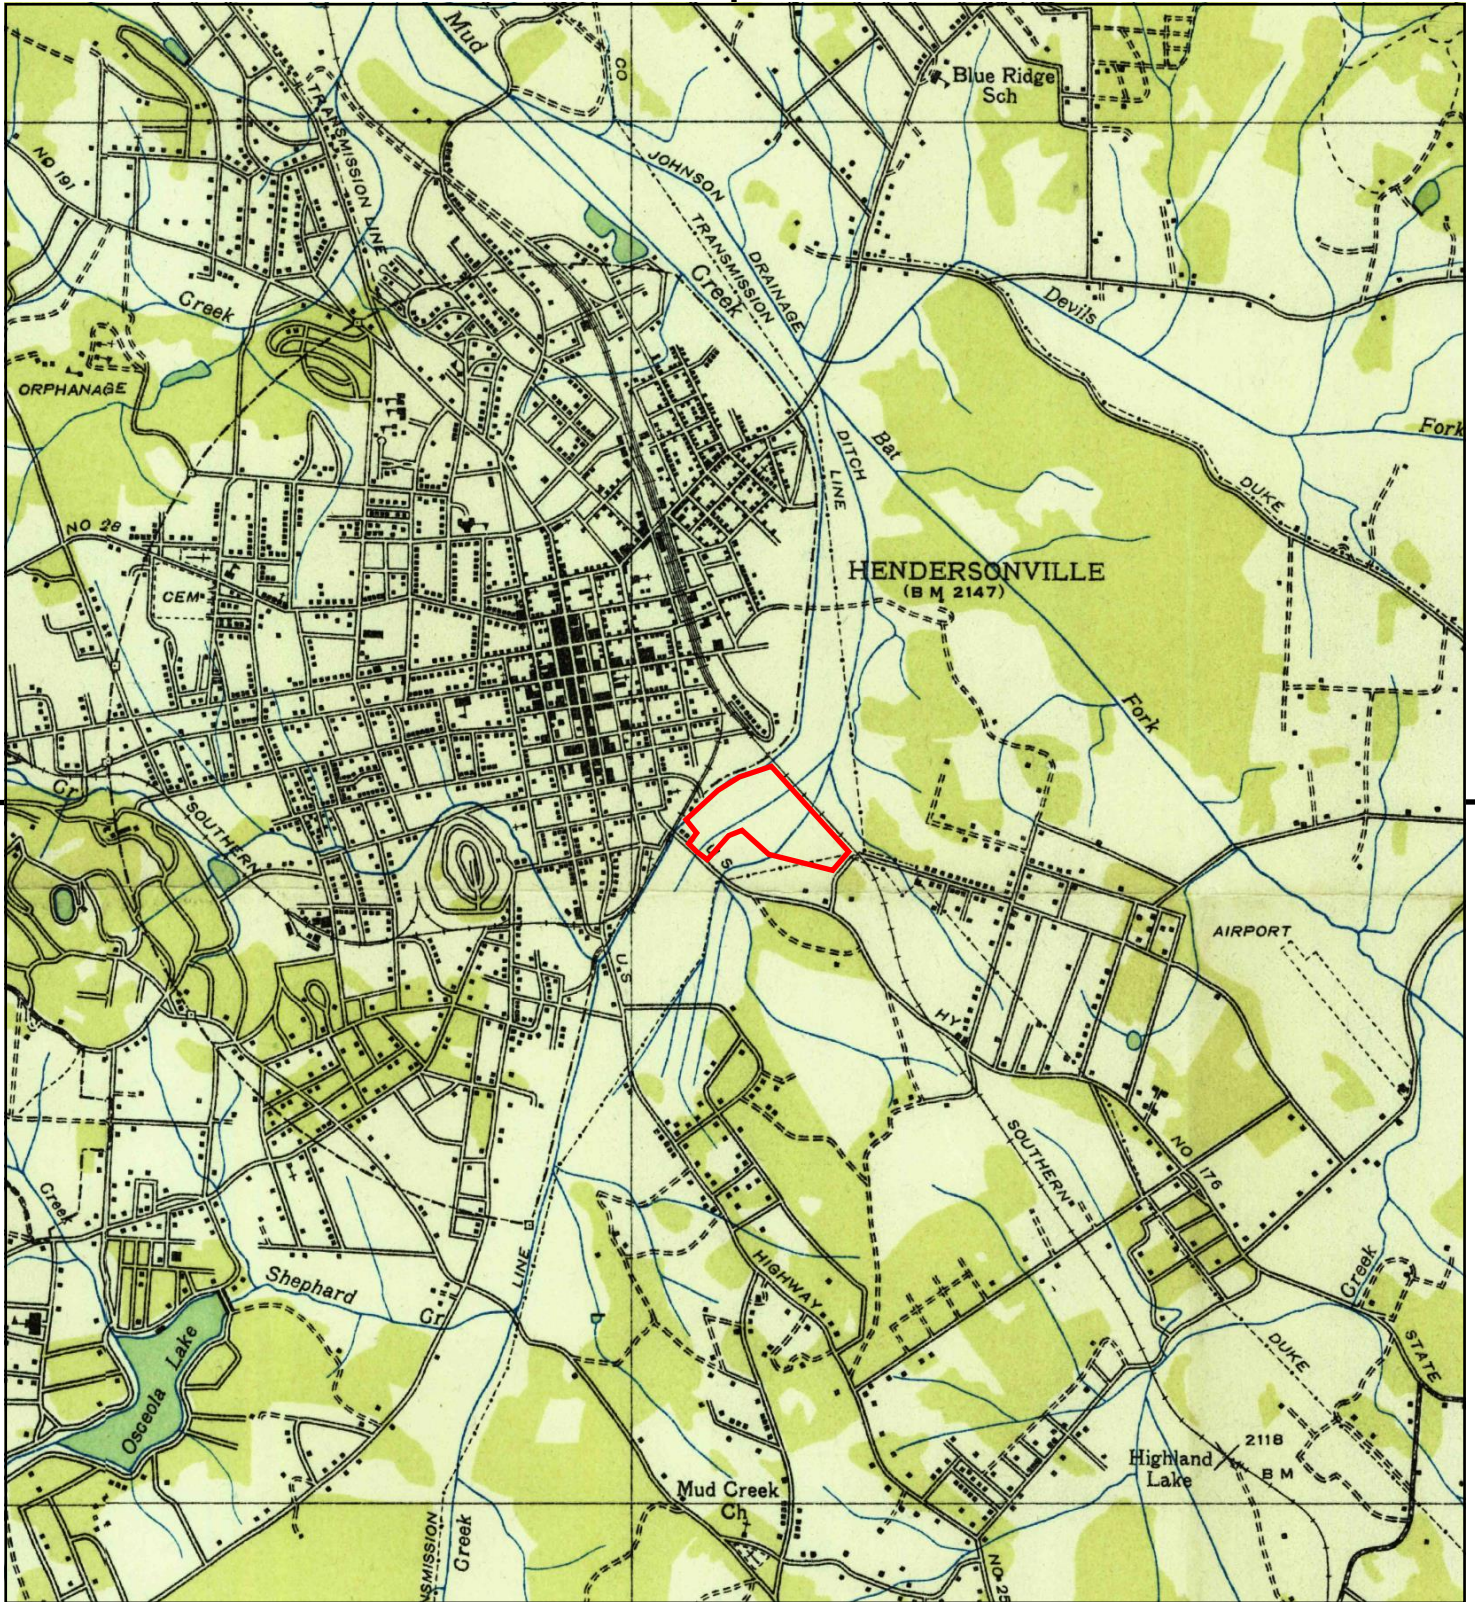


This report includes information from the following map sheet(s).



TP, Hendersonville, 1935, 7.5-minute

SITE NAME: Mud Creek Property
ADDRESS: 508 S Grove St
HENDERSONVILLE, NC 28792
CLIENT: S&ME



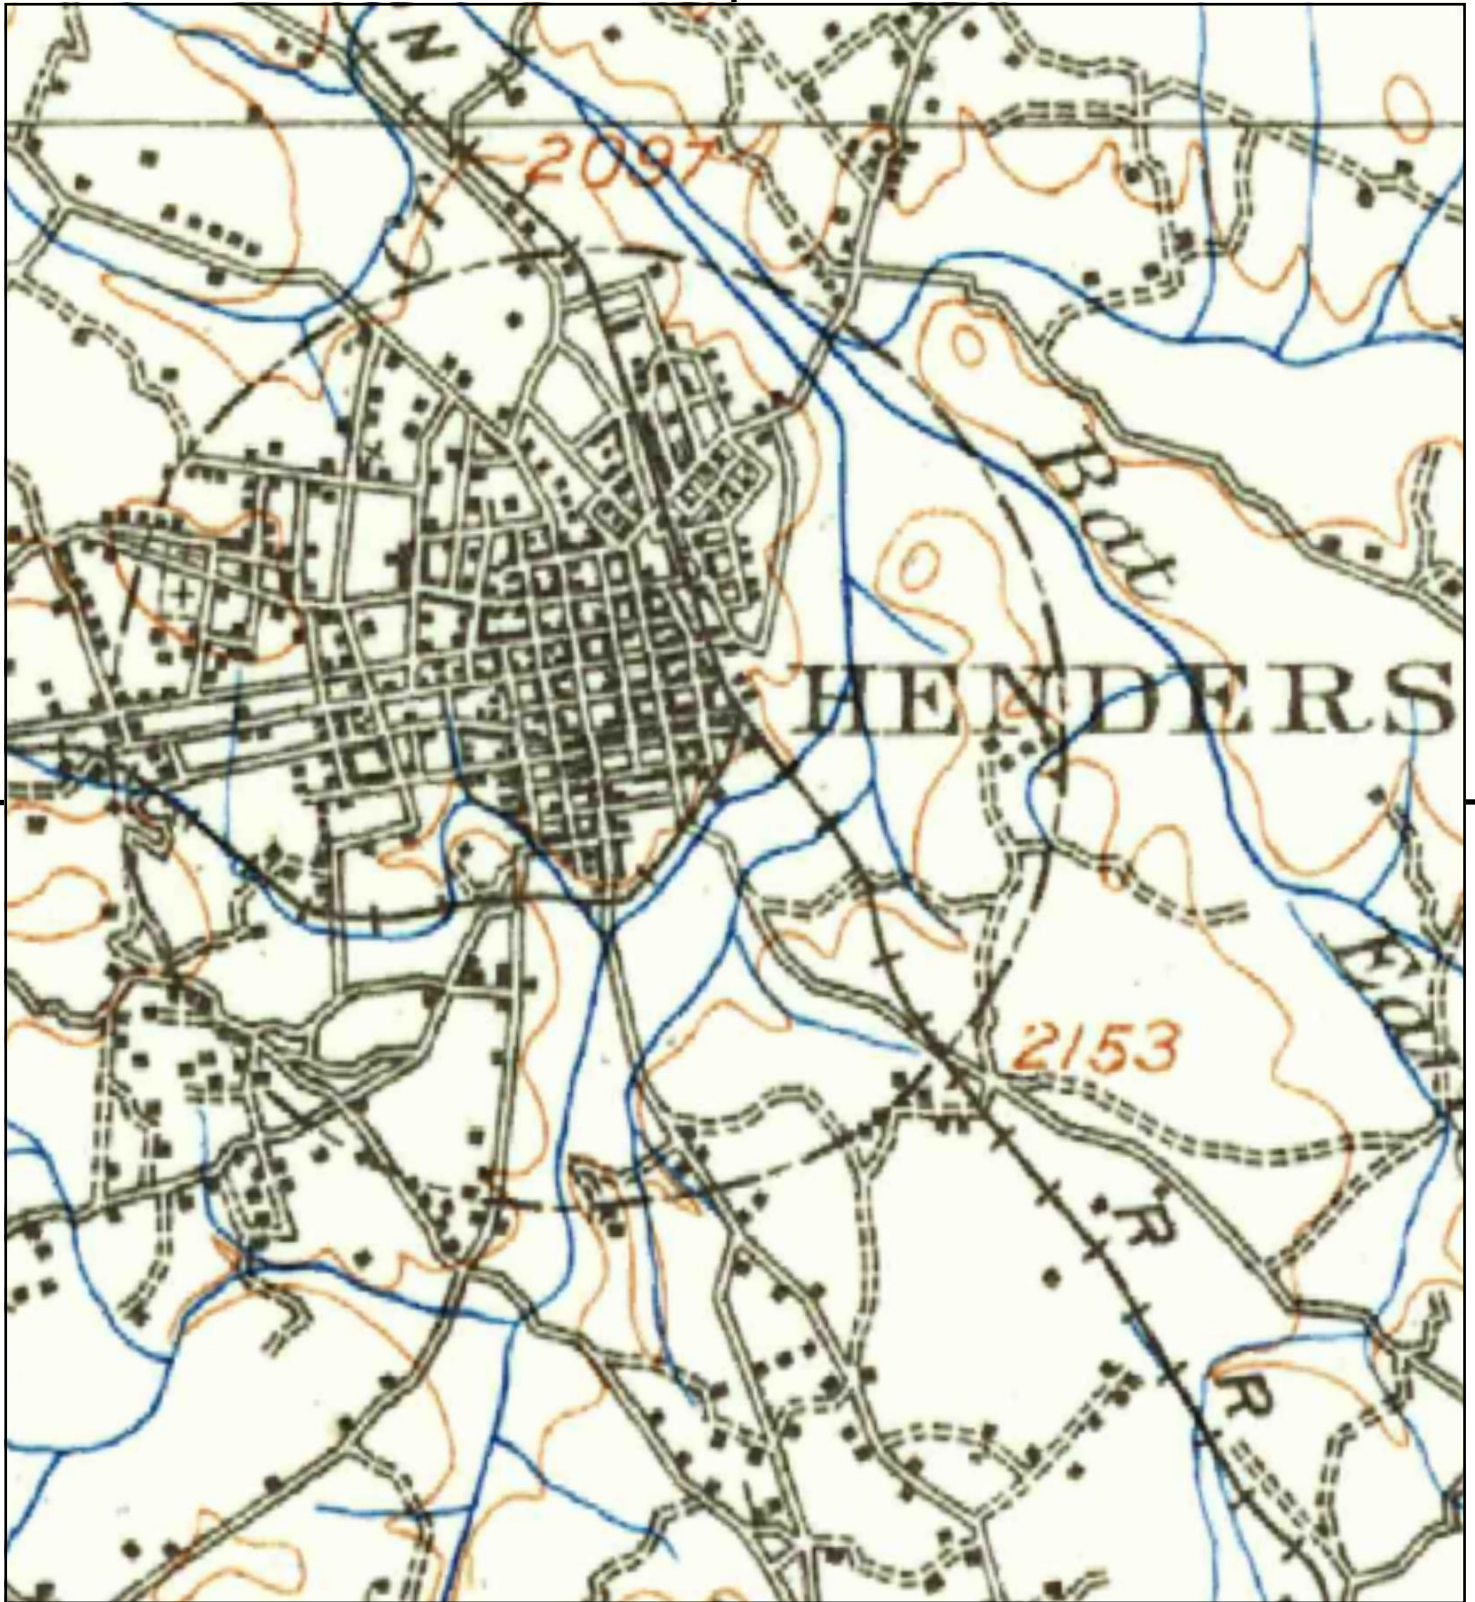


This report includes information from the following map sheet(s).



TP, Saluda, 1907, 30-minute

SITE NAME: Mud Creek Property
 ADDRESS: 508 S Grove St
 HENDERSONVILLE, NC 28792
 CLIENT: S&ME



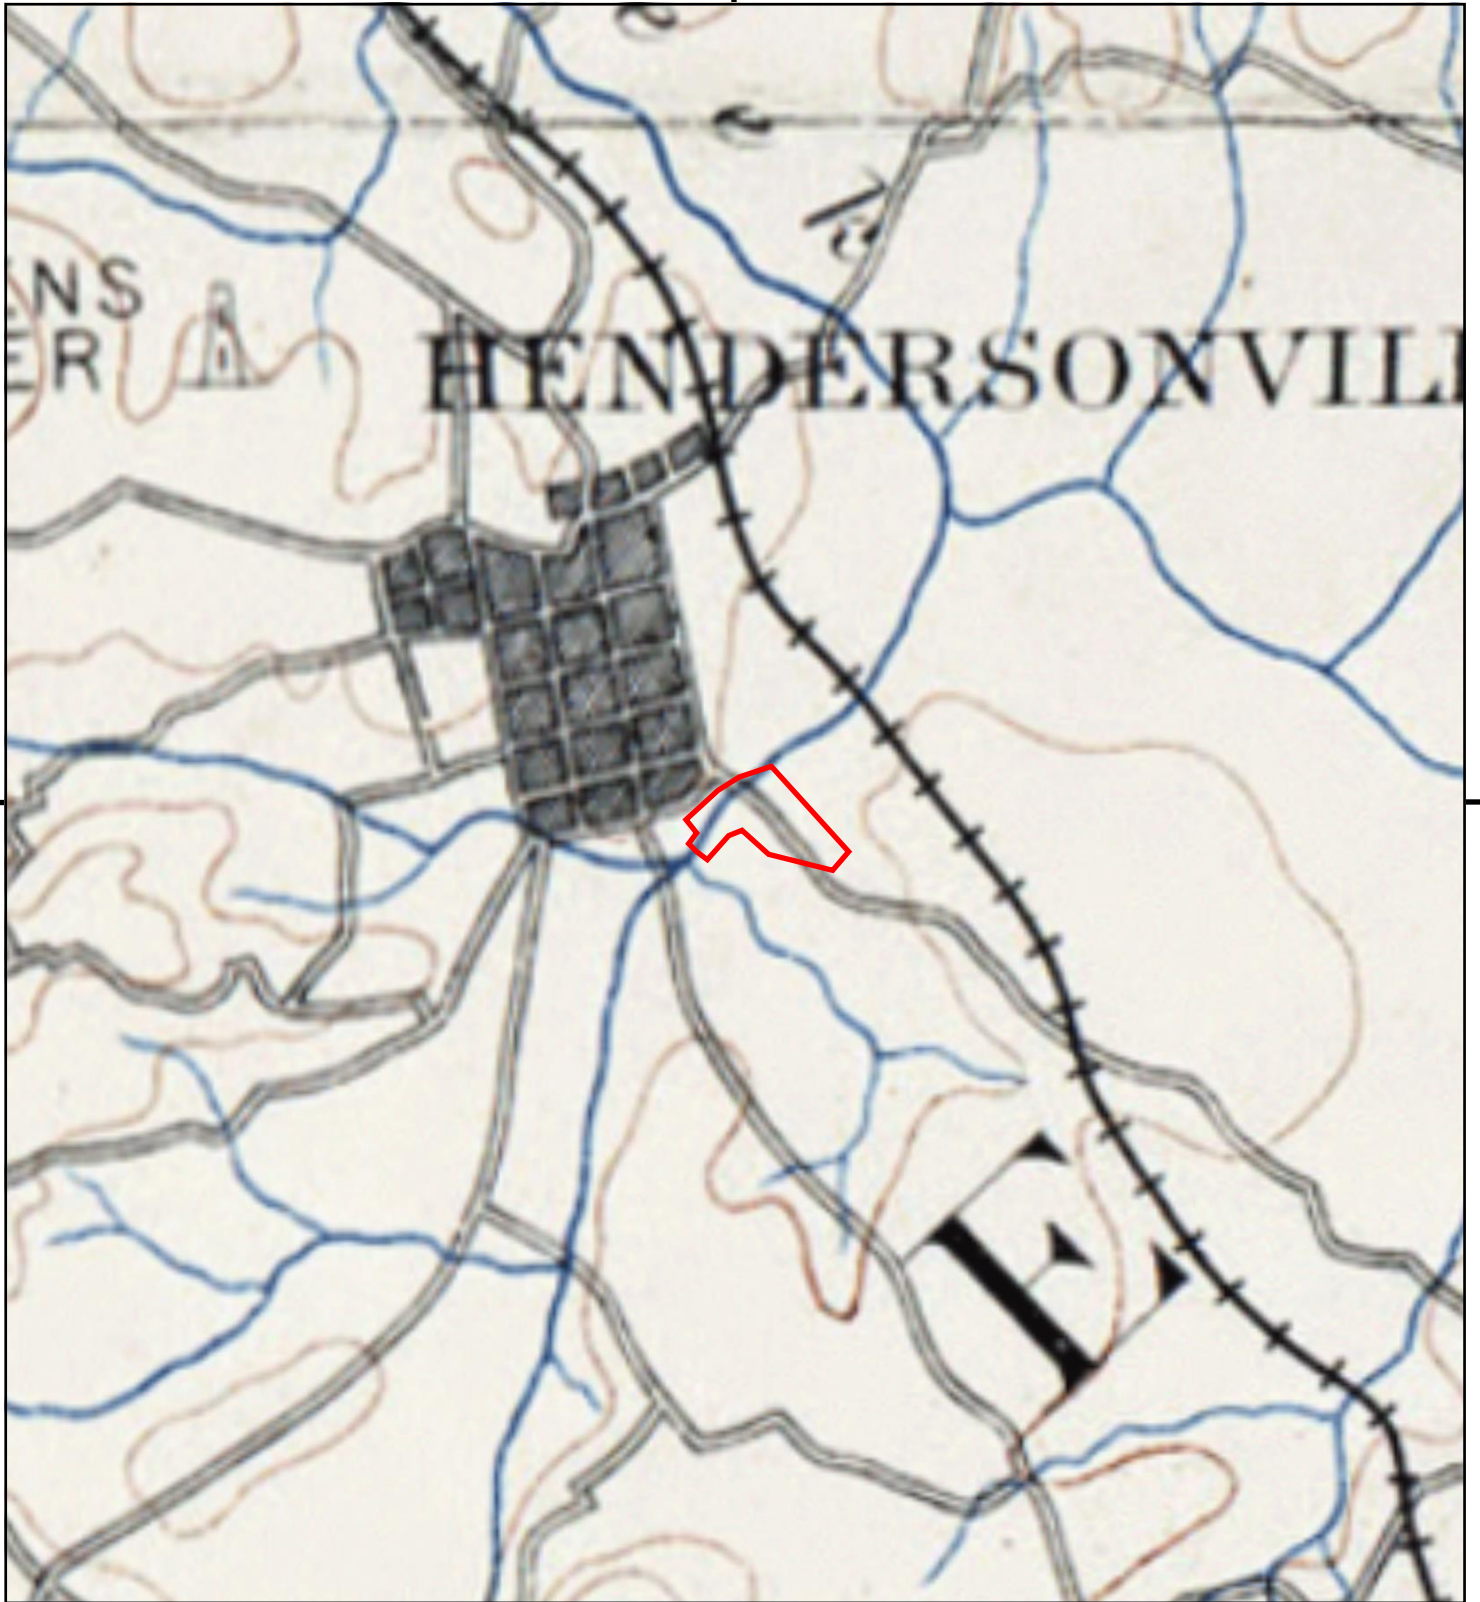

This report includes information from the following map sheet(s).



TP, SALUDA, 1889, 30-minute

SITE NAME: Mud Creek Property
 ADDRESS: 508 S Grove St
 HENDERSONVILLE, NC 28792
 CLIENT: S&ME





Mud Creek Property
508 S Grove St
HENDERSONVILLE, NC 28792

Inquiry Number: 7685591.3

June 21, 2024

Certified Sanborn® Map Report



6 Armstrong Road, 4th floor
Shelton, CT 06484
Toll Free: 800.352.0050
www.edrnet.com

Certified Sanborn® Map Report

06/21/24

Site Name:

Mud Creek Property
508 S Grove St
HENDERSONVILLE, NC 28791
EDR Inquiry # 7685591.3

Client Name:

S&ME
8646 W. Market Street, Suite 105
Greensboro, NC 27409
Contact: Wendy Johnson



The Sanborn Library has been searched by EDR and maps covering the target property location as provided by S&ME were identified for the years listed below. The Sanborn Library is the largest, most complete collection of fire insurance maps. The collection includes maps from Sanborn, Bromley, Perris & Browne, Hopkins, Barlow, and others. Only Environmental Data Resources Inc. (EDR) is authorized to grant rights for commercial reproduction of maps by the Sanborn Library LLC, the copyright holder for the collection. Results can be authenticated by visiting www.edrnet.com/sanborn.

The Sanborn Library is continually enhanced with newly identified map archives. This report accesses all maps in the collection as of the day this report was generated.

Certified Sanborn Results:

Certification # 0102-4BB2-8260

PO # 1410

Project 24410083

Maps Provided:

1954
1949
1926
1922



Sanborn® Library search results

Certification #: 0102-4BB2-8260

The Sanborn Library includes more than 1.2 million fire insurance maps from Sanborn, Bromley, Perris & Browne, Hopkins, Barlow and others which track historical property usage in approximately 12,000 American cities and towns. Collections searched:

- ☒ Library of Congress
- ☒ University Publications of America
- ☒ EDR Private Collection

The Sanborn Library LLC Since 1866™

Limited Permission To Make Copies

S&ME (the client) is permitted to make up to FIVE photocopies of this Sanborn Map transmittal and each fire insurance map accompanying this report solely for the limited use of its customer. No one other than the client is authorized to make copies. Upon request made directly to an EDR Account Executive, the client may be permitted to make a limited number of additional photocopies. This permission is conditioned upon compliance by the client, its customer and their agents with EDR's copyright policy; a copy of which is available upon request.

Disclaimer - Copyright and Trademark Notice

This Report contains certain information obtained from a variety of public and other sources reasonably available to Environmental Data Resources, LLC. It cannot be concluded from this Report that coverage information for the target and surrounding properties does not exist from other sources. This Report is provided on an "AS IS", "AS AVAILABLE" basis. NO WARRANTY EXPRESS OR IMPLIED IS MADE WHATSOEVER IN CONNECTION WITH THIS REPORT.

ENVIRONMENTAL DATA RESOURCES, LLC AND ITS SUBSIDIARIES, AFFILIATES AND THIRD PARTY SUPPLIERS DISCLAIM ALL WARRANTIES, OF ANY KIND OR NATURE, EXPRESS OR IMPLIED, ARISING OUT OF OR RELATED TO THIS REPORT OR ANY OF THE DATA AND INFORMATION PROVIDED IN THIS REPORT, INCLUDING WITHOUT LIMITATION, ANY WARRANTIES REGARDING ACCURACY, QUALITY, CORRECTNESS, COMPLETENESS, COMPREHENSIVENESS, SUITABILITY, MERCHANTABILITY, FITNESS FOR A PARTICULAR PURPOSE, TITLE, NON-INFRINGEMENT, MISAPPROPRIATION, OR OTHERWISE. ALL RISK IS ASSUMED BY THE USER. IN NO EVENT SHALL ENVIRONMENTAL DATA RESOURCES, LLC OR ITS SUBSIDIARIES, AFFILIATES OR THIRD PARTY SUPPLIERS BE LIABLE TO ANYONE FOR ANY DIRECT, INCIDENTAL, INDIRECT, SPECIAL, CONSEQUENTIAL OR OTHER DAMAGES OF ANY TYPE OR KIND (INCLUDING BUT NOT LIMITED TO LOSS OF PROFITS, LOSS OF USE, OR LOSS OF DATA), ARISING OUT OF OR IN ANY WAY CONNECTED WITH THIS REPORT OR ANY OF THE DATA AND INFORMATION PROVIDED IN THIS REPORT. Any analyses, estimates, ratings, environmental risk levels, or risk codes provided in this Report are provided for illustrative purposes only, and are not intended to provide, nor should they be interpreted as providing any facts regarding, or prediction or forecast of, any environmental risk for any property. Only an assessment performed by a qualified environmental professional can provide findings, opinions or conclusions regarding the environmental risk or conditions in, on or at any property.

Copyright 2024 by Environmental Data Resources, Inc. All rights reserved. Reproduction in any media or format, in whole or in part, of any report or map of Environmental Data Resources, Inc., or its affiliates, is prohibited without prior written permission.


EDR and its logos (including Sanborn and Sanborn Map) are trademarks of Environmental Data Resources, LLC or its affiliates. All other trademarks used herein are the property of their respective owners.

Sanborn Sheet Key

This Certified Sanborn Map Report is based upon the following Sanborn Fire Insurance map sheets.



1954 Source Sheets

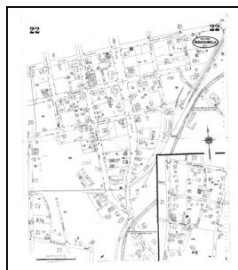


Volume 1, Sheet 22
1954

1949 Source Sheets



Volume 1, Sheet 22
1949

1926 Source Sheets

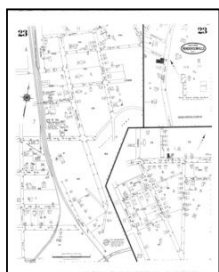


Volume 1, Sheet 23
1926




Volume 1, Sheet 22
1926


1922 Source Sheets

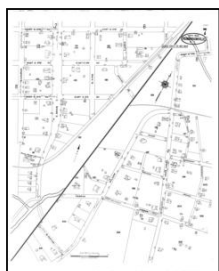



Volume 1, Sheet 7
1922

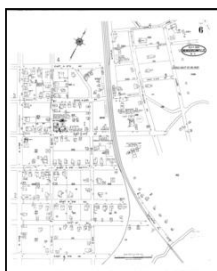


Volume 1, Sheet 6
1922

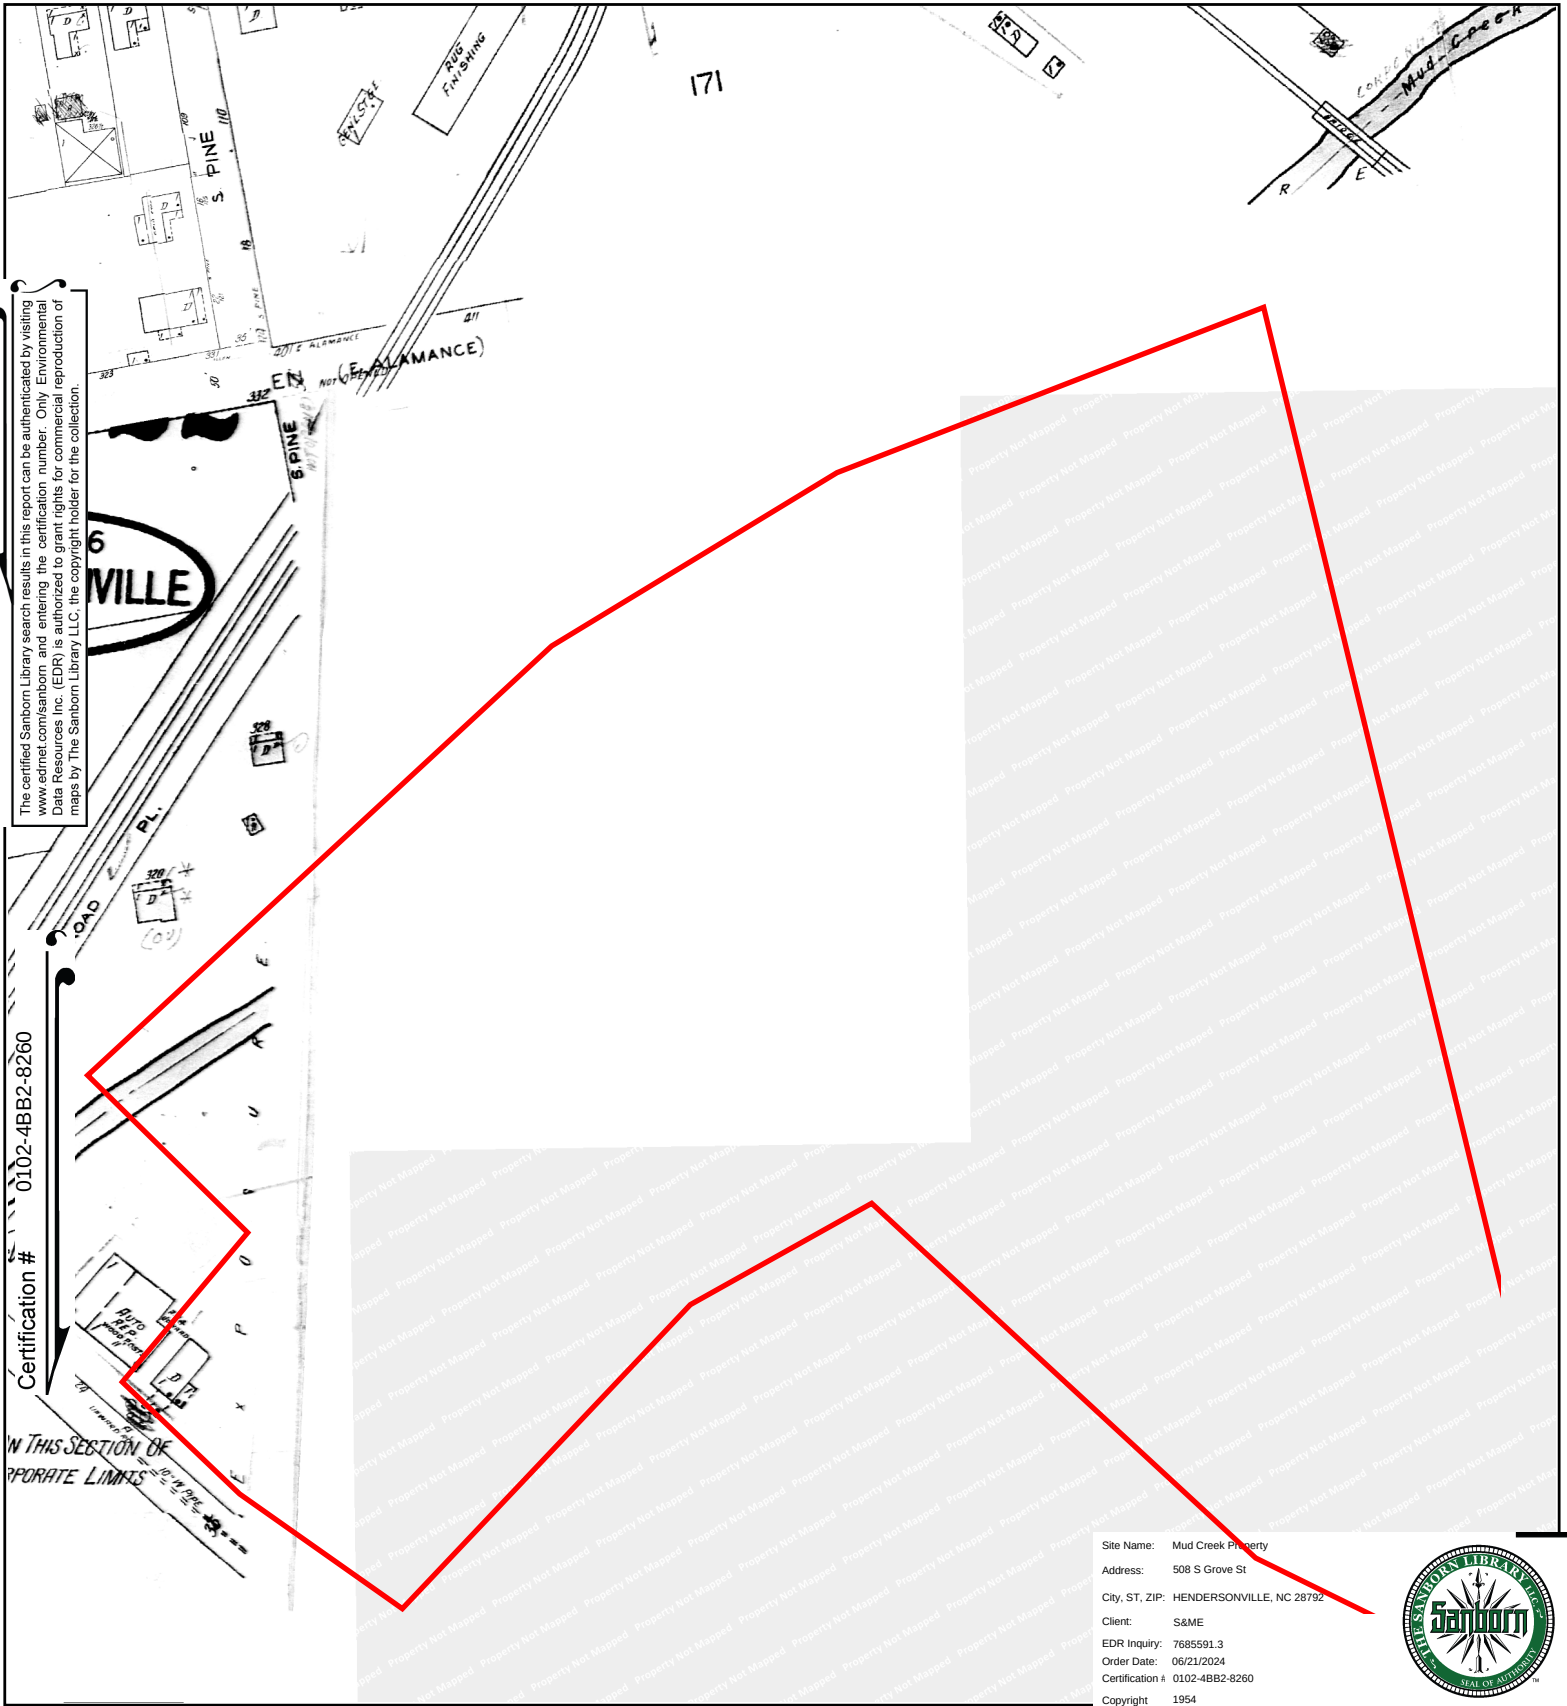


This Certified Sanborn Map combines the following sheets.
 Outlined areas indicate map sheets within the collection.

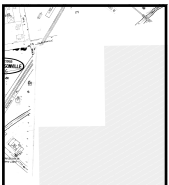
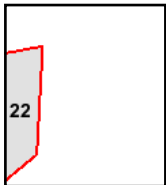


Volume 1, Sheet 22

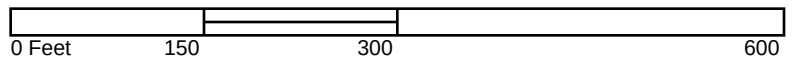


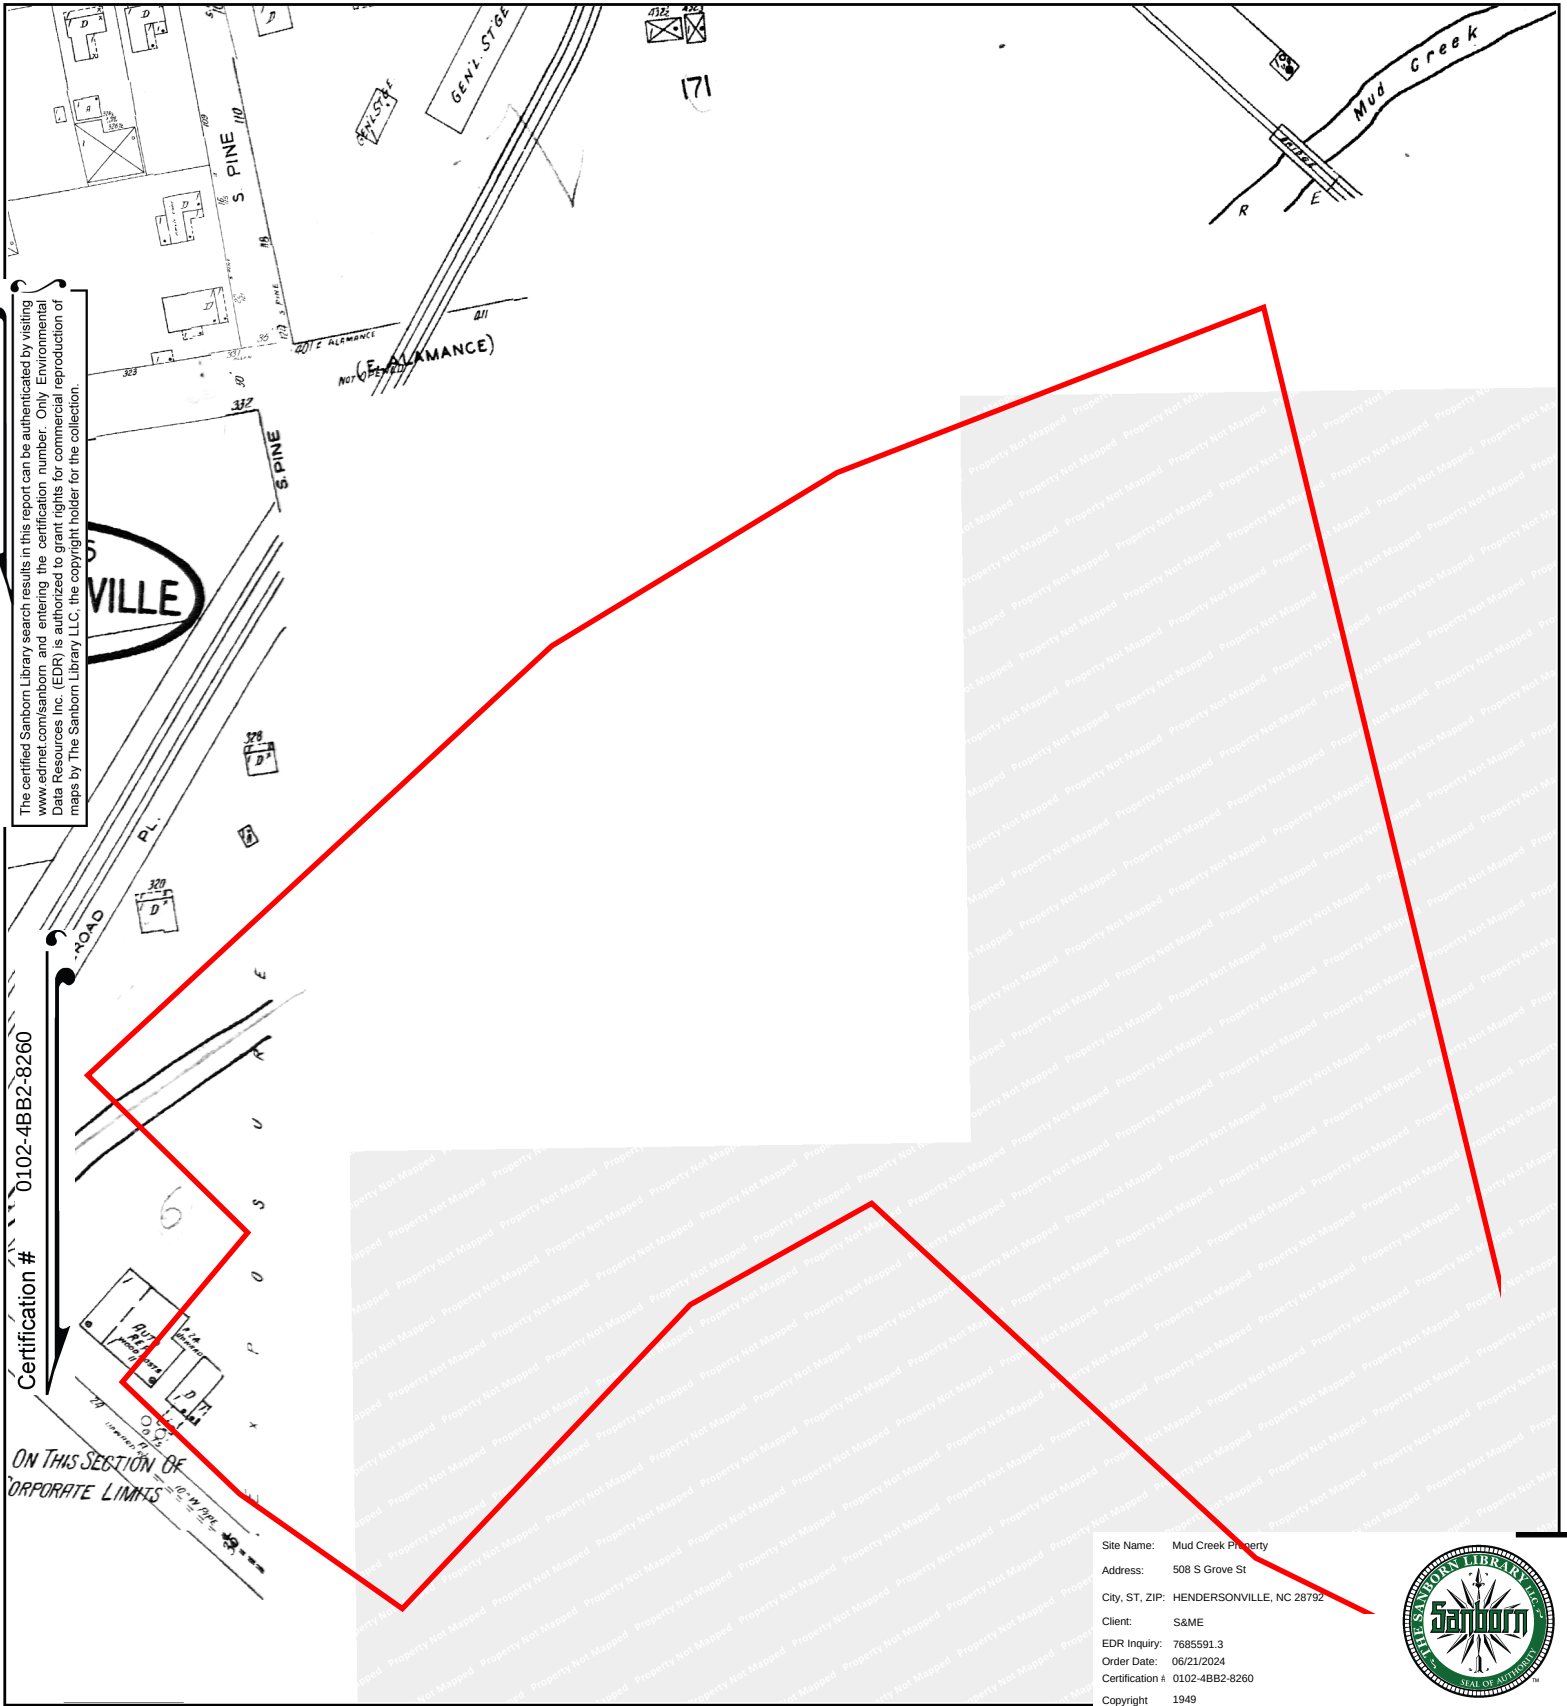


This Certified Sanborn Map combines the following sheets.
Outlined areas indicate map sheets within the collection.

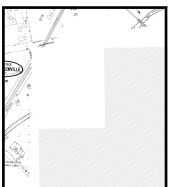
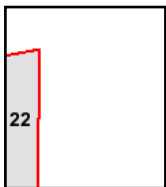


Volume 1, Sheet 22

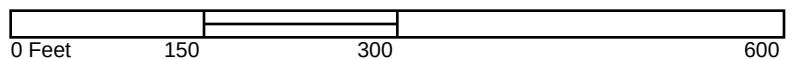


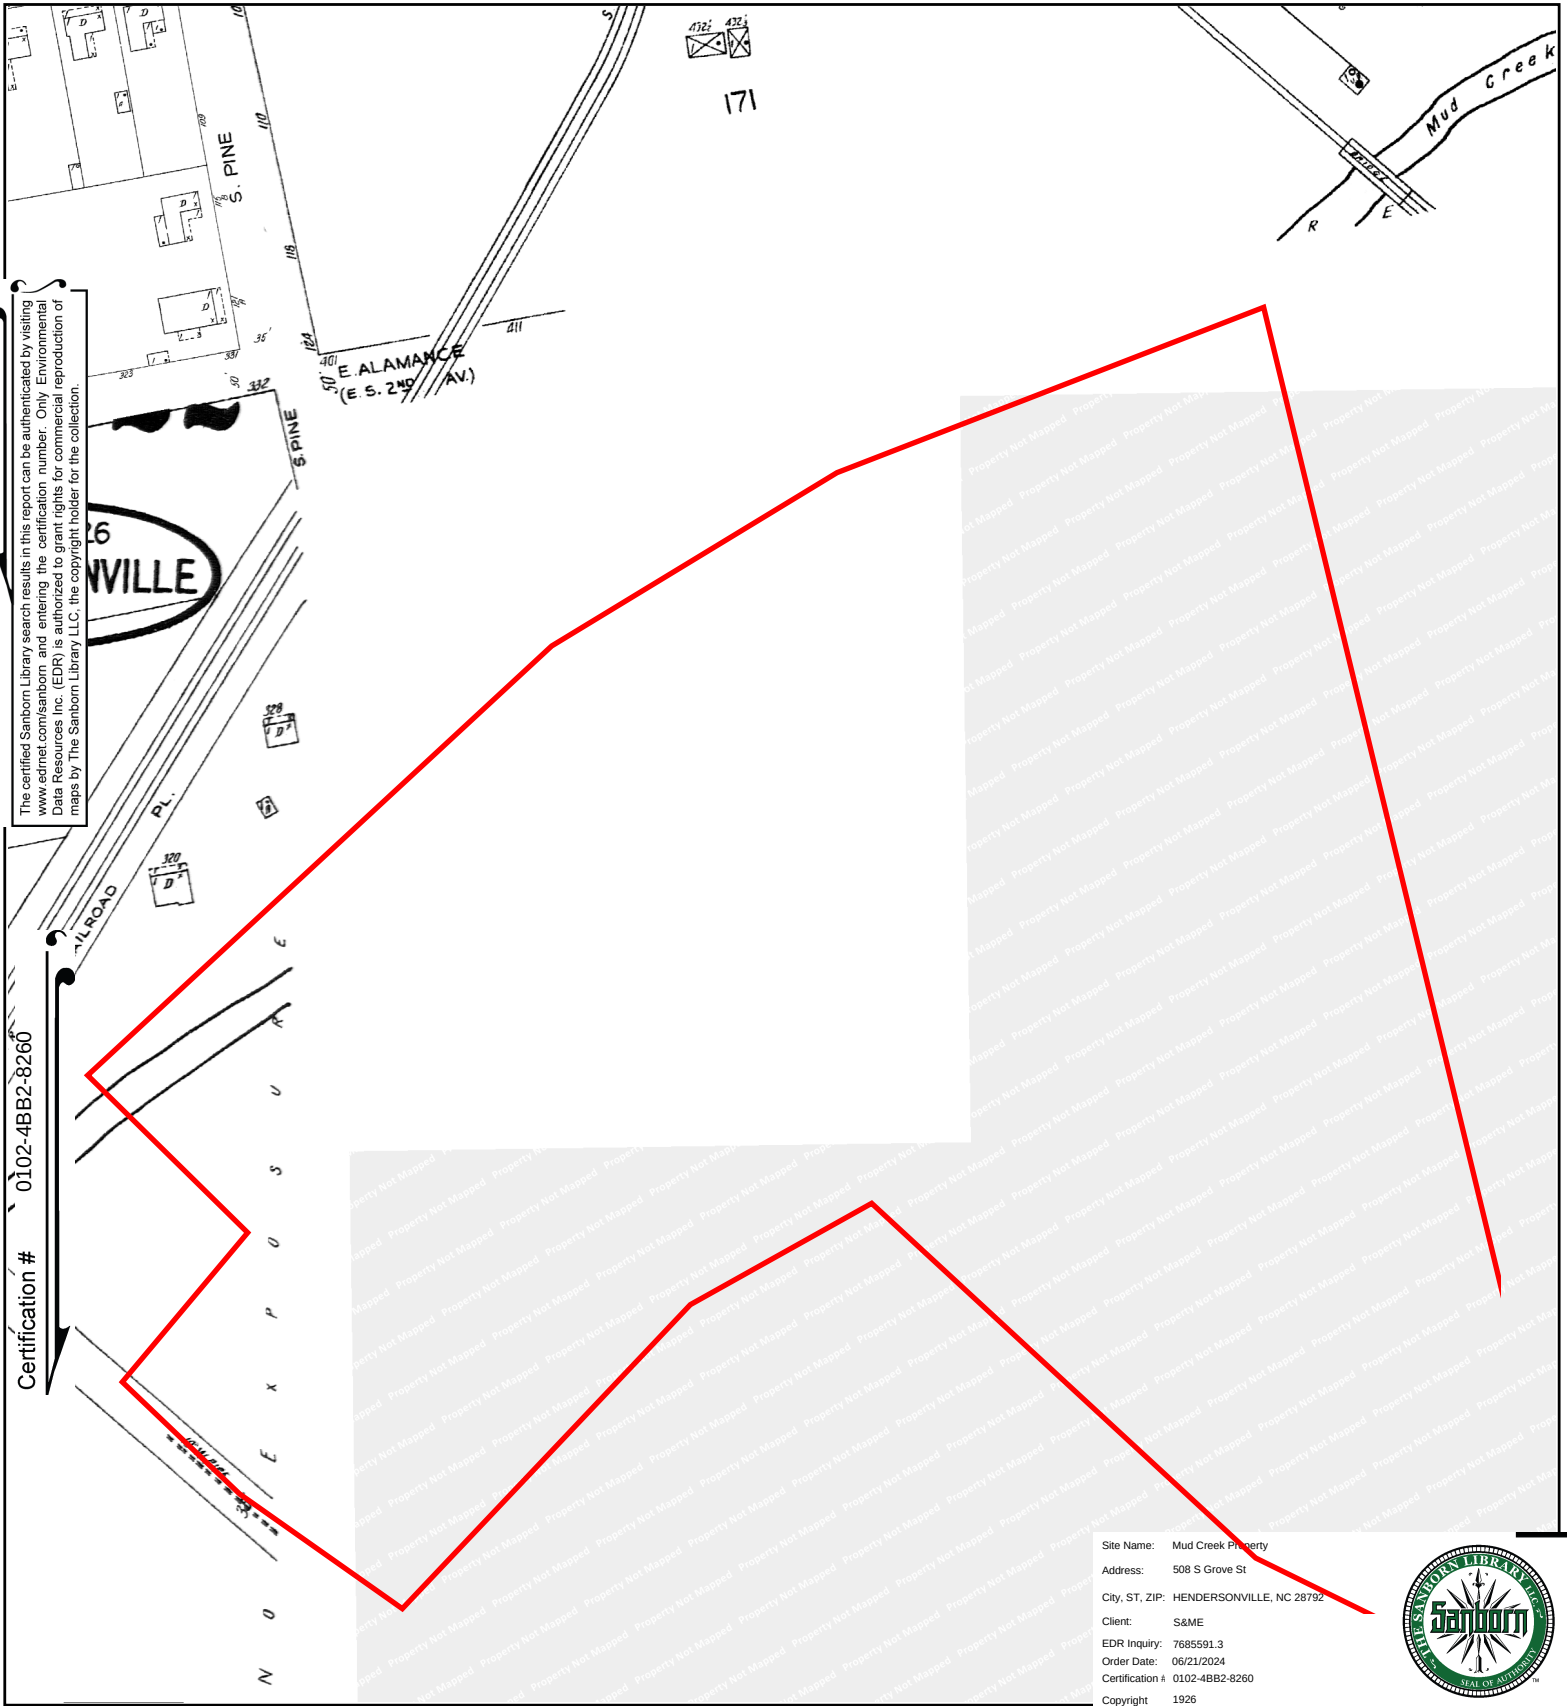


This Certified Sanborn Map combines the following sheets.
 Outlined areas indicate map sheets within the collection.

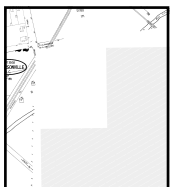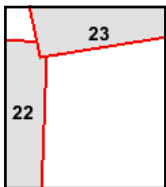


Volume 1, Sheet 22
 Volume 1, Sheet 23

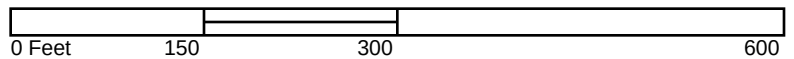


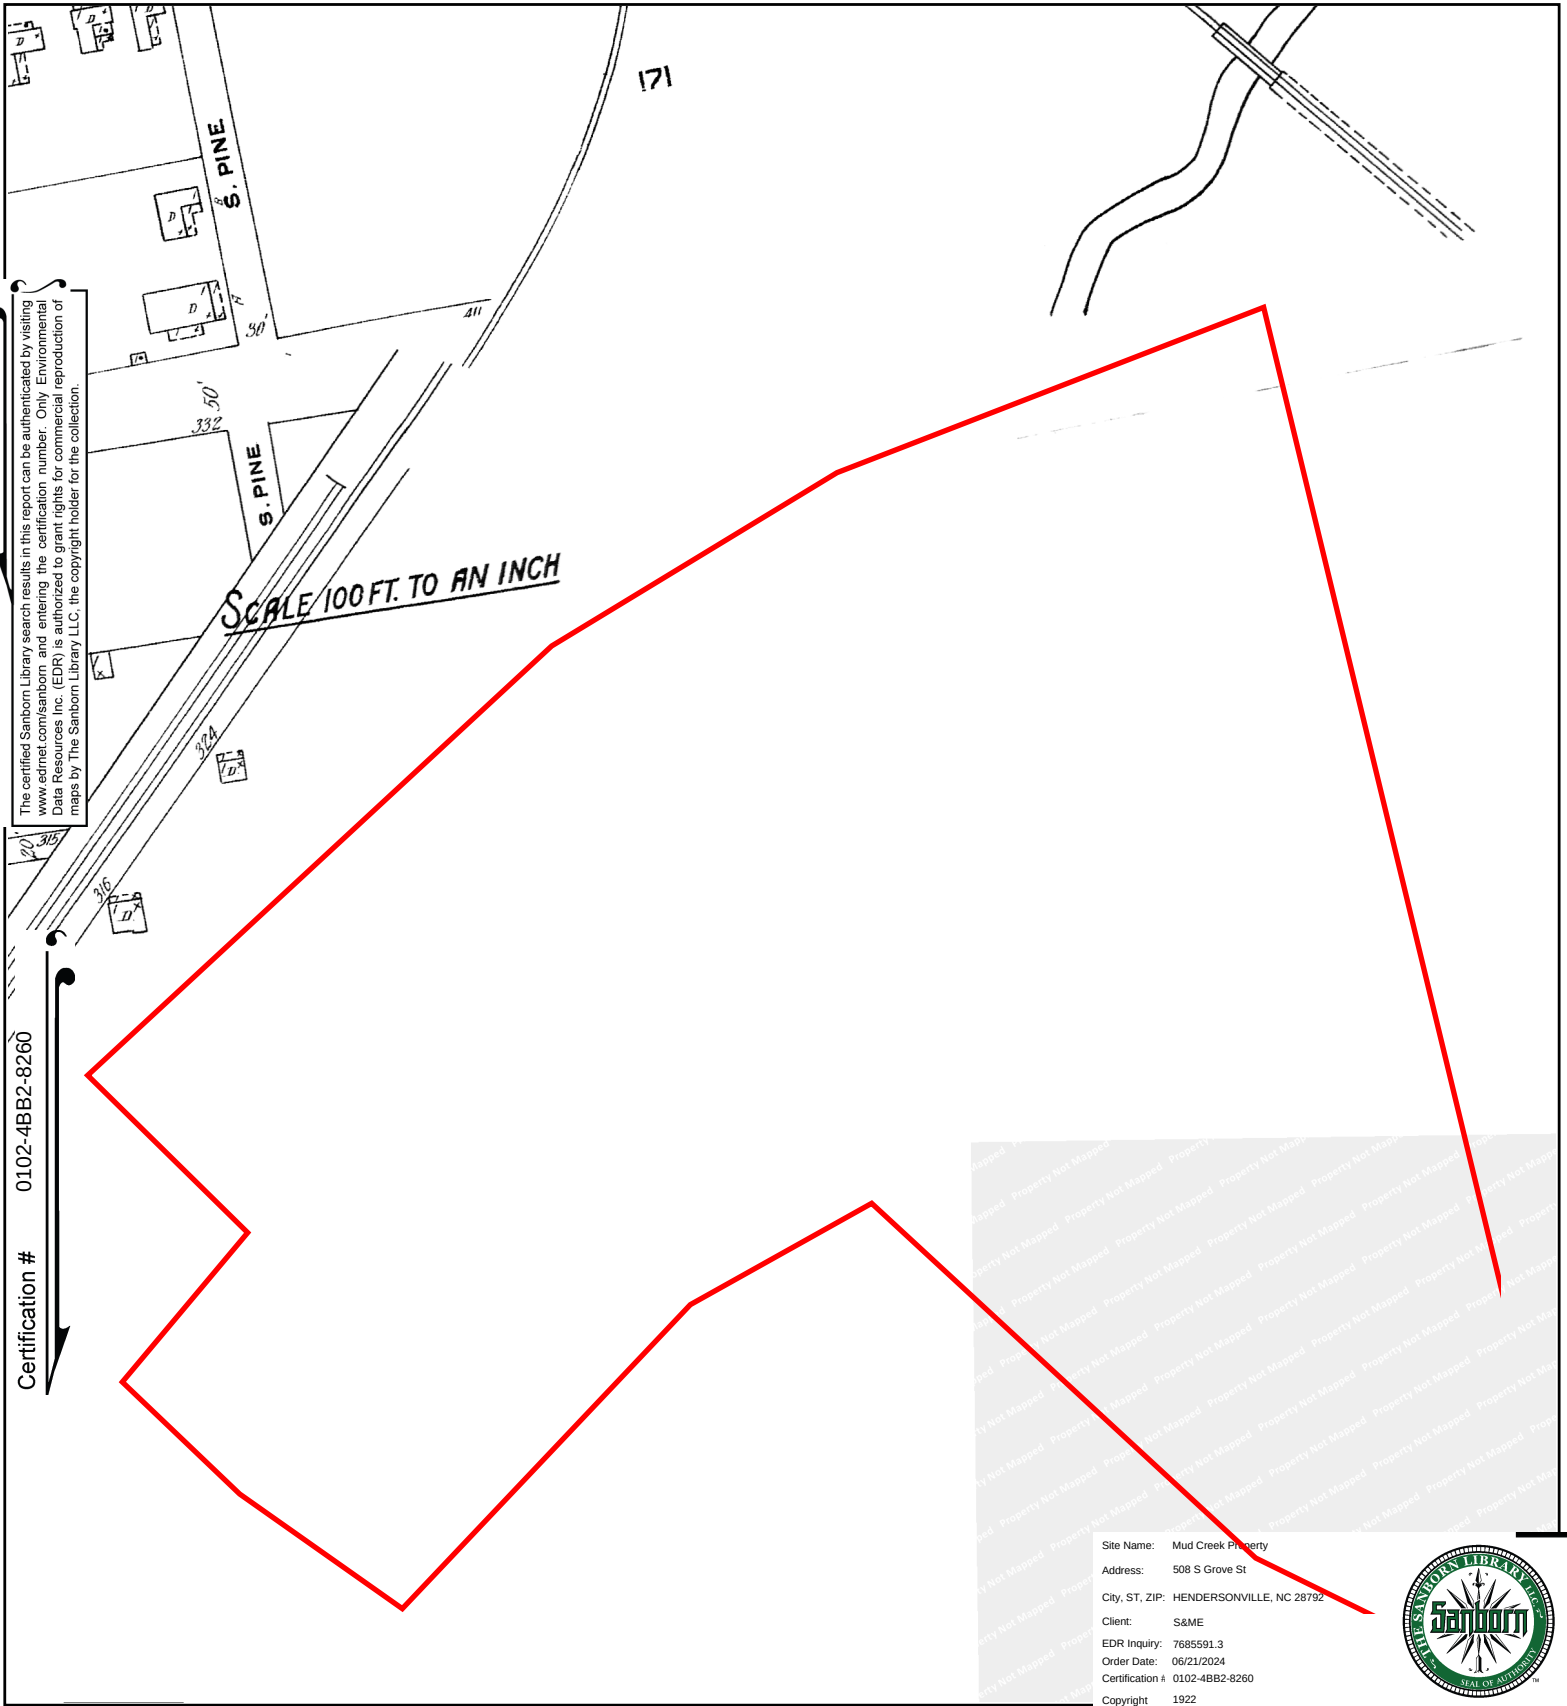

This Certified Sanborn Map combines the following sheets.
 Outlined areas indicate map sheets within the collection.

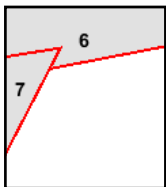

Volume 1, Sheet 6
 Volume 1, Sheet 7

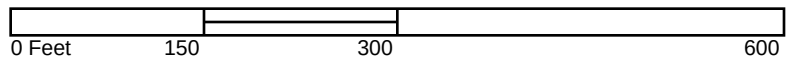

Mud Creek Property

508 S Grove St
HENDERSONVILLE, NC 28792

Inquiry Number: 7685591.5

June 22, 2024

The EDR-City Directory Image Report

TABLE OF CONTENTS

SECTION

Executive Summary

Findings

City Directory Images

Thank you for your business.

Please contact EDR at 1-800-352-0050
with any questions or comments.

Disclaimer - Copyright and Trademark Notice

This Report contains certain information obtained from a variety of public and other sources reasonably available to Environmental Data Resources, LLC. It cannot be concluded from this Report that coverage information for the target and surrounding properties does not exist from other sources. This Report is provided on an "AS IS", "AS AVAILABLE" basis. **NO WARRANTY EXPRESS OR IMPLIED IS MADE WHATSOEVER IN CONNECTION WITH THIS REPORT. ENVIRONMENTAL DATA RESOURCES, LLC AND ITS SUBSIDIARIES, AFFILIATES AND THIRD PARTY SUPPLIERS DISCLAIM ALL WARRANTIES, OF ANY KIND OR NATURE, EXPRESS OR IMPLIED, ARISING OUT OF OR RELATED TO THIS REPORT OR ANY OF THE DATA AND INFORMATION PROVIDED IN THIS REPORT, INCLUDING WITHOUT LIMITATION, ANY WARRANTIES REGARDING ACCURACY, QUALITY, CORRECTNESS, COMPLETENESS, COMPREHENSIVENESS, SUITABILITY, MERCHANTABILITY, FITNESS FOR A PARTICULAR PURPOSE, TITLE, NON-INFRINGEMENT, MISAPPROPRIATION, OR OTHERWISE. ALL RISK IS ASSUMED BY THE USER. IN NO EVENT SHALL ENVIRONMENTAL DATA RESOURCES, LLC OR ITS SUBSIDIARIES, AFFILIATES OR THIRD PARTY SUPPLIERS BE LIABLE TO ANYONE FOR ANY DIRECT, INCIDENTAL, INDIRECT, SPECIAL, CONSEQUENTIAL OR OTHER DAMAGES OF ANY TYPE OR KIND (INCLUDING BUT NOT LIMITED TO LOSS OF PROFITS, LOSS OF USE, OR LOSS OF DATA), ARISING OUT OF OR IN ANY WAY CONNECTED WITH THIS REPORT OR ANY OF THE DATA AND INFORMATION PROVIDED IN THIS REPORT.** Any analyses, estimates, ratings, environmental risk levels, or risk codes provided in this Report are provided for illustrative purposes only, and are not intended to provide, nor should they be interpreted as providing any facts regarding, or prediction or forecast of, any environmental risk for any property. Only an assessment performed by a qualified environmental professional can provide findings, opinions or conclusions regarding the environmental risk or conditions in, on or at any property.

Copyright 2023 by Environmental Data Resources, LLC. All rights reserved. Reproduction in any media or format, in whole or in part, of any report or map of Environmental Data Resources, LLC, or its affiliates, is prohibited without prior written permission.

EDR and its logos (including Sanborn and Sanborn Map) are trademarks of Environmental Data Resources, LLC or its affiliates. All other trademarks used herein are the property of their respective owners.

EXECUTIVE SUMMARY

DESCRIPTION

Environmental Data Resources, Inc.'s (EDR) City Directory Report is a screening tool designed to assist environmental professionals in evaluating potential liability on a target property resulting from past activities. EDR's City Directory Report includes a search of available business directory data at approximately five year intervals.

RECORD SOURCES

The EDR City Directory Report accesses a variety of business directory sources, including Haines, InfoUSA, Polk, Cole, Bresser, and Stewart. Listings marked as EDR Digital Archive access Cole and InfoUSA records. The various directory sources enhance and complement each other to provide a more thorough and accurate report.

EDR is licensed to reproduce certain City Directory works by the copyright holders of those works. The purchaser of this EDR City Directory Report may include it in report(s) delivered to a customer.

RESEARCH SUMMARY

The following research sources were consulted in the preparation of this report. A check mark indicates where information was identified in the source and provided in this report.

<u>Year</u>	<u>Target Street</u>	<u>Cross Street</u>	<u>Source</u>
2020	☒	☐	EDR Digital Archive
2017	☒	☐	Cole Information
2014	☒	☐	Cole Information
2010	☒	☐	Cole Information
2005	☒	☐	Cole Information
2000	☒	☐	Cole Information
1995	☒	☐	Cole Information
1992	☒	☐	Cole Information
1987	☒	☐	City Publishing Co
1985	☐	☐	City Publishing Co
1980	☐	☐	City Publishing Co
1974	☐	☐	City Publishing Co

FINDINGS

TARGET PROPERTY STREET

508 S Grove St
HENDERSONVILLE, NC 28792

<u>Year</u>	<u>CD Image</u>	<u>Source</u>
-------------	-----------------	---------------

S GROVE ST

2020	pg A1	EDR Digital Archive	
2017	pg A2	Cole Information	
2014	pg A3	Cole Information	
2010	pg A4	Cole Information	
2005	pg A5	Cole Information	
2000	pg A6	Cole Information	
1995	pg A7	Cole Information	
1992	pg A8	Cole Information	
1987	pg A9	City Publishing Co	
1985	-	City Publishing Co	Target and Adjoining not listed in Source
1980	-	City Publishing Co	Target and Adjoining not listed in Source
1974	-	City Publishing Co	Target and Adjoining not listed in Source

FINDINGS

CROSS STREETS

No Cross Streets Identified

City Directory Images

S GROVE ST 2020

401	MICHAEL MERKER CO
	MICHAEL MERKER RIFLE MAKERS
508	AES CAR RESTORATION LLC
	KILLEEN AUTO RESTORATION LLC
525	CHECKER CAB CO
540	HENDERSONVILLE PORTABLE TLTS
	SIMPSON'S PLUMBING-SEPTIC TANK
	TRAVIS COLLISION SVC
544	PUMP HOUSE FITNESS CTR
545	WAGGONER & RHODES
605	PUMP HOUSE
	SCISSORS PALACE

S GROVE ST 2017

401	MERKER MICHAEL CO
508	OLDER MOTORS
514	RANDYS SERVICE CENTER
525	APPLE CAB
	BLUE BYRD CAB
	CHECKER CAB
	CHECKER SALES
	UHAUL
540	HENDERSONVILLE PORTABLE TOILETS
	SIMPSON PLUMBING & SEPTIC SERVICE
	SIMPSONS COMPANY
	TRAVIS COLLISION SERVICE
544	THE PUMP HOUSE
545	WAGGONER & RHODES
555	YEONG, WAH S
605	SCISSORS PALACE

S GROVE ST 2014

401	MERKER MICHAEL CO
403	MERKER MICHAEL COMPANY
514	RANDYS SERVICE CENTER
525	APPLE CAB
	BLUE BYRD
	CHECKER CAB
	UHAUL
540	HENDERSONVILLE PORTABLE TOILETS
	SIMPSONS COMPANY
	SIMPSONS PLUMBING & SEPTIC TANK SER
	TRAVIS COLLISION SERVICE
544	PUMP HOUSE THE
545	WAGGONER & RHODES SURVY
555	YEONG, WAH S
605	ELECTRIC BEACH
	SCISSORS PALACE

S GROVE ST 2010

101 DISPUTE SETTLEMENT CTR
 112 CAROLINA CLIPPER
 120 PARKWAY BEHAVIORAL HEALTH
 212 BAGGISH BROSTOWICZ & CO PLLC
 BELTONE HEARING AID CTR
 INVESTORS TITLE INSURANCE CO
 REVIS BAKER INSURANCE PRO
 SEVEN HILL ASSOC PA
 SUCCESSFUL FINANCIAL STRTGS
 SUPERIOR HOME MORTGAGE
 222 DOCKSHENDERSONVILLE
 224 BETTER LIFE COUNSELING
 CREATIVE DEVELOPMENT SOLUTIONS
 CROSSROADSPHOENIX
 DESIGNWORKS
 HOMESMITH ARCHITECTURE
 PRYOR INSURANCE ASSOC
 RAYMOND JAMES
 ROBIN REED PHOTOGRAPHY
 SCOTT JENNIFER J
 SWEETBRIER
 TOM JAMES CO
 VIDEO TOURS

S GROVE ST 2005

101	MEDIATION NETWORK NC
112	CAROLINA CLIPPER
118	DALTON, SUSAN G
212	BAKER, CHRISTINA
	INVESTORS TITLE INSURANCE CO
	REVIS DEBBIE
	REVIS, DEBBIE E
	STRAUSS & ASSOCIATES
	SUPERIOR HOME MORTGAGE CORP
224	BLATT STACI
	CAFE LAURIE
	DESIGNWORKS
	GLOBAL COMMERCE GROUP INC
	MOUNTAINEER REALTY ASSOCIATES LTD
	SWEETBRIER
244	ASKEW & ASSOCS WEALTH MANA

S GROVE ST 2000

101	DISPUTE SETTLEMENT CENTER HENDERSON COUNTY DISPUTE SETTLEMENT CENTER
103	INVESTORS TITLE INSURANCE COMPANY
112	CAROLINA CLIPPER PET GROOMING MITCHELL T EUGENE ATTORNEY
120	HENDERSON COUNTY OF ELECTION BOARD
212	CAROLINA DEVELOPMENT RESOURCES
224	CROSSROADS/PHOENIX

S GROVE ST 1995

101	LEY, LORENE
103	OCCUPANT UNKNOWNN
112	CAROLINA CLIPPER
	OCCUPANT UNKNOWNN
118	CULBERSON, P C
120	FARNSWORTH FURNITURE CO
224	MOUNTAIN PHOENIX SCHOOL ART
	R & D SVC
	TLC TRANSPORTATION INC

S GROVE ST 1992

101	LEY, LORENE
103	BROWN, THOMAS A
112	CAROLINA CLIPPER PET GROOMING
118	ANDREWS, N H
224	HENDERSONVILLE GLASS
	KENNINGTON CONSTRN CO
	R & D SERVICES

S GROVE ST 1987

GROVE S

From 200 blk E 1st Ave s to Caswell

101	Ley Lorene	+ 692-1817 87
112	★Carolina Clipper	
	pet grooming	692-9537 76
112	Warner Waverly W	693-5852 79
209½	Sitton Eddie	692-8158 80
224	★Eddie's Paint & Body	
	Shop	692-5330 80
--	★Farnsworth Furniture ..	692-0916 85
	3-BUS	3-RES
		1-NEW

Appendix IV – Vapor Encroachment Screening



VAPOR ENCROACHMENT SCREENING

S&ME has conducted a Phase I Environmental Site Assessment (ESA) for the subject property located to the northwest of the intersection of S Grove Street and Substation Street, in Hendersonville, North Carolina. The Phase I ESA was performed in accordance with ASTM International (ASTM) E1527-21, *Standard Practice for Environmental Site Assessments: Phase I Environmental Site Assessment Process* (ASTM 2021), which requires the consideration of confirmed or potential releases of hazardous substances and/or petroleum products that may pose a threat of contamination to the subject property, including an evaluation of the potential migration of vapors. The evaluation of potential migration of contaminant vapors for this Phase I ESA, herein referred to as a Tier 1 Vapor Encroachment Screening (VES), was accomplished utilizing procedures described as Tier 1 Screening in ASTM E2600-22, *Standard Guide for Vapor Encroachment Screening on Property Involved in Real Estate Transactions* (ASTM 2022) and, if applicable, using the refined search distances presented by Buonicore (2009), as described below.

Purpose

The purpose of this VES is to assist in evaluating the existence of Vapor Encroachment Conditions (VECs) at the subject property. The VES was performed to identify releases or potential releases of chemicals of concern on or near the subject property and to evaluate the likelihood of vapors migrating from the releases via the subsurface to the subject property. The presence or likely presence of vapors containing chemicals of concern in the subsurface of the subject property constitutes a VEC, and may also constitute a *recognized environmental condition* (REC), as defined by ASTM E1527-21.

Evaluation Process

The following information was reviewed during the Tier 1 VES to identify releases or potential releases of chemicals of concern on or near the subject property and to evaluate the likelihood of vapors migrating from the releases via the subsurface to the subject property:

- The type of contaminant (petroleum product vs. non-petroleum product) known or suspected to have been stored on-site or at identified off-site sources;
- The distance between identified off-site sources and the nearest subject property boundary;
- Information of known or assumed groundwater flow direction(s) with respect to the subject property;
- The potential for preferential pathways or barriers to exist between the identified off-site sources and the subject property boundary; and,
- Physical setting and other information sources.

The ASTM E 2600-22 Tier 1 Screening process recommends initial screening distances to estimate contaminant plume length and width with no empirical plume data. In cases where the direction of groundwater flow is known or can be reasonably assumed, those distances were refined under a conservative scenario using calculations presented by Buonicore (2009). The resulting vapor screening distances (*i.e.*, distances from a potential off-site contaminant source to the nearest boundary of the subject property) are presented in Table 1 with respect to the type of contaminant and the known or presumed direction of groundwater flow.



Table 1 - VES Area of Concern (AOC) Screening Distances

Contaminant Type	Source Location with respect to the nearest Subject Property boundary and considering known or assumed groundwater flow direction ⁽³⁾		
	Up-gradient	Cross-gradient	Down-gradient
Non-petroleum COC(1) (see ASTM E 2600-22, Appendix X6)	1,760 feet (1/3rd mile)	365 feet	100 feet
Petroleum COC NAPL (2)	528 feet (1/10th mile)	165 feet	100 feet
Petroleum COC Dissolved	528 feet (1/10th mile)	95 feet	30 feet

Notes: (1) COC – Chemicals of Concern
(2) NAPL – Non Aqueous Phase Liquid (*i.e.*, free product)
(3) Groundwater Flow Direction – if not known or assumed, use search distance of 1,760 feet for up-gradient, cross-gradient, and down-gradient

Results

Based on our review of information collected as part of the Phase I ESA process, the following sites were identified as potential vapor contaminant sources.

Table 2 - Identified Potential Contaminant Sources

Contaminant Source	Distance, direction, and groundwater flow direction (with respect to nearest subject property boundary)	Contaminant Type and Screening Distance	Vapor Encroachment Condition
Manning Fisher 540 S Grove Street	139 feet south-southwest (Up-gradient)- Groundwater flow west-northwest. LUST incident #11656 has received regulatory closure and a Notice of Residual Petroleum has been issued for the property with land use restrictions in place.	Petroleum COC Dissolved 528 feet (1/10 th mile)	<u>VEC exists</u>



B & S South Metal Works 614 South Grove St	382 feet south-southeast (Up-gradient)- Groundwater flow north-northwest. LUST incident #13732 has received regulatory closure.	Petroleum COC Dissolved 528 feet (1/10 th mile)	<u>VEC does not exist</u>
---	--	--	----------------------------------

Conclusion

Based on the processes described herein, S&ME offers the following conclusions as a result of this VES:

A VEC **does not exist** in connection with the subject property

A VEC **does exist** in connection with the off-site facilities identified in the EDR Report

References

- ASTM International. 2021. Standard Practice for Environmental Site Assessments: Phase I Environmental Site Assessment Process E 1527-21, Philadelphia, PA.
- American Society for Testing and Materials. 2022. Standard Guide for Vapor Encroachment Screening on Property Involved in Real Estate Transactions E 2600-22, Philadelphia, PA.
- Buonicore, A.J. 2009. A Smaller Intrusion. pp. 26-31, May 2009.

Signature of Environmental Professional

I declare that, to the best of my professional knowledge and belief, I meet the definition of Environmental Professional as defined in §312.10 of 40 CFR 312 and I have the specific qualifications based on education, training, and experience to assess a property of the nature, history, and setting of the subject property. I have developed and performed the all appropriate inquiries in conformance with the standards and practices set forth in 40 CFR Part 312.

A handwritten signature in blue ink, appearing to read 'Wayne H. Watterson', written over a horizontal line.

Wayne H. Watterson, P.E.
Environmental Professional

Appendix V – Site Photographs

Phase I Environmental Site Assessment

Mud Creek Property

Hendersonville, North Carolina

S&ME Project No. 24410083



		Date: 6/28/2024
		Photographer: Brian Blake
1	Location / Orientation	Northern Johnson Drainage Ditch on subject property
	Remarks	Johnson Drainage Ditch and wooded land

		Date: 6/28/2024
		Photographer: Brian Blake
2	Location / Orientation	Eastern boundary of subject property
	Remarks	Blue Ridge Southern Railroad Track and drainage ditch

Phase I Environmental Site Assessment

Mud Creek Property

Hendersonville, North Carolina

S&ME Project No. 24410083



		Date: 6/28/2024
		Photographer: Brian Blake
3	Location / Orientation	Western portion of subject property
	Remarks	Field with scattered trees and pile of tree trunks

		Date: 6/28/2024
		Photographer: Brian Blake
4	Location / Orientation	Off property to the west
	Remarks	Piles of tree trunks and rear of Kaizen Garage or Scotts Upholstery

		Date: 6/28/2024
		Photographer: Brian Blake
5	Location / Orientation	Off property to the west
	Remarks	Car debris

		Date: 6/28/2024
		Photographer: Brian Blake
6	Location / Orientation	Off property to the west
	Remarks	Car debris

Phase I Environmental Site Assessment

Mud Creek Property

Hendersonville, North Carolina

S&ME Project No. 24410083



		Date: 6/28/2024
		Photographer: Brian Blake
7	Location / Orientation	Off property to the west
	Remarks	Abandoned Car

		Date: 6/28/2024
		Photographer: Brian Blake
8	Location / Orientation	Western portion of the subject property
	Remarks	Wooded land

			Date: 6/28/2024
			Photographer: Brian Blake
9	Location / Orientation	Adjacent to railroad track, eastern boundary of subject property	
	Remarks	Buried fiber optic cable marker	

			Date: 6/28/2024
			Photographer: Brian Blake
10	Location / Orientation	Eastern boundary of subject property	
	Remarks	Mud Creek	

Phase I Environmental Site Assessment

Mud Creek Property

Hendersonville, North Carolina

S&ME Project No. 24410083



		Date: 6/28/2024
		Photographer: Brian Blake
11	Location / Orientation	Eastern boundary of subject property
	Remarks	Blue Ridge Southern Railroad Track

		Date: 6/28/2024
		Photographer: Brian Blake
12	Location / Orientation	Western portion of subject property, northern Johnson Drainage Ditch
	Remarks	Culvert and drainage ditch

Phase I Environmental Site Assessment

Mud Creek Property

Hendersonville, North Carolina

S&ME Project No. 24410083



		Date: 6/28/2024
		Photographer: Brian Blake
13	Location / Orientation	Western portion of subject property, northern Johnson Drainage Ditch
	Remarks	Biological sheen observed in drainage ditch

		Date: 6/28/2024
		Photographer: Brian Blake
14	Location / Orientation	Central portion of subject property
	Remarks	Southern Johnson Drainage Ditch

Phase I Environmental Site Assessment

Mud Creek Property

Hendersonville, North Carolina

S&ME Project No. 24410083



		Date: 6/28/2024
		Photographer: Brian Blake
15	Location / Orientation	Eastern central portion of subject property/facing west
	Remarks	Field with scattered trees

		Date: 6/28/2024
		Photographer: Brian Blake
16	Location / Orientation	Northern portion of subject property
	Remarks	Possible hiking trails, dirt paths

Phase I Environmental Site Assessment

Mud Creek Property

Hendersonville, North Carolina

S&ME Project No. 24410083



		Date: 6/28/2024
		Photographer: Brian Blake
17	Location / Orientation	Off property to the southwest
	Remarks	Soil and broken concrete

		Date: 6/28/2024
		Photographer: Brian Blake
18	Location / Orientation	Southern border of subject property
	Remarks	Wooded land

Appendix VI – User Questionnaire and Interview Documentation



PHASE I ENVIRONMENTAL SITE ASSESSMENT USER QUESTIONNAIRE

In order to qualify for Landowner Liability Protections (LLPs), ASTM E1527-21 specifies that the ESA User must provide the following information, if available, to the Environmental Professional. Failure to provide this information could make the ESA incomplete and the User unable to qualify for LLPs.

1. As the User of this Phase I ESA, do you have knowledge of any environmental clean-up liens against the property that are filed or recorded under federal, tribal, state, or local laws? **NO**
2. As the User of this Phase I ESA, do you have knowledge of any Activity and Use Limitations (AUL's) such as engineering controls, land use restrictions, or institutional controls that are in place at the site and/or have been filed or recorded in a registry under federal, state, or local laws? **NO**
3. As the User of this Phase I ESA, do you have any specialized knowledge or experience related to the subject property or nearby properties? **Yes**
4. Does the purchase price being paid for this property reasonably reflect the fair market value of the property? If not, is the lower purchase price attributable to known or suspected contamination?
YES
5. As the User of this Phase I ESA, do you have knowledge of information about the property that would be helpful in identifying conditions indicative of contaminant releases, such as: a) past use of the property; b) presence of specific chemicals (past or present); c) spills or chemical releases at the property; or d) environmental cleanups that have taken place at the property? **YES**
6. As the User of this Phase I ESA and based on your knowledge and experience of the property, are there any obvious indicators that point to the presence or likely presence of contamination on the property?
NO



User Questionnaire (continued)

In addition, certain other information should be provided, although not necessarily to qualify for *LLPs*, including contact information for past and current property owners, operators, and key occupants; the reason for performing this ESA; and documentation showing the property address, location, and boundaries.

7. What is the purpose of the Phase I ESA (i.e., why is it needed)? Due diligence
8. Is the subject property on city utilities? If so, how long has the subject property been on the city system?
☒ No ☐ Yes (please explain below)
9. Is there or was there previously a septic system present at the subject property?
☒ No ☐ Yes (please explain below)
10. If there are buildings on the subject property, how are the buildings heated?
☒ No ☐ Yes (please explain below)
11. Have the buildings always been heated this way? If not, what was the prior heat source(s)?
☐ Yes ☐ No (please explain below)
12. If available, **provide contact information for past and current property owners, operators, and key occupants.** George Scott – 828-699-0819
13. If not previously presented to S&ME, please provide documentation showing the property address, location and boundaries.

Printed Name Michael Huffman Signature Michael S. Huffman Date 06/27/24



USER FURNISHED INFORMATION

The following is a list of documents and information that could be useful to S&ME, Inc. in preparing your Phase I Environmental Site Assessment (ESA). Please check the appropriate boxes below, sign, and fax or mail this form along with the signed Agreement for Services and completed User Questionnaire. We will contact you regarding review of any available materials.

Yes No

☐	☒	1. Environmental site assessment reports
☐	☒	2. Environmental audit reports
☐	☒	3. Environmental permits (i.e. solid waste disposal permits, hazardous waste disposal permits, wastewater permits, NPDES permits)
☐	☒	4. Registrations for underground and above-ground storage tanks
☐	☒	5. Material safety data sheets (MSDS)
☐	☒	6. Community right-to-know plan
☐	☒	7. Safety plans; preparedness and prevention plans; spill prevention, countermeasure and control plans, etc.
☒	☐	8. Reports regarding hydrologic conditions on the property or surrounding area
☐	☒	9. Reports of any past or current environmental remediation on-site or on adjoining properties
☐	☒	10. Notices or other correspondence from any government agency relating to past or existing environmental liens encumbering the property
☐	☒	11. Hazardous waste generator notices or reports
☐	☒	12. Geotechnical studies
☐	☒	13. Report of earthwork or land filling activities on-site
☐	☒	14. Information concerning any pending, threatened, or past litigation or administrative proceedings relevant to hazardous substances or petroleum Products
☐	☒	15. Notices from any governmental entity regarding any possible violation of environmental laws or possible liability relating to hazardous substances or petroleum products
☐	☒	16. Disclosure of sumps, pits, drainage systems (i.e. the existence of and location)
☐	☒	17. Building plans (architectural, utility, structural)
☒	☐	18. Description of current site operations, including layout drawings or sketches
☐	☒	19. Title report/chain-of-title
☐	☒	20. Tax assessor records (previous owner and occupants)
☐	☒	21. Purchase price analysis (if lower than comparables)
☒	☐	22. Current and historical photographs of the site
☒	☐	23. Current and historical topographic maps of the site

Printed Name _____ Signature _____ Date _____

S&ME			
RECORD OF COMMUNICATION			
Date: 6/21/24	Tel. No. 828-697-3024	Start: 3:30	Finish: 3:32
Whom: Ted Williams			
With: Hendersonville Fire Department			
PURPOSE: Information pertaining to environmental issues associated with the subject property		JOB NUMBER: 24410083	

On June 21, 2024, S&ME contacted Hendersonville Fire Department via phone call to obtain information regarding possible releases of hazardous substances or petroleum products, or fire-related incidents in connection with the subject property. The Hendersonville Fire Department responded that they did not have any records for the subject property.



Signature of person completing ROC

6/21/24

Date

<div style="text-align: center;">S&ME</div> <div style="text-align: center;">RECORD OF COMMUNICATION</div>			
Date: 7/2/24	Tel. No. 828-699-0819	Start: 1:40	Finish: 1:50
Whom: George Scott			
With:			
PURPOSE: Information pertaining to environmental issues associated with the subject property		JOB NUMBER: 24410083	

Ms. Lauren Slakter of S&ME contacted Mr. George Scott, the current property owner on July 2, 2024, via phone call. Mr. Scott provided the following information regarding the subject property:

- Mr. Scott has owned the subject property for approximately five years.
- The subject property has been utilized for agricultural purposes and hiking trails.
- Mr. Scott was not aware of any buildings or structures on the subject property.
- Mr. Scott stated the subject property is not connected to city utilities.
- Mr. Scott is not aware of a septic system on the subject property.
- Mr. Scott is not aware of water supply wells or groundwater monitoring wells on the subject property.
- Mr. Scott does not have knowledge of any hazardous substances or petroleum products ever being generated on the subject property.
- Mr. Scott is not aware of any USTs or above ground storage tanks (ASTs) on the subject property.
- Mr. Scott is not aware of any waste being disposed of on the subject property.



Signature of person completing ROC

7/2/24

Date

Appendix VII – User/Owner Provided Information and File Review Documents

NOTES

* THIS SURVEY WAS PREPARED WITHOUT BENEFIT OF ABSTRACT TITLE.

* THIS PROPERTY MAY BE SUBJECT TO OTHER RIGHTS-OF-WAY, EASEMENTS, RESERVATIONS AND RESTRICTIONS, WRITTEN AND UNWRITTEN, RECORDED AND UNRECORDED, NOT SHOWN HEREON.

* THE CERTIFICATION SHOWN HEREON IS NOT A CERTIFICATION OF TITLE, ZONING OR FREEDOM FROM ENCUMBRANCES.

* SUBJECT PROPERTIES ARE ZONED C2 AND R-15

C2 - SECONDARY BUSINESS

SETBACKS
FRONT: 15' EXCEPT FOR STRUCTURES CONTAINING DWELLING UNITS WHICH SHALL HAVE A MINIMUM FRONT YARD OF 20 FEET.

SIDE: 5' (SIDE YARDS ARE NOT REQUIRED, BUT WHEN PROVIDED MUST BE A MINIMUM OF FIVE FEET. COMMON WALL CONSTRUCTION IS PERMITTED IN THE C-2 ZONING DISTRICT CLASSIFICATION; ON ALL CORNER LOTS, A TEN-FOOT SIDE YARD SETBACK IS REQUIRED.)

REAR: NONE EXCEPT FOR STRUCTURES CONTAINING DWELLING UNITS WHICH SHALL HAVE A MINIMUM SETBACK OF TEN FEET. OTHERWISE, REAR YARDS ARE NOT REQUIRED UNLESS THE C-2 ZONING DISTRICT CLASSIFICATION ABUTS AN ESTABLISHED RESIDENTIAL DISTRICT. IN THIS CASE, THE REAR YARD SETBACK REQUIREMENT SHALL BE A MINIMUM OF TEN FEET.

R-15 - MEDIUM-DENSITY RESIDENTIAL

SETBACKS
FRONT: 30'. SIDE: 10'. REAR: 15'

FOR FURTHER ZONING INFORMATION, CONTACT CITY OF HENDERSONVILLE PLANNING DEPARTMENT.

* PARCEL IDENTIFICATION NUMBER (PIN): 9568966774 AND A PORTION OF PIN: 9568969488 LIE WITHIN THE FLOODWAY AND PIN: 9578064293 LIES WITHIN ZONE AE (AREAS DETERMINED TO BE INSIDE THE 1% ANNUAL CHANCE FLOODPLAIN) AS SHOWN ON THE NATIONAL FLOOD INSURANCE PROGRAM FLOOD INSURANCE RATE MAP 3700956800, EFFECTIVE DATE OCTOBER 2, 2008.

* ALL UNDERGROUND UTILITIES ARE BASED ON ABOVE-GROUND EVIDENCE AND SHOULD BE CONSIDERED APPROXIMATE.

* ALL BOUNDARY MONUMENTS ARE FLUSH WITH ADJACENT GRADE UNLESS OTHERWISE NOTED.

STATE OF NORTH CAROLINA
COUNTY OF HENDERSON

I, _____ Review Officer of Henderson County, certify that the plat to which this certification is affixed meets all statutory requirements for recording.

Review Officer

Date

I, Robert J. Earley, certify that this plat was drawn under my supervision from an actual survey made under my supervision (using deed descriptions recorded in deed books and pages as noted); that the boundaries not surveyed are clearly indicated as drawn from information found in deed books and pages as noted; that the ratio of precision or positional accuracy as calculated is 1:10,000; and that this map meets the requirements of The Standard of Practice for Land Surveying in North Carolina (21 NCAC 56.1600) and that this map was prepared in accordance with G.S. 47-30 as amended and is of the following category as described in G.S.47-30(f)(11)

(d) That the survey is of another category, such as the recombination of existing parcels, a court-ordered survey, or other exception to the definition of subdivision.

Furthermore, State Plane Coordinates for this survey were obtained by Global Navigation Satellite System (GNSS) Survey, and the following information was used to perform the GNSS survey:

Horizontal positional accuracy: 0.01m
Type of GNSS field procedure: static (post-processed using Trimble Business Center Software and verified using OPUS-RS)
Date of GNSS Survey: September 28th, 2023
Datum: Horizontal = NAD83 (2011)
Geoid model: GEOID 18
Combined grid factor: 0.9997775
Localization point: N 585,899.83'; E 970,732.23'
Units: U.S. Survey Feet


Witness my original signature, license number, and seal

this date:

Robert J. Earley, PLS
N.C. Professional Land Surveyor L-5435

PRELIMINARY
FOR REVIEW PURPOSES ONLY

N:\JOBS\23254 Mud Creek COH\DWG\23254_MudCreek_COH-RECOMB.dwg

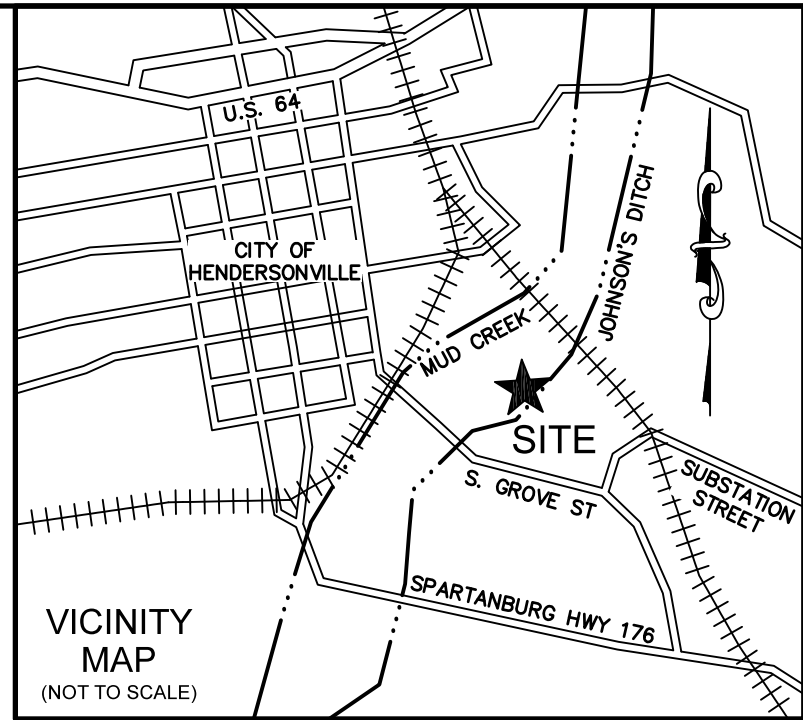

LEGEND

- - - - - - CORNER FOUND (AS DESCRIBED)
- - - - - - 5/8" REBAR SET WITH EHA CAP
- ▲ - - - - - NAIL FOUND
- ▲ - - - - - NAIL SET
- - - - - PROPERTY LINE (SURVEYED)
- - - - - PROPERTY LINE (NOT SURVEYED)
- - - - - RIGHT-OF-WAY
- - - - - STORM LINE
- - - - - FENCE (CHAIN LINK)
- - - - - RAILROAD TRACKS
- - - - - OVERHEAD UTILITY LINE
- - - - - 1% ANNUAL CHANCE FLOOD LINE
- - - - - FLOODWAY LINE
- - - - - EDGE OF WATER
- - - - - ABOVE ADJACENT GRADE
- - - - - BELOW ADJACENT GRADE
- - - - - DEED BOOK
- - - - - CORRUGATED METAL PIPE
- - - - - LIGHT POLE
- - - - - MAG NAIL FOUND
- - - - - NCGS MONUMENT
- - - - - PAGE
- - - - - PARCEL IDENTIFICATION NUMBER
- - - - - PLAT BOOK
- - - - - TOTAL
- - - - - UTILITY POLE
- - - - - REBAR WITH CAP
- - - - - REBAR FOUND
- - - - - FLOODWAY (HATCH)

N.C. GEOID 1985(2011)

PROPOSED RECOMBINATION SURVEY OF:

Scott Properties

OWNER: GEORGE R. AND JACK M. SCOTT
PIN: 9568966774, 9568969488, & 9578064293
D.B. 3904, P. 50, D.B. 3280, P. 349, D.B. 3638,
P. 645, P.B. 1, P. 3

CITY OF HENDERSONVILLE
HENDERSON COUNTY, NORTH CAROLINA
SCALE: 1" = 80' 09/13/2023

ROBERT J. EARLEY, PLS

JOB# 23254

DRAWN BY: J. EARLEY CHECKED BY: R. BROWN

COMPANY LICENSURE # C-2806

Ed Holmes & Associates
LAND SURVEYORS P.A.

200 RIDGEFIELD CT., STE. 208, 28806
P.O. BOX 17335, ASHEVILLE, NC 28816
PHONE: (828) 225-6562

80' 40' 0' 80' 160' 240' 320'

D23-098

Comprehensive Site Assessment Report

East Flat Rock Property
(Formerly - Manning Fisher Company, Inc.)
540 Old Spartanburg Highway
Hendersonville, North Carolina
Henderson County
NC Groundwater Incident I.D. No. 11656


Prepared for:


Mr. Herbert Young
Post Office Box 91
East Flat Rock, North Carolina 28726


Prepared by:

BLUE RIDGE ENVIRONMENTAL SERVICES, INC.
406 Beaumonde Avenue
Shelby, North Carolina 28150
(704) 482-2111

May 24, 1996

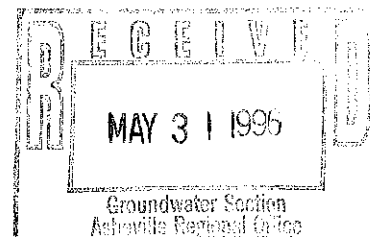

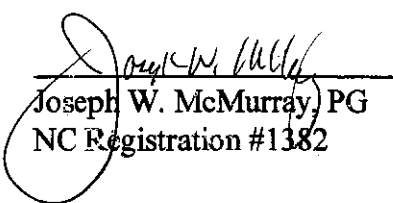
Joseph W. McMurray, PG
NC Registration #1382

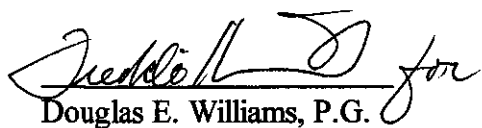
Douglas E. Williams, P.G.
NC Registration #1339

**BLUE RIDGE
ENVIRONMENTAL
SERVICES,
INC.**




HECO
11656
MANNING FISHER
MES
5/31/96

406 Beaumonde Avenue
Shelby, North Carolina 28150
(704) 482-2111
Fax (704) 482-4335

30 Rhododendron Place
Asheville, North Carolina 28805
(704) 298-6098

May 29, 1996

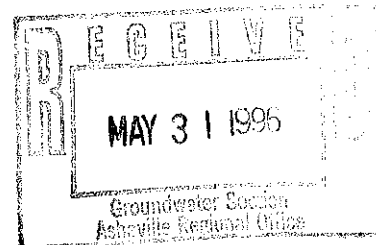

Mr. Mike Streeter
Asheville Regional Office
NCDEHNR
59 Woodfin Place
Asheville, North Carolina 28801

RE: **Comprehensive Site Assessment
East Flat Rock Property
Hendersonville, North Carolina**

Dear Mike:

Please find enclosed a CSA report for East Flat Rock Property, located in Henderson County. If you have any questions or comments, please call our office at (704)482-2111.

Thank you.

Sincerely,

Beth Gant
Administrative Assistant

c:\office\wpwin\letters\lefrcsa.let/b



EXECUTIVE SUMMARY

A. Source Information

The source of the release of petroleum product(s) appears to be from an underground storage tank (UST) battery used at the former Manning-Fisher Company, Inc. site. The site is now referred to as the East Flat Rock Property and is located on the Old Spartanburg Highway in Hendersonville, North Carolina. The tank battery consisted of two 1,000-gallon USTs, associated piping, vent lines and dispenser pumps. These USTs were reportedly maintained at the site to store petroleum products (unleaded gasoline and diesel fuel) to service the motor fleet associated with the operation of the pre-cast concrete septic tank business (Manning-Fisher Co.). A review of the laboratory analytical results of soil and groundwater samples collected at the site for this assessment indicates that petroleum hydrocarbon compounds typically found in gasoline and diesel fuel are present at some of the sampling locations. The amount of product released from the UST battery and the time frame of the release are not known.

B. Initial Abatement Measures

On September 10, 1992, the two USTs were closed and removed from the subject site by Mr. Herb Young, owner of the subject property. Blue Ridge Environmental Service, Inc. (Blue Ridge) provided environmental consultation for the UST closure. Please refer to the "Report of a UST Closure at Manning-Fisher Co., Inc." [1]* dated September 25, 1992 for relevant information. This report was prepared by Blue Ridge and submitted to the Groundwater Section of the Asheville Regional Office (ARO) of the North Carolina Department of Environment, Health and Natural Resources (NC DEHNR).

As an initial abatement procedure conducted at the time of the UST closure, approximately 75 cubic yards of soil exhibiting elevated organic vapor levels were excavated and placed upon plastic sheeting at the site. The soil was covered with plastic to prevent exposure to the elements and possible runoff during periods of rain.

C. Initial Extent of Release Information

In March 1994, Blue Ridge conducted an initial release assessment at the site which included the advancement of six soil borings (B-1 through B-6), the collection and laboratory analysis of soil samples, the installation of one groundwater monitoring well (MW-1), and the collection and laboratory analysis of groundwater samples. Significant levels of Total Petroleum Hydrocarbons (TPH) in both the gasoline and diesel ranges were detected in soil samples collected from immediately above the water table in the area adjacent to the former UST battery location. Please refer to the "Findings Report: Preliminary Release Assessment" [2], dated April 20, 1994 and prepared by Blue Ridge, for relevant information regarding the initial release assessment. This report was submitted to the Groundwater Section of the ARO of the NC DEHNR.

* - Refer to References Section (7.0) of this report.

It was the opinion expressed in the April 20, 1994 Blue Ridge report that additional assessment activities may be required by the state under authority of 15A NCAC 2N [3] regulations to further define the limits of the hydrocarbon plume at the subject site. From June 1994 through the present, Blue Ridge was contracted to conduct field and research activities as part of an assessment of the release of petroleum product at the site. This assessment was conducted in an attempt to define the limits of the soil and groundwater contamination.

Field work for this Comprehensive Site Assessment (CSA) included the installation of eight groundwater monitoring wells (MW-2 through MW-8 and VMW-1) the advancement of six soil borings (B-7 through B-12), the collection and laboratory analysis of soil and groundwater samples and related tasks. Levels of volatile and semi-volatile petroleum constituents excessive of 15A NCAC 2L groundwater standards [4] were detected in groundwater samples collected on October 13, 1995 from MW-1, MW-3, MW-4 and MW-5. Moderate to high levels of both gasoline and diesel TPH were detected in soil samples at boring locations up to approximately 45 feet from the former UST excavation. Groundwater samples collected on October 13, 1995 from monitoring well (MW-8) installed off-site and downgradient from the UST battery, did not indicate the presence of volatile or semi-volatile petroleum hydrocarbon compounds.

D. Potentially Affected Receptors

Because the site and area are serviced by the City of Hendersonville municipal water supply, potential receptors such as water supply wells, and the possibility of human consumption appear to be low. Relative water table contour maps developed from data gathered as part of this assessment indicate a groundwater flow direction to the west-northwest, toward Mud Creek and the Johnson Drainage System located approximately 300 feet from the release source. Based on site observations made during the assessment, this stream does not appear to serve as an immediate surface water supply source.

Subsurface structures such as basements, crawl spaces, vaults or similar structures were not observed on-site or in the potential pathway of migration of petroleum compounds.

E. Conclusions and Corrective Actions

Laboratory chemical analytical results of soil and groundwater samples collected from the sampling points installed and advanced to assess the release of petroleum product at the East Flat Rock Property were reviewed. They indicate that some of the sampling locations contain petroleum hydrocarbon compounds in excess of state standards [4]. The release does not appear to have migrated off-site, although only limited off-site data has been generated by Blue Ridge. It is likely that soil and groundwater contamination is present on the right of way for the Old Spartanburg Highway adjacent to the site. Neither soil borings nor monitoring wells were advanced through the highway for this assessment.

Based upon these findings and upon our experience with other releases of petroleum products, it appears that the State of North Carolina will require the development and implementation of a corrective action plan to restore the degraded soil and groundwater to acceptable state standards. Corrective action may require the active removal and disposal of affected soil, or other approved means for the restoration of the subject soil. Also, the corrective action plan will need to address the remediation of the groundwater affected by the release. This could include implementation of active remediation technologies or passive degradation and attenuation of the petroleum constituents over time, with associated monitoring of the contaminant levels. Presentation of remedial alternatives will be included in the Recommendations section of this report.

TABLE OF CONTENTS

	<u>Page No.</u>
Executive Summary	i
1.0 Site History and Source Characterization	1
1.1 Property Ownership and Use	1
1.2 Release Incidents and Environmental Investigations	1
1.3 Corrective Actions	3
2.0 Potential Receptors and Migration Pathways	3
3.0 Soils Investigation	4
3.1 Regional Geology/Hydrogeology	4
3.2 U.S.D.A. Soil Survey	5
3.3 Summary of Work Completed	6
3.4 Soil Laboratory Analysis	8
4.0 Groundwater Investigation	9
4.1 Physical and Chemical Characteristics of Plume	10
4.2 Aquifer Characteristics	10
4.3 Justification of Monitoring Well Placement	11
4.4 Groundwater Laboratory Analysis	13
5.0 Recommendations	14
5.1 Remedial Alternatives	15
5.1.1 Natural Attenuation and Degradation	15
5.1.2 Excavation and Treatment	15
5.1.3 Pump and Treat Technology	15
5.1.4 Tray Aeration Groundwater Treatment	16
5.1.5 Vapor Extraction	16
5.1.6 Air Sparging	17
5.1.7 Bioventing	17
5.1.8 In-situ Bioremediation	17
5.2 Recommendations	17
6.0 Limitations	18
7.0 References	20

TABLE OF CONTENTS (Cont.)

List of Figures

Figure 1 :	Site Vicinity Map
Figure 2 :	Site Plan
Figure 3 :	Tax Map with Adjacent Property Owner's Locations
Figure 4 :	Contaminant Concentration - Soil DR
Figure 5 :	Contaminant Concentration - Soil GR
Figure 6 :	Cross Section Locations
Figure 7 :	Cross Section A - A'
Figure 8 :	Cross Section B - B'
Figure 9 :	Water Table Map - (8/94)
Figure 10 :	Water Table Map - (9/94)
Figure 11 :	Water Table Map - (1/95)
Figure 12 :	Water Table Map - (5/95)
Figure 13 :	Water Table Map - (7/95)
Figure 14 :	Benzene Isoconcentration Map
Figure 15 :	Toluene Isoconcentration Map
Figure 16 :	Ethylbenzene Isoconcentration Map
Figure 17 :	Xylene Isoconcentration Map
Figure 18 :	Select Groundwater Contaminants
Figure 19:	Cross Section C-C'
Figure 20:	Cross Section D-D'

List of Tables

Table 1 :	Preliminary Chain of Title
Table 2 :	Adjacent Property Owners
Table 3 :	Select Summary of Soil Laboratory Analysis Results
Table 4 :	Relative Groundwater Elevations
Table 5 :	Select Summary of Groundwater Laboratory Analysis Results

List of Appendices

Appendix A:	Quality Assurance/Quality Control Procedures
Appendix B:	Soil Boring Logs
Appendix C:	Laboratory Analysis Results
Appendix D:	North Carolina Well Construction Record Forms

1.0 Site History and Source Characterization

1.1 Property Ownership and Use

The project site is the property at 540 Old Spartanburg Highway in Hendersonville, Henderson County, North Carolina. The property is currently owned by Mr. Herbert Young. The site is located on the northeastern side of the Old Spartanburg Highway (Old US Highway 176) approximately 600 feet east of its intersection with Caswell Street. The site location, inclusive of nearby topography, is depicted by Figure - 1: Site Vicinity Map. The property is located within a mixed land use area of Hendersonville, including commercial and residential properties.

Historically, the site has been utilized by various commercial enterprises. A single story block and masonry building, which has multi-bay vehicle access doors, exists on site. Currently, the on-site building is being utilized by an automotive body repair service. The eastern portion of the site is used as a storage area for an outdoor sanitary "privy" service. Refer to Figure - 2: Site Plan for details. From approximately 1950 to 1992, the site was the manufacturing and operations offices for the Manning-Fisher Company, Inc. During this time the site was utilized for the manufacturing, sales and distribution of pre-cast concrete septic tanks.

The ground surface between the building and Old Spartanburg Highway is predominantly covered by gravel and road bond, and serves as the driveway and parking lot for the site. The eastern portion of the site is surrounded by a seven foot high chain link security fence which encloses a storage lot for the sanitary "privy" company, as well as storage for the automotive body repair shop. The ground surface in this area is partially covered with gravel and partially covered in weeds, grass and other vegetation. The ground surface at the site is predominantly level but slopes gently down from the northeast to the southwest toward Old Spartanburg Highway.

On November 16, 1995, Blue Ridge personnel conducted a preliminary review of the chain of title for the subject site at the Register of Deeds Office at the Henderson County Courthouse. Ownership of the project site property is presented in Table - 1: Preliminary Chain of Title. A map showing the location of the site and the adjacent properties is presented as Figure - 3: Tax Map with Adjacent Property Owner's Locations. A list of the adjacent property owners is presented as Table - 2. Information contained in the title records reviewed for this report does not provide a direct indication of the property use prior to its current use.

1.2 Release Incidents and Environmental Investigations

Based upon information reviewed by Blue Ridge, the release appears to be the result of a UST, piping and/or dispenser integrity failure of the system formerly in use at the site. Refer to Figure - 2, for the former location of the two 1,000-gallon USTs. The quantity of product released and the date(s) of the release are not known.

Information regarding previous uses of the site and potential for such uses resulting in a prior release history was not available to Blue Ridge at the time of this report.

On September 10, 1992, the subject USTs were closed and removed from the referenced site by contractors employed by Mr. Young. Blue Ridge provided environmental consultation for the UST closure. A "Report of a UST Closure" [1], dated September 25, 1992 and prepared by Blue Ridge, was submitted to the Groundwater Section of the ARO of the NC DEHNR.

The UST closure activities included the field screening of excavated soils, the removal and subsequent disposal of the USTs, the collection of soil samples for laboratory analysis, the removal of approximately 75 cubic yards of soil with elevated organic vapor levels and related activities. The excavated soil is stockpiled and stored on plastic at the site. October 20, 1995 Blue Ridge personnel collected one (1) composite soil sample from the excavated soil stockpile. The subject sample was laboratory analyzed for TPH/GR and TPH/DR. Laboratory results indicated the soil to be less than detection limits of 1.0 mg/kg and 10 mg/kg respectively.

Laboratory analyses were conducted on the soil samples collected during the closure. The amount of Total Petroleum Hydrocarbons/Gasoline Range (TPH/GR) and Total Petroleum Hydrocarbons/Diesel Range (TPH/DR) were measured. The TPH laboratory analytical results for the soil samples were above the detection limits for the methods used. Please refer to "Report of a UST Closure" [1] for the relevant UST closure information.

In March 1994, Blue Ridge conducted an initial assessment of the site which included the advancement of six soil borings (B-1 through B-6) and the collection and laboratory analysis of soil samples. Soil boring B-1 was converted to groundwater monitoring well MW-1. Groundwater samples from MW-1 were collected and laboratory analyzed. Please refer to the "Findings Report: Preliminary Release Assessment" [2] for relevant information regarding the initial release assessment.

The laboratory analytical results of the soil samples from B-1 and B-3 indicated elevated concentrations for TPH/GR and TPH/DR. The groundwater sample laboratory analytical results for MW-1 were above the detection limits for the compounds tested. Details of these results will be discussed further in the appropriate sections of this report.

It was the opinion expressed in the April 20, 1994 Blue Ridge report that a Comprehensive Site Assessment (CSA) might be required under 15A NCAC 2N .0706 [3] regulations to further define the limits of the hydrocarbon plume at the subject site. The report was submitted to the Groundwater Section of the ARO of the NC DEHNR. A review of the report by ARO personnel resulted in the requirement of the performance of a CSA. A February 4, 1994 correspondence from the ARO to Mr. Young references the required compliance regulations.

Blue Ridge was contracted to conduct field and research activities as part of the CSA to access the release of petroleum product at the site. This assessment was conducted in an attempt to define the limits of the hydrocarbon plume and to assess the impact of the petroleum release upon the localized soil and groundwater.

Field work performed by Blue Ridge for the CSA at the site included the advancement of six additional soil borings (B-7 through B-12), installation of eight groundwater monitoring wells (MW-2 through MW-8 and VMW-1), the collection and submission of soil and groundwater samples for laboratory analysis, measurements of groundwater levels, surveying and related activities. Levels of petroleum compounds excessive of NC 2L groundwater standards [4] were detected in groundwater samples collected from MW-1, MW-3, MW-4 and MW-5 on October 13, 1995.

1.3 Corrective Actions

Corrective Action activities to date include the closure of two 1,000 gallon UST's and the removal of approximately 75 cubic yards of contaminated soil. The soil was removed from the excavation associated with the 1,000 gallon UST's. On October 12, 1995, Blue Ridge personnel collected a composite sample of the stockpiled soil located on site. The sample was submitted for total petroleum hydrocarbon analysis for both the gasoline and diesel extraction ranges (TPH 5030 and 3550 respectively). The results indicated both gasoline and diesel TPH levels to be below the method of detection limit.

2.0 Potential Receptors and Migration Pathways

Potable water is supplied to the site and vicinity by the public water system of the City of Hendersonville. The public works utility also manages the disposal of sewage and waste water. The site is serviced by the usual public utilities for Henderson County including electrical power, natural gas and telecommunications connections. Overhead delivery/transmission lines were noted. Underground utility service lines are also present in the site vicinity and appear to be present within the area of assessment. Subsurface structures such as basements, crawl spaces, vaults or similar structures may be present in the vicinity of the site but were not observed.

On November 16, 1995 Blue Ridge personnel conducted a site and vicinity reconnaissance to look for private or public water supply wells which may be located within a 1,500 foot radius of the release area. The reconnaissance consisted of driving public thoroughfares by vehicle and looking for either well heads or water meters. Selected residents, based upon immediate availability, were also interviewed to inquire if they were provided service by the City of Hendersonville municipal water supply. Based upon the vicinity reconnaissance and interviews with selected local residents, there did not appear to be water supply wells in use within a 1,500 foot radius of the release area.

A July 12, 1994 telephone conversation with Mr. Sam Fore of the Engineering Section of the Hendersonville Water and Sewer Department by Blue Ridge personnel reveals that the intake for the municipal water supply is located on the South Mills River approximately 7.7 miles from the area of release. Based upon applied hydrogeologic principals and our assessment of the movement of the groundwater petroleum hydrocarbon plume at the site, the intake does not appear to be located within the pathway of migration, within the water table aquifer conditions encountered. Additionally, the referenced water supply intake for Hendersonville appears to be located at such a distance and sufficiently hydraulically isolated from the release area so as not to be a potential receptor.

3.0 Soils Investigation

3.1 Regional Geology/Hydrogeology

Hendersonville, North Carolina is located in the eastern portion of the Blue Ridge Physiographic Province of North Carolina. The city is located at the southern end of an intermountain plateau extending from just north of Asheville, North Carolina, to south of Hendersonville. The site is positioned along the western edge of the Inner Piedmont Geologic Belt, in an area sometimes referred to as the Chauga Belt. This belt separates the Blue Ridge Belt to the west from the Inner Piedmont Belt to the east. The site is approximately eight miles southeast of the Brevard Belt, or Brevard Fault Zone. The Brevard Belt is a major faulting structure of the region and is orientated southwest to northeast from northern Georgia and South Carolina across North Carolina into Virginia.

The Inner Piedmont Belt is part of a zone of one of the highest regional metamorphic grades in North Carolina. It consists mainly of a great variety of complex, mixed micaceous gneisses and schists with lesser amounts of hornblende gneiss and schist. No rock outcrops were observed to be present on site. The 1985 Geologic Map of North Carolina [5] indicates the local bedrock underlying the site to be the Henderson Gneiss. This is a relatively dense crystalline metamorphic body of rock is described as a massive monzonitic to granodioritic unit. The rocks in this group have been assigned to the Cambrian Age, approximately 524 million years ago, and are believed to be the result of igneous intrusion. They may appear as a massive gray rock which grades to lighter coloring upon weathering and may exhibit roughly parallel mineral orientation or perhaps "flow" banding locally depending upon the degree of metamorphism. Briefly, the Henderson Gneiss is characterized by Stuckey [6] as essentially being the Henderson Granite and contains potassium to calc-sodium rich feldspars (orthoclase and plagioclase), quartz, and mica (muscovite and biotite). The body may also grade to and inter-bed with mica gneiss and schist and hornblende gneiss.

Granitic rocks are abundant in the Inner Piedmont Belt, but are subordinate to gneisses and schists. Some ultramafic rocks occur as small isolated bodies. This complex of igneous and metamorphic rocks is commonly referred to as "crystalline rocks". The high regional metamorphic grade (sillimanite-grade) makes the origin, stratigraphic sequence and geologic history of rocks in this area extremely difficult to interpret. However, it is generally believed that the gneisses and schists represent upper Precambrian and

lower Paleozoic sedimentary and volcanic rocks that have undergone several episodes of regional metamorphism, tectonism and intrusive igneous activity.

Exclusive of belts of alluvial deposits associated with and located near streams and rivers, the crystalline bedrock of the Inner Piedmont Belt is typically overlain by a variable thickness of a soil and rock mixture grading downward to soil retaining structures of the original rock (saprolite). In most areas, additional weathering has also resulted in soil termed residuum or residual soil overlying the saprolite. In general, there is a gradual downward compositional and textural change from residuum to saprolite and from saprolite to bedrock.

Saprolite and residual soils typically have high porosities but low permeabilities, and thus may hold a considerable amount of water but do not readily transmit water. Saprolite and residuum are considered leaky (semi-permeable) beds which may store water for recharge to the underlying bedrock aquifer.

Local and regional aquifers in the area of the site typically occur under water table (unconfined) conditions. Groundwater occurs within crystalline bedrock in secondary fractures, joints, and cleavage planes, and flows primarily through these zones. The movement of groundwater through overlying saprolite is strongly influenced by topography, which generally controls the location of recharge and discharge areas. The depth to the local water table may vary from less than 5 feet below grade level (BGL) to 75 feet BGL or more in a cased well. Water table elevations vary with seasonal changes in precipitation. Groundwater within the Piedmont generally moves from topographically high areas (recharge areas) to topographically low areas within and along stream valleys (discharge areas).

As determined from the United States Department of the Interior Geologic Survey Map # 35082-C4-TF-024 for the Hendersonville, North Carolina quadrangle [7], the site has an elevation range between approximately 2,080 and 2,100 feet above mean sea level. The U.S.G.S. topographic map has a contour interval of 20 feet and a scale of 1:24,000. The site is located at approximately 35° 18' 38" north latitude and approximately 82° 27' 14" west longitude. A site specific topographic map was not available at the time of this report, but Blue Ridge was supplied a blue line reproduction of a survey dated March 1985 depicting property boundaries, building locations, etc.

3.2 U.S.D.A. Soil Survey

A copy of the U.S. Department of Agriculture Soil Survey [8] was obtained from the Henderson County office of the U.S.D.A Soil Conservation Service and reviewed for a generalized soil description and related information. Field work for the survey was conducted from 1967 through 1971, approved in 1974 and issued as part of the public record in 1980. The USDA Soil Survey publication refers to conditions in Henderson County in 1971.

Information from the U.S.D.A. Soil Survey indicates the native soil for the project area is classified as the Toxaway silt loam, map designation To. The Toxaway silt loam is reported as being a very poorly drained to poorly drained, nearly level soil unit located in topographic depressions of larger flood plains. The surface layer is generally 36 inches thick, consisting of very dark gray to black silt loam apparently reflecting a relatively high organic-matter content.

The Toxaway silt loam is a moderately permeable soil with a high available water capacity, and a low shrink-swell potential. The soils are strongly to medium acidic throughout the profile without being limed, and poses a high risk of corrosion to uncoated steel and a moderate risk of corrosion to concrete. As determined by the Soil Survey report, soil pH for this series ranges between 5.1 to 6.0 throughout the profile.

According to the USDA Soil Survey, the seasonal high water table is at or near the ground surface and the soil unit is subjected to frequent, very brief flooding. This aspect of the soil unit has been verified by Blue Ridge site observations and field assessment activities.

3.3 Summary of Work Completed

Following the UST closure at the site, field activities were performed as part of a preliminary release confirmation and site characterization. The details concerning the UST closure were presented in the previously referenced UST closure report [1]. The preliminary release assessment, performed by Blue Ridge, included the advancement of six (6) soil borings, the installation of a groundwater monitoring well, the collection of soil and groundwater samples and related activities. The initial assessment activities were presented in the report titled "Findings Report: Preliminary Release Assessment" [2]. Both reports have been submitted to the Groundwater Section of the ARO of the NC DEHNR and should be referenced for pertinent data.

Blue Ridge advanced six soil borings as a part of the preliminary release assessment and six soil borings as part of the CSA in an attempt to define the magnitude of the release in the soil and the general soil type. A Simco 2400 SK-1 trailer mounted drill equipped with either 3.5 inch outside diameter solid stem augers or 3.25 inch inside diameter hollow stem augers was used to drill the borings. One soil boring (B-1) was utilized for the installation of a permanent groundwater monitoring well MW-1. The quality assurance and quality control procedures for soil boring advancement, monitoring well installation and sampling procedures are found in Appendix - A.

The depth of the soil borings was approximately five feet BGL, the approximate depth to groundwater as determined from data gathered during the advancement of B-1. Please refer to Figure -2: Site Plan, for the soil boring locations. The following represents Blue Ridge's rationale for the placement of the twelve soil borings.

B-1

Soil boring B-1 was advanced in the approximate center of the former UST excavation. This boring was then converted into MW-1.

B-2

Soil boring B-2 was advanced adjacent to the former UST excavation to the north-northwest, in the direction initially thought to be up gradient.

B-3

Soil boring B-3 was advanced adjacent to the former UST excavation to the west, the suspected side gradient direction.

B-4

Soil boring B-4 was advanced near the southeast corner of the former UST excavation.

B-5 and B-6

Soil borings B-5 and B-6 were advanced in what was the suspected down gradient direction from the former UST excavation. An intermittent creek is present approximately 30 feet south of these locations and it was initially believed that the groundwater flow would be toward this creek to the southeast.

B-7, B-8 and B-9

Soil screening with a photoionization detector (PID), field observations and laboratory analytical results indicated the presence of elevated volatile organic vapors and TPH concentrations in samples collected from B-1, B-2, B-3 and B-4. The TPH levels measured in soil borings B-5 and B-6 were below the detection limits. Soil borings B-7, B-8 and B-9 were positioned in what is now known to be the downgradient direction from the former UST locations. These borings helped define the magnitude of the release in the soil in this direction and the general soil type.

B-10

Soil boring B-10 was advanced adjacent to the former UST excavation to the northeast, between the excavation and the on-site building. Data from this boring would assist in an evaluation of possible soil contamination beneath the on-site building.

B-11 and B-12

Soil borings B-11 and B-12 were advanced between the source area and soil borings B-5 and B-6 in the up gradient direction from the former UST excavation. Laboratory analytical results for soil samples collected from B-11 and B-12 did not indicate TPH concentrations above the detection limits. However, other soil samples submitted for laboratory analysis, including those from B-1, did indicate high TPH concentrations. Therefore, these borings were advanced to collect soil samples for laboratory analysis to help define the limits of soil contamination in this direction and to assist in the location selection for an up gradient monitoring well.

Due to the shallow depth to groundwater at the site, only one soil sample was collected from each soil boring at approximately five feet BGL. The soil samples were collected from bulk soil materials retrieved from either a split barrel sampling tool or from the auger cuttings circulated up from the bore hole bottom following the advancement of the auger flight. Upon retrieval, the soil samples from the twelve soil borings were described by a Blue Ridge geologist. Soil boring logs with soil descriptions are presented in Appendix - B and should be referenced for pertinent information. Generally, the soils collected from the soil borings and monitoring well locations consisted of brown to black organically stained, micaceous, clayey, silty, fine sand. Various other debris was encountered including bricks, rocks, tree stumps and roots.

The soil samples from each soil boring were screened on-site by headspace analytical method, performed utilizing a photoionization detector (PID). This was performed to assist in the selection of samples to be submitted to a laboratory for chemical analysis and to assist with the placement of subsequent soil borings and monitoring wells. The PID was calibrated in the field prior to screening operations to a 98.5 ppm isobutylene standard as per the manufacturer's guidelines and recommendations. The results of the onsite soil screening are listed on the soil boring logs. Select PID reading results are tabulated in Table-3. Refer to soil boring logs, Appendix B- Soil Boring Logs for details.

3.4 Soil Laboratory Analysis

The soil samples denoted in Table - 3 were collected from various soil borings at the indicated depths. The USTs were reported to have been maintained to store gasoline and diesel fuel, therefore analyses were conducted to detect Total Petroleum Hydrocarbons by extraction method #5030 in the gasoline distillation range and method #3550 in the diesel distillation range. Soil samples collected from soil borings B-1, B-3, B-5, B-6, B-7, B-8, B-9, B-10, B-11, and B-12 were submitted for laboratory analysis. Copies of the certificates of analysis for the soil samples along with the chain-of-custody forms are presented in Appendix - C.

The laboratory analytical results listed in Table - 3 are shown graphically on Figure - 4: Contaminant Concentration - Soil DR and Figure -5: Contaminant Concentration - Soil GR. The locations for two cross sections, A - A' and B - B', are shown on Figure - 6. The cross sections are presented as Figures 7 and 8, and show the lithology and contaminant concentration(s) for select soil borings.

Blue Ridge advanced the twelve soil borings in an attempt to define the horizontal and vertical extent and the severity of the release in the soil. The laboratory analytical results, PID measurements and previous experience were considered in estimating the horizontal and vertical extent of the soil petroleum contamination. Based on a review of the data gathered from soil borings and monitoring wells advanced for the initial assessment and this CSA, the horizontal extent of soil petroleum contamination appears to extend from the former UST locations to the west-northwest for approximately 80 feet. It is likely that the soil beneath a portion of the on-site building and a portion of the Old Spartanburg Highway has been affected. The vertical extent of soil contamination is believed to extend from near the surface to a depth

of approximately five feet BGL for portions of the assessment area. This is roughly the depth to the water table.

4.0 Groundwater Investigation

The contaminants addressed by this assessment are typically found in petroleum products (gasoline and diesel fuel). To conduct the hydrogeologic assessment with respect to the release of petroleum product at the East Flat Rock Property, nine permanent groundwater monitoring wells were installed at and adjacent to the site. These monitoring wells are designated MW-1 through MW-8 and VMW-1. The locations of all monitoring wells are shown on Figure -2: Site Plan.

The bore holes for MW-1 through MW-8 were advanced using a Simco 2400 SK-1 trailer mounted drill rig utilizing 3.25 inch inside diameter hollow stem augers. The bore holes were converted to permanent groundwater monitoring wells by the installation of two inch diameter, flush threaded, schedule 40 PVC well casing. A commercially fabricated well screen with a one one-thousandth (0.010) inch slot size was installed in the lower portion of each well such that the top of the well screen is above the anticipated seasonal high water table.

The annular space around the well screen was backfilled with an FX-50 filter sand, or equivalent, to approximately one to two feet above the well screen. A bentonite pellet seal, approximately one to two feet thick was extended above the sand to form a seal against surface water infiltration. The remainder of the annular space around the riser was filled with neat cement. A water tight locking cap and lock were installed to prevent unauthorized entry and an eight inch flush mounted manhole protects each well head. All augers and associated downhole equipment were pressure washed prior to beginning each new bore hole.

Soil samples were collected during the advancement of the monitoring wells. Upon retrieval, the soil samples from the monitoring wells were described by Blue Ridge personnel. Field logs with soil descriptions are presented in Appendix - D, along with the North Carolina Well Construction Record forms. These should be referenced for pertinent information. Generally, the soils collected from the monitoring well locations consisted of brown to black organically stained, micaceous, clayey, silty, fine sand. There did not appear to be a wide variation of lithology either vertically or horizontally. The soil samples from each monitoring well were screened by headspace analysis, performed with a PID. The results of the on-site soil screening are also presented in Appendix - D.

McCall Brothers, Inc. of Charlotte, North Carolina was the drilling contractor chosen for the installation of VMW-1. A Foremost CT 450 drill rig, equipped with a downhole air hammer was used to advance six and one-quarter inch casing to 42 feet BGL. The casing was tremie grouted into bedrock with neat cement to the surface and allowed to setup overnight.

The following morning the well was advanced in bedrock to 62 feet BGL. Ten feet of two inch diameter PVC slotted (0.010 inch), factory manufactured screen was set from 52 to 62 feet BGL. Ten feet of screen was used due to the depth and locations of the water bearing fractures encountered. A string of two inch schedule 40 PVC riser was installed to approximately the surface. Approximately 300 pounds of FX-1 filter sand was then tremied in between 49 to 62 feet BGL, followed by bentonite pellets from 46 to 49 feet BGL. The annular space was tremie grouted with neat cement to approximately the surface. The well was completed with a locking cap, lock and manhole with concrete apron.

4.1 Physical and Chemical Characteristics of Plume

Based on a review of laboratory analytical results of soil and groundwater samples collected at the site by Blue Ridge, the contaminant plume addressed in this comprehensive site assessment is composed of organic compounds (petroleum hydrocarbons). The contamination appears to have resulted from a release of product from a UST system formerly maintained at the site.

Petroleum products have specific gravities less than one which indicate they will float at or near the top of the water table. Depending on the amount of product released and other factors, free phase product may be present. To date, free phase product has not been observed in any of the monitoring wells, based on measurements obtained using an electronic interface probe following well construction and development and subsequent field checks.

Movement of the contaminant plume is strongly affected and controlled by the movement of the groundwater beneath the site and surrounding areas. The groundwater contaminant plume comprising dissolved volatile hydrocarbon constituents moves at varying rates depending upon the degree of partitioning, time, distances allowed for travel and other factors.

4.2 Aquifer Characteristics

Aquifer testing has not been conducted at the site for this CSA. An air sparge/vacuum extraction pilot test, a pumping test or other appropriate tests will be conducted as part of the preparation of a corrective action plan, if warranted and if active remediation is required.

The site is within the flood plain of Mud Creek. Soil descriptions are interlayered silty sands to sandy silts with varying amounts of clay. This is typical of soil types associated with alluvial depositional environments. Although soil permeability analysis has not been done on soil samples collected at the site, Freeze and Cherry [9] list hydraulic conductivity (K) for unconsolidated deposits for silty sands as ranging from $K = 10^{-4}$ m/s to 10^{-7} m/s.

Based upon information gathered during the subsurface investigation of the release assessment, the groundwater at the site appears to exist under water table conditions as an unconfined aquifer. The movement of groundwater can be related to surface topography, lithology, elevation of recharge and

discharge areas and artificial influences. Typically, the water table reflects a subdued replica of the surface topography. Seasonal variations in precipitation events, the presence of bedrock or other bodies of rock, natural and man-made changes in substrata lithology represent some of the many variables affecting groundwater levels.

The elevations of the top of the casings of the groundwater monitoring wells on the site and adjacent properties were surveyed by Blue Ridge personnel. A local reference elevation of one-hundred (100.00) feet was arbitrarily assigned to MW-1. Measurements of the depth to groundwater for each of the wells have been obtained several times using an electronic water level indicator. The water level measurements and dates the data was collected for all the wells are presented in Table - 4: Relative Groundwater Elevations. These were used to calculate the relative groundwater elevations at the well locations. Water table contour maps were generated and are presented as Figure 9 through Figure 13. From groundwater measurements obtained, there appears to be a general west to northwest groundwater flow direction beneath the site.

Estimations of seasonal high and low water table conditions are based upon a limited number of data points. Measurements of the static water levels within the monitoring wells installed for this assessment indicates that the depth to the water table may range from a high of 3.08 feet below TOC to a low of 5.80 below TOC across the site.

The site and vicinity are serviced by the Hendersonville municipal sewer system. Ground absorption systems (septic systems) were not observed or anticipated to be present at the site. Surface water infiltration galleries or injection well systems were also not observed to be present at the site nor expected to be present. Influence by water infiltration resulting from such systems or other "mounding" of the localized water table does not appear to be applicable to this site.

4.3 Justification of Monitoring Well Placement

As the monitoring wells were installed, data gathered from each new well yielded information on the water table elevation and assisted in the determination of the need and placement of additional monitoring wells. Groundwater quality samples submitted for laboratory analysis provided information on groundwater contaminant levels at specific locations. This information was also used in the decision making process for determining new permanent sampling locations. Outlined below is the justification and reasoning regarding monitoring well locations MW-1 through MW-8 and VMW-1.

MW-1

On March 4, 1994 Blue Ridge constructed MW-1 within the former UST excavation boundaries in an attempt to assess whether the groundwater had been affected by the release. This well was installed as part of the initial site characterization and was located to serve as the "worst case" well, within the immediate area of the suspected source of release. MW-1 was installed to approximately nine feet BGL.

MW-2

Laboratory analytical results of a groundwater sample from MW-1 indicated that the localized groundwater had been affected by the target compounds. On August 11, 1994 Blue Ridge constructed MW-2 approximately 42 feet southeast of MW-1. Based upon U.S.G.S topographic map interpretation, site observations, applied hydraulic principles and the presence of a creek south of the site, the location of MW-2 was estimated to be hydraulically down gradient from the former UST excavation.

MW-3

On August 11, 1994 Blue Ridge constructed MW-3 approximately 35 feet west of MW-1. It was installed in a location estimated to be hydraulically side gradient from the former UST excavation, in the direction of the Old Spartanburg Highway. This was the third of three wells installed to provide initial data on the groundwater flow direction.

MW-4 and MW-5

On August 11, 1994 Blue Ridge constructed MW-4 approximately 78 feet north-northwest of MW-1, and MW-5 approximately 55 feet north of MW-1. These locations were estimated to be hydraulically up gradient from MW-1 and the former UST excavation. These wells would provide water quality data to assess any migration of the contaminant plume in this general direction. MW-5 was constructed as close as possible to the on-site building to assist in determining whether contaminant migration had occurred beneath the building. Information with which to more accurately define the groundwater flow direction was also sought from data obtained from these wells.

Relative groundwater data was obtained from MW-1 through MW-5 following their installation and development. Water table contour maps were then generated. Groundwater flow direction was to the west-northwest, approximately 140° from what was originally postulated.

MW-6

Blue Ridge constructed MW-6 approximately 60 feet northeast of MW-1 on September 23, 1994. Placement of this well was on the opposite side of the building, in the general side gradient direction from the former UST excavation. Laboratory analytical results from the five previously installed monitoring wells indicated the presence of the target compounds above the detection limits. This location would provide water quality data to assess the migration of the contaminant plume under the building.

MW-7

Monitor well MW-7 was constructed on September 23, 1994 approximately 120 feet north of MW-1. This location was selected as the down gradient well based upon preliminary water table contour maps developed from measurements of the static water levels at MW-1 through MW-5. It is positioned "outside", or downgradient, of MW-4.

MW-8

Also on September 23, 1994, MW-8 was installed across the Old Spartanburg Highway on the "Anything Goes" auction property from the site. This property is owned by the Thomas Land Trust. This well was constructed to assist in the determination of whether contaminant migration had occurred beneath the highway to the off-site property.

VMW-1

Vertical monitor well VMW-1 was constructed on May 10 and 11, 1995 to collect groundwater samples from a groundwater zone deeper than that encountered in MW-1 through MW-8. Laboratory analytical results of groundwater samples collected from this well would provide information on the water quality at depth. Because significant groundwater contamination was discovered prior to the well's installation, VMW-1 was located outside the suspected release area in a down gradient direction and adjacent to MW-7. It is positioned approximately 125 feet north of the former UST location.

4.4 Groundwater Laboratory Analysis

Groundwater samples have been collected by Blue Ridge personnel from all monitoring wells and submitted for laboratory analysis. The number of sampling events per well varies from two for VMW-1 to six for MW-1.

Depths to groundwater in the monitoring wells were measured at the time of each sample collection event. Data concerning groundwater depth is presented in Table - 4. The monitoring wells were purged prior to sampling with the purging of each well terminated when the water became relatively clear and silt free, if possible. Care was taken to purge a sufficient volume of water to allow for the collection of a representative groundwater sample from each well.

The groundwater quality samples from the monitoring wells were collected by Blue Ridge personnel utilizing disposable polyvinyl bailers. These samples were transferred into the appropriate size and type of laboratory provided storage vessels for the analytical method being used. The containers were then placed into a plastic ice chest along with ice packs for transport from the site and to the laboratory for analysis. The sample information was recorded on a Blue Ridge chain-of-custody form. This form and the respective samples were either shipped via commercial parcel delivery service or hand delivered by Blue Ridge personnel to the chosen North Carolina certified laboratory for chemical analysis. The groundwater samples were delivered to the laboratory with sufficient time to allow for their analysis within any applicable maximum holding time(s).

Groundwater quality samples collected from each of the monitoring wells were submitted for laboratory analysis of Aromatic Volatile Organics, Methyl-Tert-Butyl-Ether (MTBE) and Isopropyl Ether (IPE) according to EPA Method 602, volatile halocarbons according to EPA Method 601, EPA 610/625 for nuclear aromatic compounds and for total lead according to EPA Method 3030C. The complete groundwater laboratory analysis reports and chain-of-custody forms for all Blue Ridge sampling events are in Appendix - C.

A select summary of groundwater laboratory analytical results is presented as Table - 5. Graphical presentations of the groundwater laboratory analytical data are shown on Figures 14 through 17, contaminant concentration maps of benzene, toluene, ethylbenzene and xylenes. Cross sections C - C' and D - D', Figures 19 and 20, show the monitoring wells, the screened interval in each and the water table elevation. The contaminant concentrations for the October 13, 1995 sampling event is listed as Figure 18. Refer to Figure - 6 for the cross section locations.

The laboratory analytical results of the groundwater samples from the October 13, 1995 sampling event indicate MW-1, MW-3, MW-4 and MW-5 contain certain compound concentrations in excess of NC DEHNR Water Quality Standards [4]. The laboratory analytical results for the remaining monitoring wells were not above the detection limits for benzene, toluene, ethylbenzene or xylenes. For details on the analytical methods and the specific detection limits used, refer to the complete laboratory analysis results located in Appendix - C.

5.0 Recommendations

A Comprehensive Site Assessment was conducted at the East Flat Rock Property relative to the apparent discovery of petroleum hydrocarbon contamination in soil samples collected following the UST closure conducted at the site. The site assessment included the advancement of soil borings, the installation of permanent groundwater monitoring wells, the collection and laboratory analysis of soil and groundwater samples and other related activities.

Based upon a review of laboratory analytical data of both soil and groundwater samples, the soil and groundwater at the site have been affected by the release of petroleum product from the underground storage tank system formerly in use. The concentration of contaminant compounds at certain locations could be considered moderately high, and in excess of maximum allowable standards set by the State of North Carolina [4].

Pursuant to title 15A NCAC 2L.0106(g) a copy of this Comprehensive Site Assessment Report is required to be submitted to the Groundwater Section of the Asheville Regional Office of the North Carolina Department of Environment, Health and Natural Resources for review and comment. A corrective action plan should be developed for the site, addressing the soil and groundwater contamination previously referenced. We also recommend the collection and laboratory analysis of groundwater samples from all the monitoring wells on a quarterly basis.

5.1 Remedial Alternatives

The corrective action plan developed for the site may require one of the following remedial alternatives: excavation and treatment of contaminated soil, pumping and treatment of groundwater, air sparging and/or vapor extraction or bio-venting, in-situ bioremediation. Development of any corrective action plan should incorporate the best available, as well as the most cost effective and practical site specific technology to remediate the soil and groundwater.

5.1.1 Remediation by Natural Attenuation and Degradation

State regulations currently allow for remediation of petroleum affected soil and groundwater by natural attenuation and degradation of hydrocarbon constituents. For qualified sites given specified criteria and conditions, Title 15A NCAC subchapter 2L section .0106 (l) [4] permits a remedial action plan which includes natural bio-degradation by existing native micro-organisms and attenuation of the petroleum hydrocarbons over time. This remedial action requires establishing the time and direction of contaminant plume migration pathways, and will require groundwater monitoring of the plume over an anticipated extended time frame. Additionally, it will require property owners notification and acceptance for off site properties which may be affected by migration of the contaminant plume.

5.1.2 Excavation and Treatment

This alternative would involve the removal of affected soils in the area of the former UST location at the site. This option would remove soils within the affected area that act as a secondary source of contamination. This alternative was partially exercised during tank removal activities by the removal and stockpiling of approximately 75 yds³ of soil immediately surrounding the USTs. This might be a feasible option for a portion of the cleanup on the site. Its effectiveness may be limited due to the presence of the building, the proximity of Old Spartanburg Highway and various underground utilities thought to be in the area. This option should be compared with in-situ soil remediation technologies.

5.1.3 Pump and Treat Technology

Pump and treatment technology involves the physical removal of affected groundwater through recovery wells, trenches, or galleries, and subsequent treatment through carbon filtration, stacked tray or tower style aeration, or bio-reactor. The effluent from these systems are typically discharged into a nearby sanitary sewer system or to an NPDES discharge point. This is the primary type of treatment system utilized for remediation of the majority of impacted groundwater sites to date in the environmental industry.

Typical pump and treatment technology relies heavily on the washing action of the groundwater through the soil matrix to remove contaminants. Review of literature from the USEPA and our experience on other projects indicates that the expected low flow rates that would be generated in medium permeability soils could make the typical pump and treat process slow and expensive. In general, typical pump and treatment technology is positive for the containment of a contaminant plume but there is a low potential for significant long-term contaminant reduction in medium permeability aquifers. Based upon the projected expenses involved in obtaining access to Hendersonville sanitary sewage system and the long term operation/maintenance costs, this remedial alternative does not appear to qualify as the most cost effective solution for corrective action at the site. Because of the relatively high water table and the apparent high organic content in the soils at the site, the pump and treat technology, while effective in physically containing the plume, may not be suitable in reducing contaminant concentrations resulting from adsorption by organic material within the aquifer.

5.1.4 Tray Aeration Groundwater Treatment

Tray aeration, as part of a pump and treat system, is used to remove dissolved hydrocarbons from the groundwater. Extracted groundwater enters the tray aerator from a storage tank or oil/water separator. Water is agitated while flowing through a series of aerated baffles and traps. Volatile hydrocarbons are stripped out of the water and discharged to the atmosphere at low concentrations. Clean effluent is discharged to a sanitary sewer and/or NPDES surface discharge. This alternative is considered a feasible future modification to the site's remediation system if containment of the contaminated groundwater is deemed necessary at a future date.

5.1.5 Vapor Extraction

Soil vapor extraction (SVE) wells, or trenches in cases with high water tables, that allow the removal of volatile and semi-volatile contaminants from the vadose zone of the treatment area are used in this remedial technology. This remedial alternative has been used with success in primarily sandy and silty soils. Low permeability soils, such as silty clays, limit the rate of treatment and require that recovery wells be spaced at closer intervals. SVE is a proven, cost-effective technique for removing VOC's and motor fuels from contaminated soil in the unsaturated or vadose zone. Through application of a vacuum,

vapors are removed from extraction wells screened in the vadose zone. This in turn induces air flow through the vadose zone to the extraction well which acts as a sink for contaminated vapors. In some designs, air is forced into injection wells also screened in the vadose zone or deeper into the water table which provides for increased air-flow rates and therefore higher rates of volatilization. This is considered a potentially feasible alternative.

5.1.6 Air Sparging

This alternative involves the injection of pressurized air below the water table to volatilize petroleum constituents and encourage bioremediation through the stimulation of natural microbes in the soil and groundwater. Air injection is most often used in conjunction with soil vapor extraction (SVE) wells that allow the removal of volatile and semi-volatile contaminants from the vadose zone of the treatment area. This is considered a potentially feasible alternative.

5.1.7 Bioventing

This remedial technique is similar to air sparging except that the pressurized air is injected primarily for the purpose of increasing the amount of microbial activity for the purpose of remediating impacted soils and groundwater. Specialized bioremediating mixtures, including surfactants and nutrients, may also be injected into the groundwater and soils to further enhance treatment. Low permeability soils will decrease the overall rates of treatment due to the limited zone of influence of the air injection wells. This alternative may be used as a future modification to the system.

5.1.8 In-situ Bioremediation

This alternative would involve a combination of techniques to increase the amount of remediation through in-situ biodegrading activity. For sites the size of the East Flat Rock Property, the most probable bioremediation option is the use of a closed loop groundwater recovery and re-injection infiltration gallery. This type system would remove the impacted groundwater, treat it in a tray aerator and return a mixture of low level nutrients to the soil through an infiltration gallery. The low level nutrients would encourage the growth of biodegrading microbes in the soil matrix. This type of in-situ bioremediation system could be acceptable as a possible future addition for the remediation effort.

5.2 Recommendations

Because the release does not appear to affect human consumptive water supplies, remediation of the degraded groundwater at the site should qualify under NCAC 2L .0106 (k) Corrective Actions. The objectives of this method of corrective action are to restore the "worst case" degraded soil and groundwater in the vicinity of the former UST battery while allowing the peripheral dissolved hydrocarbon constituents (lower contaminant concentrations) to remediate through natural attenuation and degradation.

High levels of volatile and semi-volatile petroleum hydrocarbons were detected and apparently remain in the soil and groundwater regime in the immediate vicinity of the former UST battery. The objective of an a multi-disciplined corrective action under NCAC 2L .0106 (k) would require active remediation of the affected regime(s) in a relatively limited area. Based on information gathered as part of the CSA and our experience with similar projects, a combination air sparging/soil vapor extraction system appears to provide the most effective and cost efficient means to reduce petroleum hydrocarbon constituents in the vadose zone and saturated soils as well as affected groundwater.

6.0 Limitations

This comprehensive site assessment report has been prepared for the exclusive use of Mr. Herbert Young for specific application to the East Flat Rock Property at 540 Old Spartanburg Highway, Hendersonville, Henderson County, North Carolina. This assessment has been performed in accordance with generally accepted environmental and hydrogeologic practices. No other warranty is expressed or implied. Our conclusions and recommendations are based upon information provided to us by others and our site observations. Although we cannot be responsible for the accuracy of the data provided to us by others, we have no reason to suspect that any of the information provided is inaccurate unless it has been otherwise noted.

Comprehensive analysis of aquifer contamination generally requires data collection over long periods of time because groundwater flow rates can be extremely slow. Therefore, the accuracy of any evaluation of groundwater contamination may be dependent upon project time requirements. A monitoring well penetrates a very small portion of an aquifer, therefore, water quality test results for monitoring well samples represent groundwater quality only in the immediate vicinity of the well. Interpolation of the specific monitoring well data is difficult due to the hydrogeologic characteristics affecting leachate movement, which may produce wide variations over short distances and time periods.

Monitoring wells were installed and groundwater samples were obtained for chemical testing to provide information approximating the in-situ groundwater quality at the depth and location screened in the aquifer. Consistent sampling techniques were established and used to minimize chemical changes during sampling including carbon dioxide degassing, rising pH, and loss of volatile organic compounds and other chemical compounds due to oxidation, precipitation and absorption. In evaluating groundwater chemical

test data, one must consider spatial and temporal variability of chemical constituents in soil-aquifer systems. Although proper EPA recommended Quality Assurance/Quality Control procedures are utilized, the possibility exists for errors to be incurred during the procurement, transport and testing of samples and the reporting of data. Refer to Appendix - A for Blue Ridge's Quality Assurance/ Quality Control Procedures.

Blue Ridge Environmental Services, Inc. by virtue of providing the services described in this report, does not assume the responsibility of the person(s) in charge of the site, or otherwise undertake responsibility for reporting to any local state or federal public agencies any conditions at the site that may present a potential danger to public health, safety or the environment. The client or his agent will be responsible to notify the appropriate local, state or federal public agencies as required by law, or otherwise to disclose, in a timely manner, any information that may be necessary to prevent any danger to public health, safety, or the environment. In addition, disposal of any samples determined to be a hazardous waste will be the responsibility of the client.

7.0 References

- [1] Blue Ridge Environmental Services, Inc., 1992, "Report of a UST Closure", September 25, 1992.
- [2] Blue Ridge Environmental Services, Inc., 1994, "Findings Report: Preliminary Release Assessment", April 20, 1994.
- [3] State of North Carolina, 1992, "Criteria and Standards Applicable To Underground Storage Tanks", 15A North Carolina Administrative Code (NCAC), Subchapter 2N, September 1, 1992.
- [4] State of North Carolina, 1993, "Groundwater Classification and Standards", 15A North Carolina Administrative Code (NCAC), Subchapter 2L, October 19, 1993.
- [5] U. S. Geological Survey, 1985, "Geologic Map of North Carolina".
- [6] Stuckey, Jasper Loenidas, 1965, "North Carolina: Its Geology and Mineral Resources", North Carolina State University Print Shop, May 1965.
- [7] U. S. Geological Survey, "Hendersonville, North Carolina Quadrangle".
- [8] U.S. Department of Agriculture, 1980, "Soil Survey", Henderson County.
- [9] Freeze, R.A. and Cherry, J.A., 1979, "Groundwater", Prentice-Hall, 1979.


Blue Ridge Environmental Services, Inc.

USGS

PROJECT: East Flat Rock Properties


LOCATION: 540 Old Spartanburg Highway, Hendersonville, NC

DATE: 11-17-95

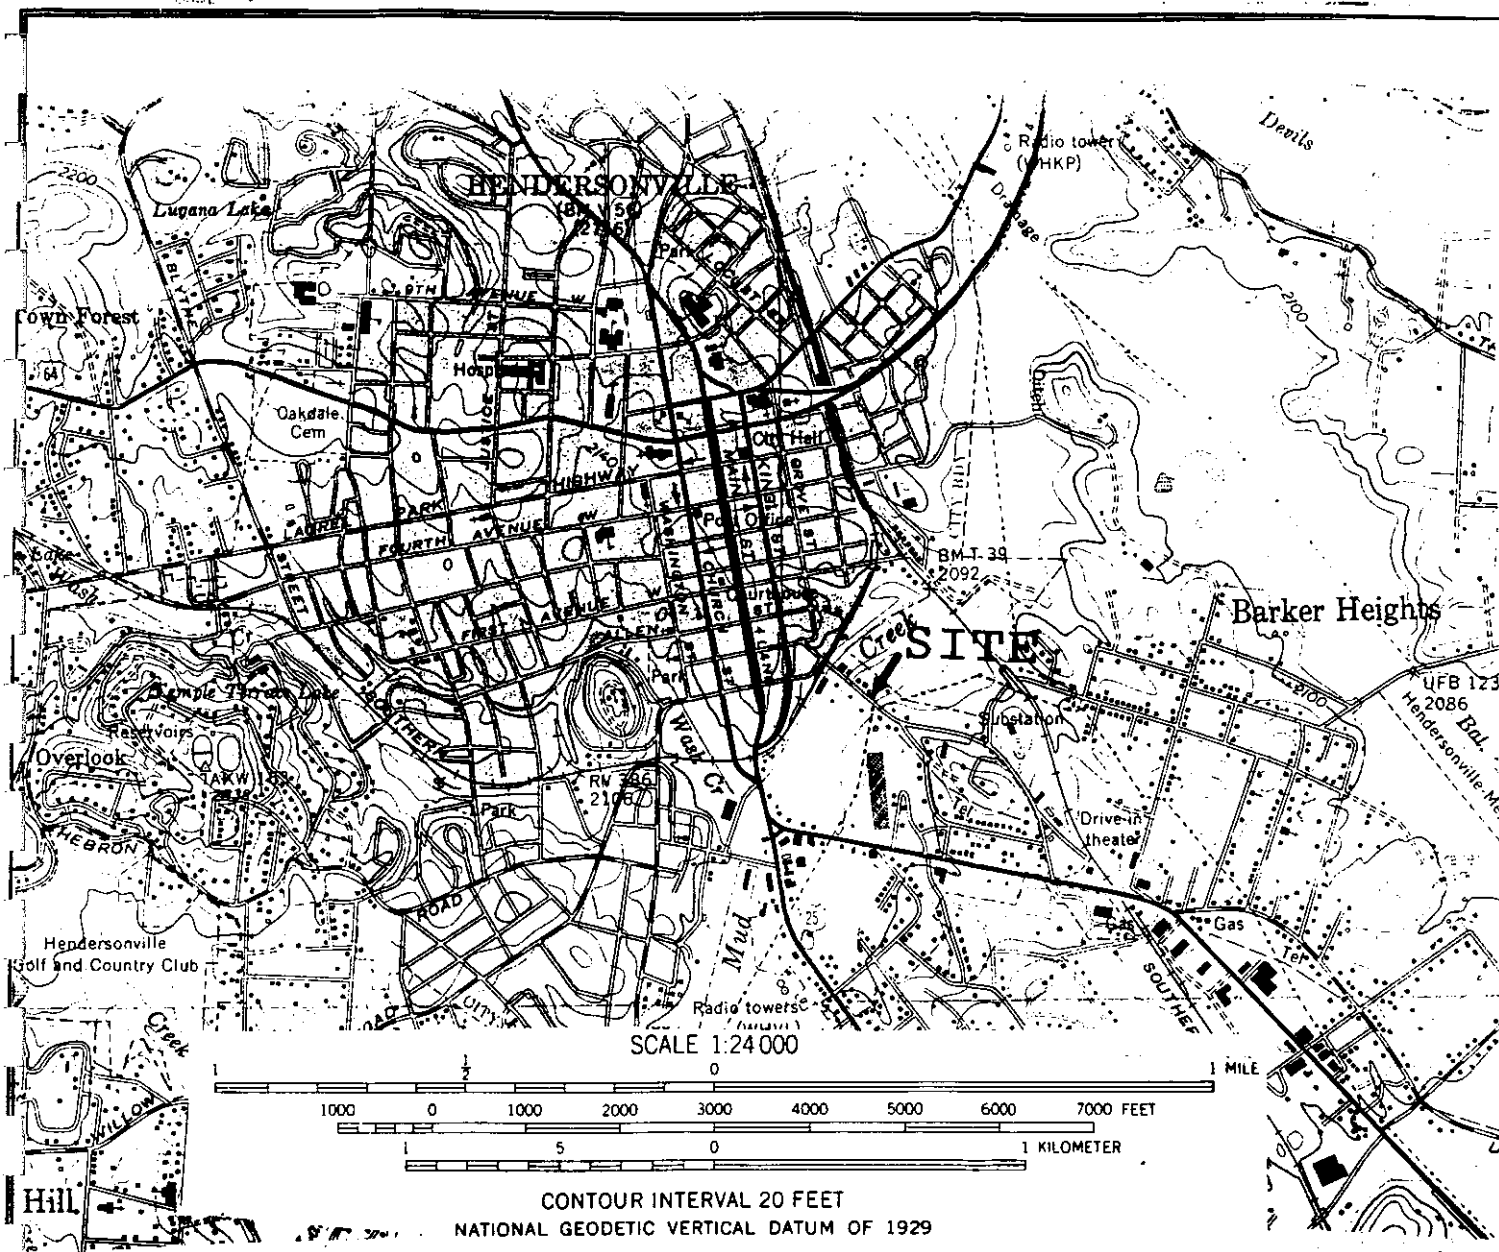


Blue Ridge Environmental Services, Inc.

SITE AND VICINITY MAP
East Flat Rock Properties
540 Old Spartanburg Highway
Henderson County, NC

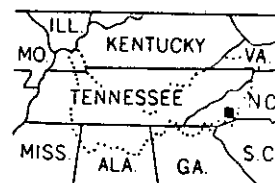

QUADRANGLE LOCATION

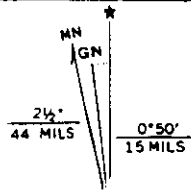

UTM GRID AND 1975 MAGNETIC NORTH
DECLINATION AT CENTER OF SHEET

SCALE:

1:24,000

DATE: November 17, 1995


DRAWN BY:

USGS

FIGURE: 1

Note:

Map is a reproduction of a portion of USGS Topographic Map #35082-C4-TF-024 of the Hendersonville, North Carolina Quadrangle

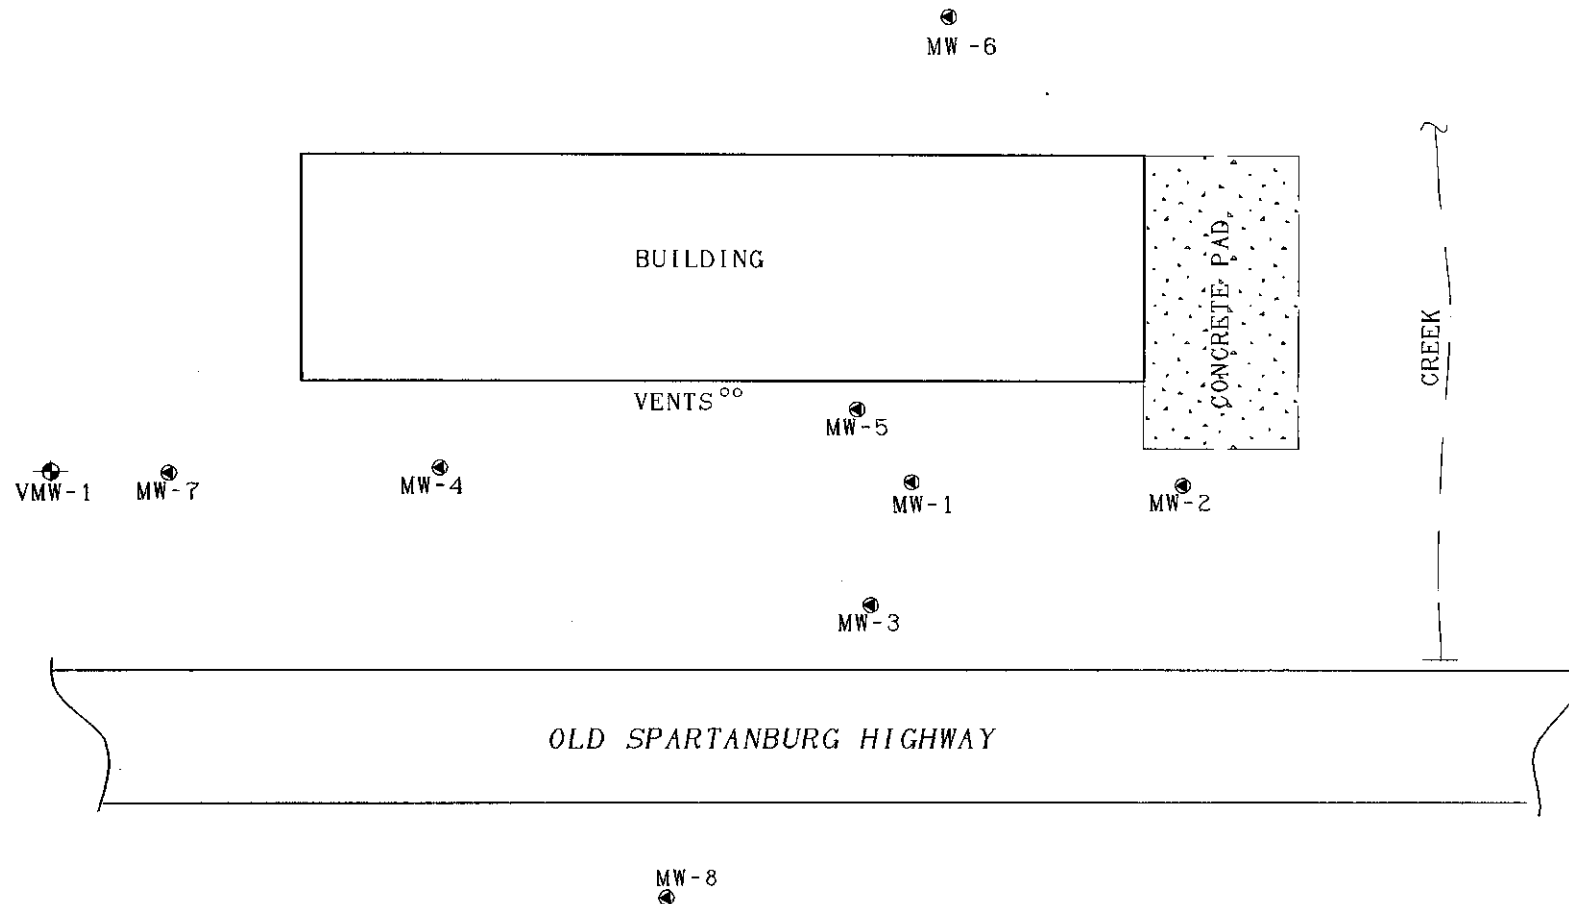


LEGEND AND NOTES

- MONITOR WELL
- ⊕ VERTICAL MONITOR WELL

		EAST FLAT ROCK PROPERTY	
		OLD SPARTANBURG HIGHWAY HENDERSONVILLE, NORTH CAROLINA	
SITE PLAN		DATE: 4/15/96	FIGURE NO: 2
ENVIRONMENTAL SERVICES, INC.		DRAWN BY: RB/BG	
SCALE: 1" = 30'	CAD FILE: MFEFRBAS GCD/B	PROJECT MGR: FH	

Blue Ridge Environmental Services, Inc.
PROJECT: East Flat Rock Properties
LOCATION: 540 Old Spartanburg Highway, Hendersonville, NC
DATE: 11-17-95

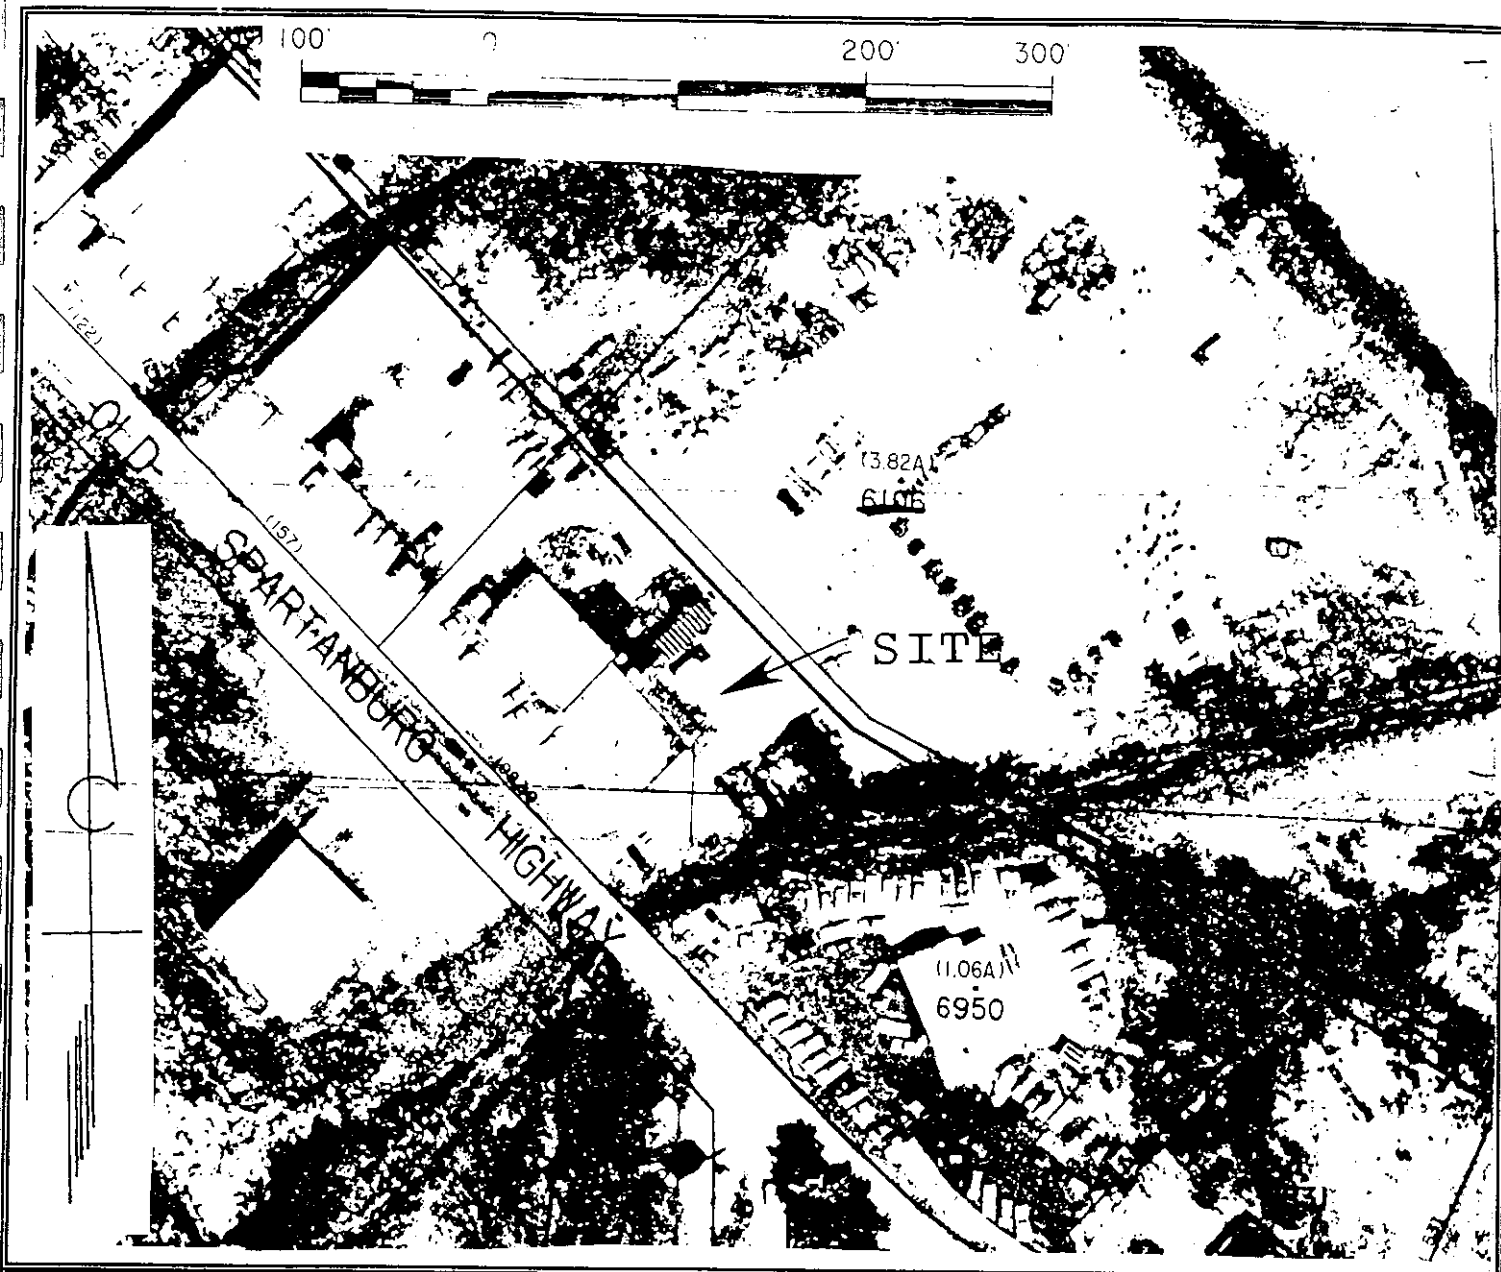

Blue Ridge Environmental Services, Inc.


PORTION OF HENDERSON COUNTY, NC TAX MAP

East Flat Rock Properties
540 Old Spartanburg Highway
Henderson County, NC

SCALE: 1"=100'
DRAWN BY: DIGITAL MAPPING

DATE: January 25, 1994
FIGURE: 3

Note: Map is a reproduction of a portion of Hendersonville, NC Tax Map # 9568.12

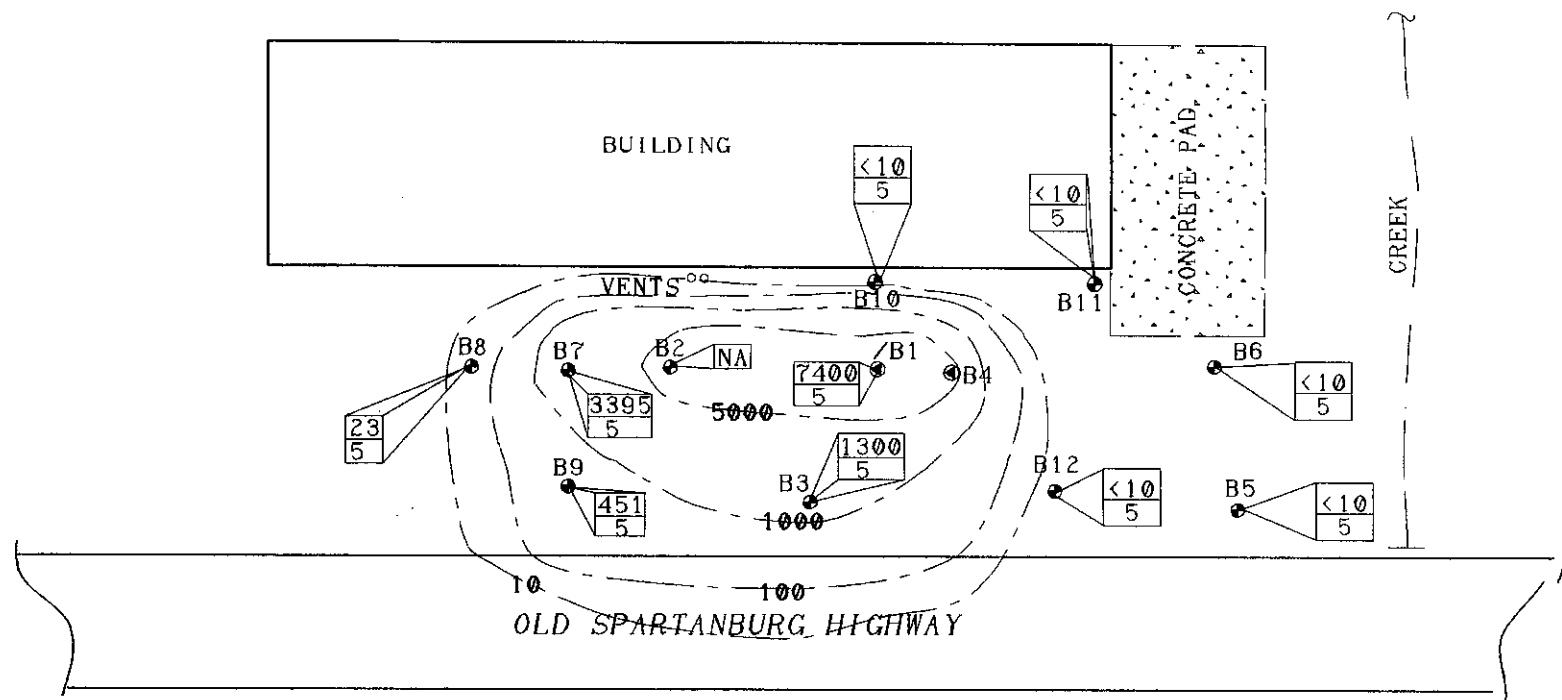

LEGEND AND NOTES

- SOIL BORING

23
5 TPH-DR, METHOD #3550, mg/kg
FEET BGL

NA NOT ANALYZED



BLUE
RIDGE



ENVIRONMENTAL SERVICES, INC.

SCALE: 1" = 30'

EAST FLAT ROCK PROPERTY
FORMERLY MANNING FISHER
OLD SPARTANBURG HIGHWAY
HENDERSONVILLE, NORTH CAROLINA


CONTAMINANT CONCENTRATION-SOIL DR

DATE: 4/15/96

FIGURE NO: 4

CAD FILE:
MFCCSD GCD/B

DRAWN BY: RB/BG
PROJECT MGR:
FH

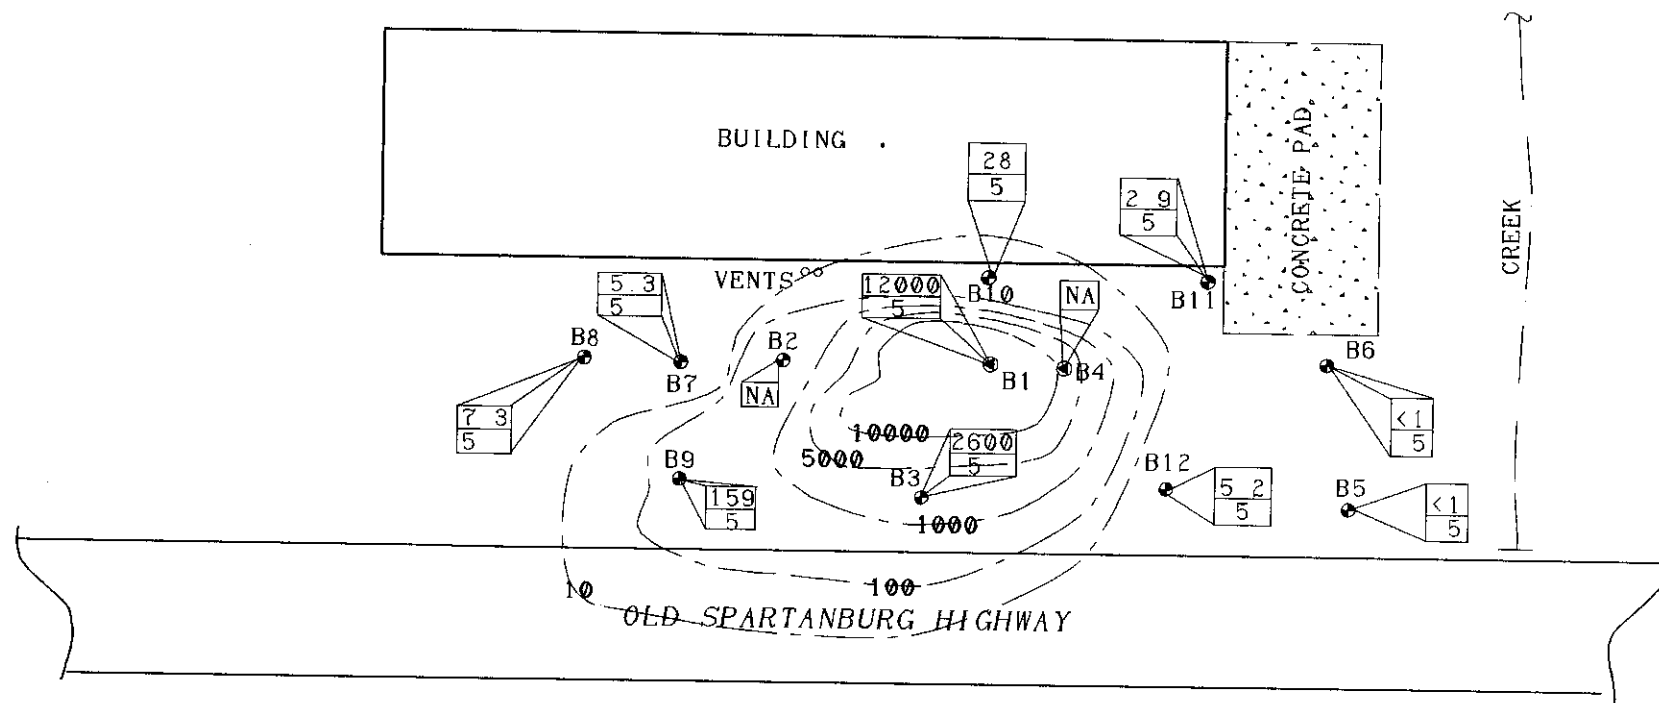

LEGEND AND NOTES


- SOIL BORING

 TPH-GR. METHOD #5030. mg/kg
5 FEET BGL

NA NOT ANALYZED



	EAST FLAT ROCK PROPERTY FORMERLY MANNING FISHER OLD SPARTANBURG HIGHWAY HENDERSONVILLE, NORTH CAROLINA	
	CONTAMINANT CONCENTRATION-SOIL GR	
DATE: 4/15/96		FIGURE NO: 5
ENVIRONMENTAL SERVICES, INC.		
SCALE: 1" = 30'	CAD FILE: MFCCSG GCD/B	DRAWN BY: RB/BG PROJECT MGR: FH

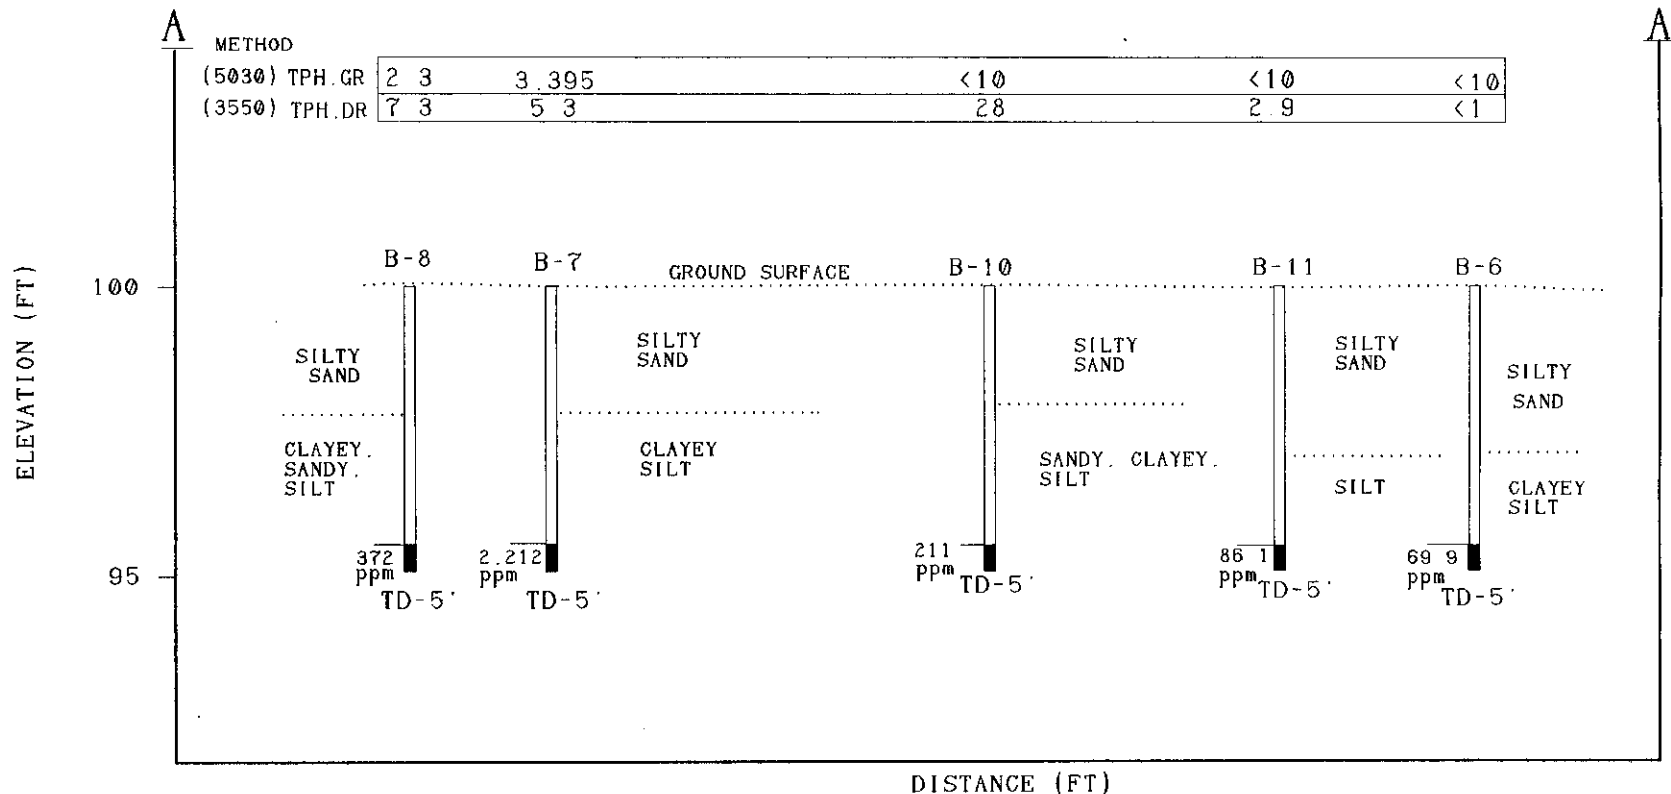


LEGEND

	PID READING, in ppm
	SOIL SAMPLE LOCATION
GR	- GASOLINE RANGE (mg/kg)
DR	- DIESEL RANGE (mg/kg)
3.395	TPH/GR MEASURED IN mg/kg
5 3	TPH/DR

HORIZONTAL SCALE 1" = 20'

VERTICAL SCALE 1" = 05'

 <p>BLUE RIDGE</p> <p>ENVIRONMENTAL SERVICES, INC.</p> <p>SCALE: 1" = 50'</p>	<p>EAST FLAT ROCK PROPERTY</p> <p>HENDERSONVILLE, NORTH CAROLINA</p>	
	<p>COMPREHENSIVE SITE ASSESSMENT</p>	
	<p>CROSS SECTION A - A'</p>	
	<p>DATE: 4/15/96</p>	<p>FIGURE NO: 7</p>
<p>DRAWN BY: RB</p>		<p>PROJECT MGR: DW</p>
<p>CAD FILE: MFEFRA-A.GCD/B</p>		

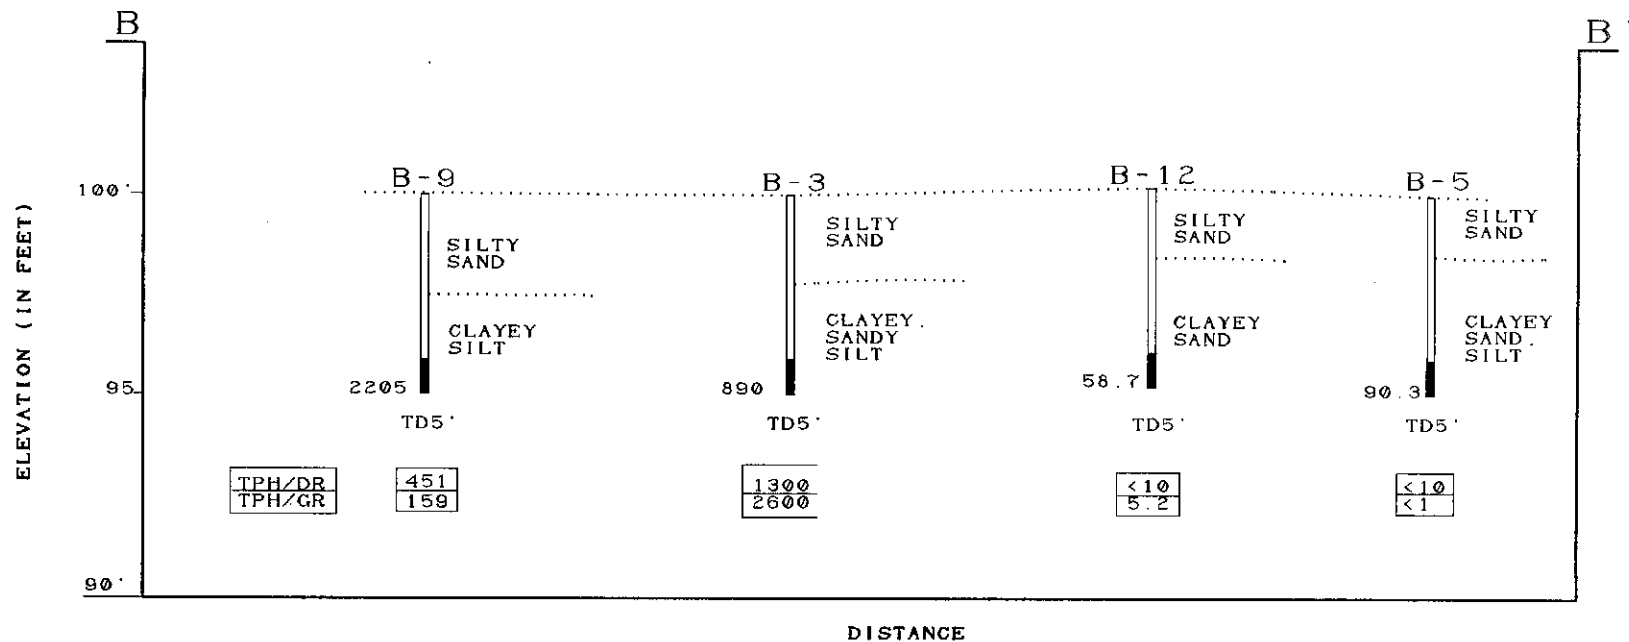

LEGEND AND NOTES:

PID  SS (SOIL SAMPLE)
READING in ppm

TPH/DR
TPH/GR

IN mg/kg

HORIZONTAL SCALE 1"=20'
VERTICAL SCALE 1"=5'

**BLUE
RIDGE**



ENVIRONMENTAL SERVICES, INC.

SCALE:

AS SHOWN

EAST FLAT ROCK PROPERTY
OLD SPARTANBURG HIGHWAY
HENDERSONVILLE, NORTH CAROLINA

CROSS SECTION B-B'

DATE: 4/15/96

FIGURE NO:



8

CAD FILE:

MFEFRB-B'.GCD/B


DRAWN BY: BG

PROJECT MGR:

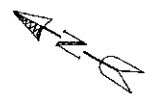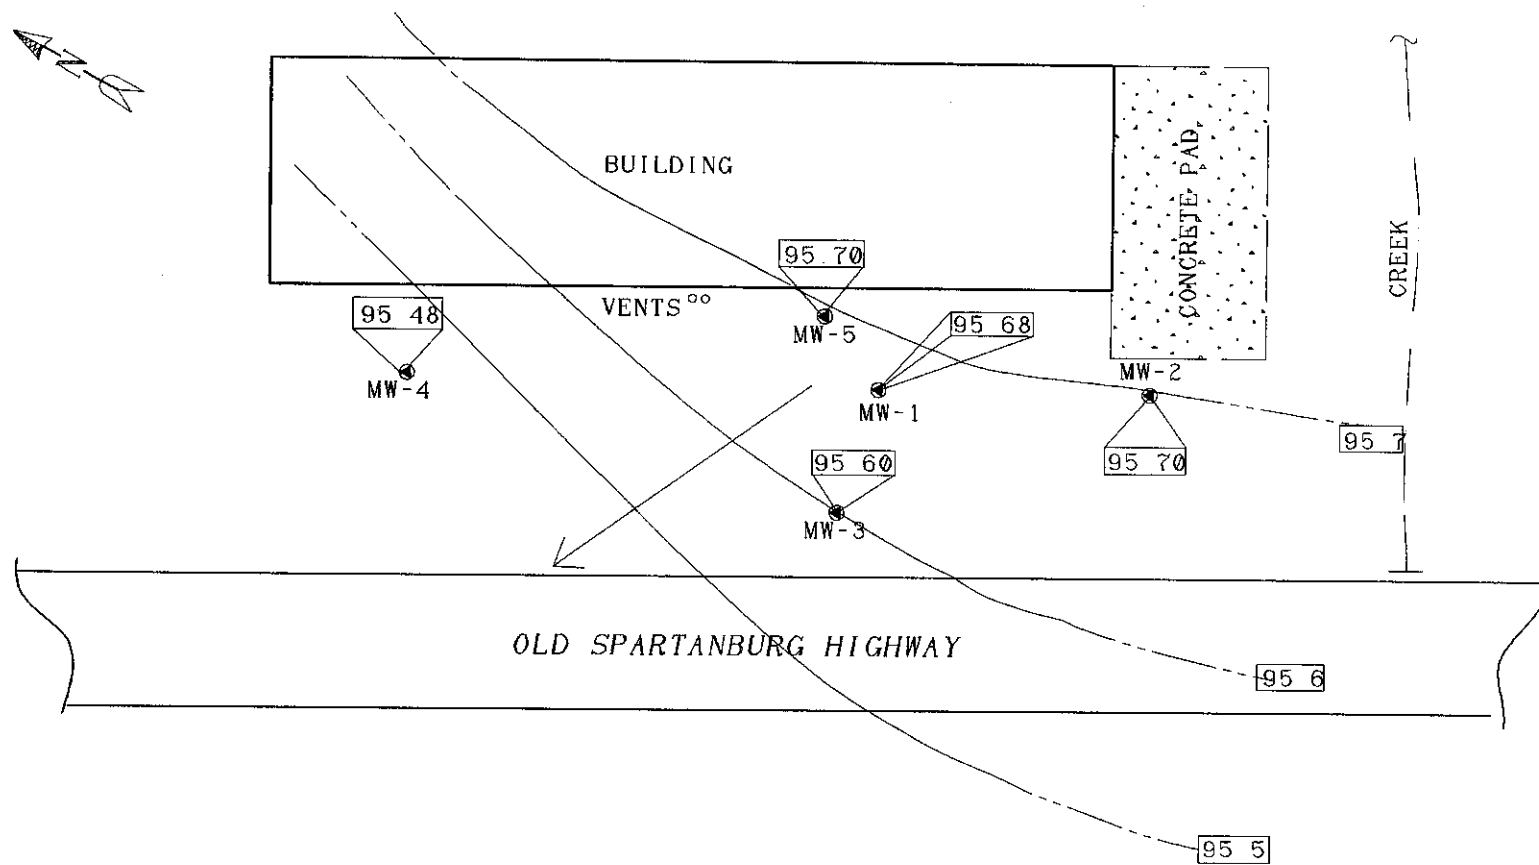

LEGEND AND NOTES:

● MONITOR WELL

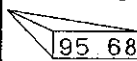 RELATIVE GROUNDWATER ELEVATION, IN FEET

DATA COLLECTED 8/15/94

← GROUNDWATER FLOW DIRECTION

BLUE
RIDGE



ENVIRONMENTAL SERVICES, INC.

SCALE: 1" = 30'

EAST FLAT ROCK PROPERTY

OLD SPARTANBURG HIGHWAY
HENDERSONVILLE, NORTH CAROLINA


GROUNDWATER CONTOUR MAP (8/94)


DATE: 4/15/96

FIGURE NO: 9

CAD FILE:
MFGWC894.GCD/B

DRAWN BY RB/BG
PROJECT MGR:
FH

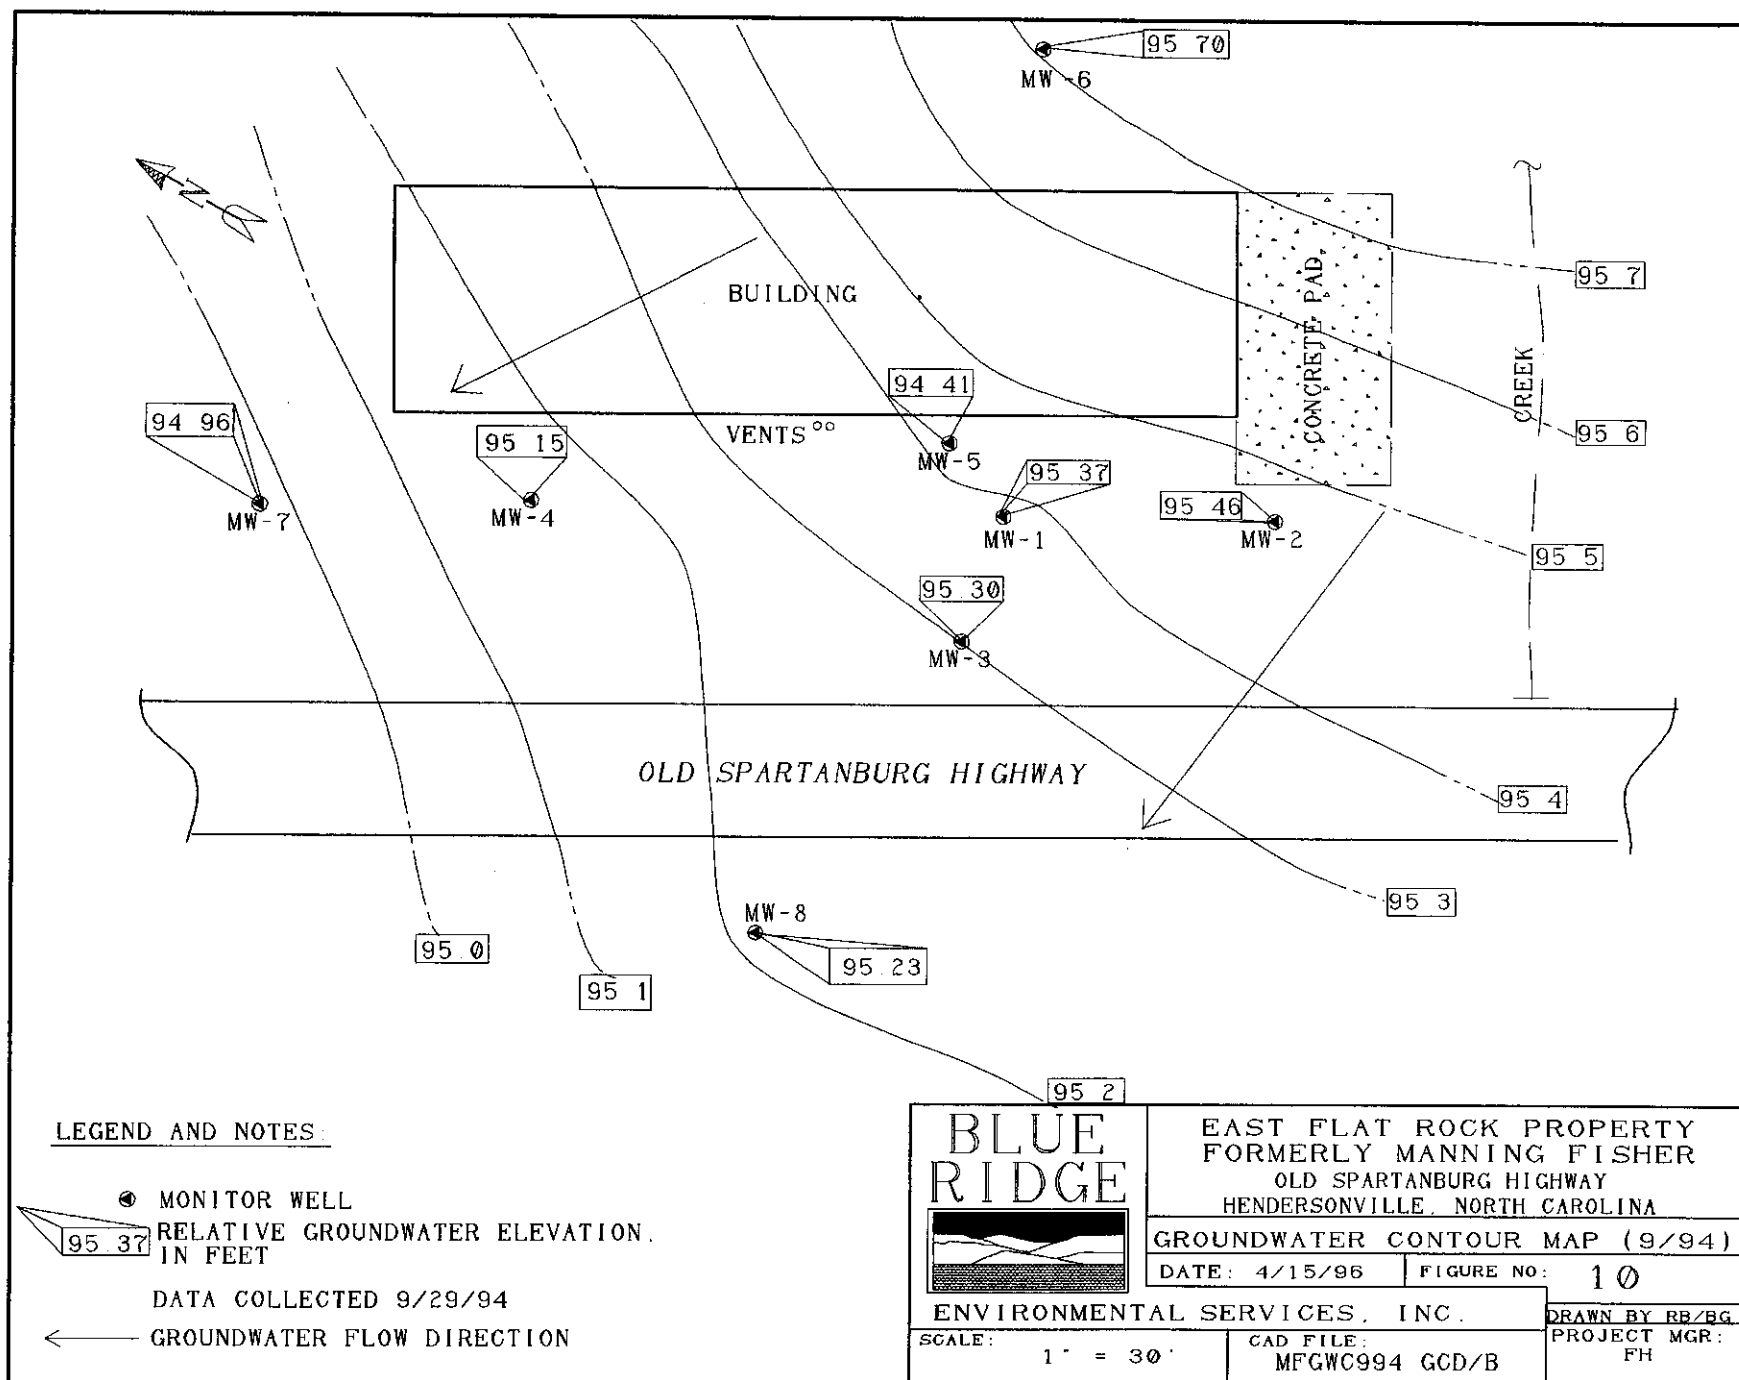

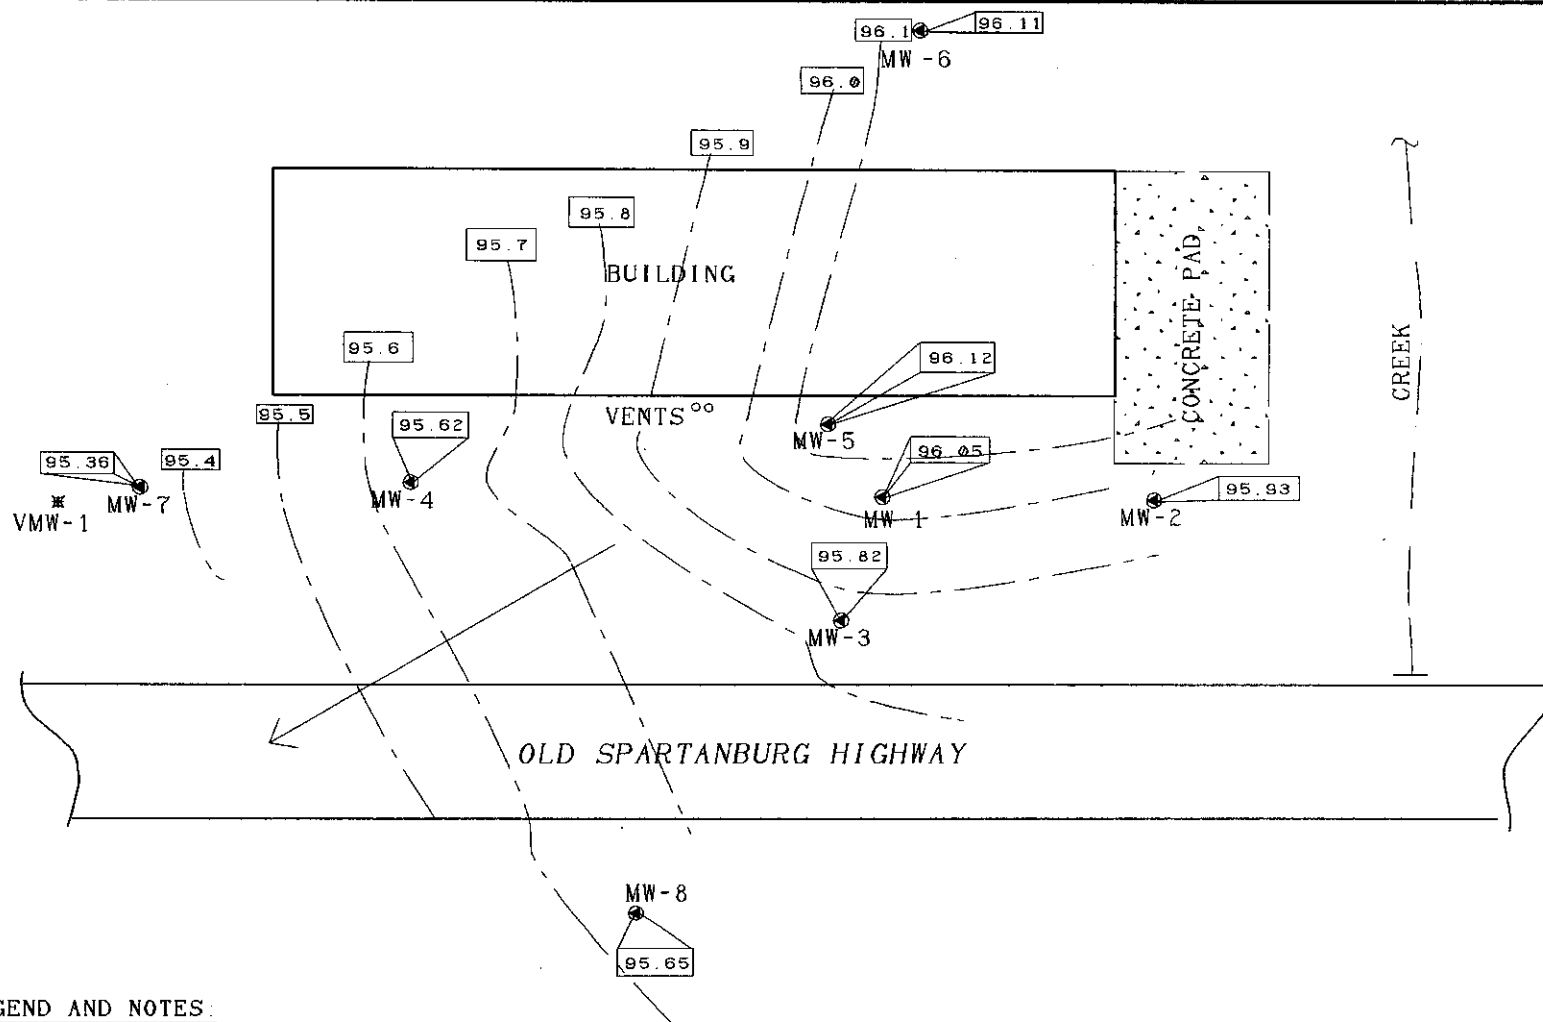

LEGEND AND NOTES:

● MONITOR WELL

✱ VERTICAL MONITOR WELL

95.36 RELATIVE GROUNDWATER ELEVATION, IN FEET

→ GROUNDWATER FLOW DIRECTION

DATA COLLECTED 1/24/95

CONTOUR INTERVALS: 0.1'



ENVIRONMENTAL SERVICES, INC.

SCALE: 1" = 30'

MANNING FISHER/
EAST FLAT ROCK PROPERTY
OLD SPARTANBURG HIGHWAY
HENDERSONVILLE, NORTH CAROLINA

GROUNDWATER CONTOUR MAP (1/95)


DATE: 4/15/96

FIGURE NO. 11

DRAWN BY: BB/BG


PROJECT MGR: FH


CAD FILE:
MFGW1-95 GCD/B

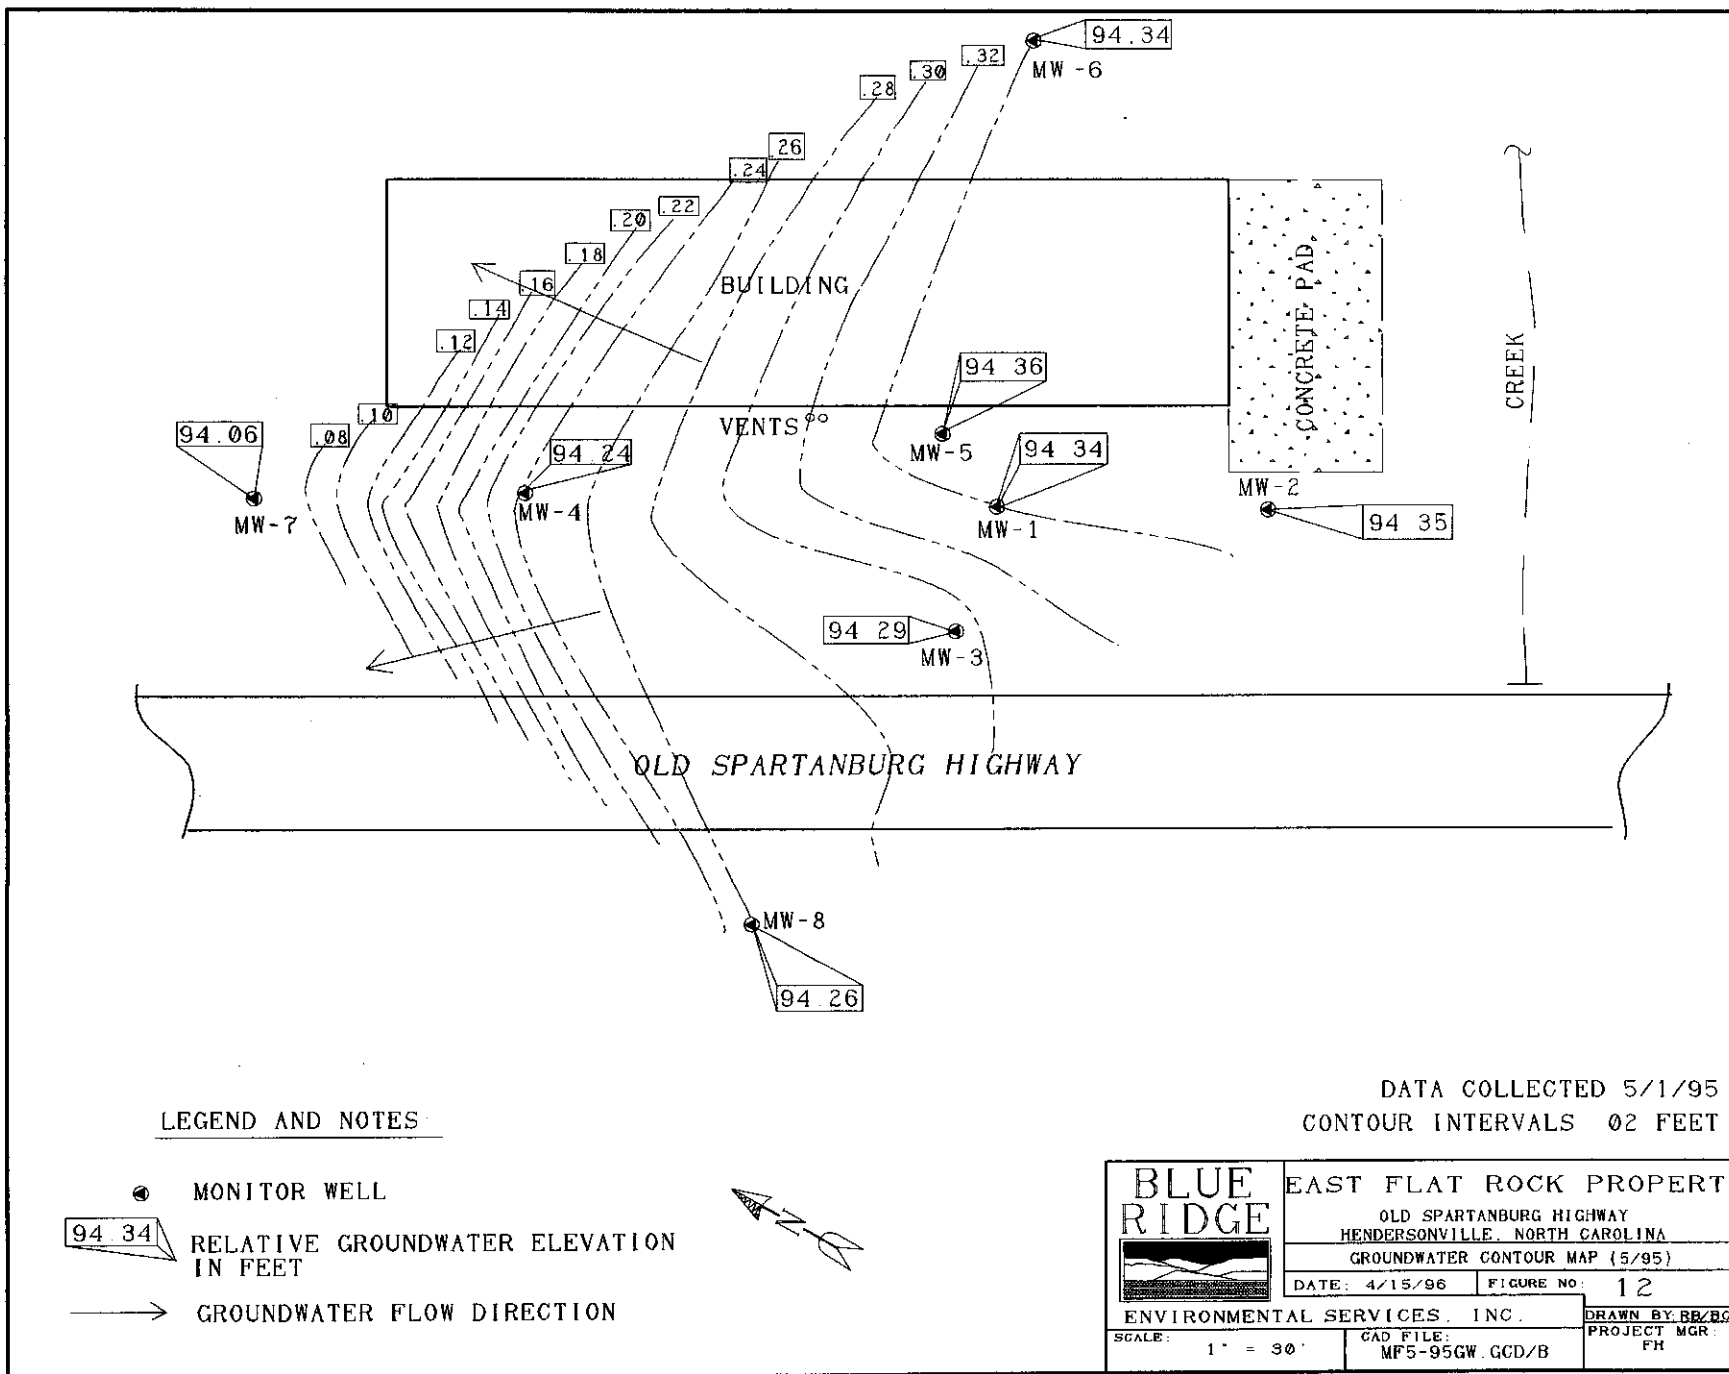


DATA COLLECTED 5/1/95
 CONTOUR INTERVALS 02 FEET

BLUE RIDGE 	EAST FLAT ROCK PROPERTY	
	OLD SPARTANBURG HIGHWAY HENDERSONVILLE, NORTH CAROLINA GROUNDWATER CONTOUR MAP (5/95)	
DATE: 4/15/96	FIGURE NO:	12
ENVIRONMENTAL SERVICES, INC.		DRAWN BY: BB/BG
SCALE: 1" = 30'	CAD FILE: MF5-95GW.GCD/B	PROJECT MGR: FH

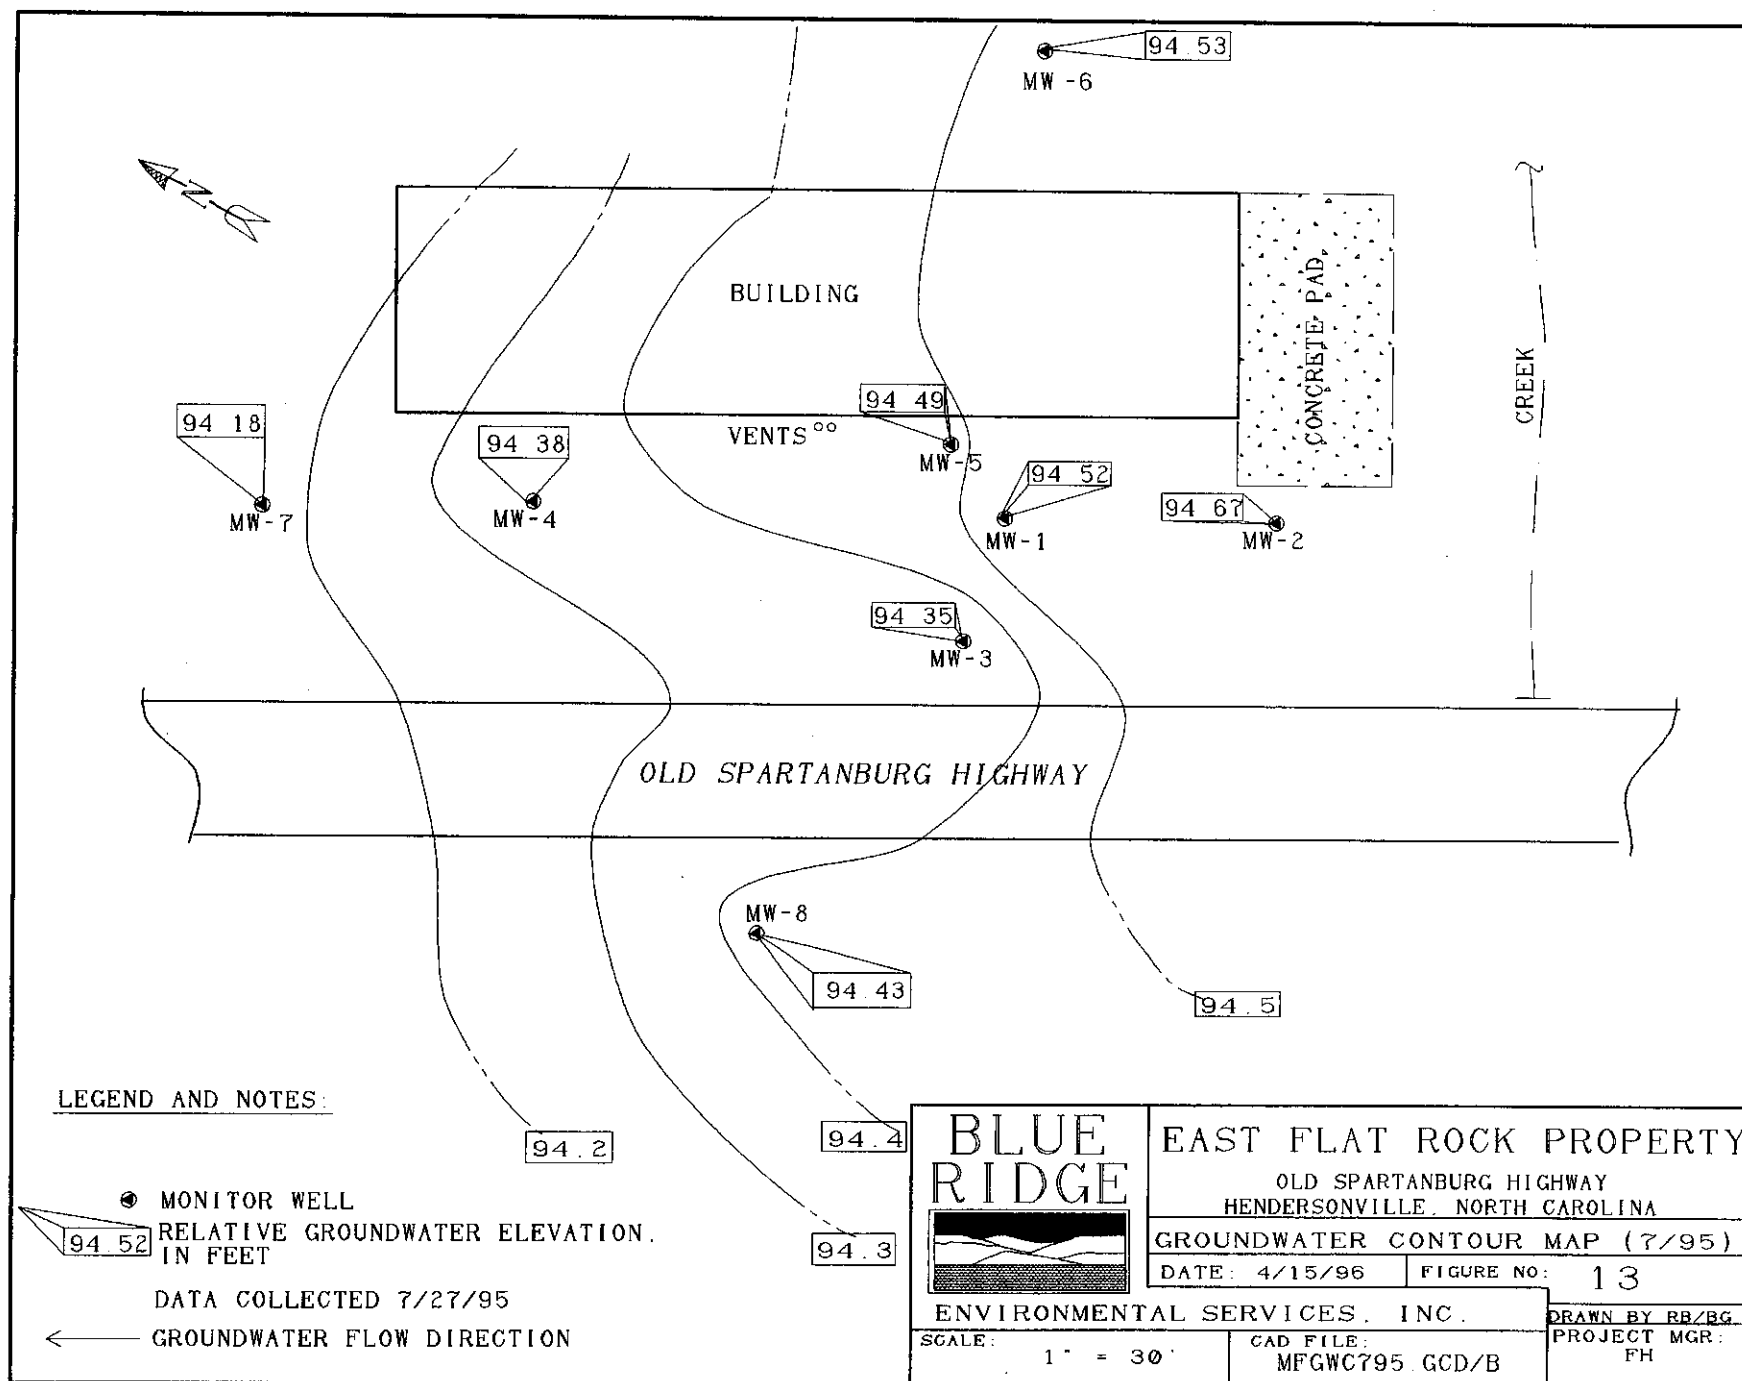

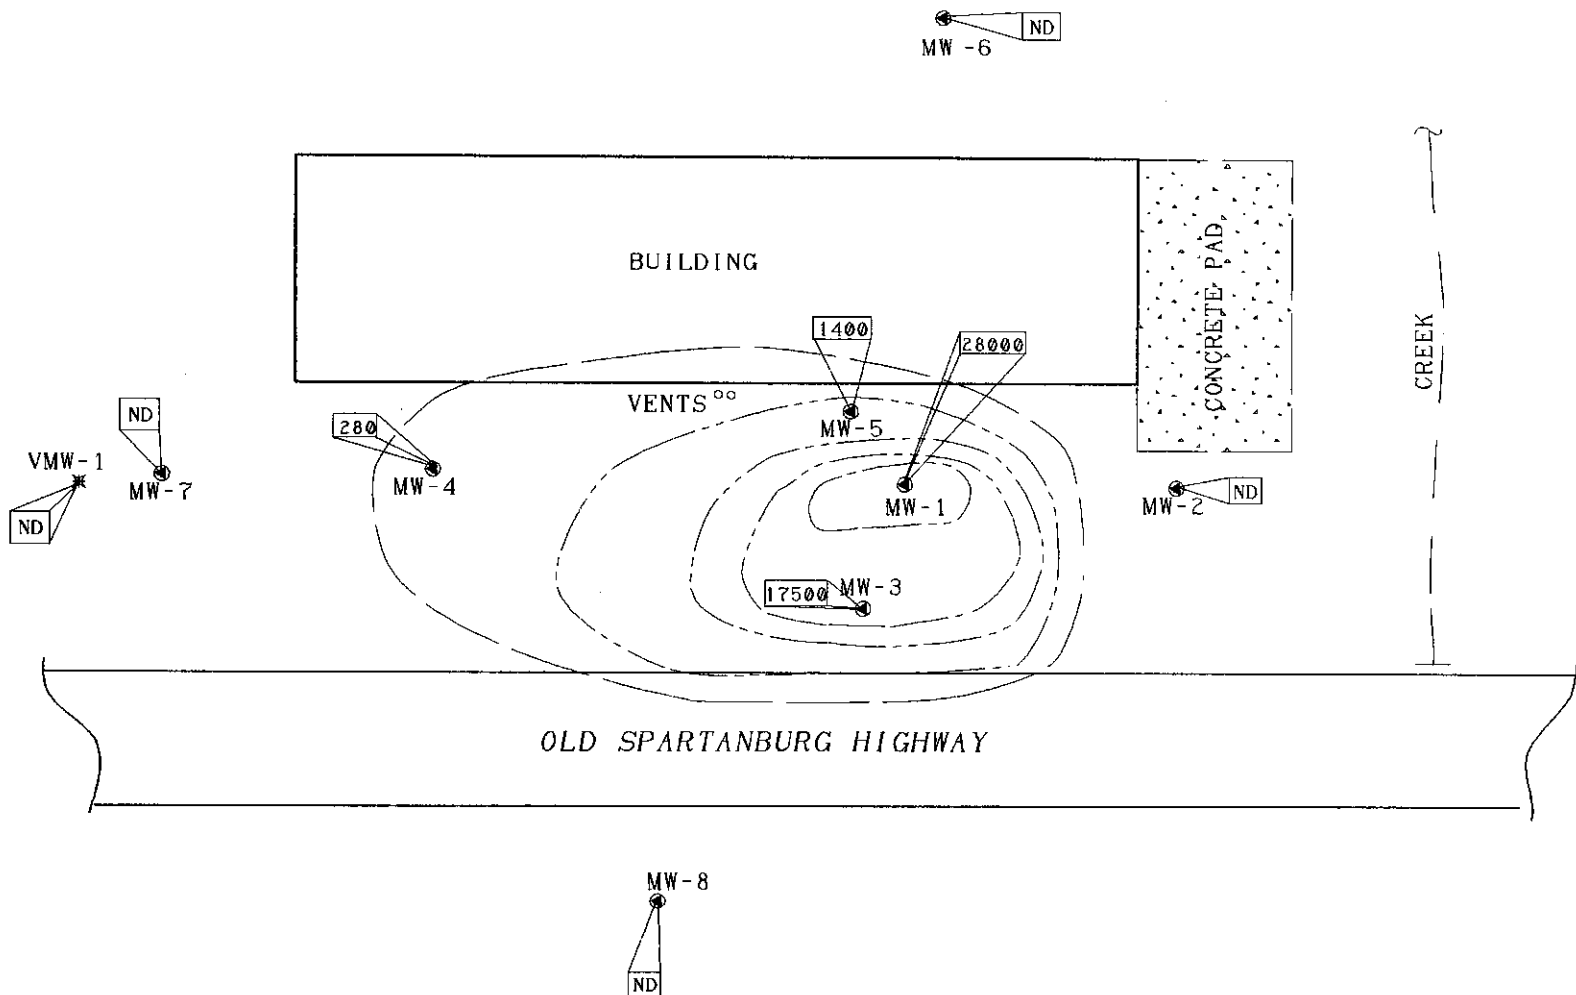

BLUE RIDGE 	EAST FLAT ROCK PROPERTY OLD SPARTANBURG HIGHWAY HENDERSONVILLE, NORTH CAROLINA	
	BENZENE ISOCONCENTRATION MAP (7/95)	
DATE: 4/15/96	FIGURE NO: 14	DRAWN BY RB/RG
ENVIRONMENTAL SERVICES, INC.		PROJECT MGR: FH
SCALE: 1" = 30'	CAD FILE: MPB1795 GCD/B	

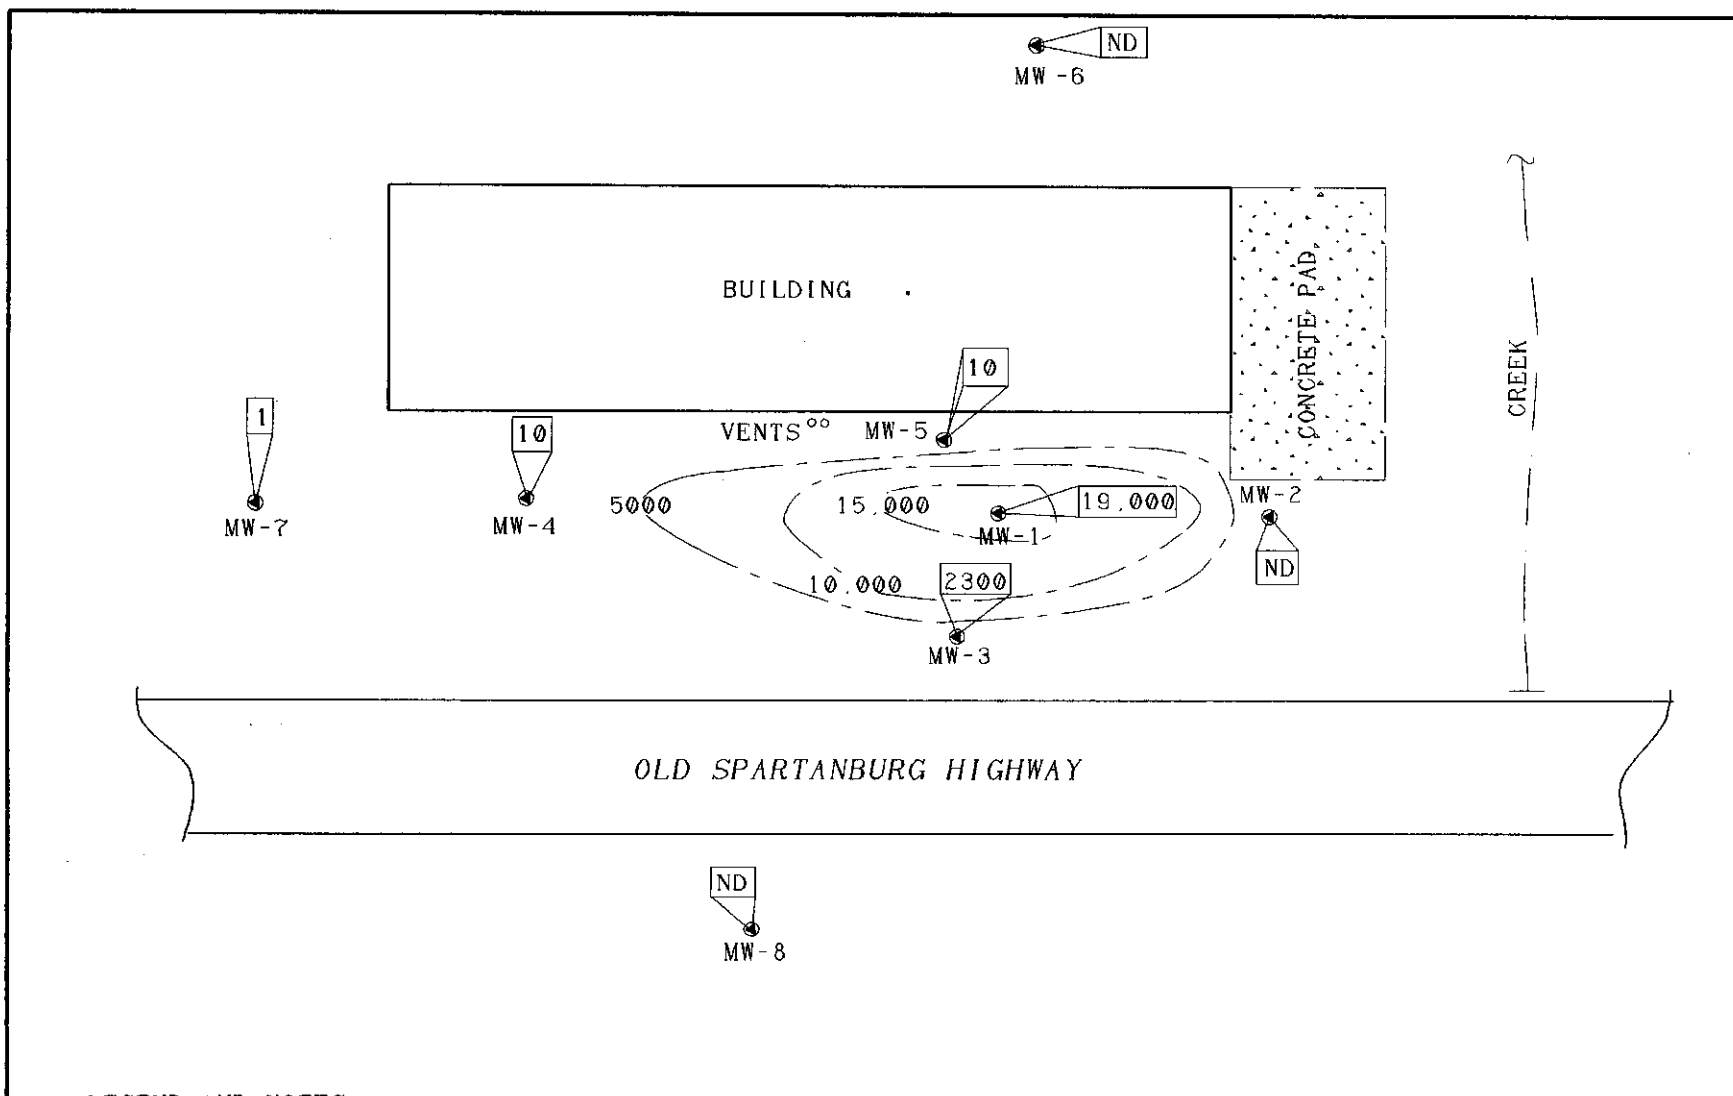

LEGEND AND NOTES:

● MONITOR WELL


5000 ug/l CONTOUR LINES

SAMPLES COLLECTED 1/24/95




BENZENE, IN ug/L


BLUE RIDGE 	EAST FLAT ROCK PROPERTY OLD SPARTANBURG HIGHWAY HENDERSONVILLE, NORTH CAROLINA TOLUENE ISOCONCENTRATION MAP	
	DATE: 4/15/96	FIGURE NO: 15
ENVIRONMENTAL SERVICES, INC.		DRAWN BY RB/BG PROJECT MGR: FH
SCALE: 1" = 30'	CAD FILE: MFT1595 GCD/B	

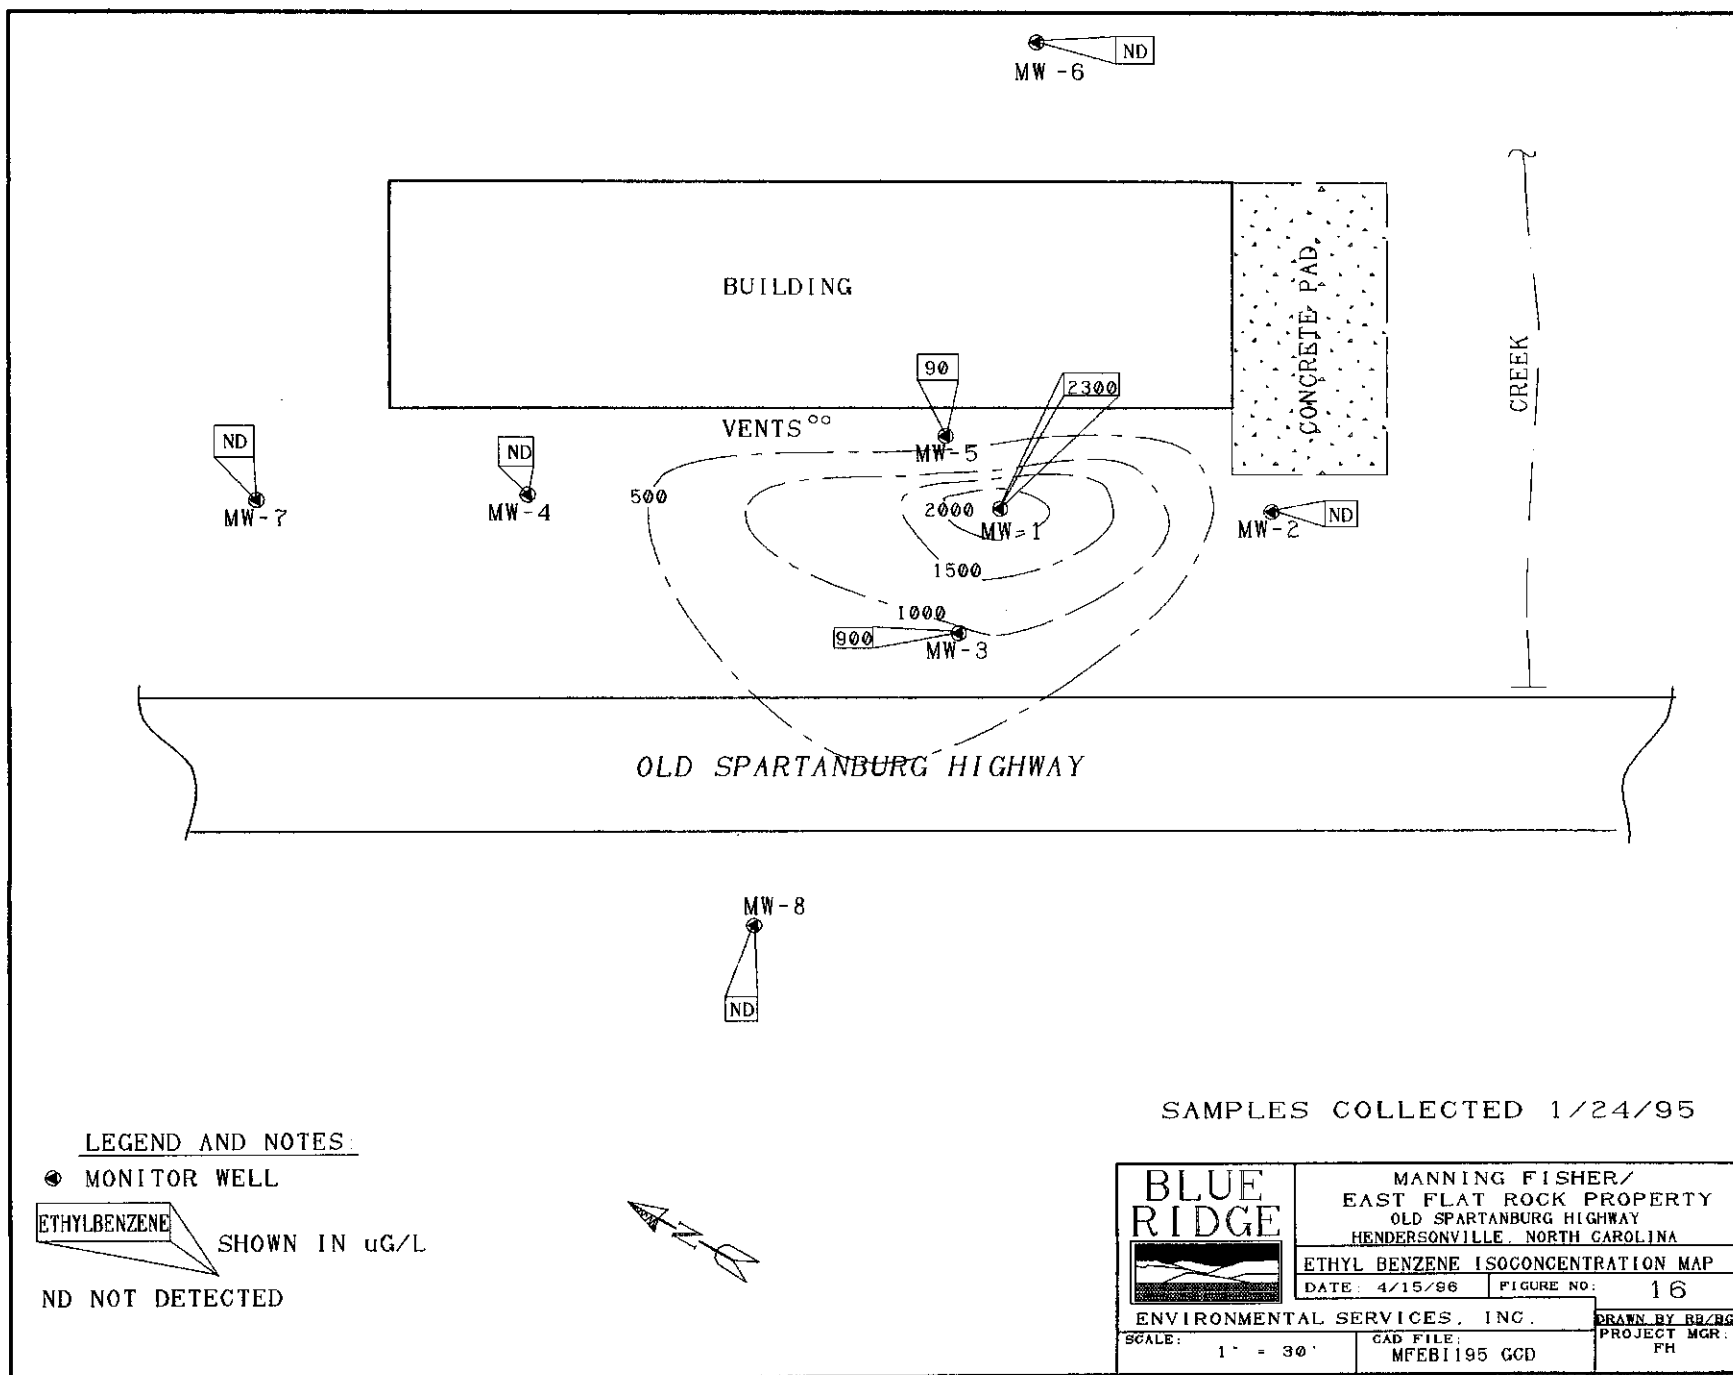


SAMPLES COLLECTED 1/24/95

BLUE RIDGE ENVIRONMENTAL SERVICES, INC.	MANNING FISHER/ EAST FLAT ROCK PROPERTY OLD SPARTANBURG HIGHWAY HENDERSONVILLE, NORTH CAROLINA	
	ETHYL BENZENE ISOCONCENTRATION MAP	
	DATE: 4/15/96	FIGURE NO: 16
SCALE: 1" = 30'	CAD FILE: MFEBI195 GCD	DRAWN BY: RB/RC PROJECT MGR: FH

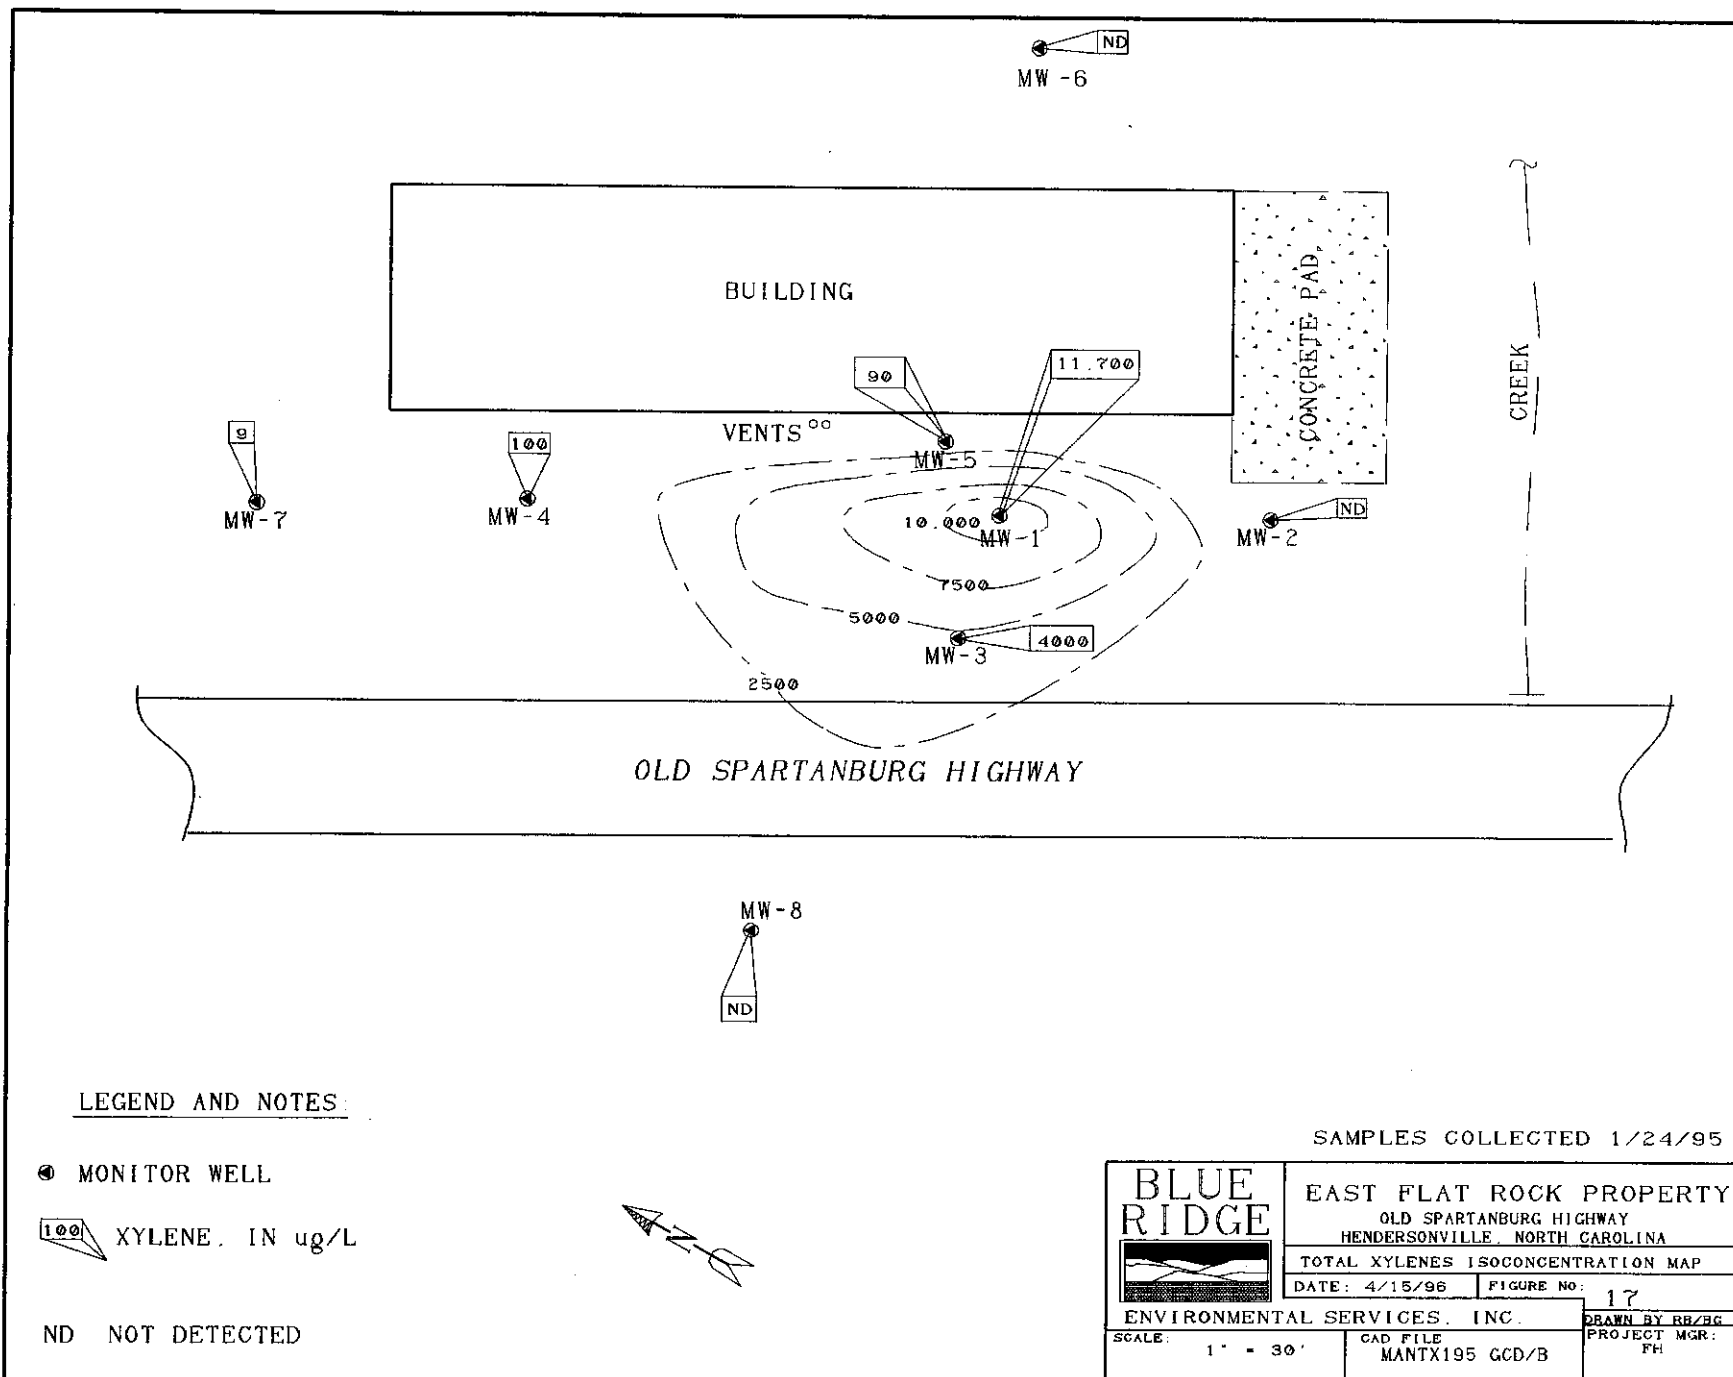

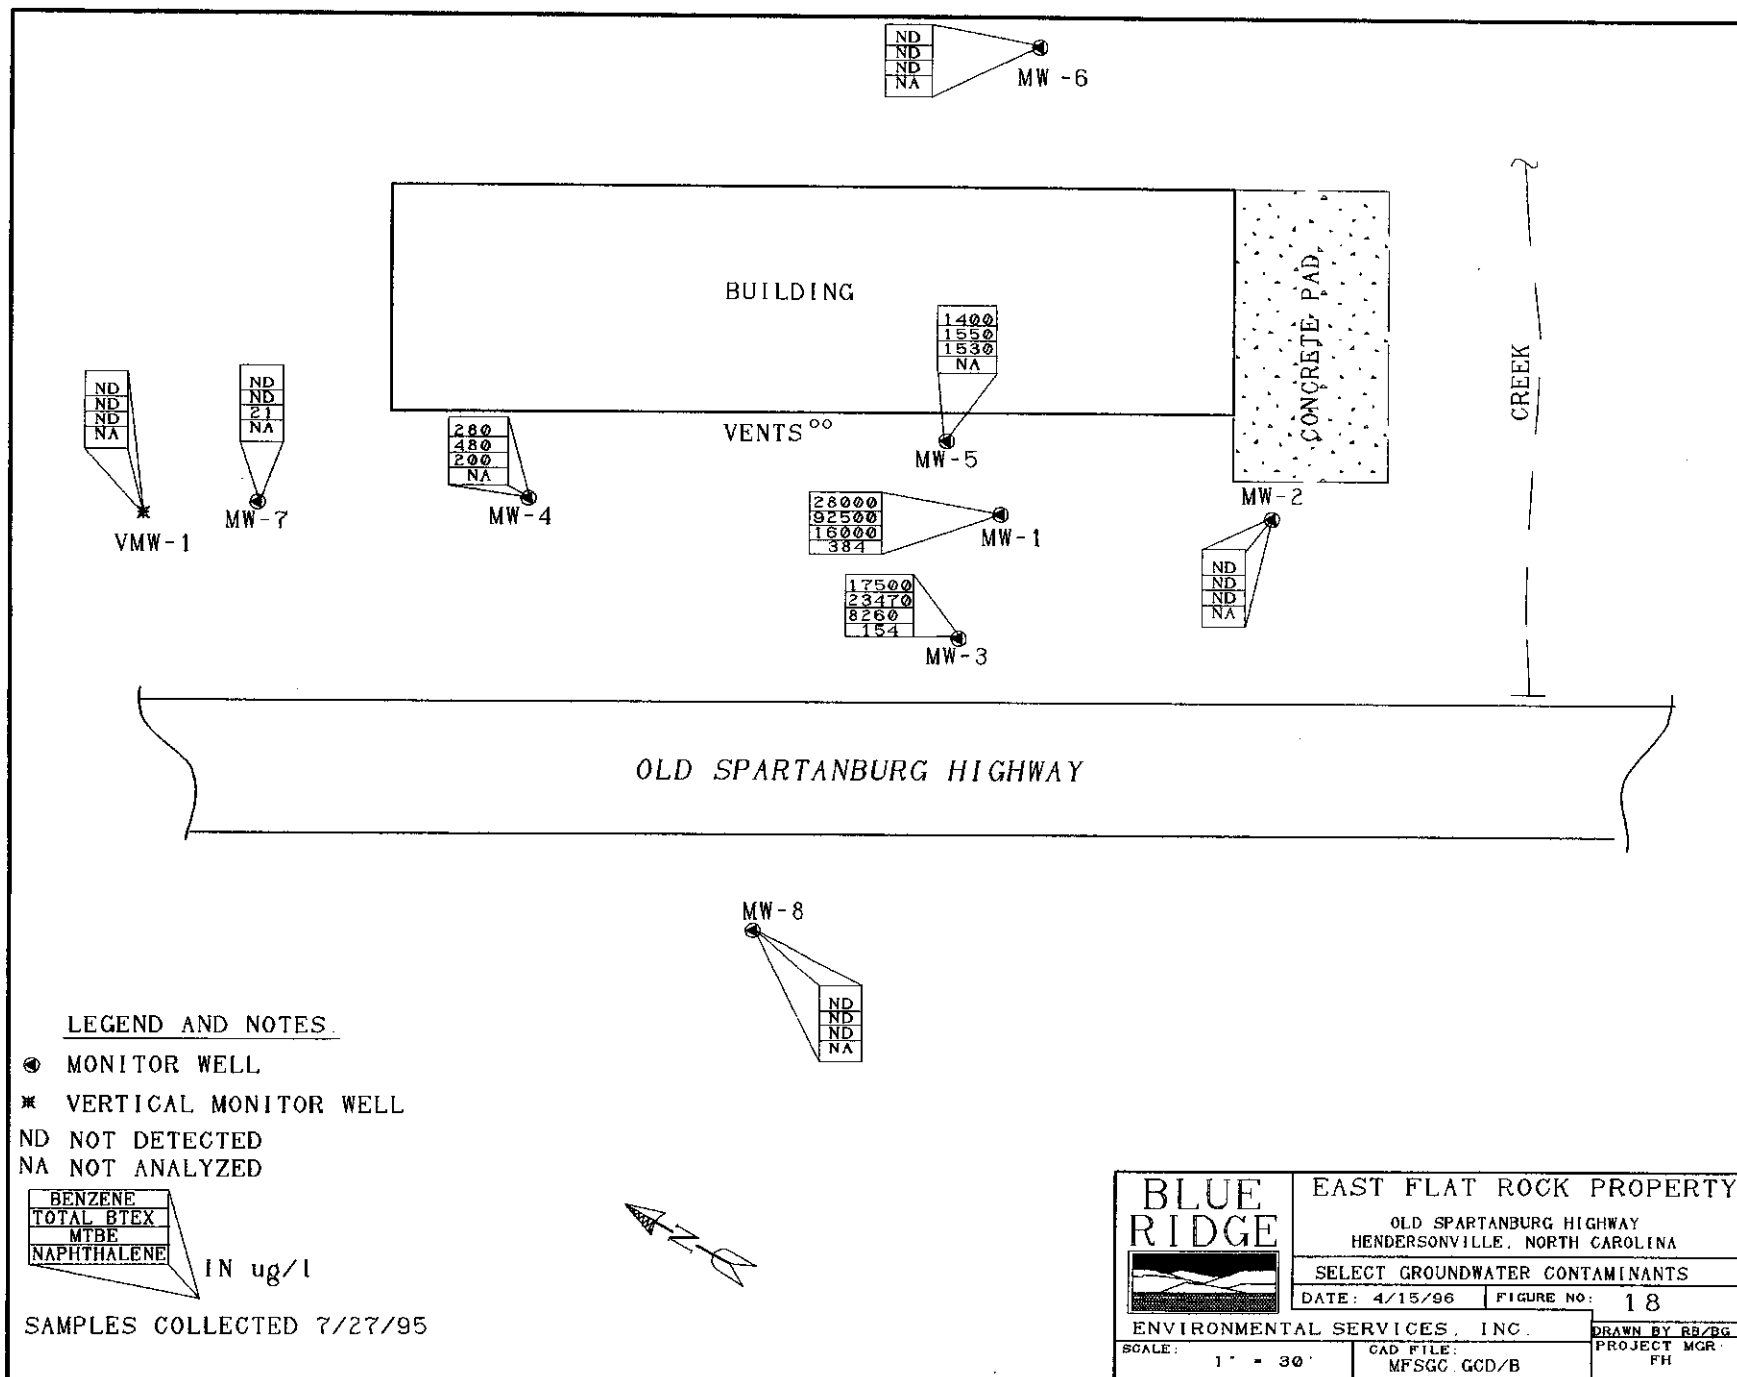

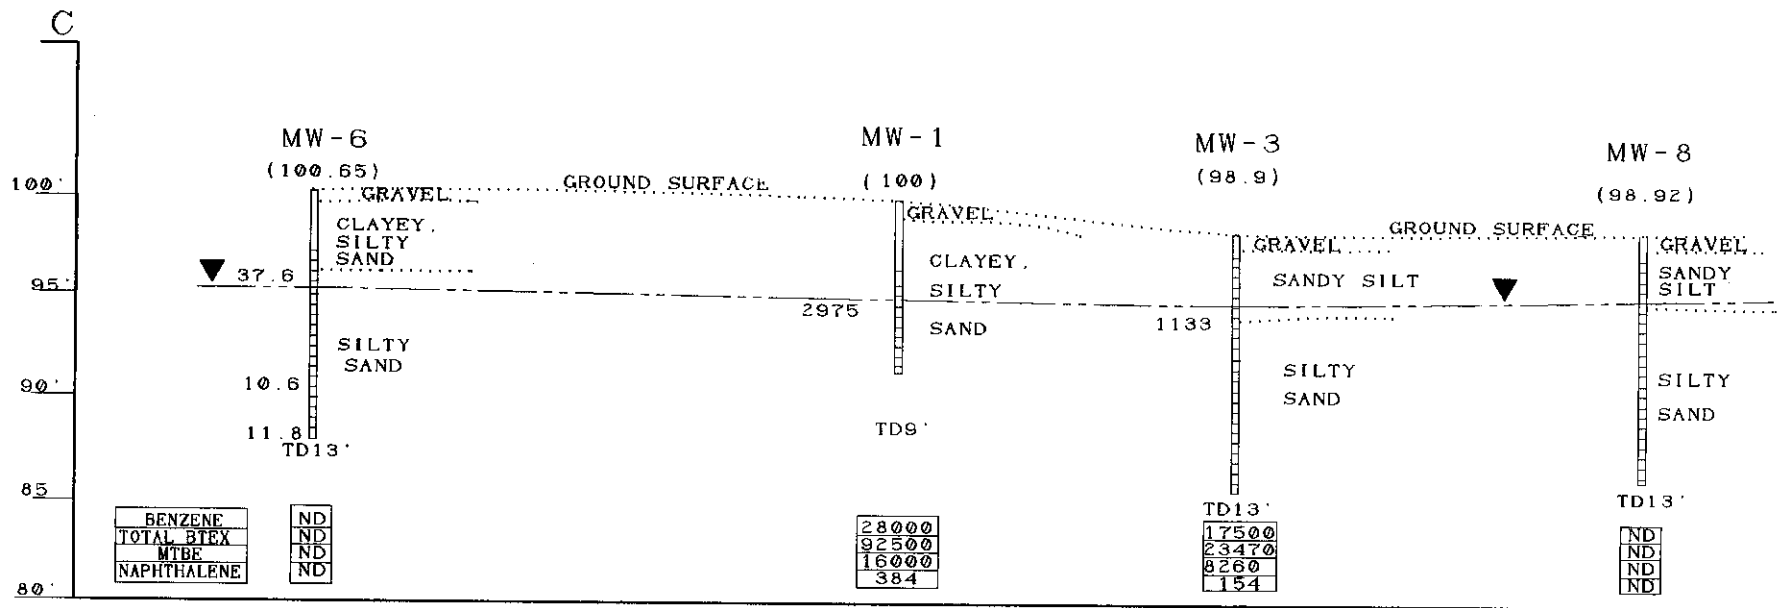

LEGEND AND NOTES:

51.5
PID
in ppm

DEPTH IN FEET, BGL
SCREENED INTERVAL

BENZENE
TOTAL BTEX
MTBE
NAPHTHALENE

IN ug/l

(100) RELATIVE TOP OF CASING ELEVATION

TD - IN FEET, BGL

▼ WATER TABLE (7/27/95)

HORIZONTAL SCALE 1"=20'

VERTICAL SCALE 1"=10'

**BLUE
RIDGE**



ENVIRONMENTAL SERVICES, INC.

SCALE:

AS SHOWN

EAST FLAT ROCK PROPERTY
OLD SPARTANBURG HIGHWAY
HENDERSONVILLE, NORTH CAROLINA

CROSS SECTION C-C'

DATE: 4/15/96

FIGURE NO:


19

CAD FILE:

MFEFRC-C' GCD/B

DRAWN BY: BG

PROJECT MGR:

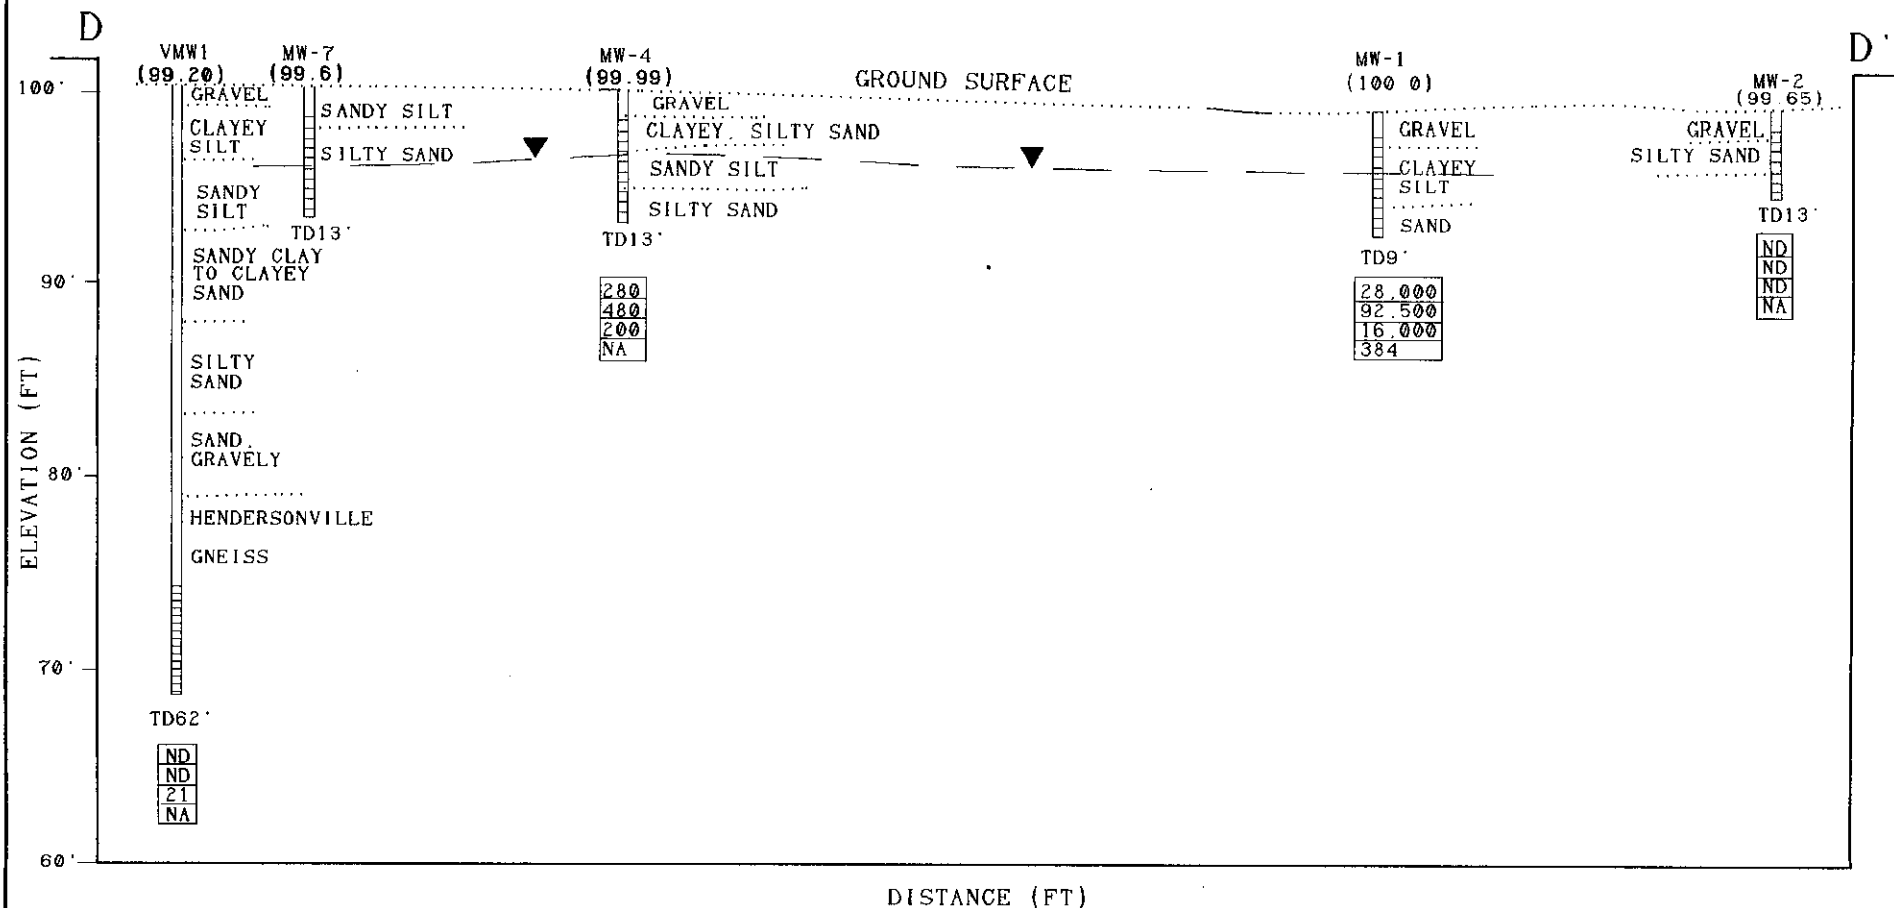

LEGEND AND NOTES

SCREENED INTERVAL

BENZENE
TOTAL BTEX
MTBE
NAPHTHALENE

IN ug/L

(100.65) RELATIVE TOP OF CASING ELEVATION
TD - IN FEET, BGL

WATER TABLE

HORIZONTAL SCALE 1" = 20'
VERTICAL SCALE 1" = 10'

BLUE RIDGE 	EAST FLAT ROCK PROPERTY OLD SPARTANBURG HIGHWAY HENDERSONVILLE, NORTH CAROLINA	
	CROSS SECTION D - D'	
	DATE: 4/15/96	FIGURE NO: 20
ENVIRONMENTAL SERVICES, INC.		DRAWN BY: RB/BG
SCALE: AS SHOWN	CAD FILE: MFEFRD-D'.GCD/B	PROJECT MGR: FH

Table 1
East Flat Rock Properties

PRELIMINARY CHAIN OF TITLE

Preliminary Chain of Title Performed by: Blue Ridge Environmental Services, Inc.
406 Beaumonde Avenue
Shelby, North Carolina 28150

Source of Information: Henderson County Registry of Deeds

Grantee:

Young, Herbert C. Jr.
dba EFR Properties
Book/Page No: 657/541
April 29, 1985

Grantor:

Fisher, C. Manning and wife Gladys Mace
Fisher

Description of Property: 3.83 acres

Grantee:

C. Manning Fisher, et al

Grantor:

Clark, Mae Fisher & husband, Newton Clark
Clara Fisher Huggins & husband, Fred
Owens, Christine Fisher
Cairens, Rebecca Fisher & Warren G.

Description of Property: 3.83 acres

Table 2
East Flat Rock Properties
Hendersonville, North Carolina

Adjacent Property Owners

<u>Tax Map #</u>	<u>Block</u>	<u>Lot</u>	<u>Acres</u>	<u>Owners</u>	<u>Address</u>
9568-12	96	6106	3.82	Young, Jr., Herbert N.	540 Old Spartanburg Hwy Hendersonville, NC
9568-12	96	9488	8.65	Cairens, Rebecca F.	SR 196 Old Spartanburg Hwy Hendersonville, NC
9568-12	96	6950	1.06	Sitton, Frankie R.	SR 1764 Old Spartanburg Hwy Hendersonville, NC
9568-12	96	9667	18.35	Royce, Thomas P.	Old Spartanburg Hwy Hendersonville, NC

Table 3				
Select Soil Sample Analytical Results*				
East Flat Rock Property				
Hendersonville, North Carolina				
Sample Date:		3/4/94	6/15/94	
Soil ID:		SB-1	SB-10	
TPH - Gasoline Range: (mg/kg)		12000	28	
TPH - Diesel Range: (mg/kg)		7400	<10	
Depth:		@ 4.5'	@ 3.5-5'	
Sample Date:		3/7/94	6/15/94	
Soil ID:		SB-3	SB-11	
TPH - Gasoline Range:		2600	2.9	
TPH - Diesel Range:		1300	<10	
Depth:		@ 4.5'	@ 3.5-5'	
Sample Date:		3/7/94	6/15/94	
Soil ID:		SB-5	SB-12	
TPH - Gasoline Range:		<1.0	5.2	
TPH - Diesel Range:		<10	<10	
Depth:		@ 4.5'	@ 3.5-5'	
Sample Date:		3/7/94	10/20/95	
Soil ID:		SB-6	STOCKPILE	
TPH - Gasoline Range:		<1.0	<1.0	
TPH - Diesel Range:		<10	<10	
Depth:		@ 4.5'		
Sample Date:		6/15/94		
Soil ID:		SB-7		
TPH - Gasoline Range:		5.3		
TPH - Diesel Range:		3395		
Depth:		@ 3.5-5'		
Sample Date:		6/15/94		
Soil ID:		SB-8		
TPH - Gasoline Range:		7.3		
TPH - Diesel Range:		23		
Depth:		@ 3.5-5'		
Sample Date:		6/15/94		
Soil ID:		SB-9		
TPH - Gasoline Range:		159		
TPH - Diesel Range:		451		
Depth:		@ 3.5-5'		
Notes:				
* measured in mg/kg				
TPH - Gasoline Range method detection limit - 1.0 mg/kg			SB - Soil Boring	
TPH - Diesel Range method detection limit - 10.0 mg/kg				

Table 4
Relative Ground Water Elevations

Former Manning Fisher/East Flat Rock Property
540 Old Spartanburg Highway
Hendersonville, North Carolina

Date			3/7/94	5/17/94	8/15/94	9/2/94	9/29/94	1/24/95	5/1/95	7/27/95	10/13/95
Well No. MW-1	TD: 9'										
TOC Elevation			100.00	100.00	100.00	100.00	100.00	100.00	100.00	100.00	100.00
Ground Water Level			4.43	5.01	4.32	4.14	4.63	3.95	5.65	5.48	5.14
Ground Water Elevation			95.57	94.99	95.68	95.86	95.37	96.05	94.35	94.52	94.86
Well No. MW-2	TD:13'										
TOC Elevation			99.65	99.65	99.65	99.65	99.65	99.65	99.65	99.65	99.65
Ground Water Level			NR	NR	3.95	3.81	4.19	3.72	5.24	4.98	4.62
Ground Water Elevation					95.70	95.84	95.46	95.93	94.41	94.67	95.03
Well No. MW-3	TD:13'										
TOC Elevation			98.90	98.90	98.90	98.90	98.90	98.90	98.90	98.90	98.90
Ground Water Level			NR	NR	3.30	3.15	3.60	3.08	4.61	4.55	4.23
Ground Water Elevation					95.60	95.75	95.30	95.82	94.29	94.35	94.67
Well No. MW-4	TD:13'										
TOC Elevation			99.99	99.99	99.99	99.99	99.99	99.99	99.99	99.99	99.99
Ground Water Level			NR	NR	4.51	4.36	4.84	4.37	5.75	5.61	5.27
Ground Water Elevation					95.48	95.63	95.15	95.62	94.24	94.38	94.72
Well No. MW-5	TD:13'										
TOC Elevation			100.52	100.52	100.52	100.52	100.52	100.52	100.52	100.52	100.52
Ground Water Level			NR	NR	4.82	4.64	5.11	4.40	6.16	6.03	5.66
Ground Water Elevation					95.70	95.88	95.41	96.12	94.36	94.49	94.86
Well No. MW-6	TD:13'										
TOC Elevation			100.65	100.65	100.65	100.65	100.65	100.65	100.65	100.65	100.65
Ground Water Level			NR	NR	NR	NR	4.95	4.54	6.31	6.12	5.80
Ground Water Elevation							95.70	96.11	94.34	94.53	94.85
Well No. MW-7	TD:13'										
TOC Elevation			99.60	99.60	99.60	99.60	99.60	99.60	99.60	99.60	99.60
Ground Water Level			NR	NR	NR	NR	4.64	4.24	5.54	5.42	5.05
Ground Water Elevation							94.96	95.36	94.06	94.18	94.55
Well No. MW-8	TD:13'										
TOC Elevation			98.92	98.92	98.92	98.92	98.92	98.92	98.92	98.92	98.92
Ground Water Level			NR	NR	NR	NR	3.69	3.27	4.66	4.49	4.09
Ground Water Elevation							95.23	95.65	94.26	94.43	94.83
Well No. VMW-1	TD:										
TOC Elevation										99.20	99.20
Ground Water Level			NR	NR	NR	NR	NR	NR	NR	5.36	4.98
Ground Water Elevation										93.84	94.22

NOTE: NR denotes no reading gathered from this well at this gauging event

Table 5
Select Summary of Ground Water Laboratory Analysis Results*

East Flat Rock Property
540 Old Spartanburg Road
Hendersonville, North Carolina


Sampling Date:	3/7/94	8/15/94	9/29/94	1/24/95	5/1/95	7/27/95	10/13/95
Well No: MW-1							
Benzene	1320	17200	NS	11300	14800	28000	17000
Toluene	1100	22800	NS	19000	20600	46000	33000
Ethylbenzene	1030	1600	NS	2300	1860	3500	1000
Xylene	3010	9000	NS	11700	10900	15000	9800
Total BTEX	6460	50600	NS	44300	48160	92500	60800
Isopropyl Ether	50	ND	NS	1500	630	780	ND
MTBE	2050	10200	NS	16600	15800	16000	11000
Naphthalene	310	570	NS	740	478	384	540
Sampling Date:	3/7/94	8/15/94	9/29/94	1/24/95	5/1/95	7/27/95	10/13/95
Well No: MW-2							
Benzene	NS	2	NS	ND	ND	ND	ND
Toluene	NS	1	NS	ND	ND	ND	ND
Ethylbenzene	NS	ND	NS	ND	ND	ND	ND
Xylene	NS	ND	NS	ND	ND	ND	ND
Total BTEX	NS	3	NS	ND	ND	ND	ND
Isopropyl Ether	NS	ND	NS	ND	1	ND	ND
MTBE	NS	ND	NS	ND	1	ND	ND
Naphthalene	NS	ND	NS	NA	NA	NA	NA
Sampling Date:	3/7/94	8/15/94	9/29/94	1/24/95	5/1/95	7/27/95	10/13/95
Well No: MW-3							
Benzene	NS	6100	NS	5900	8200	17500	6200
Toluene	NS	1200	NS	2300	6800	1020	460
Ethylbenzene	NS	800	NS	900	1200	1710	280
Xylene	NS	3400	NS	4000	7100	3240	2400
Total BTEX	NS	11500	NS	13100	23300	23470	9340
Isopropyl Ether	NS	ND	NS	200	200	260	ND
MTBE	NS	2600	NS	4800	6800	8260	5200
Naphthalene	NS	154	NS	230	ND	154	190
Sampling Date:	3/7/94	8/15/94	9/29/94	1/24/95	5/1/95	7/27/95	10/13/95
Well No: MW-4							
Benzene	NS	300	NS	220	140	280	280
Toluene	NS	12	NS	10	2	ND	5
Ethylbenzene	NS	8	NS	ND	ND	20	3
Xylene	NS	300	NS	100	93	180	77
Total BTEX	NS	620	NS	330	235	480	365
Isopropyl Ether	NS	14	NS	ND	3	ND	ND
MTBE	NS	300	NS	240	100	200	160
Naphthalene	NS	ND	NS	NA	NA	NA	NA

Sampling Date:	3/7/94	8/15/94	9/29/94	1/24/95	5/1/95	7/27/95	10/13/95
Well No: MW-5							
Benzene	NS	800	NS	1000	1220	1400	530
Toluene	NS	17	NS	10	20	ND	15
Ethylbenzene	NS	19	NS	90	20	30	4
Xylene	NS	98	NS	90	220	120	87
<i>Total BTEX</i>	NS	934	NS	1190	1480	1550	636
Isopropyl Ether	NS	45	NS	30	30	ND	23
MTBE	NS	1900	NS	1500	1730	1530	690
Naphthalene	NS	ND	NS	NA	NA	NA	NA
Sampling Date:	3/7/94	8/15/94	9/29/94	1/24/95	5/1/95	7/27/95	10/13/95
Well No: MW-6							
Benzene	NS	NS	ND	ND	ND	ND	ND
Toluene	NS	NS	ND	ND	ND	ND	ND
Ethylbenzene	NS	NS	2	ND	ND	ND	ND
Xylene	NS	NS	ND	ND	ND	ND	ND
<i>Total BTEX</i>	NS	NS	2	ND	ND	ND	ND
Isopropyl Ether	NS	NS	1	ND	ND	ND	ND
MTBE	NS	NS	ND	ND	ND	ND	ND
Naphthalene	NS	NS	ND	ND	NA	NA	NA
Sampling Date:	3/7/94	8/15/94	9/29/94	1/24/95	5/1/95	7/27/95	10/13/95
Well No: MW-7							
Benzene	NS	NS	10	7	4	ND	ND
Toluene	NS	NS	20	1	ND	ND	ND
Ethylbenzene	NS	NS	ND	ND	ND	ND	ND
Xylene	NS	NS	ND	9	19	ND	ND
<i>Total BTEX</i>	NS	NS	30	17	23	ND	ND
Isopropyl Ether	NS	NS	10	ND	1	ND	ND
MTBE	NS	NS	50	42	24	21	7
Naphthalene	NS	NS	ND	NA	NA	NA	NA
Sampling Date:	3/7/94	8/15/94	9/29/94	1/24/95	5/1/95	7/27/95	10/13/95
Well No: MW-8							
Benzene	NS	NS	ND	ND	ND	ND	ND
Toluene	NS	NS	ND	ND	ND	ND	ND
Ethylbenzene	NS	NS	ND	ND	ND	ND	ND
Xylene	NS	NS	ND	ND	ND	ND	ND
<i>Total BTEX</i>	NS	NS	ND	ND	ND	ND	ND
Isopropyl Ether	NS	NS	ND	ND	ND	ND	ND
MTBE	NS	NS	ND	ND	ND	ND	ND
Naphthalene	NS	NS	ND	ND	NA	NA	NA

Sampling Date:							7/27/95	10/13/95
Well No:	VMW-1							
Benzene							ND	ND
Toluene							ND	ND
Ethylbenzene							ND	ND
Xylene							ND	ND
Total BTEX							ND	ND
Isopropyl Ether							ND	ND
MTBE							ND	ND
Naphthalene							ND	NA
NOTES: Parameters are expressed in parts per billion or ppb								
NS denotes well not subjected to sampling event								
NA denotes parameter was not included in chemical analysis								

JOB NAME MANNING FISHER
WELL NO. MW-1

O.D. OF CASING 2.375 IN.
LENGTH OF SCREEN 5 FT.
SCREEN OPENING SIZE 0.010 IN.

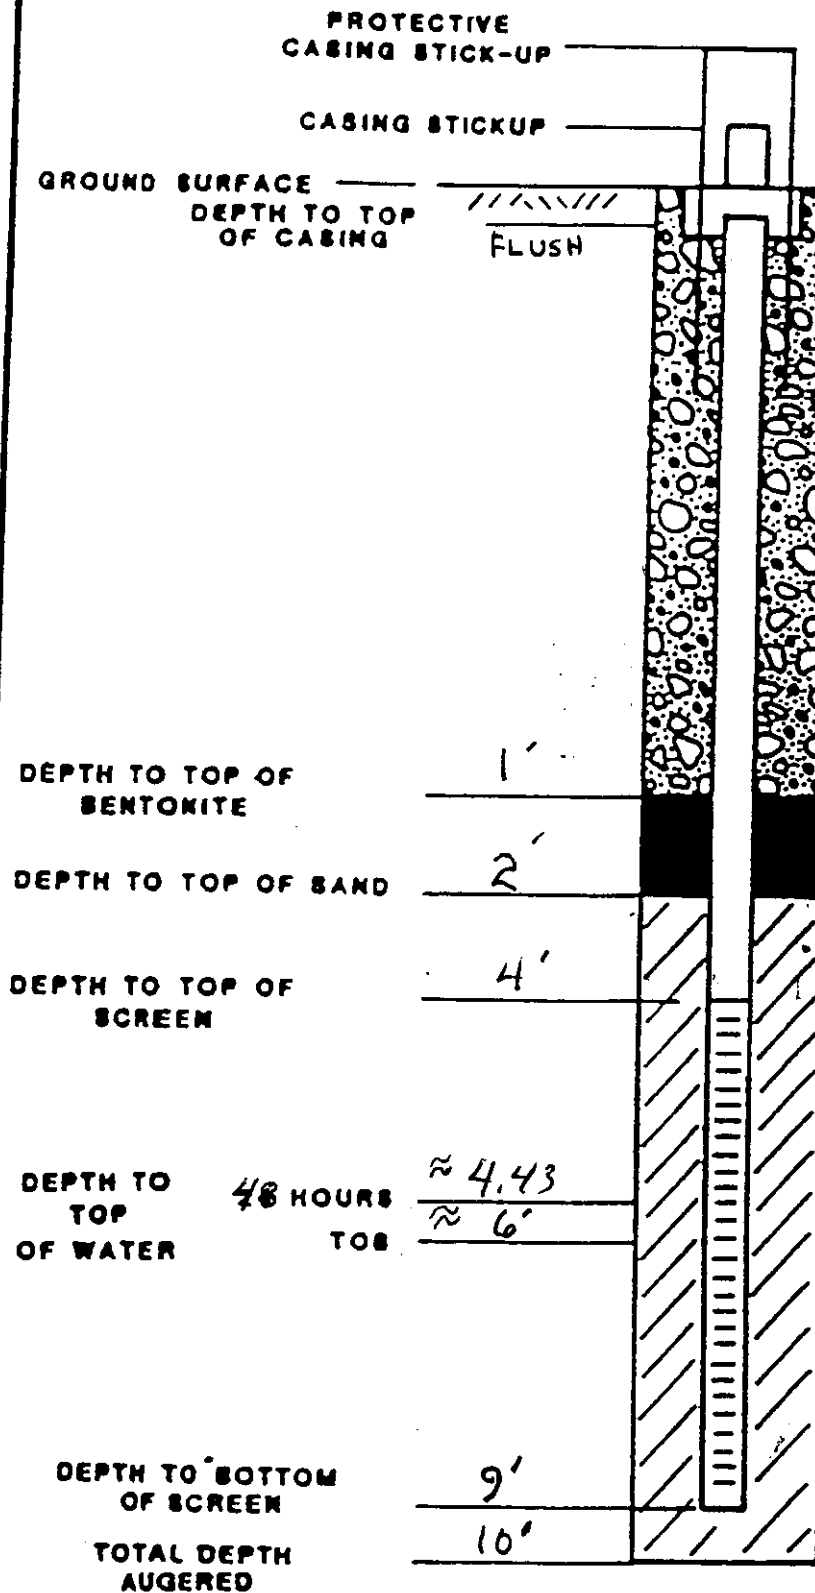

MATERIALS

Sacrete		Bags
CEMENT		BAGS
SAND	<u>2</u>	BAGS
BENTONITE	<u>1</u>	BUCKETS
10' SCREEN	<u>1</u>	
6' SCREEN	<u>1</u>	
10' CASING	<u>1</u>	
6' CASING	<u>1</u>	
2' CASING	<u>1</u>	
END PLUG	<u>1</u>	
CAP	<u>1</u>	Water Tight SCREW/SLIP
MASTER LOCKS	<u>1</u>	
MANHOLE COVER	<u>FLUSH</u>	Type <u>VAULT</u>
PROTECTIVE CASING	<u>N/A</u>	
WOODEN FORMS	<u>N/A</u>	
Steam Clean	<u>1/2</u>	hours
Set Well	<u>1</u>	hours
Standby	<u>0</u>	hours
Difficult Moving	<u>0</u>	hours

JOB NO:

DATE: 3-4-94


BLUE RIDGE
ENVIRONMENTAL
SERVICES,
INC.



406 Beaumonde Avenue
Shelby, North Carolina 28150
(704) 482-2111
Fax (704) 482-4335

JOB NAME FORMER MANNING FISHER
WELL NO. MW#2

O.D. OF CASING 2.375 IN.
LENGTH OF SCREEN 10 FT.
SCREEN OPENING SIZE 0.010 IN.

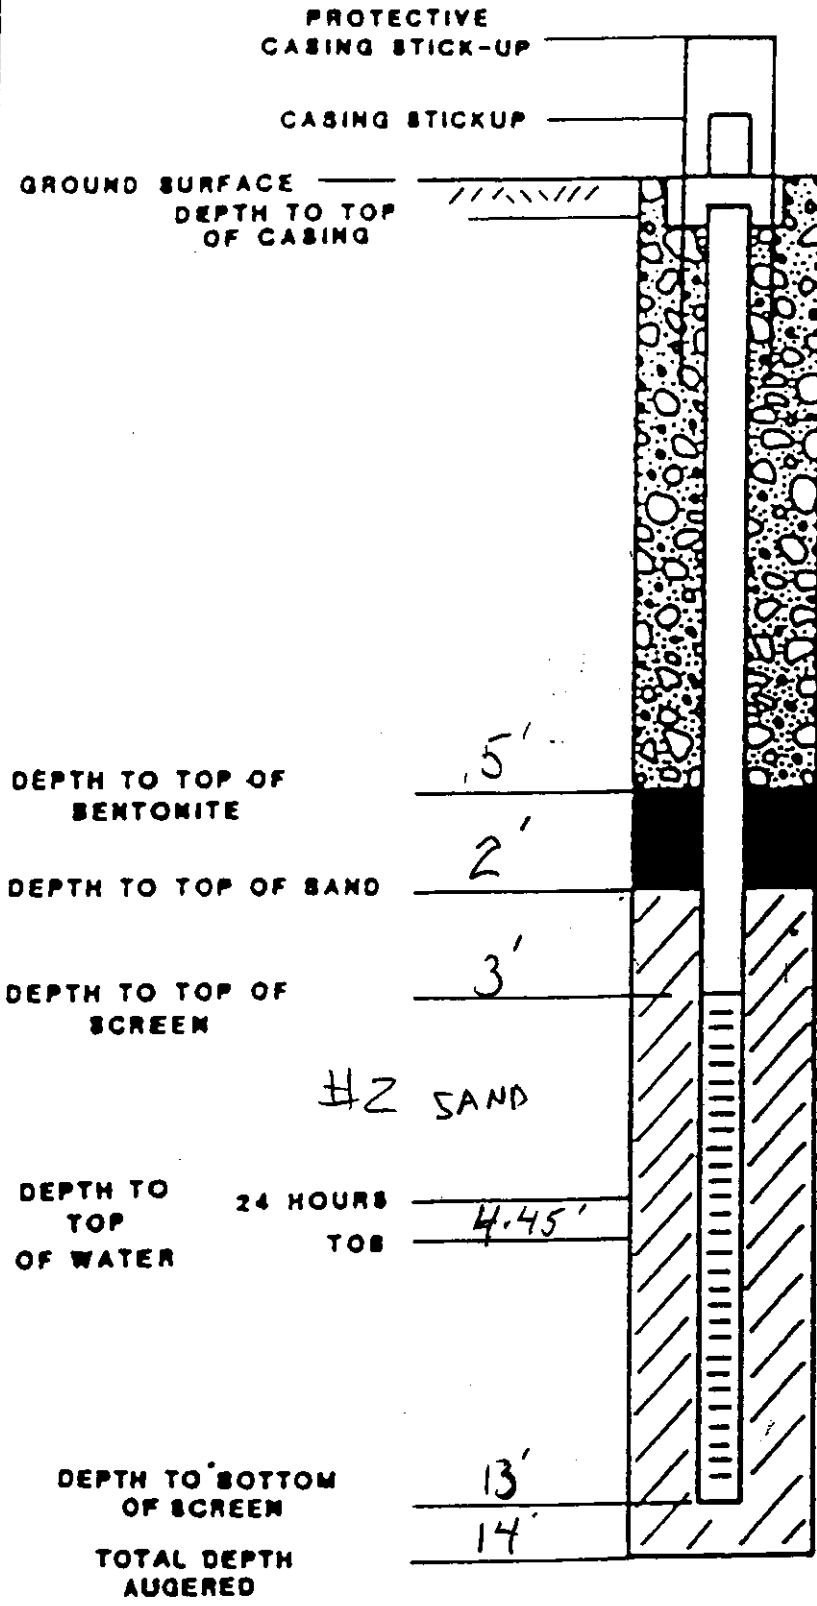

MATERIALS

Sacrete	_____	Bags
CEMENT	_____	BAGS
SAND	<u>3 1/2</u>	BAGS
BENTONITE	_____	BUCKETS
10' SCREEN	<u>1</u>	
5' SCREEN	<u>1</u>	
10' CASING	<u>1</u>	
5' CASING	<u>1</u>	
2' CASING	<u>1</u>	
END PLUG	<u>1</u>	
CAP	<u>1</u>	Water Tight SCREW/SLIP
MASTER LOCKS	_____	
MANHOLE COVER	<u>FLUSH</u>	Type <u>VAULT</u>
PROTECTIVE CASING	<u>1</u>	
WOODEN FORMS	<u>1</u>	
Steam Clean	<u>1/2</u>	hours
Set Well	<u>1 1/2</u>	hours
Standby	<u>1</u>	hours
Difficult Moving	<u>1</u>	hours

28 3/4" RISER
CUT OFF

JOB NO:
DATE: 8-11-94


BLUE RIDGE
ENVIRONMENTAL
SERVICES,
INC.



406 Beaumonde Avenue
Shelby, North Carolina 28150
(704) 482-2111
Fax (704) 482-4335

JOB NAME FORMER MANNING FISHER
WELL NO. MW#3

O.D. OF CASING 2.375 IN.
LENGTH OF SCREEN 10 FT.
SCREEN OPENING SIZE 0.010 IN.

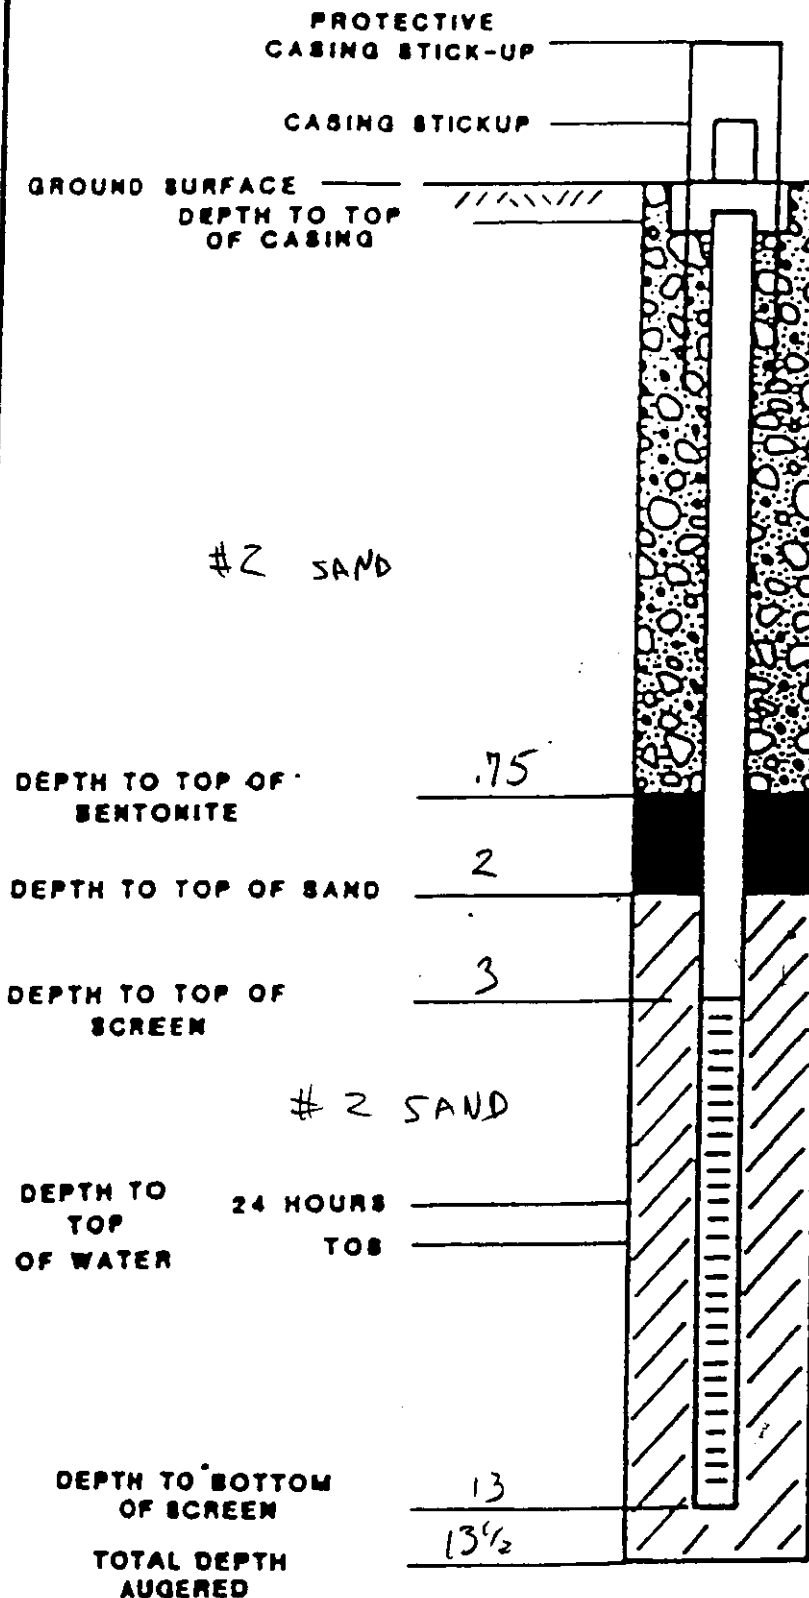

MATERIALS

Sacrete	—	Bags
CEMENT	—	BAGS
SAND	<u>3</u>	BAGS
BENTONITE	<u>1/2</u>	BUCKETS
10' SCREEN	<u>1</u>	
6' SCREEN	<u>—</u>	
10' CASING	<u>—</u>	
6' CASING	<u>1</u>	
2' CASING	<u>—</u>	
END PLUG	<u>1</u>	
CAP	<u>1</u>	Water Tight SCREW/BLIND
MASTER LOCKS	<u>1</u>	
MANHOLE COVER	<u>FLUSH</u>	Type <u>VAULT</u>
PROTECTIVE CASING	<u>—</u>	
WOODEN FORMS	<u>—</u>	
Steam Clean	<u>1/2</u>	hours
Set Well	<u>1 1/2</u>	hours
Standby	<u>—</u>	hours
Difficult Moving	<u>—</u>	hours

25 5/8" RISER
CUT
OFF

JOB NO:

DATE: 8-11-94


BLUE RIDGE
ENVIRONMENTAL
SERVICES,
INC.



406 Beaumonde Avenue
Shelby, North Carolina 28150
(704) 482-2111
Fax (704) 482-4335

JOB NAME FORMER PLANTING L.S. 400
WELL NO. MLW # 4

O.D. OF CASING 5.315 IN.
LENGTH OF SCREEN 10 FT.
SCREEN OPENING SIZE 0.010 IN.

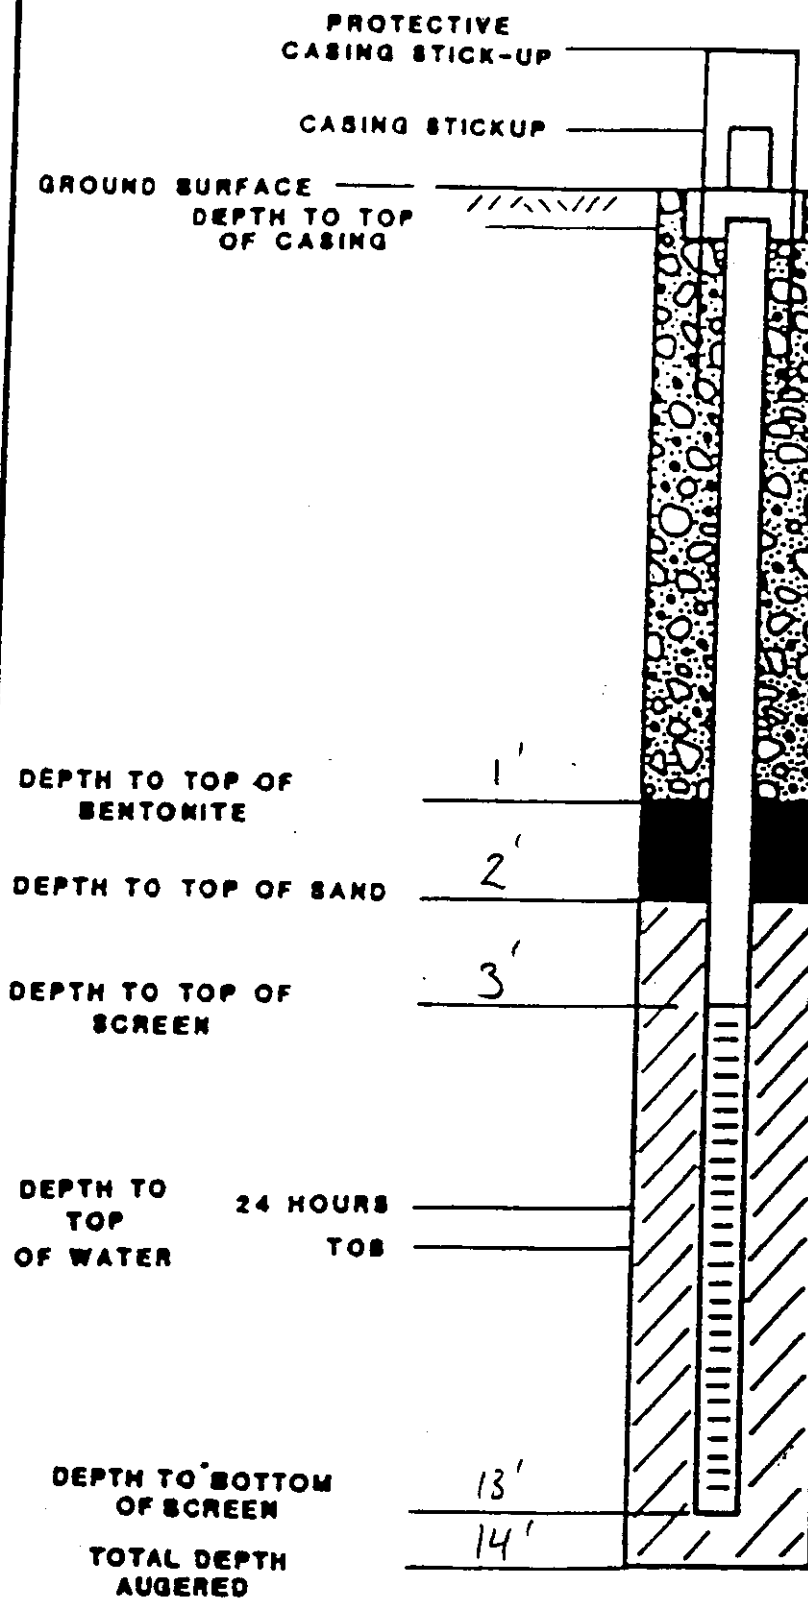

MATERIALS

Screte		Bags
CEMENT		BAGS
SAND	<u>3 1/2</u>	BAGS
BENTONITE	<u>1/2</u>	BUCKETS
10' SCREEN	<u>1</u>	
6' SCREEN	<u>1</u>	
10' CASING	<u>1</u>	
6' CASING	<u>1</u>	
2' CASING	<u>1</u>	
END PLUG	<u>1</u>	
CAP	<u>1</u>	Water Tight SCREW/SLIP
MASTER LOCKS	<u>1</u>	
MANHOLE COVER	<u>FLUSH</u>	Type <u>VAULT</u>
PROTECTIVE CASING	<u>1</u>	
WOODEN FORMS	<u>1</u>	
Steam Clean	<u>1/2</u>	hours
Set Well	<u>1 1/2</u>	hours
Standby	<u>1</u>	hours
Difficult Moving	<u>1</u>	hours

JOB NO:

DATE: 8-11-94


BLUE RIDGE
ENVIRONMENTAL
SERVICES,
INC.



406 Beaumonde Avenue
Shelby, North Carolina 28150
(704) 482-2111
Fax (704) 482-4335

JOB NAME FORMER MANNING FISHER
WELL NO. MLV4 #5

O.D. OF CASING 2.375 IN.
LENGTH OF SCREEN 10 FT.
SCREEN OPENING SIZE 0.010 IN.

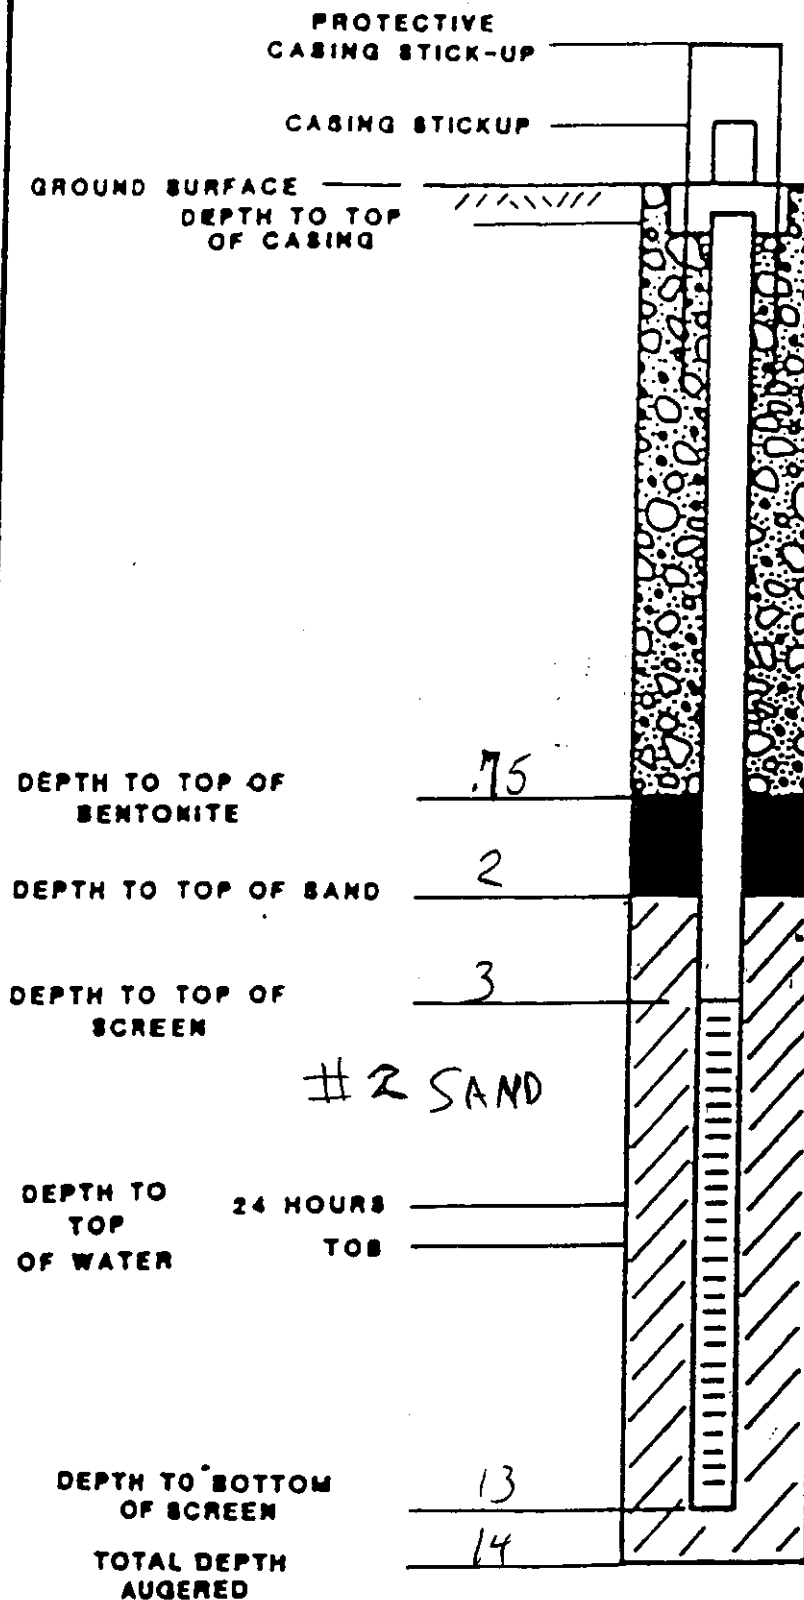

MATERIALS

Sacrete	—	Bags
CEMENT	—	BAGS
SAND	<u>4 1/4</u>	BAGS
BENTONITE	<u>1/2</u>	BUCKETS
10' SCREEN	<u>1</u>	
8' SCREEN	<u>—</u>	
10' CASING	<u>—</u>	
8' CASING	<u>1</u>	
2' CASING	<u>—</u>	
END PLUG	<u>1</u>	
CAP	<u>1</u>	Water Tight SCREW/SLIP
MASTER LOCKS	<u>1</u>	
MANHOLE COVER	<u>FLUSH</u>	Type <u>V4067</u>
PROTECTIVE CASING	<u>—</u>	
WOODEN FORMS	<u>—</u>	
Steam Clean	<u>1/2</u>	hours
Set Well	<u>1 1/2</u>	hours
Standby	<u>—</u>	hours
Difficult Moving	<u>—</u>	hours

25" RISER
CUT OFF

JOB NO:

DATE: 8-11-95


BLUE RIDGE
ENVIRONMENTAL
SERVICES,
INC.



406 Beaumonde Avenue
Shelby, North Carolina 28150
(704) 482-2111
Fax (704) 482-4335

JOB NAME MANHOLE FISHER
 WELL NO. MW#6

O.D. OF CASING 2.575 IN.
 LENGTH OF SCREEN 10 FT.
 SCREEN OPENING SIZE 0.010 IN.

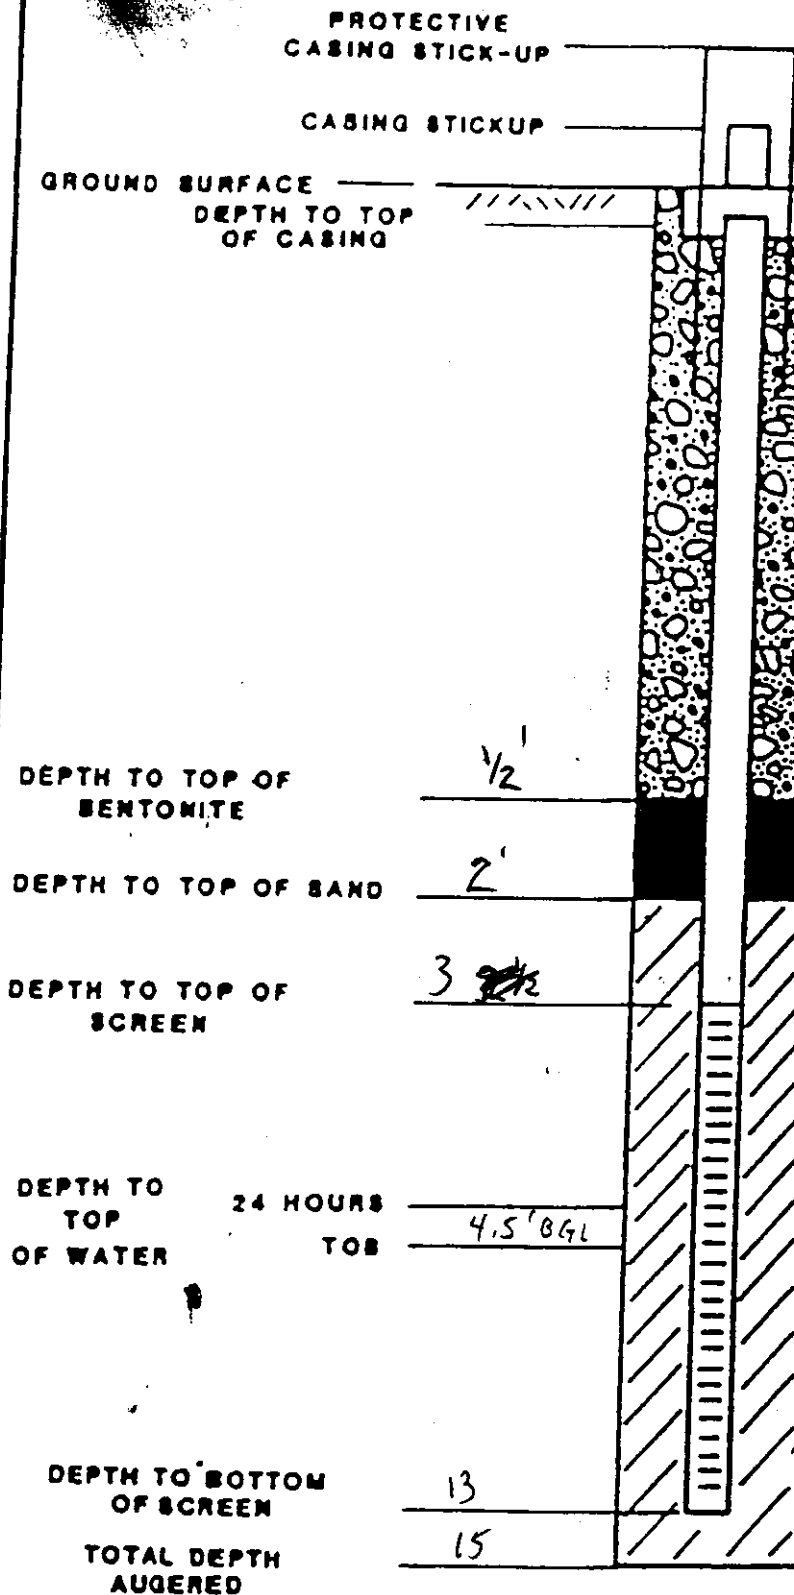

MATERIALS

Sacrete	_____	Bags
CEMENT	_____	BAGS
SAND	<u>3 1/2</u>	BAGS
BENTONITE	<u>3/4</u>	BUCKETS
10' SCREEN	<u>1</u>	
6' SCREEN	<u>—</u>	
10' CASING	<u>—</u>	
6' CASING	<u>1</u>	
2' CASING	<u>—</u>	
END PLUG	<u>1</u>	
CAP	<u>1</u>	Water Tight SCREW/SLIP
MASTER LOCKS	<u>1</u>	
MANHOLE COVER	<u>FLUSH</u>	Type <u>VAULT</u>
PROTECTIVE CASING	<u>—</u>	
WOODEN FORMS	<u>—</u>	
Steam Clean	<u>4 1/2</u>	hours
Set Well	<u>1 1/2</u>	hours
Standby	<u>—</u>	hours
Difficult Moving	<u>—</u>	hours

JOB NO:

DATE: 9-23-94


**BLUE RIDGE
 ENVIRONMENTAL
 SERVICES,
 INC.**



406 Beaumonde Avenue
 Shelby, North Carolina 28150
 (704) 482-2111
 Fax (704) 482-4335

JOB NAME FORMER MANNING FISHER
WELL NO. MW #7

O.D. OF CASING 2.375 IN.
LENGTH OF SCREEN 10 FT.
SCREEN OPENING SIZE 0.010 IN.

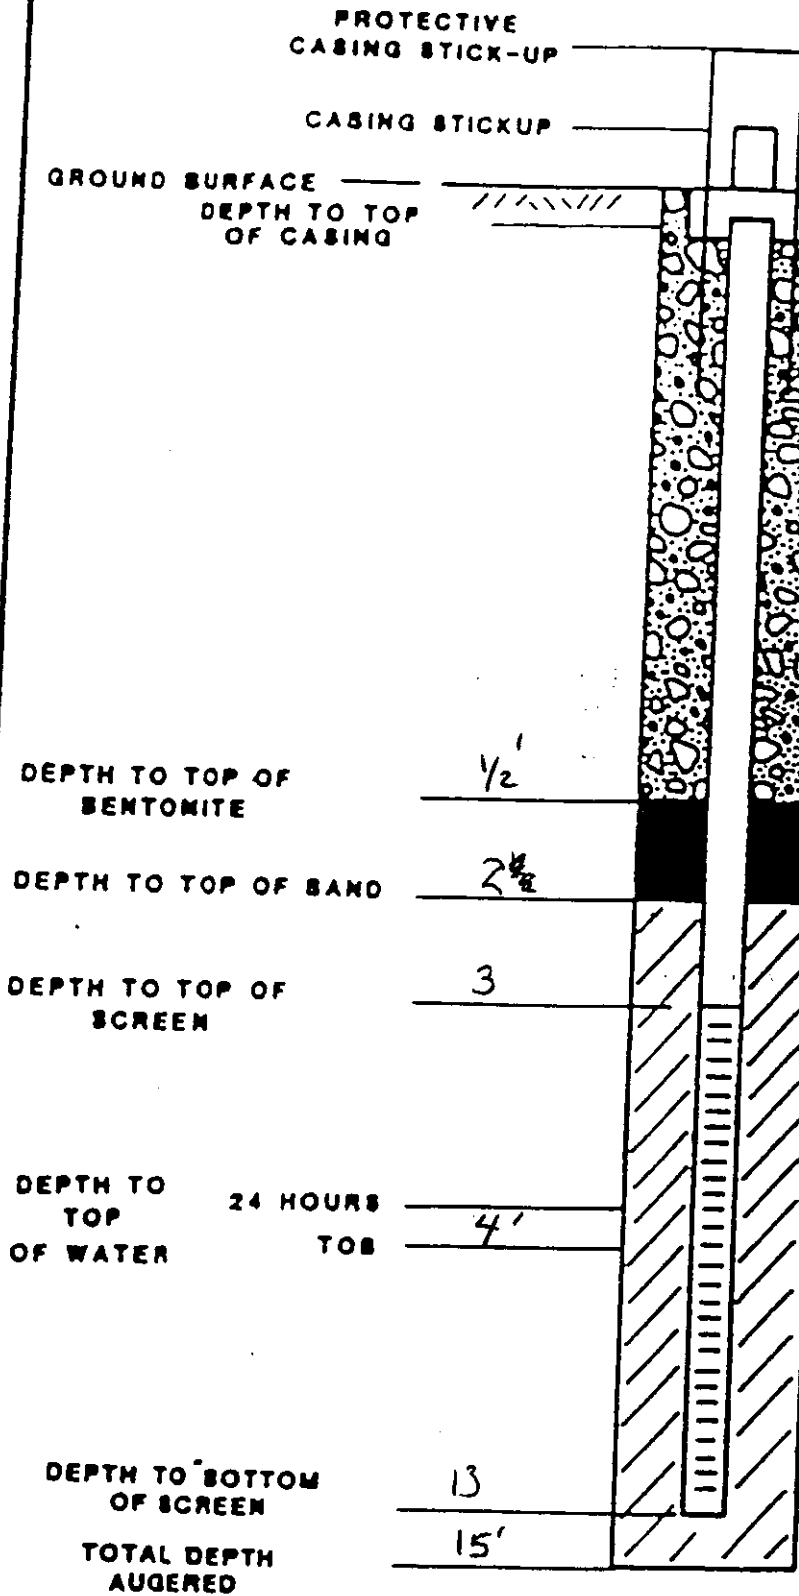

MATERIALS

Sacrete	—	Bags
CEMENT	—	BAGS
SAND	<u>3</u>	BAGS
BENTONITE	<u>1/2</u>	BUCKETS
10' SCREEN	<u>1</u>	
6' SCREEN	—	
10' CASING	—	
6' CASING	<u>1</u>	
2' CASING	—	
END PLUG	<u>1</u>	
CAP	<u>1</u>	Water Tight SCREW/SLIP
MASTER LOCKS	<u>1</u>	
MANHOLE COVER	<u>FLOSH</u>	Type <u>VAULT</u>
PROTECTIVE CASING	<u>N/A</u>	
WOODEN FORMS	<u>N/A</u>	
Steam Clean	<u>1/2</u>	hours
Set Well	<u>1 1/2</u>	hours
Standby	—	hours
Difficult Moving	—	hours

JOB NO:

DATE: 9-23-94

BLUE RIDGE
ENVIRONMENTAL
SERVICES,
INC.



406 Beaumonde Avenue
Shelby, North Carolina 28150
(704) 482-2111
Fax (704) 482-4335

JOB NAME FORMER HANDING FISHER
 WELL NO. MV4 #8
OFF-SITE WELL

O.D. OF CASING 2.375 IN.
 LENGTH OF SCREEN 10 FT.
 SCREEN OPENING SIZE 0.010 IN.

PROTECTIVE
CASING STICK-UP

CASING STICKUP

GROUND SURFACE
DEPTH TO TOP
OF CASING

MATERIALS

DEPTH TO TOP OF
BENTONITE

DEPTH TO TOP OF SAND

DEPTH TO TOP OF
SCREEN

DEPTH TO
TOP
OF WATER

24 HOURS
TOB

DEPTH TO BOTTOM
OF SCREEN

TOTAL DEPTH
AUGERED

Screte	—	Bags
CEMENT	—	BAGS
SAND	<u>3</u>	BAGS
BENTONITE	<u>1/2</u>	BUCKETS
10' SCREEN	<u>1</u>	
6' SCREEN	<u>—</u>	
10' CASING	<u>—</u>	
6' CASING	<u>1</u>	
2' CASING	<u>—</u>	
END PLUG	<u>1</u>	
CAP	<u>1</u>	Water Tight SCREW/SLIP
MASTER LOCKS	<u>1</u>	
MANHOLE COVER	<u>FLUSH</u>	Type <u>1/4" x 1/2"</u>
PROTECTIVE CASING	<u>—</u>	
WOODEN FORMS	<u>—</u>	
Steam Clean	<u>1/2</u>	hours
Set Well	<u>1 1/2</u>	hours
Standby	<u>—</u>	hours
Difficult Moving	<u>—</u>	hours

JOB NO:
 DATE: 7-23-94

BLUE RIDGE
ENVIRONMENTAL
SERVICES,
INC.



406 Beaumonde Avenue
 Shelby, North Carolina 28150
 (704) 482-2111
 Fax (704) 482-4335

PROJECT: MANNING FISHER PROJECT NO.: _____ BORING: B-1 / MW-1

DATE STARTED: 3-4-94 DATE COMPLETED: 3-4-94 DRILLER: FRANKLIN HARRIS SURFACE ELEV.:

METHOD OF DRILLING (Check One)
☒ AUGER HOLLOW STEM SIZE 3 1/4" I.D.
☐ b. WASH _____ WATER _____ MUD _____
☐ BO NG SIZE _____ BIT USED _____
☐ CASING SIZE _____ LENGTH _____
☐ UN STURBED SAMPLES: NO. _____ SIZE _____
☐ BAG SAMPLES: NO. _____
☐ SEE IAL TESTS (Mrs. & Explain) _____

WEATHER SUNNY HOT

NON-DRILLING TIME (Hrs.) _____

BORING LAYOUT 1/2 hour MOVING 1/4 hour

HAULING WATER _____ STANDBY _____

WATER LEVEL: @ _____ DATE _____ TIME _____

@ _____ DATE _____ TIME _____

CAVE-IN DEPTH: @ _____ DATE _____ TIME _____

REMARKS: All remarks should be explained on the back of white copy.

PROJECT: MANNING FISHER PROJECT NO.: _____ BORING: MW #2

DATE STARTED: 8-11-94 DATE COMPLETED: 8-11-94 DRILLER: FRANKLIN HUFFEL SURFACE ELEV.:

METHOD OF DRILLING (Check One)

a. AUGER YELLOW STEM SIZE 3 1/4" I.D.

b. WASH _____ WATER _____ MUD _____

BORING SIZE _____ BIT USED _____

CASING SIZE _____ LENGTH _____

c. DISTURBED SAMPLES: NO. _____ SIZE _____

BAG SAMPLES: NO. _____

SPECIAL TESTS (Hrs. & Explain) _____

REMARKS: All remarks should be explained on the back of white copy.



TEST BORING FIELD LOG

PROJECT: MANNING FISHER PROJECT NO.: _____ BORING: B#7, B#8, B#9
540 OLD S'BURG HWY

DATE STARTED: 6-15-94 DATE COMPLETED: 6-15-94 DRILLER: AFH SURFACE ELEV.: _____

STRATA DEPTH		SOIL STRATA	SAMPLE	NO.	DEPTH		FIRST	2ND	3RD
From	To	SOIL DESCRIPTION AND REMARKS	TYPE		From	To	6"	6"	6"
		B-7 "UP GRADIENT 15' → B-2	CUTTINGS	1	3	5'		2212	PPM
0	.5	GRAVEL PARKING LOT			@	1104 HOURS			1508 PPM
.5		TAN LIGHT BROWN MICACEOUS							
	2 1/2	SILTY FINE TO MED. SAND							
2 1/2		GRAY - BLACK SL. MICACEOUS							
	5	CLAYEY SILT w/ SL. SAND (F-M)							
		TD @ 5' BGL							
		"ODD" ODOR							
		B#8 A/A 15' → B-7	CUTTINGS	1	3 1/2	5'		372	PPM
0.0	.5	PARKING LOT GRAVEL			@	1127 HOURS			
.5		A/A @ SAME INTERVAL							
	2								
	2	LIGHT TO MED. GRAY MICA							
	5	SL. CLAY SANDY SILT							
		TD @ 5' BGL							
		B#9	CUTTINGS	1	3 1/2	5'		2205 PPM	
		A/A # B-7			@	1138 HOURS		1542	PPM
		ODD ODOR							
		BLACK GRAY - BLACK SL. MICA							
		SL. SANDY CLAYEY SILT							
		TD @ 5' BGL							

METHOD OF DRILLING (Check One)

a. AUGER SOLID STEM SIZE 3 1/2" OD

b. WASH _____ WATER _____ MUD _____

BORING SIZE _____ BIT USED _____

CASING SIZE _____ LENGTH _____

c. DISTURBED SAMPLES: NO. _____ SIZE _____

BAG SAMPLES: NO. _____

SPECIAL TESTS (Hrs. & Explain) _____

WEATHER HOT - HUMID - OVERCAST

NON-DRILLING TIME (Hrs.) _____

BORING LAYOUT _____ MOVING _____

HAULING WATER _____ STANDBY _____

WATER LEVEL: @ 4.83' DATE 6-15-94 TIME 1024 HRS

DATE _____ TIME _____

CAVE-IN DEPTH: @ _____ DATE _____ TIME _____

REMARKS: All remarks should be explained on the back of white copy.



TEST BORING FIELD LOG

PROJECT: MANNING FISHER PROJECT NO.: _____ BORING: B#10, B#11, B#12

DATE STARTED: 6-15-94 DATE COMPLETED: 6-15-94 DRILLER: AFH SURFACE ELEV.: _____

STRATA DEPTH		SOIL STRATA	SAMPLE TYPE	NO.	DEPTH		FIRST 6"	2ND 6"	3RD 6"
From	To	SOIL DESCRIPTION AND REMARKS			From	To			
0	.5	PARKING LOT GRAVEL	CUTTING	1	3 1/2	5		211 ppm	
.5		TAN BROWN MICACEOUS			@	1200 HOURS			
B#10 1	2	SILTY F-M SAND							
2		LIGHT GRAY MICACEOUS							
	5	SANDY CLAYEY SILT w/ GRAVEL							
		TD @ 5' BGL							
<hr/>									
		B#11	CUTTINGS	1	3 1/2	5		86.1 ppm	
0	.5	GRAVEL			@	1330 HOURS			
.5		TAN BROWN MICACEOUS							
	3	SILTY F-M SAND							
B#11 3		RED-BROWN SANDY ORGANIC							
	5	MATTER LOOKS & FEELS LIKE							
		SAND DUST							
		TD @ 5' BGL							
<hr/>									
		B#12	CUTTINGS	1	3 1/2	5		58.7	
0	.5	GRAVEL			@	1337 HOURS			
.5		BROWN TAN SILT w/ SLIGHTLY							
	2	SANDY							
2		GRAY - MED GREY SILTY							
	5	SL. CLAYEY SAND (F-M)							
		TD @ 5' BGL							

METHOD OF DRILLING (Check One)

a. AUGER SOLID STEM SIZE 3 1/2" O.D.

b. WASH _____ WATER _____ MUD _____

BORING SIZE _____ BIT USED _____

CASING SIZE _____ LENGTH _____

c. DISTURBED SAMPLES: NO. _____ SIZE _____

BAG SAMPLES: NO. _____

d. SPECIAL TESTS (Hrs. & Explain) _____

WEATHER SUNNY-HUMID-HOT

NON-DRILLING TIME (Hrs.) _____

BORING LAYOUT _____ MOVING _____

HAULING WATER _____ STANDBY _____

WATER LEVEL: @ _____ DATE _____ TIME _____

@ _____ DATE _____ TIME _____

CAVE-IN DEPTH: @ _____ DATE _____ TIME _____

REMARKS: All remarks should be explained on the back of white copy.

PROJECT: FORMER MANNING FISHER PROJECT NO.: _____ BORING: MW #3

DATE STARTED: 8-11-94 DATE COMPLETED: 8-11-94 DRILLER: FRANKLIN HARRILL SURFACE ELEV.:

METHOD OF DRILLING (Check One)

SPECIAL TESTS (Hrs. & Explain) _____

REMARKS: All remarks should be explained on the back of white copy.

1. 2. 84

MW # 4

8-11-94

DATE COMPLETED: 8-11-94

DRILLER: FRANKLIN HARRILL

SURFACE ELEV.: 10.00

TO @ 14' BGL

| | |
|---------|------------------|
| 28 1/4" | 65 Riser CUT OFF |
|---------|------------------|

SPUD-IN: 1443 HOURS
IN GRAVEL PARKING LOT

8. AUGER HOLLOW STEM SIZE 3/4 I.D.

WASH _____ WATER _____ MUD _____

BO. ING SIZE _____ BIT USED _____

CASING SIZE _____ LENGTH _____

UNDISTURBED SAMPLES: NO. _____ - SIZE _____

BAG SAMPLES: NO. _____

SP SPECIAL TESTS (Hrs. & Explain) _____

WEATHER SUNNY - HOT - HUMID

NON-DRILLING TIME (Hrs.) _____

BORING LAYOUT _____ **MOVING** _____

HAULING WATER _____ STANDBY _____

WATER LEVEL: 0 _____ DATE _____ TIME _____

0 DATE TIME

CAVE-IN DEPTH: 0 _____ DATE _____ TIME _____

REMARKS: All remarks should be explained on the back of white copy.

PROJECT: FORMER MANNING FISHER PROJECT NO.: _____ BORING: MW#5

DATE STARTED: 8-11-94 DATE COMPLETED: 8-11-94 DRILLER: FRANKLIN HARRIS SURFACE ELEV.:

| | |
|---|--|
| METHOD OF DRILLING (Check One)
a. AUGER <u>ROPEWALK STEEL</u> SIZE <u>3 1/4" I.D.</u>
b. WASH _____ WATER _____ MUD _____
c. DRILLING SIZE _____ BIT USED _____
d. CASING SIZE _____ LENGTH _____
e. DISTURBED SAMPLES: NO. _____ SIZE _____
f. BAG SAMPLES: NO. _____
g. SPECIAL TESTS (Hrs. & Explain) _____ | WEATHER <u>SUNNY - HAZY - 40M.W.</u>
NON-DRILLING TIME (Hrs.) _____
BORING LAYOUT _____ MOVING _____
HAULING WATER _____ STANDBY _____
WATER LEVEL: ● _____ DATE _____ TIME _____
● _____ DATE _____ TIME _____
CAVE-IN DEPTH: ● _____ DATE _____ TIME _____
REMARKS: All remarks should be explained on the back of white cover. |
|---|--|

PROJECT: FORMER MANNING FISHER PROJECT NO.: _____ BORING: MW#6
 DATE STARTED: 9-23-94 DATE COMPLETED: 9-23-94 DRILLER: FRANKLIN HARRELL SURFACE ELEV.: _____
 SIDE GRADIENT
 BEHIND M.F. BLOS

METHOD OF DRILLING (Check One)

1. AUGER Hollow Stem SIZE 3 1/4" I.D.

2. WASH _____ WATER _____ MUD _____

3. BITTING SIZE _____ BIT USED _____

4. CASING SIZE _____ LENGTH _____

5. UNDISTURBED SAMPLES: NO. _____ SIZE _____

6. BAG SAMPLES: NO. _____

7. SPECIAL TESTS (Hrs. & Explain) _____

REMARKS: All remarks should be explained on the back of white copy.

OBJECT: FORMER MANNING FISHER

PROJECT NO.:

BORING:

NW#7

DOWN GRADIENT
N.W. CORNER OF
BLDG

TE STARTED:

9-23-94

DATE COMPLETED:

9-23-94

DRILLER:

FRANKLIN HERRICK

SURFACE ELEV.:

METHOD OF DRILLING (Check One)

AUGER HOLLOW STEM SIZE 3 1/4"

b. WASH _____ WATER _____ MUD _____

BOF G SIZE _____ BIT USED _____

CASING SIZE _____ LENGTH _____

UNDISTURBED SAMPLES: NO. _____ SIZE _____

BAG SAMPLES: NO. _____

SPECIAL TESTS (Hrs. & Explain) _____

WEATHER CLOUDY MILD

NON-DRILLING TIME (Hrs.)

BORING LAYOUT _____ MOVING _____

HAULING WATER _____ STANDBY _____

WATER LEVEL: ② _____ DATE _____ TIME _____

• _____ DATE _____ TIME _____

CAVE-IN DEPTH: ● _____ DATE _____ TIME _____

REMARKS: All remarks should be explained on the back of white copy.

PROJECT: FORMER MANNING FISHER PROJECT NO.: _____ BORING: MW#3

DATE STARTED: 9-23-74 DATE COMPLETED: 9-25-74 DRILLER: FRANKLIN HARRILL SURFACE ELEV.:

METHOD OF DRILLING (Check One)

AUGER SOLID STEM SIZE 3 1/4" I.D.

b. WASH _____ WATER _____ MUD _____

BO _____ NG SIZE _____ BIT USED _____

_____ SING SIZE _____ LENGTH _____

UN _____ TURBED SAMPLES: NO. _____ SIZE _____

BAG SAMPLES: NO. _____

SPE _____ AL TESTS (Hrs. & Explain) _____

WEATHER cloudy

NON-DRILLING TIME (Hrs.) _____

BORING LAYOUT _____ MOVING _____

HAULING WATER _____ STANDBY _____

WATER LEVEL: @ _____ DATE _____ TIME _____

@ _____ DATE _____ TIME _____

CAVE-IN DEPTH: @ _____ DATE _____ TIME _____

REMARKS: All remarks should be explained on the back of white copy.

Quad. No. _____ Serial No. _____
 Lat. _____ Long. _____ Pc _____
 Minor Basin _____
 Basin Code _____
 Header Ent. _____ GW-1 Ent. _____

MW-1

DRILLER REGISTRATION NUMBER 1301

**STATE WELL CONSTRUCTION
PERMIT NUMBER: _____**

- Nearest Town: HENDERSONVILLE

County: HENDERSON

(Road, Community, or Subdivision and Lot No.)

Depth

From _____ To _____

DRILLING LOG
Formation Description

2. OWNER MANNING FISHER

ADDRESS 540 Old Spartanburg Hwy
(Street or Route No.)
HENDERSONVILLE NC 28739
City or Town State Zip Code

0.5

gravel

3. DATE DRILLED 3-4-94 USE OF WELL INDICATOR

.5 - 10

brown to black organically stained micaceous clayey silty sand

4. TOTAL DEPTH 9 CUTTINGS COLLECTED ☒ Yes ☐ No

5. DOES WELL REPLACE EXISTING WELL? ☐ Yes ☒ No

6. STATIC WATER LEVEL: _____ FT. ☐ above TOP OF CASING.
TOP OF CASING IS Flush ☒ below _____ FT. ABOVE LAND SURFACE.

7. YIELD (gpm): N/A METHOD OF TEST

8. WATER ZONES (depth): N/A

5. CHLORINATION: Type N/A Amount

10. CASING:

| Depth | | Diameter | Wall Thickness
or Weight/Ft. | Material |
|---------------|-------------|-----------------|---------------------------------|------------|
| From <u>0</u> | To <u>4</u> | Ft. <u>2 IN</u> | <u>Sch 40</u> | <u>PVC</u> |
| From _____ | To _____ | Ft. _____ | _____ | _____ |
| From _____ | To _____ | Ft. _____ | _____ | _____ |

If additional space is needed use back of form.

LOCATION SKETCH

(Show direction and distance from at least two State Roads,
or other map reference points)

1 1. GROUT:

| Depth | | Material | Method |
|----------------|-----------------|-----------------|-------------|
| From <u>.4</u> | To <u>1</u> Ft. | <u>PORTLAND</u> | <u>Bore</u> |
| From _____ | To _____ Ft. | _____ | _____ |

mw-1

see site map for location

SCREEN:

Depth Diameter Slot Size Material

From 4 To 9 Ft. 2 in. .010 in. PVC

From _____ To _____ Ft. _____ in. _____ in. _____

From _____ To _____ Ft. _____ in. _____ in. _____

1 GRAVEL PACK;

| Depth | | Size | Material |
|---------------|-------------|--------------------|------------------|
| From <u>2</u> | To <u>9</u> | Ft. <u>45-55mm</u> | <u>SAND</u> |
| From <u>1</u> | To <u>2</u> | Ft. <u>3/8"</u> | <u>BENTONITE</u> |

14 REMARKS:

I DO HEREBY CERTIFY THAT THIS WELL WAS CONSTRUCTED IN ACCORDANCE WITH 15 NCAC 2C. WELL CONSTRUCTION STANDARDS, AND THAT A COPY OF THIS RECORD HAS BEEN PROVIDED TO THE WELL OWNER.

SIGNATURE OF CONTRACTOR OR AGENT

DATE

FOR OFFICE USE ONLY

Quad. No. _____ Serial No. _____
Lat. _____ Long. _____ Pc _____
Minor Basin _____
Basin Code _____
Header Ent. _____ GW-1 Ent. _____

WELL CONSTRUCTION RECORD

DRILLING CONTRACTOR BILL RICE ENVIR. SERV., INC.

DRILLER REGISTRATION NUMBER 1301

STATE WELL CONSTRUCTION
PERMIT NUMBER: _____

1. WELL LOCATION: (Show sketch of the location below)

Nearest Town: HENDERSONVILLE

County: HENDERSON

(Road, Community, or Subdivision and Lot No.)

2. OWNER MANNING FISHER

ADDRESS 540 Old Spartanburg Hwy
(Street or Route No.)

HENDERSONVILLE NC 28739
City or Town State Zip Code

3. DATE DRILLED 8-11-94 USE OF WELL INDUSTRIAL

4. TOTAL DEPTH 13 CUTTINGS COLLECTED ☒ Yes ☐ No

5. DOES WELL REPLACE EXISTING WELL? ☐ Yes ☒ No

6. STATIC WATER LEVEL: _____ FT. ☐ above TOP OF CASING.
TOP OF CASING IS flush ☒ below _____ FT. ABOVE LAND SURFACE.

7. YIELD (gpm): N/A METHOD OF TEST _____

8. WATER ZONES (depth): N/A

9. CHLORINATION: Type N/A Amount _____

10. CASING:

| Depth | Diameter | Wall Thickness or Weight/Ft. | Material |
|-------------------------------|---------------|------------------------------|------------|
| From <u>0</u> To <u>3</u> Ft. | <u>2 1/4"</u> | <u>Sch 40</u> | <u>PVC</u> |
| From _____ To _____ Ft. | _____ | _____ | _____ |
| From _____ To _____ Ft. | _____ | _____ | _____ |

11. GROUT:

| Depth | Material | Method |
|---------------------------------|-----------------|-------------|
| From <u>.2</u> To <u>.5</u> Ft. | <u>PORTLAND</u> | <u>Burr</u> |
| From _____ To _____ Ft. | _____ | _____ |

12. SCREEN:

| Depth | Diameter | Slot Size | Material |
|--------------------------------|--------------|-----------------|------------|
| From <u>3</u> To <u>13</u> Ft. | <u>2</u> in. | <u>.010</u> in. | <u>PVC</u> |
| From _____ To _____ Ft. | _____ in. | _____ in. | _____ |
| From _____ To _____ Ft. | _____ in. | _____ in. | _____ |

GRAVEL PACK:

| Depth | Size | Material |
|--------------------------------|--------------|------------------|
| From <u>2</u> To <u>14</u> Ft. | <u>4-5mm</u> | <u>SAND</u> |
| From <u>.5</u> To <u>2</u> Ft. | <u>3/8"</u> | <u>BENTONITE</u> |

14. REMARKS: _____

Depth From To
DRILLING LOG
Formation Description

| | |
|--------|--|
| 0 - .5 | gravel, ABC stem |
| .5 - 4 | dark brown s/l micaceous silty f-m sand w/ organic stains & debris ? sandust ? |
| 4 - 13 | dark brown to gray black micaceous clayey silt w/ f-m sand |
| | |
| | |
| | |
| | |
| | |
| | |
| | |

If additional space is needed use back of form.

LOCATION SKETCH

(Show direction and distance from at least two State Roads, or other map reference points)

MW - 2

See SITE map for location

I DO HEREBY CERTIFY THAT THIS WELL WAS CONSTRUCTED IN ACCORDANCE WITH 15 NCAC 2C. WELL CONSTRUCTION STANDARDS, AND THAT A COPY OF THIS RECORD HAS BEEN PROVIDED TO THE WELL OWNER.

SIGNATURE OF CONTRACTOR OR AGENT

DATE

FOR OFFICE USE ONLY

Quad. No. _____ Serial No. _____
Lat. _____ Long. _____ Pc _____
Minor Basin _____
Basin Code _____
Header Ent. _____ GW-1 Ent. _____

MW-3

WELL CONSTRUCTION RECORD

DRILLING CONTRACTOR BLUE RIDGE ENVIR. SERV., INC.

DRILLER REGISTRATION NUMBER 1301

STATE WELL CONSTRUCTION
PERMIT NUMBER: _____

1. WELL LOCATION: (Show sketch of the location below)

Nearest Town: HENDERSONVILLE

(Road, Community, or Subdivision and Lot No.)

2. OWNER MANNING FISHER

ADDRESS 540 Old Spartanburg Hwy
(Street or Route No.)
HENDERSONVILLE NC 28739
City or Town State Zip Code

3. DATE DRILLED 8-11-94 USE OF WELL MONITOR

4. TOTAL DEPTH 13 CUTTINGS COLLECTED ☒ Yes ☐ No

5. DOES WELL REPLACE EXISTING WELL? ☐ Yes ☒ No

6. STATIC WATER LEVEL: _____ FT. ☐ above TOP OF CASING,
TOP OF CASING IS 6 1/2 FT. ABOVE LAND SURFACE.
☒ below

7. YIELD (gpm): N/A METHOD OF TEST _____

8. WATER ZONES (depth): N/A

9. CHLORINATION: Type N/A Amount _____

10. CASING:

| Depth | Diameter | Wall Thickness or Weight/Ft. | Material |
|-------------------------------|--------------|------------------------------|------------|
| From <u>0</u> To <u>3</u> Ft. | <u>2 1/4</u> | <u>Sch 40</u> | <u>PVC</u> |
| From _____ To _____ Ft. | _____ | _____ | _____ |
| From _____ To _____ Ft. | _____ | _____ | _____ |

11. GROUT:

| Depth | Material | Method |
|----------------------------------|-----------------|-------------|
| From <u>.2</u> To <u>.75</u> Ft. | <u>PORTLAND</u> | <u>POUR</u> |
| From _____ To _____ Ft. | _____ | _____ |

12. SCREEN:

| Depth | Diameter | Slot Size | Material |
|--------------------------------|--------------|-----------------|------------|
| From <u>3</u> To <u>13</u> Ft. | <u>2</u> in. | <u>.010</u> in. | <u>PVC</u> |
| From _____ To _____ Ft. | _____ in. | _____ in. | _____ |
| From _____ To _____ Ft. | _____ in. | _____ in. | _____ |

13. GRAVEL PACK:

| Depth | Size | Material |
|----------------------------------|--------------|------------------|
| From <u>2</u> To <u>13.5</u> Ft. | <u>4-5mm</u> | <u>SAND</u> |
| From <u>.75</u> To <u>2</u> Ft. | <u>3/8"</u> | <u>BENTONITE</u> |

14. REMARKS:

County: HENDERSON

| Depth | | DRILLING LOG |
|-------|------|---|
| From | To | Formation Description |
| 0 | 5 | gravel |
| 5 | 3 | brown organically stained
micaceous sl clayey
sandy silt |
| 3 | 13.5 | brown gray black silty
sl clayey silty sl to f-m
sandy silt |
| | | |
| | | |
| | | |
| | | |
| | | |
| | | |

If additional space is needed use back of form.

LOCATION SKETCH

(Show direction and distance from at least two State Roads,
or other map reference points)

MW-3

See Site Map for Location

I DO HEREBY CERTIFY THAT THIS WELL WAS CONSTRUCTED IN ACCORDANCE WITH 15 NCAC 2C. WELL CONSTRUCTION STANDARDS, AND THAT A COPY OF THIS RECORD HAS BEEN PROVIDED TO THE WELL OWNER.

SIGNATURE OF CONTRACTOR OR AGENT

DATE

FOR OFFICE USE ONLY

Quad. No. _____ Serial No. _____
Lat. _____ Long. _____ Pc _____
Minor Basin _____
Basin Code _____
Header Ent. _____ GW-1 Ent. _____

MW-4

WELL CONSTRUCTION RECORD

DRILLING CONTRACTOR BLUE RIDGE ENVIR. SERV., INC.

DRILLER REGISTRATION NUMBER 1301

STATE WELL CONSTRUCTION
PERMIT NUMBER: _____

1. WELL LOCATION: (Show sketch of the location below)

Nearest Town: HENDERSONVILLE

(Road, Community, or Subdivision and Lot No.)

County: HENDERSON

Depth
From To

DRILLING LOG
Formation Description

2. OWNER MANNING FISHER

ADDRESS 540 Old Spartanburg Hwy
(Street or Route No.)
HENDERSONVILLE NC 28739
City or Town State Zip Code

0 - .5
.5 - 3

gravel
brown micaceous sl clayey
silty s-m sand

3. DATE DRILLED 8-11-94 USE OF WELL MONITOR

3 - 12

black to v dark gray
sl micaceous sl sandy

4. TOTAL DEPTH 13 CUTTINGS COLLECTED ☒ Yes ☐ No

5. DOES WELL REPLACE EXISTING WELL? ☐ Yes ☒ No

6. STATIC WATER LEVEL: _____ FT. ☐ above TOP OF CASING,
TOP OF CASING IS Flush FT. ABOVE LAND SURFACE.
☒ below

12 - 14

clayey silt
brown micaceous silt
s-c sand

7. YIELD (gpm): N/A METHOD OF TEST _____

8. WATER ZONES (depth): N/A

9. CHLORINATION: Type N/A Amount _____

10. CASING:

| Depth | Diameter | Wall Thickness or Weight/Ft. | Material |
|-------------------------------|-------------|------------------------------|------------|
| From <u>0</u> To <u>3</u> Ft. | <u>2 IN</u> | <u>Sch 40</u> | <u>PVC</u> |
| From _____ To _____ Ft. | _____ | _____ | _____ |
| From _____ To _____ Ft. | _____ | _____ | _____ |

If additional space is needed use back of form.

LOCATION SKETCH

(Show direction and distance from at least two State Roads, or other map reference points)

11. GROUT:

| Depth | Material | Method |
|-------------------------------|-----------------|-------------|
| From <u>2</u> To <u>1</u> Ft. | <u>PORTLAND</u> | <u>Pure</u> |
| From _____ To _____ Ft. | _____ | _____ |

MW-4

see site map for location

12. SCREEN:

| Depth | Diameter | Slot Size | Material |
|--------------------------------|--------------|-----------------|------------|
| From <u>3</u> To <u>13</u> Ft. | <u>2</u> in. | <u>.010</u> in. | <u>PVC</u> |
| From _____ To _____ Ft. | _____ in. | _____ in. | _____ |
| From _____ To _____ Ft. | _____ in. | _____ in. | _____ |

GRAVEL PACK:

| Depth | Size | Material |
|--------------------------------|----------------|------------------|
| From <u>2</u> To <u>14</u> Ft. | <u>45-55mm</u> | <u>SAND</u> |
| From <u>1</u> To <u>2</u> Ft. | <u>3/8"</u> | <u>BENTONITE</u> |

14. REMARKS:

I DO HEREBY CERTIFY THAT THIS WELL WAS CONSTRUCTED IN ACCORDANCE WITH 15 NCAC 2C. WELL CONSTRUCTION STANDARDS, AND THAT A COPY OF THIS RECORD HAS BEEN PROVIDED TO THE WELL OWNER.

SIGNATURE OF CONTRACTOR OR AGENT

DATE

FOR OFFICE USE ONLY

Quad. No. _____ Serial No. _____
Lat. _____ Long. _____ Pc _____
Minor Basin _____
Basin Code _____
Header Ent. _____ GW-1 Ent. _____

MW-5 **WELL CONSTRUCTION RECORD**

DRILLING CONTRACTOR BLUE RIDGE ENVIR. SERV., INC.

DRILLER REGISTRATION NUMBER 1301

STATE WELL CONSTRUCTION
PERMIT NUMBER: _____

1. WELL LOCATION: (Show sketch of the location below)

Nearest Town: HENDERSONVILLE

County: HENDERSON

(Road, Community, or Subdivision and Lot No.)

2. OWNER MANNING FISHER

ADDRESS 540 Old Spartanburg Hwy
(Street or Route No.)
HENDERSONVILLE NC 28739
City or Town State Zip Code

3. DATE DRILLED 8-11-94 USE OF WELL INDUSTRIAL

4. TOTAL DEPTH 13 CUTTINGS COLLECTED ☒ Yes ☐ No

5. DOES WELL REPLACE EXISTING WELL? ☐ Yes ☒ No

6. STATIC WATER LEVEL: _____ FT. ☐ above TOP OF CASING.
☒ below
TOP OF CASING IS 2 1/2 FT. ABOVE LAND SURFACE.

7. YIELD (gpm): N/A METHOD OF TEST _____

8. WATER ZONES (depth): N/A

9. CHLORINATION: Type N/A Amount _____

10. CASING:

| From | Depth | To | Diameter | Wall Thickness or Weight/Ft. | Material |
|------|-------|----|----------|------------------------------|----------|
| | 0 | 3 | 2 IN | Sch 40 | PVC |
| From | | To | Ft. | | |
| From | | To | Ft. | | |

11. GROUT:

| From | Depth | To | Material | Method |
|------|-------|-----|----------|--------|
| | 2 | 7.5 | PORTLAND | Bore |
| From | | To | Ft. | |

SCREEN:

| From | Depth | To | Diameter | Slot Size | Material |
|------|-------|----|----------|--------------|----------|
| | 3 | 13 | 2 | in. .010 in. | PVC |
| From | | To | Ft. | in. | in. |
| From | | To | Ft. | in. | in. |

12. GRAVEL PACK:

| From | Depth | To | Size | Material |
|------|-------|----|-------|-----------|
| | 2 | 14 | 4-5mm | SAND |
| | 7.5 | 2 | 3/8" | BENTONITE |

13. REMARKS:

I DO HEREBY CERTIFY THAT THIS WELL WAS CONSTRUCTED IN ACCORDANCE WITH 15 NCAC 2C. WELL CONSTRUCTION STANDARDS, AND THAT A COPY OF THIS RECORD HAS BEEN PROVIDED TO THE WELL OWNER.

SIGNATURE OF CONTRACTOR OR AGENT

DATE

If additional space is needed use back of form.

LOCATION SKETCH

(Show direction and distance from at least two State Roads, or other map reference points)

MW-5

See SITE MAP for location

FOR OFFICE USE ONLY

Quad. No. _____ Serial No. _____
Lat. _____ Long. _____ Pc _____
Minor Basin _____
Basin Code _____
Header Ent. _____ GW-1 Ent. _____

MW-7 **WELL CONSTRUCTION RECORD**

DRILLING CONTRACTOR BLUE RIDGE ENVIR. SERV., INC.
DRILLER REGISTRATION NUMBER 1301

STATE WELL CONSTRUCTION
PERMIT NUMBER: _____

1. WELL LOCATION: (Show sketch of the location below)

Nearest Town: HENDERSONVILLE

County: HENDERSON

(Road, Community, or Subdivision and Lot No.)

2. OWNER MANNING FISHER

Depth

DRILLING LOG

From To

Formation Description

ADDRESS 540 Old SPARTANBURG Hwy
(Street or Route No.)

HENDERSONVILLE NC 28739
City or Town State Zip Code

3. DATE DRILLED 9-23-94 USE OF WELL MONITOR

4. TOTAL DEPTH 13 CUTTINGS COLLECTED ☒ Yes ☐ No

5. DOES WELL REPLACE EXISTING WELL? ☐ Yes ☒ No

6. STATIC WATER LEVEL: _____ FT. ☐ above TOP OF CASING,
☒ below
TOP OF CASING IS Flush FT. ABOVE LAND SURFACE.

7. YIELD (gpm): N/A METHOD OF TEST _____

8. WATER ZONES (depth): N/A

9. CHLORINATION: Type N/A Amount _____

10. CASING:

| Depth | Diameter | Wall Thickness or Weight/Ft. | Material |
|-------------------------------|--------------|------------------------------|------------|
| From <u>0</u> To <u>3</u> Ft. | <u>2 1/4</u> | <u>Sch 40</u> | <u>PVC</u> |
| From _____ To _____ Ft. | _____ | _____ | _____ |
| From _____ To _____ Ft. | _____ | _____ | _____ |

If additional space is needed use back of form.

LOCATION SKETCH

(Show direction and distance from at least two State Roads, or other map reference points)

11. GROUT:

| Depth | Material | Method |
|-------------------------------|-----------------|-------------|
| From <u>2</u> To <u>5</u> Ft. | <u>PORTLAND</u> | <u>Pour</u> |
| From _____ To _____ Ft. | _____ | _____ |

SCREEN:

| Depth | Diameter | Slot Size | Material |
|--------------------------------|--------------|----------------|------------|
| From <u>3</u> To <u>13</u> Ft. | <u>2</u> in. | <u>#10</u> in. | <u>PVC</u> |
| From _____ To _____ Ft. | _____ in. | _____ in. | _____ |
| From _____ To _____ Ft. | _____ in. | _____ in. | _____ |

GRAVEL PACK:

| Depth | Size | Material |
|--------------------------------|----------------|------------------|
| From <u>2</u> To <u>15</u> Ft. | <u>45-55mm</u> | <u>SAND</u> |
| From <u>5</u> To <u>2</u> Ft. | <u>3/8"</u> | <u>BENTONITE</u> |

14. REMARKS:

I DO HEREBY CERTIFY THAT THIS WELL WAS CONSTRUCTED IN ACCORDANCE WITH 15 NCAC 2C. WELL CONSTRUCTION STANDARDS, AND THAT A COPY OF THIS RECORD HAS BEEN PROVIDED TO THE WELL OWNER.

SIGNATURE OF CONTRACTOR OR AGENT

DATE

FOR OFFICE USE ONLY

Quad. No. _____ Serial No. _____
Lat. _____ Long. _____ Pc _____
Minor Basin _____
Basin Code _____
Header Ent. _____ GW-1 Ent. _____

mw-8 **WELL CONSTRUCTION RECORD**

DRILLING CONTRACTOR BILL R. RIDGE ENVIR. SERV., INC.
DRILLER REGISTRATION NUMBER 1301

STATE WELL CONSTRUCTION
PERMIT NUMBER: _____

1. WELL LOCATION: (Show sketch of the location below)

Nearest Town: HENDERSONVILLE

(Road, Community, or Subdivision and Lot No.)

2. OWNER MANNING FISHER

ADDRESS 540 Old Spartanburg Hwy
(Street or Route No.)

HENDERSONVILLE NC 28739
City or Town State Zip Code

3. DATE DRILLED 9-23-94 USE OF WELL MONITOR

4. TOTAL DEPTH 13 CUTTINGS COLLECTED ☒ Yes ☐ No

5. DOES WELL REPLACE EXISTING WELL? ☐ Yes ☒ No

6. STATIC WATER LEVEL: _____ FT. ☐ above TOP OF CASING,
☒ below
TOP OF CASING IS 5' wsl FT. ABOVE LAND SURFACE.

7. YIELD (gpm): N/A METHOD OF TEST _____

8. WATER ZONES (depth): N/A

9. CHLORINATION: Type N/A Amount _____

10. CASING:

| From | To | Depth | Diameter | Wall Thickness or Weight/Ft. | Material |
|------|----|-------|----------|------------------------------|----------|
| 0 | 3 | Fl. | 2 1/4" | Sch 40 | PVC |
| 3 | 13 | Fl. | | | |
| | | Fl. | | | |

11. GROUT:

| From | To | Depth | Material | Method |
|------|----|-------|----------|--------|
| 0 | 3 | Fl. | PORTLAND | Boar |
| 3 | 13 | Fl. | | |

12. SCREEN:

| From | To | Depth | Diameter | Slot Size | Material |
|------|----|-------|----------|--------------|----------|
| 3 | 13 | Fl. | 2 | in. .010 in. | PVC |
| | | Fl. | | | |
| | | Fl. | | | |

13. GRAVEL PACK:

| From | To | Depth | Size | Material |
|------|----|-------|---------|-----------|
| 2 | 14 | Fl. | 45-55mm | SAND |
| 5 | 2 | Fl. | 3/8" | BENTONITE |

14. REMARKS:

I DO HEREBY CERTIFY THAT THIS WELL WAS CONSTRUCTED IN ACCORDANCE WITH 15 NCAC 2C. WELL CONSTRUCTION STANDARDS, AND THAT A COPY OF THIS RECORD HAS BEEN PROVIDED TO THE WELL OWNER.

SIGNATURE OF CONTRACTOR OR AGENT

DATE

County: HENDERSON

| Depth | | DRILLING LOG |
|-------|----|---|
| From | To | Formation Description |
| 0 | 2 | gravel |
| 2 | 4 | brown to tan micaceous sandy f-m silt |
| 4 | 6 | gray to dark gray micaceous clay silt |
| 6 | 14 | black to v dark gray micaceous silty f-m sand w/c sand & gravel |
| | | auger refusal @ 14' BGL |

If additional space is needed use back of form.

LOCATION SKETCH

(Show direction and distance from at least two State Roads, or other map reference points)

mw-8

SEE SITE MAP FOR LOCATION

NC Drinking Water Cert. #37735
NC Wastewater & Organics Cert. #402
SC Wastewater Cert. #99012

Full Service Analytical & Environmental Solutions

March 18, 1994

Blue Ridge Environmental Serv.
Attn: Mr. Freddie Harrill
406 Beaumonde Ave.
Shelby, NC 28150
PO#11133 Proj: Manning Fisher

Dear Mr. Harrill:

Below are results of analysis of the sample received for examination
on March 8, 1994:

Customer Code: BLUERIDGE Phone Number: 704-482-2111 Fax: 704-482-4335
LAB I.D. AA19676 Prism ID Number 3801A1 Prism Customer Number 5-6771
Collection Date: 03/04/94
Submittal Date: 03/08/94 Submittal Time: 08:25
Customer Sample I.D#: B-1/MW-1

| TEST
PARAMETER | UNITS | TEST
RESULT | DETECTION
LIMIT |
|----------------------------------|-------|----------------|--------------------|
| ----- | | | |
| CALCULATIONS BASED ON DRY WEIGHT | | done | |
| TPH - GASOLINE RANGE | mg/kg | 12000.0 | 1.0 |
| PREP. METHOD 3550 | | done | |
| TPH - DIESEL RANGE | mg/kg | 7400 | 10 |

Comments:
PO# 11133
Project Name: Manning Fisher
AA19676

Please advise should you have questions concerning these data.

Respectfully submitted,


Angela D. Overcash
Laboratory Manager

Main Office: 449 Springbrook Road P.O. Box 240543 Charlotte, NC 28224-0543 Phone: (704) 529-6364 Fax: (704) 525-0409
South Carolina Laboratory: 10471 Asheville Highway, P.O. Box 137, Inman, SC 29348 Phone: (803) 472-9046 Fax: (803) 472-5172
All Correspondence and Remittances to the Charlotte Office

BLUE RIDGE
ENVIRONMENTAL
SERVICES, INC.



CHAIN OF CUSTODY

406 BEAUMONDE AVE.
SHELBY, NORTH CAROLINA 28150
(704) 482-2111
FAX (704) 482-4335

PROJECT NAME/LOCATION

Manning Fisher

P.O.#: 11133

LAB: Peism-c

SAMPLERS:

Franklin Harrill

PROJECT MANAGER:

Freddie Harrill

SAMPLE ID:

DATE:

TIME:

SOIL

WATER

SAMPLE
DESCRIPTION

PRESERVATIVE

NUMBER OF
CONTAINERS

REMARKS

B-1/mw-1

3-4-94

✓

none

1

19676

group # 3801A1

RELINQUISHED BY: (SIGN.)

Glenn Allen

DATE:

3-8-94

TIME:

7:00 A.M.

RECEIVED BY: (SIGN.)

Shirley Pitt

DATE:

3/8/94

TIME:

8:25

RELINQUISHED BY: (SIGN.)

DATE:

TIME:

↑

RECEIVED BY: (SIGN.)

DATE:

TIME:

NC Drinking Water Cert. #37735
NC Wastewater & Organics Cert. #402
SC Wastewater Cert. #99012

Full Service Analytical & Environmental Solution

March 24, 1994

Blue Ridge Environmental Serv.
Attn: Mr. Freddie Harrill
406 Beaumonde Ave. 20
Shelby, NC 28150
PO#11139 Proj: Manning Fisher

Dear Mr. Harrill:

Below are results of analysis of 4 samples received for examination on March 10, 1994:

Customer Code: BLUERIDG Phone Number: 704-482-2111 Fax: 704-482-4335
LAB I.D. AA19703 Prism ID Number 3818A4 Prism Customer Number 5-6771
Collection Date: 03/07/94 Collection Time: 15:35
Submittal Date: 03/10/94 Submittal Time: 08:30
Customer Sample I.D#: B-3

| TEST
PARAMETER | UNITS | TEST
RESULT | DETECTION
LIMIT |
|----------------------------------|-------|----------------|--------------------|
| ----- | | | |
| CALCULATIONS BASED ON DRY WEIGHT | | done | |
| TPH - GASOLINE RANGE | mg/kg | 2600.0 | 1.0 |
| PREP. METHOD 3550 | | done | |
| TPH - DIESEL RANGE | mg/kg | 1300 | 10 |

Comments:
PO#11139
Project Name: Manning Fisher
AA19703

Customer Code: BLUERIDG Phone Number: 704-482-2111 Fax: 704-482-4335
LAB I.D. AA19704 Prism ID Number 3818A4 Prism Customer Number 5-6771
Collection Date: 03/07/94 Collection Time: 15:43
Submittal Date: 03/10/94 Submittal Time: 08:30
Customer Sample I.D#: B-5

| TEST
PARAMETER | UNITS | TEST
RESULT | DETECTION
LIMIT |
|----------------------------------|-------|----------------|--------------------|
| ----- | | | |
| CALCULATIONS BASED ON DRY WEIGHT | | done | |
| TPH - GASOLINE RANGE | mg/kg | < 1.0 | 1.0 |
| PREP. METHOD 3550 | | done | |
| TPH - DIESEL RANGE | mg/kg | < 10 | 10 |

Blue Ridge Environmental Serv.
Page: 2
March 24, 1994

Full Service Analytical & Environmental Solution

Comments:
PO#11139
Project Name:Manning Fisher
AA19704

Customer Code: BLUERIDG Phone Number: 704-482-2111 Fax: 704-482-4335
LAB I.D. AA19705 Prism ID Number 3818A4 Prism Customer Number 5-6771
Collection Date: 03/07/94 Collection Time: 15:55
Submittal Date: 03/10/94 Submittal Time: 08:30
Customer Sample I.D#: B-6

| TEST
PARAMETER | UNITS | TEST
RESULT | DETECTION
LIMIT |
|----------------------------------|-------|----------------|--------------------|
| ----- | | | |
| CALCULATIONS BASED ON DRY WEIGHT | | done | |
| TPH - GASOLINE RANGE | mg/kg | < 1.0 | 1.0 |
| PREP. METHOD 3550 | | done | |
| TPH - DIESEL RANGE | mg/kg | < 10 | 10 |


Comments:
PO#11139
Project Name:Manning Fisher
AA19705

Customer Code: BLUERIDG Phone Number: 704-482-2111 Fax: 704-482-4335
LAB I.D. AA19706 Prism ID Number 3818A4 Prism Customer Number 5-6771
Collection Date: 03/07/94 Collection Time: 11:06
Submittal Date: 03/10/94 Submittal Time: 08:30
Customer Sample I.D#: MW #1

| TEST
PARAMETER | UNITS | TEST
RESULT | DETECTION
LIMIT |
|---|-------|----------------|--------------------|
| ----- | | | |
| Multicomponent analysis: AROMATIC HYDROCARBONS, 602 | | | |
| BENZENE | ug/L | 1320 | 10 |
| ETHYL BENZENE | ug/L | 1030 | 10 |
| IPE | ug/L | 50 | 10 |
| MTBE | ug/L | 2050 | 10 |
| TOLUENE | ug/L | 1100 | 10 |
| XYLENES | ug/L | 3010 | 30 |
| PREP. METHOD 3510 | | done | |

| | | | |
|---|------|---------|----|
| Multicomponent analysis: POLYNUCLEAR AROMATIC HYDROCARBON | | | |
| ACENAPHTHENE | ug/L | Not Det | 10 |
| ACENAPHTHYLENE | ug/L | Not Det | 10 |

Lab Report
Blue Ridge Environmental Serv.
Page: 3
March 24, 1994

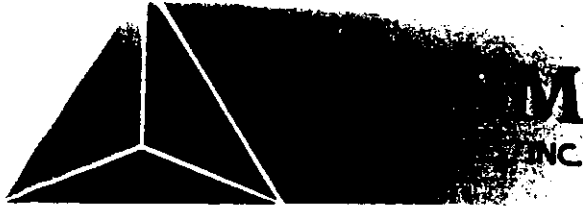
Full Service Analytical & Environmental Solutions

POLYNUCLEAR AROMATIC HYDROCARBON (continued):

| | | | |
|--------------------------|------|---------|-----|
| ANTHRACENE | ug/L | Not Det | 10 |
| BENZO(A)ANTHRACENE | ug/L | Not Det | 10 |
| BENZO(A)PYRENE | ug/L | Not Det | 10 |
| BENZO(B)FLUORANTHENE | ug/L | Not Det | 10 |
| BENZO(GHI)PERYLENE | ug/L | Not Det | 10 |
| BENZO(K)FLUOROANTHENE | ug/L | Not Det | 10 |
| CHRYSENE | ug/L | Not Det | 10 |
| DIBENZO(A, H)ANTHRACENE | ug/L | Not Det | 10 |
| FLUORANTHENE | ug/L | Not Det | 10 |
| FLUORENE | ug/L | Not Det | 10 |
| INDENO(1, 2, 3-CD)PYRENE | ug/L | Not Det | 10 |
| NAPHTHALENE | ug/L | 310 | 100 |
| PHENANTHRENE | ug/L | Not Det | 10 |
| PYRENE | ug/L | Not Det | 10 |

Comments:


PO#11139


Project Name:Manning Fisher

AA19706

Please advise should you have questions concerning these data.

Respectfully submitted,

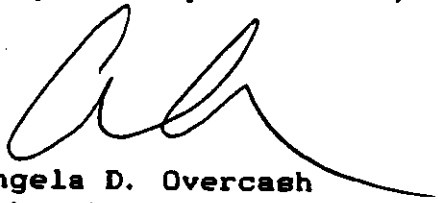
Angela D. Overcash
Laboratory Manager

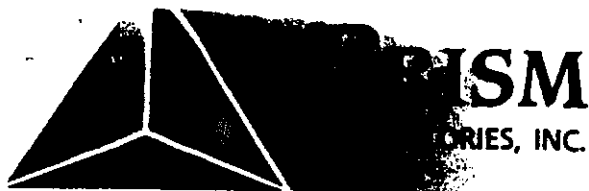

Main Office:
449 Springbrook Road
P.O. Box 240543
Charlotte, NC 28224-0543
Phone: (704) 529-6364
Fax: (704) 525-0409

Full Service Analytical & Environmental Solutions

STATEMENT OF DATA QUALIFICATIONS

on Analyses Performed by Prism Laboratories, Inc.

Client: Blue Ridge Laboratory Group ID No.: 3818A4

☐ All analyses have been validated and comply with our Quality Control Program.
No qualifications required.

☒ The following analyses have been qualified for the reasons cited.

Sample No.(s): 19706 Parameter: 602 *Reason: 10

Explanation: Calculated outside of calibration range.

Sample No.(s): _____ Parameter: _____ *Reason: _____

Explanation: _____

*REASON:

1. Sample integrity suspect upon receipt. (Explain)
2. Analysis performed beyond EPA established maximum allowable holding time.
3. Detection limit elevated due to matrix interference.
4. Laboratory control sample value outside established acceptable limits.
5. Matrix spike sample value outside established acceptable limits.
6. Duplicate analysis value outside established acceptable limits.
7. Surrogate/internal standard recoveries outside established acceptable limits.
8. Data point suspect due to potential laboratory contamination. (Explain)
9. Coelutes with the compound cited. Result may represent a combination of both compounds.
10. Other (Explain).

NOTE: This document is included as part of the Analytical Laboratory Report for the above referenced Laboratory ID No. and must be retained as a permanent record thereof.

PAYMENT TERMS: NET 10 DAYS

A 1.5% Interest Rate will be charged on account balances over 30 Days old.
We reserve the right to withhold lab test results on delinquent accounts over 60 days.

All Correspondences and Remittances to the Charlotte Office
South Carolina Laboratory: 10471 Asheville Highway, P.O. Box 137, Inman, SC 29349
Phone: (803) 477-0045 Fax: (803) 477-5173

A black and white photograph of a landscape. In the foreground, there is a dark, possibly rocky or sandy area. In the middle ground, there is a body of water, likely a lake or a wide river. In the background, there are several mountain ranges with varying peaks and ridges. The sky is light and appears to have some clouds or mist. The overall scene is a natural, scenic view.

408 BEAUMONDE AVE.
SHELBY, NORTH CAROLINA 28150
(704) 482-2111
FAX (704) 482-4335

NAME/LOCAT
MANNING FISHER

HENDERSONVILLE, NORTH CAROLINA

P.O.#: 11139

LAB: PRISM @ CHARLOTTE

SAMPLERS:

DOUG WILLIAMS & FRANKLIN HARRIS

PROJECT MANAGER:

FREDDIE HARRILL

Map # 3818A4

DECLASSIFIED BY: (SIC.)

DOUGLAS E. WILLIAMS

REL/AN/SDO BY: (SIGN.)

CLASSIFIED BY: (SIG.)
James Glenn

DATE:
3-9-94

TIME:
1036 Hours

RECEIVED BY: (SIGN.)

James Glenn

RECEIVED PT: (SLCH.)

Charles H. ...

DATE:
3/9/94

TIME:
5:00 P.M.

DATE: 2/10/64

TIME: 2.0

Lap Report

NC Certification No. 402
SC Certification No. 99012
NC Drink. Water Certification No. 37735

Full Service Analytical & Environmental Solutions

June 30, 1994

Blue Ridge Environmental Serv.
Attn: Mr. Joe McMurray
406 Beaumonde Ave.
Shelby, NC 28150
PO#11302 Proj: Manning Fisher

Dear Mr. McMurray:

Below are results of analysis of 6 samples received for examination on June 17, 1994:

Customer Code: BLUERIDGE Phone Number: 704-482-2111 Fax: 704-482-4335
LAB I.D. AA21712 Prism ID Number 4528A6 Prism Customer Number 5-6771
Collection Date: 06/15/94 Collection Time: 11:10
Submittal Date: 06/17/94 Submittal Time: 16:30
Customer Sample I.D#: B#7 3.5-5'

| TEST
PARAMETER | UNITS | TEST
RESULT | DETECTION
LIMIT |
|----------------------------------|-------|----------------|--------------------|
| ----- | | | |
| CALCULATIONS BASED ON DRY WEIGHT | | done | |
| PREP. METHOD 3550 | | done | |
| TPH - GASOLINE RANGE | mg/kg | 5.3 | 1.0 |
| TPH - DIESEL RANGE | mg/kg | 3395 | 10 |

Comments:
PO#11302
Project Name: Manning Fisher
AA21712

Customer Code: BLUERIDGE Phone Number: 704-482-2111 Fax: 704-482-4335
LAB I.D. AA21713 Prism ID Number 4528A6 Prism Customer Number 5-6771
Collection Date: 06/15/94 Collection Time: 11:27
Submittal Date: 06/17/94 Submittal Time: 16:30
Customer Sample I.D#: B#8 3.5-5'

| TEST
PARAMETER | UNITS | TEST
RESULT | DETECTION
LIMIT |
|----------------------------------|-------|----------------|--------------------|
| ----- | | | |
| CALCULATIONS BASED ON DRY WEIGHT | | done | |
| TPH - GASOLINE RANGE | mg/kg | 7.3 | 1.0 |
| PREP. METHOD 3550 | | done | |
| TPH - DIESEL RANGE | mg/kg | 23 | 10 |

Lab Report

Blue Ridge Environmental Serv.
Page: 2
June 30, 1994

Full Service Analytical & Environmental Solutions

Comments:
PO#11302
Project Name:Manning Fisher
AA21713

Customer Code: BLUERIDG Phone Number: 704-482-2111 Fax: 704-482-4335
LAB I.D. AA21714 Prism ID Number 4528A6 Prism Customer Number 5-6771
Collection Date: 06/15/94 Collection Time: 11:38
Submittal Date: 06/17/94 Submittal Time: 16:30
Customer Sample I.D#: B#9 3.5-5'

| TEST
PARAMETER | UNITS | TEST
RESULT | DETECTION
LIMIT |
|----------------------------------|-------|----------------|--------------------|
| ----- | | | |
| CALCULATIONS BASED ON DRY WEIGHT | | | |
| TPH - GASOLINE RANGE | mg/kg | done
159.0 | 1.0 |
| PREP. METHOD 3550 | | | |
| TPH - DIESEL RANGE | mg/kg | done
451 | 10 |

Comments:
PO#11302
Project Name:Manning Fisher
AA21714

Customer Code: BLUERIDG Phone Number: 704-482-2111 Fax: 704-482-4335
LAB I.D. AA21715 Prism ID Number 4528A6 Prism Customer Number 5-6771
Collection Date: 06/15/94 Collection Time: 12:00
Submittal Date: 06/17/94 Submittal Time: 16:30
Customer Sample I.D#: B#10 3.5-5'

| TEST
PARAMETER | UNITS | TEST
RESULT | DETECTION
LIMIT |
|----------------------------------|-------|----------------|--------------------|
| ----- | | | |
| CALCULATIONS BASED ON DRY WEIGHT | | | |
| TPH - GASOLINE RANGE | mg/kg | done
28.0 | 1.0 |
| PREP. METHOD 3550 | | | |
| TPH - DIESEL RANGE | mg/kg | done
< 10 | 10 |

Comments:
PO#11302
Project Name:Manning Fisher
AA21715

Lap Report

Blue Ridge Environmental Serv.
Page: 3
June 30, 1994

Full Service Analytical & Environmental Solutions

Customer Code: BLUERIDGE Phone Number: 704-482-2111 Fax: 704-482-4335
LAB I.D. AA21716 Prism ID Number 4528A6 Prism Customer Number 5-6771
Collection Date: 06/15/94 Collection Time: 13:30
Submittal Date: 06/17/94 Submittal Time: 16:30
Customer Sample I.D#: B#11 3.5-5'

| TEST
PARAMETER | UNITS | TEST
RESULT | DETECTION
LIMIT |
|----------------------------------|-------|----------------|--------------------|
| ----- | | | |
| CALCULATIONS BASED ON DRY WEIGHT | | done | |
| TPH - GASOLINE RANGE | mg/kg | 2.9 | 1.0 |
| PREP. METHOD 3550 | | done | |
| TPH - DIESEL RANGE | mg/kg | < 10 | 10 |

Comments:
PO#11302
Project Name: Manning Fisher
AA21716


Customer Code: BLUERIDGE Phone Number: 704-482-2111 Fax: 704-482-4335
LAB I.D. AA21717 Prism ID Number 4528A6 Prism Customer Number 5-6771
Collection Date: 06/15/94 Collection Time: 13:38
Submittal Date: 06/17/94 Submittal Time: 16:30
Customer Sample I.D#: B#12 3.5-5'

| TEST
PARAMETER | UNITS | TEST
RESULT | DETECTION
LIMIT |
|----------------------------------|-------|----------------|--------------------|
| ----- | | | |
| CALCULATIONS BASED ON DRY WEIGHT | | done | |
| TPH - GASOLINE RANGE | mg/kg | 5.2 | 1.0 |
| PREP. METHOD 3550 | | done | |
| TPH - DIESEL RANGE | mg/kg | < 10 | 10 |

Comments:
PO#11302
Project Name: Manning Fisher
AA21717

Please advise should you have questions concerning these data.

Respectfully submitted,

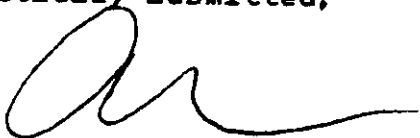

Angela D. Overcash
Laboratory Manager

Lab Report

NC Certification No. 402
SC Certification No. 99012
NC Drink. Water Certification No. 37735

Full

The 10 highest peak list will follow on separate report.

September 2, 1994

Blue Ridge Environmental Serv.
Attn: Mr. Freddie Harrill
406 Beaumonde Ave.
Shelby, NC 28150
Proj: Manning Fisher PO#11391

*Thanks,
Robbi
9/2/94*

Dear Mr. Harrill:

Below are results of analysis of tl
on August 17, 1994:

*8/15/94
mw1-5 GW*

or examination

Customer Code: BLUERIDGE Phone Number: 704-482-2111 Fax: 704-482-4335
LAB I.D. AA23689 Prism ID Number 5079A5 Prism Customer Number 5-6771
Collection Date: 08/15/94
Submittal Date: 08/17/94 Submittal Time: 16:24
Customer Sample I.D#: MW-1

| TEST
PARAMETER | UNITS | TEST
RESULT | DETECTION
LIMIT |
|-------------------|-------|----------------|--------------------|
|-------------------|-------|----------------|--------------------|

Multicomponent analysis: AROMATIC HYDROCARBONS, 602

| | | | |
|-------------------|------|---------|-----|
| BENZENE | ug/L | 17200 | 200 |
| ETHYLBENZENE | ug/L | 1600 | 200 |
| IPE | ug/L | Not Det | 200 |
| MTBE | ug/L | 10200 | 200 |
| TOLUENE | ug/L | 22800 | 200 |
| XYLENES | ug/L | 9000 | 600 |
| PREP. METHOD 3510 | | done | |

Multicomponent analysis: BASE NEUTRALS/ACID EXTRACTABLES

| | | | |
|-----------------------------|------|---------|-----|
| ACENAPHTHENE | ug/L | Not Det | 100 |
| ACENAPHTHYLENE | ug/L | Not Det | 100 |
| ANTHRACENE | ug/L | Not Det | 100 |
| BENZO(A)ANTHRACENE | ug/L | Not Det | 100 |
| BENZO(B)FLUORANTHENE | ug/L | Not Det | 100 |
| BENZO(K)FLUORANTHENE | ug/L | Not Det | 100 |
| BENZO(A)PYRENE | ug/L | Not Det | 100 |
| BENZO(GHI)PERYLENE | ug/L | Not Det | 100 |
| BIS(2-CHLOROETHOXY)METHANE | ug/L | Not Det | 100 |
| BIS(2-CHLOROETHYL)ETHER | ug/L | Not Det | 100 |
| BIS(2-CHLOROISOPROPYL)ETHER | ug/L | Not Det | 100 |
| BIS(2-ETHYLHEXYL)PHTHALATE | ug/L | Not Det | 100 |
| 4-BROMOPHENYL PHENYL ETHER | ug/L | Not Det | 100 |

Lab Report

Blue Ridge Environmental Serv.

Page: 2

September 2, 1994

Full Service Analytical & Environmental Solutions

BASE NEUTRALS/ACID EXTRACTABLES (continued):


| | | | |
|-------------------------------|------|---------|-----|
| BUTYL BENZYL PHTHALATE | ug/L | Not Det | 100 |
| CARBAZOLE | ug/L | Not Det | 100 |
| 4-CHLORO-3-METHYLPHENOL | ug/L | Not Det | 100 |
| 2-CHLORONAPHTHALENE | ug/L | Not Det | 100 |
| 2-CHLOROPHENOL | ug/L | Not Det | 100 |
| 4-CHLOROPHENYL PHENYL ETHER | ug/L | Not Det | 100 |
| CHRYSENE | ug/L | Not Det | 100 |
| DIBENZO(A, H)ANTHRACENE | ug/L | Not Det | 100 |
| DIBENZO FURAN | ug/L | Not Det | 100 |
| DI-N-BUTYLPHTHALATE | ug/L | Not Det | 500 |
| 1, 2-DICHLOROBENZENE | ug/L | Not Det | 100 |
| 1, 3-DICHLOROBENZENE | ug/L | Not Det | 100 |
| 1, 4-DICHLOROBENZENE | ug/L | Not Det | 100 |
| 2, 4-DICHLOROPHENOL | ug/L | Not Det | 100 |
| DIETHYL PHTHALATE | ug/L | Not Det | 100 |
| 2, 4-DIMETHYLPHENOL | ug/L | 570 | 100 |
| DIMETHYL PHTHALATE | ug/L | Not Det | 100 |
| 2, 4-DINITROPHENOL | ug/L | Not Det | 500 |
| 2, 4-DINITROTOLUENE | ug/L | Not Det | 100 |
| 2, 6-DINITROTOLUENE | ug/L | Not Det | 100 |
| DI-N-OCTYLPHTHALATE | ug/L | Not Det | 500 |
| FLUORANTHENE | ug/L | Not Det | 100 |
| FLUORENE | ug/L | Not Det | 100 |
| HEXACHLOROBENZENE | ug/L | Not Det | 100 |
| HEXACHLOROBUTADIENE | ug/L | Not Det | 100 |
| HEXACHLOROCYCLOPENTADIENE | ug/L | Not Det | 500 |
| HEXACHLOROETHANE | ug/L | Not Det | 100 |
| INDENO(1, 2, 3-CD)PYRENE | ug/L | Not Det | 100 |
| ISOPHORONE | ug/L | Not Det | 100 |
| 2-METHYL-4, 6-DINITROPHENOL | ug/L | Not Det | 500 |
| 2-METHYL NAPHTHALENE | ug/L | Not Det | 100 |
| 2-METHYL-PHENOL | ug/L | 400 | 100 |
| 4-METHYL-PHENOL | ug/L | 750 | 100 |
| NAPHTHALENE | ug/L | 570 | 100 |
| NITROBENZENE | ug/L | Not Det | 100 |
| 2-NITROPHENOL | ug/L | Not Det | 100 |
| 4-NITROPHENOL | ug/L | Not Det | 500 |
| N-NITROSODIPHENYLAMINE | ug/L | Not Det | 100 |
| N-NITROSODI-N-PROPYLAMINE | ug/L | Not Det | 100 |
| PENTACHLOROPHENOL | ug/L | Not Det | 500 |
| PHENANTHRENE | ug/L | Not Det | 100 |
| PHENOL | ug/L | 240 | 100 |
| PYRENE | ug/L | Not Det | 100 |
| 1, 2, 4-TRICHLOROBENZENE | ug/L | Not Det | 100 |
| 2, 4, 5-TRICHLOROPHENOL | ug/L | Not Det | 100 |
| 2, 4, 6-TRICHLOROPHENOL | ug/L | Not Det | 100 |
| METALS DIGESTION METHOD 3030C | | done | |

Lab Report

Blue Ridge Environmental Serv.

Page: 3

September 2, 1994

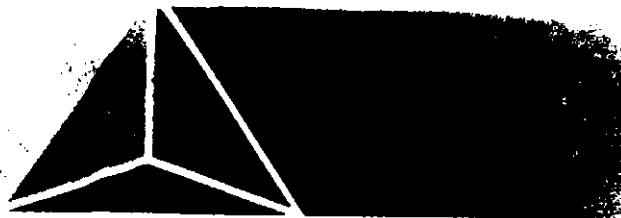

Full Service Analytical & Environmental Solutions

Sample AA23689 (continued)

| TEST
PARAMETER | UNITS | TEST
RESULT | DETECTION
LIMIT |
|----------------------------|-------|----------------|--------------------|
| LEAD, TOTAL IN GROUNDWATER | mg/L | 0.080 | 0.002 |

Comments:

PO# 11391

Project Name: Manning Fisher

AA23689

Please advise should you have questions concerning these data.

Respectfully submitted,

Angela D. Overcash
Laboratory Director

Lab report

NC Certification No. 442
EC Certification No. 95012
NC Drink. Water Certification No. 37735

Full Service Analytical & Environmental Solutions

September 2, 1994

Blue Ridge Environmental Serv.
Attn: Mr. Freddie Harrill
406 Beaumonde Ave.
Shelby, NC 28150
Proj: Manning Fisher PO#11391

Dear Mr. Harrill:

Below are results of analysis of the sample received for examination on August 17, 1994:

Customer Code: BLUERIDG Phone Number: 704-482-2111 Fax: 704-482-4335
LAB I.D. AA23690 Prism ID Number: 5079A5 Prism Customer Number 5-6771
Collection Date: 08/15/94
Submittal Date: 08/17/94 Submittal Time: 16:24
Customer Sample I.D#: MW-2

| TEST
PARAMETER | UNITS | TEST
RESULT | DETECTION
LIMIT |
|---|-------|----------------|--------------------|
| ----- | | | |
| Multicomponent analysis: AROMATIC HYDROCARBONS, 602 | | | |
| BENZENE | ug/L | 2 | 1 |
| ETHYLBENZENE | ug/L | Not Det | 1 |
| IPE | ug/L | Not Det | 1 |
| MTBE | ug/L | Not Det | 1 |
| TOLUENE | ug/L | 1 | 1 |
| XYLENES | ug/L | Not Det | 3 |
| PREP. METHOD 3510 | | | |
| | | done | |

| | | | |
|--|------|---------|----|
| Multicomponent analysis: BASE NEUTRALS/ACID EXTRACTABLES | | | |
| ACENAPHTHENE | ug/L | Not Det | 10 |
| ACENAPHTHYLENE | ug/L | Not Det | 10 |
| ANTHRACENE | ug/L | Not Det | 10 |
| BENZO(A)ANTHRACENE | ug/L | Not Det | 10 |
| BENZO(B)FLUORANTHENE | ug/L | Not Det | 10 |
| BENZO(K)FLUORANTHENE | ug/L | Not Det | 10 |
| BENZO(A)PYRENE | ug/L | Not Det | 10 |
| BENZO(GHI)PERYLENE | ug/L | Not Det | 10 |
| BIS(2-CHLOROETHOXY)METHANE | ug/L | Not Det | 10 |
| BIS(2-CHLOROETHYL)ETHER | ug/L | Not Det | 10 |
| BIS(2-CHLOROISOPROPYL)ETHER | ug/L | Not Det | 10 |
| BIS(2-ETHYLHEXYL)PHTHALATE | ug/L | Not Det | 10 |
| 4-BROMOPHENYL PHENYL ETHER | ug/L | Not Det | 10 |

Blue Ridge Environmental Serv.

Page: 2

September 2, 1994

Full Service Analytical & Environmental Solutions

BASE NEUTRALS/ACID EXTRACTABLES (continued):

| | | | |
|-------------------------------|------|---------|----|
| BUTYL BENZYL PHTHALATE | ug/L | Not Det | 10 |
| CARBAZOLE | ug/L | Not Det | 10 |
| 4-CHLORO-3-METHYLPHENOL | ug/L | Not Det | 10 |
| 2-CHLORONAPHTHALENE | ug/L | Not Det | 10 |
| 2-CHLOROPHENOL | ug/L | Not Det | 10 |
| 4-CHLOROPHENYL PHENYL ETHER | ug/L | Not Det | 10 |
| CHRYSENE | ug/L | Not Det | 10 |
| DIBENZO(A, H)ANTHRACENE | ug/L | Not Det | 10 |
| DIBENZO FURAN | ug/L | Not Det | 10 |
| DI-N-BUTYLPHTHALATE | ug/L | Not Det | 50 |
| 1,2-DICHLOROBENZENE | ug/L | Not Det | 10 |
| 1,3-DICHLOROBENZENE | ug/L | Not Det | 10 |
| 1,4-DICHLOROBENZENE | ug/L | Not Det | 10 |
| 2,4-DICHLOROPHENOL | ug/L | Not Det | 10 |
| DIETHYL PHTHALATE | ug/L | Not Det | 10 |
| 2,4-DIMETHYLPHENOL | ug/L | Not Det | 10 |
| DIMETHYL PHTHALATE | ug/L | Not Det | 10 |
| 2,4-DINITROPHENOL | ug/L | Not Det | 50 |
| 2,4-DINITROTOLUENE | ug/L | Not Det | 10 |
| 2,6-DINITROTOLUENE | ug/L | Not Det | 10 |
| DI-N-OCTYLPHTHALATE | ug/L | Not Det | 50 |
| FLUORANTHENE | ug/L | Not Det | 10 |
| FLUORENE | ug/L | Not Det | 10 |
| HEXACHLOROBENZENE | ug/L | Not Det | 10 |
| HEXACHLOROBUTADIENE | ug/L | Not Det | 10 |
| HEXACHLOROCYCLOPENTADIENE | ug/L | Not Det | 50 |
| HEXACHLOROETHANE | ug/L | Not Det | 10 |
| INDENO(1,2,3-CD)PYRENE | ug/L | Not Det | 10 |
| ISOPHORONE | ug/L | Not Det | 10 |
| 2-METHYL-4,6-DINITROPHENOL | ug/L | Not Det | 50 |
| 2-METHYL NAPHTHALENE | ug/L | Not Det | 10 |
| 2-METHYL-PHENOL | ug/L | Not Det | 10 |
| 4-METHYL-PHENOL | ug/L | Not Det | 10 |
| NAPHTHALENE | ug/L | Not Det | 10 |
| NITROBENZENE | ug/L | Not Det | 10 |
| 2-NITROPHENOL | ug/L | Not Det | 10 |
| 4-NITROPHENOL | ug/L | Not Det | 50 |
| N-NITROSODIPHENYLAMINE | ug/L | Not Det | 10 |
| N-NITROSODI-N-PROPYLAMINE | ug/L | Not Det | 10 |
| PENTACHLOROPHENOL | ug/L | Not Det | 50 |
| PHENANTHRENE | ug/L | Not Det | 10 |
| PHENOL | ug/L | Not Det | 10 |
| PYRENE | ug/L | Not Det | 10 |
| 1,2,4-TRICHLOROBENZENE | ug/L | Not Det | 10 |
| 2,4,5-TRICHLOROPHENOL | ug/L | Not Det | 10 |
| 2,4,6-TRICHLOROPHENOL | ug/L | Not Det | 10 |
| METALS DIGESTION METHOD 3030C | | done | |

Lab Report

Blue Ridge Environmental Serv.
Page: 3
September 2, 1994

Full Service Analytical & Environmental Solutions

Sample AA23690 (continued)

| TEST
PARAMETER | UNITS | TEST
RESULT | DETECTION
LIMIT |
|----------------------------|-------|----------------|--------------------|
| LEAD, TOTAL IN GROUNDWATER | mg/L | 0.156 | 0.002 |

Comments:

PO# 11391

Project Name: Manning Fisher
AA23690

Please advise should you have questions concerning these data.

Respectfully submitted,

Angela D. Overcash

Angela D. Overcash
Laboratory Director

Lab Report

NC Certification No. 482
SC Certification No. 99012
NC Drink Water Certification No. 37735

Full Service Analytical & Environmental Solutions

September 2, 1994

Blue Ridge Environmental Serv.
Attn: Mr. Freddie Harrill
406 Beaumonde Ave.
Shelby, NC 28150
Proj: Manning Fisher PO#11391

Dear Mr. Harrill:

Below are results of analysis of the sample received for examination on August 17, 1994:

Customer Code: BLUERIDGE Phone Number: 704-482-2111 Fax: 704-482-4335
LAB I.D. AA23691 Prism ID Number 5079A5 Prism Customer Number 5-6771
Collection Date: 08/15/94
Submittal Date: 08/17/94 Submittal Time: 16:24
Customer Sample I.D#: MW-3

| TEST
PARAMETER | UNITS | TEST
RESULT | DETECTION
LIMIT |
|-------------------|-------|----------------|--------------------|
|-------------------|-------|----------------|--------------------|

Multicomponent analysis: AROMATIC HYDROCARBONS, 602

| | | | |
|-------------------|------|---------|-----|
| BENZENE | ug/L | 6100 | 100 |
| ETHYLBENZENE | ug/L | 800 | 100 |
| IPE | ug/L | Not Det | 100 |
| MTBE | ug/L | 2600 | 100 |
| TOLUENE | ug/L | 1200 | 100 |
| XYLENES | ug/L | 3400 | 300 |
| PREP. METHOD 3510 | | done | |

Multicomponent analysis: BASE NEUTRALS/ACID EXTRACTABLES


| | | | |
|-----------------------------|------|---------|----|
| ACENAPHTHENE | ug/L | Not Det | 20 |
| ACENAPHTHYLENE | ug/L | Not Det | 20 |
| ANTHRACENE | ug/L | Not Det | 20 |
| BENZO(A)ANTHRACENE | ug/L | Not Det | 20 |
| BENZO(B)FLUORANTHENE | ug/L | Not Det | 20 |
| BENZO(K)FLUORANTHENE | ug/L | Not Det | 20 |
| BENZO(A)PYRENE | ug/L | Not Det | 20 |
| BENZO(GHI)PERYLENE | ug/L | Not Det | 20 |
| BIS(2-CHLOROETHOXY)METHANE | ug/L | Not Det | 20 |
| BIS(2-CHLOROETHYL)ETHER | ug/L | Not Det | 20 |
| BIS(2-CHLOROISOPROPYL)ETHER | ug/L | Not Det | 20 |
| BIS(2-ETHYLHEXYL)PHTHALATE | ug/L | Not Det | 20 |
| 4-BROMOPHENYL PHENYL ETHER | ug/L | Not Det | 20 |

Lab Report

Blue Ridge Environmental Serv.

Page: 2

September 2, 1994

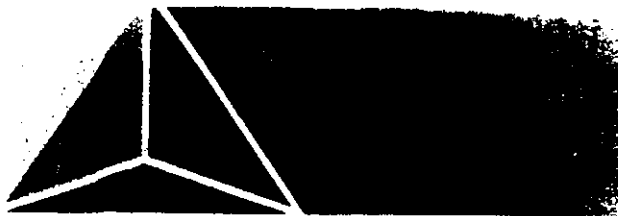

Full Service Analytical & Environmental Solutions

BASE NEUTRALS/ACID EXTRACTABLES (continued):


| | | | |
|-------------------------------|------|---------|-----|
| BUTYL BENZYL PHTHALATE | ug/L | Not Det | 20 |
| CARBAZOLE | ug/L | Not Det | 20 |
| 4-CHLORO-3-METHYLPHENOL | ug/L | Not Det | 20 |
| 2-CHLORONAPHTHALENE | ug/L | Not Det | 20 |
| 2-CHLOROPHENOL | ug/L | Not Det | 20 |
| 4-CHLOROPHENYL PHENYL ETHER | ug/L | Not Det | 20 |
| CHRYSENE | ug/L | Not Det | 20 |
| DIBENZO(A, H)ANTHRACENE | ug/L | Not Det | 20 |
| DIBENZO FURAN | ug/L | Not Det | 20 |
| DI-N-BUTYLPHTHALATE | ug/L | Not Det | 100 |
| 1, 2-DICHLOROBENZENE | ug/L | Not Det | 20 |
| 1, 3-DICHLOROBENZENE | ug/L | Not Det | 20 |
| 1, 4-DICHLOROBENZENE | ug/L | Not Det | 20 |
| 2, 4-DICHLOROPHENOL | ug/L | Not Det | 20 |
| DIETHYL PHTHALATE | ug/L | Not Det | 20 |
| 2, 4-DIMETHYLPHENOL | ug/L | 23 | 20 |
| DIMETHYL PHTHALATE | ug/L | Not Det | 20 |
| 2, 4-DINITROPHENOL | ug/L | Not Det | 100 |
| 2, 4-DINITROTOLUENE | ug/L | Not Det | 20 |
| 2, 6-DINITROTOLUENE | ug/L | Not Det | 20 |
| DI-N-OCTYLPHTHALATE | ug/L | Not Det | 100 |
| FLUORANTHENE | ug/L | Not Det | 20 |
| FLUORENE | ug/L | Not Det | 20 |
| HEXACHLOROBENZENE | ug/L | Not Det | 20 |
| HEXACHLOROBUTADIENE | ug/L | Not Det | 20 |
| HEXACHLOROCYCLOPENTADIENE | ug/L | Not Det | 100 |
| HEXACHLOROETHANE | ug/L | Not Det | 20 |
| INDENO(1, 2, 3-CD)PYRENE | ug/L | Not Det | 20 |
| ISOPHORONE | ug/L | Not Det | 20 |
| 2-METHYL-4, 6-DINITROPHENOL | ug/L | Not Det | 100 |
| 2-METHYL NAPHTHALENE | ug/L | 33 | 20 |
| 2-METHYL-PHENOL | ug/L | Not Det | 20 |
| 4-METHYL-PHENOL | ug/L | 138 | 20 |
| NAPHTHALENE | ug/L | 154 | 20 |
| NITROBENZENE | ug/L | Not Det | 20 |
| 2-NITROPHENOL | ug/L | Not Det | 20 |
| 4-NITROPHENOL | ug/L | Not Det | 100 |
| N-NITROSODIPHENYLAMINE | ug/L | Not Det | 20 |
| N-NITROSODI-N-PROPYLAMINE | ug/L | Not Det | 20 |
| PENTACHLOROPHENOL | ug/L | Not Det | 100 |
| PHENANTHRENE | ug/L | Not Det | 20 |
| PHENOL | ug/L | 26 | 20 |
| PYRENE | ug/L | Not Det | 20 |
| 1, 2, 4-TRICHLOROBENZENE | ug/L | Not Det | 20 |
| 2, 4, 5-TRICHLOROPHENOL | ug/L | Not Det | 20 |
| 2, 4, 6-TRICHLOROPHENOL | ug/L | Not Det | 20 |
| METALS DIGESTION METHOD 3030C | | done | |

LAD Report

Blue Ridge Environmental Serv.

Page: 3

September 2, 1994

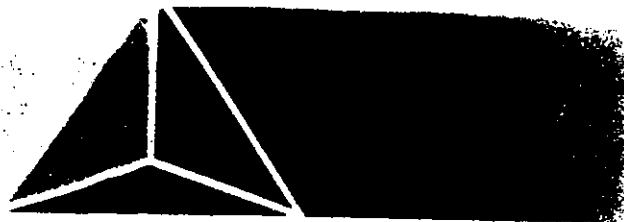

Full Service Analytical & Environmental Solutions

Sample AA23691 (continued)

| TEST
PARAMETER | UNITS | TEST
RESULT | DETECTION
LIMIT |
|----------------------------|-------|----------------|--------------------|
| LEAD, TOTAL IN GROUNDWATER | mg/L | 0.239 | 0.002 |

Comments:

PO# 11391

Project Name: Manning Fisher

AA23691

Please advise should you have questions concerning these data.

Respectfully submitted,

Angela D. Overcash
Laboratory Director

Lab Report

NC Certification No. 492
SC Certification No. 99012
NC Drink. Water Certification No. 37735

Full Service Analytical & Environmental Solutions

September 2, 1994

Blue Ridge Environmental Serv.
Attn: Mr. Freddie Harrill
406 Beaumonde Ave.
Shelby, NC 28150
Proj: Manning Fisher PO#11391

Dear Mr. Harrill:

Below are results of analysis of the sample received for examination on August 17, 1994:

Customer Code: BLUERIDGE Phone Number: 704-482-2111 Fax: 704-482-4335
LAB I.D. AA23692 Prism ID Number 5079A5 Prism Customer Number 5-6771
Collection Date: 08/15/94
Submittal Date: 08/17/94 Submittal Time: 16:24
Customer Sample I.D#: MW-4

| TEST
PARAMETER | UNITS | TEST
RESULT | DETECTION
LIMIT |
|---|-------|----------------|--------------------|
| ----- | | | |
| Multicomponent analysis: AROMATIC HYDROCARBONS, 602 | | | |
| BENZENE | ug/L | 300 | 100 |
| ETHYLBENZENE | ug/L | 8 | 1 |
| IPE | ug/L | 14 | 1 |
| MTBE | ug/L | 300 | 100 |
| TOLUENE | ug/L | 12 | 1 |
| XYLENES | ug/L | 300 | 300 |
| PREP. METHOD 3510 | | done | |

Multicomponent analysis: BASE NEUTRALS/ACID EXTRACTABLES

| | | | |
|-----------------------------|------|---------|----|
| ACENAPHTHENE | ug/L | Not Det | 10 |
| ACENAPHTHYLENE | ug/L | Not Det | 10 |
| ANTHRACENE | ug/L | Not Det | 10 |
| BENZO(A)ANTHRACENE | ug/L | Not Det | 10 |
| BENZO(B)FLUORANTHENE | ug/L | Not Det | 10 |
| BENZO(K)FLUORANTHENE | ug/L | Not Det | 10 |
| BENZO(A)PYRENE | ug/L | Not Det | 10 |
| BENZO(GHI)PERYLENE | ug/L | Not Det | 10 |
| BIS(2-CHLOROETHOXY)METHANE | ug/L | Not Det | 10 |
| BIS(2-CHLOROETHYL)ETHER | ug/L | Not Det | 10 |
| BIS(2-CHLOROISOPROPYL)ETHER | ug/L | Not Det | 10 |
| BIS(2-ETHYLHEXYL)PHTHALATE | ug/L | Not Det | 10 |
| 4-BROMOPHENYL PHENYL ETHER | ug/L | Not Det | 10 |

Lab Report

Blue Ridge Environmental Serv.

Page: 2

September 2, 1994

Full Service Analytical & Environmental Solutions

BASE NEUTRALS/ACID EXTRACTABLES (continued):

| | | | |
|-------------------------------|------|---------|----|
| BUTYL BENZYL PHTHALATE | ug/L | Not Det | 10 |
| CARBAZOLE | ug/L | Not Det | 10 |
| 4-CHLORO-3-METHYLPHENOL | ug/L | Not Det | 10 |
| 2-CHLORONAPHTHALENE | ug/L | Not Det | 10 |
| 2-CHLOROPHENOL | ug/L | Not Det | 10 |
| 4-CHLOROPHENYL PHENYL ETHER | ug/L | Not Det | 10 |
| CHRYSENE | ug/L | Not Det | 10 |
| DIBENZO(A,H)ANTHRACENE | ug/L | Not Det | 10 |
| DIBENZO FURAN | ug/L | Not Det | 10 |
| DI-N-BUTYLPHTHALATE | ug/L | Not Det | 10 |
| 1,2-DICHLOROBENZENE | ug/L | Not Det | 50 |
| 1,3-DICHLOROBENZENE | ug/L | Not Det | 10 |
| 1,4-DICHLOROBENZENE | ug/L | Not Det | 10 |
| 2,4-DICHLOROPHENOL | ug/L | Not Det | 10 |
| DIETHYL PHTHALATE | ug/L | Not Det | 10 |
| 2,4-DIMETHYLPHENOL | ug/L | Not Det | 10 |
| DIMETHYL PHTHALATE | ug/L | Not Det | 10 |
| 2,4-DINITROPHENOL | ug/L | Not Det | 10 |
| 2,4-DINITROTOLUENE | ug/L | Not Det | 50 |
| 2,6-DINITROTOLUENE | ug/L | Not Det | 10 |
| DI-N-OCTYLPHTHALATE | ug/L | Not Det | 10 |
| FLUORANTHENE | ug/L | Not Det | 50 |
| FLUORENE | ug/L | Not Det | 10 |
| HEXACHLOROBENZENE | ug/L | Not Det | 10 |
| HEXACHLOROBUTADIENE | ug/L | Not Det | 10 |
| HEXACHLOROCYCLOPENTADIENE | ug/L | Not Det | 10 |
| HEXACHLOROETHANE | ug/L | Not Det | 50 |
| INDENO(1,2,3-CD)PYRENE | ug/L | Not Det | 10 |
| ISOPHORONE | ug/L | Not Det | 10 |
| 2-METHYL-4,6-DINITROPHENOL | ug/L | Not Det | 10 |
| 2-METHYL NAPHTHALENE | ug/L | Not Det | 50 |
| 2-METHYL-PHENOL | ug/L | Not Det | 10 |
| 4-METHYL-PHENOL | ug/L | Not Det | 10 |
| NAPHTHALENE | ug/L | Not Det | 10 |
| NITROBENZENE | ug/L | Not Det | 10 |
| 2-NITROPHENOL | ug/L | Not Det | 10 |
| 4-NITROPHENOL | ug/L | Not Det | 10 |
| N-NITROSODIPHENYLAMINE | ug/L | Not Det | 50 |
| N-NITROSODI-N-PROPYLAMINE | ug/L | Not Det | 10 |
| PENTACHLOROPHENOL | ug/L | Not Det | 10 |
| PHENANTHRENE | ug/L | Not Det | 50 |
| PHENOL | ug/L | Not Det | 10 |
| PYRENE | ug/L | Not Det | 10 |
| 1,2,4-TRICHLOROBENZENE | ug/L | Not Det | 10 |
| 2,4,5-TRICHLOROPHENOL | ug/L | Not Det | 10 |
| 2,4,6-TRICHLOROPHENOL | ug/L | Not Det | 10 |
| METALS DIGESTION METHOD 3030C | | done | 10 |

Lab report

Blue Ridge Environmental Serv.

Page: 3

September 2, 1994

Full Service Analytical & Environmental Solutions

Sample AA23692 (continued)

| TEST
PARAMETER | UNITS | TEST
RESULT | DETECTION
LIMIT |
|----------------------------|-------|----------------|--------------------|
| LEAD, TOTAL IN GROUNDWATER | mg/L | 0.410 | 0.002 |

Comments:

PO# 11391

Project Name: Manning Fisher

AA23692

Please advise should you have questions concerning these data.

Respectfully submitted,



Angela D. Overcash
Laboratory Director

Lab Report

NC Certification No. 402
SC Certification No. 99012
NC Drink. Water Certification No. 37735

Full Service Analytical & Environmental Solutions

September 2, 1994

Blue Ridge Environmental Serv.
Attn: Mr. Freddie Harrill
406 Beaumonde Ave.
Shelby, NC 28150
Proj: Manning Fisher PO#11391

Dear Mr. Harrill:

Below are results of analysis of the sample received for examination on August 17, 1994:

Customer Code: BLUERIDG Phone Number: 704-482-2111 Fax: 704-482-4335
LAB I.D. AA23693 Prism ID Number 5079A5 Prism Customer Number 5-6771
Collection Date: 08/15/94
Submittal Date: 08/17/94 Submittal Time: 16:24
Customer Sample I.D#: MW-5

| TEST
PARAMETER | UNITS | TEST
RESULT | DETECTION
LIMIT |
|---|-------|----------------|--------------------|
| ----- | | | |
| Multicomponent analysis: AROMATIC HYDROCARBONS, 602 | | | |
| BENZENE | ug/L | 800 | 100 |
| ETHYLBENZENE | ug/L | 19 | 1 |
| IPE | ug/L | 45 | 1 |
| MTBE | ug/L | 1900 | 100 |
| TOLUENE | ug/L | 17 | 1 |
| XYLENES | ug/L | 98 | 3 |
| PREP. METHOD 3510 | | done | |

Multicomponent analysis: BASE NEUTRALS/ACID EXTRACTABLES

| | | | |
|-----------------------------|------|---------|----|
| ACENAPHTHENE | ug/L | Not Det | 10 |
| ACENAPHTHYLENE | ug/L | Not Det | 10 |
| ANTHRACENE | ug/L | Not Det | 10 |
| BENZO(A)ANTHRACENE | ug/L | Not Det | 10 |
| BENZO(B)FLUORANTHENE | ug/L | Not Det | 10 |
| BENZO(K)FLUORANTHENE | ug/L | Not Det | 10 |
| BENZO(A)PYRENE | ug/L | Not Det | 10 |
| BENZO(GHI)PERYLENE | ug/L | Not Det | 10 |
| BIS(2-CHLOROETHOXY)METHANE | ug/L | Not Det | 10 |
| BIS(2-CHLOROETHYL)ETHER | ug/L | Not Det | 10 |
| BIS(2-CHLOROISOPROPYL)ETHER | ug/L | Not Det | 10 |
| BIS(2-ETHYLHEXYL)PHTHALATE | ug/L | Not Det | 10 |
| 4-BROMOPHENYL PHENYL ETHER | ug/L | Not Det | 10 |

BASE NEUTRALS/ACID EXTRACTABLES (continued):

| | | | |
|-------------------------------|------|---------|----|
| BUTYL BENZYL PHTHALATE | ug/L | Not Det | 10 |
| CARBAZOLE | ug/L | Not Det | 10 |
| 4-CHLORO-3-METHYLPHENOL | ug/L | Not Det | 10 |
| 2-CHLORONAPHTHALENE | ug/L | Not Det | 10 |
| 2-CHLOROPHENOL | ug/L | Not Det | 10 |
| 4-CHLOROPHENYL PHENYL ETHER | ug/L | Not Det | 10 |
| CHRYSENE | ug/L | Not Det | 10 |
| DIBENZO(A,H)ANTHRACENE | ug/L | Not Det | 10 |
| DIBENZO FURAN | ug/L | Not Det | 10 |
| DI-N-BUTYLPHTHALATE | ug/L | Not Det | 10 |
| 1,2-DICHLOROBENZENE | ug/L | Not Det | 50 |
| 1,3-DICHLOROBENZENE | ug/L | Not Det | 10 |
| 1,4-DICHLOROBENZENE | ug/L | Not Det | 10 |
| 2,4-DICHLOROPHENOL | ug/L | Not Det | 10 |
| DIETHYL PHTHALATE | ug/L | Not Det | 10 |
| 2,4-DIMETHYLPHENOL | ug/L | Not Det | 10 |
| DIMETHYL PHTHALATE | ug/L | Not Det | 10 |
| 2,4-DINITROPHENOL | ug/L | Not Det | 10 |
| 2,4-DINITROTOLUENE | ug/L | Not Det | 50 |
| 2,6-DINITROTOLUENE | ug/L | Not Det | 10 |
| DI-N-OCTYLPHTHALATE | ug/L | Not Det | 10 |
| FLUORANTHENE | ug/L | Not Det | 50 |
| FLUORENE | ug/L | Not Det | 10 |
| HEXACHLOROBENZENE | ug/L | Not Det | 10 |
| HEXACHLOROBUTADIENE | ug/L | Not Det | 10 |
| HEXACHLOROCYCLOPENTADIENE | ug/L | Not Det | 10 |
| HEXACHLOROETHANE | ug/L | Not Det | 50 |
| INDENO(1,2,3-CD)PYRENE | ug/L | Not Det | 10 |
| ISOPHORONE | ug/L | Not Det | 10 |
| 2-METHYL-4,6-DINITROPHENOL | ug/L | Not Det | 10 |
| 2-METHYL NAPHTHALENE | ug/L | Not Det | 50 |
| 2-METHYL-PHENOL | ug/L | Not Det | 10 |
| 4-METHYL-PHENOL | ug/L | Not Det | 10 |
| NAPHTHALENE | ug/L | Not Det | 10 |
| NITROBENZENE | ug/L | Not Det | 10 |
| 2-NITROPHENOL | ug/L | Not Det | 10 |
| 4-NITROPHENOL | ug/L | Not Det | 10 |
| N-NITROSODIPHENYLAMINE | ug/L | Not Det | 50 |
| N-NITROSDI-N-PROPYLAMINE | ug/L | Not Det | 10 |
| PENTACHLOROPHENOL | ug/L | Not Det | 10 |
| PHENANTHRENE | ug/L | Not Det | 50 |
| PHENOL | ug/L | Not Det | 10 |
| PYRENE | ug/L | Not Det | 10 |
| 1,2,4-TRICHLOROBENZENE | ug/L | Not Det | 10 |
| 2,4,5-TRICHLOROPHENOL | ug/L | Not Det | 10 |
| 2,4,6-TRICHLOROPHENOL | ug/L | Not Det | 10 |
| METALS DIGESTION METHOD 3030C | ug/L | Not Det | 10 |
| | | done | |

Lab Report

Blue Ridge Environmental Serv.
Page: 3
September 2, 1994

Full Service Analytical & Environmental Solutions

Sample AA23693 (continued)

| TEST
PARAMETER | UNITS | TEST
RESULT | DETECTION
LIMIT |
|----------------------------|-------|----------------|--------------------|
| LEAD, TOTAL IN GROUNDWATER | mg/L | 0.048 | 0.002 |

Comments:

PO# 11391


Project Name: Manning Fisher
AA23693

Please advise should you have questions concerning these data.

Respectfully submitted,



Angela D. Overcash
Laboratory Director

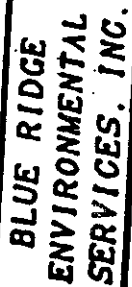

CHAIN OF CUSTODY

406 BEAUMONDE AVE.
SHELBY, NORTH CAROLINA 28150
(704) 482-2111
FAX (704) 482-4335

[illegible]

Manning Fisher

P.O.#: 113911

LAB: Pr

PROJECT MANAGER.

Ray Williams

[illegible]

REF ID: A6 62610017

James W. Mulligan

RELIQUISHED BY: (S/CN)

DATE: TIME:

8-11-55

| | |
|-------|-------|
| DATE: | TIME: |
|-------|-------|

DATE:

RECEIVED BY: (SIGN)

Thula Thula

RECEIVED BY: (SIGN.)

DATE.

75118

FIVE.

16:24

TIME:

TIME.

REMARKS

23689


73690

23691

23692

23693

NC Certification No. 402
 SC Certification No. 99012
 NC Drinking Water Cert. No. 37735

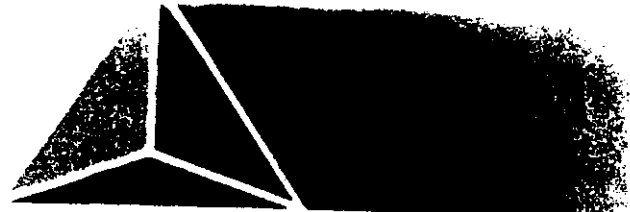

Full Service Analytical & Environmental Solutions

October 11, 1994

Blue Ridge Environmental Serv.
 Attn: Mr. Doug Williams
 406 Beaumonde Ave.
 Shelby, NC 28150
 Proj: Manning Fisher #11471

Dear: Mr. Williams:

Below are the results of analysis of 3 samples received for examination on September 30, 1994:

Sample I.D. AA25176 Customer Code: BLUERIDG
 Login Group #: 5475A3 Prism Customer Number: 5-6771
 Phone Number: (704)482-2111/fax(704)482-4935
 Customer Sample I.D#: MW#6
 Sample collection date: 09/29/94 Time: 10:20
 Lab submittal date: 09/30/94 Time: 10:05

| TEST
PARAMETER | UNITS | TEST
RESULT | DETECTION
LIMIT |
|-------------------|-------|----------------|--------------------|
|-------------------|-------|----------------|--------------------|

Multicomponent analysis: AROMATIC HYDROCARBONS, 602

| | | | |
|-------------------|------|--------------|---|
| BENZENE | ug/L | Not detected | 1 |
| ETHYLBENZENE | ug/L | 2 | 1 |
| IPE | ug/L | 1 | 1 |
| MTBE | ug/L | Not detected | 1 |
| TOLUENE | ug/L | Not detected | 2 |
| XYLENES | ug/L | Not detected | 3 |
| PREP. METHOD 3510 | | Completed | |

Multicomponent analysis: BASE NEUTRALS/ACID EXTRACTABLES

| | | | |
|-----------------------------|------|--------------|----|
| ACENAPHTHENE | ug/L | Not detected | 10 |
| ACENAPHTHYLENE | ug/L | Not detected | 10 |
| ANTHRACENE | ug/L | Not detected | 10 |
| BENZO(A)ANTHRACENE | ug/L | Not detected | 10 |
| BENZO(B)FLUORANTHENE | ug/L | Not detected | 10 |
| BENZO(K)FLUORANTHENE | ug/L | Not detected | 10 |
| BENZO(A)PYRENE | ug/L | Not detected | 10 |
| BENZO(GHI)PERYLENE | ug/L | Not detected | 10 |
| BIS(2-CHLOROETHOXY)METHANE | ug/L | Not detected | 10 |
| BIS(2-CHLOROETHYL)ETHER | ug/L | Not detected | 10 |
| BIS(2-CHLOROISOPROPYL)ETHER | ug/L | Not detected | 10 |
| BIS(2-ETHYLHEXYL)PHTHALATE | ug/L | Not detected | 10 |
| 4-BROMOPHENYL PHENYL ETHER | ug/L | Not detected | 10 |
| BUTYL BENZYL PHTHALATE | ug/L | Not detected | 10 |
| CARBAZOLE | ug/L | Not detected | 10 |
| 4-CHLORO-3-METHYLPHENOL | ug/L | Not detected | 10 |
| 2-CHLORONAPHTHALENE | ug/L | Not detected | 10 |

Lap Report

Page: 2

October 11, 1994

Blue Ridge Environmental Serv. Sample ID

| TEST
PARAMETER | UNIT | Service Analytical
RESULT | TEST Environmental
RESULT | DETECTION
LIMIT |
|--|------|------------------------------|------------------------------|--------------------|
| Multicomponent analysis: BASE NEUTRALS/ACID EXTRACTABLES (continued) | | | | |
| 2-CHLOROPHENOL | ug/L | Not detected | | 10 |
| 4-CHLOROPHENYL PHENYL ETHER | ug/L | Not detected | | 10 |
| CHRYSENE | ug/L | Not detected | | 10 |
| DIBENZO(A,H)ANTHRACENE | ug/L | Not detected | | 10 |
| DIBENZO FURAN | ug/L | Not detected | | 10 |
| DI-N-BUTYLPHTHALATE | ug/L | Not detected | | 50 |
| 1,2-DICHLOROBENZENE | ug/L | Not detected | | 10 |
| 1,3-DICHLOROBENZENE | ug/L | Not detected | | 10 |
| 1,4-DICHLOROBENZENE | ug/L | Not detected | | 10 |
| 2,4-DICHLOROPHENOL | ug/L | Not detected | | 10 |
| DIETHYL PHTHALATE | ug/L | Not detected | | 10 |
| 2,4-DIMETHYLPHENOL | ug/L | Not detected | | 10 |
| DIMETHYL PHTHALATE | ug/L | Not detected | | 10 |
| 2,4-DINITROPHENOL | ug/L | Not detected | | 50 |
| 2,4-DINITROTOLUENE | ug/L | Not detected | | 10 |
| 2,6-DINITROTOLUENE | ug/L | Not detected | | 10 |
| DI-N-OCTYLPHTHALATE | ug/L | Not detected | | 50 |
| FLUORANTHENE | ug/L | Not detected | | 10 |
| FLUORENE | ug/L | Not detected | | 10 |
| HEXACHLOROBENZENE | ug/L | Not detected | | 10 |
| HEXACHLOROBUTADIENE | ug/L | Not detected | | 10 |
| HEXACHLOROCYCLOPENTADIENE | ug/L | Not detected | | 50 |
| HEXACHLOROETHANE | ug/L | Not detected | | 10 |
| INDENO(1,2,3-CD)PYRENE | ug/L | Not detected | | 10 |
| ISOPHORONE | ug/L | Not detected | | 10 |
| 2-METHYL-4,6-DINITROPHENOL | ug/L | Not detected | | 50 |
| 2-METHYL NAPHTHALENE | ug/L | Not detected | | 10 |
| 2-METHYL-PHENOL | ug/L | Not detected | | 10 |
| 4-METHYL-PHENOL | ug/L | Not detected | | 10 |
| NAPHTHALENE | ug/L | Not detected | | 10 |
| NITROBENZENE | ug/L | Not detected | | 10 |
| 2-NITROPHENOL | ug/L | Not detected | | 10 |
| 4-NITROPHENOL | ug/L | Not detected | | 50 |
| N-NITROSODIPHENYLAMINE | ug/L | Not detected | | 10 |
| N-NITROSODI-N-PROPYLAMINE | ug/L | Not detected | | 10 |
| PENTACHLOROPHENOL | ug/L | Not detected | | 50 |
| PHENANTHRENE | ug/L | Not detected | | 10 |
| PHENOL | ug/L | Not detected | | 10 |
| PYRENE | ug/L | Not detected | | 10 |
| 1,2,4-TRICHLOROBENZENE | ug/L | Not detected | | 10 |
| 2,4,5-TRICHLOROPHENOL | ug/L | Not detected | | 10 |
| 2,4,6-TRICHLOROPHENOL | ug/L | Not detected | | 10 |
| LEAD, TOTAL IN GROUNDWATER | mg/L | .720 | | 0.002 |
| METALS DIGESTION METHOD 3030C | | Completed | | |

Lab Report

Page: 3

October 11, 1994

Blue Ridge Environmental Serv.

Sample I

Sample comments:

PO# 11471

Project Name: Manning Fisher

Full Service Analytical & Environmental Solutions

Sample I.D. AA25177

Customer Code: BLUERIDGE

Login Group #: 5475A3

Prism Customer Number: 5-6771

Phone Number: (704)482-2111/fax(704)482-4335

Customer Sample I.D#: MW#7

Sample collection date: 09/29/94 Time: 10:58

Lab submittal date: 09/30/94 Time: 10:05

| TEST
PARAMETER | UNITS | TEST
RESULT | DETECTION
LIMIT |
|--|-------|----------------|--------------------|
| ----- | | | |
| Multicomponent analysis: AROMATIC HYDROCARBONS, 602 | | | |
| BENZENE | ug/L | 10 | 10 |
| ETHYLBENZENE | ug/L | Not detected | 10 |
| IPE | ug/L | 10 | 10 |
| MTBE | ug/L | 50 | 10 |
| TOLUENE | ug/L | 20 | 20 |
| XYLENES | ug/L | Not detected | 30 |
| PREP. METHOD 3510 | | Completed | |
| Multicomponent analysis: BASE NEUTRALS/ACID EXTRACTABLES | | | |
| ACENAPHTHENE | ug/L | Not detected | 10 |
| ACENAPHTHYLENE | ug/L | Not detected | 10 |
| ANTHRACENE | ug/L | Not detected | 10 |
| BENZO(A)ANTHRACENE | ug/L | Not detected | 10 |
| BENZO(B)FLUORANTHENE | ug/L | Not detected | 10 |
| BENZO(K)FLUORANTHENE | ug/L | Not detected | 10 |
| BENZO(A)PYRENE | ug/L | Not detected | 10 |
| BENZO(GHI)PERYLENE | ug/L | Not detected | 10 |
| BIS(2-CHLOROETHOXY)METHANE | ug/L | Not detected | 10 |
| BIS(2-CHLOROETHYL)ETHER | ug/L | Not detected | 10 |
| BIS(2-CHLOROISOPROPYL)ETHER | ug/L | Not detected | 10 |
| BIS(2-ETHYLHEXYL)PHTHALATE | ug/L | Not detected | 10 |
| 4-BROMOPHENYL PHENYL ETHER | ug/L | Not detected | 10 |
| BUTYL BENZYL PHTHALATE | ug/L | Not detected | 10 |
| CARBAZOLE | ug/L | Not detected | 10 |
| 4-CHLORO-3-METHYLPHENOL | ug/L | Not detected | 10 |
| 2-CHLORONAPHTHALENE | ug/L | Not detected | 10 |
| 2-CHLOROPHENOL | ug/L | Not detected | 10 |
| 4-CHLOROPHENYL PHENYL ETHER | ug/L | Not detected | 10 |
| CHRYSENE | ug/L | Not detected | 10 |
| DIBENZO(A,H)ANTHRACENE | ug/L | Not detected | 10 |
| DIBENZO FURAN | ug/L | Not detected | 10 |
| DI-N-BUTYLPHTHALATE | ug/L | Not detected | 10 |
| 1,2-DICHLOROBENZENE | ug/L | Not detected | 50 |
| 1,3-DICHLOROBENZENE | ug/L | Not detected | 10 |
| 1,4-DICHLOROBENZENE | ug/L | Not detected | 10 |
| 2,4-DICHLOROPHENOL | ug/L | Not detected | 10 |

Lab Report

Page: 4

October 11, 1994

Blue Ridge Environmental Serv. Sample I.D.

| TEST
PARAMETER | UNIT | Service Analyte | TEST
RESULT | Environmental
CONCENTRATION
LIMIT |
|--|------|-----------------|----------------|---|
| Multicomponent analysis: BASE NEUTRALS/ACID EXTRACTABLES (continued) | | | | |
| DIETHYL PHTHALATE | ug/L | | Not detected | 10 |
| 2,4-DIMETHYLPHENOL | ug/L | | Not detected | 10 |
| DIMETHYL PHTHALATE | ug/L | | Not detected | 10 |
| 2,4-DINITROPHENOL | ug/L | | Not detected | 50 |
| 2,4-DINITROTOLUENE | ug/L | | Not detected | 10 |
| 2,6-DINITROTOLUENE | ug/L | | Not detected | 10 |
| DI-N-OCTYLPHTHALATE | ug/L | | Not detected | 50 |
| FLUORANTHENE | ug/L | | Not detected | 10 |
| FLUORENE | ug/L | | Not detected | 10 |
| HEXACHLOROBENZENE | ug/L | | Not detected | 10 |
| HEXACHLOROBUTADIENE | ug/L | | Not detected | 10 |
| HEXACHLOROCYCLOPENTADIENE | ug/L | | Not detected | 50 |
| HEXACHLOROETHANE | ug/L | | Not detected | 10 |
| INDENO(1,2,3-CD)PYRENE | ug/L | | Not detected | 10 |
| ISOPHORONE | ug/L | | Not detected | 10 |
| 2-METHYL-4,6-DINITROPHENOL | ug/L | | Not detected | 50 |
| 2-METHYL NAPHTHALENE | ug/L | | Not detected | 10 |
| 2-METHYL-PHENOL | ug/L | | Not detected | 10 |
| 4-METHYL-PHENOL | ug/L | | Not detected | 10 |
| NAPHTHALENE | ug/L | | Not detected | 10 |
| NITROBENZENE | ug/L | | Not detected | 10 |
| 2-NITROPHENOL | ug/L | | Not detected | 10 |
| 4-NITROPHENOL | ug/L | | Not detected | 50 |
| N-NITROSODIPHENYLAMINE | ug/L | | Not detected | 10 |
| N-NITROSODI-N-PROPYLAMINE | ug/L | | Not detected | 10 |
| PENTACHLOROPHENOL | ug/L | | Not detected | 50 |
| PHENANTHRENE | ug/L | | Not detected | 10 |
| PHENOL | ug/L | | Not detected | 10 |
| PYRENE | ug/L | | Not detected | 10 |
| 1,2,4-TRICHLOROBENZENE | ug/L | | Not detected | 10 |
| 2,4,5-TRICHLOROPHENOL | ug/L | | Not detected | 10 |
| 2,4,6-TRICHLOROPHENOL | ug/L | | Not detected | 10 |
| LEAD, TOTAL IN GROUNDWATER | mg/L | | .640 | 0.002 |
| METALS DIGESTION METHOD 3030C | | | Completed | |

Sample comments:

PO# 11471

Project Name: Manning Fisher

Sample I.D. AA25178

Login Group #: 5475A3

Phone Number: (704)482-2111/fax(704)482-4335

Customer Sample I.D#: MW#8

Sample collection date: 09/29/94 Time: 11:28

Lab submittal date: 09/30/94 Time: 10:05

Customer Code: BLUERIDG

Prism Customer Number: 5-6771

October 11, 1994

Blue Ridge Environmental Serv. Sample I.D.

TEST
PARAMETERUNITS Service Analytical TEST Environmental DETECTION
RESULT LIMIT

Multicomponent analysis: AROMATIC HYDROCARBONS, 602

| | | | |
|-------------------|------|--------------|---|
| BENZENE | ug/L | Not detected | 1 |
| ETHYLBENZENE | ug/L | Not detected | 1 |
| IPE | ug/L | Not detected | 1 |
| MTBE | ug/L | Not detected | 1 |
| TOLUENE | ug/L | Not detected | 2 |
| XYLENES | ug/L | Not detected | 3 |
| PREP. METHOD 3510 | | Completed | |

Multicomponent analysis: BASE NEUTRALS/ACID EXTRACTABLES

| | | | |
|-----------------------------|------|--------------|----|
| ACENAPHTHENE | ug/L | Not detected | 10 |
| ACENAPHTHYLENE | ug/L | Not detected | 10 |
| ANTHRACENE | ug/L | Not detected | 10 |
| BENZO(A)ANTHRACENE | ug/L | Not detected | 10 |
| BENZO(B)FLUORANTHENE | ug/L | Not detected | 10 |
| BENZO(K)FLUORANTHENE | ug/L | Not detected | 10 |
| BENZO(A)PYRENE | ug/L | Not detected | 10 |
| BENZO(GHI)PERYLENE | ug/L | Not detected | 10 |
| BIS(2-CHLOROETHOXY)METHANE | ug/L | Not detected | 10 |
| BIS(2-CHLOROETHYL)ETHER | ug/L | Not detected | 10 |
| BIS(2-CHLOROISOPROPYL)ETHER | ug/L | Not detected | 10 |
| BIS(2-ETHYLHEXYL)PHTHALATE | ug/L | Not detected | 10 |
| 4-BROMOPHENYL PHENYL ETHER | ug/L | Not detected | 10 |
| BUTYL BENZYL PHTHALATE | ug/L | Not detected | 10 |
| CARBAZOLE | ug/L | Not detected | 10 |
| 4-CHLORO-3-METHYLPHENOL | ug/L | Not detected | 10 |
| 2-CHLORONAPHTHALENE | ug/L | Not detected | 10 |
| 2-CHLOROPHENOL | ug/L | Not detected | 10 |
| 4-CHLOROPHENYL PHENYL ETHER | ug/L | Not detected | 10 |
| CHRYSENE | ug/L | Not detected | 10 |
| DIBENZO(A, H)ANTHRACENE | ug/L | Not detected | 10 |
| DIBENZO FURAN | ug/L | Not detected | 10 |
| DI-N-BUTYLPHTHALATE | ug/L | Not detected | 50 |
| 1,2-DICHLOROBENZENE | ug/L | Not detected | 10 |
| 1,3-DICHLOROBENZENE | ug/L | Not detected | 10 |
| 1,4-DICHLOROBENZENE | ug/L | Not detected | 10 |
| 2,4-DICHLOROPHENOL | ug/L | Not detected | 10 |
| DIETHYL PHTHALATE | ug/L | Not detected | 10 |
| 2,4-DIMETHYLPHENOL | ug/L | Not detected | 10 |
| DIMETHYL PHTHALATE | ug/L | Not detected | 10 |
| 2,4-DINITROPHENOL | ug/L | Not detected | 10 |
| 2,4-DINITROTOLUENE | ug/L | Not detected | 50 |
| 2,6-DINITROTOLUENE | ug/L | Not detected | 10 |
| DI-N-OCTYLPHTHALATE | ug/L | Not detected | 50 |
| FLUORANTHENE | ug/L | Not detected | 10 |
| FLUORENE | ug/L | Not detected | 10 |
| HEXACHLOROBENZENE | ug/L | Not detected | 10 |
| HEXACHLOROBUTADIENE | ug/L | Not detected | 10 |
| HEXACHLOROCYCLOPENTADIENE | ug/L | Not detected | 50 |

October 11, 1994

Blue Ridge Environmental Serv. Sample I.D.

| TEST
PARAMETER | UNITS | Service Analyte | TEST Environmental | DETECTION
LIMIT |
|--|-------|-----------------|--------------------|--------------------|
| RESULT | LIMIT | | | |
| Multicomponent analysis: BASE NEUTRALS/ACID EXTRACTABLES (continued) | | | | |
| HEXACHLOROETHANE | ug/L | Not detected | 10 | |
| INDENO(1,2,3-CD)PYRENE | ug/L | Not detected | 10 | |
| ISOPHORONE | ug/L | Not detected | 10 | |
| 2-METHYL-4,6-DINITROPHENOL | ug/L | Not detected | 10 | |
| 2-METHYL NAPHTHALENE | ug/L | Not detected | 50 | |
| 2-METHYL-PHENOL | ug/L | Not detected | 10 | |
| 4-METHYL-PHENOL | ug/L | Not detected | 10 | |
| NAPHTHALENE | ug/L | Not detected | 10 | |
| NITROBENZENE | ug/L | Not detected | 10 | |
| 2-NITROPHENOL | ug/L | Not detected | 10 | |
| 4-NITROPHENOL | ug/L | Not detected | 10 | |
| N-NITROSODIPHENYLAMINE | ug/L | Not detected | 50 | |
| N-NITROSODI-N-PROPYLAMINE | ug/L | Not detected | 10 | |
| PENTACHLOROPHENOL | ug/L | Not detected | 10 | |
| PHENANTHRENE | ug/L | Not detected | 50 | |
| PHENOL | ug/L | Not detected | 10 | |
| PYRENE | ug/L | Not detected | 10 | |
| 1,2,4-TRICHLOROBENZENE | ug/L | Not detected | 10 | |
| 2,4,5-TRICHLOROPHENOL | ug/L | Not detected | 10 | |
| 2,4,6-TRICHLOROPHENOL | ug/L | Not detected | 10 | |
| LEAD, TOTAL IN GROUNDWATER | ug/L | Not detected | 10 | |
| METALS DIGESTION METHOD 3030C | | .158 | 0.002 | |
| Completed | | | | |


Sample comments:

PO# 11471

Project Name: Manning Fisher

Please advise should you have questions concerning these data.

Respectfully submitted,

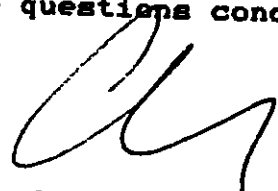
 Angela D. Overcash
 Laboratory Director



BLUE RIDGE
ENVIRONMENTAL
SERVICES

CHAIN OF CUSTODY

406 BEAUMONDE AVENUE
SHELBY, NORTH CAROLINA
(704) 382-2111
FAX (704) 482-4395

PROJECT NAME/LOCATION

Manning Fisher

P.O.#: 11471

LAB: Prism

SAMPLERS:

AFH

PROJECT MANAGER:

Doug Williams

SAMPLE ID:

DATE:

TIME:

SOIL

WATER

SAMPLE
DESCRIPTION

PRESERVATIVE

NUMBER OF
CONTAINERS

REMARKS

MW# 6

9/29/94

10:20a

✓

HCL
HNO3

5

✓

✓

✓

✓

✓

✓

✓

✓

✓

✓

✓

✓

✓

✓

✓

✓

✓

MW# 7

/

10:58a

✓

5

✓

✓

✓

✓

✓

✓

✓

✓

✓

✓

✓

✓

25176

MW# 8

/

11:28a

✓

5

✓

✓

✓

✓

✓

✓

✓

✓

✓

✓

✓

✓

25177

25178

RELINQUISHED BY: (SIGN.)

RELINQUISHED BY: (SIGN.)

DATE:

9-30-94

TIME:

10:05

RECEIVED BY: (SIGN.)

Crystal Jackson

RECEIVED BY: (SIGN.)

DATE:

9/30/94

TIME:

1005

DATE:

TIME:

547513

NC Certification No. 402
 SC Certification No. 99012
 NC Drinking Water Cert. No. 37735



February 7, 1995

Blue Ridge Environmental Serv.
 Attn: Mr. Joe McMurray
 406 Beaumonde Ave.
 Shelby, NC 28150
 Proj: Manning Fisher PO# 11648

Dear: Mr. McMurray:

Below are the results of analysis of 8 samples received for examination on January 26, 1995:

Sample I.D. AA28890
 Login Group #: 6739A8
 Phone Number: (704)482-2111/fax(704)482-4335
 Customer Sample I.D#: MW 1
 Sample collection date: 01/24/95 Time: 13:25
 Lab submittal date: 01/26/95 Time: 14:20

Customer Code: BLUERIDG
 Customer Reference: MANNING

| TEST
PARAMETER | UNITS | TEST
RESULT | DETECTION
LIMIT |
|---|-------|----------------|--------------------|
| Multicomponent analysis: AROMATIC VOLATILE ORGANICS | | | |
| BENZENE | ug/L | 11300 | 400 |
| ETHYLBENZENE | ug/L | 2300 | 100 |
| IPE | ug/L | 1500 | 100 |
| MTBE | ug/L | 16600 | 400 |
| TOLUENE | ug/L | 19000 | 400 |
| XYLENES | ug/L | 11700 | 300 |
| PREP. METHOD 3510 | | Completed | |

| | | | |
|---|------|--------------|-----|
| Multicomponent analysis: POLYNUCLEAR AROMATIC HYDROCARBON | | | |
| ACENAPHTHENE | ug/L | 40 | 10 |
| ACENAPHTHYLENE | ug/L | Not detected | 10 |
| ANTHRACENE | ug/L | Not detected | 10 |
| BENZO(A)ANTHRACENE | ug/L | Not detected | 10 |
| BENZO(A)PYRENE | ug/L | Not detected | 10 |
| BENZO(B&K)FLUORANTHENE | ug/L | Not detected | 10 |
| BENZO(GHI)PERYLENE | ug/L | Not detected | 20 |
| CHRYSENE | ug/L | Not detected | 10 |
| DIBENZO(A, H)ANTHRACENE | ug/L | Not detected | 10 |
| FLUORANTHENE | ug/L | Not detected | 10 |
| FLUORENE | ug/L | Not detected | 10 |
| INDENO(1, 2, 3-CD)PYRENE | ug/L | 50 | 10 |
| NAPHTHALENE | ug/L | Not detected | 10 |
| PHENANTHRENE | ug/L | 740 | 100 |
| PYRENE | ug/L | Not detected | 10 |
| | ug/L | Not detected | 10 |

Lab Report

Page: 2

February 7, 1995

Blue Ridge Environmental Serv.

Sample I.D. AA28890 (continued)



Sample comments:

PO# 11648

Project Name: Manning Fisher

Sample I.D. AA28891

Login Group #: 6739A8

Phone Number: (704)482-2111/fax(704)482-4335

Customer Sample I.D#: MW 2

Sample collection date: 01/24/95 Time: 13:15

Lab submittal date: 01/26/95 Time: 14:20

Customer Code: BLUERIDG

Customer Reference: MANNING

| TEST
PARAMETER | UNITS | TEST
RESULT | DETECTION
LIMIT |
|-------------------|-------|----------------|--------------------|
|-------------------|-------|----------------|--------------------|

Multicomponent analysis: AROMATIC VOLATILE ORGANICS

| | | | |
|--------------|------|--------------|---|
| BENZENE | ug/L | Not detected | 1 |
| ETHYLBENZENE | ug/L | Not detected | 1 |
| IPE | ug/L | Not detected | 1 |
| MTBE | ug/L | Not detected | 1 |
| TOLUENE | ug/L | Not detected | 1 |
| XYLENES | ug/L | Not detected | 1 |
| | | Not detected | 3 |

Sample comments:

PO# 11648

Project Name: Manning Fisher

Sample I.D. AA28892

Login Group #: 6739A8

Phone Number: (704)482-2111/fax(704)482-4335

Customer Sample I.D#: MW 3

Sample collection date: 01/24/95 Time: 14:10

Lab submittal date: 01/26/95 Time: 14:20

Customer Code: BLUERIDG

Customer Reference: MANNING

| TEST
PARAMETER | UNITS | TEST
RESULT | DETECTION
LIMIT |
|-------------------|-------|----------------|--------------------|
|-------------------|-------|----------------|--------------------|

Multicomponent analysis: AROMATIC VOLATILE ORGANICS

| | | | |
|-------------------|------|-----------|-----|
| BENZENE | ug/L | 5900 | 100 |
| ETHYLBENZENE | ug/L | 900 | 100 |
| IPE | ug/L | 200 | 100 |
| MTBE | ug/L | 4800 | 100 |
| TOLUENE | ug/L | 2300 | 100 |
| XYLENES | ug/L | 4000 | 300 |
| PREP. METHOD 3510 | | Completed | |

February 7, 1995

Blue Ridge Environmental Serv.

Sample I.D. AA28892

Full Service Analytical & Environmental Solutions
(continued)

| TEST
PARAMETER | UNITS | TEST
RESULT | DETECTION
LIMIT |
|---|-------|----------------|--------------------|
| Multicomponent analysis: POLYNUCLEAR AROMATIC HYDROCARBON | | | |
| ACENAPHTHENE | ug/L | 22 | 10 |
| ACENAPHTHYLENE | ug/L | Not detected | 10 |
| ANTHRACENE | ug/L | Not detected | 10 |
| BENZO(A)ANTHRACENE | ug/L | Not detected | 10 |
| BENZO(A)PYRENE | ug/L | Not detected | 10 |
| BENZO(B&K)FLUORANTHENE | ug/L | Not detected | 10 |
| BENZO(GHI)PERYLENE | ug/L | Not detected | 20 |
| CHRYSENE | ug/L | Not detected | 10 |
| DIBENZO(A,H)ANTHRACENE | ug/L | Not detected | 10 |
| FLUORANTHENE | ug/L | Not detected | 10 |
| FLUORENE | ug/L | Not detected | 10 |
| INDENO(1,2,3-CD)PYRENE | ug/L | 26 | 10 |
| NAPHTHALENE | ug/L | Not detected | 10 |
| PHENANTHRENE | ug/L | 230 | 100 |
| PYRENE | ug/L | Not detected | 10 |
| | | Not detected | 10 |

Sample comments:

PO# 11648

Project Name: Manning Fisher

Sample I.D. AA28893

Login Group #: 6739A8

Customer Code: BLUERIDG

Phone Number: (704)482-2111/fax(704)482-4335

Customer Reference: MANNING

Customer Sample I.D#: MW 4

Sample collection date: 01/24/95

Time: 14:45

Lab submittal date: 01/26/95

Time: 14:20

| TEST
PARAMETER | UNITS | TEST
RESULT | DETECTION
LIMIT |
|---|-------|----------------|--------------------|
| Multicomponent analysis: AROMATIC VOLATILE ORGANICS | | | |
| BENZENE | ug/L | 220 | 10 |
| ETHYLBENZENE | ug/L | Not detected | 10 |
| IPE | ug/L | Not detected | 10 |
| MTBE | ug/L | Not detected | 10 |
| TOLUENE | ug/L | 240 | 10 |
| XYLENES | ug/L | 10 | 10 |
| | | 100 | 30 |

Sample comments:

PO# 11648

Project Name: Manning Fisher

Lab Report

Page: 4

February 7, 1995



Sample I.D. AA28894

Login Group #: 6739A8

Phone Number: (704)482-2111/fax(704)482-4335

Customer Sample I.D#: MW 5

Sample collection date: 01/24/95 Time: 13:40

Lab submittal date: 01/26/95 Time: 14:20

Customer Code: BLUERIDG

Customer Reference: MANNING

| TEST
PARAMETER | UNITS | TEST
RESULT | DETECTION
LIMIT |
|-------------------|-------|----------------|--------------------|
|-------------------|-------|----------------|--------------------|

Multicomponent analysis: AROMATIC VOLATILE ORGANICS

| | | | |
|--------------|------|------|-----|
| BENZENE | ug/L | 1000 | 100 |
| ETHYLBENZENE | ug/L | 90 | 10 |
| IPE | ug/L | 30 | 10 |
| MTBE | ug/L | 1500 | 100 |
| TOLUENE | ug/L | 10 | 10 |
| XYLENES | ug/L | 90 | 30 |

Sample comments:

PO# 11648

Project Name: Manning Fisher

Sample I.D. AA28895

Login Group #: 6739A8

Phone Number: (704)482-2111/fax(704)482-4335

Customer Sample I.D#: MW 6

Sample collection date: 01/24/95 Time: 12:45

Lab submittal date: 01/26/95 Time: 14:20

Customer Code: BLUERIDG

Customer Reference: MANNING

| TEST
PARAMETER | UNITS | TEST
RESULT | DETECTION
LIMIT |
|-------------------|-------|----------------|--------------------|
|-------------------|-------|----------------|--------------------|

Multicomponent analysis: AROMATIC VOLATILE ORGANICS

| | | | |
|--------------|------|--------------|---|
| BENZENE | ug/L | Not detected | 1 |
| ETHYLBENZENE | ug/L | Not detected | 1 |
| IPE | ug/L | Not detected | 1 |
| MTBE | ug/L | Not detected | 1 |
| TOLUENE | ug/L | Not detected | 1 |
| XYLENES | ug/L | Not detected | 3 |

Sample comments:

PO# 11648

Project Name: Manning Fisher

February 7, 1995



Sample I.D. AA28896

Login Group #: 6739A8

Phone Number: (704)482-2111/fax(704)482-4335

Customer Sample I.D#: MW 7

Sample collection date: 01/24/95 Time: 15:15

Lab submittal date: 01/26/95 Time: 14:20

Customer Code: BLUERIDG

Customer Reference: MANNING

| TEST
PARAMETER | UNITS | TEST
RESULT | DETECTION
LIMIT |
|-------------------|-------|----------------|--------------------|
|-------------------|-------|----------------|--------------------|

Multicomponent analysis: AROMATIC VOLATILE ORGANICS

| | | | |
|--------------|------|--------------|---|
| BENZENE | ug/L | 7 | 1 |
| ETHYLBENZENE | ug/L | Not detected | 1 |
| IPE | ug/L | Not detected | 1 |
| MTBE | ug/L | 42 | 1 |
| TOLUENE | ug/L | 1 | 1 |
| XYLENES | ug/L | 9 | 3 |

Sample comments:

PO# 11648

Project Name: Manning Fisher

Sample I.D. AA28897

Login Group #: 6739A8

Phone Number: (704)482-2111/fax(704)482-4335

Customer Sample I.D#: MW 8

Sample collection date: 01/24/95 Time: 15:45

Lab submittal date: 01/26/95 Time: 14:20

Customer Code: BLUERIDG

Customer Reference: MANNING

| TEST
PARAMETER | UNITS | TEST
RESULT | DETECTION
LIMIT |
|-------------------|-------|----------------|--------------------|
|-------------------|-------|----------------|--------------------|

Multicomponent analysis: AROMATIC VOLATILE ORGANICS

| | | | |
|--------------|------|--------------|---|
| BENZENE | ug/L | Not detected | 1 |
| ETHYLBENZENE | ug/L | Not detected | 1 |
| IPE | ug/L | Not detected | 1 |
| MTBE | ug/L | Not detected | 1 |
| TOLUENE | ug/L | Not detected | 1 |
| XYLENES | ug/L | Not detected | 3 |

Sample comments:

PO# 11648

Project Name: Manning Fisher

February 7, 1995



Full Service Analytical & Environmental Solutions

Please advise should you have questions concerning these data.

Respectfully submitted,

Angela D. Overcash
Laboratory Director



BLUE RIDGE
ENVIRONMENTAL
SERVICES

CHAIN OF CUSTODY

406 BEAUNONDE AVENUE
SHELBY, NORTH CAROLINA
(704) 482-2111
FAX (704) 482-4395

PROJECT NAME/LOCATION

Manning Foster

P.O.#: 11648

LAB: Prism

SAMPLERS:

R. Bailey

PROJECT MANAGER:

SAMPLE ID:

DATE:

TIME:

SOIL

WATER

SAMPLE
DESCRIPTION

PRESERVATIVE

NUMBER OF
CONTAINERS

EPA method
602

EPA method
610

6739A8

REMARKS

mw1

1-24-95

1325

X

HCL

3

X

X

28890

mw2

"

1315

X

"

2

X

28891

mw3

"

1410

X

"

3

X

X

28892

mw4

"

1445

X

"

2

X

28893

mw5

"

1340

X

"

2

X

28894

mw6

"

1245

X

"

2

X

28895

mw7

"

1515

X

"

2

X

28896

mw8

"

1545

X

"

2

X

28897

RETRIEVED BY: (SIGN.)

Robin Bailey

DATE:

1/26/95

TIME:

9:05

RECEIVED BY: (SIGN.)

Joseph W. McElroy

DATE:

1/26/95

TIME:

9:05

RELINQUISHED BY: (SIGN.)

Joseph W. McElroy

DATE:

1/26/95

TIME:

2:20

RECEIVED BY: (SIGN.)

Q. Q. Q.

DATE:

1/26/95

TIME:

2:20

Lab Report

NC Certification No. 402
SC Certification No. 99012
NC Drinking Water Cert. No. 37735



May 11, 1995

Blue Ridge Environmental Serv.
Attn: Joe McMurray
406 Beaumonde Ave.
Shelby, NC 28150
Proj: EFRP-Former Manning Fisher

Dear Mr. McMurray:

Below are the results of analysis of 8 samples received for examination on May 5, 1995:

Sample I.D. AA32485
Login Group #: 7984A8
Phone Number: (704)482-2111/fax (704)482-4335
Customer Sample I.D#: MW-1; EFRP
Sample collection date: 05/01/95 Time: 09:00
Lab submittal date: 05/05/95 Time: 09:35

Customer Code: BLUERIDG
Customer Reference: 11852

| TEST
PARAMETER | UNITS | TEST
RESULT | DETECTION
LIMIT |
|-------------------|-------|----------------|--------------------|
|-------------------|-------|----------------|--------------------|

Multicomponent analysis: METHODS 601 AND 602

| | | | |
|-------------------|------|--------------|-----|
| BENZENE | ug/L | 14800 | 40 |
| EDB | ug/L | Not detected | 40 |
| ETHYLBENZENE | ug/L | 1860 | 40 |
| IPE | ug/L | 630 | 40 |
| MTBE | ug/L | 15800 | 40 |
| TOLUENE | ug/L | 20600 | 40 |
| XYLENES | ug/L | 10900 | 120 |
| PREP. METHOD 3510 | | Completed | |

Multicomponent analysis: POLYNUCLEAR AROMATIC HYDROCARBON

| | | | |
|------------------------|------|--------------|----|
| ACENAPHTHENE | ug/L | Not detected | 10 |
| ACENAPHTHYLENE | ug/L | Not detected | 10 |
| ANTHRACENE | ug/L | Not detected | 10 |
| BENZO(A)ANTHRACENE | ug/L | Not detected | 10 |
| BENZO(A)PYRENE | ug/L | Not detected | 10 |
| BENZO(B&K)FLUORANTHENE | ug/L | Not detected | 10 |
| BENZO(GHI)PERYLENE | ug/L | Not detected | 20 |
| CHRYSENE | ug/L | Not detected | 10 |
| DIBENZO(A,H)ANTHRACENE | ug/L | Not detected | 10 |
| FLUORANTHENE | ug/L | Not detected | 10 |
| FLUORENE | ug/L | Not detected | 10 |
| INDENO(1,2,3-CD)PYRENE | ug/L | Not detected | 10 |
| NAPHTHALENE | ug/L | Not detected | 10 |
| PHENANTHRENE | ug/L | 478 | 10 |
| PYRENE | ug/L | Not detected | 10 |
| | | Not detected | 10 |

Lab ReportPage: 2
May 11, 1995

Blue Ridge Environmental Serv. Sample I.D. AA32486

Full Service Analytical & Environmental Solutions

Sample comments:

PO# 11852

Project Name: EFRP - Former Manning Fisher/Hendersonville, NC

Sample I.D. AA32486

Customer Code: BLUERIDG

Login Group #: 7984A8

Customer Reference: 11852

Phone Number: (704)482-2111/fax(704)482-4335

Customer Sample I.D#: MW-2 EFRP

Sample collection date: 05/01/95 Time: 09:00

Lab submittal date: 05/05/95 Time: 09:35

| TEST
PARAMETER | UNITS | TEST
RESULT | DETECTION
LIMIT |
|--|-------|----------------|--------------------|
| ----- | | | |
| Multicomponent analysis: METHODS 601 AND 602 | | | |
| BENZENE | ug/L | Not detected | 1 |
| EDB | ug/L | Not detected | 1 |
| ETHYLBENZENE | ug/L | Not detected | 1 |
| IPE | ug/L | 1 | 1 |
| MTBE | ug/L | 1 | 1 |
| TOLUENE | ug/L | Not detected | 1 |
| XYLENES | ug/L | Not detected | 3 |
| ----- | | | |

Sample comments:

PO# 11852

Project Name: EFRP - Former Manning Fisher/Hendersonville, NC

Sample I.D. AA32487

Customer Code: BLUERIDG

Login Group #: 7984A8

Customer Reference: 11852

Phone Number: (704)482-2111/fax(704)482-4335

Customer Sample I.D#: MW-3 EFRP

Sample collection date: 05/01/95 Time: 09:00

Lab submittal date: 05/05/95 Time: 09:35

| TEST
PARAMETER | UNITS | TEST
RESULT | DETECTION
LIMIT |
|--|-------|----------------|--------------------|
| ----- | | | |
| Multicomponent analysis: METHODS 601 AND 602 | | | |
| BENZENE | ug/L | 8200 | 100 |
| EDB | ug/L | Not detected | 100 |
| ETHYLBENZENE | ug/L | 1200 | 100 |
| IPE | ug/L | 200 | 100 |
| MTBE | ug/L | 6800 | 100 |
| TOLUENE | ug/L | 2000 | 100 |
| XYLENES | ug/L | 7100 | 300 |
| PREP. METHOD 3510 | | Completed | |

Lab Report

May 11, 1995

Blue Ridge Environmental Serv.

Sample I.D. AA32488

Full Service Analytical & Environmental Solutions

| TEST
PARAMETER | UNITS | TEST
RESULT | DETECTION
LIMIT |
|-------------------|-------|----------------|--------------------|
|-------------------|-------|----------------|--------------------|

Multicomponent analysis: POLYNUCLEAR AROMATIC HYDROCARBON

| | | | |
|--------------------------|------|--------------|----|
| ACENAPHTHENE | ug/L | Not detected | 10 |
| ACENAPHTHYLENE | ug/L | Not detected | 10 |
| ANTHRACENE | ug/L | Not detected | 10 |
| BENZO(A)ANTHRACENE | ug/L | Not detected | 10 |
| BENZO(A)PYRENE | ug/L | Not detected | 10 |
| BENZO(B&K)FLUORANTHENE | ug/L | Not detected | 10 |
| BENZO(GHI)PERYLENE | ug/L | Not detected | 20 |
| CHRYSENE | ug/L | Not detected | 10 |
| DIBENZO(A, H)ANTHRACENE | ug/L | Not detected | 10 |
| FLUORANTHENE | ug/L | Not detected | 10 |
| FLUORENE | ug/L | Not detected | 10 |
| INDENO(1, 2, 3-CD)PYRENE | ug/L | Not detected | 10 |
| NAPHTHALENE | ug/L | Not detected | 10 |
| PHENANTHRENE | ug/L | Not detected | 10 |
| PYRENE | ug/L | Not detected | 10 |

Sample comments:

PO# 11852

Project Name: EFRP - Former Manning Fisher/Hendersonville, NC

Sample I.D. AA32488

Customer Code: BLUERIDG

Login Group #: 7984A8

Customer Reference: 11852

Phone Number: (704)482-2111/fax(704)482-4335

Customer Sample I.D#: MW-4 EFRP

Sample collection date: 05/01/95 Time: 09:00

Lab submittal date: 05/05/95 Time: 09:35

| TEST
PARAMETER | UNITS | TEST
RESULT | DETECTION
LIMIT |
|-------------------|-------|----------------|--------------------|
|-------------------|-------|----------------|--------------------|

Multicomponent analysis: METHODS 601 AND 602

| | | | |
|--------------|------|--------------|---|
| BENZENE | ug/L | 140 | 1 |
| EDB | ug/L | Not detected | 1 |
| ETHYLBENZENE | ug/L | Not detected | 1 |
| IPE | ug/L | 3 | 1 |
| MTBE | ug/L | 100 | 1 |
| TOLUENE | ug/L | 2 | 1 |
| XYLENES | ug/L | 93 | 3 |

May 11, 1995

Blue Ridge Environmental Serv. Sample I.D. AA32489

Full Service Analytical & Environmental Solutions

Sample comments:

PO# 11852

Project Name: EFRP - Former Manning Fisher/Hendersonville, NC

Sample I.D. AA32489

Login Group #: 7984A8

Phone Number: (704)482-2111/fax(704)482-4335

Customer Sample I.D#: MW-5 EFRP

Sample collection date: 05/01/95 Time: 09:00

Lab submittal date: 05/05/95 Time: 09:35

Customer Code: BLUERIDG

Customer Reference: 11852

| TEST
PARAMETER | UNITS | TEST
RESULT | DETECTION
LIMIT |
|--|-------|----------------|--------------------|
| ----- | | | |
| Multicomponent analysis: METHODS 601 AND 602 | | | |
| BENZENE | ug/L | 1220 | 10 |
| EDB | ug/L | Not detected | 10 |
| ETHYLBENZENE | ug/L | 20 | 10 |
| IPE | ug/L | 30 | 10 |
| MTBE | ug/L | 1730 | 10 |
| TOLUENE | ug/L | 20 | 10 |
| XYLENES | ug/L | 220 | 30 |

Sample comments:

PO# 11852

Project Name: EFRP - Former Manning Fisher/Hendersonville, NC

Sample I.D. AA32490

Login Group #: 7984A8

Phone Number: (704)482-2111/fax(704)482-4335

Customer Sample I.D#: MW-6 EFRP

Sample collection date: 05/01/95 Time: 09:00

Lab submittal date: 05/05/95 Time: 09:35

Customer Code: BLUERIDG

Customer Reference: 11852

| TEST
PARAMETER | UNITS | TEST
RESULT | DETECTION
LIMIT |
|--|-------|----------------|--------------------|
| ----- | | | |
| Multicomponent analysis: METHODS 601 AND 602 | | | |
| BENZENE | ug/L | Not detected | 1 |
| EDB | ug/L | Not detected | 1 |
| ETHYLBENZENE | ug/L | Not detected | 1 |
| IPE | ug/L | Not detected | 1 |
| MTBE | ug/L | Not detected | 1 |
| TOLUENE | ug/L | Not detected | 1 |
| XYLENES | ug/L | Not detected | 1 |
| | | Not detected | 3 |

Lab Report

May 11, 1995

Blue Ridge Environmental Serv.

Sample I.D. AA32491

Full Service Analytical & Environmental Solutions

Sample comments:

PO# 11852

Project Name: EFRP - Former Manning Fisher/Hendersonville, NC

Sample I.D. AA32491

Customer Code: BLUERIDG

Login Group #: 7984A8

Customer Reference: 11852

Phone Number: (704)482-2111/fax(704)482-4335

Customer Sample I.D#: MW-7 EFRP

Sample collection date: 05/01/95 Time: 09:00

Lab submittal date: 05/05/95 Time: 09:35

| TEST
PARAMETER | UNITS | TEST
RESULT | DETECTION
LIMIT |
|--|-------|----------------|--------------------|
| Multicomponent analysis: METHODS 601 AND 602 | | | |
| BENZENE | ug/L | 4 | 1 |
| EDB | ug/L | Not detected | 1 |
| ETHYLBENZENE | ug/L | Not detected | 1 |
| IPE | ug/L | 1 | 1 |
| MTBE | ug/L | 24 | 1 |
| TOLUENE | ug/L | Not detected | 1 |
| XYLENES | ug/L | 19 | 3 |

Sample comments:

PO# 11852

Project Name: EFRP - Former Manning Fisher/Hendersonville, NC

Sample I.D. AA32492

Customer Code: BLUERIDG

Login Group #: 7984A8

Customer Reference: 11852

Phone Number: (704)482-2111/fax(704)482-4335

Customer Sample I.D#: MW-8 EFRP

Sample collection date: 05/01/95 Time: 15:00

Lab submittal date: 05/05/95 Time: 09:35

| TEST
PARAMETER | UNITS | TEST
RESULT | DETECTION
LIMIT |
|--|-------|----------------|--------------------|
| Multicomponent analysis: METHODS 601 AND 602 | | | |
| BENZENE | ug/L | Not detected | 1 |
| EDB | ug/L | Not detected | 1 |
| ETHYLBENZENE | ug/L | Not detected | 1 |
| IPE | ug/L | Not detected | 1 |
| MTBE | ug/L | Not detected | 1 |
| TOLUENE | ug/L | Not detected | 1 |
| XYLENES | ug/L | Not detected | 3 |

Lab Report

Page: 8

May 11, 1995

Blue Ridge Environmental Serv.

Sample I.D. AA3249

Full Service Analytical & Environmental Solutions

Sample comments:

PO# 11852

Project Name: EFRP - Former Manning Fisher/Hendersonville, NC

Please advise should you have questions concerning these data.

Respectfully submitted,



Michael L. Whitehead
Quality Assurance Manager

Lab Report

NC Certification No. 402
SC Certification No. 99012
NC Drinking Water Cert. No. 37735

Full Service Analytical & Environmental Solutions

August 14, 1995

Blue Ridge Environmental Serv.
Attn: Joe McMurray
406 Beaumonde Ave.
Shelby, NC 28150
Proj: East Flat Rock Properties

Dear Mr. McMurray:

Below are the results of analysis of 9 samples received for examination on July 28, 1995:

Sample I.D. AA35922
Login Group #: 9130A9
Phone Number: (704)482-2111/fax(704)482-4335
Customer Sample I.D#: MW-1
Sample collection date: 07/27/95
Lab submittal date: 07/28/95

Customer Code: BLUERIDG
Customer Reference: 11951

Time: 10:30
Time: 15:45

| TEST
PARAMETER | UNITS | TEST
RESULT | DETECTION
LIMIT |
|---|-------|----------------|--------------------|
| Multicomponent analysis: METHODS 601 AND 602 | | | |
| BENZENE | ug/L | 28000 | 40 |
| EDB | ug/L | Not detected | 40 |
| ETHYLBENZENE | ug/L | 3500 | 40 |
| IPE | ug/L | 780 | 200 |
| MTBE | ug/L | 16000 | 200 |
| TOLUENE | ug/L | 46000 | 40 |
| XYLENES | ug/L | 15000 | 120 |
| PREP. METHOD 3510 | | Completed | |
| Multicomponent analysis: POLYNUCLEAR AROMATIC HYDROCARBON | | | |
| ACENAPHTHENE | ug/L | Not detected | 10 |
| ACENAPHTHYLENE | ug/L | Not detected | 10 |
| ANTHRACENE | ug/L | Not detected | 10 |
| BENZO(A)ANTHRACENE | ug/L | Not detected | 10 |
| BENZO(A)PYRENE | ug/L | Not detected | 10 |
| BENZO(B&K)FLUORANTHENE | ug/L | Not detected | 10 |
| BENZO(GHI)PERYLENE | ug/L | Not detected | 20 |
| CHRYSENE | ug/L | Not detected | 10 |
| DIBENZO(A,H)ANTHRACENE | ug/L | Not detected | 10 |
| FLUORANTHENE | ug/L | Not detected | 10 |
| FLUORENE | ug/L | Not detected | 10 |
| INDENO(1,2,3-CD)PYRENE | ug/L | Not detected | 10 |
| NAPHTHALENE | ug/L | Not detected | 10 |
| PHENANTHRENE | ug/L | 384 | 10 |
| PYRENE | ug/L | Not detected | 10 |
| | ug/L | Not detected | 10 |

Lab Report

Page: 2

August 14, 1995

Blue Ridge Environmental Serv.

Sample I.D. AA35922 (continued)

Sample comments:

PO# 11951

Project Name: East Flat Rock Properties/Hendersonville

Sample I.D. AA35923

Login Group #: 9130A9

Phone Number: (704)482-2111/fax(704)482-4335

Customer Sample I.D#: MW-2

Sample collection date: 07/27/95 Time: 10:30

Lab submittal date: 07/28/95 Time: 15:45

Customer Code: BLUERIDG

Customer Reference: 11951

| TEST
PARAMETER | UNITS | TEST
RESULT | DETECTION
LIMIT |
|--|-------|----------------|--------------------|
| Multicomponent analysis: METHODS 601 AND 602 | | | |
| BENZENE | ug/L | Not detected | 1 |
| EDB | ug/L | Not detected | 1 |
| ETHYLBENZENE | ug/L | Not detected | 1 |
| IPE | ug/L | Not detected | 1 |
| MTBE | ug/L | Not detected | 5 |
| TOLUENE | ug/L | Not detected | 5 |
| XYLENES | ug/L | Not detected | 1 |
| | | Not detected | 3 |

Sample comments:

PO# 11951

Project Name: East Flat Rock Properties/Hendersonville

Sample I.D. AA35924

Login Group #: 9130A9

Phone Number: (704)482-2111/fax(704)482-4335

Customer Sample I.D#: MW-3

Sample collection date: 07/27/95 Time: 10:30

Lab submittal date: 07/28/95 Time: 15:45

Customer Code: BLUERIDG

Customer Reference: 11951

| TEST
PARAMETER | UNITS | TEST
RESULT | DETECTION
LIMIT |
|--|-------|----------------|--------------------|
| Multicomponent analysis: METHODS 601 AND 602 | | | |
| BENZENE | ug/L | 17500 | 40 |
| EDB | ug/L | Not detected | 40 |
| ETHYLBENZENE | ug/L | 1710 | 40 |
| IPE | ug/L | 260 | 200 |
| MTBE | ug/L | 8260 | 200 |
| TOLUENE | ug/L | 1020 | 40 |
| XYLENES | ug/L | 3240 | 120 |
| PREP. METHOD 3510 | | Completed | |

Lab Report

Page: 3

August 14, 1995

Blue Ridge Environmental Serv.

Sample I.D. AA35924 (continued)



| TEST
PARAMETER | UNITS | TEST
RESULT | DETECTION
LIMIT |
|-------------------|-------|----------------|--------------------|
|-------------------|-------|----------------|--------------------|

Multicomponent analysis: POLYNUCLEAR AROMATIC HYDROCARBON

| | | | |
|--------------------------|------|--------------|----|
| ACENAPHTHENE | ug/L | Not detected | 10 |
| ACENAPHTHYLENE | ug/L | Not detected | 10 |
| ANTHRACENE | ug/L | Not detected | 10 |
| BENZO(A)ANTHRACENE | ug/L | Not detected | 10 |
| BENZO(A)PYRENE | ug/L | Not detected | 10 |
| BENZO(B&K)FLUORANTHENE | ug/L | Not detected | 10 |
| BENZO(GHI)PERYLENE | ug/L | Not detected | 20 |
| CHRYSENE | ug/L | Not detected | 10 |
| DIBENZO(A, H)ANTHRACENE | ug/L | Not detected | 10 |
| FLUORANTHENE | ug/L | Not detected | 10 |
| FLUORENE | ug/L | Not detected | 10 |
| INDENO(1, 2, 3-CD)PYRENE | ug/L | Not detected | 10 |
| NAPHTHALENE | ug/L | Not detected | 10 |
| PHENANTHRENE | ug/L | 154 | 10 |
| PYRENE | ug/L | Not detected | 10 |
| | ug/L | Not detected | 10 |

Sample comments:

PO# 11951

Project Name: East Flat Rock Properties/Hendersonville

Sample I.D. AA35925

Login Group #: 9130A9

Customer Code: BLUERIDG

Customer Reference: 11951

Phone Number: (704)482-2111/fax(704)482-4335

Customer Sample I.D#: MW-4

Sample collection date: 07/27/95 Time: 10:30

Lab submittal date: 07/28/95 Time: 15:45

| TEST
PARAMETER | UNITS | TEST
RESULT | DETECTION
LIMIT |
|-------------------|-------|----------------|--------------------|
|-------------------|-------|----------------|--------------------|

Multicomponent analysis: METHODS 601 AND 602

| | | | |
|--------------|------|--------------|----|
| BENZENE | ug/L | 280 | 10 |
| EDB | ug/L | Not detected | 10 |
| ETHYLBENZENE | ug/L | 20 | 10 |
| IPE | ug/L | Not detected | 50 |
| MTBE | ug/L | 200 | 50 |
| TOLUENE | ug/L | Not detected | 10 |
| XYLENES | ug/L | 180 | 30 |

Lab Report

Page: 4

August 14, 1995

Blue Ridge Environmental Serv.

Sample I.D. AA35925 (continued)

Full Service Analytical & Environmental Solutions

Sample comments:

PO# 11951

Project Name: East Flat Rock Properties/Hendersonville

Sample I.D. AA35926

Login Group #: 9130A9

Phone Number: (704)482-2111/fax(704)482-4335

Customer Sample I.D#: MW-5

Sample collection date: 07/27/95 Time: 10:30

Lab submittal date: 07/28/95 Time: 15:45

Customer Code: BLUERIDG

Customer Reference: 11951

| TEST
PARAMETER | UNITS | TEST
RESULT | DETECTION
LIMIT |
|--|-------|----------------|--------------------|
| Multicomponent analysis: METHODS 601 AND 602 | | | |
| BENZENE | ug/L | 1400 | 20 |
| EDB | ug/L | Not detected | 20 |
| ETHYLBENZENE | ug/L | 30 | 20 |
| IPE | ug/L | Not detected | 100 |
| MTBE | ug/L | 1530 | 100 |
| TOLUENE | ug/L | Not detected | 20 |
| XYLENES | ug/L | 120 | 60 |

Sample comments:

PO# 11951

Project Name: East Flat Rock Properties/Hendersonville

Sample I.D. AA35927

Login Group #: 9130A9

Phone Number: (704)482-2111/fax(704)482-4335

Customer Sample I.D#: MW-6

Sample collection date: 07/27/95 Time: 10:30

Lab submittal date: 07/28/95 Time: 15:45

Customer Code: BLUERIDG

Customer Reference: 11951

| TEST
PARAMETER | UNITS | TEST
RESULT | DETECTION
LIMIT |
|--|-------|----------------|--------------------|
| Multicomponent analysis: METHODS 601 AND 602 | | | |
| BENZENE | ug/L | Not detected | 1 |
| EDB | ug/L | Not detected | 1 |
| ETHYLBENZENE | ug/L | Not detected | 1 |
| IPE | ug/L | Not detected | 5 |
| MTBE | ug/L | Not detected | 5 |
| TOLUENE | ug/L | Not detected | 1 |
| XYLENES | ug/L | Not detected | 3 |

Lab Report

Page: 5

August 14, 1995

Blue Ridge Environmental Serv.

Sample I.D. AA35927 (continued)

Sample comments:

PO# 11951

Project Name: East Flat Rock Properties/Hendersonville

Sample I.D. AA35928

Customer Code: BLUERIDG

Login Group #: 9130A9

Customer Reference: 11951

Phone Number: (704)482-2111/fax(704)482-4335

Customer Sample I.D#: MW-7

Sample collection date: 07/27/95 Time: 10:30

Lab submittal date: 07/28/95 Time: 15:45

| TEST
PARAMETER | UNITS | TEST
RESULT | DETECTION
LIMIT |
|-------------------|-------|----------------|--------------------|
|-------------------|-------|----------------|--------------------|

Multicomponent analysis: METHODS 601 AND 602

| | | | |
|--------------|------|--------------|---|
| BENZENE | ug/L | Not detected | 1 |
| EDB | ug/L | Not detected | 1 |
| ETHYLBENZENE | ug/L | Not detected | 1 |
| IPE | ug/L | Not detected | 5 |
| MTBE | ug/L | 21 | 5 |
| TOLUENE | ug/L | Not detected | 1 |
| XYLENES | ug/L | Not detected | 3 |

Sample comments:

PO# 11951

Project Name: East Flat Rock Properties/Hendersonville

Sample I.D. AA35929

Customer Code: BLUERIDG

Login Group #: 9130A9

Customer Reference: 11951

Phone Number: (704)482-2111/fax(704)482-4335

Customer Sample I.D#: MW-8

Sample collection date: 07/27/95 Time: 10:30

Lab submittal date: 07/28/95 Time: 15:45

| TEST
PARAMETER | UNITS | TEST
RESULT | DETECTION
LIMIT |
|-------------------|-------|----------------|--------------------|
|-------------------|-------|----------------|--------------------|

Multicomponent analysis: METHODS 601 AND 602

| | | | |
|--------------|------|--------------|---|
| BENZENE | ug/L | Not detected | 1 |
| EDB | ug/L | Not detected | 1 |
| ETHYLBENZENE | ug/L | Not detected | 1 |
| IPE | ug/L | Not detected | 5 |
| MTBE | ug/L | Not detected | 5 |
| TOLUENE | ug/L | Not detected | 1 |
| XYLENES | ug/L | Not detected | 3 |

Lab Report

Page: 6

August 14, 1995

Blue Ridge Environmental Serv.

Sample I.D. AA35929 (continued)

Sample comments:

PD# 11951

Project Name: East Flat Rock Properties/Hendersonville

Sample I.D. AA35930

Customer Code: BLUERIDG

Login Group #: 9130A9

Customer Reference: 11951

Phone Number: (704)482-2111/fax(704)482-4335

Customer Sample I.D#: VMW-1

Sample collection date: 07/27/95 Time: 14:30

Lab submittal date: 07/28/95 Time: 15:45

| TEST
PARAMETER | UNITS | TEST
RESULT | DETECTION
LIMIT |
|-------------------|-------|----------------|--------------------|
|-------------------|-------|----------------|--------------------|

Multicomponent analysis: METHODS 601 AND 602

| | | | |
|-------------------|------|--------------|---|
| BENZENE | ug/L | Not detected | 1 |
| EDB | ug/L | Not detected | 1 |
| ETHYLBENZENE | ug/L | Not detected | 1 |
| IPE | ug/L | Not detected | 5 |
| MTBE | ug/L | Not detected | 5 |
| TOLUENE | ug/L | Not detected | 1 |
| XYLENES | ug/L | Not detected | 3 |
| PREP. METHOD 3510 | | Completed | |

Multicomponent analysis: SEMI-VOLATILE ORGANICS BY 625

| | | | |
|-----------------------------|------|--------------|----|
| ACENAPHTHENE | ug/L | Not detected | 10 |
| ACENAPHTHYLENE | ug/L | Not detected | 10 |
| ANTHRACENE | ug/L | Not detected | 10 |
| BENZO(A)ANTHRACENE | ug/L | Not detected | 10 |
| BENZO(B)FLUORANTHENE | ug/L | Not detected | 10 |
| BENZO(K)FLUORANTHENE | ug/L | Not detected | 10 |
| BENZO(A)PYRENE | ug/L | Not detected | 10 |
| BENZO(GHI)PERYLENE | ug/L | Not detected | 10 |
| BIS(2-CHLOROETHOXY)METHANE | ug/L | Not detected | 10 |
| BIS(2-CHLOROETHYL)ETHER | ug/L | Not detected | 10 |
| BIS(2-CHLOROISOPROPYL)ETHER | ug/L | Not detected | 10 |
| BIS(2-ETHYLHEXYL)PHTHALATE | ug/L | Not detected | 50 |
| 4-BROMOPHENYL PHENYL ETHER | ug/L | Not detected | 10 |
| BUTYL BENZYL PHTHALATE | ug/L | Not detected | 10 |
| 4-CHLORO-3-METHYLPHENOL | ug/L | Not detected | 10 |
| 2-CHLORONAPHTHALENE | ug/L | Not detected | 10 |
| 2-CHLOROPHENOL | ug/L | Not detected | 10 |
| 4-CHLOROPHENYL PHENYL ETHER | ug/L | Not detected | 10 |
| CHRYSENE | ug/L | Not detected | 10 |
| DIBENZO(A, H)ANTHRACENE | ug/L | Not detected | 10 |
| DI-N-BUTYLPHTHALATE | ug/L | Not detected | 10 |
| 1, 2-DICHLOROBENZENE | ug/L | Not detected | 10 |
| 1, 3-DICHLOROBENZENE | ug/L | Not detected | 10 |
| 1, 4-DICHLOROBENZENE | ug/L | Not detected | 10 |
| 2, 4-DICHLOROPHENOL | ug/L | Not detected | 10 |
| DIETHYL PHTHALATE | ug/L | Not detected | 10 |

Lab Report

Page: 7

August 14, 1995

Blue Ridge Environmental Serv.

Sample I.D. AA35930 (continued)

| TEST
PARAMETER | UNITS | TEST
RESULT | DETECTION
LIMIT |
|--|-------|----------------|--------------------|
| Multicomponent analysis: SEMI-VOLATILE ORGANICS BY 625 (continued) | | | |
| 2,4-DIMETHYLPHENOL | ug/L | Not detected | 10 |
| DIMETHYL PHTHALATE | ug/L | Not detected | 10 |
| 2,4-DINITROPHENOL | ug/L | Not detected | 50 |
| 2,4-DINITROTOLUENE | ug/L | Not detected | 10 |
| 2,6-DINITROTOLUENE | ug/L | Not detected | 10 |
| DI-N-OCTYLPHTHALATE | ug/L | Not detected | 10 |
| FLUORANTHENE | ug/L | Not detected | 10 |
| FLUORENE | ug/L | Not detected | 10 |
| HEXACHLOROBENZENE | ug/L | Not detected | 10 |
| HEXACHLOROBUTADIENE | ug/L | Not detected | 10 |
| HEXACHLOROCYCLOPENTADIENE | ug/L | Not detected | 10 |
| HEXACHLOROETHANE | ug/L | Not detected | 10 |
| INDENO(1,2,3-CD)PYRENE | ug/L | Not detected | 10 |
| ISOPHORONE | ug/L | Not detected | 10 |
| 2-METHYL-4,6-DINITROPHENOL | ug/L | Not detected | 50 |
| NAPHTHALENE | ug/L | Not detected | 10 |
| NITROBENZENE | ug/L | Not detected | 10 |
| 2-NITROPHENOL | ug/L | Not detected | 10 |
| 4-NITROPHENOL | ug/L | Not detected | 50 |
| N-NITROSODIPHENYLAMINE | ug/L | Not detected | 10 |
| N-NITROSODI-N-PROPYLAMINE | ug/L | Not detected | 10 |
| PENTACHLOROPHENOL | ug/L | Not detected | 50 |
| PHENANTHRENE | ug/L | Not detected | 10 |
| PHENOL | ug/L | Not detected | 10 |
| PYRENE | ug/L | Not detected | 10 |
| 1,2,4-TRICHLOROBENZENE | ug/L | Not detected | 10 |
| 2,4,6-TRICHLOROPHENOL | ug/L | Not detected | 10 |
| 3,3'-DICHLOROBENZIDINE | ug/L | Not detected | 10 |
| BENZIDINE | ug/L | Not detected | 50 |
| METALS DIGESTION METHOD 3030C | | Completed | |
| LEAD, TOTAL IN GROUNDWATER | mg/L | 0.006 | 0.002 |

Sample comments:

PO# 11951

Project Name: East Flat Rock Properties/Hendersonville

Please advise should you have questions concerning these data.

Respectfully submitted,

J. Allen Spivey

J. Allen Spivey
Quality Assurance Manager



Full Service Analytical & Environmental Solutions

Main Office:
449 Springbrook Road
P.O. Box 240543
Charlotte, NC 28224-0543
Phone: 704/529-6364
1/800/529-6364
Fax: 704/525-0409


CASE NARRATIVE

Login Group # : 9130A9
Sample ID: AA35930

Date :8/4/95

| SAMPLE ID | ANALYSIS | COMMENTS |
|-----------|----------|---|
| AA35930 | 625 | <p>During the liquid-liquid extraction step, emulsions were encountered for this sample matrix. Emulsions can interfere with compound recovery. For this sample, two acid surrogate spike compounds exhibited poor recovery.</p> <p>2-Fluorophenol 5% Limits (21-100)
Phenol-d5 4% Limits (10-94)</p> |

Due to the low recovery of these surrogates, the concentrations reported for the acid fraction should be considered estimates.

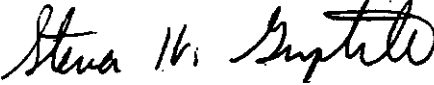
Steven H. Guptill
GC/MS Supervisor



BLUE RIDGE
ENVIRONMENTAL
SERVICES

CHAIN OF CUSTODY

406 BEAUMONDE AVENUE
SHELBY, NORTH CAROLINA
(704) 482-2111
FAX (704) -482-4335

PROJECT NAME/LOCATION

East Flat Rock Properties Asheville

SAMPLERS:

Joe Plester

PROJECT MANAGER:

Joe Mc Murray

STF CODE

QU022395

P.O.#

11951

LAB:

PRISM

| SAMPLE ID: | DATE: | TIME: | SOIL | WATER | SAMPLE DESCRIPTION | PRESERVATIVE | NUMBER OF CONTAINERS | REMARKS | | | | | | | | | |
|------------|-------|-------|------|-------|--------------------|--------------|----------------------|---------|--|--|--|--|--|--|--|--|--|
| | | | | | | | | | | | | | | | | | |

MW-1 7/27/95 10:30am

MW-2

MW-3

MW-4

MW-5

MW-6

MW-7

MW-8

VMW-1 2:30pm

Grab H₂O

(none)

HCl

HCl

(none)

HCl

HCl

HCl

HCl

HCl

HCl

HCl

HCl

HCl

HCl

HCl

HCl

HCl

HCl

HCl

HCl

HCl

RELINQUISHED BY: (SIGN)

Joe Plester

RELINQUISHED BY: (SIGN)

Joe Plester

DATE

7/27/95

TIME

5:15pm

RECEIVED BY: (SIGN)

Joe Plester

RECEIVED BY: (SIGN)

Joe Plester

DATE

7/28/95

TIME

8:00 AM

7130A9

Lab report

NC Certification No. 402
 SC Certification No. 99012
 NC Drinking Water Cert. No. 37735



Full Service Analytical & Environmental Solutions

October 31, 1995

Blue Ridge Environmental Serv.
 Attn: Joe McMurray
 406 Beaumonde Ave.
 Shelby, NC 28150
 Proj: East Flat Rock Prop

Dear Mr. McMurray:

Below are the results of analysis of 9 samples received for examination on October 18, 1995:

Sample I.D. AA39650 Customer Code: BLUERIDG
 Login Group #: 1527B9 Customer Reference: 12081
 Phone Number: (704)482-2111/fax(704)482-4335
 Customer Sample I.D#: MW-1 Sample collection date: 10/13/95
 Lab submittal date: 10/18/95 Time: 08:15

| TEST
PARAMETER | UNITS | TEST
RESULT | DETECTION
LIMIT |
|--|-------|----------------|--------------------|
| Multicomponent analysis: METHODS 601 AND 602 | | | |
| BENZENE | ug/L | 17000 | 100 |
| EDB | ug/L | Not detected | 100 |
| ETHYLBENZENE | ug/L | 1000 | 100 |
| IPE | ug/L | Not detected | 500 |
| MTBE | ug/L | 11000 | 500 |
| TOLUENE | ug/L | 33000 | 100 |
| XYLENES | ug/L | 9800 | 300 |
| PREP. METHOD 3510 | | Completed | |

| | | | |
|---|------|--------------|----|
| Multicomponent analysis: POLYNUCLEAR AROMATIC HYDROCARBON | | | |
| ACENAPHTHENE | ug/L | Not detected | 10 |
| ACENAPHTHYLENE | ug/L | Not detected | 10 |
| ANTHRACENE | ug/L | Not detected | 10 |
| BENZO(A)ANTHRACENE | ug/L | Not detected | 10 |
| BENZO(A)PYRENE | ug/L | Not detected | 10 |
| BENZO(B&K)FLUORANTHENE | ug/L | Not detected | 10 |
| BENZO(GHI)PERYLENE | ug/L | Not detected | 20 |
| CHRYSENE | ug/L | Not detected | 10 |
| DIBENZO(A,H)ANTHRACENE | ug/L | Not detected | 10 |
| FLUORANTHENE | ug/L | Not detected | 10 |
| FLUORENE | ug/L | Not detected | 10 |
| INDENO(1,2,3-CD)PYRENE | ug/L | Not detected | 10 |
| NAPHTHALENE | ug/L | Not detected | 10 |
| PHENANTHRENE | ug/L | 540 | 10 |
| PYRENE | ug/L | Not detected | 10 |
| | | Not detected | 10 |

Lab report

Page: 2

October 31, 1995

Blue Ridge Environmental Serv.

Sample I.D. AA39650

**Sample comments:**

PO# 12081

Project Name: East Flat Rock Prop/Hendersonville, NC

Sample I.D. AA39651

Customer Code: BLUERIDG

Login Group #: 152789

Customer Reference: 12081

Phone Number: (704)482-2111/fax(704)482-4335

Customer Sample I.D#: MW-2

Sample collection date: 10/13/95

Lab submittal date: 10/18/95

Time: 08:15

| TEST
PARAMETER | UNITS | TEST
RESULT | DETECTION
LIMIT |
|-------------------|-------|----------------|--------------------|
|-------------------|-------|----------------|--------------------|

Multicomponent analysis: METHODS 601 AND 602

| | | | |
|--------------|------|--------------|---|
| BENZENE | ug/L | Not detected | 1 |
| EDB | ug/L | Not detected | 1 |
| ETHYLBENZENE | ug/L | Not detected | 1 |
| IPE | ug/L | Not detected | 5 |
| MTBE | ug/L | Not detected | 5 |
| TOLUENE | ug/L | Not detected | 1 |
| XYLENES | ug/L | Not detected | 3 |

Sample comments:

PO# 12081

Project Name: East Flat Rock Prop/Hendersonville, NC

Sample I.D. AA39652

Customer Code: BLUERIDG

Login Group #: 152789

Customer Reference: 12081

Phone Number: (704)482-2111/fax(704)482-4335

Customer Sample I.D#: MW-3

Sample collection date: 10/13/95

Lab submittal date: 10/18/95

Time: 08:15

| TEST
PARAMETER | UNITS | TEST
RESULT | DETECTION
LIMIT |
|-------------------|-------|----------------|--------------------|
|-------------------|-------|----------------|--------------------|

Multicomponent analysis: METHODS 601 AND 602

| | | | |
|-------------------|------|--------------|-----|
| BENZENE | ug/L | 6200 | 100 |
| EDB | ug/L | Not detected | 100 |
| ETHYLBENZENE | ug/L | 280 | 100 |
| IPE | ug/L | Not detected | 500 |
| MTBE | ug/L | 5200 | 500 |
| TOLUENE | ug/L | 460 | 100 |
| XYLENES | ug/L | 2400 | 300 |
| PREP. METHOD 3510 | | Completed | |

October 31, 1995

Blue Ridge Environmental Serv.

Sample I.D. AA39652



| TEST
PARAMETER | UNITS | TEST
RESULT | DETECTION
LIMIT |
|---|-------|----------------|--------------------|
| Multicomponent analysis: POLYNUCLEAR AROMATIC HYDROCARBON | | | |
| ACENAPHTHENE | ug/L | Not detected | 10 |
| ACENAPHTHYLENE | ug/L | Not detected | 10 |
| ANTHRACENE | ug/L | Not detected | 10 |
| BENZO(A)ANTHRACENE | ug/L | Not detected | 10 |
| BENZO(A)PYRENE | ug/L | Not detected | 10 |
| BENZO(B&K)FLUORANTHENE | ug/L | Not detected | 10 |
| BENZO(GHI)PERYLENE | ug/L | Not detected | 20 |
| CHRYSENE | ug/L | Not detected | 10 |
| DIBENZO(A, H)ANTHRACENE | ug/L | Not detected | 10 |
| FLUORANTHENE | ug/L | Not detected | 10 |
| FLUORENE | ug/L | Not detected | 10 |
| INDENO(1, 2, 3-CD)PYRENE | ug/L | Not detected | 10 |
| NAPHTHALENE | ug/L | Not detected | 10 |
| PHENANTHRENE | ug/L | 190 | 10 |
| PYRENE | ug/L | Not detected | 10 |
| | | Not detected | 10 |

Sample comments:

PO# 12081

Project Name: East Flat Rock Prop/Hendersonville, NC

Sample I.D. AA39653

Customer Code: BLUERIDG

Login Group #: 152789

Customer Reference: 12081

Phone Number: (704)482-2111/fax(704)482-4335

Customer Sample I.D#: MW-4

Sample collection date: 10/13/95

Lab submittal date: 10/18/95

Time: 08:15

| TEST
PARAMETER | UNITS | TEST
RESULT | DETECTION
LIMIT |
|--|-------|----------------|--------------------|
| Multicomponent analysis: METHODS 601 AND 602 | | | |
| BENZENE | ug/L | 280 | 1 |
| EDB | ug/L | Not detected | 1 |
| ETHYLBENZENE | ug/L | 3 | 1 |
| IPE | ug/L | Not detected | 5 |
| MTBE | ug/L | 160 | 5 |
| TOLUENE | ug/L | 5 | 1 |
| XYLENES | ug/L | 77 | 3 |

Sample comments:

PO# 12081

Project Name: East Flat Rock Prop/Hendersonville, NC

October 31, 1995



Sample I.D. AA39654

Login Group #: 1527B9

Phone Number: (704)482-2111/fax(704)482-4335

Customer Sample I.D#: MW-5

Lab submittal date: 10/18/95

Customer Code: BLUERIDG

Customer Reference: 12081

Sample collection date: 10/13/95

Time: 08:15

| TEST
PARAMETER | UNITS | TEST
RESULT | DETECTION
LIMIT |
|--|-------|----------------|--------------------|
| Multicomponent analysis: METHODS 601 AND 602 | | | |
| BENZENE | ug/L | 530 | 1 |
| EDB | ug/L | Not detected | 1 |
| ETHYLBENZENE | ug/L | 4 | 1 |
| IPE | ug/L | 23 | 5 |
| MTBE | ug/L | 690 | 5 |
| TOLUENE | ug/L | 15 | 1 |
| XYLENES | ug/L | 87 | 3 |

Sample comments:

PO# 12081

Project Name: East Flat Rock Prop/Hendersonville, NC

Sample I.D. AA39655

Login Group #: 1527B9

Phone Number: (704)482-2111/fax(704)482-4335

Customer Sample I.D#: MW-6

Lab submittal date: 10/18/95

Customer Code: BLUERIDG

Customer Reference: 12081

Sample collection date: 10/13/95

Time: 08:15

| TEST
PARAMETER | UNITS | TEST
RESULT | DETECTION
LIMIT |
|--|-------|----------------|--------------------|
| Multicomponent analysis: METHODS 601 AND 602 | | | |
| BENZENE | ug/L | Not detected | 1 |
| EDB | ug/L | Not detected | 1 |
| ETHYLBENZENE | ug/L | Not detected | 1 |
| IPE | ug/L | Not detected | 5 |
| MTBE | ug/L | Not detected | 5 |
| TOLUENE | ug/L | Not detected | 1 |
| XYLENES | ug/L | Not detected | 3 |

Sample comments:

PO# 12081

Project Name: East Flat Rock Prop/Hendersonville, NC

October 31, 1995



Sample I.D. AA39656

Customer Code: BLUERIDG

Login Group #: 1527B9

Customer Reference: 12081

Phone Number: (704)482-2111/fax(704)482-4335

Customer Sample I.D#: MW-7

Sample collection date: 10/13/95

Lab submittal date: 10/18/95

Time: 08:23

| TEST
PARAMETER | UNITS | TEST
RESULT | DETECTION
LIMIT |
|-------------------|-------|----------------|--------------------|
|-------------------|-------|----------------|--------------------|

Multicomponent analysis: METHODS 601 AND 602

| | | | |
|--------------|------|--------------|---|
| BENZENE | ug/L | Not detected | 1 |
| EDB | ug/L | Not detected | 1 |
| ETHYLBENZENE | ug/L | Not detected | 1 |
| IPE | ug/L | Not detected | 5 |
| MTBE | ug/L | 7 | 5 |
| TOLUENE | ug/L | Not detected | 1 |
| XYLENES | ug/L | Not detected | 3 |

Sample comments:

PO# 12081

Project Name: East Flat Rock Prop/Hendersonville, NC

Sample I.D. AA39657

Customer Code: BLUERIDG

Login Group #: 1527B9

Customer Reference: 12081

Phone Number: (704)482-2111/fax(704)482-4335

Customer Sample I.D#: MW-8

Sample collection date: 10/13/95

Lab submittal date: 10/18/95

Time: 08:15

| TEST
PARAMETER | UNITS | TEST
RESULT | DETECTION
LIMIT |
|-------------------|-------|----------------|--------------------|
|-------------------|-------|----------------|--------------------|

Multicomponent analysis: METHODS 601 AND 602

| | | | |
|--------------|------|--------------|---|
| BENZENE | ug/L | Not detected | 1 |
| EDB | ug/L | Not detected | 1 |
| ETHYLBENZENE | ug/L | Not detected | 1 |
| IPE | ug/L | Not detected | 5 |
| MTBE | ug/L | Not detected | 5 |
| TOLUENE | ug/L | Not detected | 1 |
| XYLENES | ug/L | Not detected | 3 |

Sample comments:

PO# 12081

Project Name: East Flat Rock Prop/Hendersonville, NC

Lab Report

Page: 6

October 31, 1995



Sample I.D. AA39658

Login Group #: 1527B9

Phone Number: (704)482-2111/fax(704)482-4335

Customer Sample I.D#: VMW-1

Lab submittal date: 10/18/95

Customer Code: BLUERIDG

Customer Reference: 12081

Sample collection date: 10/13/95

Time: 08:15

| TEST
PARAMETER | UNITS | TEST
RESULT | DETECTION
LIMIT |
|--|-------|----------------|--------------------|
| Multicomponent analysis: METHODS 601 AND 602 | | | |
| BENZENE | ug/L | Not detected | 1 |
| EDB | ug/L | Not detected | 1 |
| ETHYLBENZENE | ug/L | Not detected | 1 |
| IPE | ug/L | Not detected | 1 |
| MTBE | ug/L | Not detected | 5 |
| TOLUENE | ug/L | Not detected | 5 |
| XYLENES | ug/L | Not detected | 1 |
| | | Not detected | 3 |

Sample comments:

PO# 12081

Project Name: East Flat Rock Prop/Hendersonville, NC

Please advise should you have questions concerning these data.

Respectfully submitted,

Angela D. Overcash
Laboratory Director



BLUE RIDGE
ENVIRONMENTAL
SERVICES

CHAIN OF CUSTODY

406 BEAUMONDE AVENUE
SHELBY NORTH CAROLINA
(704) 482-2111
FAX (704) 482-4335

PROJECT NAME/LOCATION

East Flat Rock Prop./Hendersonville

STF CODE

94022395

P.O. #

12081

LAB

SAMPLERS

PROJECT MANAGER

Tam Proctor

Dr. Mc Murray

SAMPLE ID

DATE

TIME

SOIL

WATER

SAMPLE
DESCRIPTION

PRESERVATIVE

NUMBER OF
CONTAINERS

EPA 602
EPA 610

REMARKS

MW-1

10/13/95

✓

Grab H₂O

HCl

5

✓

✓

39650

Expand to include

MW-2

✓

3

✓

39651

Total xylene, EDB,

MW-3

✓

5

✓

39652

IPE, and MTBE

MW-4

✓

3

✓

39653

MW-5

✓

3

✓

39654

MW-6

✓

3

✓

39655

MW-7

✓

3

✓

39656

MW-8

✓

3

✓

39657

VMW-1

✓

3

✓

39658

RELINQUISHED BY (SIGN.)

Tam Proctor

RELINQUISHED BY (SIGN.)

Rita Hunt

DATE

10/13/95

TIME

4:40 pm

DATE

10-17-95

TIME

5:00 pm

RECEIVED BY: (SIGN.)

Rita Hunt

RECEIVED BY: (SIGN.)

Jane Nelly

DATE

10-17-95

TIME

3:00 pm

DATE

10-17-95

TIME

5:40 pm

152789

Lab Report

NC Certification No. 402
SC Certification No. 99012
NC Drinking Water Cert. No. 37735



November 2, 1995

Blue Ridge Environmental Serv.
Attn: Joe McMurray
406 Beaumonde Ave.
Shelby, NC 28150
Proj: East Flat Rock Prop

Dear Mr. McMurray:

Below are the results of analysis of 1 sample received for examination on October 25, 1995:

Sample I.D. AA39934
Login Group #: 1637B1
Phone Number: (704)482-2111/fax(704)482-4335
Customer Sample I.D#: STOCKPILE
Sample collection date: 10/20/95 Time: 11:00
Lab submittal date: 10/25/95 Time: 09:00

Customer Code: BLUERIDG
Customer Reference: 12090


| TEST
PARAMETER | UNITS | TEST
RESULT | DETECTION
LIMIT |
|----------------------------------|-----------|----------------|--------------------|
| CALCULATIONS BASED ON DRY WEIGHT | % DRY WT. | 82 | |
| PREP. METHOD 3550 | | Completed | |
| TPH - DIESEL RANGE | mg/kg | Less than | 10 |
| PREP. METHOD 5030 | | Completed | |
| TPH - GASOLINE RANGE | mg/kg | Less than | 1.0 |

Sample comments:

PO# 12090
Project Name: East Flat Prop/Hendersonville

Please advise should you have questions concerning these data.

Respectfully submitted,

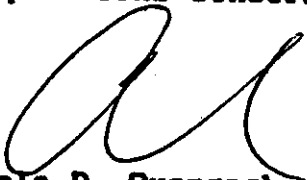
Angela D. Overcash
Laboratory Director



406 BEAUMONDE AVENUE
SHELBY, NORTH CAROLINA
(704)482-2111
FAX (704)-482-4335

| STF CODE | STF TITLE | STF CODE | STF TITLE |
|----------|-----------|----------|-----------|
| 1000 | 1000 | 1000 | 1000 |
| 1001 | 1001 | 1001 | 1001 |
| 1002 | 1002 | 1002 | 1002 |
| 1085 | 1085 | 1085 | 1085 |

P.O.#:

Q4022395

LAB:

12090

East Flat Rock Prop / HENDERSON

SAMPLERS

PROJECT MANAGER:

PRÉSERVATIVE

NUMBER OF
CONTAINERS

3550 / 5030

REMARKS

SAMPLE ID DATE

TIME

7105

WATER

**SAMPLE
DESCRIPTION**

NONE

1

39934

RELINQUISHED BY: (SIGN.)

Arvid Proctor

DATE:

56/20/95

TIME:

4:00 PM

RECEIVED BY: (SIGN.)

RECEIVED BY: (SIGN.)

DATE:

10-24-95

TIME:

2:58

DATE _____

110/25/95

TIME

490

Received

26 2024

DWM
UST Section

BOOK 4156 PAGE 368 (2)

1001013326



This document presented and filed:
04/22/2024 09:14:40 AM

Handwritten signature

WILLIAM LEE KING, Henderson County, NC

Mail after recording to:

Scott C. Ryals, P.E.
UST Section
1646 Mail Service Center
Raleigh, NC 27699-1646

-7

NOTICE OF RESIDUAL PETROLEUM

Former Manning Fisher Property, UST #11656, 540 S Grove St, Hendersonville, Henderson County, North Carolina

The property that is the subject of this Notice (hereinafter referred to as the "Site") contains residual petroleum and is an Underground Storage Tank (UST) incident under North Carolina's Statutes and Regulations, which consist of N.C.G.S 143-215.94 and regulations adopted thereunder. This Notice is part of a remedial action for the site that has been approved by the Secretary (or his/her delegate) of the North Carolina Department of Environmental Quality (or its successor in function), as authorized by N.C.G.S. Section 143B-279.9 and 143B-279.11. The North Carolina Department of Environmental Quality shall hereinafter be referred to as "DEQ".

NOTICE

Petroleum product was released and or discharged at the Site. Petroleum constituents remains on the site, but are not a danger to public health and the environment, provided that the restrictions described herein, and any other measures required by DEQ pursuant to N.C.G.S. Sections 143B- 279.9 and 143B279.11, are strictly complied with. This "Notice of Residual Petroleum" is composed of a description of the property, the location of the residual petroleum and the land use restrictions on the Site. The Notice has been approved and notarized by DEQ pursuant to N.C.G.S. Sections 143B-279.9 and 143B-279.11 and has/shall be recorded at the Henderson County Register of Deeds' office as stamped above.

Barbara Simpson is the owner fee simple of all or a portion of the site, which is located in the County of Henderson, State of North Carolina, and is known and legally described as:

Being as described by Parcel ID# 9568966106, located at 540 S Grove St, Deed Book 1029, Page 357, recorded with the Office of the Register of Deeds of Henderson County, North Carolina.

BEGINNING at an iron pin in the northerly right of way of the Old Spartanburg Road (formerly designated as South Grove Street), said iron pin being the most southerly corner on said road, of the Rebecca Fisher Cairrens, et al., property, which is the property described in Deed Book 495, Page 555, Henderson County Registry; and thence running from said beginning point, and with the Rebecca Fisher Cairrens, et al., line, North 41 deg. 13 min. 0 sec. East 340 feet to an iron pin; thence still with the Rebecca Fisher Cairrens, et al., line, North 62 deg. 3 min. 40 sec. East 177.05 feet to an iron pin in a fence line; thence still with the Rebecca Fisher Cairrens, et al., line and with the fence line, South 46 deg. 35 min. 45 sec. East, passing an iron pin at 409 feet, a total distance of 424 feet to a point; thence running South 71 deg. 43 min. 55 sec. West 567.95 feet to a point which stands north of the bridge by which Johnson Ditch crosses under the Old Spartanburg Road, said point also standing in or near the northerly margin of the right of way of the Old Spartanburg Road; thence running North 48 deg. 47 min. 0 sec. West 198.30 feet, to the point and place of BEGINNING, and containing 3.83 acres, more or less, according to survey plat prepared by Gary L. Corn, RLS, dated March 28, 1985, captioned " Survey for Herbert N. Young, Jr." and identified as Job No. 85-024-D.

For protection of public health and the environment, the following land use restriction by N.C.G.S. Section 143B-279.9(b) shall apply to all of the above-described real property. These restrictions shall continue in effect as long as residual petroleum remains on the site in excess of unrestricted use standards and cannot be amended or cancelled unless and until the Henderson County Register of Deeds receives and records the written concurrence of the Secretary (or his/her delegate) of DEQ (or its successor in function).

PERPETUAL LAND USE RESTRICTIONS

Groundwater: Groundwater from the site is prohibited from use as a water supply from any other location than the current one. No new water supply wells of any kind shall not be installed or operated on the site until the residual groundwater contamination can be shown to be within North Carolina Groundwater Standards.

Soil: The Site shall be used for industrial/commercial use only. Industrial/commercial use means a use where exposure to soil contamination is limited in time and does not involve exposure to children or other sensitive populations such as the elderly or sick. The real property shall not be developed or utilized for residential purposes including but not limited to primary or secondary residences (permanent or temporary), schools, daycare centers, nursing homes, playgrounds, parks, recreation areas and/or picnic areas.

ENFORCEMENT

The above land use restriction(s) shall be enforced by owner, operator, or other party responsible for the site. The above land use restriction(s) may also be enforced by DEQ through any of the remedies provided by law or by means of a civil action, and may also, be enforced by any unit of local government having jurisdiction over any part of the site. Any attempt to cancel this Notice without the approval of DEQ (or its successor in function) shall be subject to enforcement by DEQ to the full extent of the law. Failure by any party required or authorized to enforce any of the above restriction(s) shall in no event be deemed a waiver of the right to do so thereafter as to the same violation or as to one occurring prior or subsequent thereto.

IN WITNESS WHEREOF, Z Vance Jackson Jr. has caused this Notice to be executed pursuant to N.C.G.S. Sections 143B-279.9 and 143B-279.11, this 3rd day of April, 2024.

By: Z Vance Jackson Jr.
Signature of Delegated DEQ Representative
Chief, UST Section/Underground Storage Tank Section
Title of the above Party

Signatory's name typed or printed: Z Vance Jackson Jr.

NORTH CAROLINA

Wake COUNTY

I, Leann Dass, a Notary public certify that Z Vance Jackson Jr., personally came before me this day and acknowledged that he is the UST Section Chief, UST Section of NC Department of Environmental Quality and that he as chief being authorized to do so, executed the foregoing on behalf of NC Department of Environmental Quality.

WITNESS my hand and official seal, this 3rd day of April 2024.



Leann Dass
Leann Dass
Notary

My commission expires 04/24/2027

This instrument was prepared by: Scott C. Ryals, P.E., UST Section

ROY COOPER

Governor

ELIZABETH S. BISER

Secretary

MICHAEL SCOTT

Director



NORTH CAROLINA
Environmental Quality

May 1, 2024

Barabara Simpson
36 Azelea Woods Drive
Hendersonville, NC 28792

Re: Notice of No Further Action
15A NCAC 2L .0407(e)
Risk-based Assessment
and Corrective Action for
Petroleum Underground
Storage Tanks

Forming Manning Fisher
540 S Grove Street
Hendersonville, Henderson County, NC
UST Incident Number 11656
Risk Classification: Low

Dear Ms. Simpson:

A review of information on file with the Underground Storage Tank (UST) Section, Division of Waste Management, Raleigh Central Office indicates that soil and groundwater contamination meet the cleanup requirements for the above low-risk releases under Title 15A NCAC 2L .0202 and .0400, but contamination exceeds the limits allowed for the unrestricted use of a site closed under risk-based cleanup standards.

The UST Section determines that no further action is warranted for this incident. All required actions have been completed. On 4/26/24, the UST Section reviewed a certified copy of the Notice of Residual Petroleum, which is filed with the Register of Deeds on 4/22/24, in Book 4156, Pages 368-369.

This determination shall apply unless the UST Section later finds that the discharge or release poses an unacceptable risk or a potentially unacceptable risk to human health or the environment. Pursuant to Title 15A NCAC 2L .0407(a) you have a continuing obligation to notify the Department of any changes that might affect the risk or land use classifications that have been assigned.

Be advised that as soil contamination exceeds the residential MSCCs, the property containing the contamination is suitable only for industrial/ commercial use or restricted residential use (The term "residential is inclusive of, but not limited to, private houses, apartment complexes, schools, nursing homes, parks, recreation areas and day care centers), as stipulated in the Notice of Residual Petroleum (attached). Be advised that as groundwater contamination exceeds the groundwater quality standards established in Title 15A NCAC 02L .0202, groundwater within the area of contamination or within the area where groundwater contamination is expected to migrate is not suitable for use as a water supply

Interested parties may examine the file by contacting this regional office and may submit comments on the site to the regional office at the address or telephone number listed below.




North Carolina Department of Environmental Quality | Division of Waste Management
UST Section Central Office | 1646 Mail Service Center | Raleigh, NC 27699-1646 | (919)
707-8171

This No Further Action determination applies only to the subject incident; for any other incidents at the subject site, the responsible party must continue to address contamination as required.

If you have any questions regarding trust fund eligibility or reimbursement from the Commercial Leaking Petroleum Underground Storage Tank Cleanup Funds, please contact the UST Section Trust Fund Branch at (919) 707-8171.

If you have any questions regarding this notice, please contact me at the address or telephone number listed below.

Sincerely,

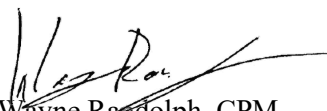

Wayne Randolph, CPM
Trust Fund Branch Head
UST Section, Division of Waste Management,
NCDEQ

Copied under separate letter:

Caroline LaFond, ARO (e-mail)

Henderson County Health Director, Steve Smith, ssmith@hendersoncountync.gov

Henderson County Manager, Mr. John Mitchell, jmitchell@hendersoncountync.gov

Richard Kaltenback, 106 May Dr, Hendersonville, NC 28791

George Scott, 525 S Grove St, Hendersonville, NC 28792

WS-1089_11656_C_NFA_20240501_Manning Fisher NRP



ROY COOPER
Governor
ELIZABETH S. BISER
Secretary
MICHAEL SCOTT
Director



May 2, 2024

**CERTIFIED MAIL DELIEVERY
CONFIRMATION 7022 0410 0003 1127 4408**

George Scott
525 S Grove St
Hendersonville, NC 28792

Re: Public Notice of No Further Action Former
Forming Manning Fisher
540 S Grove Street
Hendersonville, Henderson County, NC
UST Incident Number 11656
Risk Classification: Low

Dear Mr. Scott:

The purpose of this letter and attached information is to inform you that the Underground Storage Tank Section of the Division of Waste Management has issued a Notice of No Further Action regarding a release from a petroleum underground storage tank system located on the subject site. A copy of this Notice is attached for your reference.

You are receiving this letter because, pursuant to 15A NCAC 2L .0409(b) a copy of this notice is required to be submitted to the County Health Director, the County Manager, adjacent property owners, and owners of the property where the petroleum is expected to migrate. **This Notice is for your information, there is no action required on your part.**

On behalf of the responsible party, the UST Section is hereby providing this public notice. If you have any questions regarding the information in this letter, please contact Scott Ryals at 919-707-816 or scott.ryals@deq.nc.gov.

Sincerely,

Scott C. Ryals, PE, CEE
Engineer, Trust Fund Branch

Attachment:



North Carolina Department of Environmental Quality | Division of Waste Management
217 West Jones Street, Raleigh, NC 27699

POLLUTION INCIDENT/U.S.T. LEAK REPORTING FORM

Department of Environment, Health, Natural Resources
Division of Environmental Management
GROUNDWATER SECTION

Confirm. GW Contamination (Y/N) Y
Major Soil Contamination (Y/N) N
Minor Soil Contamination (Y/N) -

Incident # _____
Date Incident Occurred
or Leak Detected 1-6-95

INCIDENT DESCRIPTION

Incident Location/Name B&S metal works
Address 613 Old Spartanburg Highway
City/Town Hendersonville County Henderson Region Asheville
Briefly Describe Incident Minor petroleum hydrocarbon soil contamination detected during removal of 1,000 gallon gasoline UST. Water sample collected from tank pit indicated petroleum hydrocarbon contamination. Groundwater monitoring well was installed, Lab results indicated all contamination at or below 2L standards. NFA required.

POTENTIAL SOURCE OWNER-OPERATOR

Potential Source Owner-Operator Bobby Barnwell Telephone (704) 692-1728
Company _____ Street Address 613 3011 Kanuga Road
City Hendersonville County Henderson State NC Zip Code 28739

OWNERSHIP

0. N/A 1. Municipal 2. Military 3. Unknown 4. Private 5. Federal 6. County 7. State

OPERATION TYPE

0. N/A 1. Public Service 2. Agricultural 3. Residential 4. Educational/Relig. 5. Industrial 6. Commercial 7. Mining

POLLUTANTS INVOLVED

MATERIALS INVOLVED gasoline AMOUNT LOST CLOSED UST AMOUNT RECOVERED 2-23-95

SOURCE OF POLLUTION

PRIMARY SOURCE OF POLLUTION (Select one)

- | | |
|----------------------|---------------------|
| 1. Intentional dump | 13. Well |
| 2. Pit, pond, lagoon | 14. Dredge spoil |
| 3. Leak-underground | 15. Nonpoint source |
| 4. Spray irrigation | |
| 5. Land application | |
| 6. Animal feedlot | |
| 7. Source unknown | |
| 8. Septic tank | |
| 9. Sewer line | |
| 10. Stockpile | |
| 11. Landfill | |
| 12. Spill-surface | |

PRIMARY POLLUTANT TYPE (Select one)

1. Pesticide/herbicide
2. Radioactive waste
3. Gasoline/diesel
4. Heating oil
5. Other petroleum prod.
6. Sewage/septage
7. Fertilizers
8. Sludge
9. Solid waste leachate
10. Metals
11. Other inorganics
12. Other organics

LOCATION

1. Facility
2. Railroad
3. Waterway
4. Pipeline
5. Dumpsite
6. Highway
7. Residence
8. Other

SETTING

1. Residential
2. Industrial
3. Urban
4. Rural

Site Priority
Ranking Minor Soil

D.E.M. Regional Contact Mike Streecher

Signature M. Streecher

Date 3-14-95

IMPACT ON DRINKING WATER SUPPLIES

WELLS AFFECTED 1. YES 2. NO

NUMBER OF WELLS AFFECTED _____

Well(s) Contaminated: (Users Name)

1.

2.

3.

4.

5.

Circle Appropriate Responses

Lab Samples Taken By:

1. DEM

2. DHS

3. Responsible Party

4. Other

5. None

Samples Taken Include:

1. Groundwater

2. Soil

LOCATION OF INCIDENT

7 1/2 Min. Quad Name

Hamdenville NC


Lat. : Deg : Min : Sec :

5 Min. Quad Number

Q85

Long. : Deg : Min : Sec :

Draw Sketch of Area or Attach Additional Maps

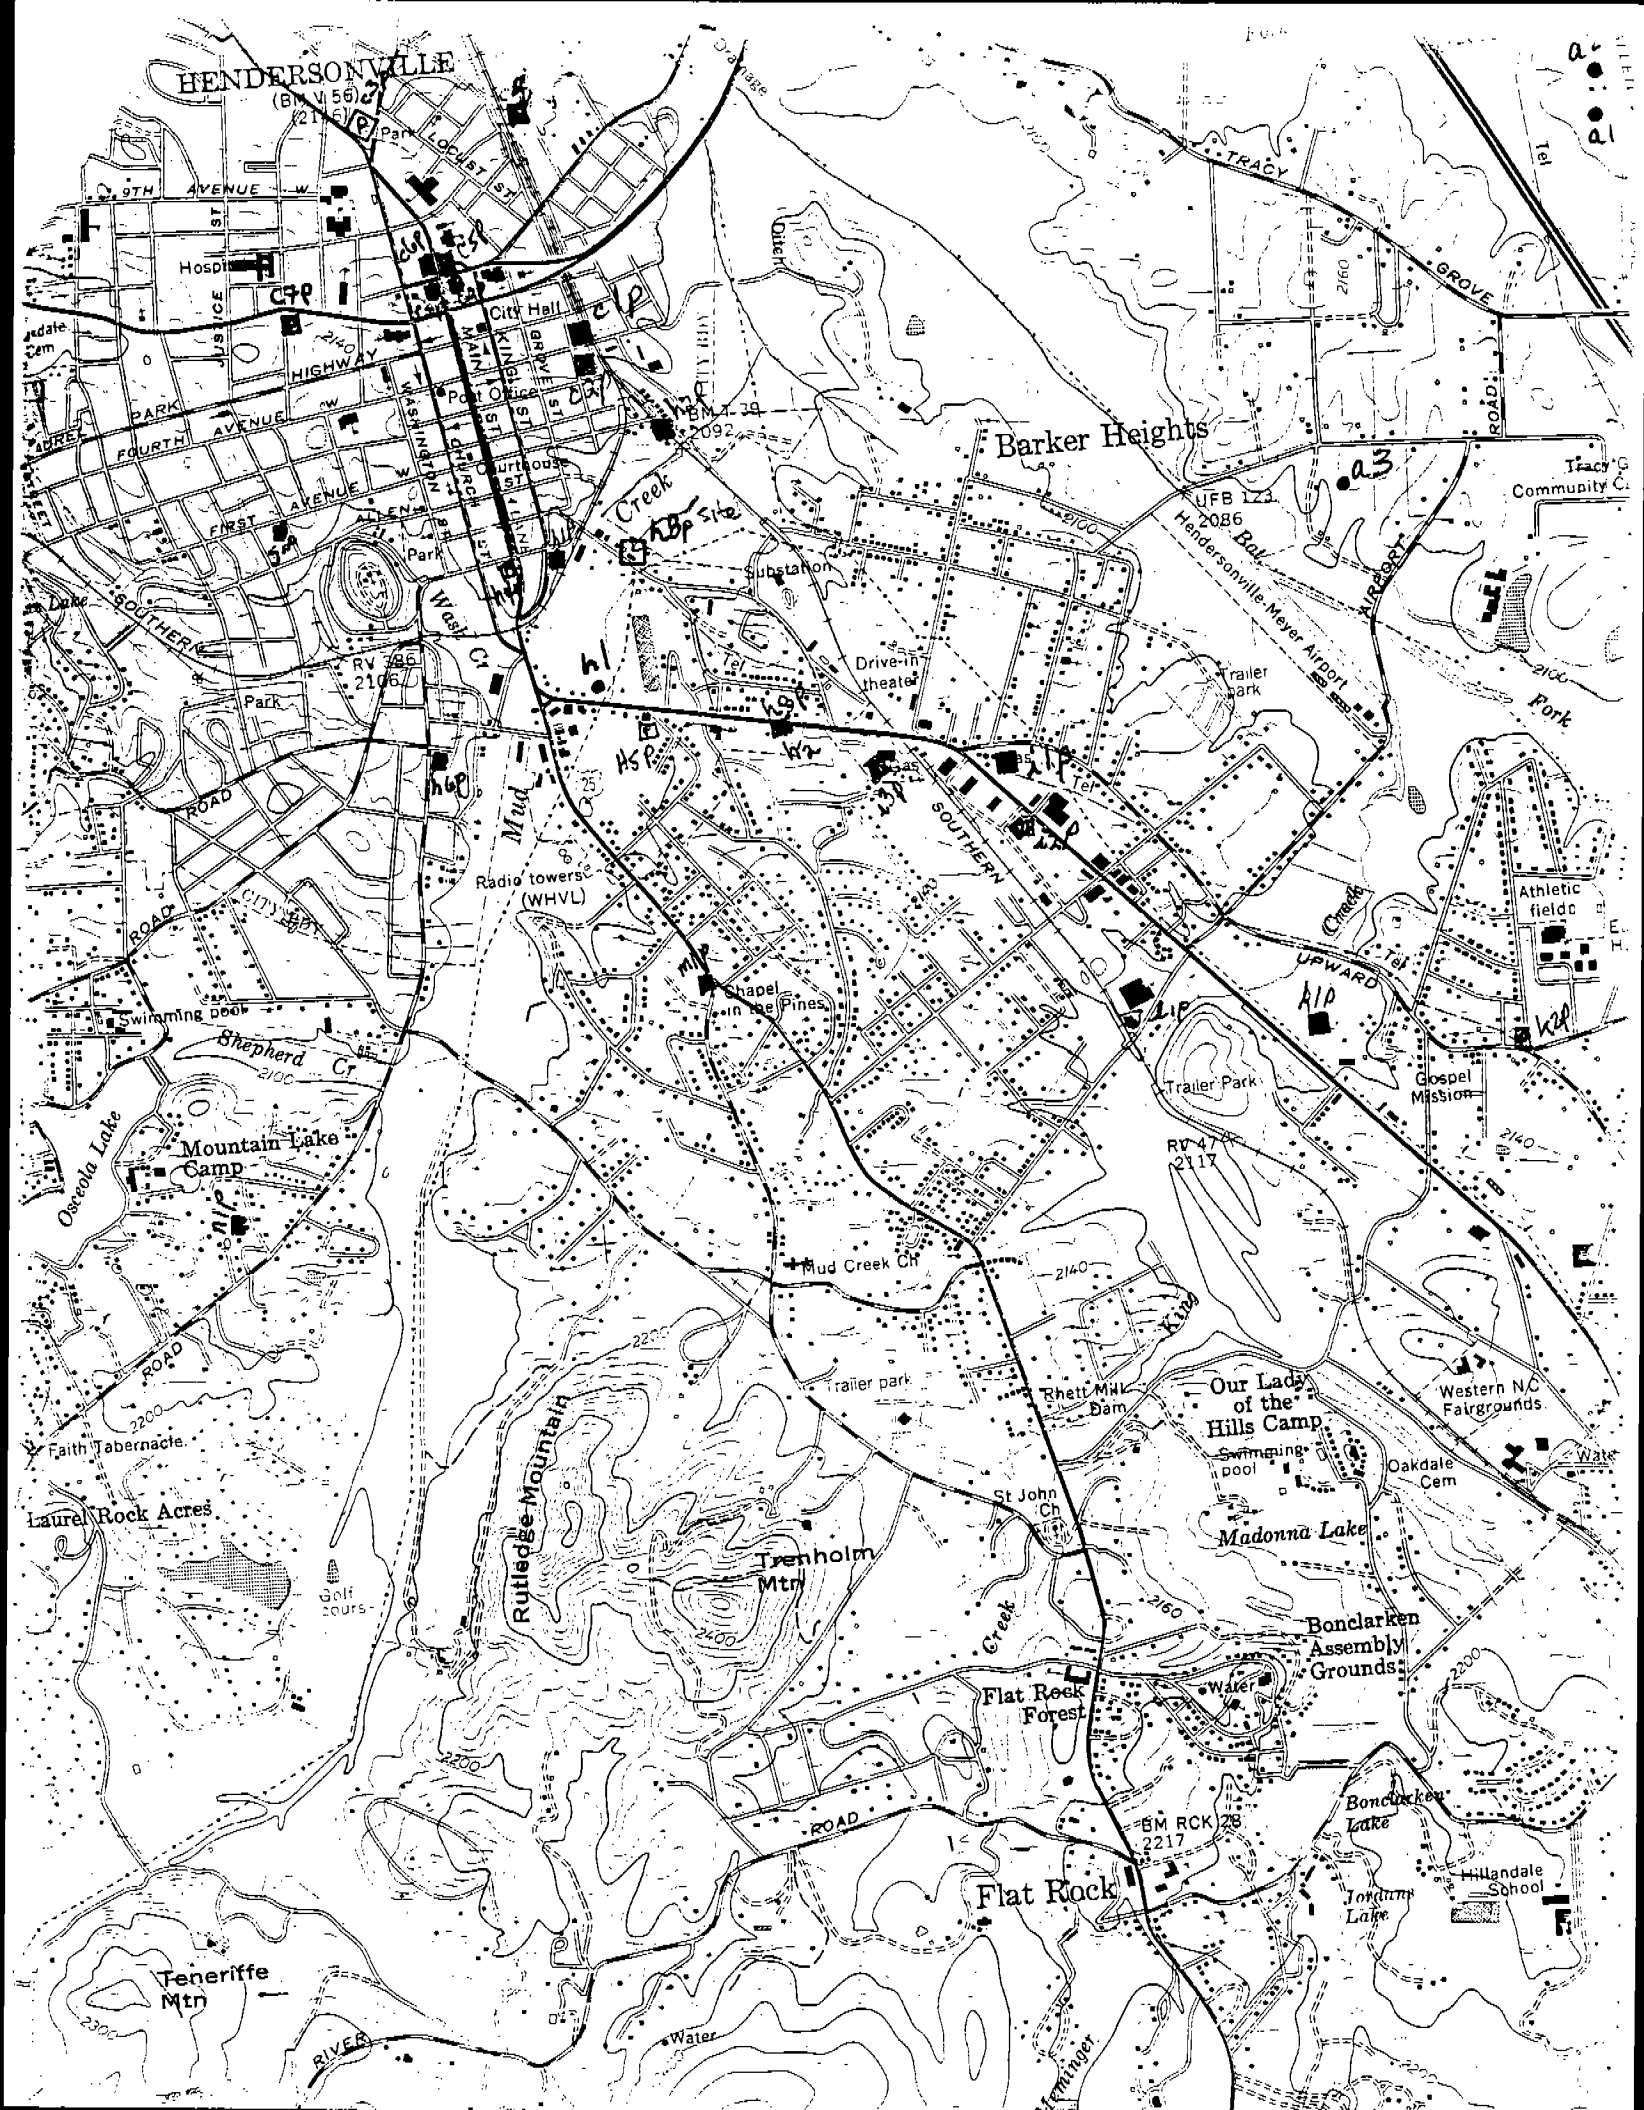



**UNDERGROUND STORAGE
TANK**

CLOSURE REPORT

HENDERSONVILLE, NORTH CAROLINA


PREPARED FOR:

**B&S METAL WORKS, INC.
HENDERSONVILLE, NORTH CAROLINA**

Prepared By:

**Alpha Environmental Sciences, Inc.
400 Dellwood Road, Building A, Suite 2
Post Office Box 31
Waynesville, NC 28786
(704)-452-3449**

JANUARY, 1995

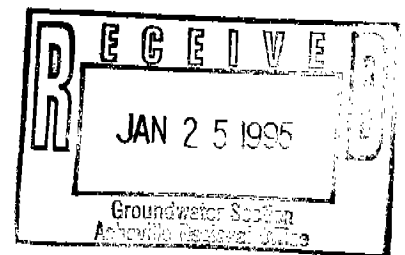

PROFESSIONAL ENVIRONMENTAL CONSULTING

**CORPORATE OFFICE
400 DELLWOOD ROAD • BUILDING A, SUITE 2
P.O. BOX 31 • WAYNESVILLE, NC 28786 • 704-452-3449**

**CUSTOMER SERVICE
1-800-326-0299
FAX • 704-452-7828**

**SERVICE OFFICE
2154 N. CENTER STREET • SUITE A-107
N. CHARLESTON, SC 29406 • 803-764-3800**

TABLE OF CONTENTS

- I.** Background
- II.** Field Activities
- III.** Sampling Methodology
- IV.** Laboratory Analysis Results
- V.** Conclusions
- VI.** Recommendations

ATTACHMENTS:

Figure 1

Laboratory Analysis Sheets

Sit Sensitivity Evaluation (SSE)

UST Closure Form

I. BACKGROUND

The subject site is located at 618 Old Spartanburg Road in Hendersonville, North Carolina. The site was formerly known as B&S Metal Works, but Hendersonville Hardwoods Inc. is currently located on the site. One underground storage tank is known to be on site. Based on external measurements, the UST is a 1,000-gallon tank that was used for gasoline storage. The gasoline tank is registered with the N.C. Department of Environment, Health, Natural Resources, DEM, Groundwater Section.

II. FIELD ACTIVITIES

In **January 6, 1995**, Alpha Environmental Sciences, Inc. supervised the excavation and removal of one (1) UST on site as indicated in Figure 1. The tank was cleaned and examined for visible leaks. Small holes were observed in the tank. After excavation and removal of the tank, an Alpha Environmental Sciences, Inc. field technician collected two (2) subsurface soil samples from the tank void. The location of these samples is indicated in Figure 1, and the results of the sample analysis are indicated in Laboratory Analysis Results, Section IV. Groundwater was encountered during the excavation and removal of the tank, and a groundwater sample was taken. The laboratory analysis for the sample is included in the lab report. The underground storage tank was disposed, and a Certificate of Tank Disposal was obtained.

III. SAMPLING METHODOLOGY

Alpha Environmental Sciences, Inc. collected two (2) soil samples under the centerline of the UST, approximately two feet beneath the tank void at regular intervals. As groundwater was encountered, a water sample was also taken in the bottom of the tank void. These samples were collected using EPA protocol and placed in amber sampling jars with teflon lids. These samples were then marked as BS-01, BS-02, and BS-W, placed in an ice-filled cooler, and delivered to Alpha Analytical Labs using EPA approved Chain-of-Custody.

IV. LABORATORY ANALYSIS RESULTS

All soil samples were analyzed for Total Petroleum Hydrocarbons (TPH) using EPA Method 8015 Modified as required for UST closure by the N.C. Department of Environment, Health, and Natural Resources, DEM, Groundwater Division. The soil samples were also screened for organic vapors using a Photoionization Detector (PID). The PID was calibrated using Isobutylene at 100 ppm in air prior to use. The PID was re-calibrated after use to ensure accuracy. The water sample was analyzed for BTEX and MTBE using EPA 602. The results are indicated below:

SOIL SAMPLE RESULTS

| Sample Location | Depth | Maximum
PID Reading
(ppm) | EPA Method
of Analysis | Results
(mg/kg) | Odor Detected |
|-----------------|-------|---------------------------------|---------------------------|--------------------|---------------|
| BS-01 | 7.0' | 44 | 8015 | 3.0 | Moderate |
| BS-02 | 7.0' | 700 | 8015 | 15.0 | Moderate |

WATER SAMPLE RESULTS (Ug/L)

| Sample | Benzene | Toluene | Ethylbenzene | Xylene | MTBE |
|-----------|---------|---------|--------------|--------|------|
| BS-W | 550 | ND* | 8,000 | 45,000 | 360 |
| 2L-Limits | 1 | 1,000 | 29 | 530 | 200 |

* ND = None Detected - 150 ppb Limit of Detection

V. CONCLUSIONS

Laboratory analysis results indicate the groundwater sample is above the regulated levels as required by the N.C. Department of Environment, Health, and Natural Resources, DEM Groundwater Section. The analysis results indicate the soil samples are below the regulated levels, as determined by the attached Site Sensitivity Evaluation. A final determination of any further action will be made by the N.C. Department of Environment, Health, and Natural Resources, DEM, Groundwater Section.

VI. RECOMMENDATIONS

N.C. Department of Environment, Health, and Natural Resources, DEM, Groundwater Section at 59 Woodfin Place, Asheville, North Carolina must be notified as to the results of this closure report.

FIGURE 1

Former B&S Metal Works

UST Tank

Excavation Limits

15'

6'

Old Spartanburg Rd.

B & S Metal Works
Hendersonville, North Carolina

UST Closure

Scale: None

Drawn By: KMB

Date: 1/23/95

ALPHA

Environmental Sciences, Inc.

Drawing No.: BS - 01

1A
VOLATILE ORGANIC ANALYSIS DATA SHEET
BTEX BY PID

CLIENT SAMPLE ID

Lab Nam EMSL ANALYTICAL Contract: BS-WLab Code: Case No.: SAS No.: SDG No.: Matrix: (soil/wat WATER)Lab Sample ID: 9500980Sample wt/vol: 0.01 (g/mL) MLLab File ID: JA13A2Level: (low/med) LOWDate Sampled: 01/06/95% Moisture: not d NADate Analyzed: 01/13/95GC Colu DB-624 ID: 0.53 (mm)Dilution Factor: 500Soil Extract Volume: NA (uL)Soil Aliquot Vol NA (uL)

CAS NO.

CONCENTRATION UNITS:

COMPOUND (ug/L or ug/Kg) ug/L Q

| | | | |
|--------------------|----------------|-------|---|
| 71-43-2- - - - - | Benzene | | |
| 108-88-3- - - - - | Toluene | 550 | |
| 100-41-4- - - - - | Ethylbenzene | 150 | U |
| 1330-20-7- - - - - | Xylene (total) | 8000 | |
| 1634-04-4- - - - - | MTBE | 45000 | |
| | | 360 | |

3 Cooper Street
Westmont, New Jersey 08108
609-858-9573
609-858-4571 (Fax)

Chain of Custody / Analysis Request Form

EMSL Project # _____
PO # _____

Custody and Sample Information - Print ALL information. Put N/A in blanks not applicable. Press firmly. **9501137**

| | | | | | | | | | | | | | | | | | |
|--|---------------------------|--------------------------------------|---|--|---------------------------------------|---|---|------------------------------------|--|------------------------------------|---|-----------------|-----------------------|---|---|-----|-------------------|
| 1. Clients Name/Address/Telephone No./ Contact Person
Alpha Environmental Sciences, Inc.
P.O. Box 1502
Waynesville, NC 28786
Ken Berry | | | 2. Sampling Site Address and / or Project
Project No. 5017.01- UT
B&S Metal Works | | | Number of Containers | Indicate Analysis Requested
<i>5030 Sample Preparation</i>
<i>EPA 8015 Modified - GLO</i>
<i>EPA 602 - BTEX MTBE</i> | | | | | | | | | | Laboratory Number |
| 3. Sampled by (Signature)
<i>Rushy Turner</i> | | 4. # of Samples in Shipment
3 | | 5. Date of Sample Shipment
10/9/95 11/9/95 | | | 6. Date Results Needed
11/16/95 | | | | | | | | | | |
| Item No. | Sample Number | Station Location / Sample ID | COMP | GRAB | Matrix
WATER SOIL AIR SLUDGE OTHER | | | | Method Preserved
HCl HNO ₃ H ₂ SO ₄ ICE NONE OTHER | | | | Sampling
Date Time | | | | |
| 1 | BS-01 | — | | X | X | | | | | | X | 11/9/95 | 1 | X | X | 978 | |
| 2 | BS-02 | — | | X | X | | | | | | X | 1 | 1 | X | X | 979 | |
| 3 | BS-03 | | | | | | | | | | | | | | | | |
| 4 | BS-W | — | | X | X | | | | | | X | 1 | 2 | | X | 980 | |
| 5 | | | | | | | | | | | | | | | | | |
| 6 | | | | | | | | | | | | | | | | | |
| 7 | | | | | | | | | | | | | | | | | |
| 8 | | | | | | | | | | | | | | | | | |
| 9 | Please return all coolers | | | | | | | | | | | | | | | | |
| 10 | | | | | | | | | | | | | | | | | |
| Released by (Signature)
<i>Rushy Turner</i> | | Date/Time Released
11/9/95 1:30pm | | Delivery Method
Fed-X | | Received by (Signature)
<i>Michael Berry</i> | | Company/Agency Affiliation
EMSL | | Date/Time Received
1-10-95 9:45 | | Condition Noted | | | | | |
| Please indicate turnaround time: standard 10D (5D) 72HR 48HR 24HR (Must call for quick turn) | | | | | | | | | | | | | | | | | |
| Comments: 5 Day turnaround, please note 5030 sample prep for soil only. Fax results as soon as ready to (701)452-3449 | | | | | | | | | | | | | | | | | |
| Please indicate reporting requirements:
1) Results only 2) Results & QC 3) Reduced Deliverables | | | | | | | | | | | | | | | | | |

LABORATORY ANALYSIS
SHEETS

EMSL

ANALYTICAL SERVICES

environmental

01/13/1995

materials

asbestos

Attention: Terry LaDuke
Alpha Environmental Sciences
400 Dellwood Road -Bldg. A Suite 2
Box 31
Waynesville, NC 28786

New Jersey

Corporate Office &
Main Laboratory
108 Haddon Avenue
Westmont, NJ 08108
(609) 858-4800

Cooper Street
Westmont, NJ 08108
(609) 858-9573

556 Stelton Road
Scotchaway, NJ 08854
(908) 981-0550

The following report covers the analysis performed on samples submitted to EMSL Analytical on 01/10/1995. The results are tabulated on the attached data pages for the following client designated project:

5017.01-UT B & S Metal Works

New York

208 Stonehenge Lane
Carle Place, NY 11514
(516) 997-7251

The reference number for these samples is EMSL Project # 9501137. Please use this reference when calling about these samples.

Georgia

200 Roswell Street, SE
Suite One
Atlanta, GA 30080
(404) 333-6066

If you have any questions, please do not hesitate to contact me at (609) 858-9573.

Florida

1878 Adams Avenue
Melbourne, FL 32935
(307) 253-4224

Michigan

2 S. Wagner Road
Ann Arbor, MI 48103
(313) 668-6810


California

1720 S. Amphlett Boulevard
Suite 130
San Mateo, CA 94402
(415) 570-5401

Reviewed and Approved By:



Paul Laraia, Jr.
Laboratory Manager
NJ Certification No:04653

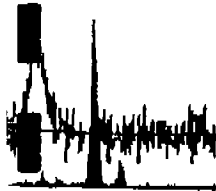

EMSLDRAFT REPORT

Attention: Terry LaDuke
Alpha Environmental Sciences
400 Dellwood Road -Bldg. A Suite 2
Box 31
Waynesville NC 28786

Date of Report: 01/13/95
Project Number: 9501137
Lab ID: 95-0000978
Date Collected: 01/06/95 00:00
Collected By: Client
Date Received: 01/10/95 09:30

Client Project: 5017.01-UT B & S Metal Works

Client Designation: BS-01

LIMITED

Solids, Total

ORGANIC

Volatiles

TPH as Gasoline

| Conc. | Unit |
|-------|------|
|-------|------|

| | |
|----|---|
| 83 | % |
|----|---|

| | |
|-----|-------|
| 3.0 | mg/kg |
|-----|-------|

EMSLD_R_A_F_T_R_E_P_O_R_T

Attention: Terry LaDuke
Alpha Environmental Sciences
400 Dellwood Road -Bldg. A Suite 2
Box 31
Waynesville NC 28786

Date of Report: 01/13/95
Project Number: 9501137
Lab ID: 95-0000979
Date Collected: 01/06/95 00:00
Collected By: Client
Date Received: 01/10/95 09:30

Client Project: 5017.01-UT B & S Metal Works

Client Designation: BS-02

| | Conc. | Unit |
|-----------------|-------|-------|
| LIMITED | | |
| Solids, Total | 81 | % |
| ORGANIC | | |
| Volatiles | | |
| TPH as Gasoline | 15 | mg/kg |

EMSL

Attention: Terry LaDuke
Alpha Environmental Sciences
400 Dellwood Road -Bldg. A Suite 2
Box 31
Waynesville NC 28786

Date of Report: 01/13/95
Project Number: 9501137
Lab ID: 95-0000980
Date Collected: 01/06/95 00:00
Collected By: Client
Date Received: 01/10/95 09:30

Client Project: 5017.01-UT B & S Metal Works

Client Designation: BS-W

ORGANIC

Volatiles

BTEX by 602

Methyl tertiary-butyl ether

| Conc. | Unit |
|-------|------|
|-------|------|

| | |
|--------------|------|
| see attached | ug/l |
|--------------|------|

| | |
|--------------|------|
| see attached | ug/l |
|--------------|------|

**SITE SENSITIVITY
EVALUATION (SSE)**

Table 1
Site Sensitivity Evaluation (SSE)
 Site Characteristics Evaluation (Step 1)

| Characteristic | Condition | Rating | |
|--|--|--------|----|
| Grain Size* | Gravel | 150 | 0 |
| | Sand | 100 | |
| | Silt | 50 | |
| | Clay | 0 | |
| | | | |
| Are relic structures, sedimentary structures, and/or textures present in the zone of contamination and underlying "soils"? | Present and intersecting the water table. | 10 | 10 |
| | Present but <u>not</u> intersecting the water table. | 5 | |
| | None present. | 0 | |
| | | | |
| Distance from location of deepest contaminated soil** to water table. | 0 - 5 feet | 20 | 20 |
| | (C, D & E sites only) | 20 | |
| | 5 - 10 feet | 10 | |
| | >10 - 40 feet | 0 | |
| | > 40 feet | 0 | |
| Is the top of bedrock or transmissive indurated sediments located above the water table? | Yes | 20 | 0 |
| | No | 0 | |
| Artificial conduits present within the zone of contamination. | Present and intersecting the water table. | 10 | 5 |
| | Present but <u>not</u> intersecting the water table. | 5 | |
| | Not present. | 0 | |

Total Site Characteristics Score: **35**

* Predominant grain size based on Unified Soil Classification System or U.S. Dept. of Agriculture's Soil Classification Method.

** >10 ppm TPFH by Method 5030; >40 ppm TPFH by Method 3550; >250 ppm O&G by Method 9071]

Table 2
Site Sensitivity Evaluation (SSE)
 Initial Cleanup Level (Step 2) Final Cleanup Level (Step 3)

| EPA Method 5030 for Low Boiling Point Hydrocarbons such as Gasoline, Aviation Fuels, Gasohol | | | |
|--|----------------------------------|----------------------------|---|
| Total Site Characteristics Score | Initial Cleanup Level TPFH (ppm) | Select Site Category* | Final Cleanup Level |
| >150 | ≤10 | Select Site Category*
→ | Category A & B (Multiply initial cleanup level by 1) 1 x _____ = _____ ppm |
| 121-150 | 20 | | Category C & D (Multiply initial cleanup level by 2) 2 x _____ = _____ ppm |
| 91-120 | 40 | | Category E (Multiply initial cleanup level by 3) 3 x <u>80</u> = <u>240</u> ppm |
| 61-90 | 60 | | |
| 31-60 | 80 | | |
| 0-30 | 100 | | |

| EPA Method 3550 for High Boiling Point Hydrocarbons such as Kerosene, Diesel, Varsol, Mineral Spirits, Naphtha | | | |
|--|----------------------------------|----------------------------|--|
| Total Site Characteristics Score | Initial Cleanup Level TPFH (ppm) | Select Site Category* | Final Cleanup Level |
| >150 | ≤40 | Select Site Category*
→ | Category A & B (Multiply initial cleanup level by 1) 1 x _____ = _____ ppm |
| 121-150 | 80 | | Category C & D (Multiply initial cleanup level by 2) 2 x _____ = _____ ppm |
| 91-120 | 160 | | Category E (Multiply initial cleanup level by 3) 3 x <u>320</u> = <u>960</u> ppm |
| 61-90 | 240 | | |
| 31-60 | 320 | | |
| 0-30 | 400 | | |

| EPA Method 9071 for Heavy Fuels - Oil & Grease (O&G) such as Fuel Oil #4, #5, #6, Motor Oil, Hydraulic Fluid | | | |
|--|---------------------------------|----------------------------|---|
| Total Site Characteristics Score | Initial Cleanup Level O&G (ppm) | Select Site Category* | Final Cleanup Level |
| >150 | ≤250 | Select Site Category*
→ | Category A & B (Multiply initial cleanup level by 1) 1 x _____ = _____ ppm |
| 121-150 | 400 | | Category C & D (Multiply initial cleanup level by 2) 2 x _____ = _____ ppm |
| 91-120 | 550 | | Category E (Multiply initial cleanup level by 3) 3 x <u>850</u> = <u>2550</u> ppm |
| 61-90 | 700 | | |
| 31-60 | 850 | | |
| 0-30 | 1000 | | |

* See Site Category Descriptions, Table 3

UST CLOSURE

FORM

GW/UST-2

Site Investigation Report For Permanent Closure or Change-in-Service of U.S.T.

FOR
TANKS
IN
NC

Return Completed Form To:

The appropriate DEM Regional Office according to the county of the facility's location.
[SEE MAP ON REVERSE SIDE OF OWNER'S COPY (PINK) FOR REGIONAL
OFFICE ADDRESS].

State Use Only

I.D. Number _____

Date Received _____

INSTRUCTIONS

Complete and return within (30) days following completion of site investigation.

I. Ownership of Tank(s)

Owner Name: Bobby Barnwell

Corporation, Individual, Public Agency, or Other Entity

Street Address: 618 Old Spartanburg Road

County: Henderson

City: Hendersonville State: NC Zip Code: 28739

Telephone Number: (704) 692-1728

(Area Code)

II. Location of Tank(s)

Facility Name: B & S Metal Works, Inc.

(or Company)

Facility ID # (if available): 0.010944

Street Address 618 Old Spartanburg Road

(or State Road)

County: Henderson City: Hendersonville Zip Code: 28739

Telephone Number: (704) 692-1728

(Area Code)

III. Contact Person

Name: Bobby Barnwell

Job Title: Owner

Tel. No.: 704-692-1728

Closure Contractor: Alpha Environmental Sciences

Address: Post Office Box 31, Waynesville, NC 28786

Tel. No.: 704-452-3449

Primary Consultant: Alpha Environmental Sciences

Address: Post Office Box 31, Waynesville, NC 28786

Tel. No.: 704-452-3449

Lab: EMSL Analytical Services

Address: 108 Haddon Ave., Westmont, NJ 08108

Tel. No.: 609-858-9573

IV. U.S.T. Information

| Tank No. | Size in Gallons | Tank Dimensions | Last Contents | Water In Excavation | | Free Product | | Notable Odor or Visible Soil Contamination | |
|----------|-----------------|-----------------|---------------|---------------------|----|--------------|----|--|----|
| | | | | Yes | No | Yes | No | Yes | No |
| 1 | 1000 | 45" x 144" | Gasoline | X | | X | | X | |
| | | | | | | | | | |
| | | | | | | | | | |
VI. Additional Information Required

See reverse side of pink copy (owner's copy) for additional information required by N.C. - DEM in the written report and sketch.

NOTE: The site assessment portion of the tank closure must be conducted under the supervision of a Professional Engineer or Licensed Geologist. After Jan. 1, 1994, all closure site assessment reports must be signed and sealed by a P.E. or L.G.

VII. Check List (Check the activities completed)

PERMANENT CLOSURE (For Removing or Abandoning-in-place)

- ☐ Contact local fire marshal.
☒ Notify DEM Regional Office before abandonment.
☒ Drain & flush piping into tank.
☒ Remove all product and residuals from tank.
☒ Excavate down to tank.
☒ Clean and inspect tank.
☒ Remove drop tube, fill pipe, gauge pipe, vapor recovery tank connections, submersible pumps and other tank fixtures.
☒ Cap or plug all lines except the vent and fill lines.
☒ Purge tank of all product & flammable vapors.
☒ Cut one or more large holes in the tanks.
☒ Backfill the area.

Date Tank(s) Permanently closed: 1/6/95

Date of Change-in-Service: _____

ABANDONMENT IN PLACE

- ☐ Fill tank until material overflows tank opening.
☐ Plug or cap all openings.
☐ Disconnect and cap or remove vent line.
☐ Solid inert material used - specify: _____

REMOVAL

- ☐ Create vent hole.
☐ Label tank.
☒ Dispose of tank in approved manner.
 Final tank destination: _____

VIII. Certification (Read and Sign)

I certify under penalty of law that I have personally examined and am familiar with the information submitted in this and all attached documents, and that based on my inquiry of those individuals immediately responsible for obtaining the information, I believe that the submitted information is true, accurate, and complete.

Print name and official title of owner or owner's authorized representative

DAVID W. HOLTSCLAW - President

Signature

David W. Holtsclaw

Date Signed

1/23/95

State of North Carolina
Department of Environment,
Health and Natural Resources
Asheville Regional Office

James B. Hunt, Jr., Governor
Jonathan B. Howes, Secretary
Nann B. Guthrie, Regional Manager



GROUNDWATER SECTION

February 23, 1995

Mr. Bobby Barnwell
3011 Kanuga Road
Hendersonville, NC 28739

Dear Mr. Barnwell:

SUBJECT: Former B & S Metal Works
618 Old Spartanburg Highway, Hendersonville
Henderson County, North Carolina

I have reviewed the Additional Groundwater Investigation Report submitted to this office on February 22, 1995 by Alpha Environmental Sciences, Inc. According to the groundwater sampling results, no petroleum hydrocarbon compounds at concentrations exceeding North Carolina's groundwater standards were detected. Therefore, no further action is required at this time and this office considers this incident closed.

If you have any questions, please feel free to phone me at (704) 251-6208.

Sincerely,

Michael E. Streeter
Hydrogeological Technician

/mes

cc: David Holtsclaw
Burrie Boshoff

Appendix VIII – Qualifications of Environmental Professional and Staff



PROJECT ROLE

Senior Engineer

LOCATION

Greensboro, NC

EDUCATION

- BS, Materials Engineering, 1985, NC State University

YEARS OF EXPERIENCE

Joined S&ME in 1985

REGISTRATIONS

- PE, NC, 1993, #19243
- PE, VA, 1994, #024974
- VA Asbestos Inspector, #3303004418

PROFESSIONAL MEMBERSHIPS

- S&ME Phase I Environmental Site Assessment Committee, Subcommittee Member
- North Carolina Water Resources Association
- North Carolina Health Engineers Association
- Piedmont Land Conservancy

Wayne H. Watterson, PE

Senior Engineer

Mr. Watterson is a Senior Engineer in S&ME's Greensboro Office. Mr. Watterson offers over 30 years of experience with environmental site assessments, receptor surveys, remediation system design, site monitoring, remediation system operations and maintenance, hydrogeologic studies, stormwater monitoring and stormwater pollution prevention plans, Spill Prevention Control and Countermeasures (SPCC) plans, and OSHA site specific health and safety plans. Typical projects worked on by Mr. Watterson include the following:

- General due diligence services such as Phase I and II Environmental Site Assessments (ESA) and North Carolina Brownfields assessments;
- Assessment and remediation of sites with soil and groundwater impacted by petroleum releases;
- Environmental compliance and permitting.

Key Projects and Assignments

Phase I and II ESA Former Furniture Manufacturing facility Forsyth County, North Carolina | 2019-2022

Senior Engineer and Project Manager for Phase I ESA and Phase II sampling services of 12-acre former furniture manufacturing facility. The Phase I ESA was performed for a prospective client that is considering the development of a school on the property. Manufacturing began on the property in the early 1900s, with remnants of the original buildings still present. Phase II sampling services included soil, soil gas and groundwater to assess potential impacts from former manufacturing operations, and from off-site chlorinated solvent source. The site is being considered for a North Carolina Brownfields Agreement (BFA). The project also includes presentations to the community and the Board of Education.

Due Diligence Services for Confidential Client North Carolina | 2018-2022

Client Manager, Senior Reviewer and Senior Engineer for multiple restaurant properties in North Carolina, Tennessee, West Virginia and Georgia. Work included Phase I ESAs, asbestos surveys, geotechnical explorations for new construction, foundation design, and construction materials testing services.

Confidential Client Phase I ESAs for Acquisitions

Various states

Senior Reviewer and Project Coordinator for Phase I ESAs of 13 properties located in various states. The Phase I ESAs were performed as part of due diligence services for properties related to a company acquisition.

Forsyth County Courthouse

Winston-Salem, North Carolina | 2018-2022

Senior Environmental Consultant for construction for new courthouse. A North Carolina Brownfields Agreement was completed for the property. Services



included completion of an Environmental Management Plan to address contaminants that may be encountered during construction, and observations and documentation of construction for the North Carolina Brownfields Program.

Tanker Spill Assessment for Confidential Client

Lowgap, North Carolina

Project Manager/Senior Consultant for client for a tanker spill. A tanker overturned near Lowgap, North Carolina releasing 7,000 gallons of diesel fuel, which migrated into a nearby trout stream. Services included coordination with emergency response contractor, and site observations of cleanup by emergency response contractor, follow-up assessment of roadside soil and stream to achieve a Notice of No Further Action.

City of Greensboro

Greensboro, North Carolina

Senior Engineer for updates of Spill Prevention Control and Countermeasures (SPCC) Plan, and stormwater pollution prevention plan for City of Greensboro bus maintenance facility. Services included evaluation of drainage systems, and on-site storage practices. Because of former operations at the facility, S&ME also performed soil sampling activities at stormwater outfalls to assess whether discharges from the facility had impacted soil in the outfall areas. Sampling report included recommendations to remediate limited soil impacts.

Initial Site Sampling Plan for Confidential Client


Reidsville, North Carolina

Senior Engineer/Project Manager for initial observations, preparation of an Initial Site Sampling Plan (ISSP), and soil sampling activities for the ISSP. The assessment was performed after a suspect release at a hazardous waste central accumulation area was identified by the North Carolina Department of Environmental Quality, Division of Waste Management (DWM). Services included coordination with client and DWM, preparation of the ISSP, sampling and reporting.

Guilford County Schools

Greensboro, North Carolina

Project Manager/Senior Engineer for stormwater permitting services for bus garage facility. Services included updating the pollution prevention plan for the facility, training school staff for stormwater sampling, periodic stormwater sampling, and renew and submittal of permit documents to the North Carolina Department of Environmental Quality.

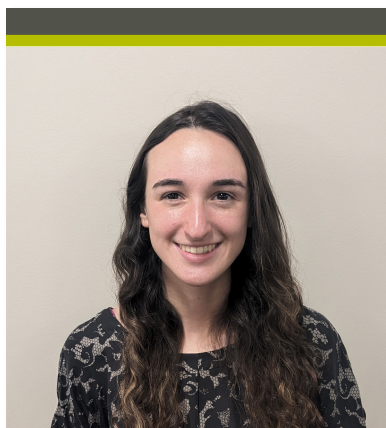

PROJECT ROLE

Environmental Staff Professional

LOCATION

Greensboro, NC

EDUCATION

- BS, Environmental Technology and Management (Minor – Statistics and Environmental Toxicology), North Carolina State University, 2023

YEARS OF EXPERIENCE

Joined S&ME in 2023

SKILLS

- ArcGIS
- HAZWOPER (40hr)
- OSHA (30hr)

Lauren Slakter

Environmental Staff Professional

Lauren is an Environmental Staff Professional for S&ME located in Greensboro, North Carolina. She joined S&ME in 2023 upon graduating from North Carolina State University with a bachelor's degree in Environmental Technology and Management. She is skilled in ArcGIS and also has obtained HAZWOPER (40 hour) training and the OSHA (30 hour) Safety training.

Key Projects and Assignments

Phase I ESA

Oxford, NC | 2024

Environmental Professional on a Phase I Environmental Site Assessment involving a manufacturing property. Conducted site recon, report preparation and review of historical information for the facility and surrounding area.

#24600092

Phase I ESA

Winston-Salem, NC | 2023

Environmental Professional on a Phase I Environmental Site Assessment involving a brownfield's property. Conducted site recon, report preparation and review of historical information for the facility and surrounding area.

#23580346

Phase I ESA

Tobaccoville, NC | 2023

Environmental Professional on a Phase I Environmental Site Assessment and Waters of the United States & Regulated Aquatic Resources Constraints Evaluation involving a forested property. Conducted site recon, report preparation and review of historical information for the facility and surrounding area.

#23580231A

Phase I ESA

Greensboro, NC | 2023

Environmental Professional on a Phase I Environmental Site Assessment involving a property in downtown Greensboro. Conducted site recon, report preparation and review of historical information for the facility and surrounding area.

#23580463



PROJECT ROLE

Site Inspection

LOCATION

Asheville, North Carolina

EDUCATION

- BS, Agricultural & Biological Engineering, The Ohio State University, 2010

YEARS OF EXPERIENCE

Joined S&ME in 2023 with 12 years of previous experience

REGISTRATIONS

- PE, NC #056380
- PE, SC #36130
- Certified Floodplain Manager, ASFPMS-21-11907

TRAINING

- ICPv4 Modeling, 2020
- Two-Dimensional Modeling using HEC-RAS, 2018
- Technical Writing for Engineers, 2016
- GIS for Hydraulic and Hydrologic Modeling using ArcGIS Desktop, 2014

Brian Blake, PE, CFM

Project Manager

Brian is a licensed Professional Engineer with thirteen years of experience in the preliminary assessment, design, and permitting of civil site design; stormwater drainage systems; urban stormwater management; stream restoration; hydrologic and hydraulic modeling of both coastal and riverine systems; stormwater masterplans; FEMA Flood Zone Revisions, and Best Management Practice (BMP) selection, design, and inspection. He has extensive experience using Civil 3D, ARC GIS to aid in H&H model development, data analysis, and map creation. Brian has designed and permitted projects in Georgia, South Carolina, and North Carolina. He has experience in project management and design of new capital projects and permit review of private development projects.

Key Projects and Assignments

Stormwater and Erosion Control Review

Buncombe County, NC | 2023

Project manager and lead engineer providing post-construction stormwater and erosion control review for Buncombe County, NC. Reviewed construction drawings, stormwater calculations, maintenance agreements, and bond amounts per Buncombe County stormwater regulations and provided markups and summary of findings to the Stormwater Administrator.

Connetsee Falls Emergency Action Plans

Brevard, NC | 2023

Served as lead engineer for dam breach modeling, inundation mapping, and Emergency Action Planning for four large, high hazard earthen dams. The project utilized HEC-HMS to estimate the dam breach hydrograph and GeoHEC-RAS to create a 2 Dimensional hydraulic model to map the inundation risk.

Charleston County MS4 Program*

Charleston, SC | 2019-2023

Served as a permit reviewer for grading, drainage, and erosion control plans and drainage calculations for private residential, commercial, and industrial projects within Charleston County for compliance with local, state, and federal regulations. Revisions and modifications were recommended to the designer when necessary. During project construction, sites were inspected occasionally and regularly in collaboration with field inspectors. Upon project completion, as-built drawings were reviewed for approval and acceptance. When variances were requested, recommendations for approval or denial were made to the Stormwater Utility Manager.

**Experience with previous employer.*



CRS Verification Audit*

Charleston, SC | 2023

Worked with the Charleston County Floodplain Manager to document the County's flood mitigation and resilience efforts within FEMA guidelines. In 2019 Charleston County received a Class 3 rating, and in 2022, Charleston County received a Class 2 rating, placing them in the top 9 communities nationwide and securing a 45% rate discount to NFIP policy holders.

Drayton on the Ashley Drainage Improvements*

Charleston, SC | 2022

Directed and mentored less experienced engineers in the creation of a highly detailed, two-dimensional H&H model of an existing subdivision adjacent to the tidally influenced Ashley River for Charleston County. The team calibrated the model results based on resident accounts, photography, and other flooding data. They evaluated multiple conceptual improvements ICPRV4 to increase capacity of outlet pipes and provided the data to another engineer for plan production.

James Island Creek TMDL

Charleston, SC | 2021-2023

Managed a consultant performing wet and dry weather sampling, as well as select microbial source tracking during the monitoring phase of a decreed TMDL for Charleston County. A task force was established to coordinate between County, City of Charleston, and Town of James Island which all have jurisdiction in the James Island Creek Watershed, as well as the WWTP and non-profit stakeholders.

Georgia Pacific Canal*

Charleston, SC | 2020

Worked in a team of engineers, surveyors, and construction managers to repair a drainage canal damaged during Hurricane Matthew in 2016. The repairs required coordination with CSX railroad which is adjacent to the canal and with South Carolina Emergency Management Department and FEMA for disaster related funding reimbursement. Evaluated existing conditions/damage, designed the repair plan, and produced the quantity and cost estimate for field crews to perform the work.

Hendersonville Streambank Stabilization*

Hendersonville, SC | 2018

Served as designer for the flood modeling and reporting writing for bank stabilization and repair of six separate streams in urban/sub-urban Hendersonville. Some of the streams required the current effective model to be digitized from HEC-2 to HEC-RAS to create the duplicate effective and corrected effective models. Proposed design included bank grading, minor realignment, and utility relocation and were modeled in HEC-RAS.

**Experience with previous employer.*



McPherson Park Green Infrastructure Improvements*

Wayne County, NC | 2017

Served as designer for this stream enhancement and green infrastructure project in urban Greenville. The project used a light touch approach to provide stream enhancement to repair and prevent streambank erosion. The project utilized step pools and erosion prevention bank stabilization to treat runoff from an adjacent parking lot and green infrastructure in channel to provide permanent stabilization. I drafted construction plans, cost estimate, and construction specifications.

October 2015 Flood Disaster Relief*

Charleston, SC | 2016

Served as water resources engineer responsible for assessing and documenting flood damages from the 1000-year flooding event in October 2015 to 60 unpaved county roads in Rural Charleston County. Reports containing a description of damages, photographs, and estimated cost of repairs were submitted for FEMA in request for damage relief funding.

Volvo Manufacturing Facility*

Moncks Corner, SC | 2016

Served as a water resources engineer for the development of a conceptual stormwater management plan for a proposed industrial facility located on approximately 3,000 acres within the Camp Hall Tract in western Berkeley County, SC. The stormwater management master plan was prepared to support the wetlands impact application for the project. The stormwater management master plan included site pre- and post-development hydrologic and hydraulic analyses, water quality and sedimentology calculations, and offsite culvert improvement recommendations. Models and calculations were continuously updated as the design progressed.

Cainhoy Southern Plantation Stormwater and Water Quality Studies*

Charleston, SC | 2015

Served as design engineer for drainage study and masterplan for the proposed 1,350-acre residential and mixed-use development containing an extensive wetland system. Set up a detailed study of the existing drainage system using ICPR3 modeling to create a master plan for the entire watershed. A drainage report documented that the proposed system complied with all regulations and was continually updated as the design progressed, including two new school facilities. He also used the IDEAL model to evaluate the proposed BMP's ability to remove TSS and other pollutants and estimate the annual pollutant loading discharged to the adjacent navigable waters, approved for shellfish harvesting.

**Experience with previous employer.*