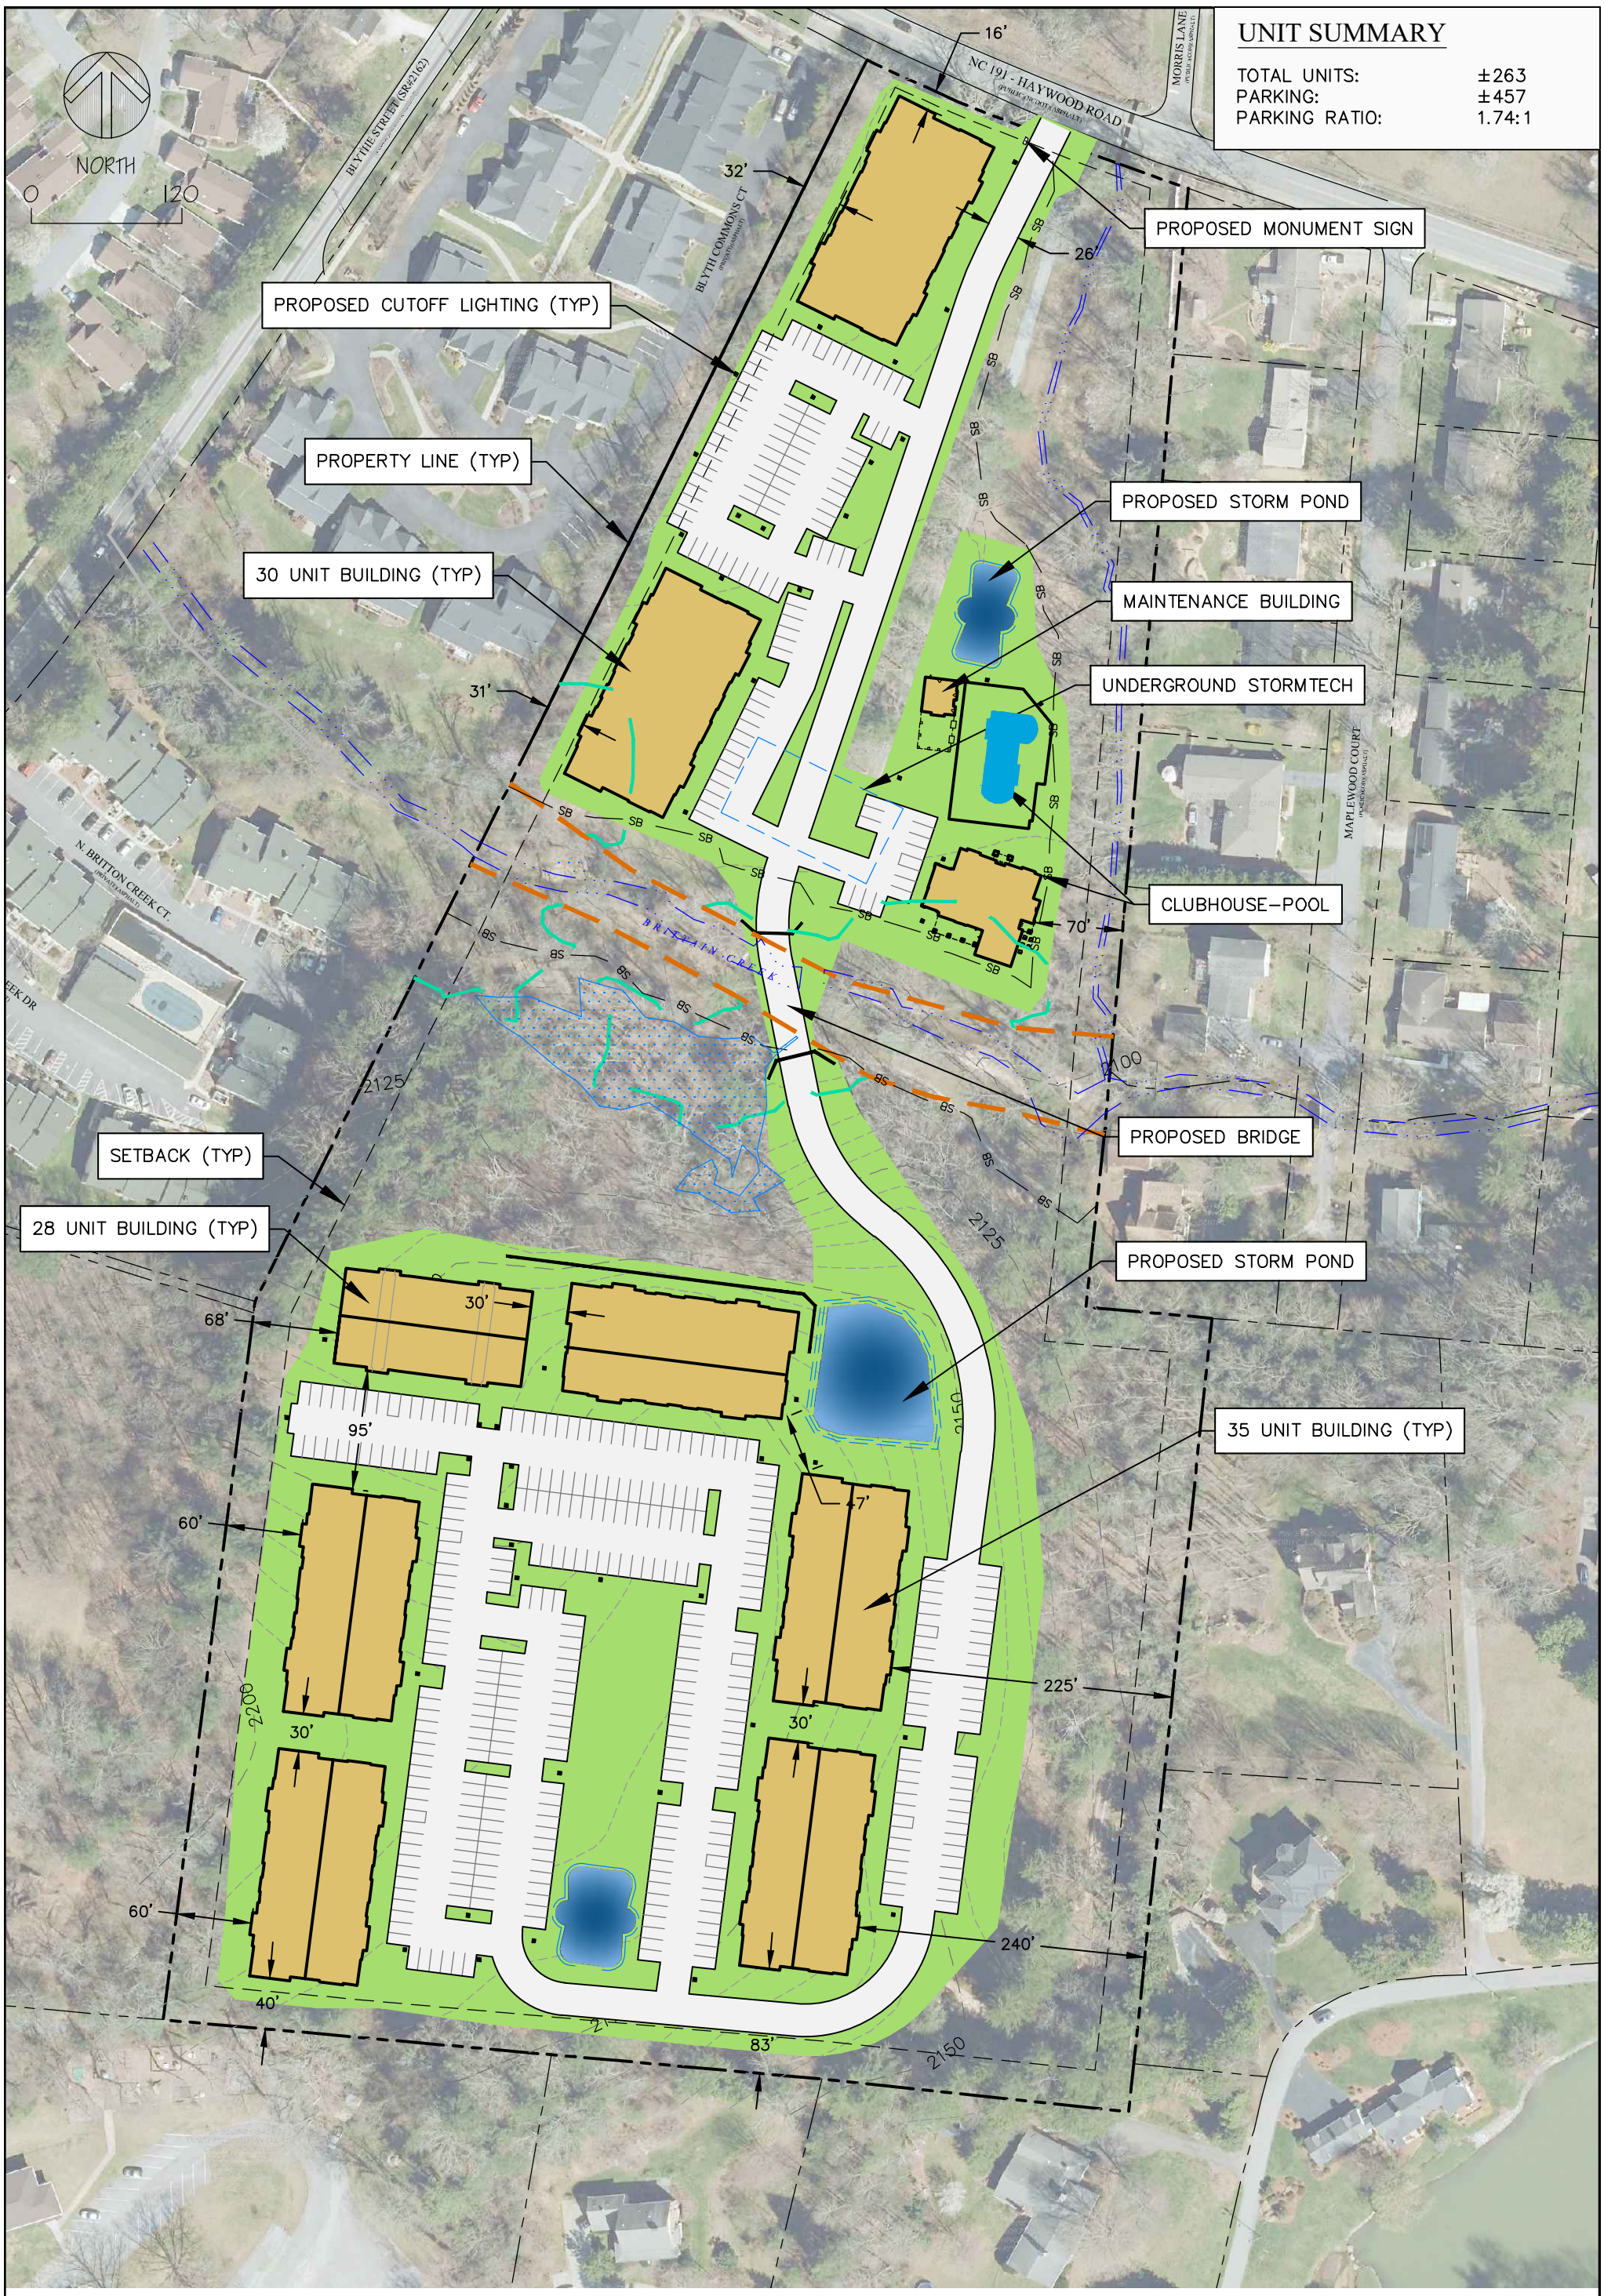

CDC Civil Design Concepts, PA
NCBELS #: C-2184

HAWTHORNE HENDERSONVILLE 191
SITE BULLETIN
MAY 2021